




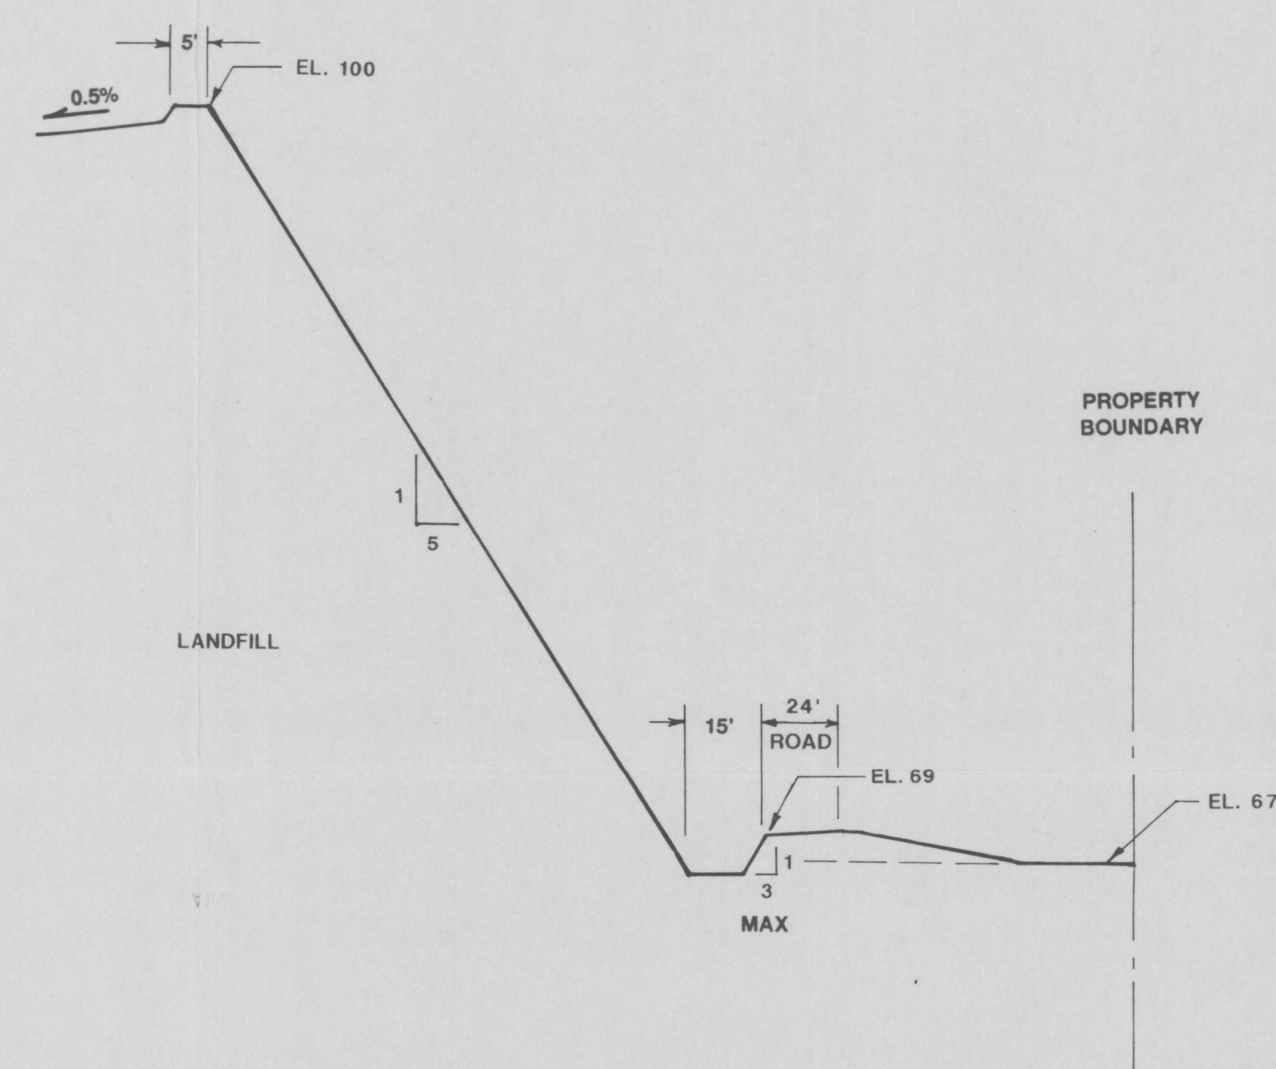


SECTION A-A
(NOT TO SCALE)

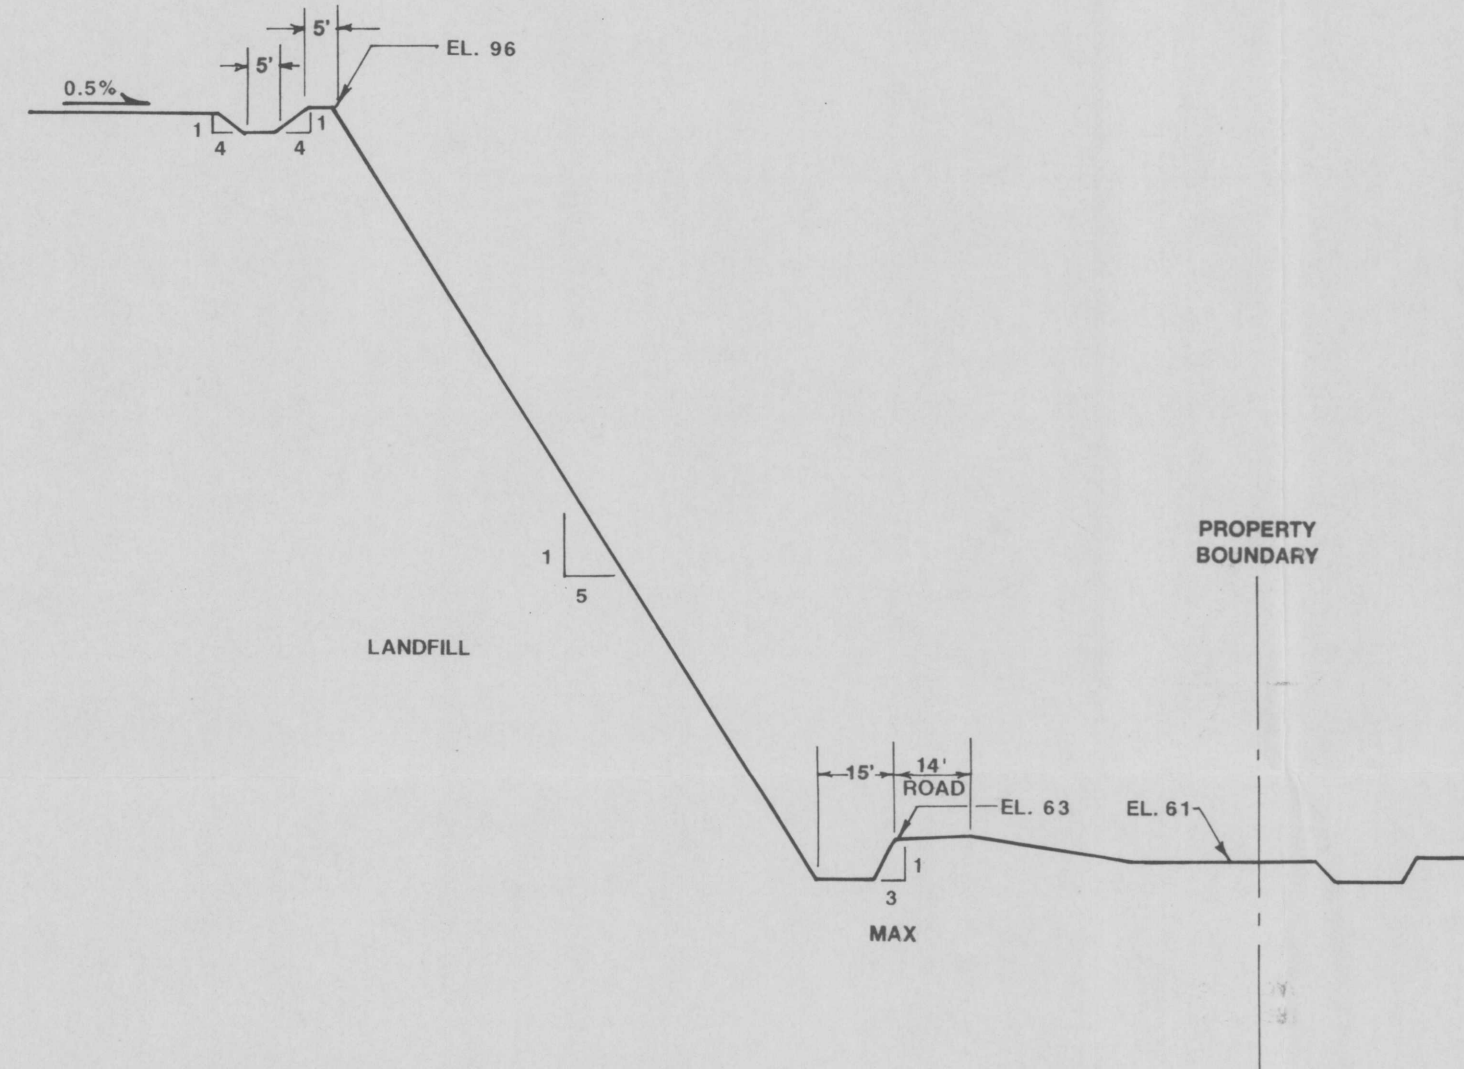


SECTION C-C
(NOT TO SCALE)

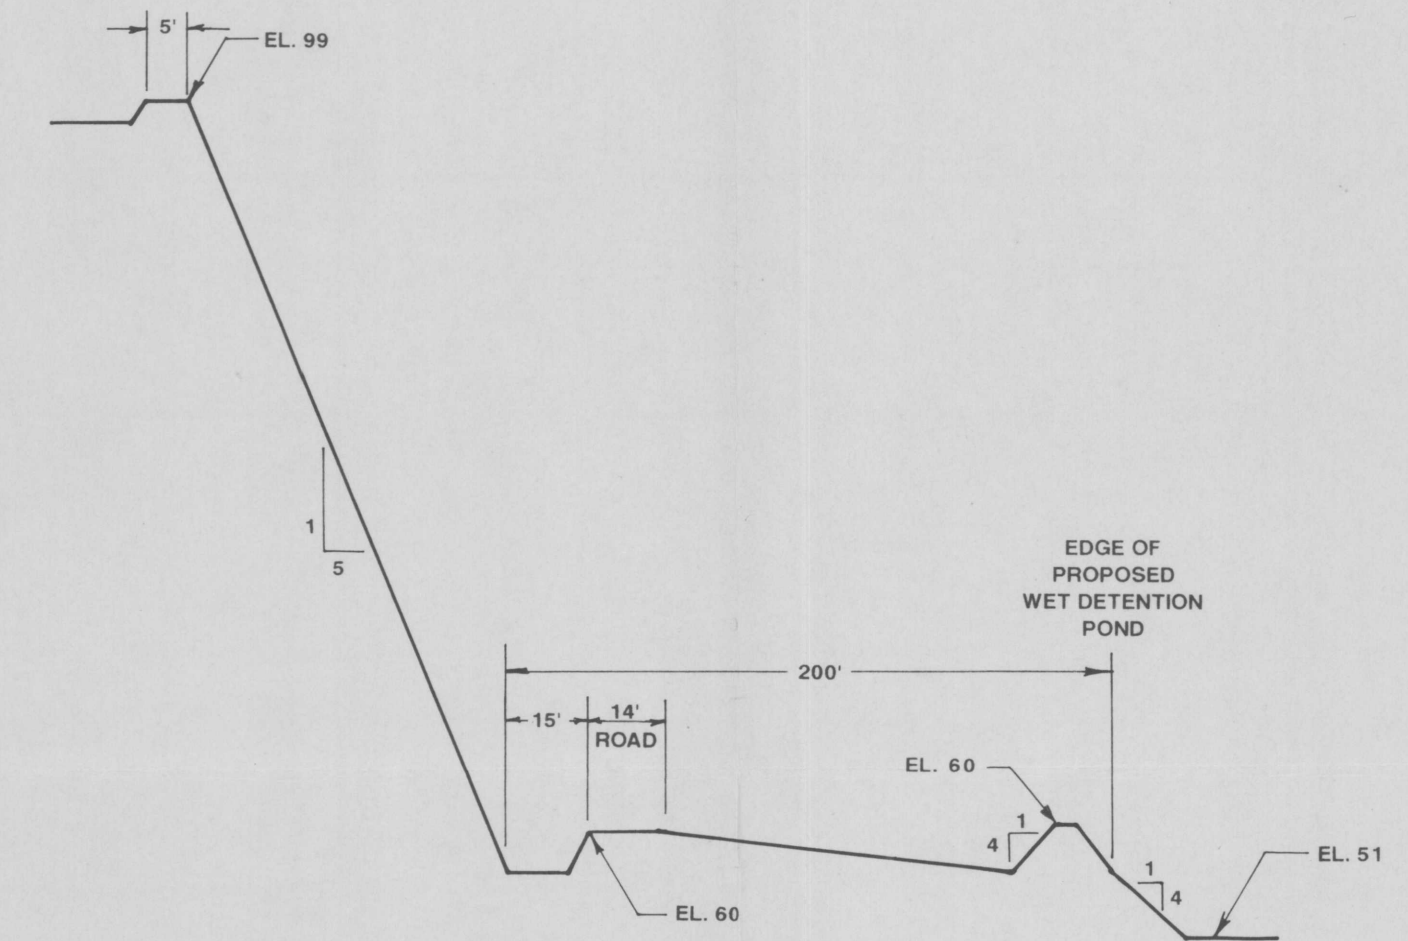

SECTION E-E
(NOT TO SCALE)

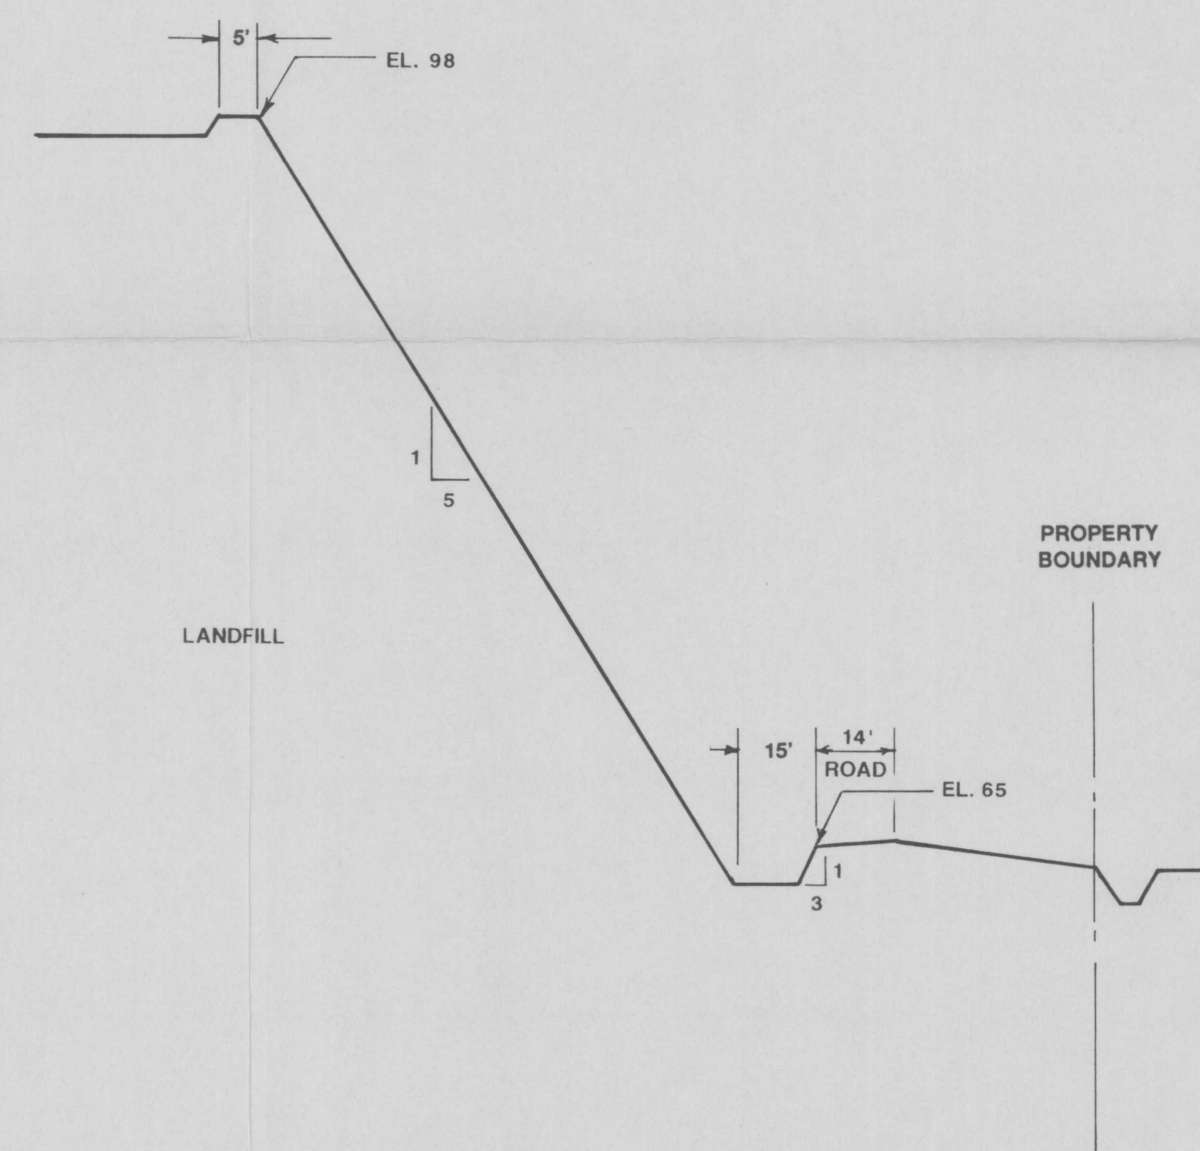

SECTION B-B
(NOT TO SCALE)

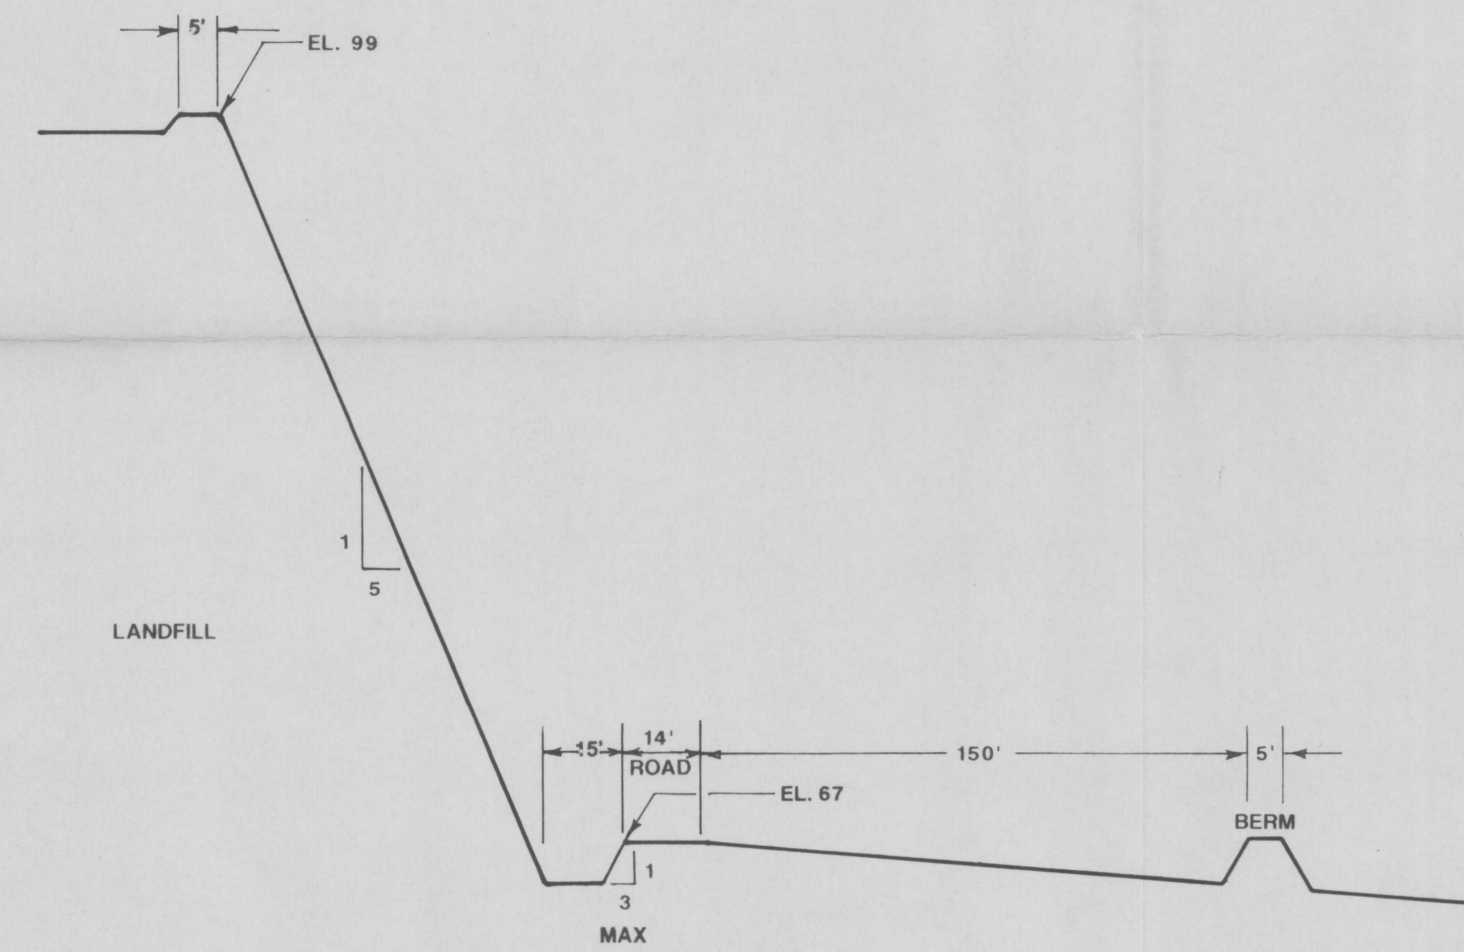



SECTION D-D
(NOT TO SCALE)

CROSS SECTIONS

Ardaman & Associates, Inc.
Consulting Engineers in Soils, Hydrogeology,
Foundations, and Materials Testing

BROWNING-FERRIS INDUSTRIES
JONES ROAD
C & D DEBRIS DISPOSAL FACILITY
JACKSONVILLE, FLORIDA

DRAWN BY: SEF CHECKED BY: CPM DATE: 06/29/95
FILE NO. 95-6366 APPROVED BY: *H. Hargland* 6/29/95 FIGURE: S-6

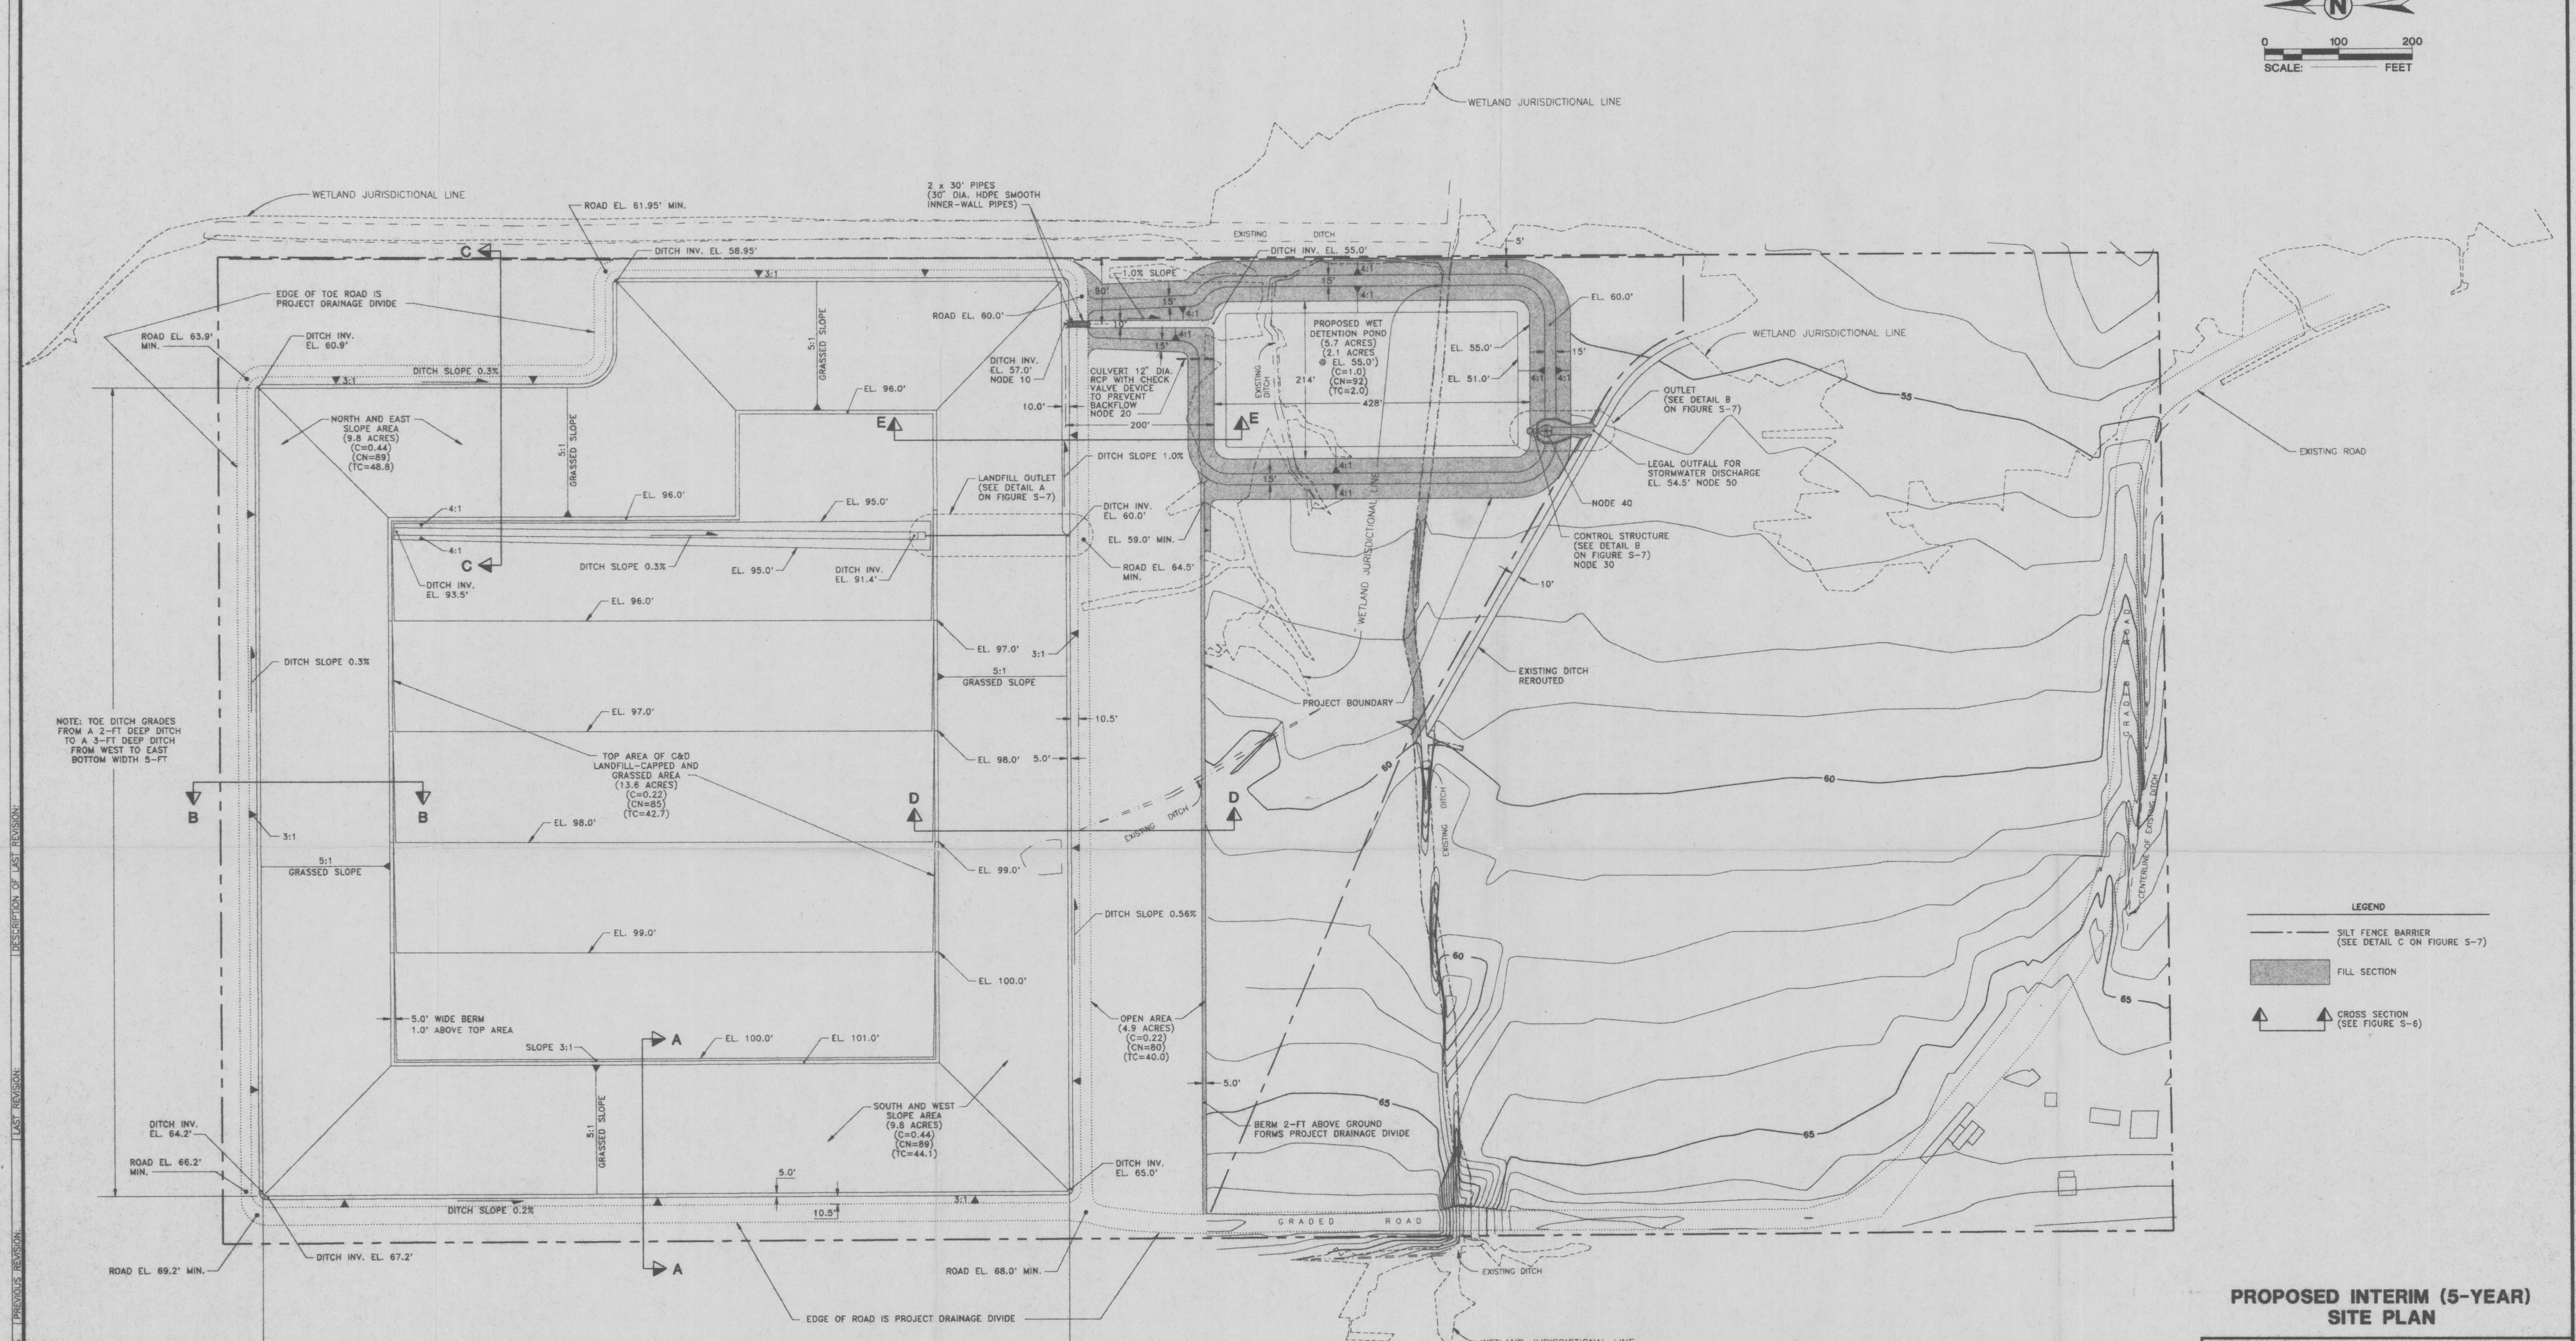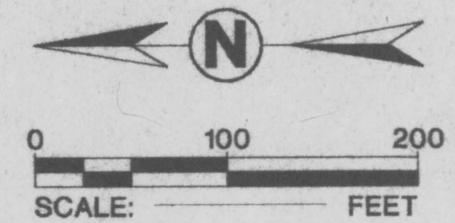

NOTE: TOE DITCH GRADES FROM A 2-FT DEEP DITCH TO A 3-FT DEEP DITCH FROM WEST TO EAST BOTTOM WIDTH 5-FT


NOTE: TOE DITCH GRADES FROM A 2-FT DEEP DITCH TO A 3-FT DEEP DITCH NORTH TO SOUTH BOTTOM WIDTH 5-FT

- LEGEND
- SILT FENCE BARRIER (SEE DETAIL C ON FIGURE S-7)
 - FILL SECTION
 - CROSS SECTION (SEE FIGURE S-6)


PROPOSED INTERIM (5-YEAR) SITE PLAN

 Ardaman & Associates, Inc. Geotechnical, Environmental and Materials Consultants			
BROWNING-FERRIS INDUSTRIES JONES ROAD C&D DEBRIS DISPOSAL FACILITY JACKSONVILLE, FLORIDA			
DRAWN BY: JJN	CHECKED BY: DGS	DATE: 06/27/95	FIGURE: S-5
FILE NO. 95-6366	APPROVED BY: <i>H. Sangland</i>		


CADD FILE: 11954818 DATE: 06/29/95 LAST REVISION: DESCRIPTION OF LAST REVISION: PREVIOUS REVISION:

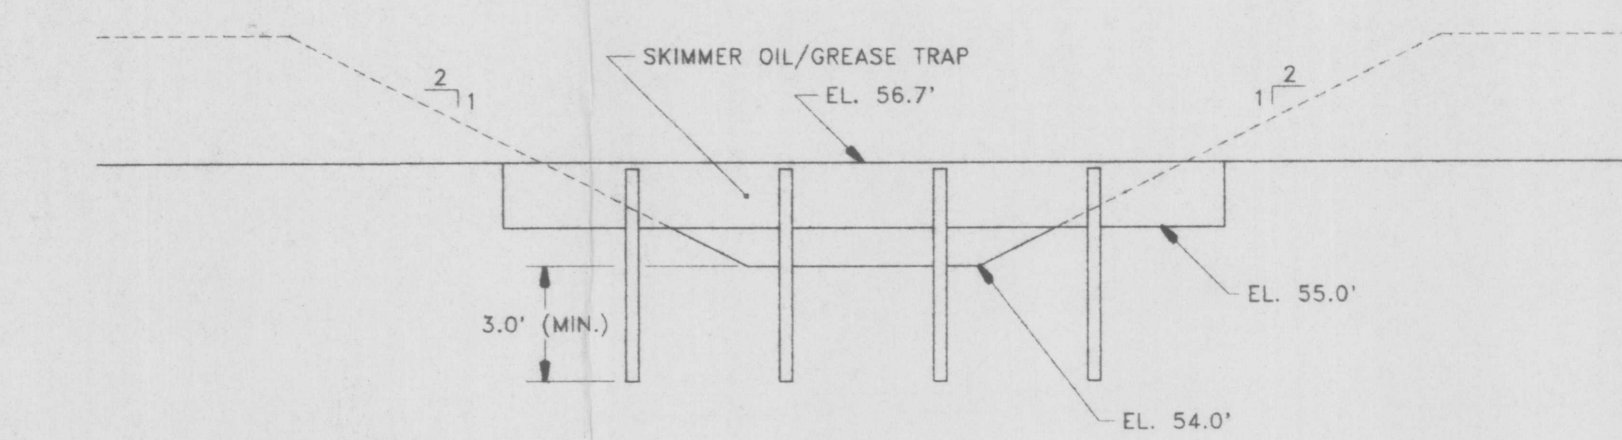


SECTION H-H
SCALE: 1"=5'

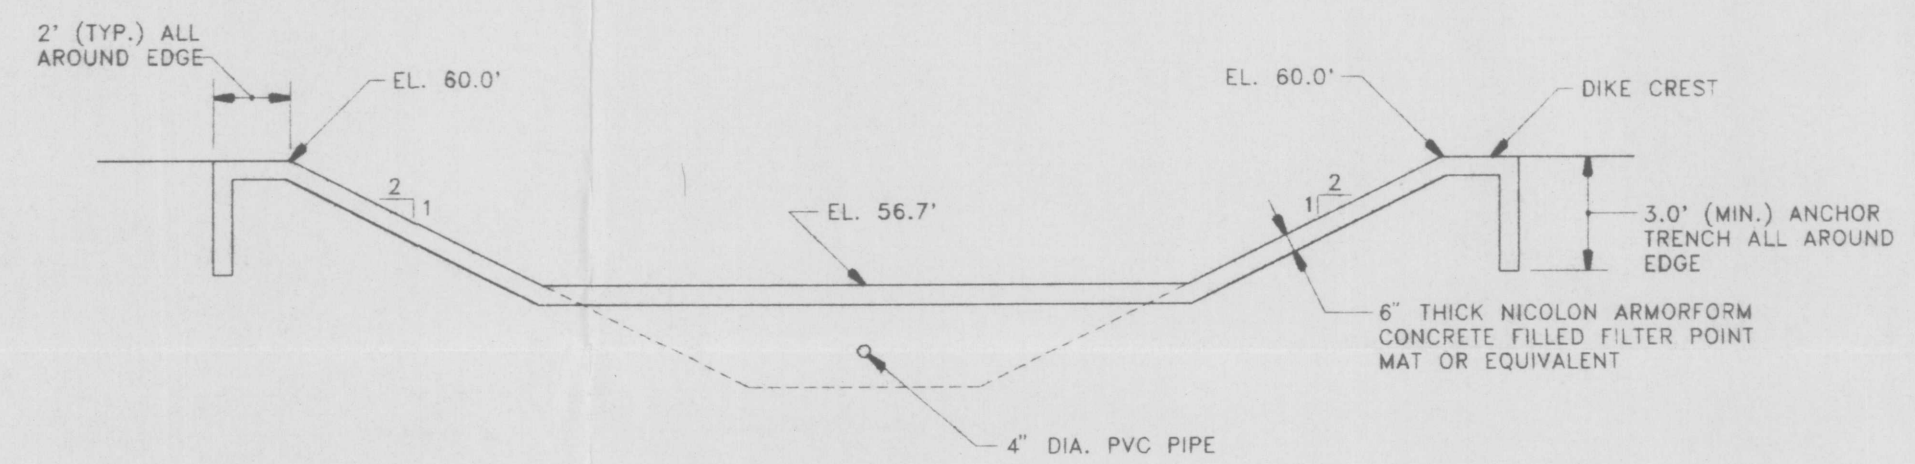

SECTION G-G
SCALE: 1"=5'

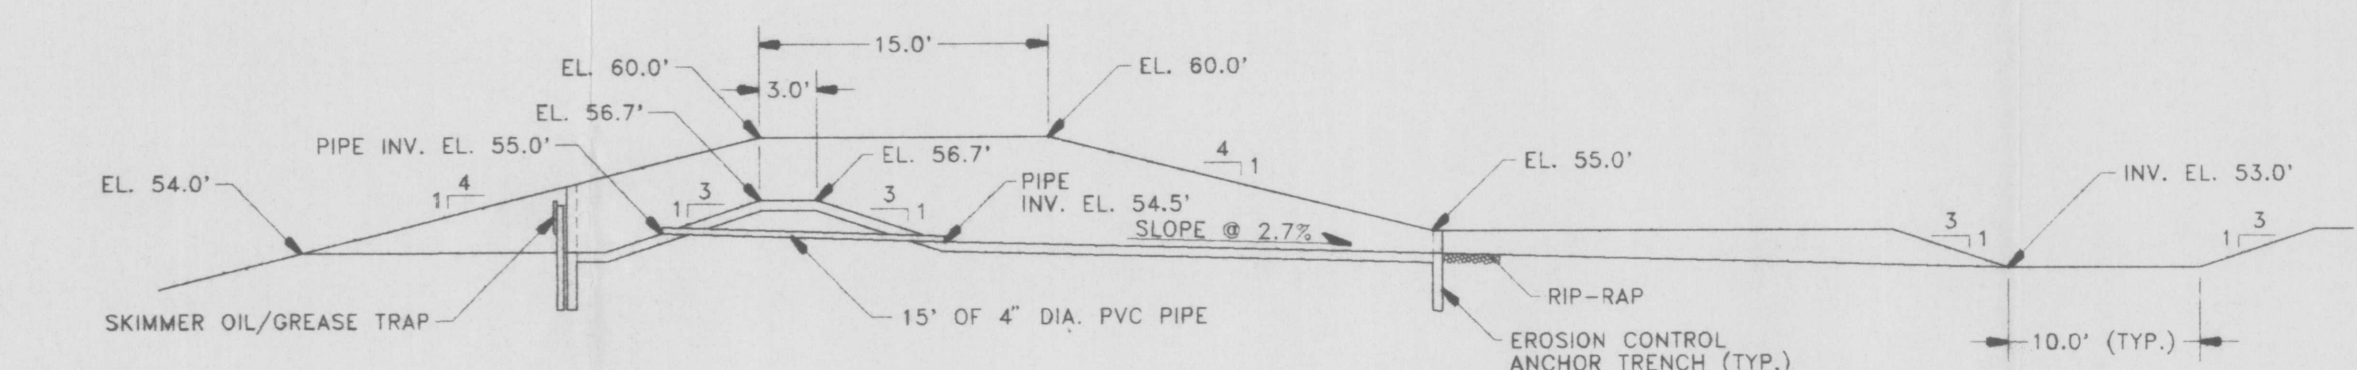


SECTION F-F
SCALE: 1"=5'

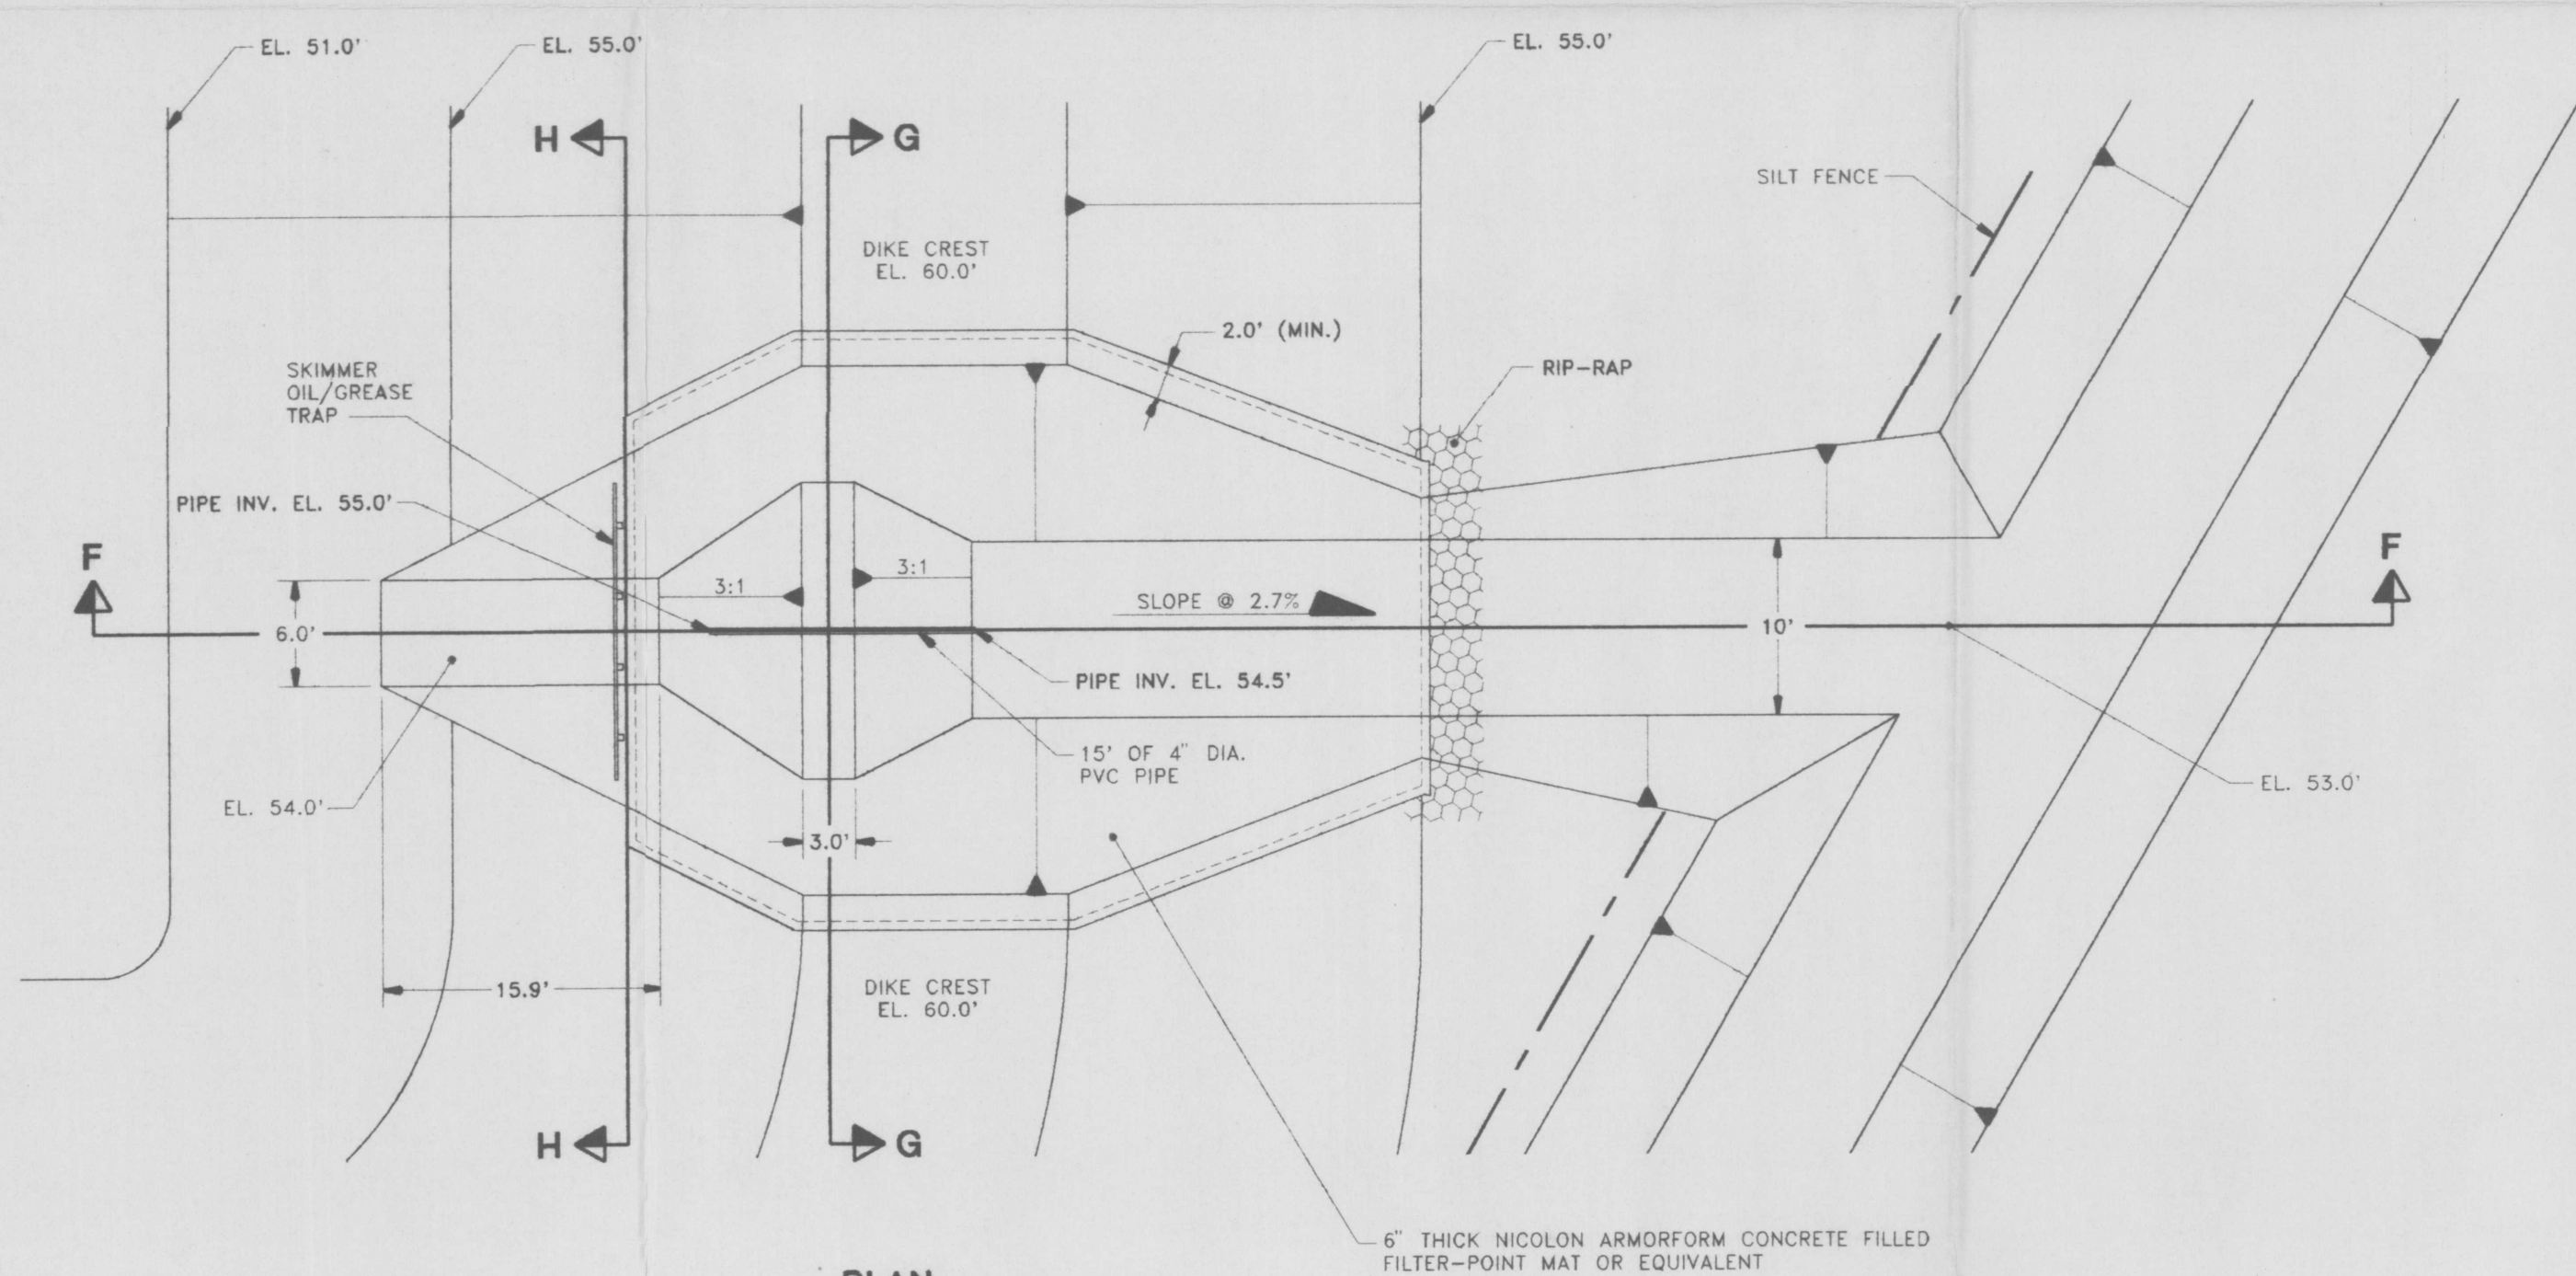


PLAN
SCALE: 1"=10'

DETAIL B - OUTLET
SCALE AS NOTED

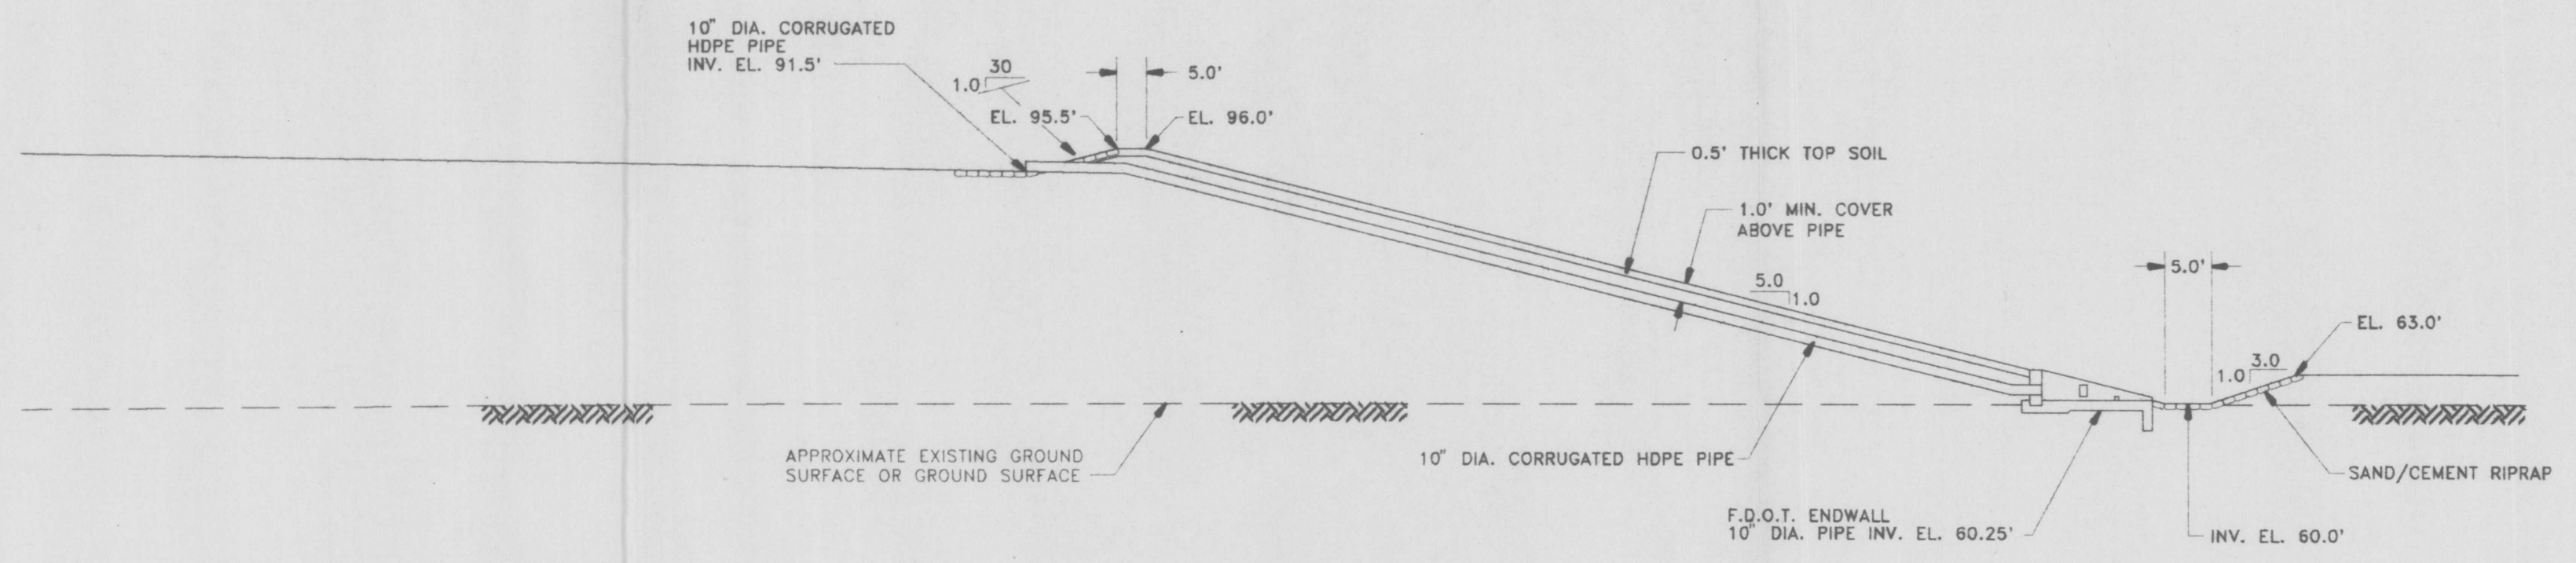




DETAIL A - LANDFILL OUTLET
NOT TO SCALE

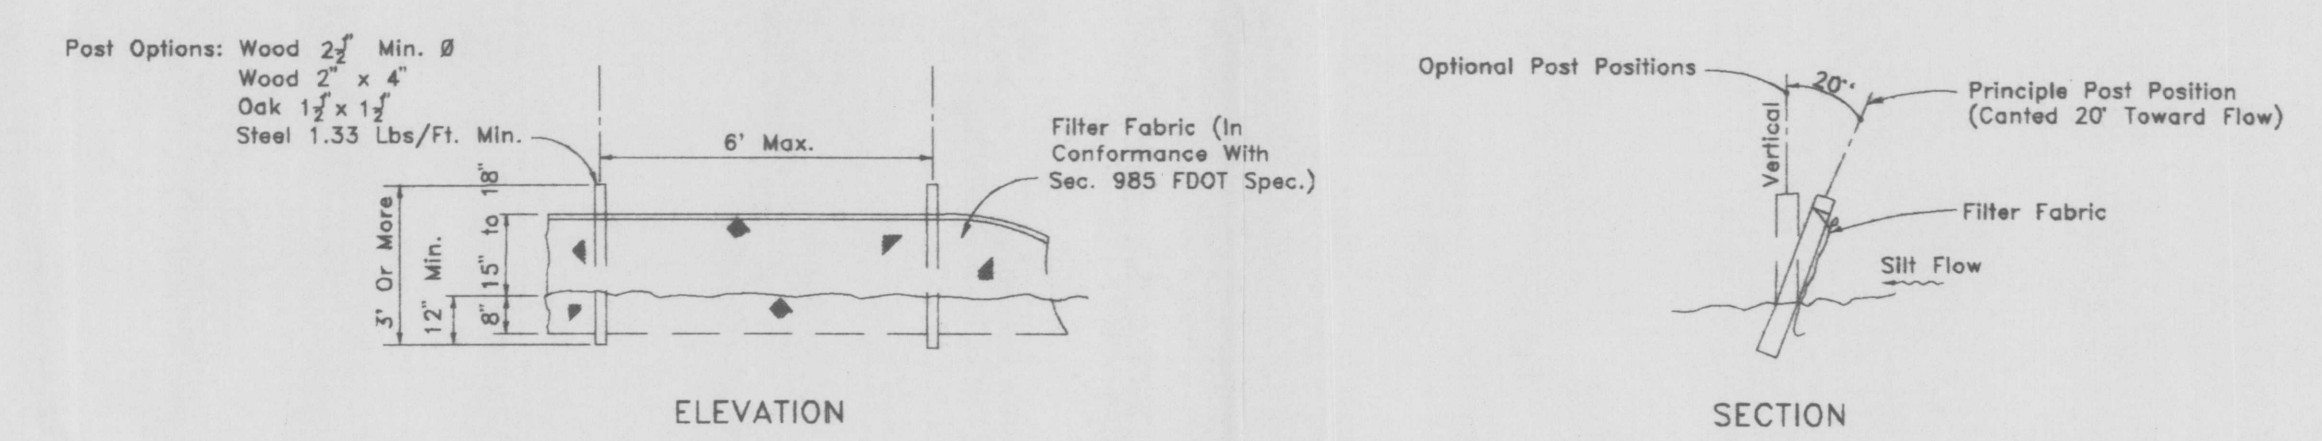

DETAIL C - TYPE III SILT FENCE
NOT TO SCALE

DETAILS

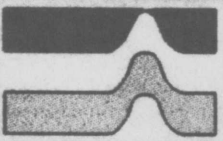 Ardaman & Associates, Inc. Geotechnical, Environmental and Materials Consultants			
BROWNING-FERRIS INDUSTRIES JONES ROAD C&D DEBRIS DISPOSAL FACILITY JACKSONVILLE, FLORIDA			
DRAWN BY: JJN	CHECKED BY: DGS	DATE: 06/29/95	FIGURE: S-7
FILE NO. 95-6366	APPROVED BY: <i>H. Sangster</i>		

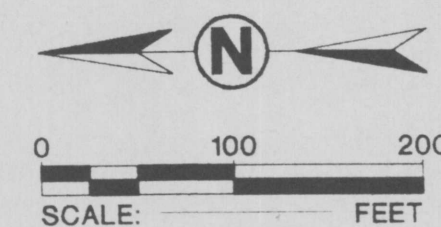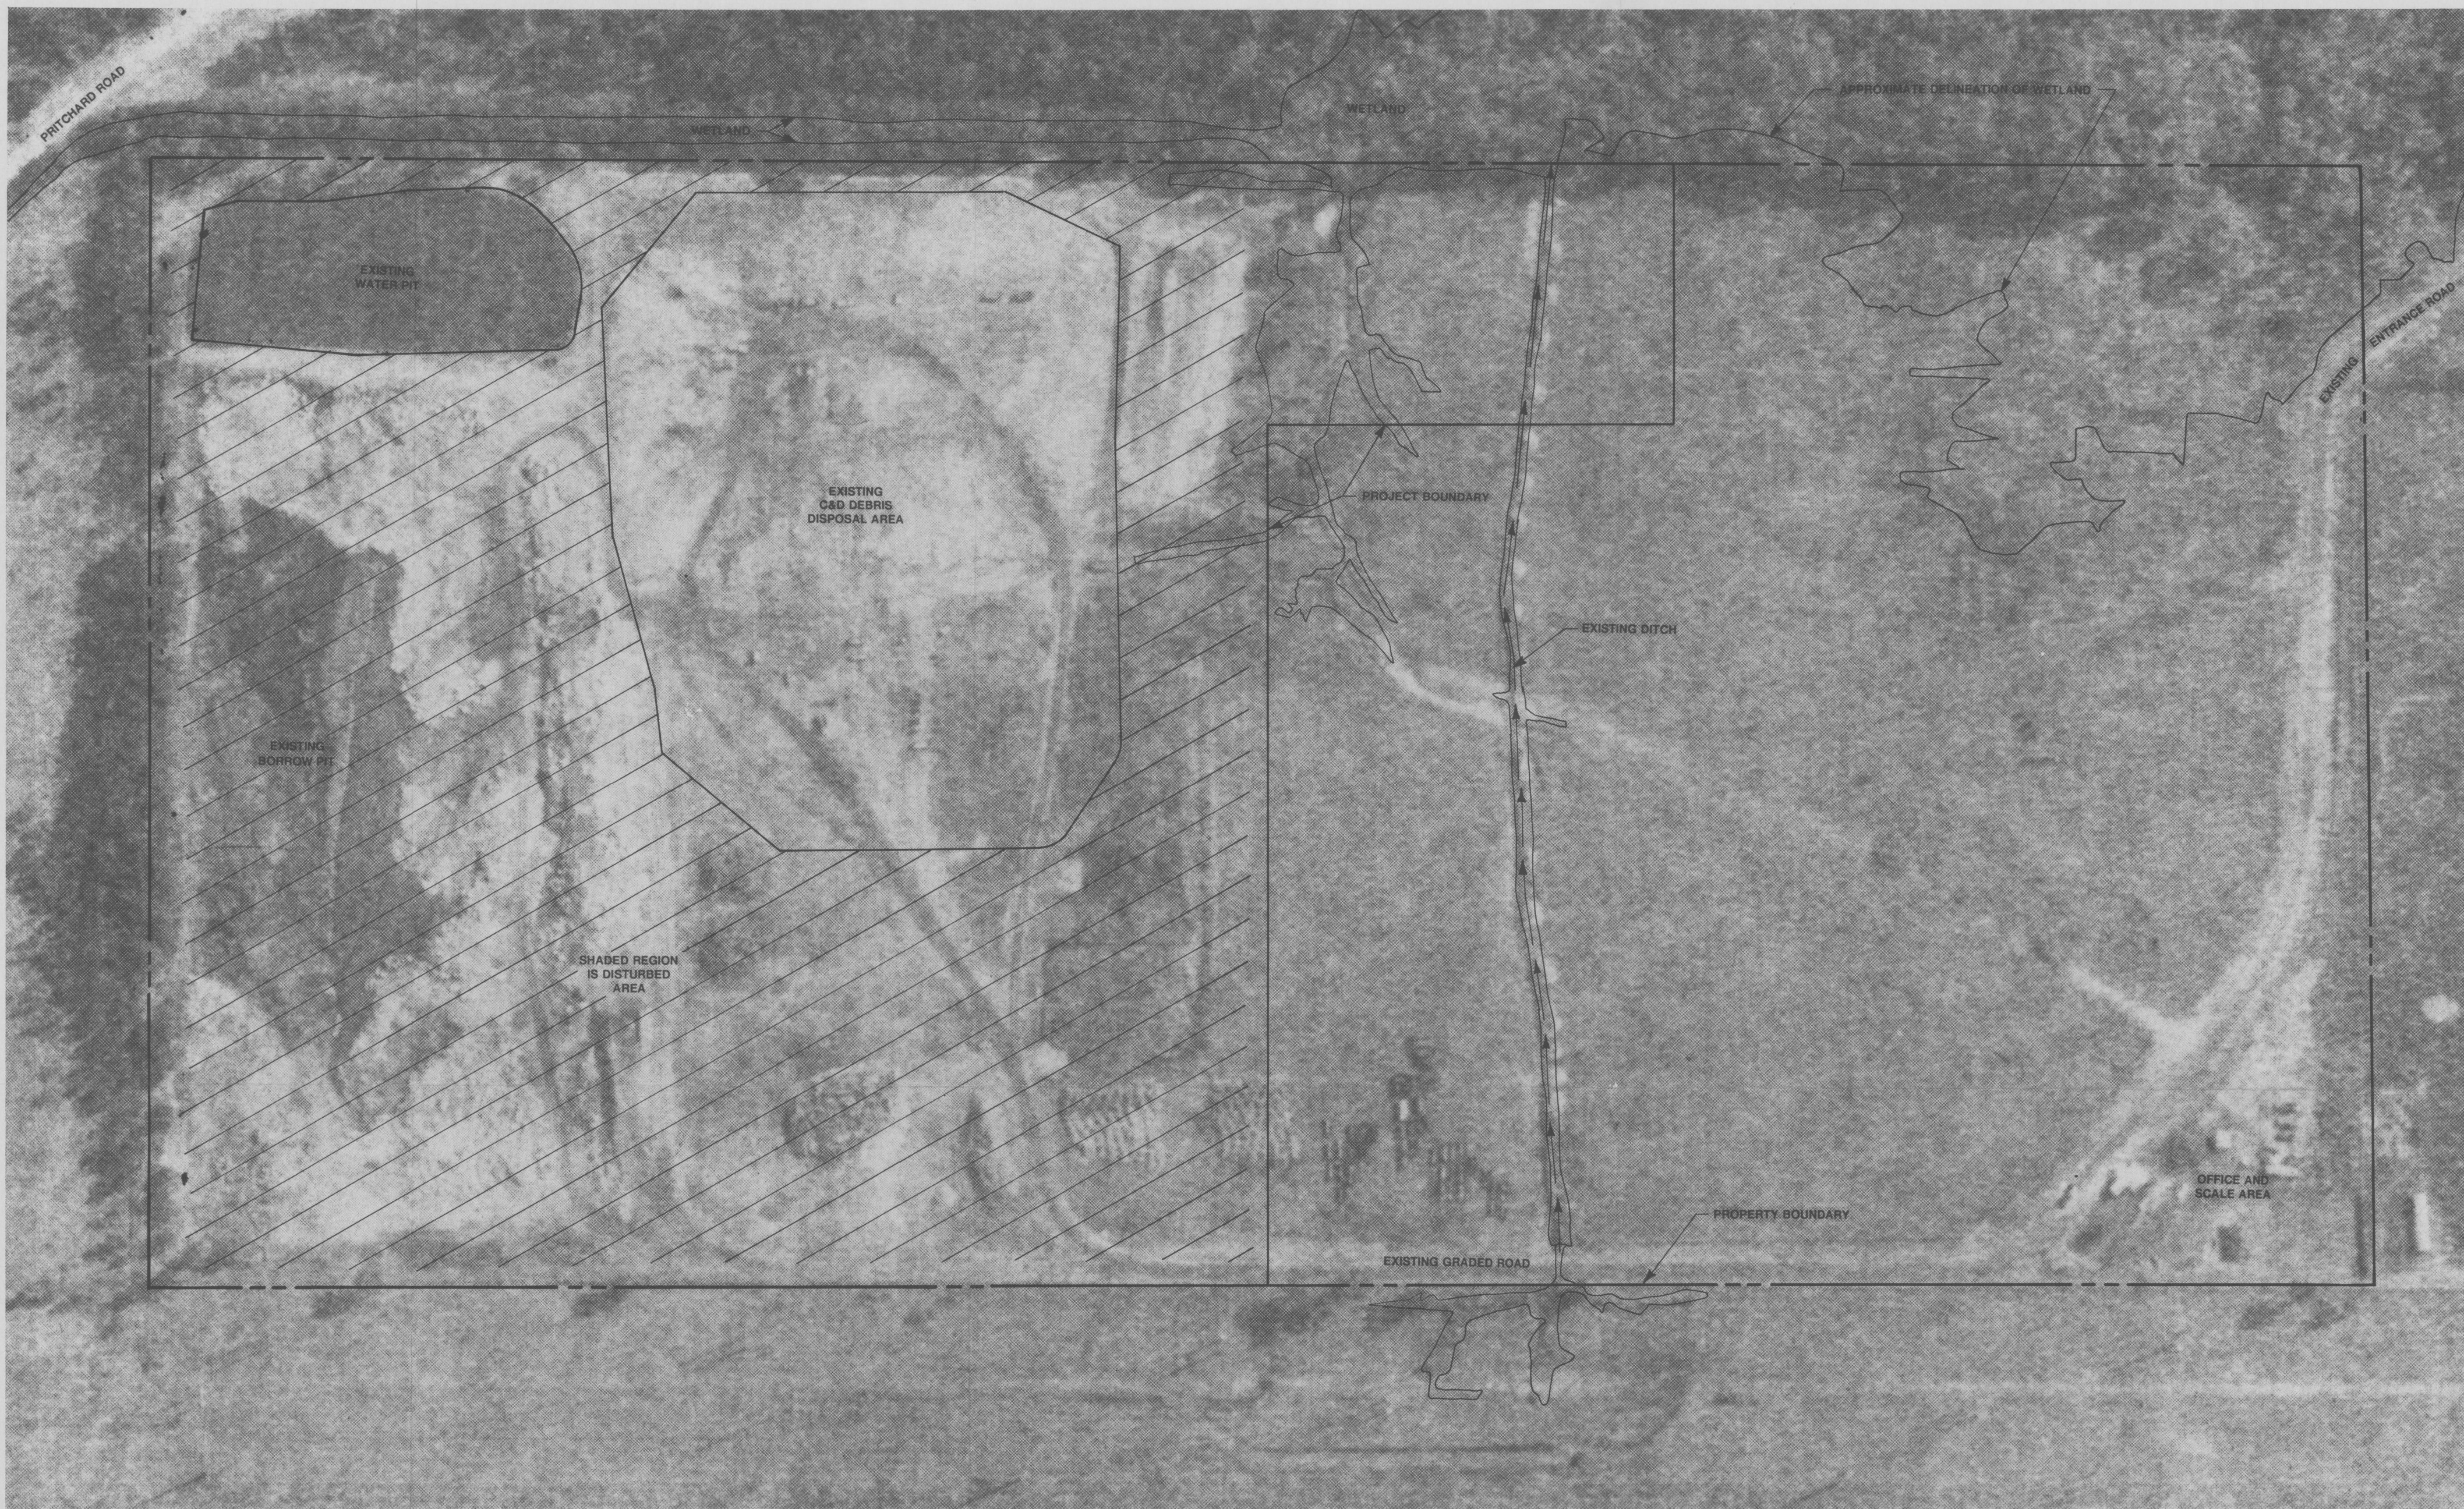


AERIAL PHOTOGRAPH
JANUARY 1993

Ardaman & Associates, Inc.
Consulting Engineers in Soils, Hydrogeology,
Foundations, and Materials Testing

BROWNING-FERRIS INDUSTRIES
JONES ROAD
C&D DEBRIS DISPOSAL FACILITY
JACKSONVILLE, FLORIDA


DRAWN BY: JJN	CHECKED BY: DCS	DATE: 06/22/95
FILE NO: 95-6366	APPROVED: H. Nangland	FIGURE: S-2

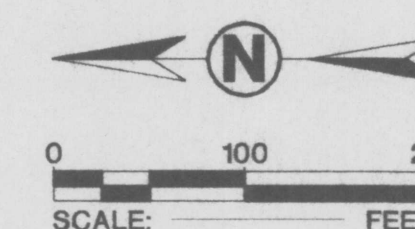

GENERAL NOTES:

- 1.) BENCH MARK: FND 8" CONC REFERENCE MONUMENT, 38.2 FEET EAST AND 43.0 FEET NORTH OF CENTERLINE INTERSECTION OF JONES AND PRITCHARD ROAD, CITY OF JACKSONVILLE ENGINEERING DEPARTMENT.
- 2.) ELEVATIONS SHOWN HEREON BASED ON NGVD 1929.
- 3.) NO EXISTING DRAINAGE RIGHT-OF-WAY OR EASEMENTS ON-SITE.
- 4.) NO PRIVATE AND PUBLIC WATER SUPPLY WELLS ON-SITE.

EXISTING SITE CONDITIONS

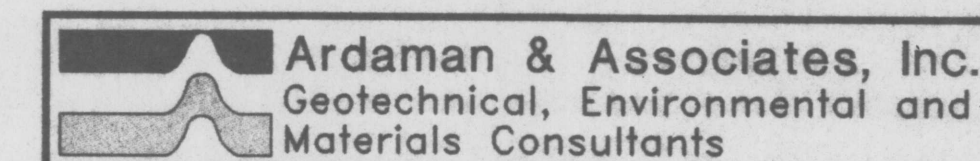

BROWNING-FERRIS INDUSTRIES
JONES ROAD
C&D DEBRIS DISPOSAL FACILITY
JACKSONVILLE, FLORIDA

DRAWN BY: **JUN** CHECKED BY: **DGS** DATE: **06/26/95**
 FILE NO: **95-6366** APPROVED BY: *H. Nangland* FIGURE: **S-3**

SOURCE: ELLIS, CURTIS & KOOKER, INC., MAY 1995