


CONSTRUCTION PLANS FOR LENA ROAD LANDFILL STORMWATER SYSTEM IMPROVEMENTS

PREPARED FOR:

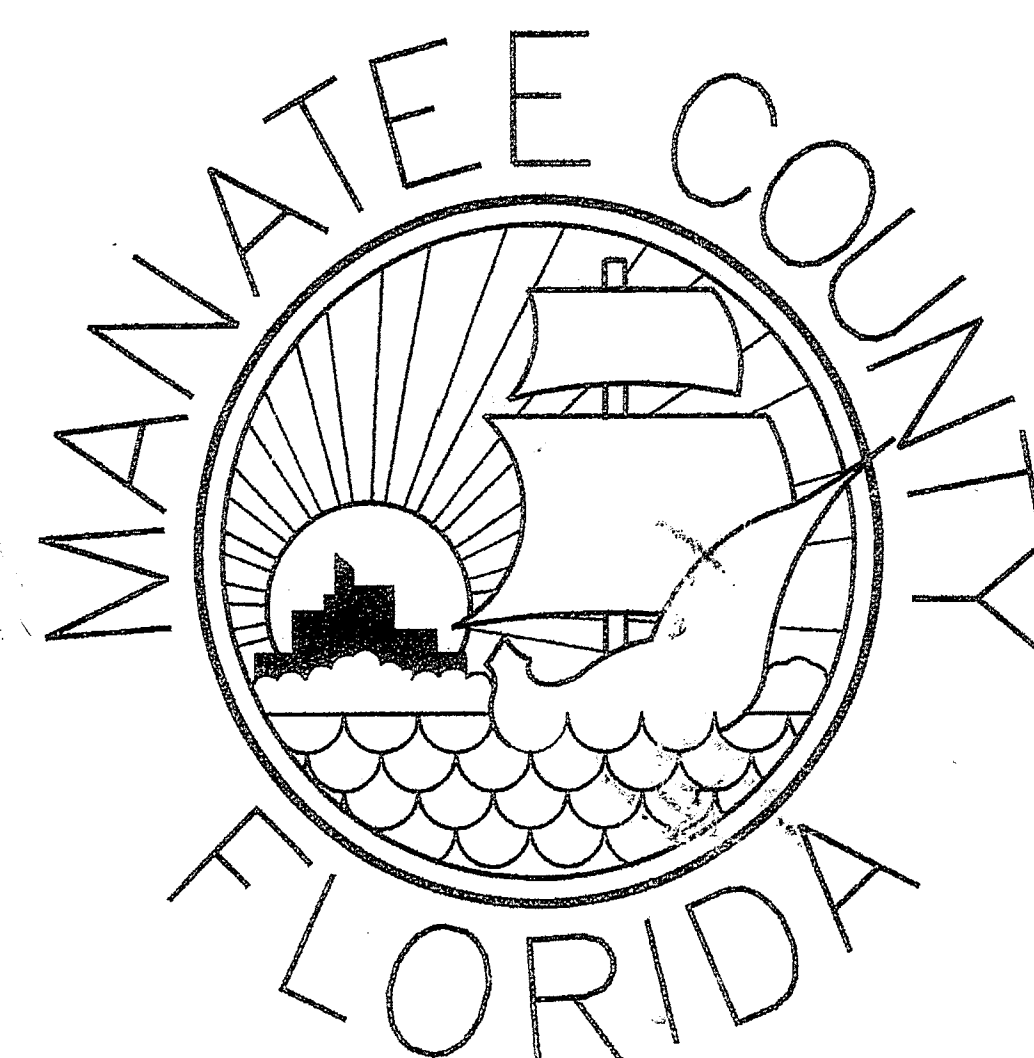

MANATEE COUNTY
PROJECT MANAGEMENT
DEPARTMENT

1026 26th AVENUE EAST
BRADENTON, FLORIDA 34208

PREPARED BY:

POST, BUCKLEY, SCHUH & JERNIGAN, INC., D/B/A/


PBS&
PRINCIPAL ADDRESS:
2001 NW 107th AVENUE
MIAMI, FL 33172-2507
FBPR CERT. OF AUTH. No. 24
PRODUCTION ADDRESS:
2803 FRUITVILLE ROAD, STE 130
SARASOTA, FLORIDA 34237
Ph. (941) 954-4036

SHEET


DESCRIPTION

- | | |
|-----|---|
| 1 | COVER |
| 2 | GENERAL NOTES, LEGEND & ABBREVIATIONS |
| 3 | KEY SHEET |
| 4 | PLAN & CROSS SECTIONS A, B & C |
| 5 | PLAN & CROSS SECTIONS D, E, F & G |
| 6 | PLAN & CROSS SECTIONS H, I & J |
| 7 | PLAN & CROSS SECTIONS K, L, M & N |
| 8 | PLAN & CROSS SECTIONS O, P & Q |
| 9 | PLAN & CROSS SECTION R |
| 10 | PLAN FILTER SYSTEM, FILTERED WATER
LINE AND DETENTION POND |
| 11 | PLAN & PROFILE FILTERED WATER LINE, LEACHATE
COLLECTION AND FM |
| 12 | PLAN & PROFILE FILTERED WATER LINE, LEACHATE
COLLECTION AND FM |
| 13 | MISCELLANEOUS DETAILS |
| 14 | DETAILS |
| 15 | PLAN - AUTOMATIC DISK FILTER SYSTEM |
| 16 | SECTIONS - AUTOMATIC DISK FILTER SYSTEM |
| 17 | FILTER FEED PUMPS |
| 18 | DETAILS - FILTERS |
| 19 | STRUCTURAL - U-TYPE CONCRETE
ENDWALL W/ BAFFLES |
| E-1 | ELECTRICAL - FILTER SYSTEM PLAN |
| E-2 | ELECTRICAL - AUTOMATIC DISK FILTER PLAN |
| E-3 | ELECTRICAL - SITE PLAN |

INDEX TO DRAWINGS

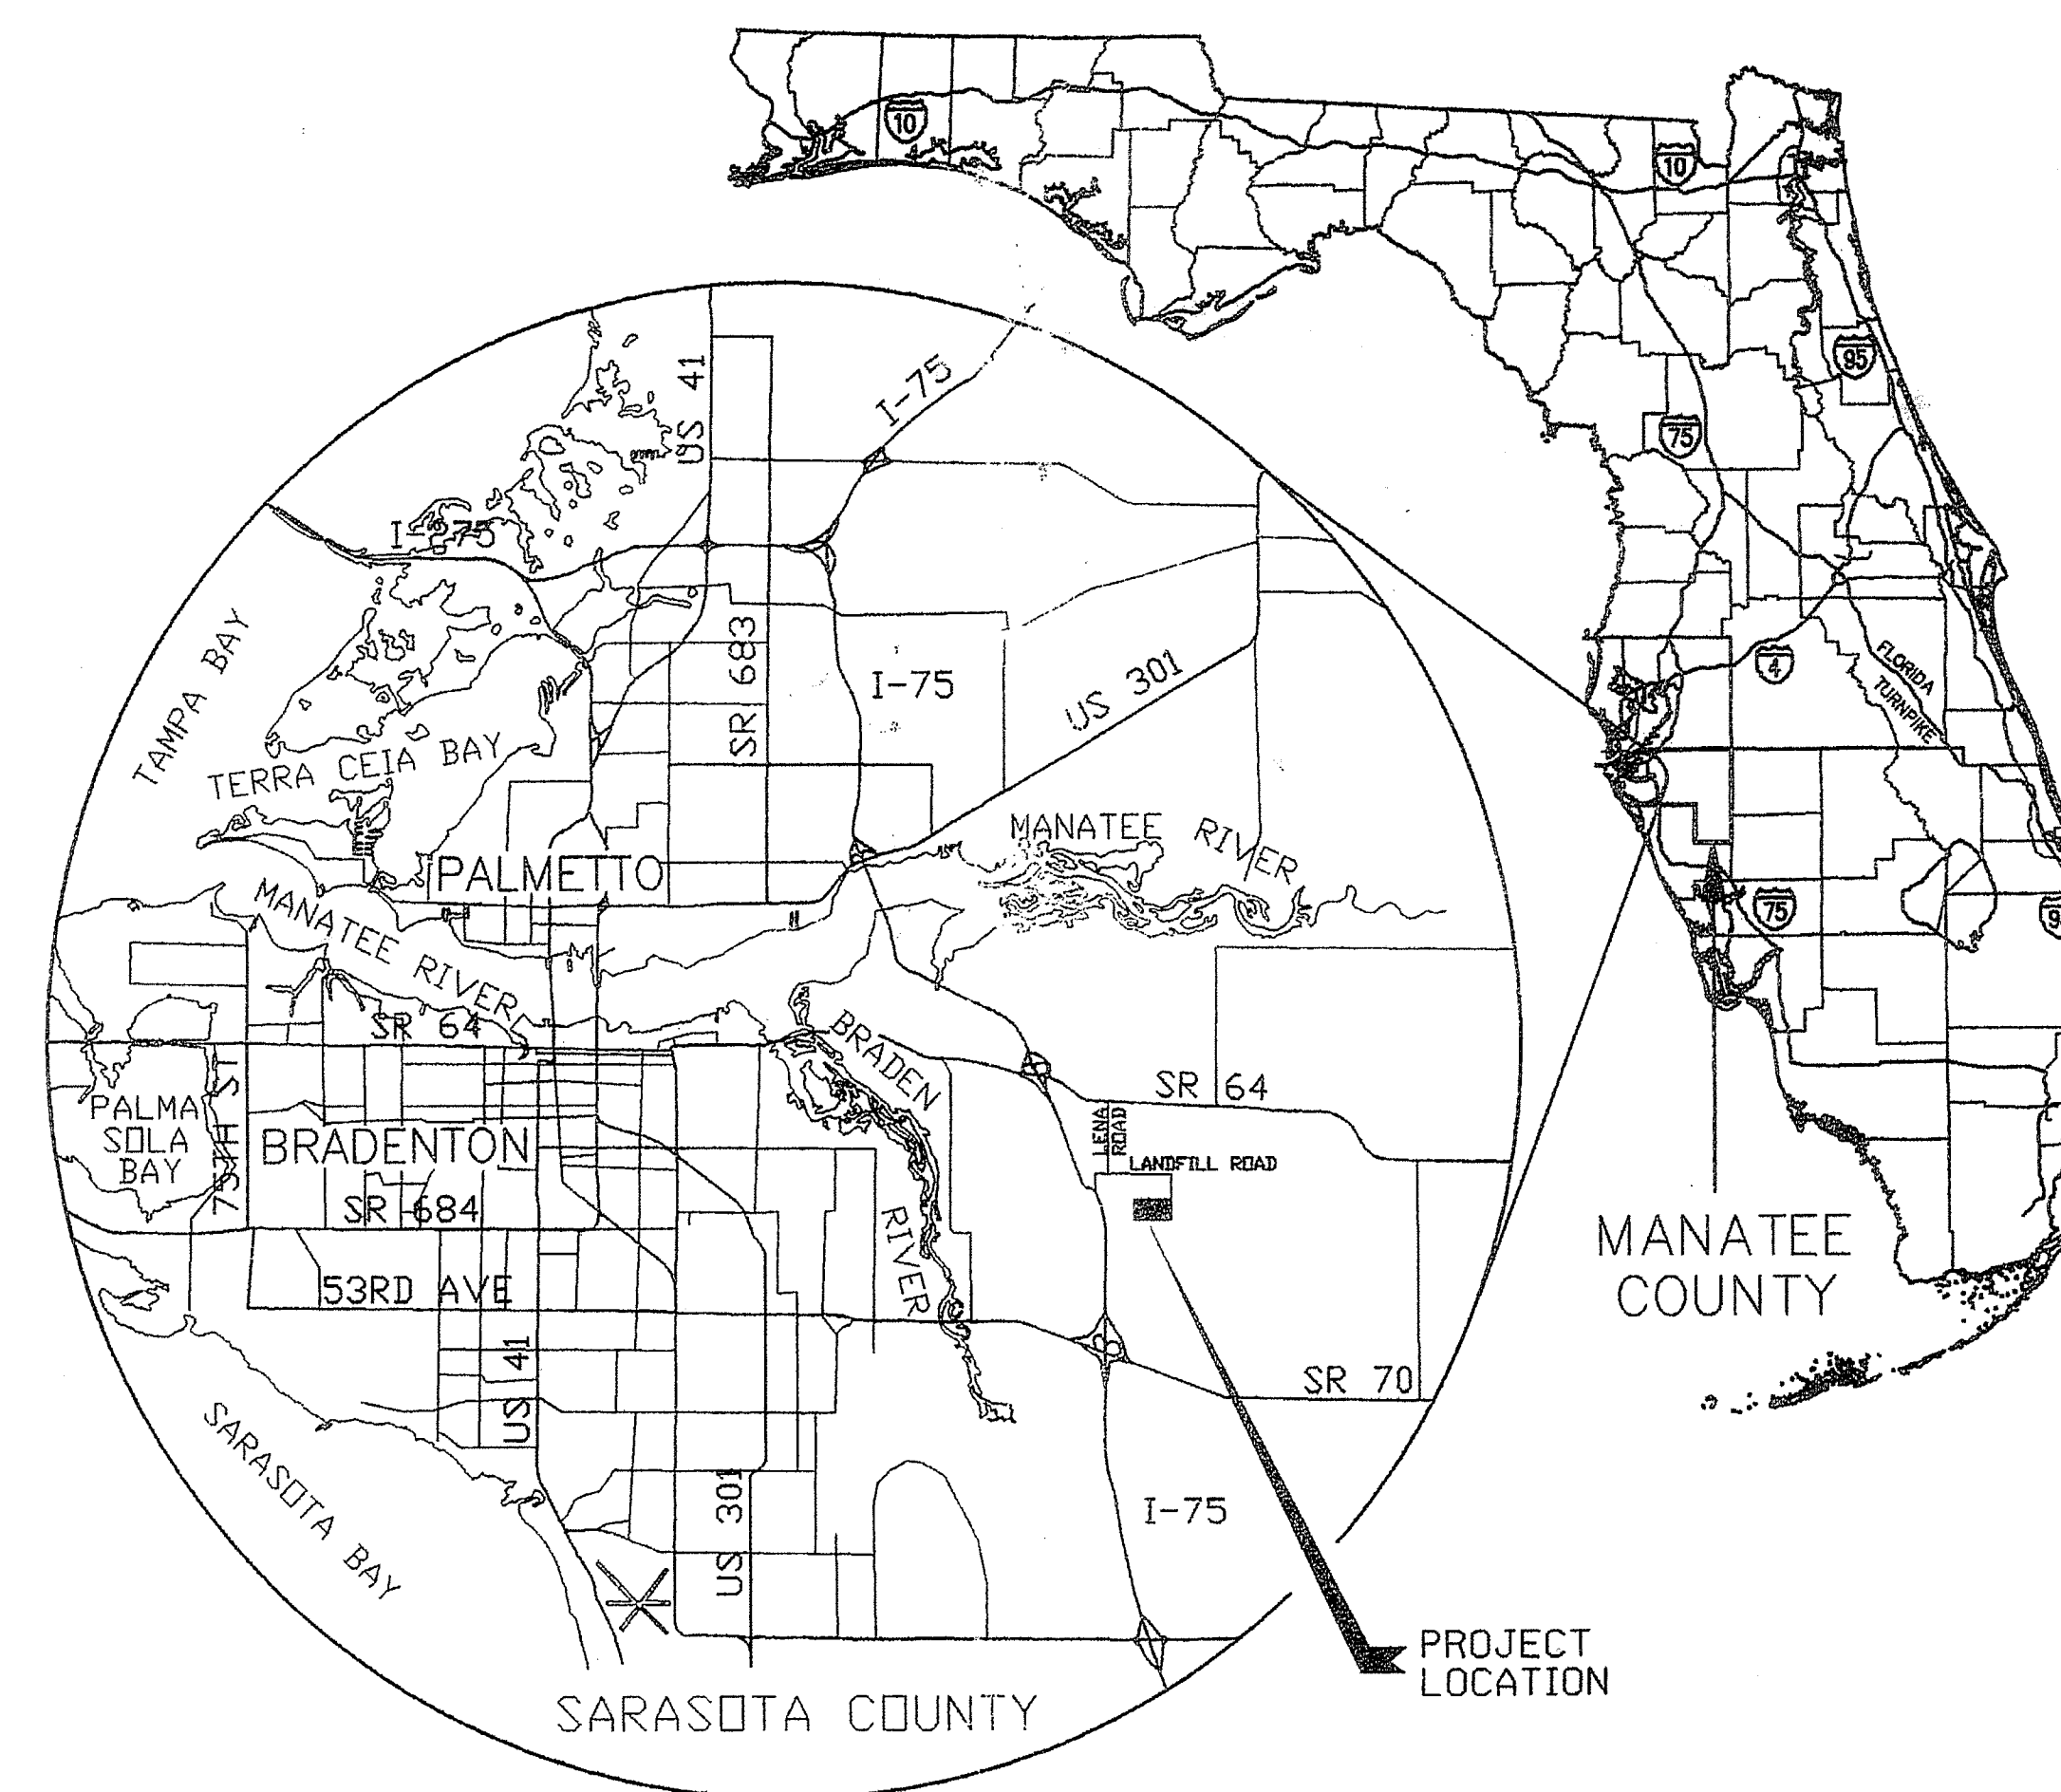

VICINITY MAP

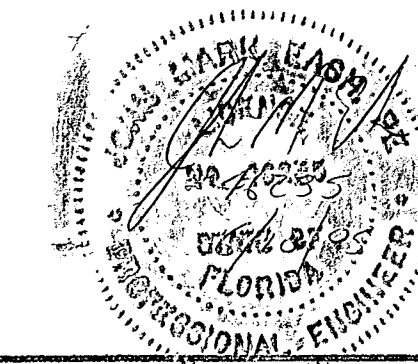

SEPTEMBER, 2004

D.E.P.
JUN 22 2005
Southwest District Tampa

(Replaced by dww
rec'd 9/20/05) FILE
ONLY

GENERAL NOTES

1. THE CONTRACTOR SHALL BE RESPONSIBLE FOR MEETING ALL CONDITIONS AND REQUIREMENTS OF ALL PERMITS AND ALL GOVERNING FEDERAL, STATE, AND LOCAL AGENCIES.
2. EXISTING UNDERGROUND FACILITIES, STRUCTURES, AND UTILITIES HAVE BEEN LOCATED FROM THE BEST AVAILABLE SURVEY DATA AND RECORDS AND THEIR LOCATIONS MUST ONLY BE CONSIDERED AS APPROXIMATE. IT SHALL BE THE CONTRACTOR'S RESPONSIBILITY TO VERIFY THE EXACT LOCATION OF ALL EXISTING UTILITIES SHOWN ON THE PLANS AND ANY OTHER UTILITIES WHICH MAY NOT BE SHOWN ON THE PLANS. THE CONTRACTOR SHALL NOTIFY ALL UTILITY COMPANIES IN THE AREA AT LEAST 72 HOURS PRIOR TO BEGINNING CONSTRUCTION. CALL FLORIDA SUNSHINE STATE ONE CALL CENTER AT 1-800-432-4770.
3. A HORIZONTAL SPACING OF 10 FEET OUTSIDE TO OUTSIDE SHALL BE MAINTAINED BETWEEN POTABLE WATER MAINS AND ANY SANITARY SEWER MAINS. IN THE CASE OF A CROSSING, A VERTICAL SEPARATION OF NOT LESS THAN 18" SHALL BE MAINTAINED.
4. THE CONTRACTOR SHALL PROVIDE ALL DEWATERING EQUIPMENT NECESSARY TO KEEP ALL EXCAVATIONS DRY AND SHALL PROVIDE ALL NECESSARY SHEETING, SHORING, AND BRACING NECESSARY TO PROTECT ADJACENT STRUCTURES, UTILITIES, AND PAVEMENT, OR TO MINIMIZE TRENCH WIDTH.
5. THE CONTRACTOR SHALL PROVIDE HAY BALES AND/OR SILT FENCES AROUND THE CONSTRUCTION ACTIVITY, AS NECESSARY, TO PREVENT THE TRANSPORTATION OF SEDIMENTS DOWNSTREAM INTO STREETS, STORM SEWERS, OPEN DITCHES, LAKES, RETENTION PONDS, PRIVATE PROPERTY, ETC., AND SHALL PERFORM ALL NECESSARY INSPECTIONS AND MAINTENANCE IN ACCORDANCE WITH THE STORMWATER POLLUTION PREVENTION PLAN (SPPP), AND FEDERAL, STATE, AND LOCAL GOVERNING AGENCY REQUIREMENTS.
6. THE CONTRACTOR SHALL IMMEDIATELY NOTIFY THE OWNER'S CONSTRUCTION MANAGER REGARDING ANY CONFLICTS OR DISCREPANCIES ARISING DURING CONSTRUCTION.
7. THE CONTRACTOR SHALL BE RESPONSIBLE FOR ANY DAMAGE TO EXISTING FACILITIES, STRUCTURES, OR UTILITIES CAUSED BY CONSTRUCTION OPERATIONS WHICH HAVE BEEN PREVIOUSLY LOCATED BY THEIR RESPECTIVE OWNERS.
8. CONNECTIONS TO EXISTING FACILITIES SHALL BE DONE IN THE PRESENCE OF THE UTILITY OWNER AND THE ENGINEER. THE CONTRACTOR SHALL GIVE AT LEAST 2 WEEKS NOTICE TO ALL PARTIES CONCERNED PRIOR TO BEGINNING WORK.
9. ALL SURPLUS EXCAVATION AND DEMOLITION MATERIAL SHALL BE DISPOSED OF BY THE CONTRACTOR AT NO ADDITIONAL EXPENSE TO THE OWNER.
10. THE CONTRACTOR SHALL BE RESPONSIBLE FOR COMPLIANCE WITH THE FLORIDA TRENCH SAFETY ACT, 90-96, LAWS OF FLORIDA, EFFECTIVE OCTOBER 1, 1990, AND THE OCCUPATIONAL SAFETY AND HEALTH ADMINISTRATION EXCAVATION SAFETY STANDARDS, 29 CFR 1926.650, SUBPART P, AS AMENDED. THE CONTRACTOR SHALL INCLUDE IN THE TOTAL BID PRICE, ALL COSTS FOR COMPLIANCE WITH THESE REGULATIONS.
11. ALL DISTURBED AREAS SHALL BE RESTORED TO THEIR ORIGINAL CONDITION OR BETTER UNLESS OTHERWISE NOTED.
12. THE CONTRACTOR SHALL BE RESPONSIBLE FOR REPAIRING OR REPLACING ANY DAMAGED ITEMS SUCH AS DRIVEWAYS, MAILBOXES, STREET SIGNS, FENCES, ETC., AS DEEMED NECESSARY BY THE COUNTY AND/OR ENGINEER.
13. ALL ELEVATIONS ARE BASED UPON NATIONAL GEODETIC VERTICAL DATUM, 1929.
14. THE CONTRACTOR SHALL BE REQUIRED TO OBTAIN ALL APPLICABLE PERMITS.
15. ALL FITTINGS USED ON THIS PROJECT SHALL BE DUCTILE IRON UNLESS OTHERWISE SHOWN. ALL MECHANICAL JOINT FITTINGS AND VALVES ARE TO BE RESTRAINED USING THE "MEGA-LUG" SYSTEM OR EQUAL.
16. THE EXHAUST SYSTEM OF ALL GASOLINE AND DIESEL ENGINES SHALL BE EQUIPPED WITH MUFFLERS THAT MEET THE EQUIPMENT MANUFACTURER'S REQUIREMENTS FOR NOISE SUPPRESSION. THE CONTRACTOR SHALL, AT THE DIRECTION OF THE ENGINEER DUE TO RESIDENTIAL COMPLAINTS, INSTALL NOISE ABATEMENT BAFFELS POSITIONED TO BREAK LINE-OF-SITE FROM THE NOISE SOURCE TO AFFECTED RESIDENCES, AS APPROVED BY THE ENGINEER.

17. THE CONTRACTOR SHALL PROVIDE PROPER WARNING SIGNS, BARRICADES, TEMPORARY FENCING AND OTHER APPROPRIATE SAFETY DEVICES DURING THE EXECUTION OF THE WORK TO PROVIDE PUBLIC PROTECTION AND SAFETY.
18. MAINTENANCE OF TRAFFIC SIGNS AND OTHER TRAFFIC CONTROL DEVICES SHALL BE PROVIDED BY THE CONTRACTOR DURING CONSTRUCTION AS REQUIRED BY THE F.D.O.T.
19. THE CONTRACTOR IS RESPONSIBLE FOR DISPOSAL OF ALL CLEARED VEGETATION WITHIN FIVE DAYS OF CLEARING AND GRUBBING WORK.
20. THE CONTRACTOR SHALL PROVIDE ACCESS FOR TRAFFIC AT ALL TIMES DURING CONSTRUCTION.

LEGEND


- RCP = REINFORCED CONCRETE PIPE
ERCP = ELLIPTICAL REINFORCED CONCRETE PIPE
PVC = POLY VINYL CHLORIDE PIPE
IE = INVERT ELEVATION
ELEV = ELEVATION
W/ = WITH
TOS = TOP OF SLOPE
TOB = TOP OF BANK
ASPH = ASPHALT
CONC = CONCRETE
⊙ = MANHOLE
⊕ = SANITARY MANHOLE

ABBREVIATIONS

APPROX	APPROXIMATELY	LSB	LICENSED SURVEYOR BUSINESS
ALUM	ALUMINUM	LF	LINEAL FEET
ARV	AIR RELEASE VALVE (MANUAL)	LT	LEFT
AWWA	AMERICAN WATER WORKS ASSOC.	MAX	MAXIMUM
AVG	AVERAGE	MJ	MECHANICAL JOINT
BL	BASE LINE	MISC	MISCELLANEOUS
BOC	BACK OF CURB	MIN	MINIMUM
BWF	BARBED WIRE FENCE	NTS	NOT TO SCALE
BFV	BUTTERFLY VALVE	OCEW	ON CENTER EACH WAY
CLF	CHAIN LINK FENCE	OD	OUTSIDE DIAMETER
CF	CUBIC FEET	OH	OVERHEAD
CL	CENTERLINE	OHL	OVERHEAD LINES
CLR	CLEARANCE	PE	PLAIN END
CM	CONCRETE MONUMENT	PRM	PERMANENT REFERENCE MARKER
CMP	CORRUGATED METAL PIPE	PVC	POLYVINYL CHLORIDE
CONC	CONCRETE	PSI	POUNDS PER SQUARE INCH
CONN	CONNECT	RCP	REINFORCED CONCRETE PIPE
CONT	CONTINUOUS	RDCR	REDUCER
COR	CORNER	REQ'D	REQUIRED
DFT	DRY FILM THICKNESS	RJ	RESTRAINED JOINT
DIA, d	DIAMETER	R/W	RIGHT-OF-WAY
DI, DIP	DUCTILE IRON PIPE	RWGV	RESILIENT WEDGE GATE VALVE W/ LOW ZINC STEM & NUT
D/W	DRIVEWAY	RT	RIGHT
E	EAST	SCHD	SCHEDULE
EL, ELEV	ELEVATION	SHT	SHEET
EOP	EDGE OF PAVEMENT	SQ.FT.	SQUARE FEET
ERC	EROSION CONTROL	SST, ST/STL	STAINLESS STEEL
EXIST/EX	EXISTING	STA	STATION
FL	FLANGED	STS	STORM SEWER
FM	FORCE MAIN	TOB	TOP OF BANK
FND	FOUND	TOS	TOE OF SLOPE
FPS	FEET PER SECOND	TYP.	TYPICAL
FT	FEET	W	WEST
FTB	FLOATING TURBIDITY BARRIER	W/	WITH
GAL	GALLONS	WM	POTABLE WATER MAIN
GV	GATE VALVE		
HDPE	HIGH DENSITY POLYETHYLENE		
HR	HOUR		
ID	IDENTIFICATION		
INV	INVERT		
IR	IRON ROD		
LB	POUND		

POST, BUCKLEY, SCHUH & JERNIGAN, INC., D/B/A/
PBS&J
PRINCIPAL ADDRESS:
2001 NW 107th AVENUE
MIAMI, FL 33172-2507
FBPR CERT. OF AUTH. No. 24
PRODUCTION ADDRESS:
2803 FRUITVILLE ROAD, STE 130
SARASOTA, FLORIDA 34237
Ph. (941) 954-4036


CLIENT
**MANATEE COUNTY
PROJECT MANAGEMENT
DEPARTMENT**
1026 26th AVENUE EAST
BRADENTON, FLORIDA 34208

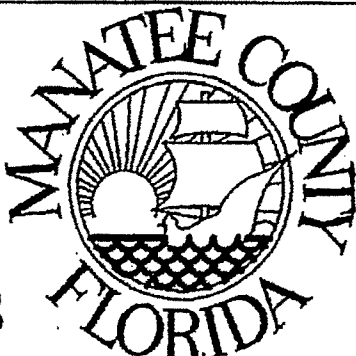



PROJECT
**LENA ROAD LANDFILL
STORMWATER SYSTEM IMPROVEMENTS**

TASK
**GENERAL NOTES, LEGEND
AND ABBREVIATIONS**

ORIGINAL: JUNE, 03
REVISIONS:
1 HIGH DENSITY POLYETHYLENE
2
3
4
5

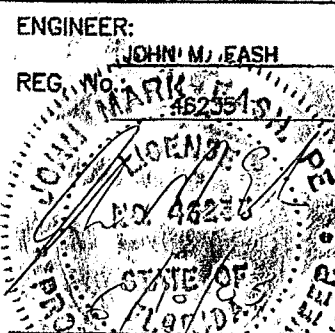


JOB NO. 120507.10
DRAWN JAS
DESIGNED JME
CHECKED JME
QC DAW
SHEET 2

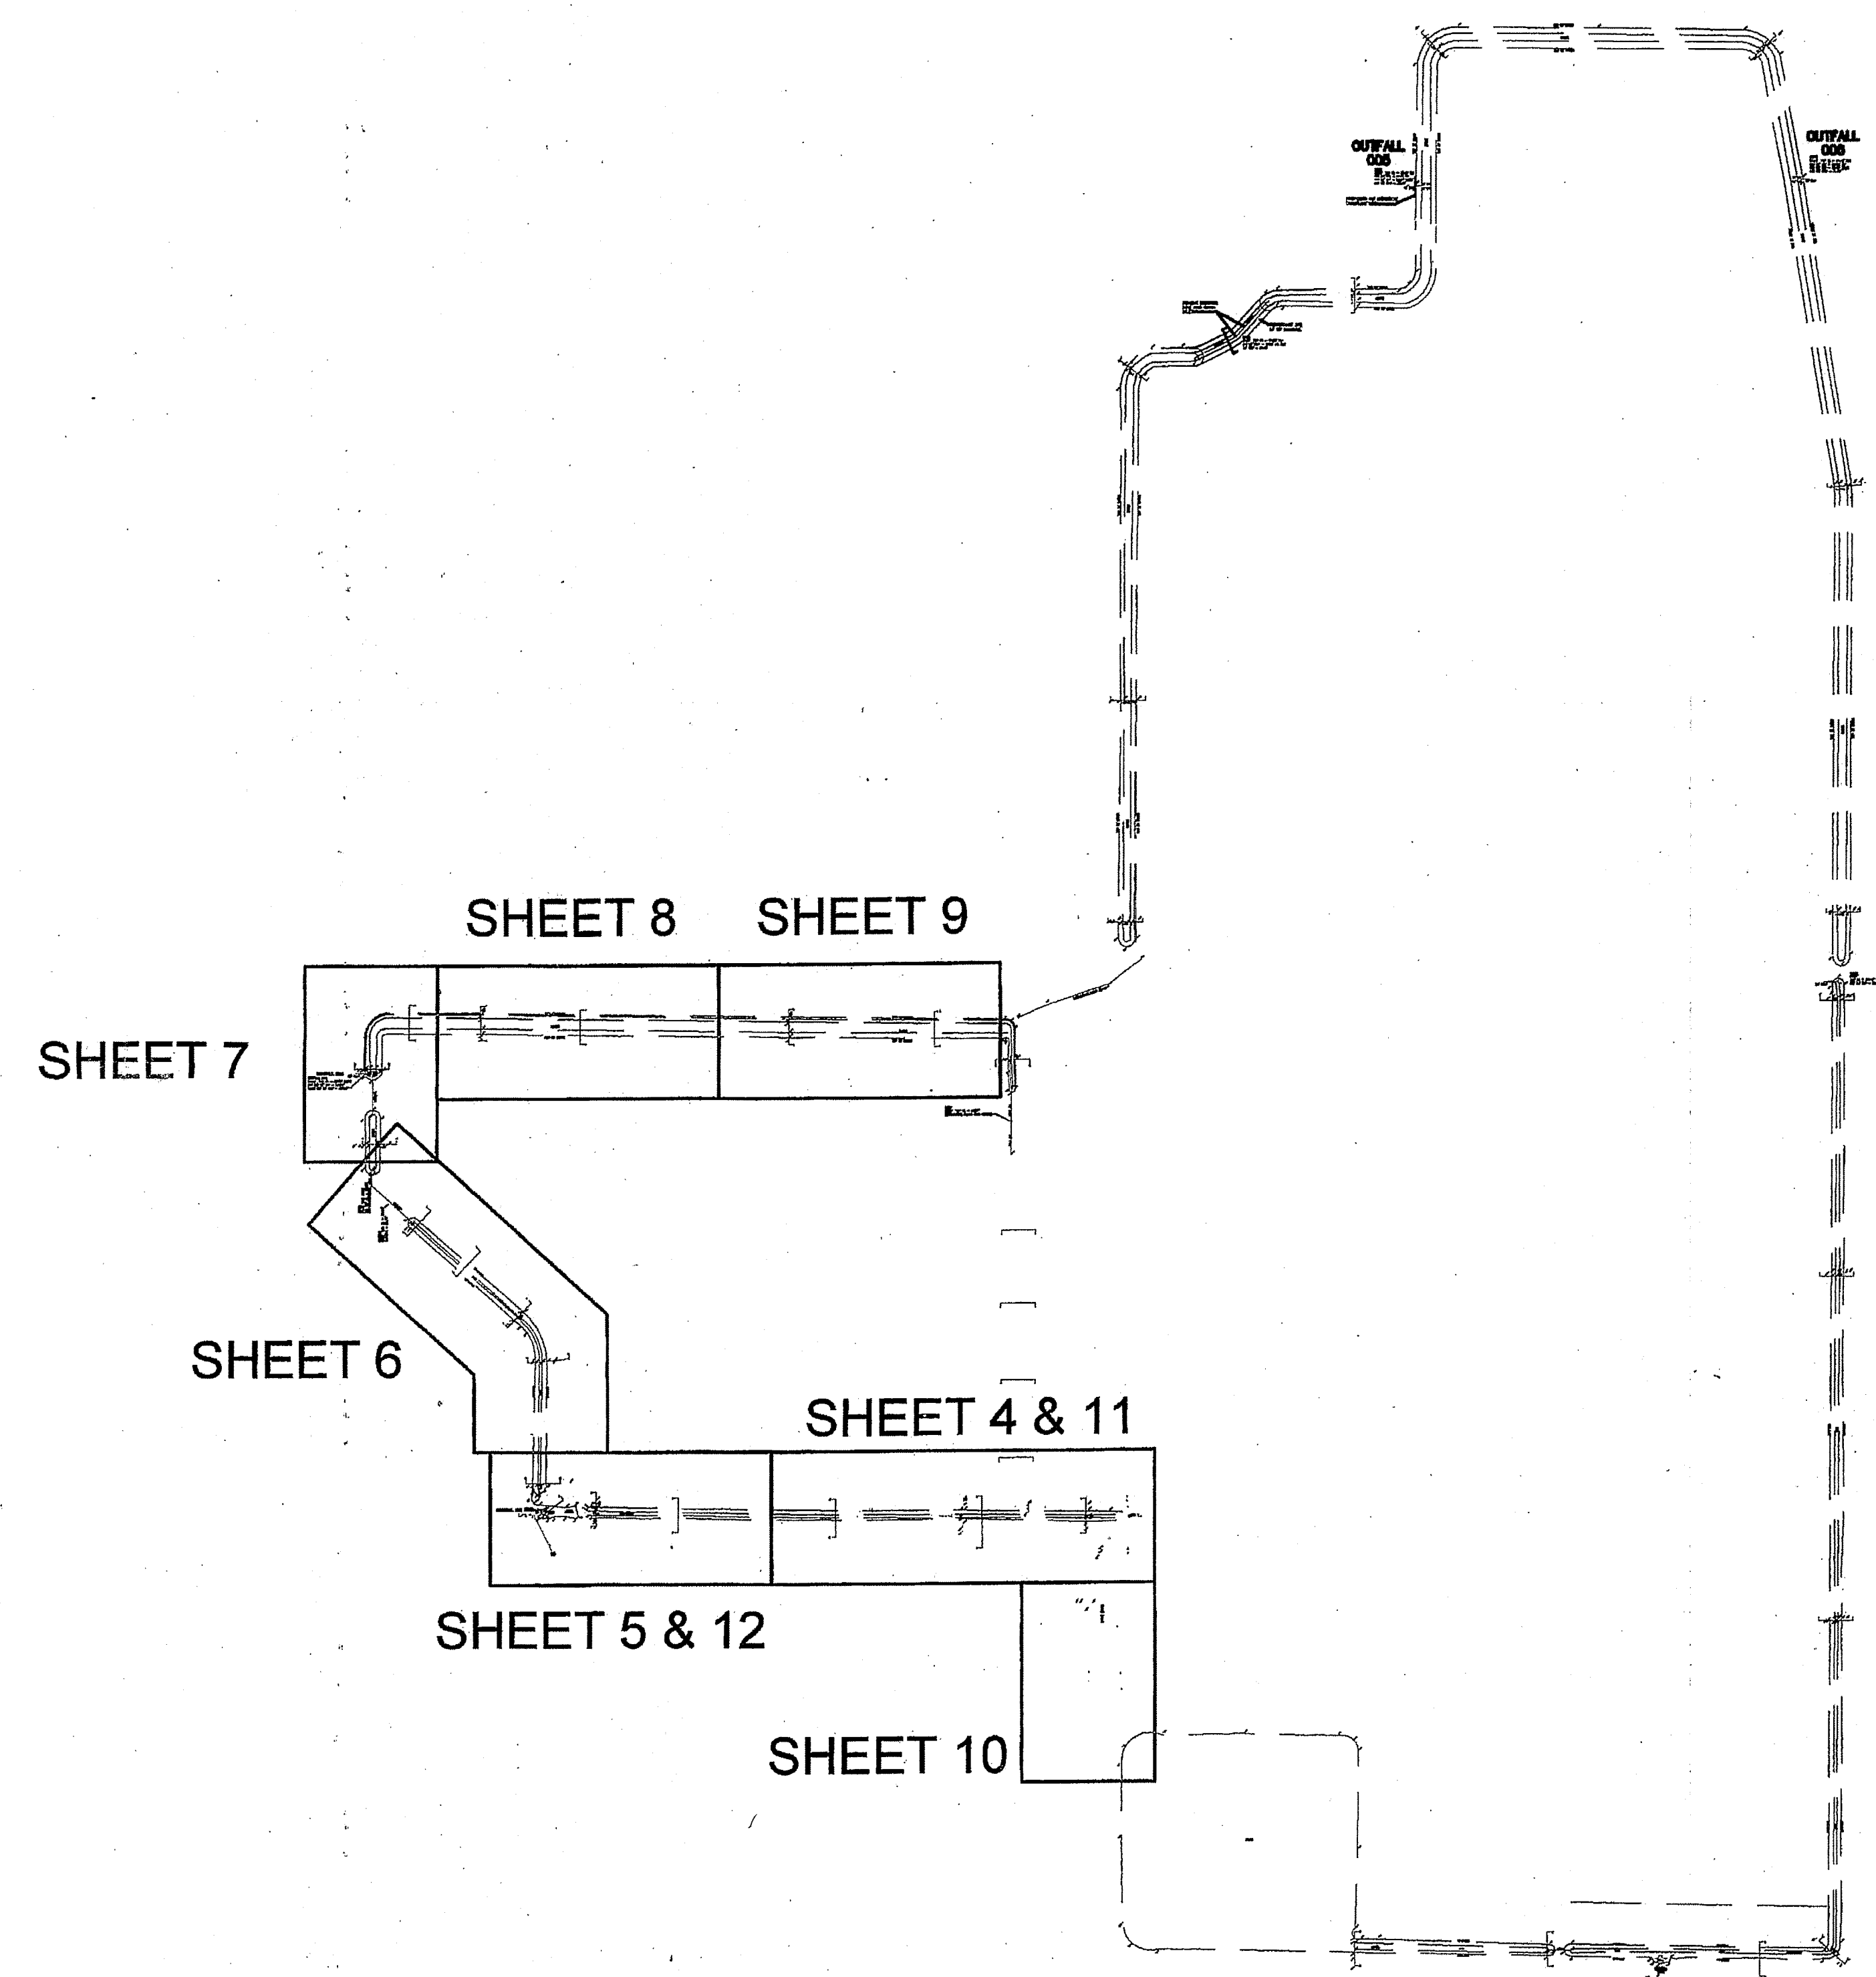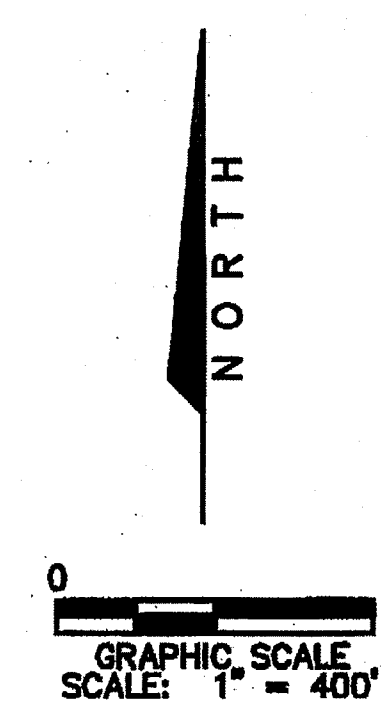

POST, BUCKLEY, SCHUH & JERNIGAN, INC., D/B/A/
PBSJ
PRINCIPAL ADDRESS:
2001 NW 107th AVENUE
MIAMI, FL 33172-2507
FBPR CERT. OF AUTH. No. 24
PRODUCTION ADDRESS:
2803 FRUITVILLE ROAD, STE 130
SARASOTA, FLORIDA 34237
Ph. (941) 954-4036

CLIENT
MANATEE COUNTY
PROJECT MANAGEMENT
DEPARTMENT
1026 26th AVENUE EAST
BRADENTON, FLORIDA 34208

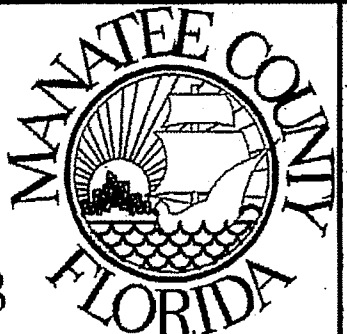


PROJECT
LENA ROAD LANDFILL
STORMWATER SYSTEM IMPROVEMENTS

TASK
KEY SHEET

ORIGINAL: JUNE, 03
REVISIONS:
1 _____
2 _____
3 _____
4 _____
5 _____

ENGINEER: JOHN M. EASH
REG. No. 140236
1/2 4/2003
1/2 4/2003
1/2 4/2003
1/2 4/2003
1/2 4/2003

JOB NO. 120507.10
DRAWN: JAS
DESIGNED: JME
CHECKED: JME
QC: DAW
SHEET 3

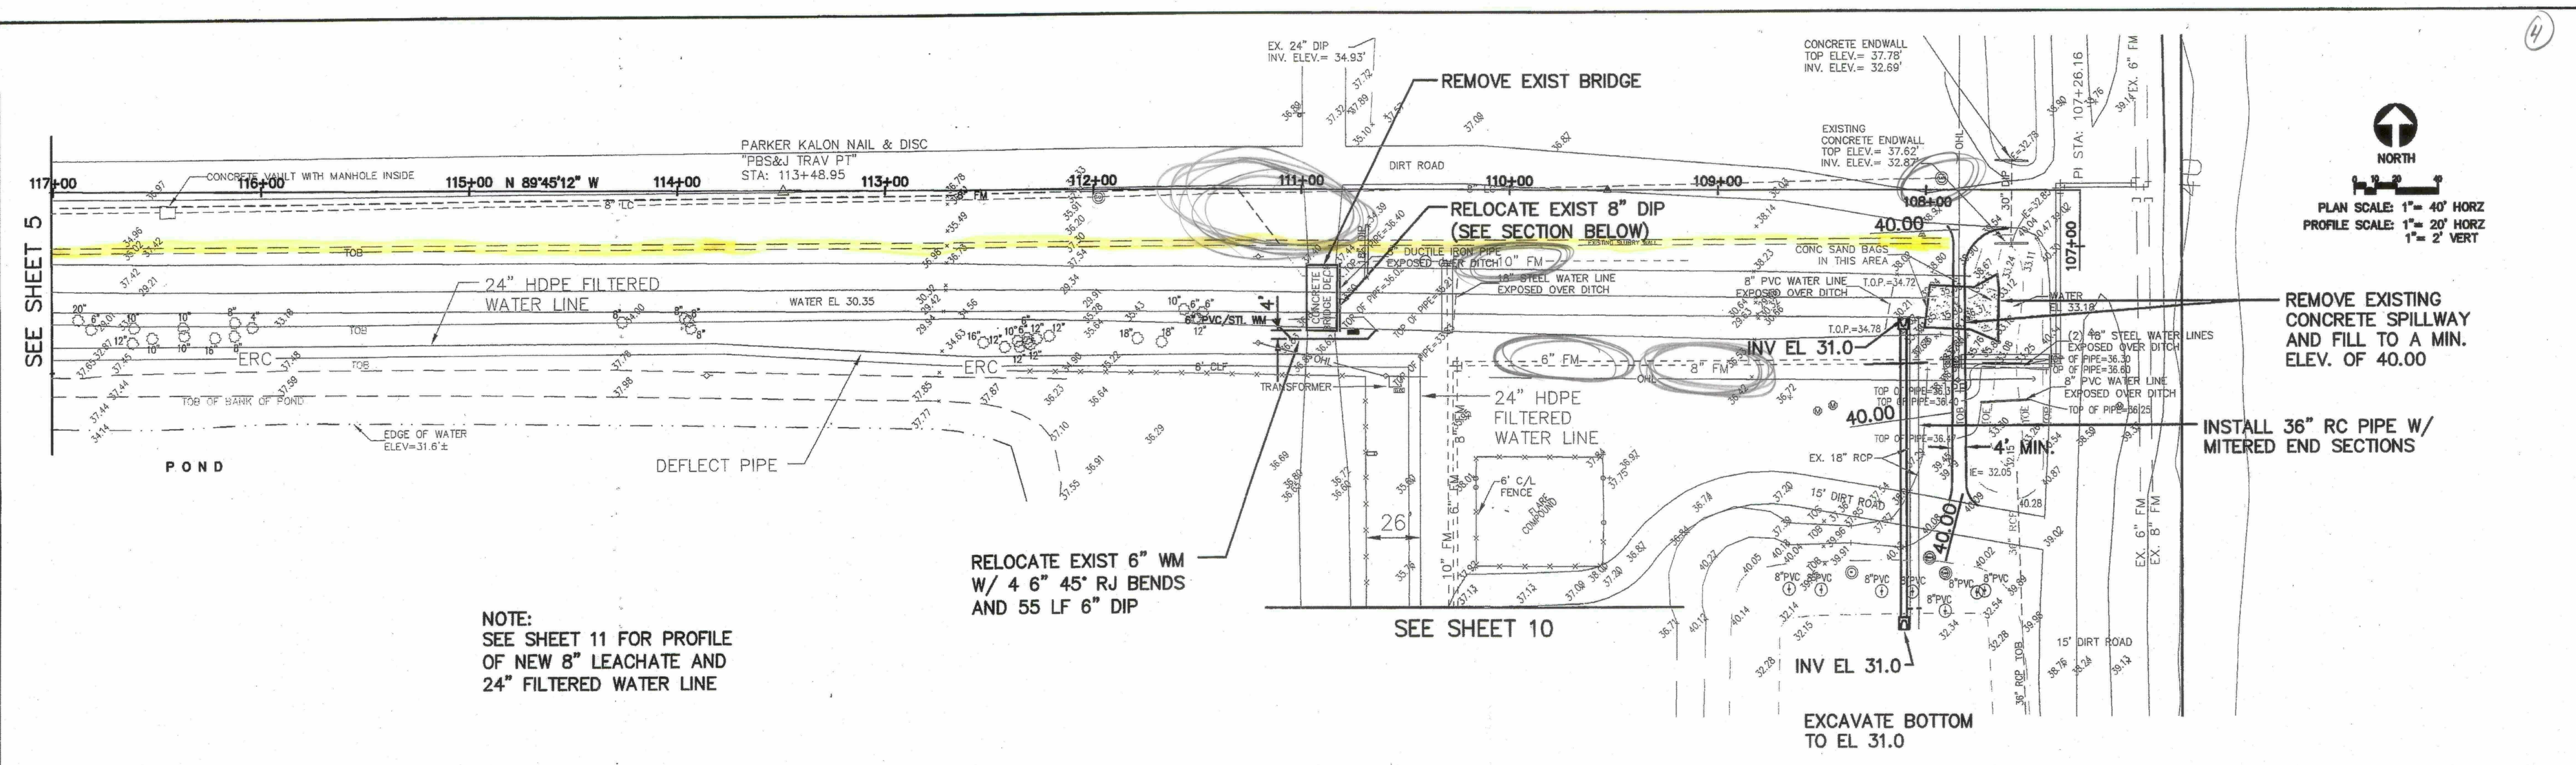

NOTE:
SEE SHEET 11 FOR PROFILE
OF NEW 8" LEACHATE AND
24" FILTERED WATER LINE




RELOCATE EXIST 6" WM
W/ 4 6" 45° RJ BENDS
AND 55 LF 6" DIP

SEE SHEET 10


EXCAVATE BOTTOM
TO EL. 31.0

REMOVE EXISTING
CONCRETE SPILLWAY
AND FILL TO A MIN.
ELEV. OF 40.00

INSTALL 36" RC PIPE W/
MITERED END SECTIONS

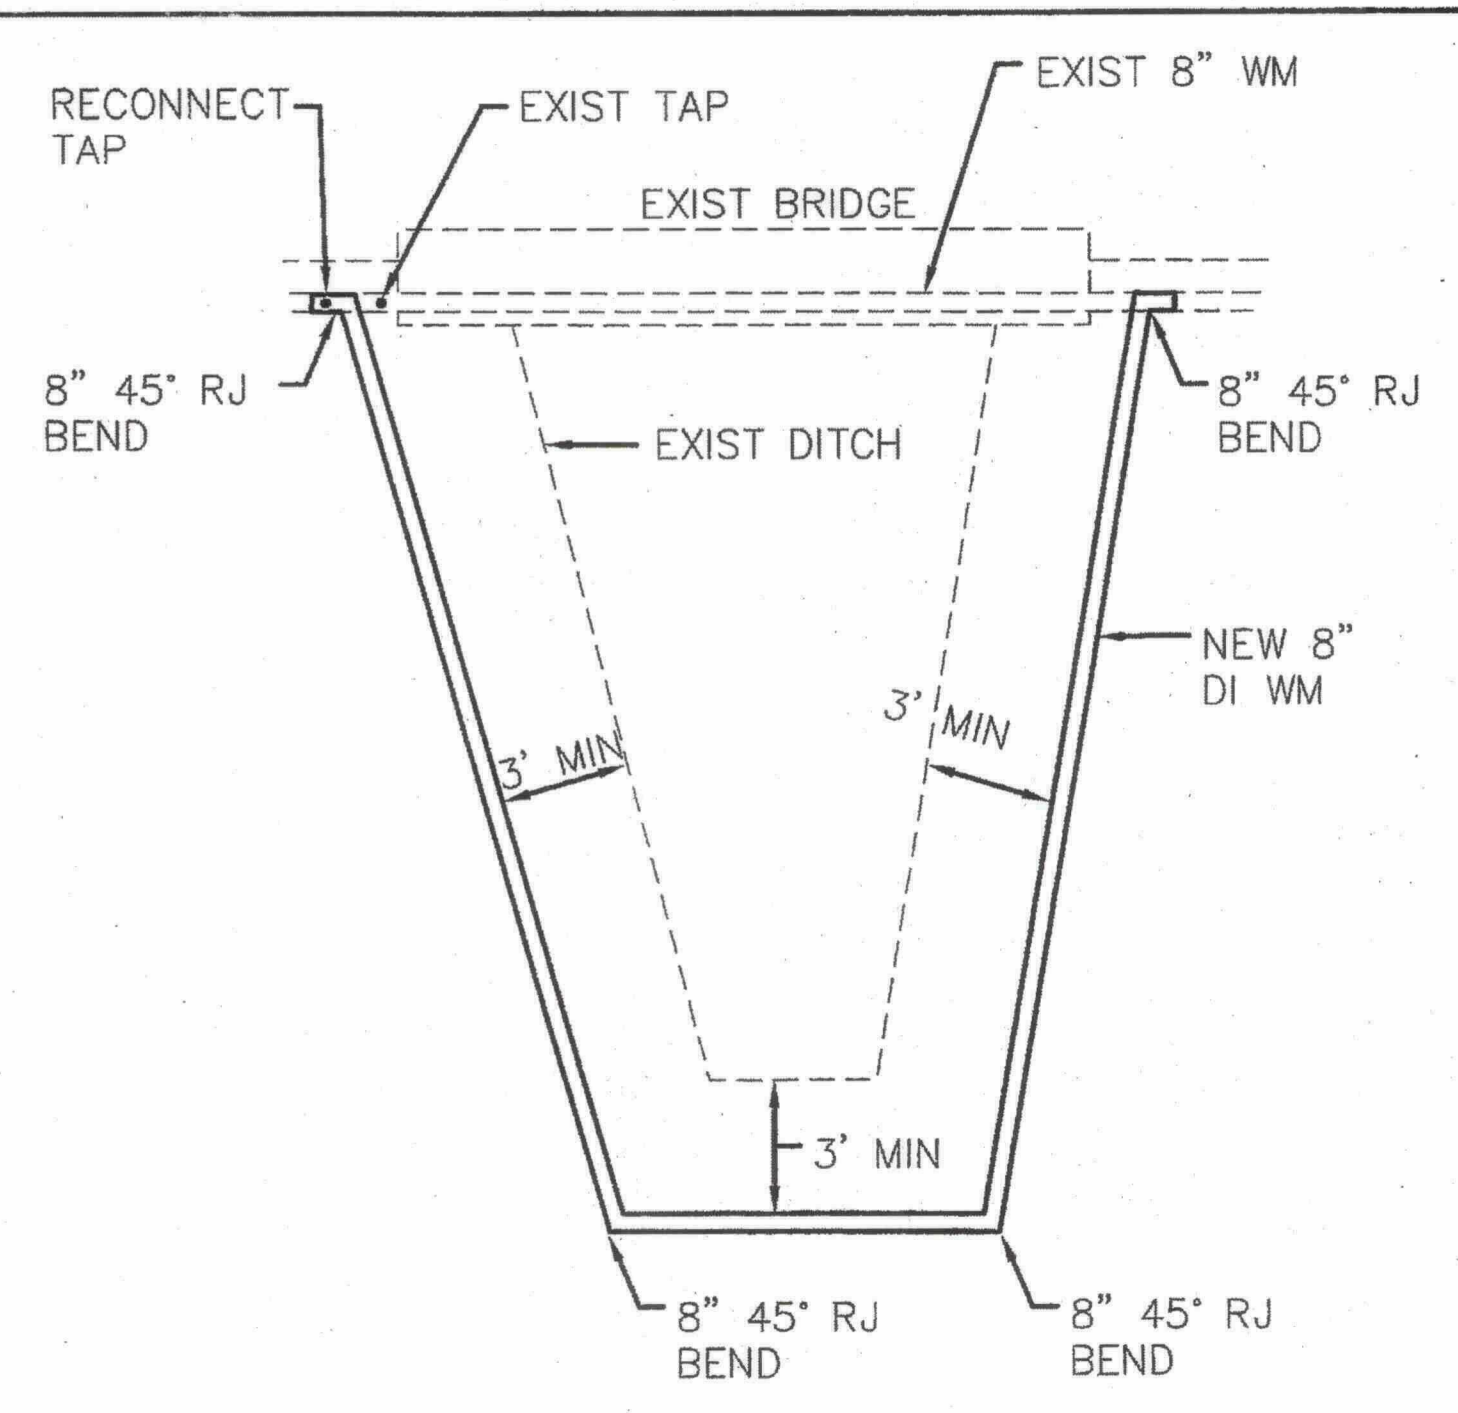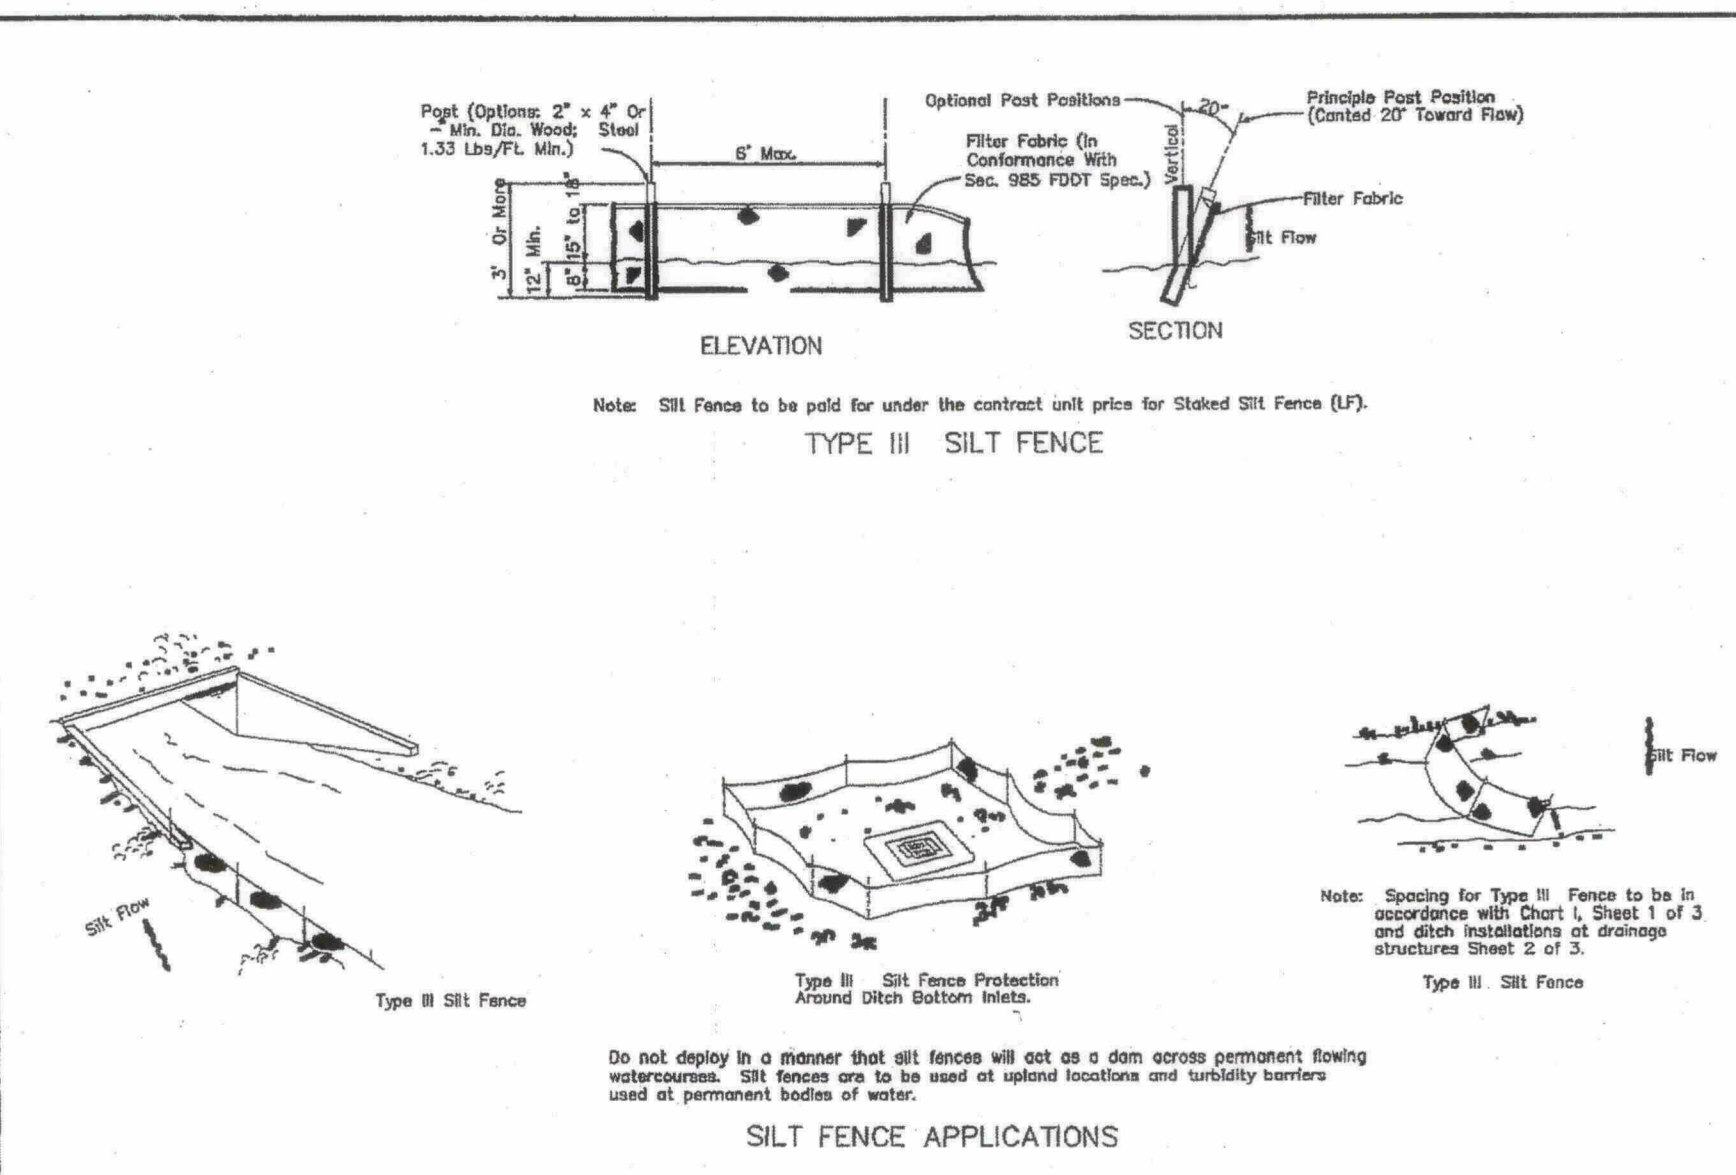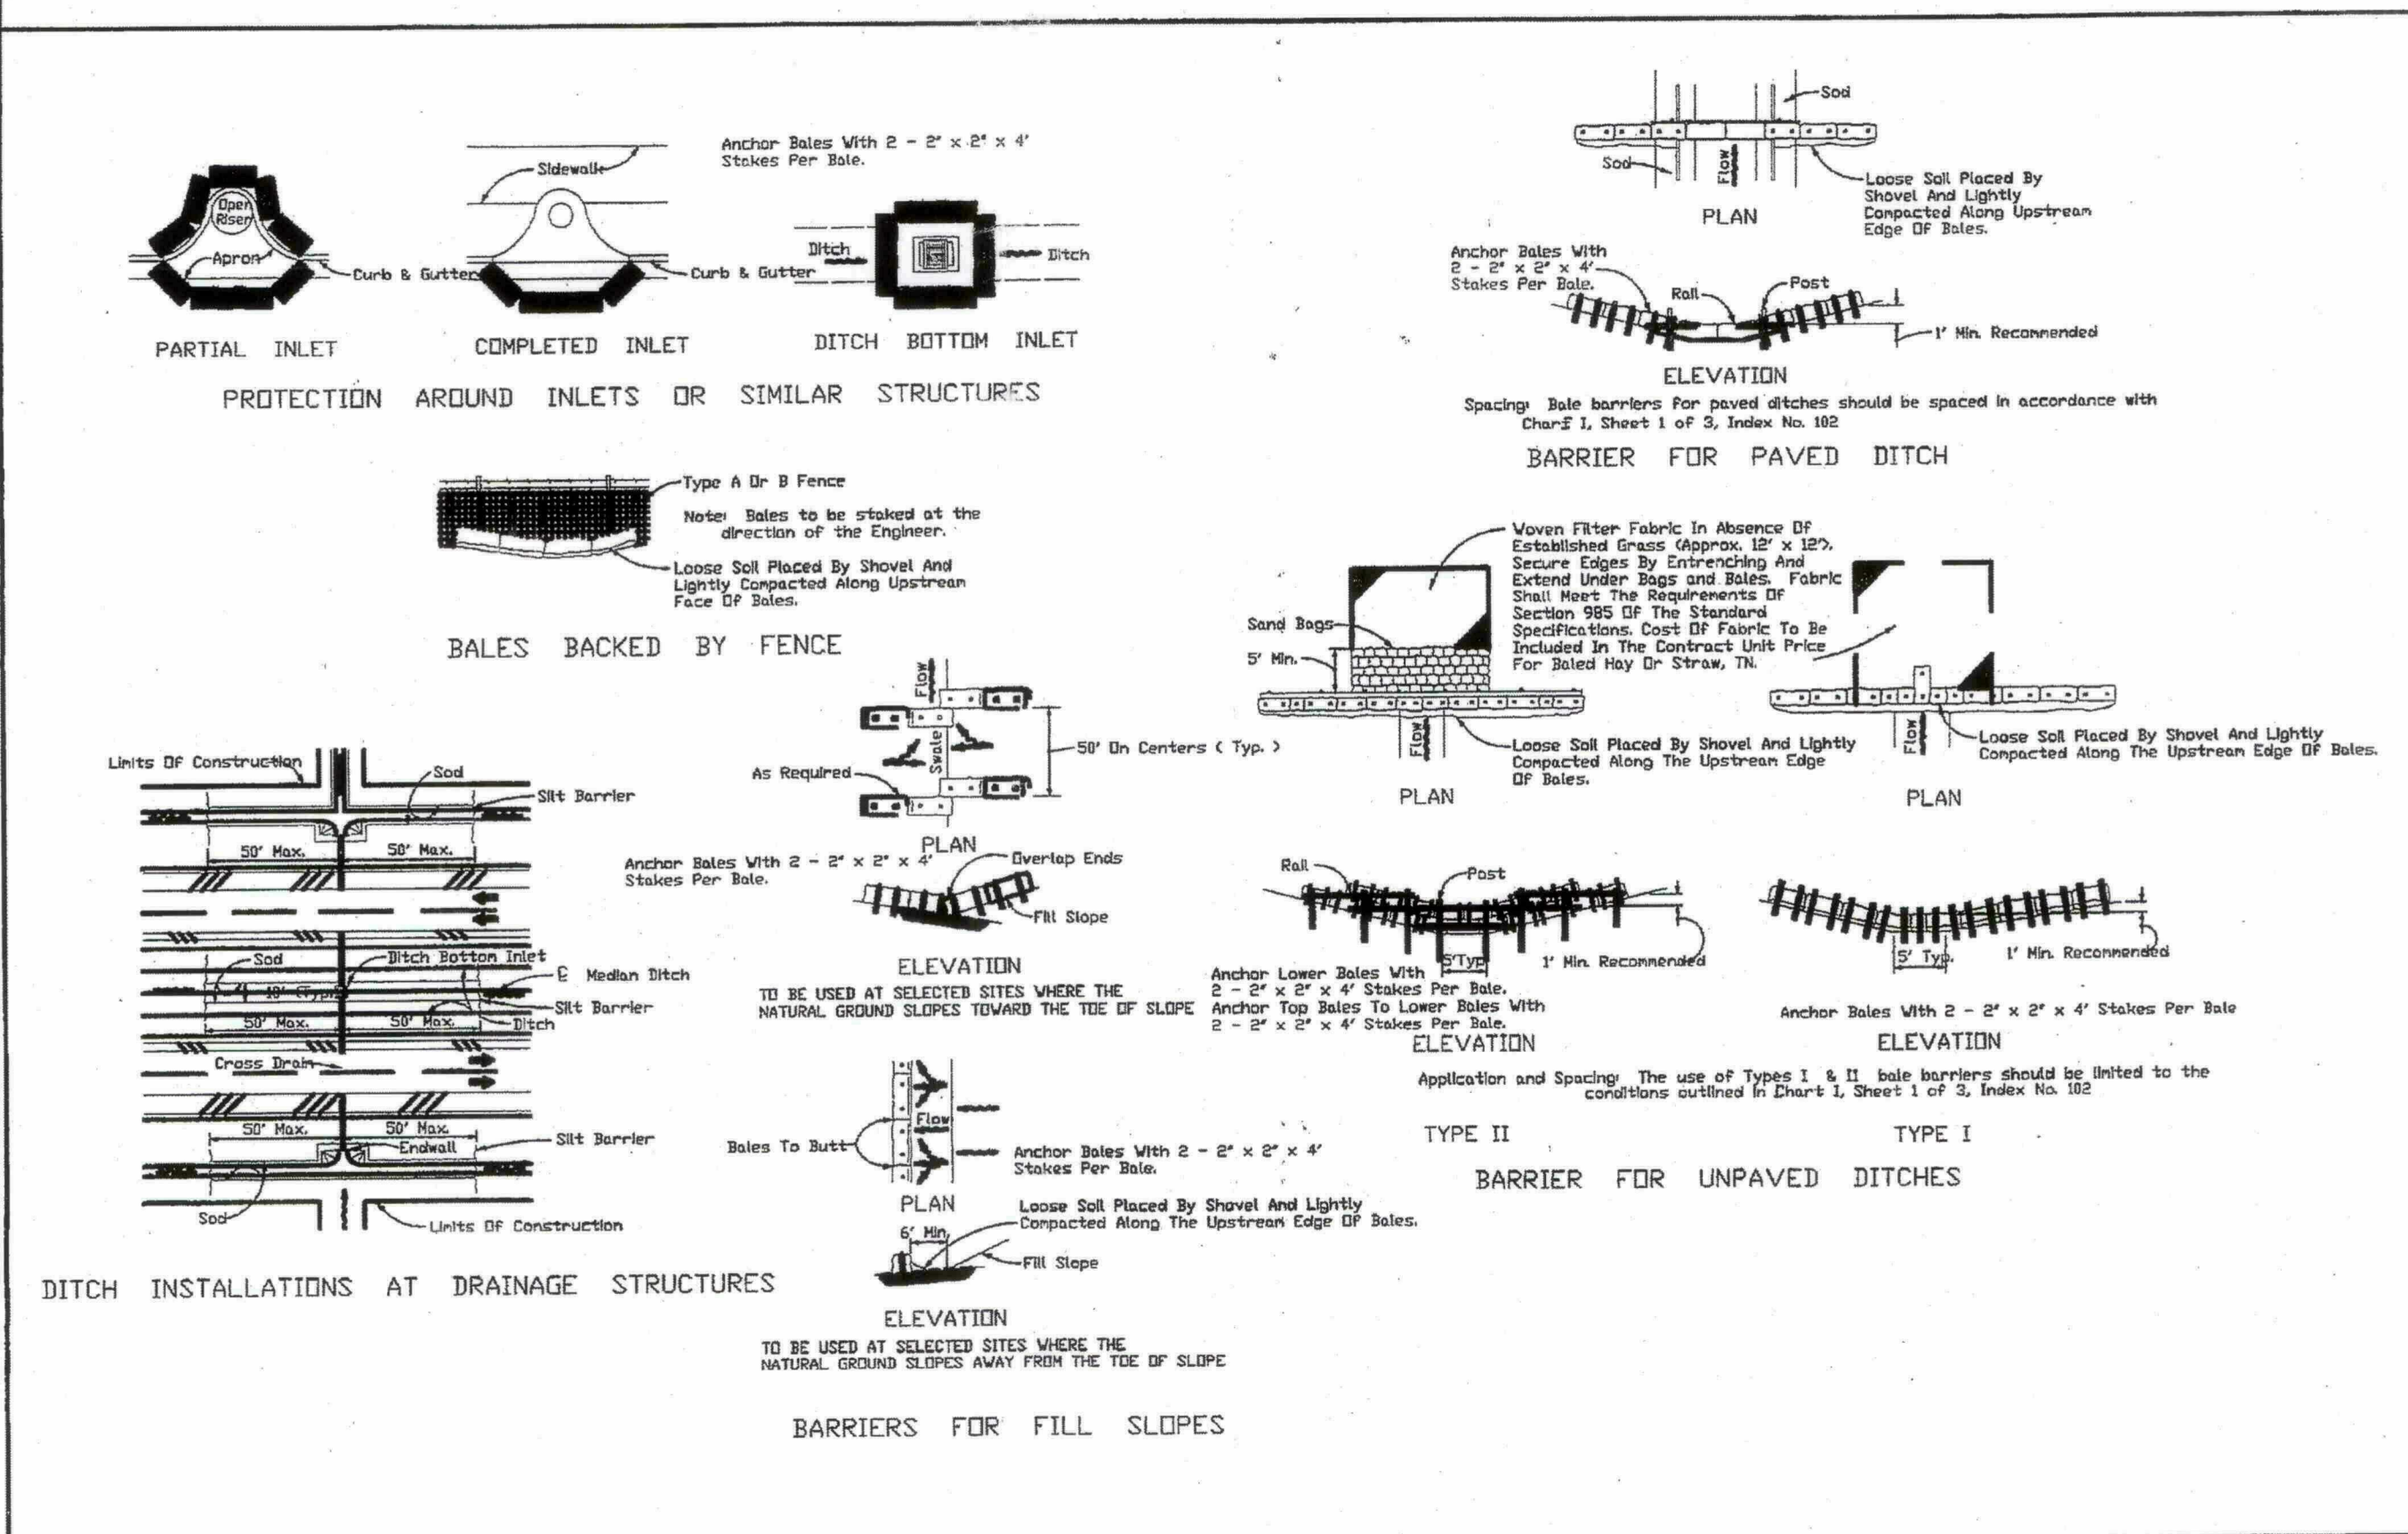

POST, BUCKLEY, SCHUH & JERNIGAN, INC., D/B/A/ PBS&J PRINCIPAL ADDRESS: 2001 NW 107th AVENUE MIAMI, FL 33172-2807 PRDUCTION ADDRESS: 2903 FRUITVILLE ROAD, STE 130 SARASOTA, FLORIDA 34237 Ph. (941) 954-4036	CLIENT MANATEE COUNTY PROJECT MANAGEMENT DEPARTMENT 1026 26th AVENUE EAST BRADENTON, FLORIDA 34208	PROJECT LENA ROAD LANDFILL STORMWATER SYSTEM IMPROVEMENTS	TASK STATION 107+26.16 TO 117+00	ORIGINAL: JUNE, 03 REVISIONS: 1 2 3 4 5	ENGINEER: JOHN M. EASH REG. NO.: 100236 DATE: 6/1/03 JOB NO.: 120507.10 DRAWN: JAS DESIGNED: JME CHECKED: JME QC: DAW SHEET: 4
--	--	--	--	---	---






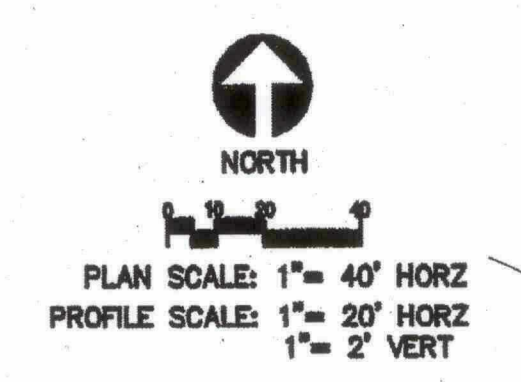



SEE SHEET 4

STA 124+43.78, AHEAD 142.2', LT 37', INSTALL 2 TYPE "E" AND 2 42" RCP 12LF (EACH), TOP EL=34.4 INV EL=27.1, WEIR EL=32.4 (2 36" WEIR), WEIR EL=33.4 (34" WEIR) SKIMMER- SEE, DETAIL SHEET 7

INSTALL 45 LF 54" RCP SOUTH END STA 124+43.78, AHEAD 121', LT 35.6 NORTH END STA 124+72.9, LT 139.7 NORTH END TO HAVE MES INV (N&S) 28.8

NOTE: SEE SHEET 12 FOR PROFILE OF NEW 8" LEACHATE AND 24" FILTERED WATER LINE

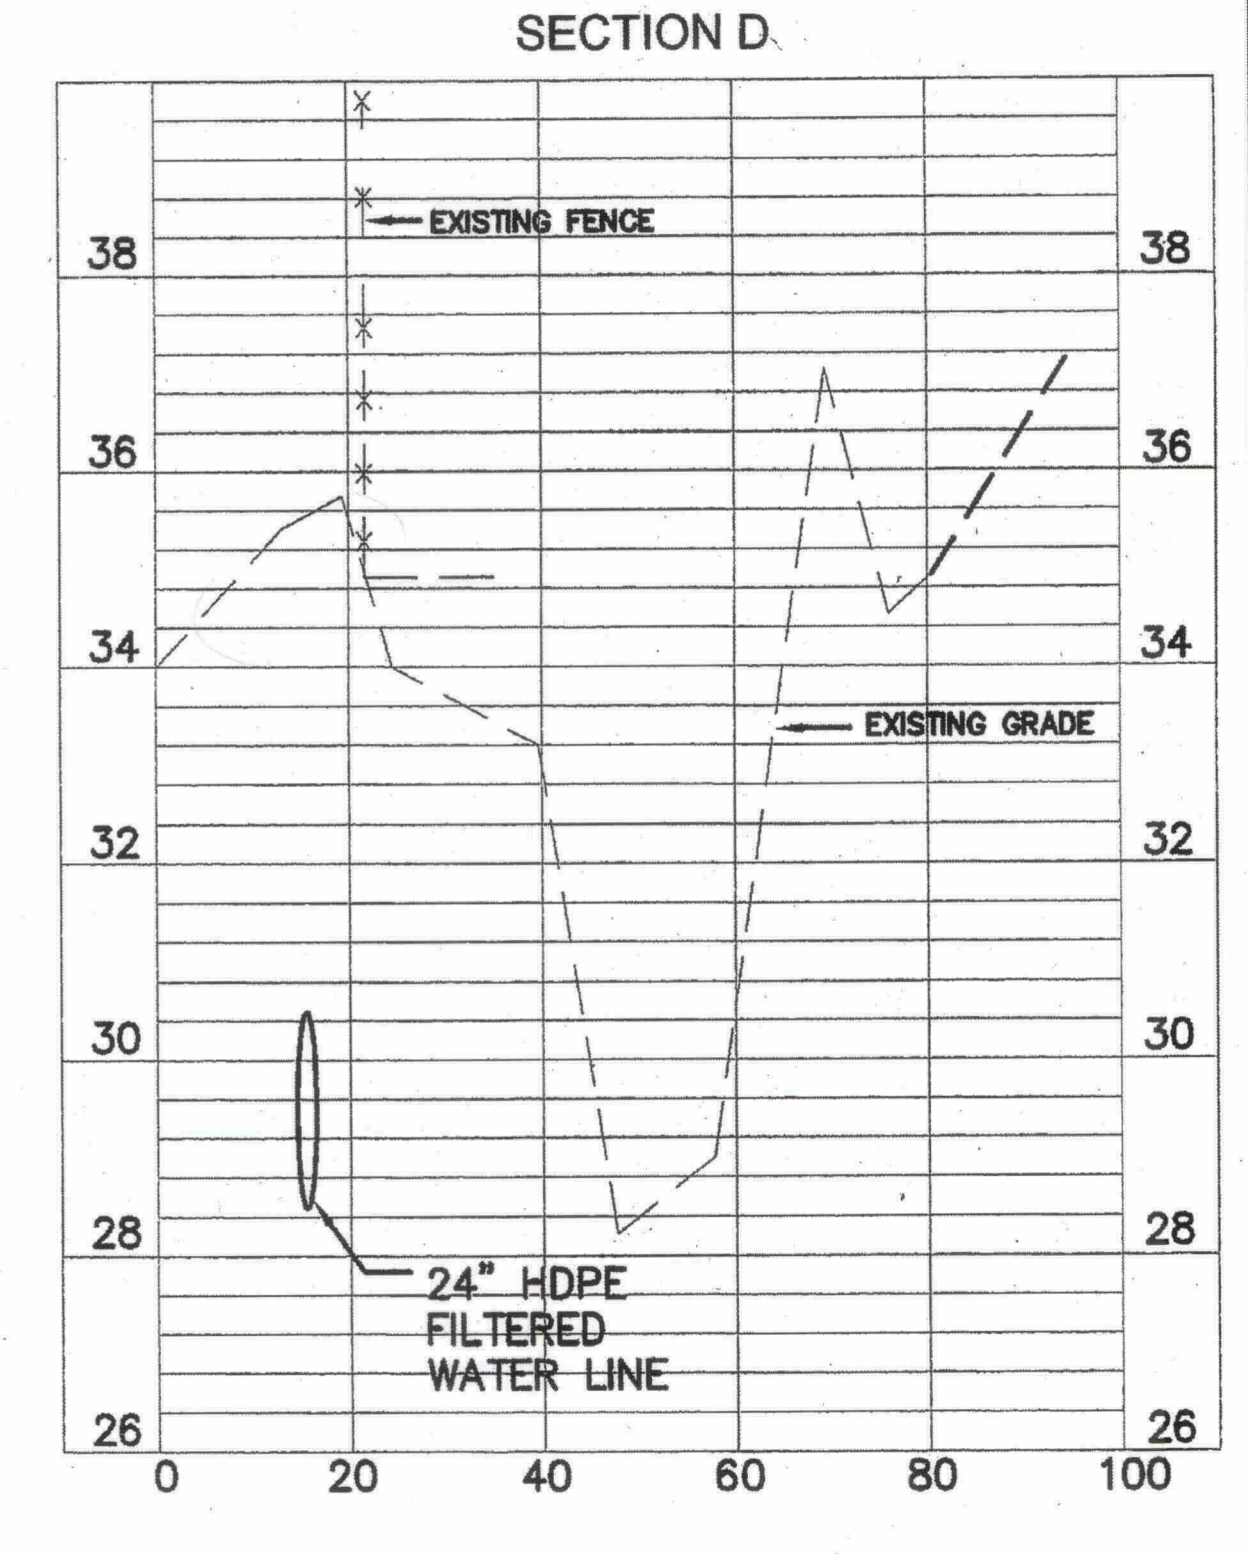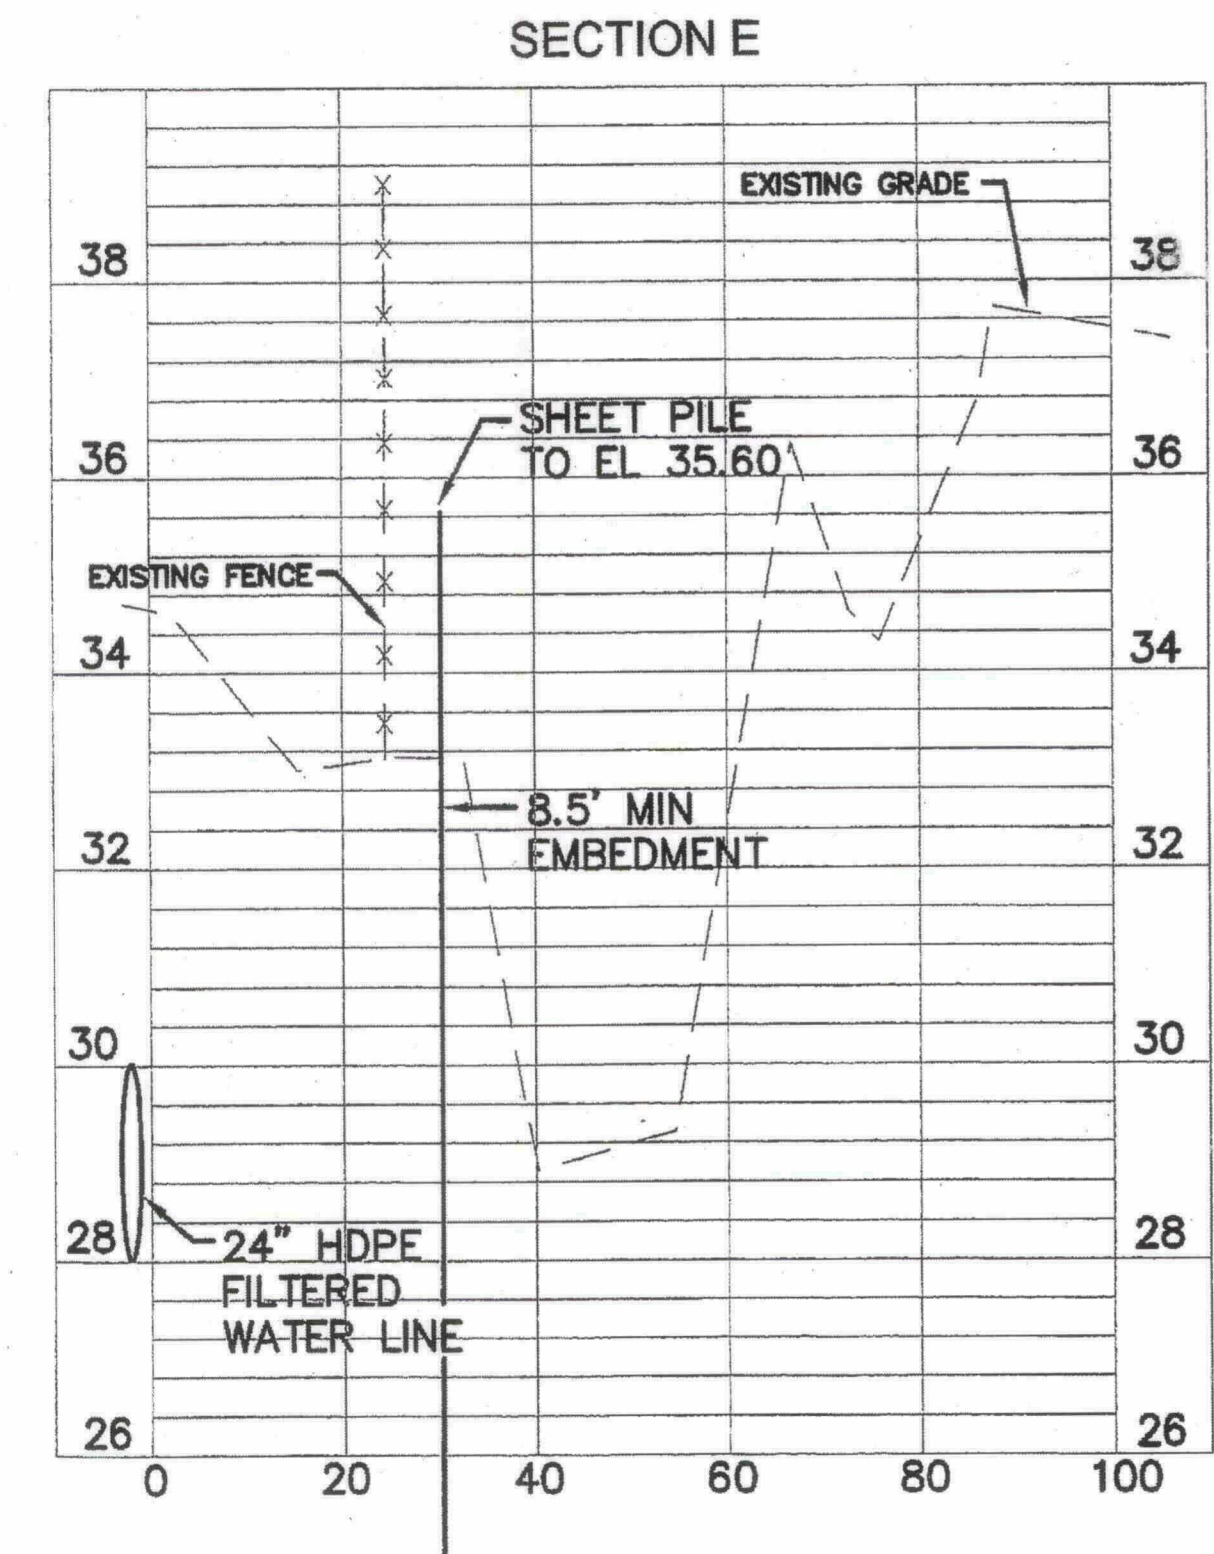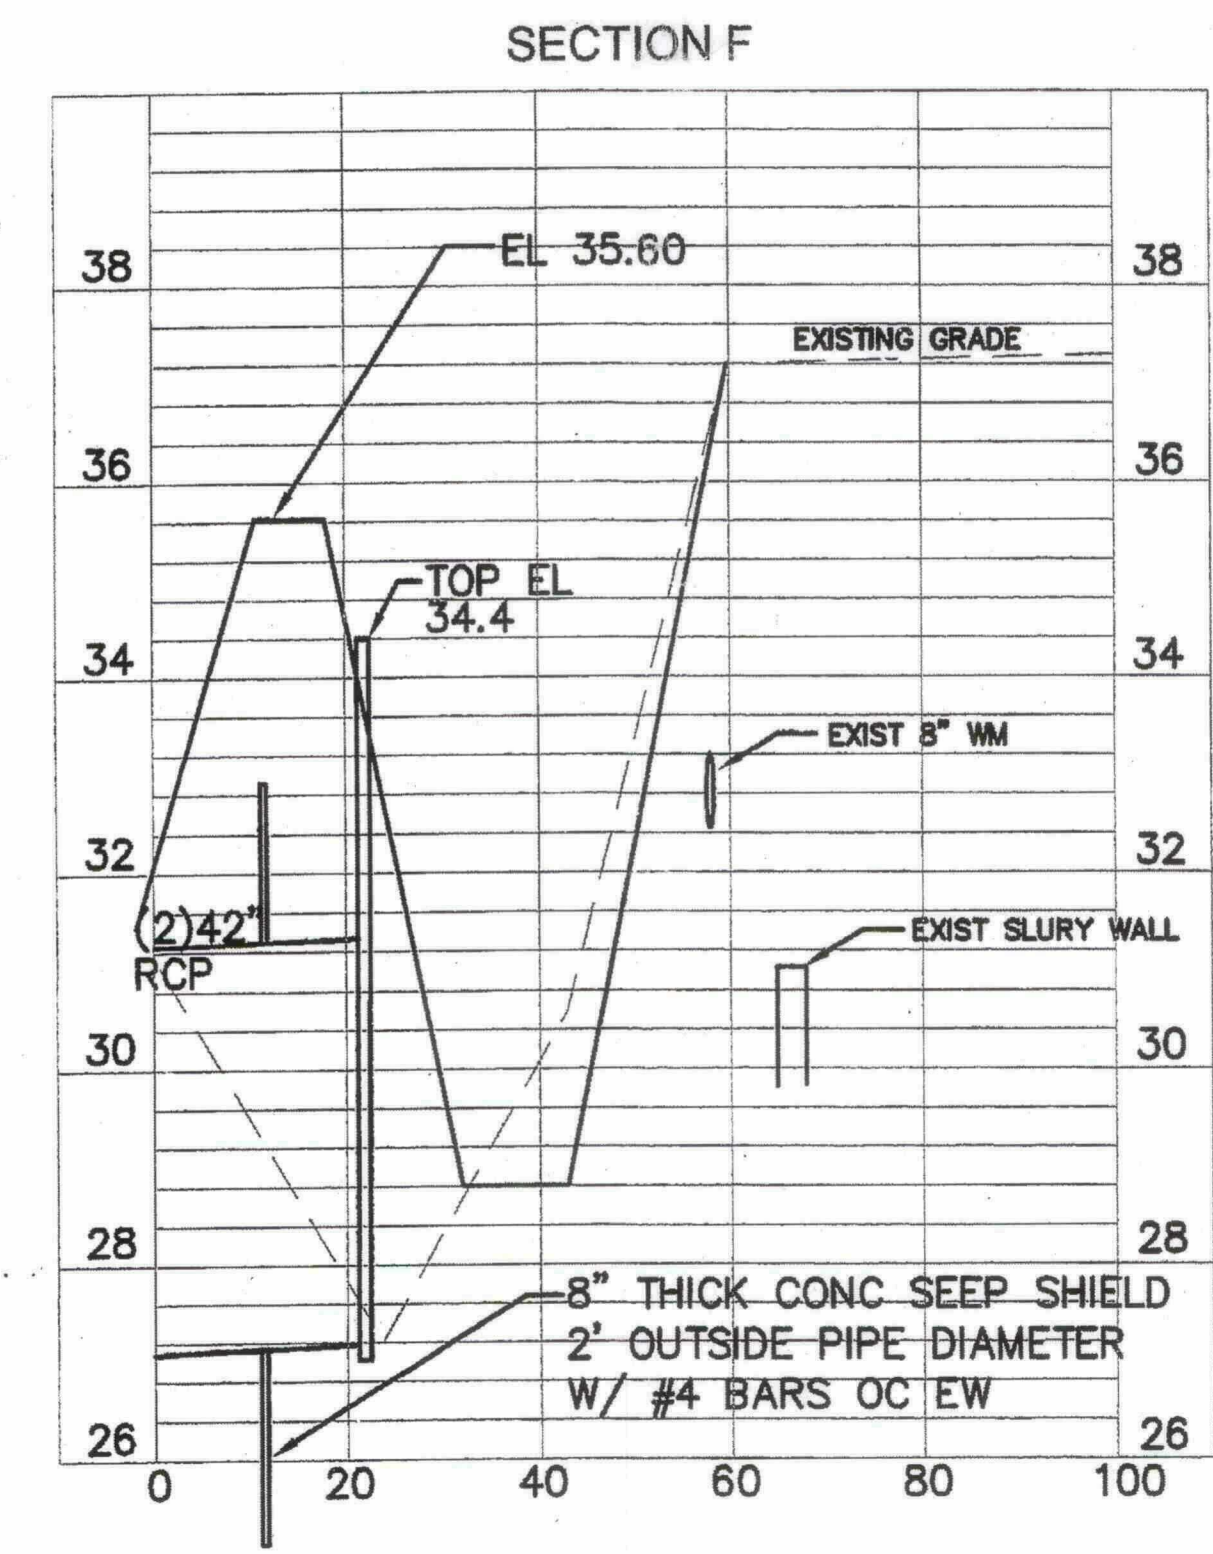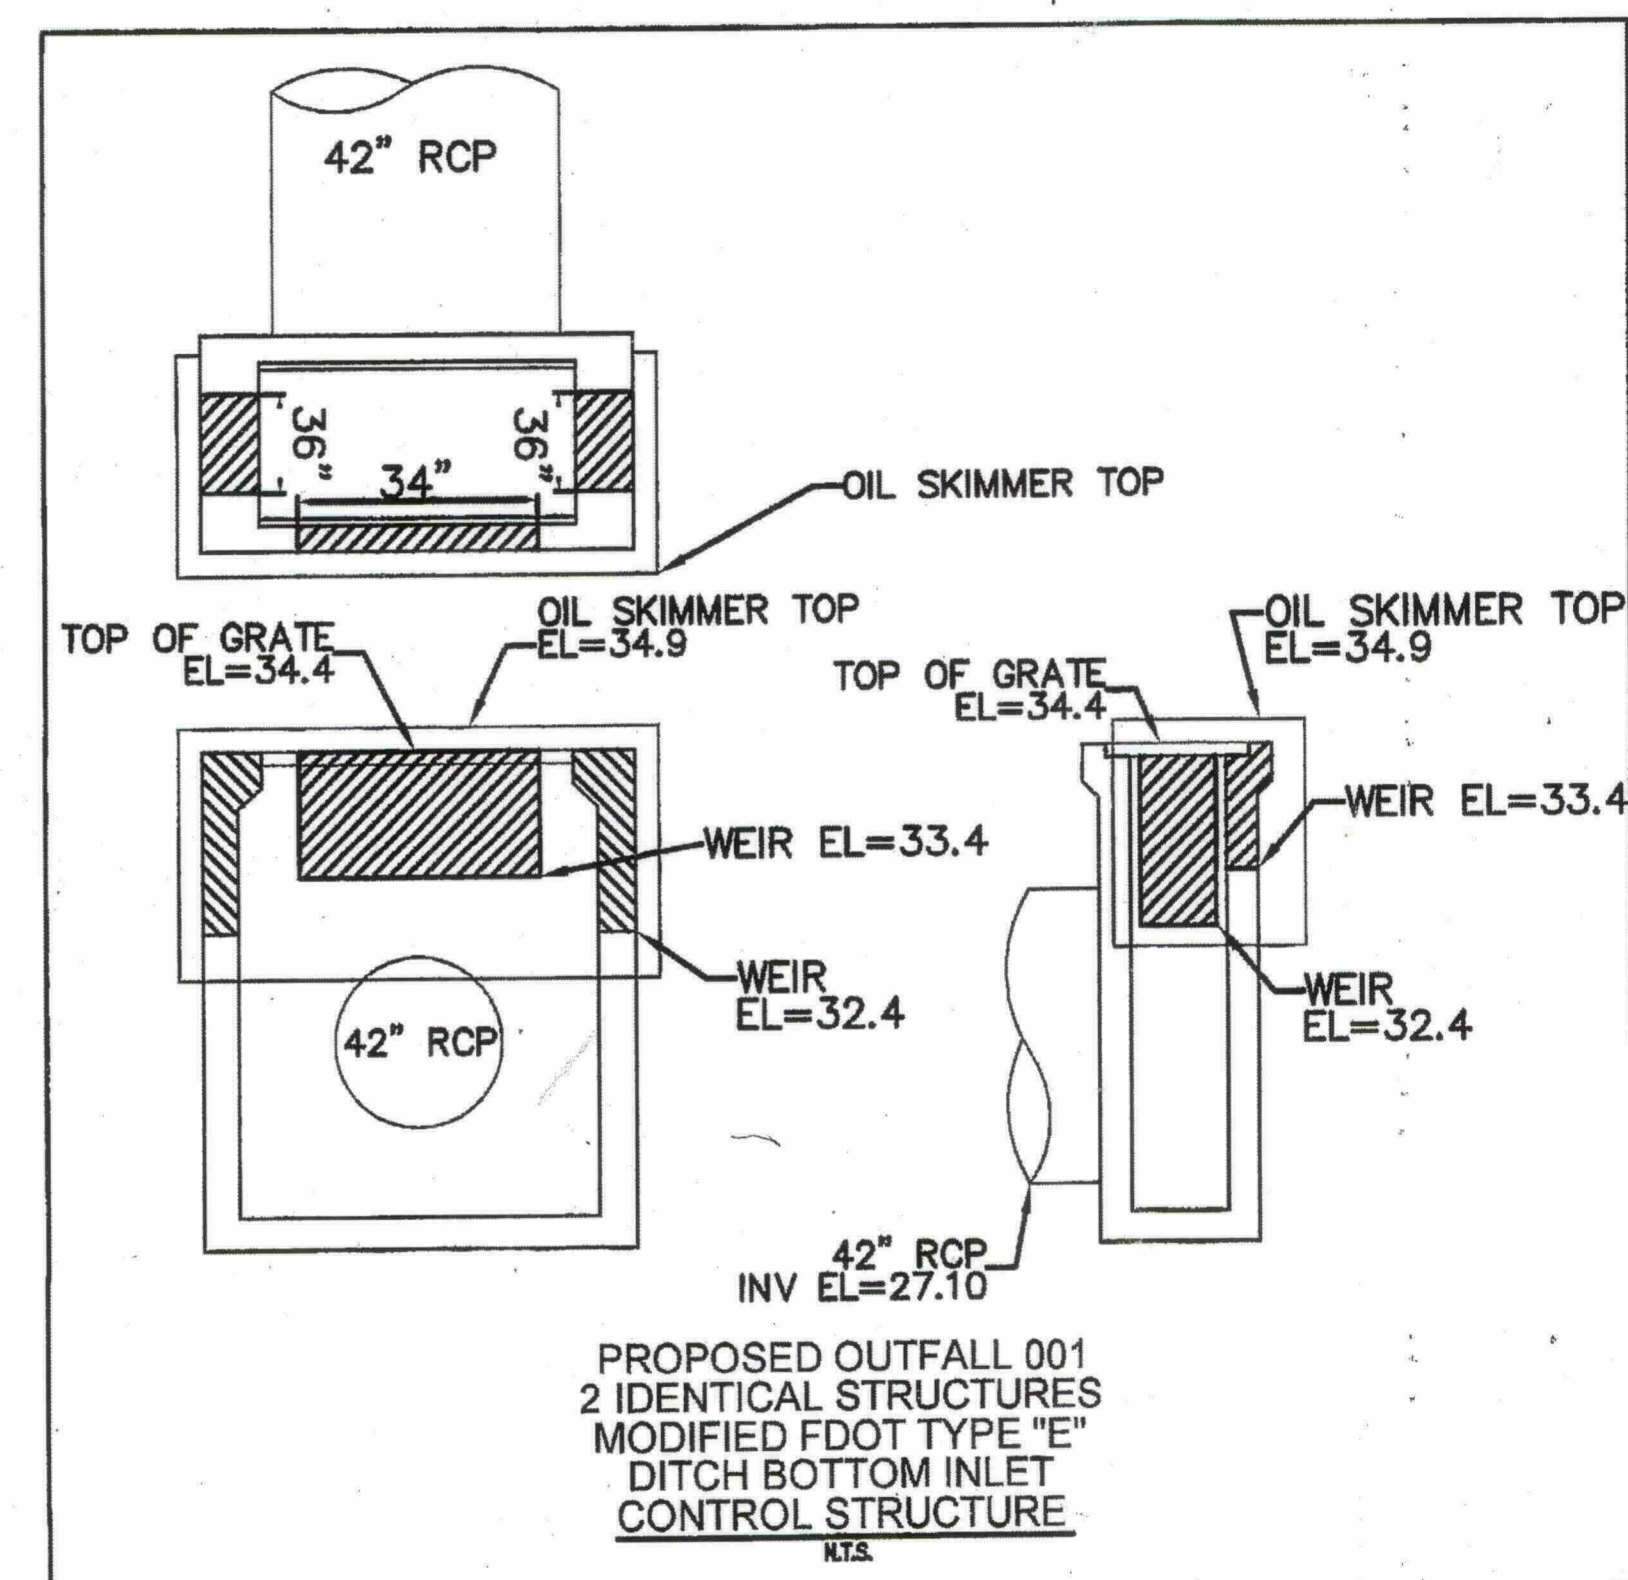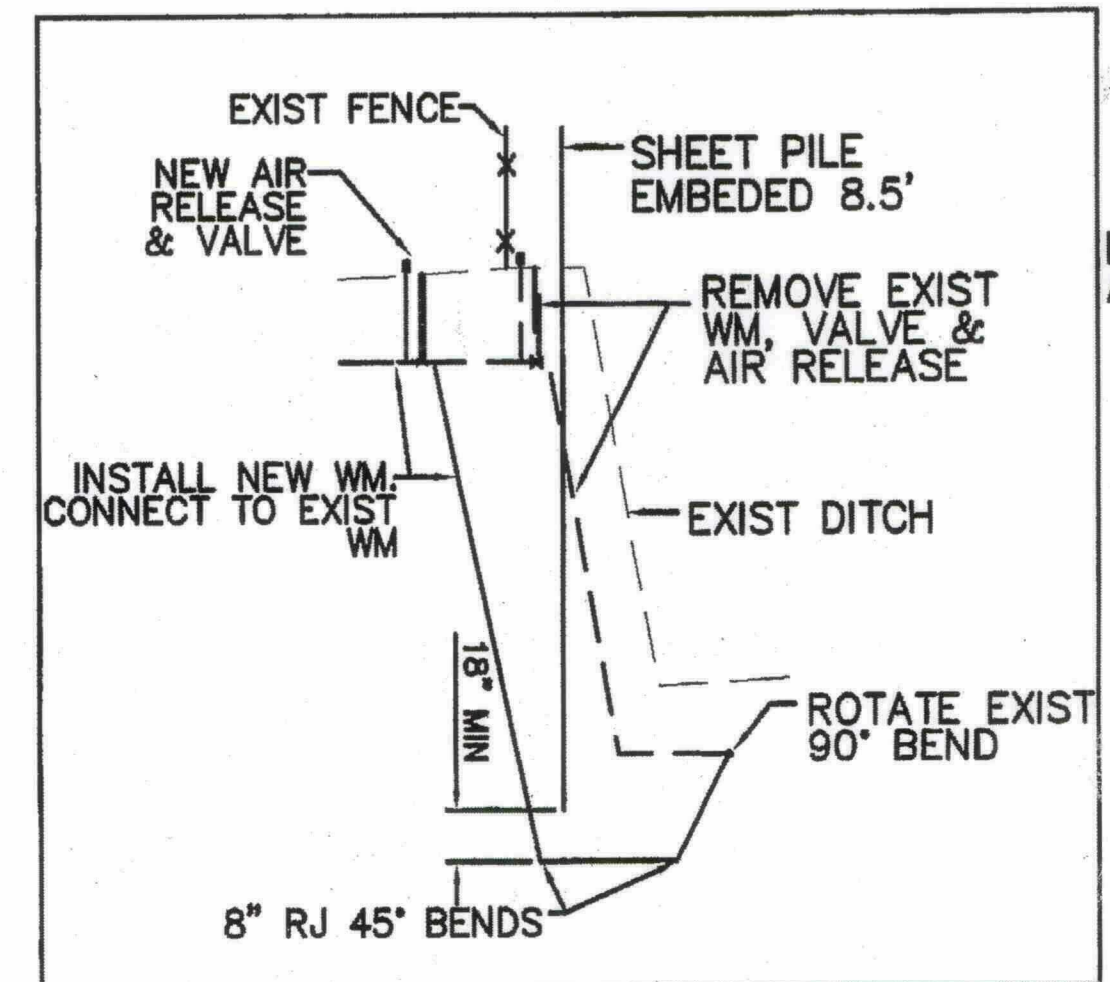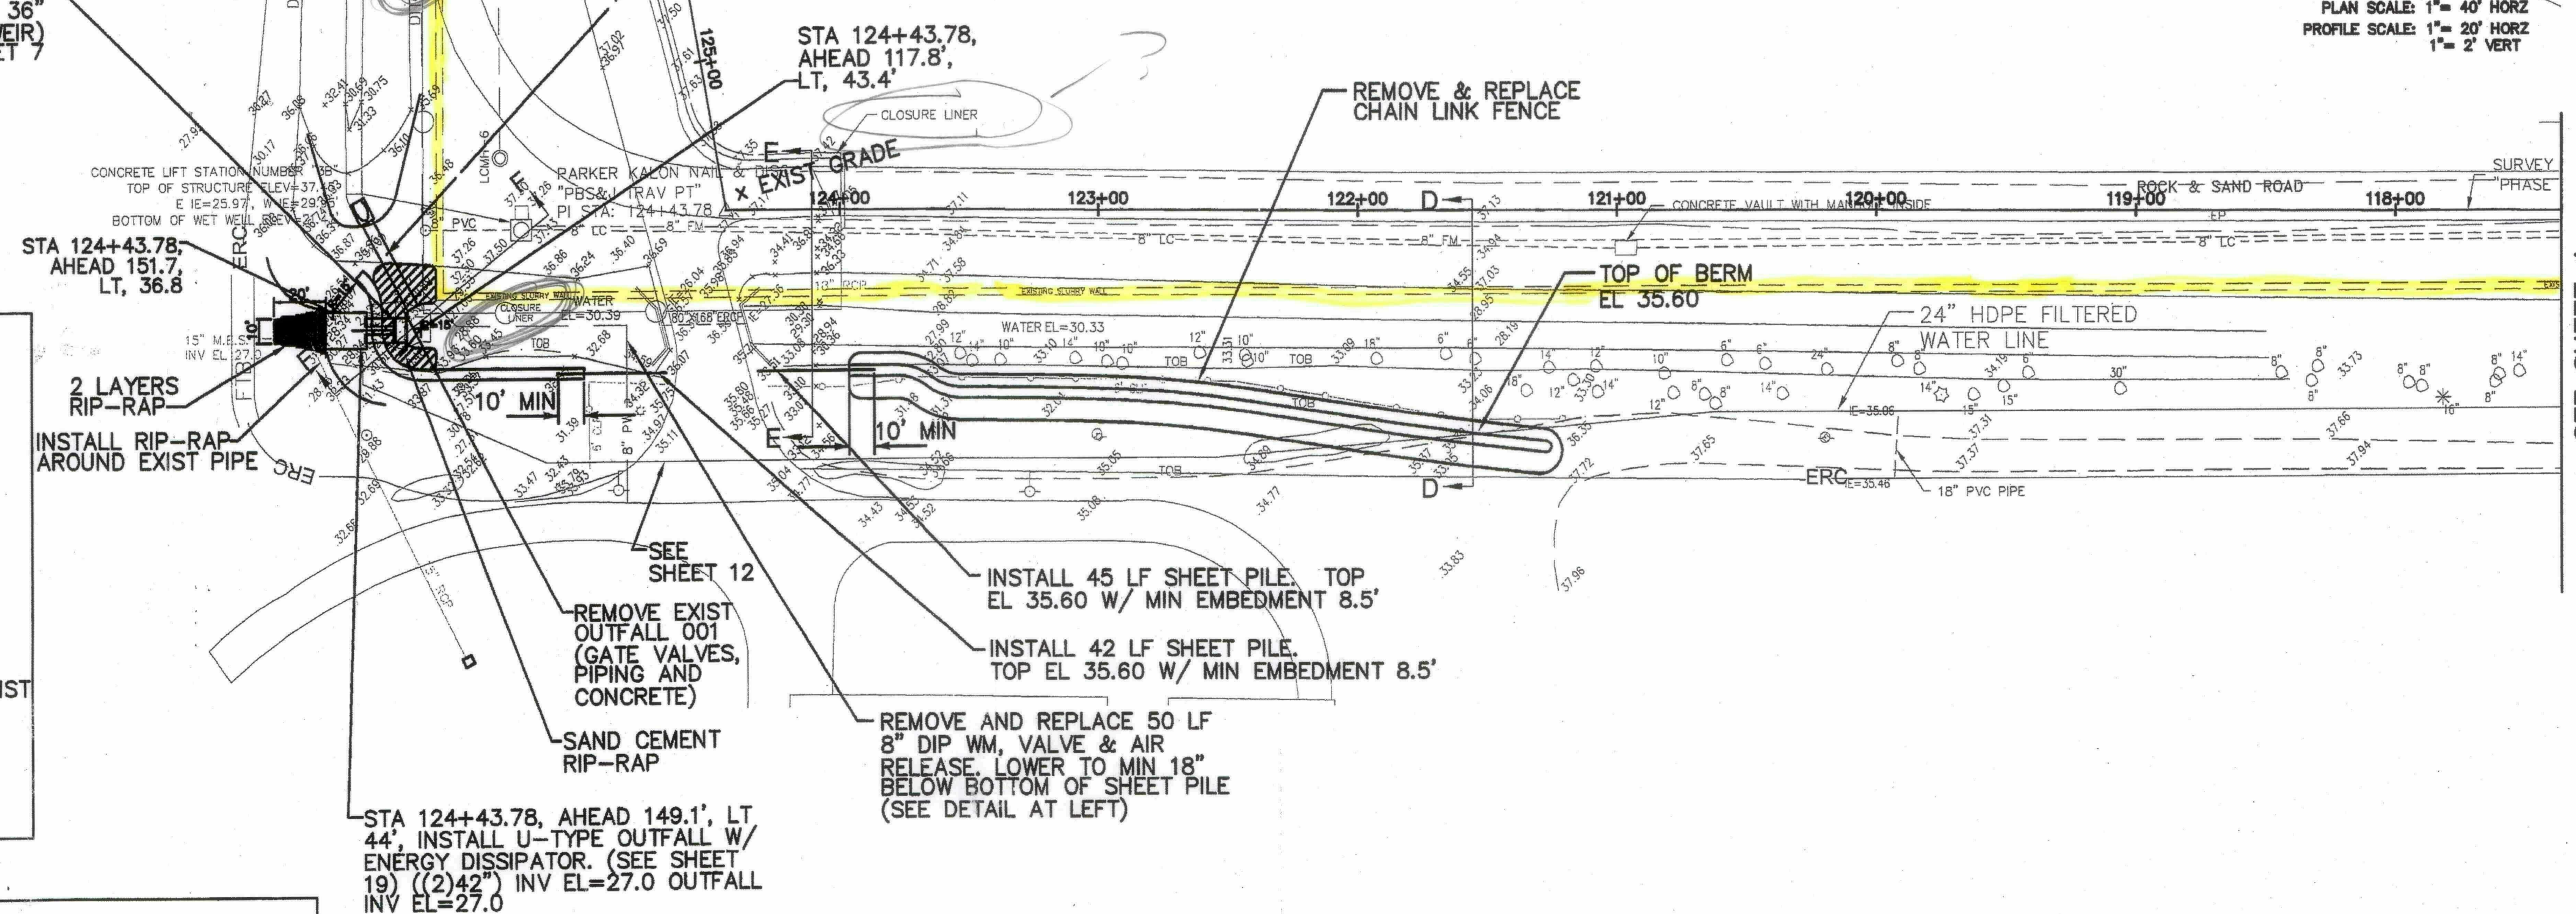


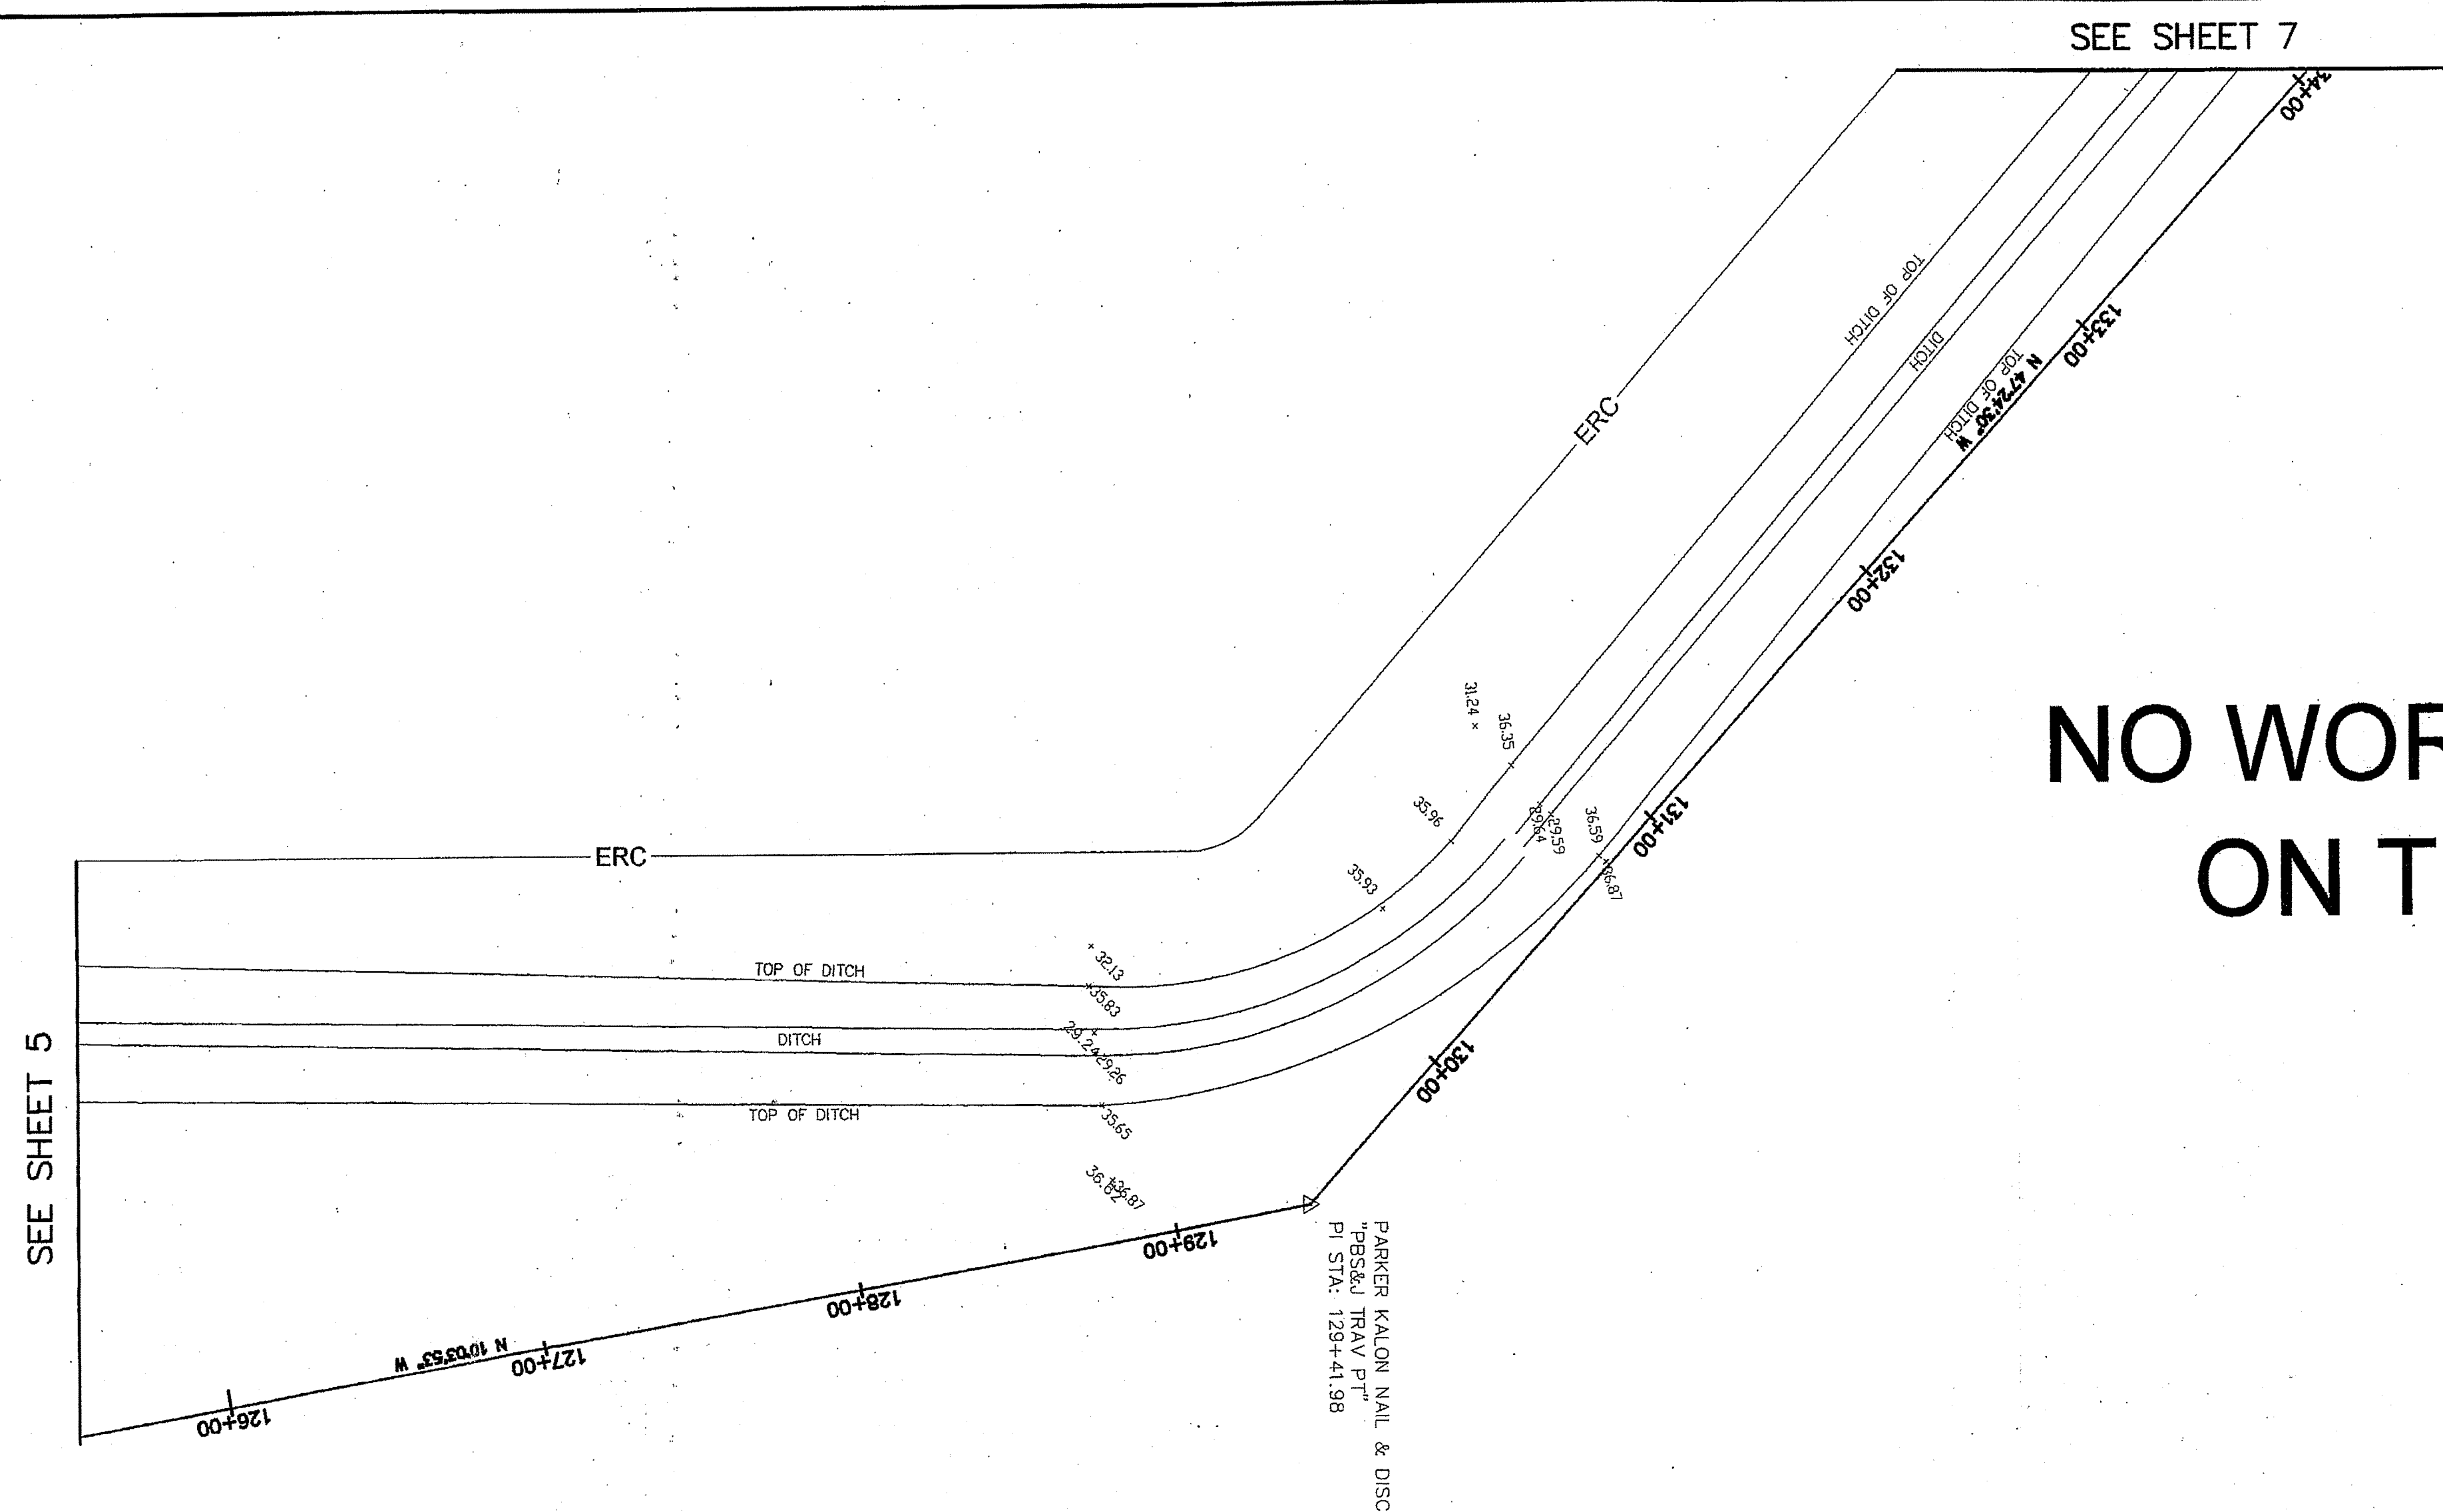

NO WORK PROPOSED
ON THIS SHEET

POST, BUCKLEY, SCHUH & JERNIGAN, INC., D/B/A/
PBS&J
PRINCIPAL ADDRESS:
2001 NW 107th AVENUE
MIAMI, FL 33172-2907
FBPR CERT. OF AUTH. No. 24
PRODUCTION ADDRESS:
2803 FRUITVILLE ROAD, STE 130
SARASOTA, FLORIDA 34237
Ph. (941) 954-4036

CLIENT
MANATEE COUNTY
PROJECT MANAGEMENT
DEPARTMENT
1026 26th AVENUE EAST
BRADENTON, FLORIDA 34208

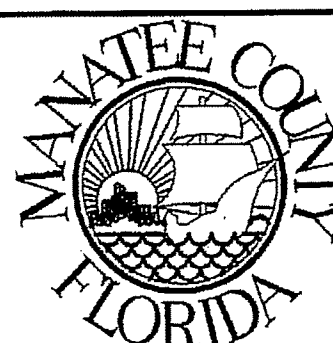

PROJECT
LENA ROAD LANDFILL
STORMWATER SYSTEM IMPROVEMENTS


TASK
STATION 126+50 TO 134+00

ORIGINAL: JUNE, 03
REVISIONS:
1 SEPTEMBER, 04-FDEP COMMENTS
2
3
4
5



ENGINEER: JOHN M. EASH
REG. No. 11148235
NO. 42239
DATE: 6/16/03
STATE OF FLORIDA
PROFESSIONAL ENGINEER

JOB NO. 120507.10
DRAWN: JAS
DESIGNED: JME
CHECKED: JME
QC: DAW

SHEET 6

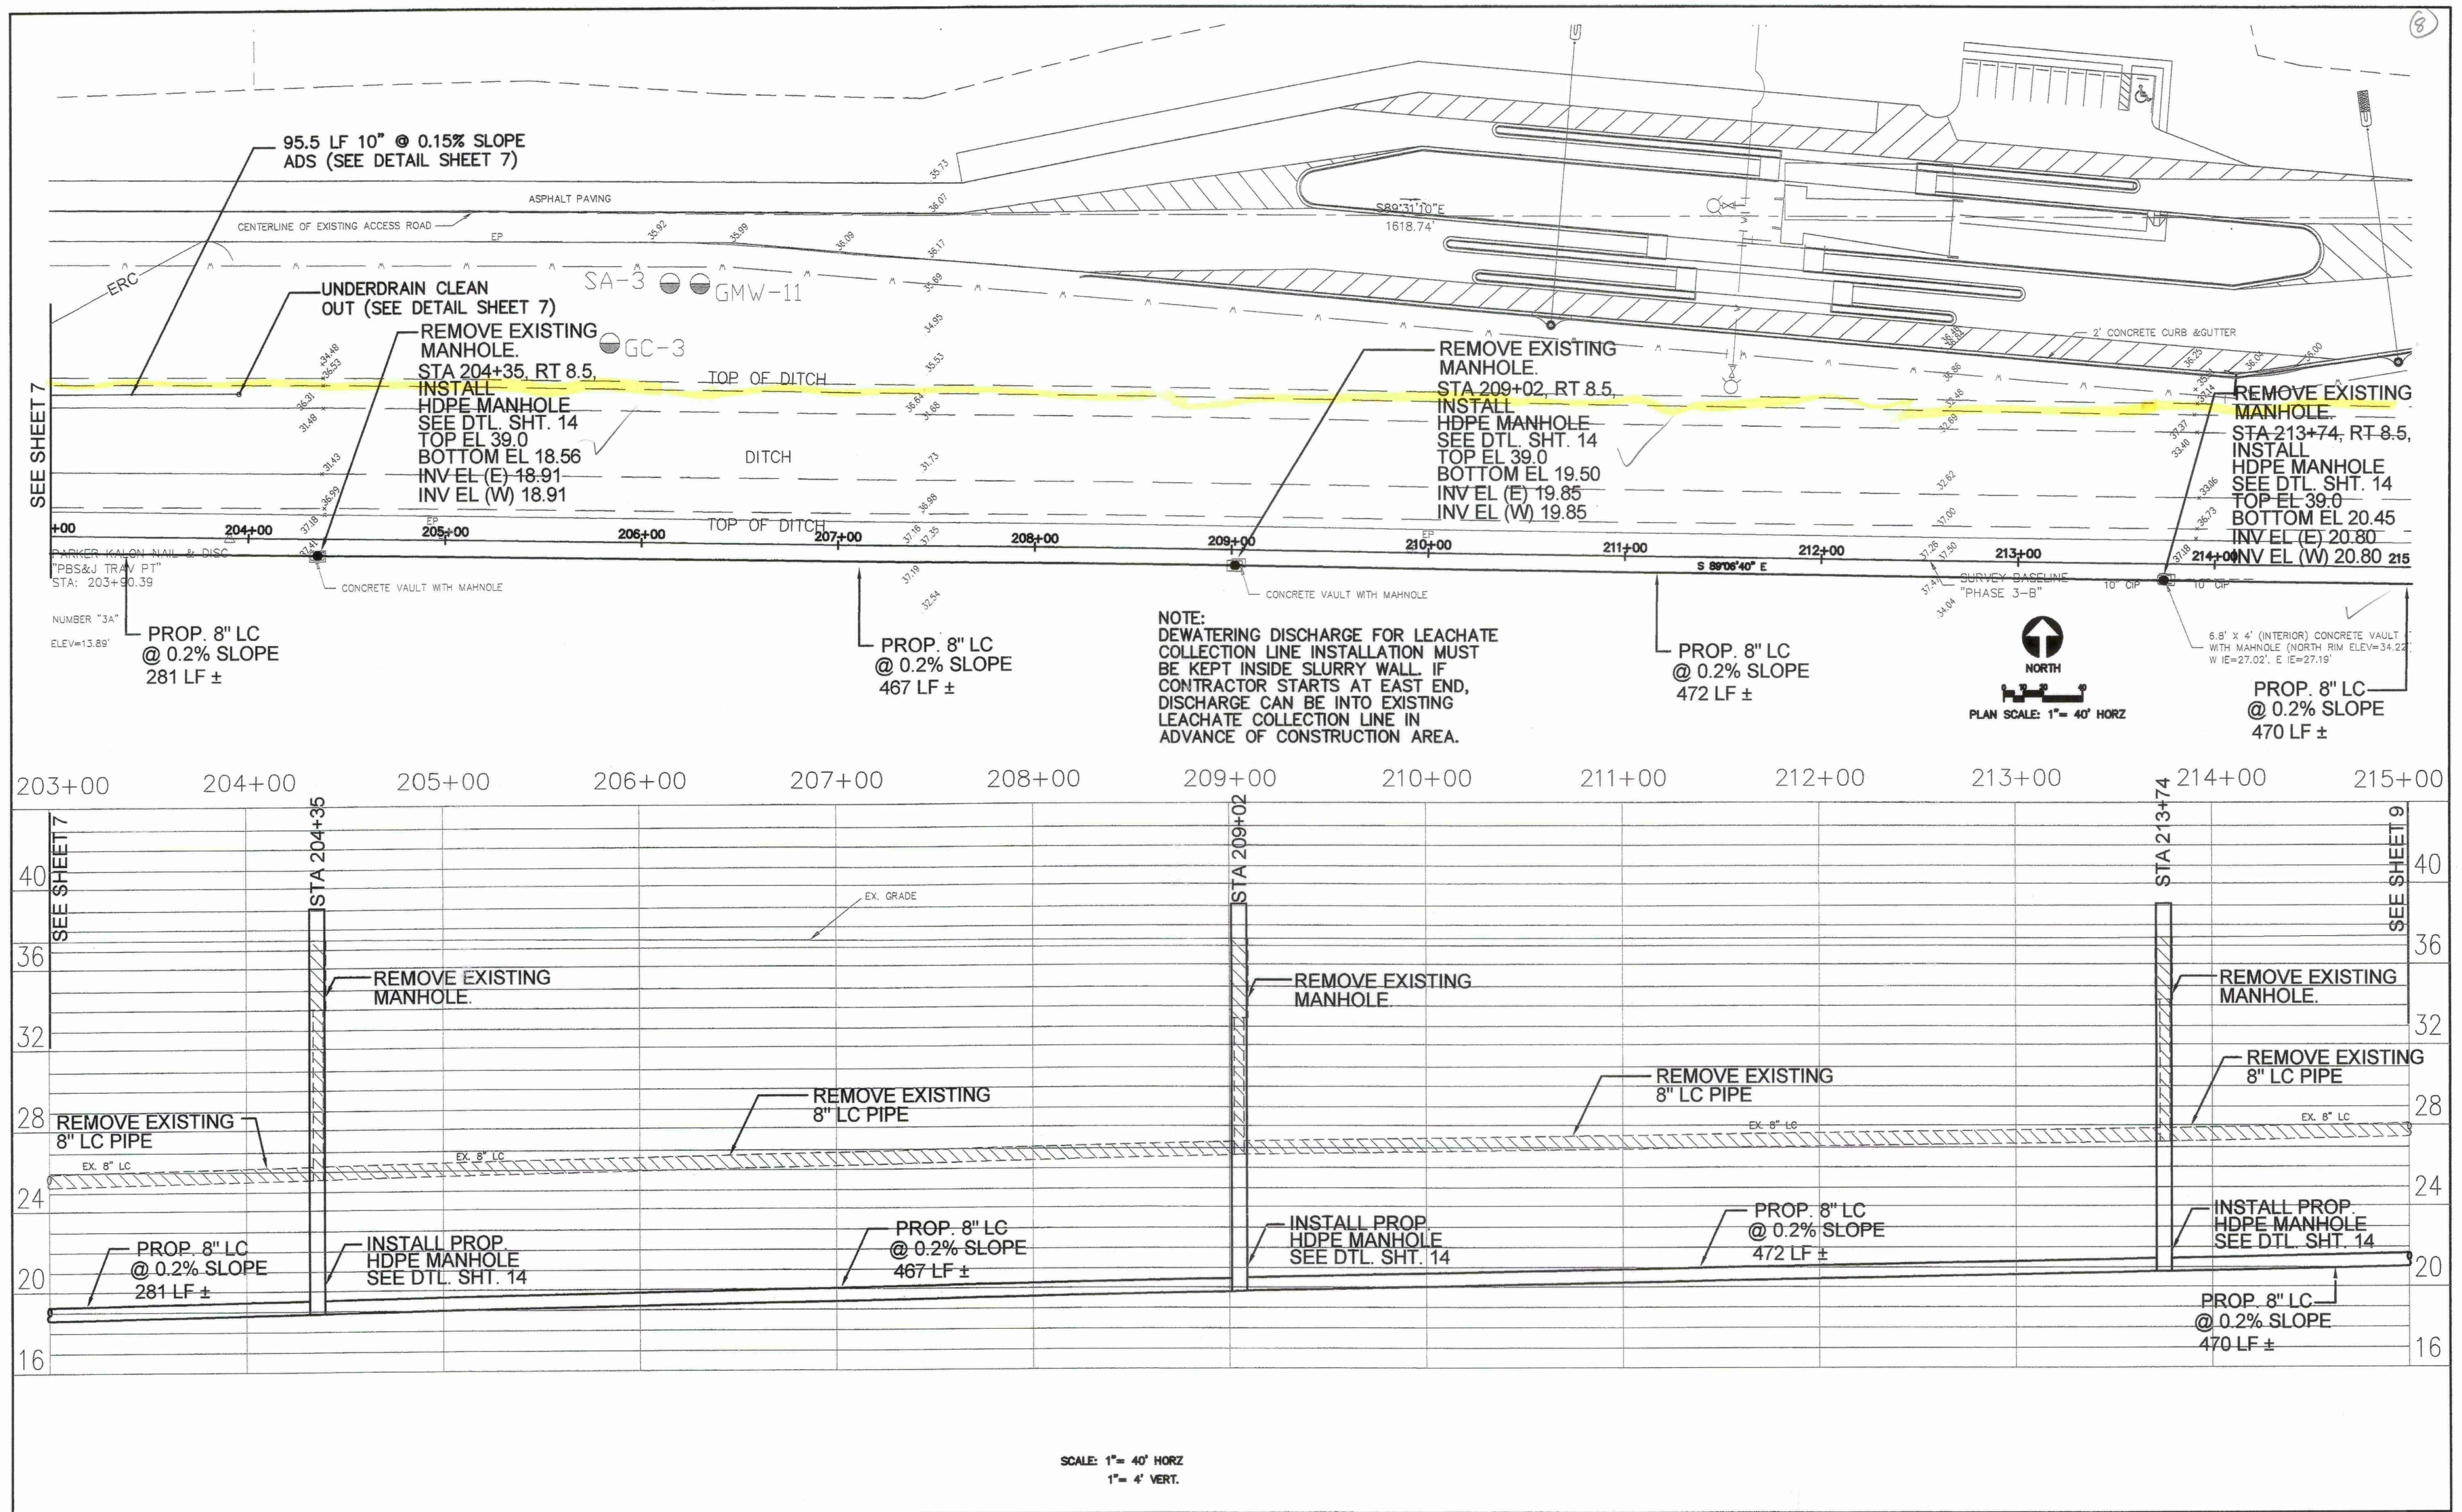


POST, BUCKLEY, SCHUH & JERNIGAN, INC., D/B/A/ PBS&J PRINCIPAL ADDRESS: 2001 NW 107th AVENUE MIAMI, FL 33172-2507 FBPR CERT. OF AUTH. No. 24 PRODUCTION ADDRESS: 2803 FRUITVILLE ROAD, STE 130 SARASOTA, FLORIDA 34237 Ph. (941) 954-4036	CLIENT MANATEE COUNTY PROJECT MANAGEMENT DEPARTMENT 1026 26th AVENUE EAST BRADENTON, FLORIDA 34208	PROJECT LENA ROAD LANDFILL STORMWATER SYSTEM IMPROVEMENTS	TASK STATION 203+00 TO 215+00	ORIGINAL: JUNE, 03 REVISIONS: 1 _____ 2 _____ 3 _____ 4 _____ 5 _____	ENGINEER: JOHN M. EASH REG. NO.: 10215 DESIGNED: JME CHECKED: JME QC: DAW JOB NO.: 120507.10 DRAWN: JAS DATE: 10/21/03 SHEET 8
---	---	--	---	---	---

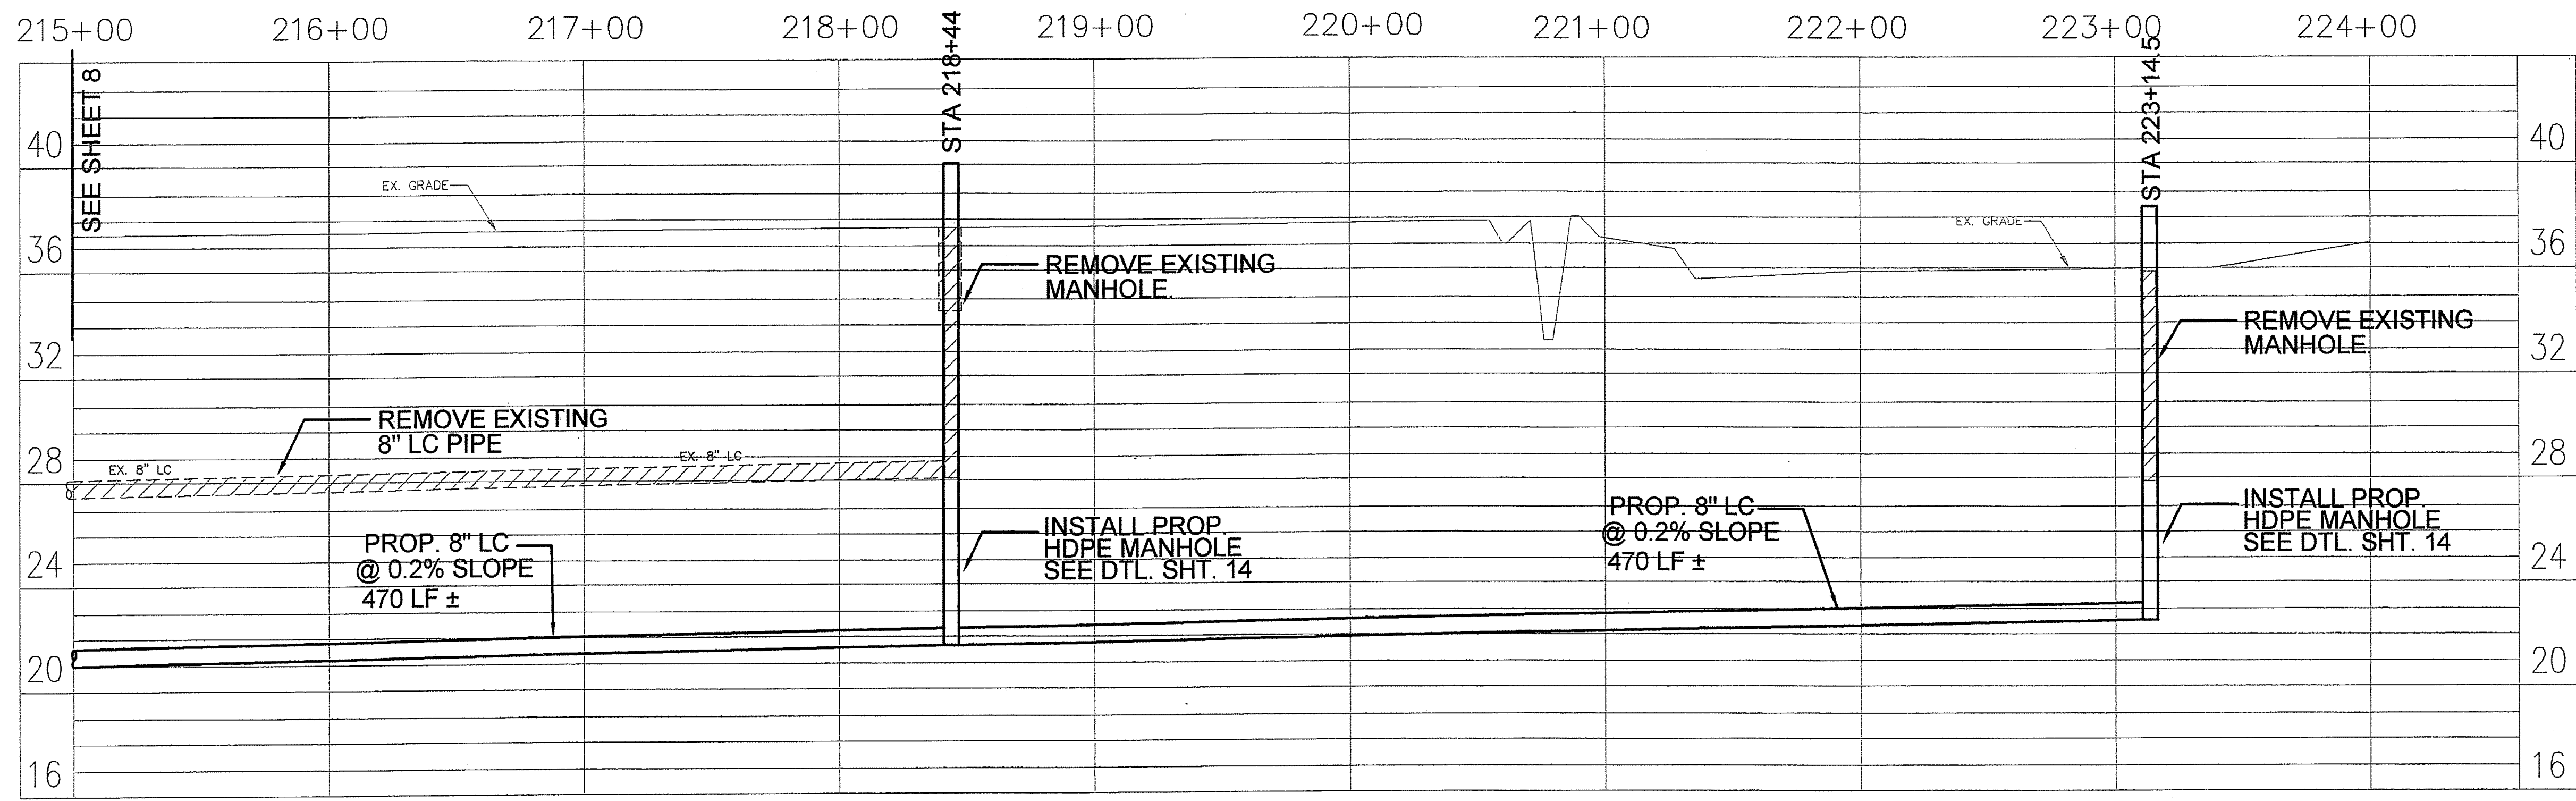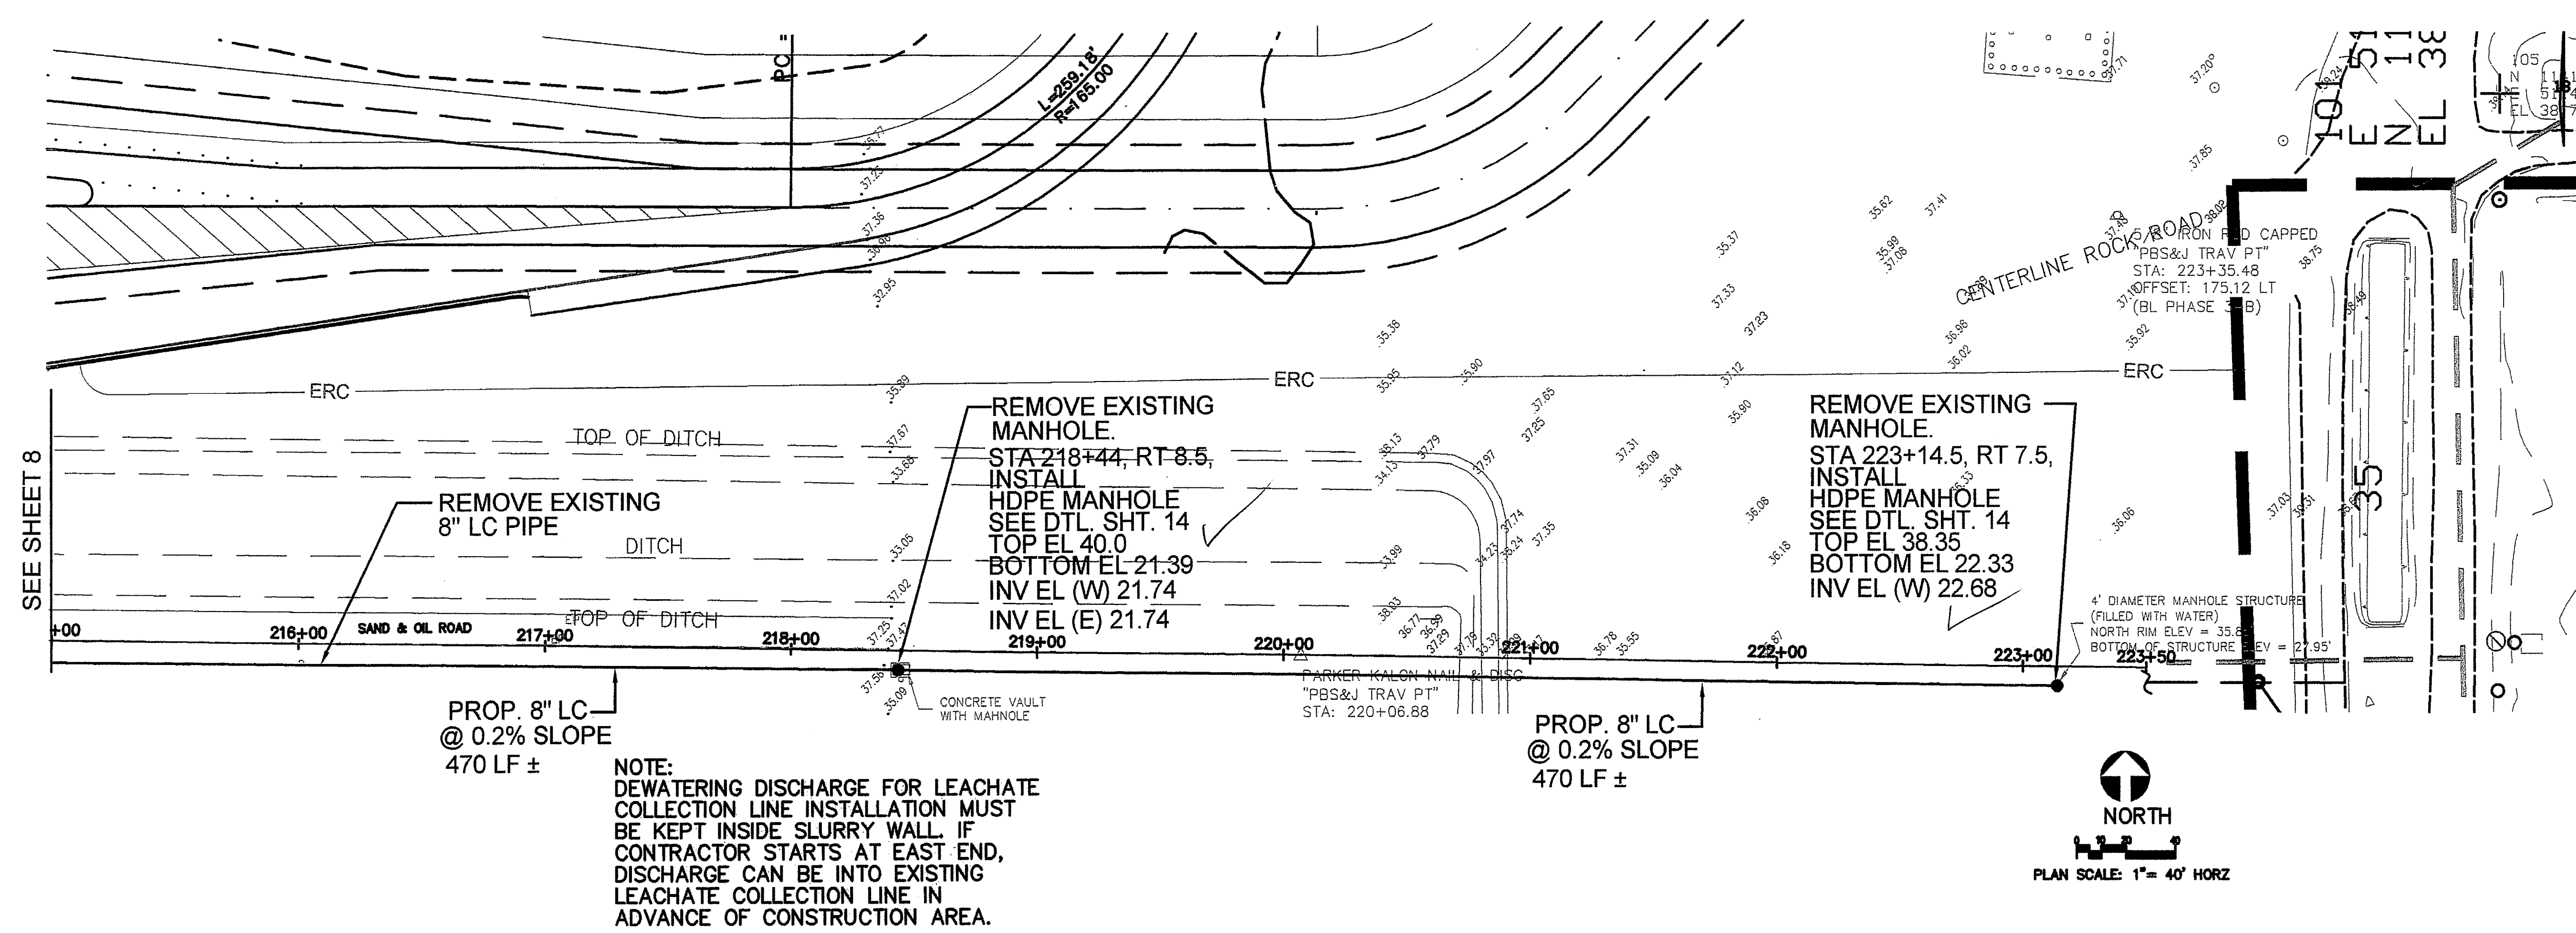

SCALE: 1"= 40' HORZ
1"= 4' VERT.


POST, BUCKLEY, SCHUH & JERNIGAN, INC., D/B/A/
PBS&J
PRINCIPAL ADDRESS:
2001 NW 107th AVENUE
MIAMI, FL 33172-2507
FED. CERT. OF AUTH. No. 24
PRODUCTION ADDRESS:
2803 FRUITVILLE ROAD, STE 130
SARASOTA, FLORIDA 34237
Ph. (941) 954-4036

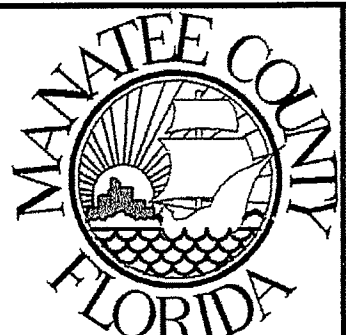CLIENT
**MANATEE COUNTY
PROJECT MANAGEMENT
DEPARTMENT**

1026 26th AVENUE EAST
BRADENTON, FLORIDA 34208


PROJECT
**LENA ROAD LANDFILL
STORMWATER SYSTEM IMPROVEMENTS**

TASK
STATION 215+00 TO 221+00

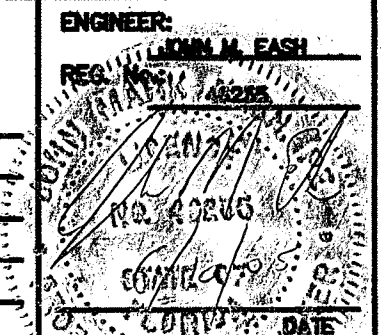ORIGINAL: **JUNE, 03**
REVISIONS:
1 _____
2 _____
3 _____
4 _____
5 _____


ENGINEER:


JOB NO. **120507.10**
DRAWN **JAS**
DESIGNED **JME**
CHECKED **JME**
QC **DAW**
SHEET 9


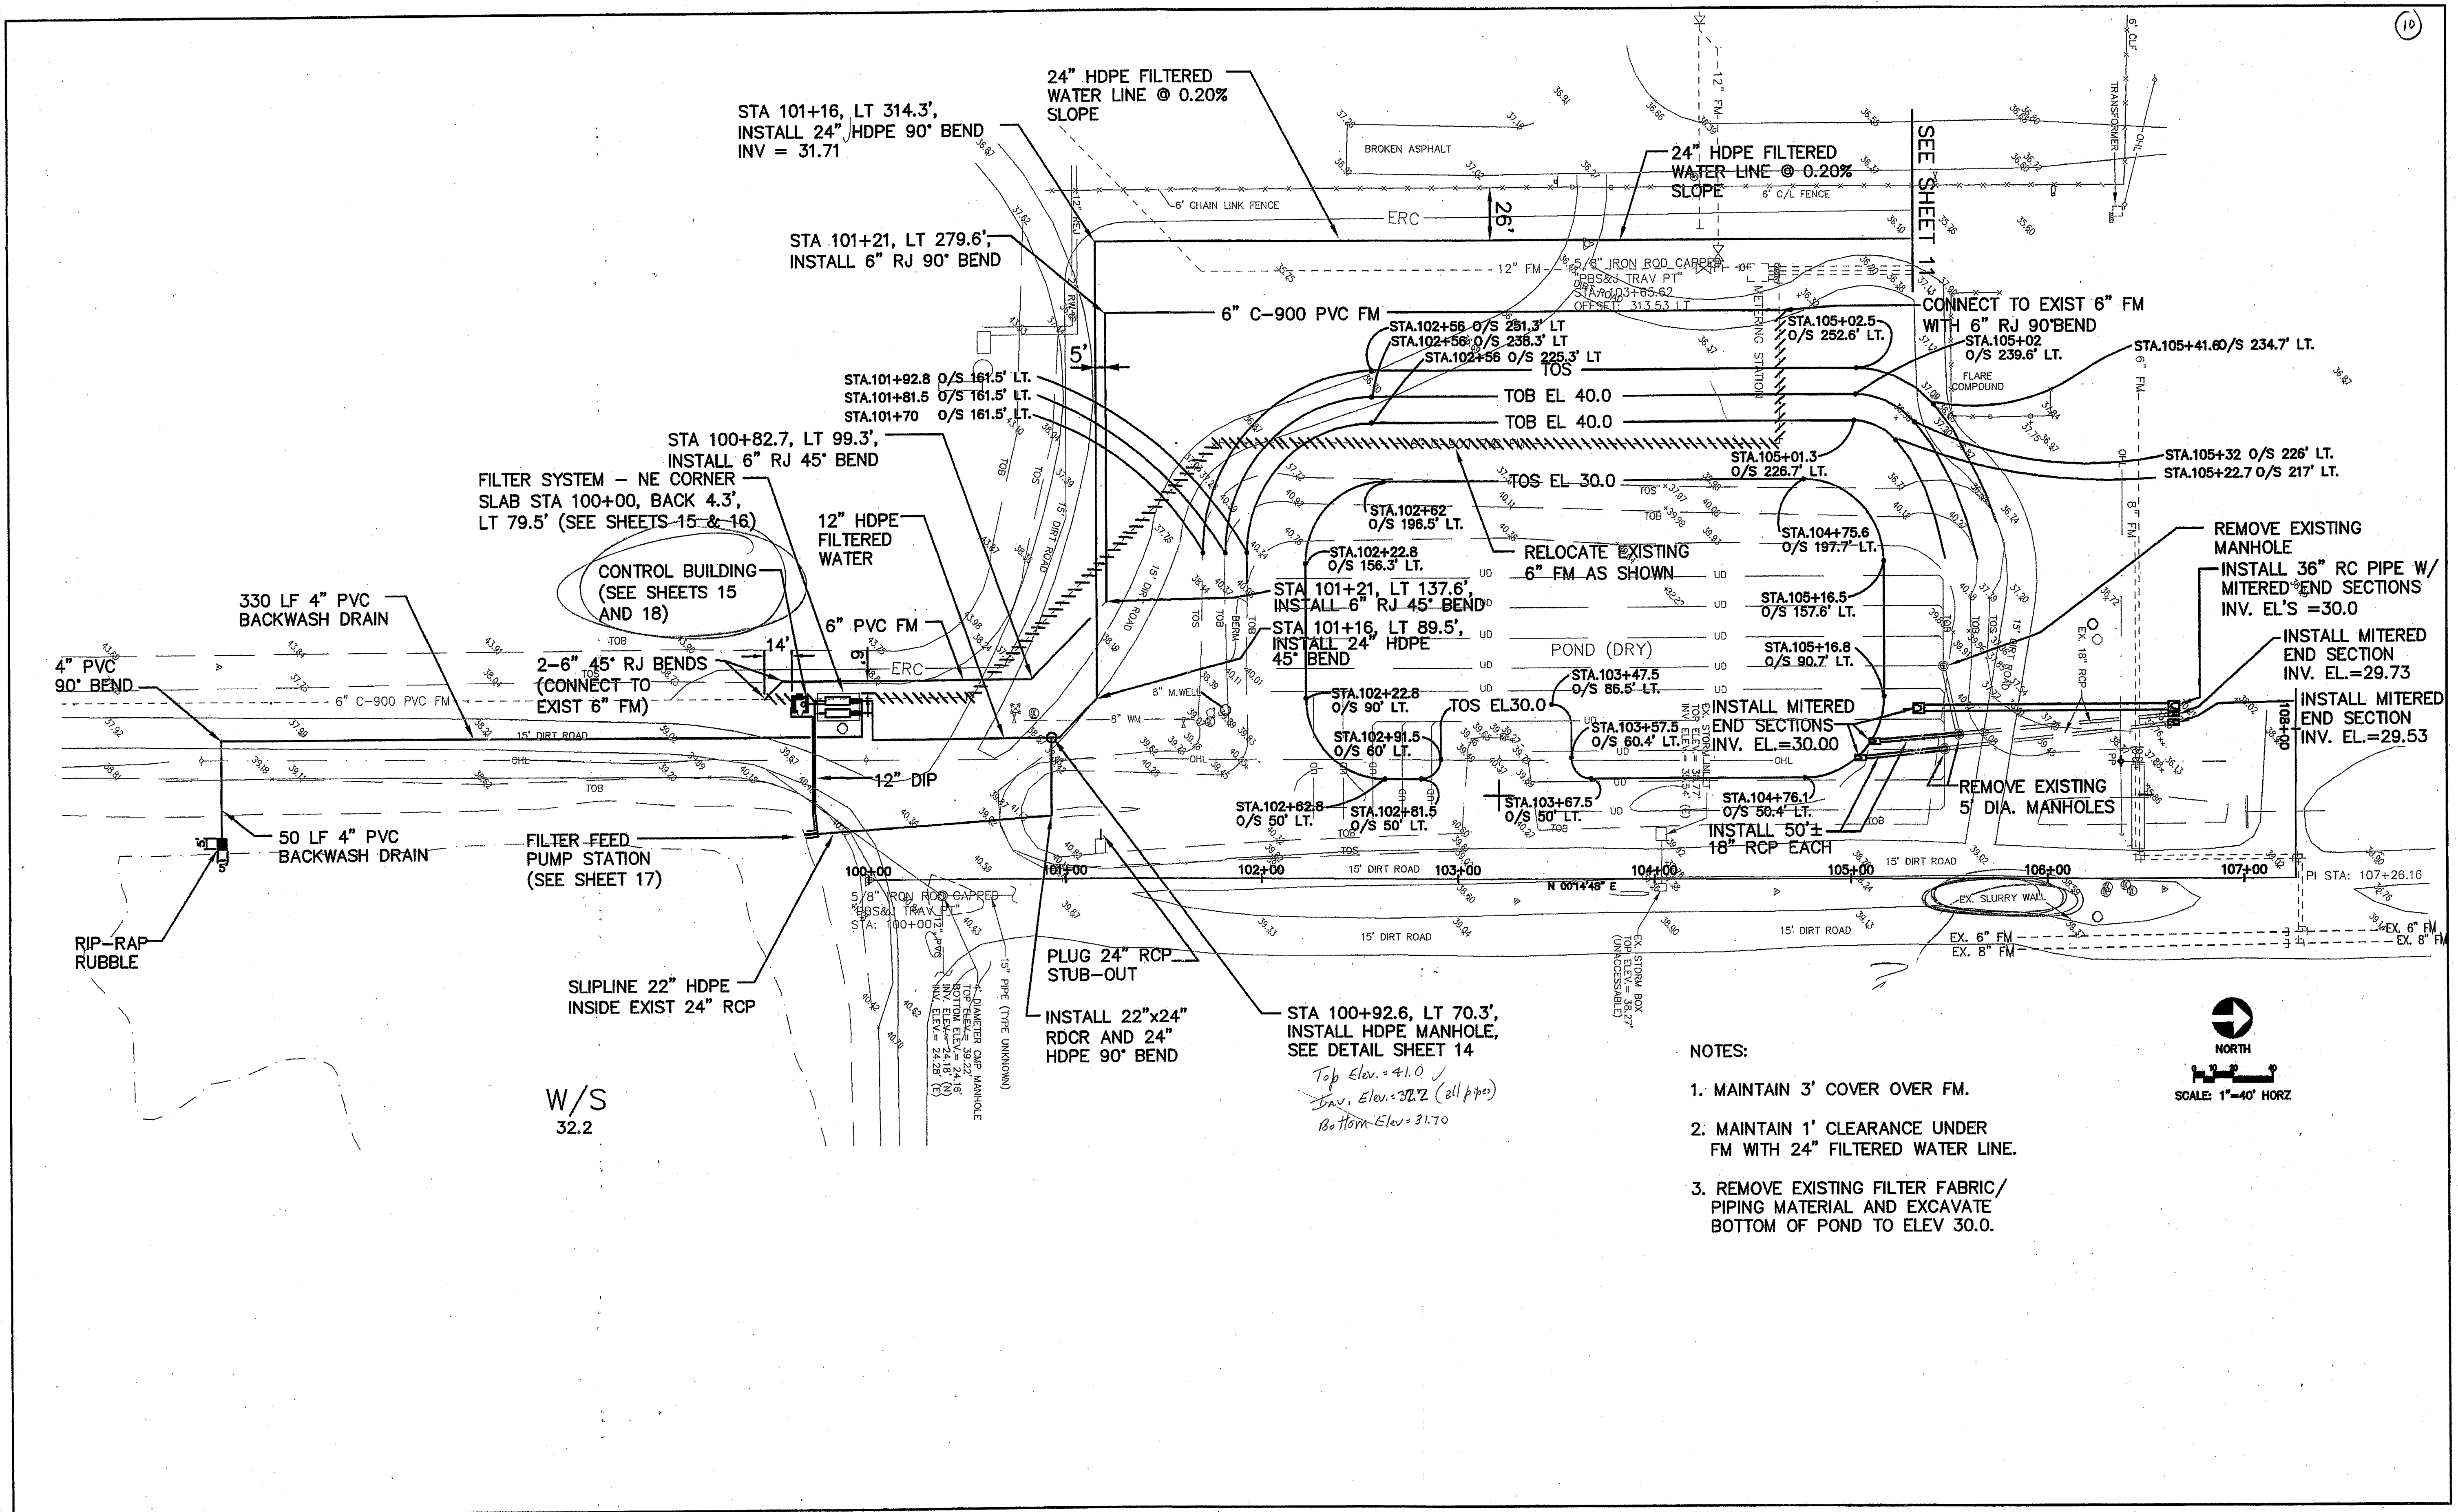


NOTES:

1. MAINTAIN 3' COVER OVER FM.
2. MAINTAIN 1' CLEARANCE UNDER FM WITH 24" FILTERED WATER LINE.
3. REMOVE EXISTING FILTER FABRIC/ PIPING MATERIAL AND EXCAVATE BOTTOM OF POND TO ELEV 30.0.

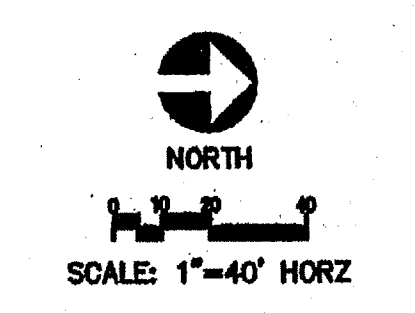

POST, BUCKLEY, SCHUH & JERNIGAN, INC., D/B/A/  PRINCIPAL ADDRESS: 2001 NW 107th AVENUE MIAMI, FL 33172-2507 FBPR CERT. OF AUTH. No. 24 PRODUCTION ADDRESS: 2803 FRUITVILLE ROAD, STE 130 SARASOTA, FLORIDA 34237 Ph. (941) 954-4036	CLIENT MANATEE COUNTY PROJECT MANAGEMENT DEPARTMENT 1026 26th AVENUE EAST BRADENTON, FLORIDA 34208 	PROJECT LENA ROAD LANDFILL STORMWATER SYSTEM IMPROVEMENTS	TASK FILTER SYSTEM, FILTERED WATER LINE AND DETENTION POND	ORIGINAL: <u>APRIL, 03</u> REVISIONS: 1 2 3 4 5	ENGINEER: <u>JOHN M. EASH</u> REG. No. <u>12222</u>  JOB NO. <u>120507.10</u> DRAWN <u>JAS</u> DESIGNED <u>JME</u> CHECKED <u>JME</u> QC <u>DAW</u> SHEET 10
--	--	--	--	---	--

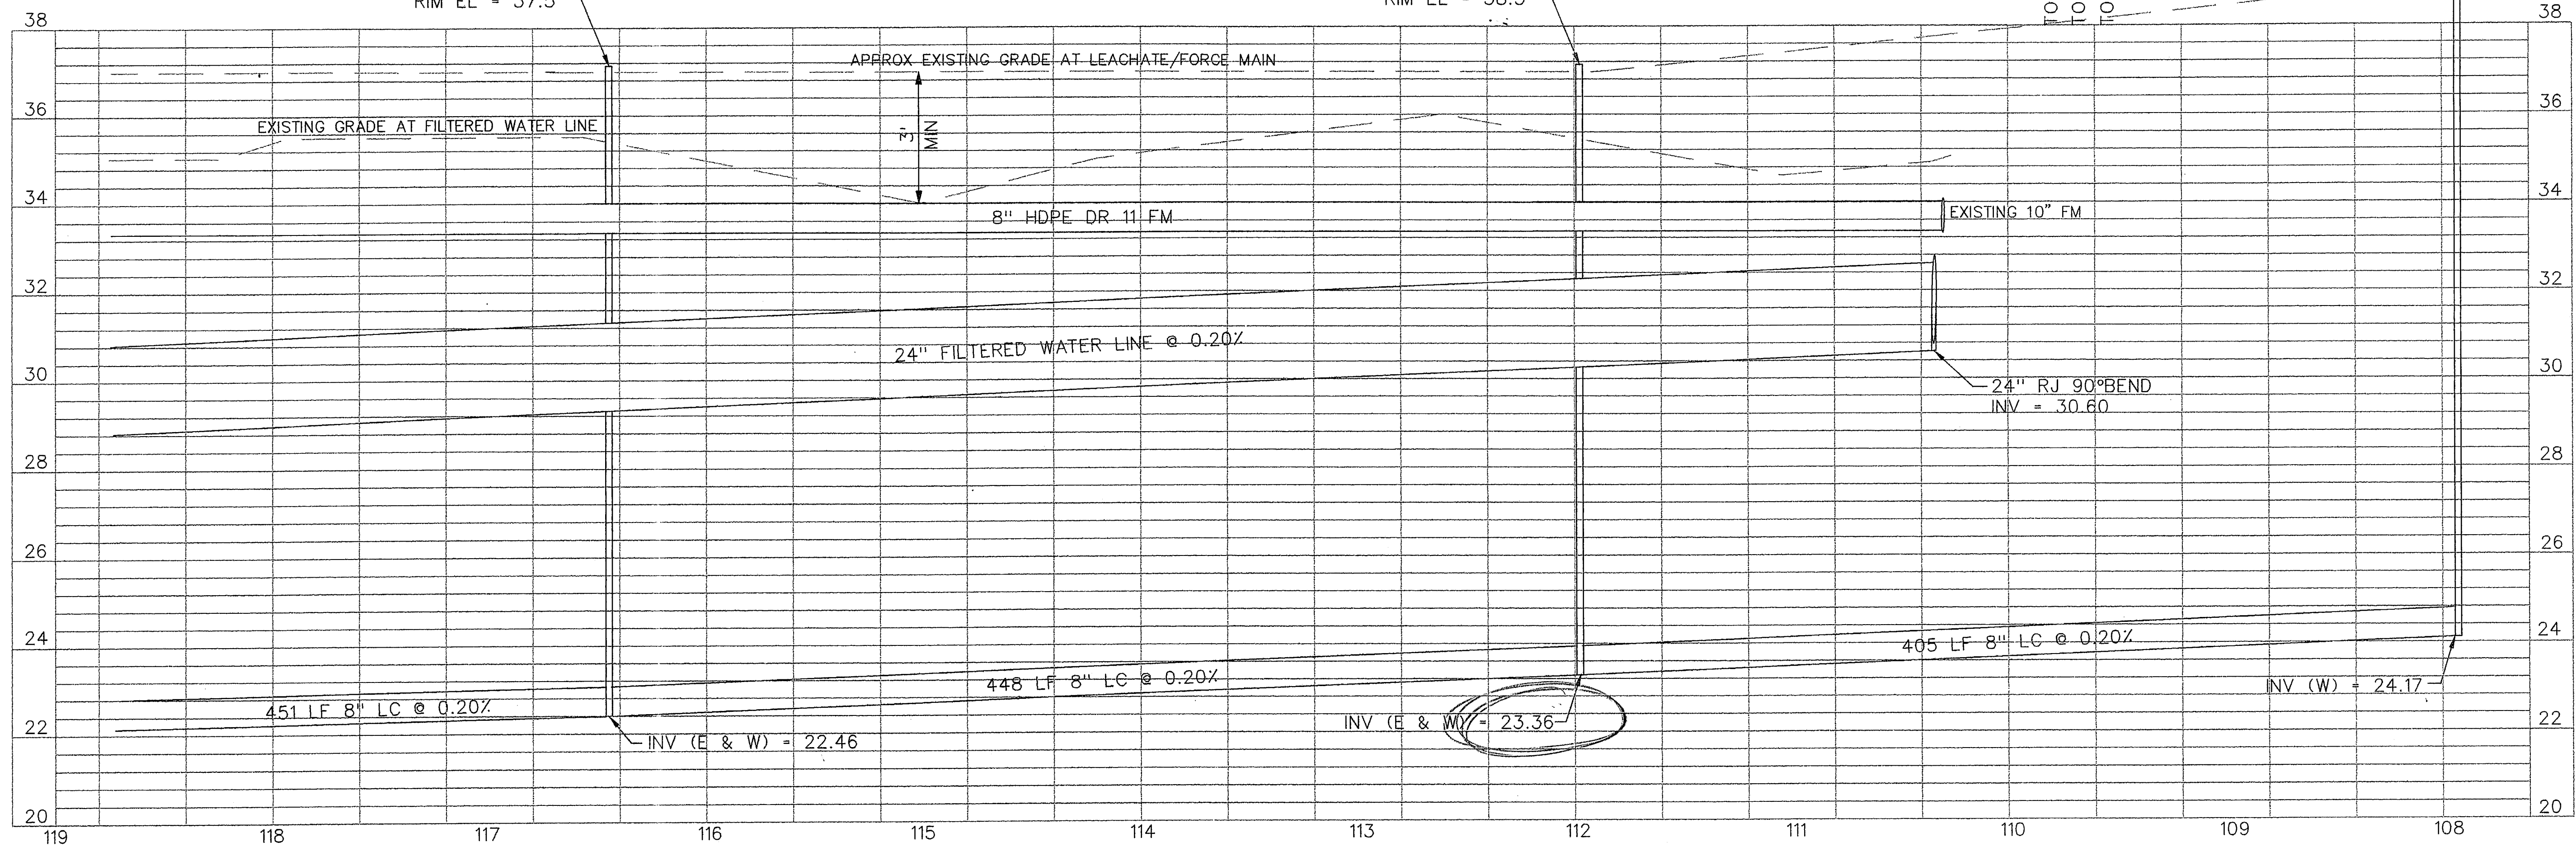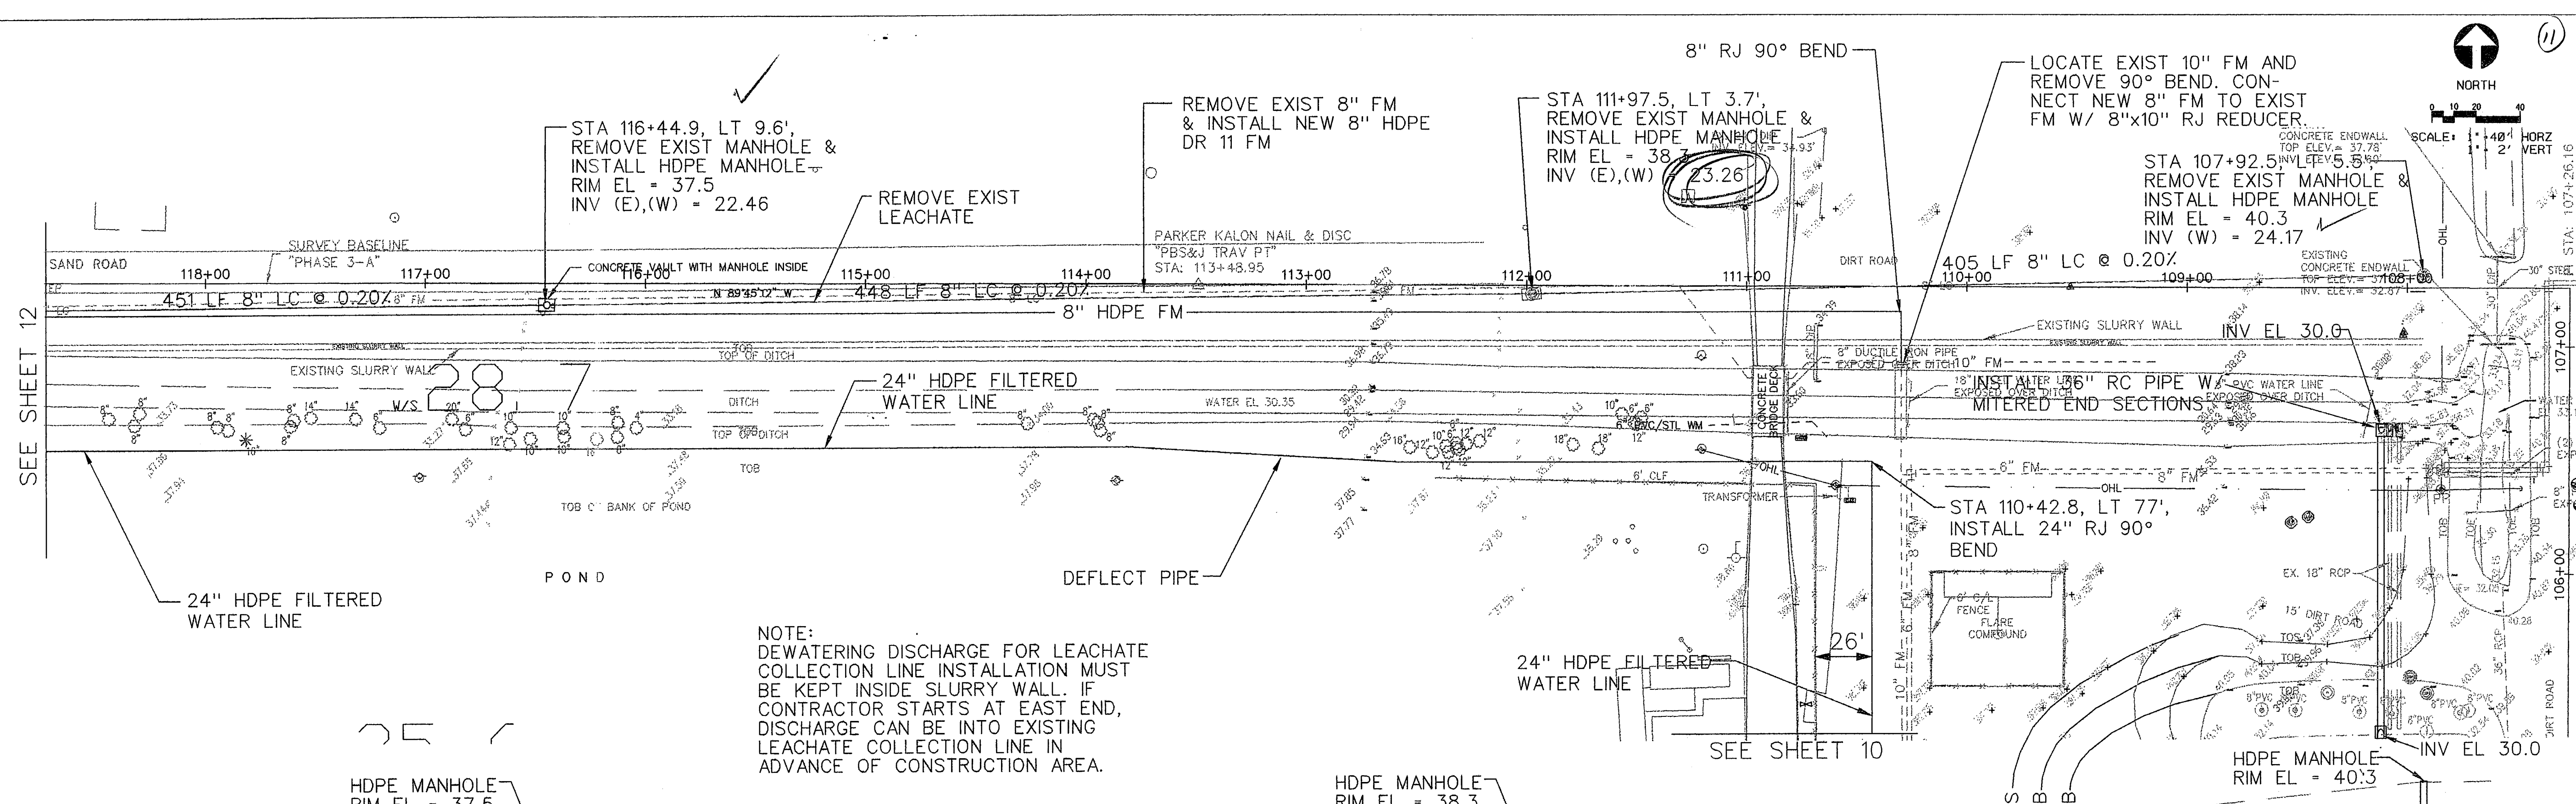

POST, BUCKLEY, SCHUH & JERNIGAN, INC., D/B/A/
PBS&J
 PRINCIPAL ADDRESS:
 2001 NW 107TH AVENUE
 MIAMI, FL 33172-2507
 FBPR CERT. OF AUTH. NO. 24
 PRODUCTION ADDRESS:
 2803 FRUITVILLE ROAD, STE 130
 SARASOTA, FLORIDA 34237
 PH. (941) 954-4036



CLIENT
MANATEE COUNTY
PROJECT MANAGEMENT
DEPARTMENT
 1026 26th AVENUE EAST
 BRADENTON, FLORIDA 34208

PROJECT
LENA ROAD LANDFILL
STORMWATER SYSTEM IMPROVEMENTS


TASK
FILTERED WATER LINE, LEACHATE
COLLECTION AND FM
PLAN AND PROFILE

ORIGINAL: APRIL, 03
 REVISIONS:
 1 SEPTEMBER, 04-FDEP COMMENTS
 2
 3
 4
 5


ENGINEER
 RES. L. H. EASH
 JOB NO. 120507.10
 DRAWN JAS
 DESIGNED JME
 CHECKED JME
 OC DAW
 SHEET 11

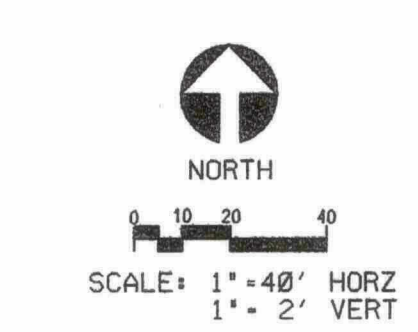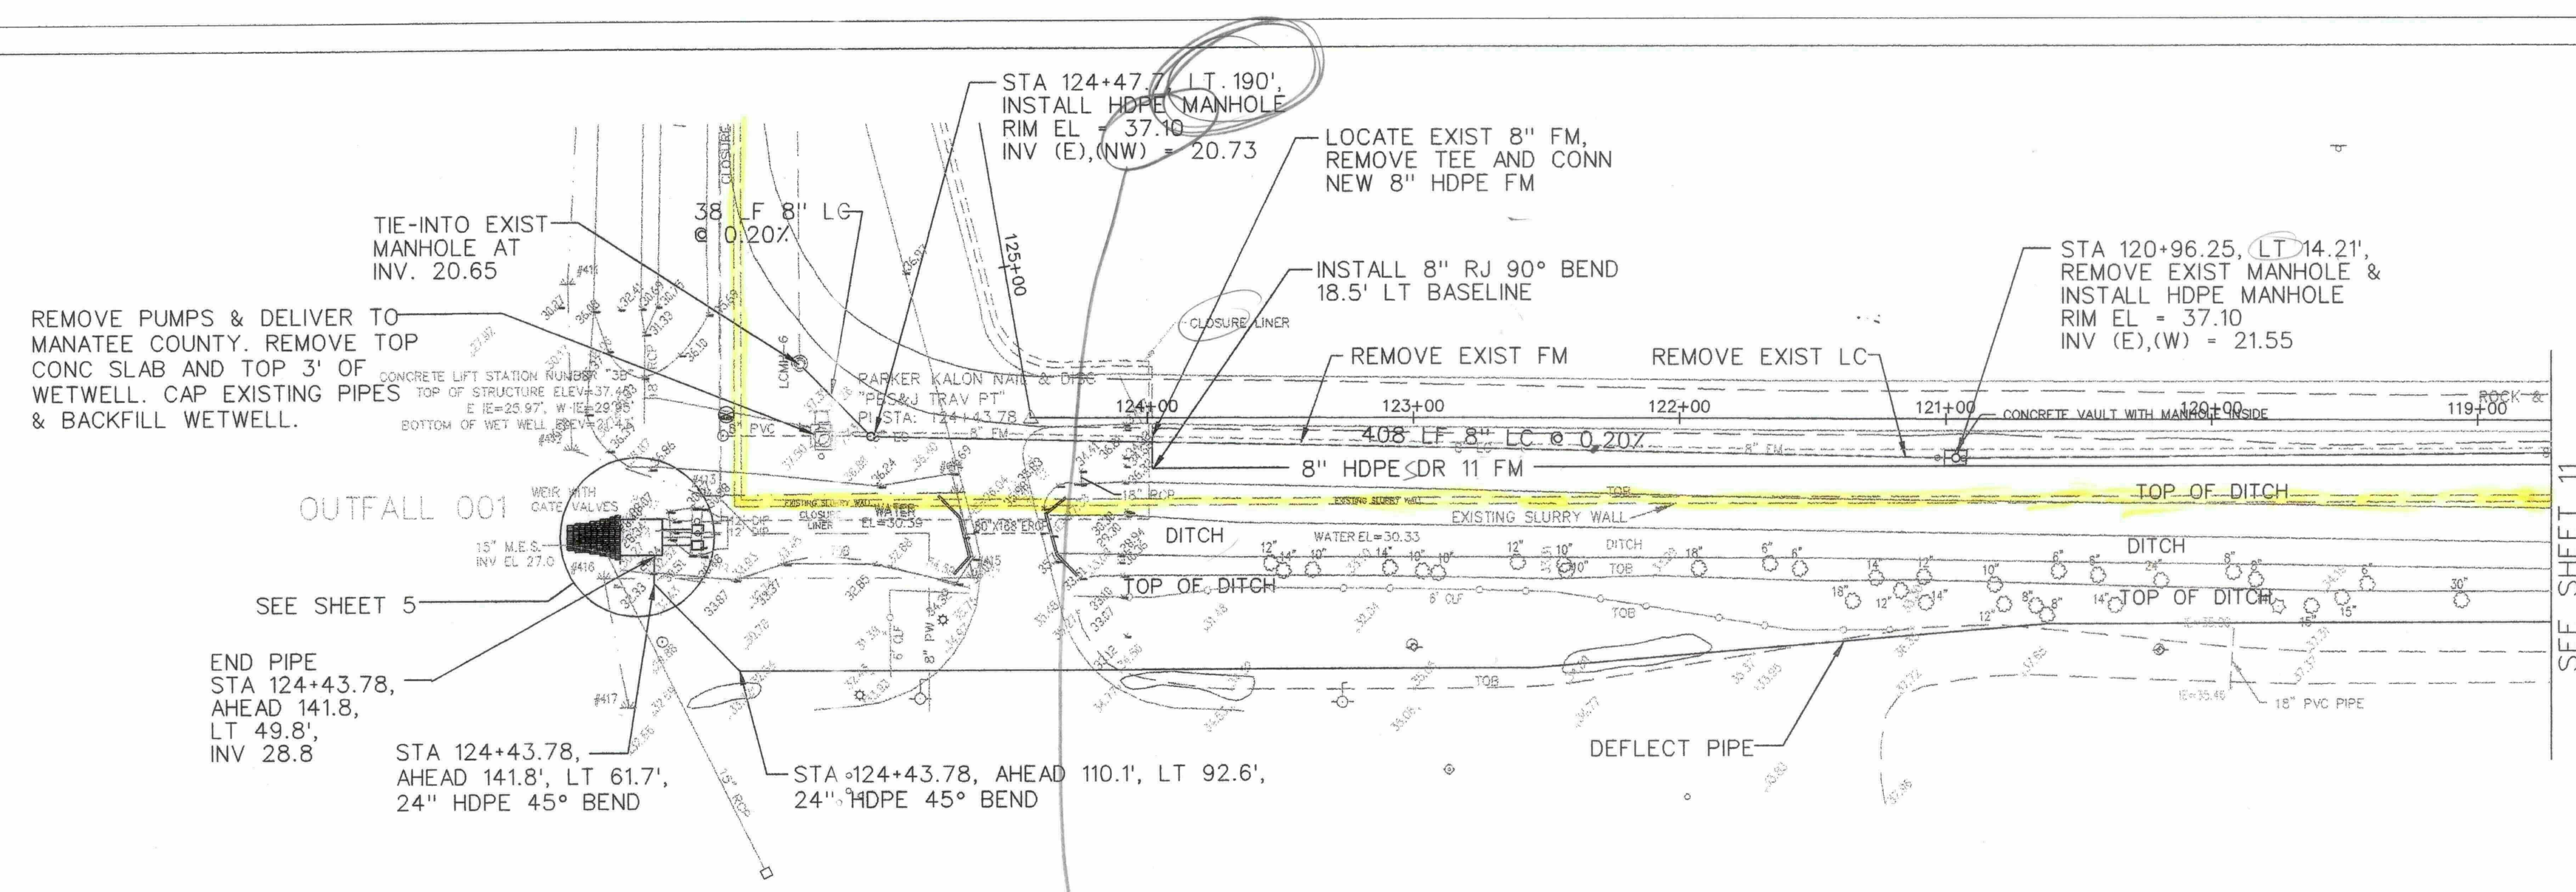

SEE SHEET 11

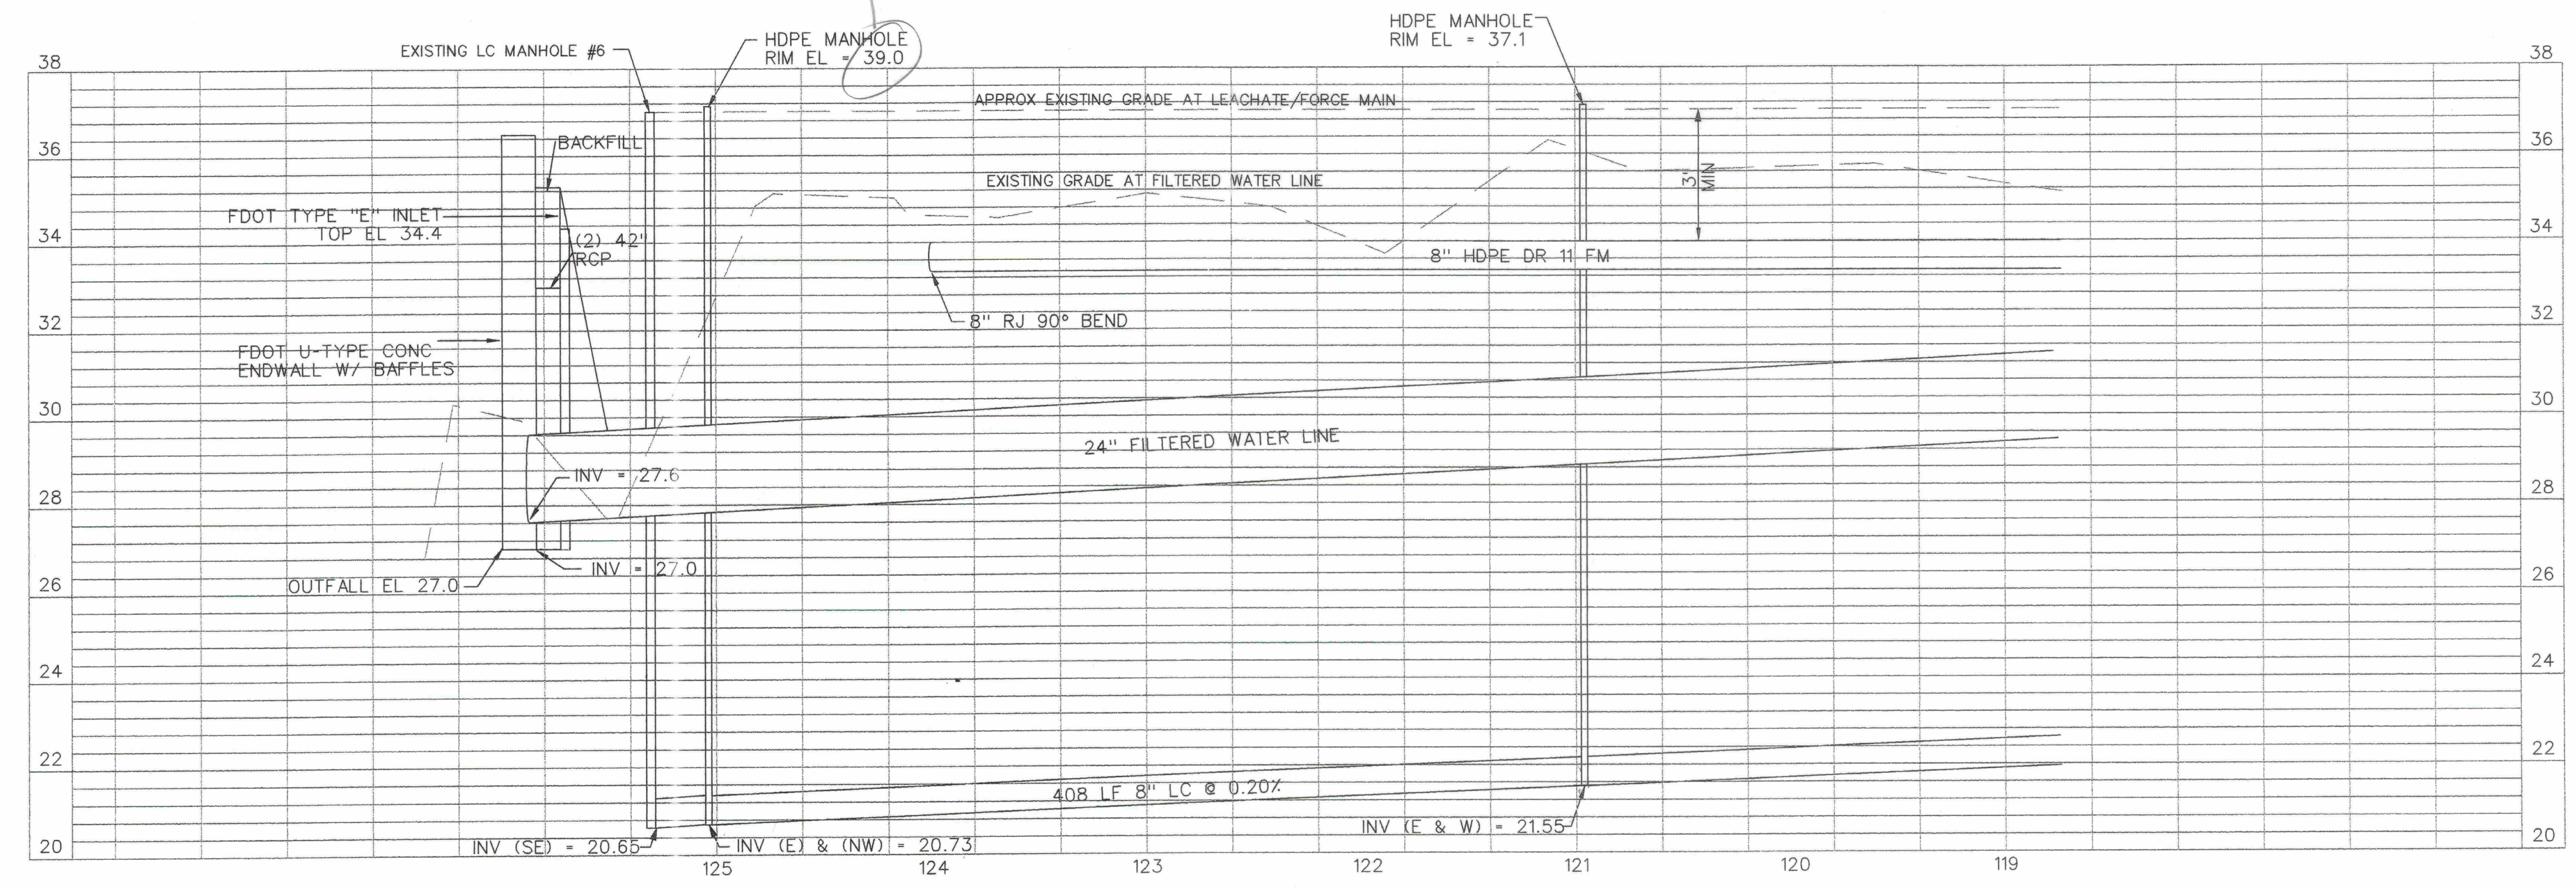



NOTE:
DEWATERING DISCHARGE FOR LEACHATE
COLLECTION LINE INSTALLATION MUST
BE KEPT INSIDE SLURRY WALL. IF
CONTRACTOR STARTS AT EAST END,
DISCHARGE CAN BE INTO EXISTING
LEACHATE COLLECTION LINE IN
ADVANCE OF CONSTRUCTION AREA.

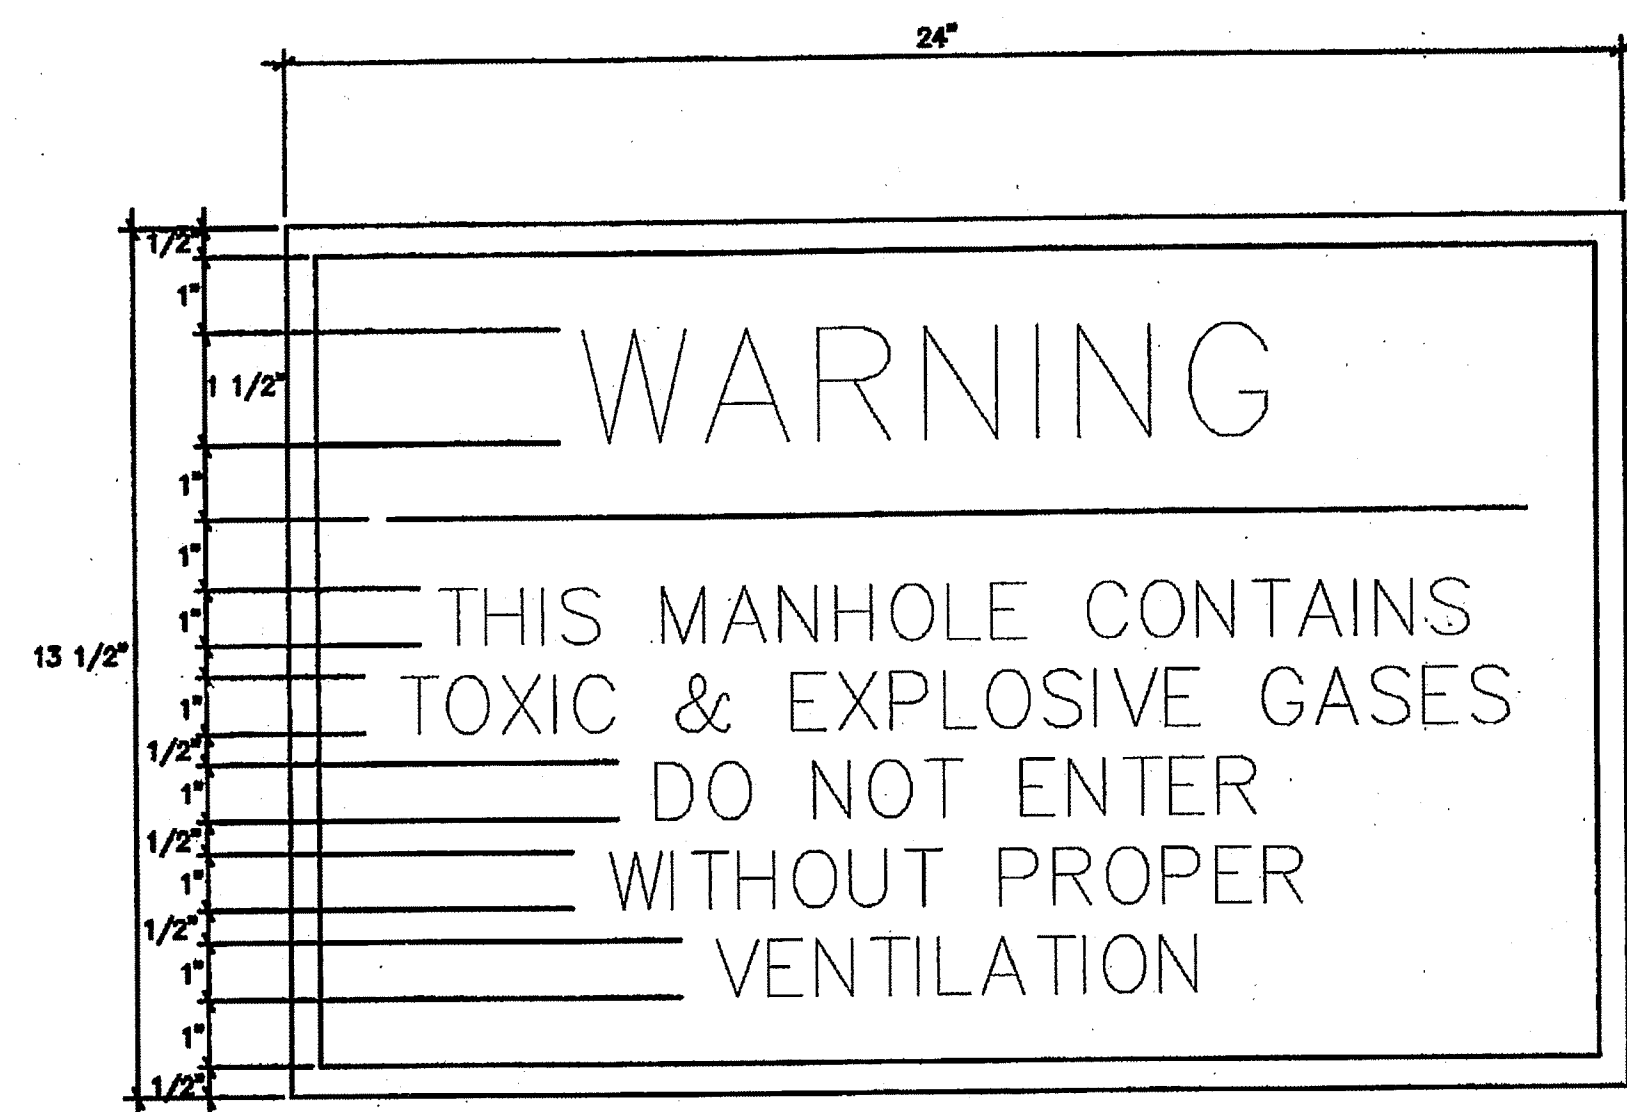

- NOTES:
1. THE COLOR OF THE SIGN SHALL BE HIGH INTENSITY SILVER-WHITE REFLECTORIZED BACKGROUND WITH RED OPAQUE BORDER AND LEGEND. SIGN PANEL SHALL BE 0.08" MIN THICK ALUMINUM. PANELS ARE TO BE DEGREASED, ETCHED, NEUTRALIZED AND TREATED WITH ALDOLINE 1200, IRIDINE 14-2, BONDERITE 721 OR EQUAL. NO STENCILING PERMITTED ON PANELS.
 2. REMOVE AND RESET EXISTING SIGNS AS AVAILABLE.
 3. INSTALL NEW SIGNS (ONE PER MANHOLE) AS REQUIRED.
 4. ALL SIGNS TO BE INSTALLED PER DETAIL.

MANHOLE SIGN DETAIL


NTS

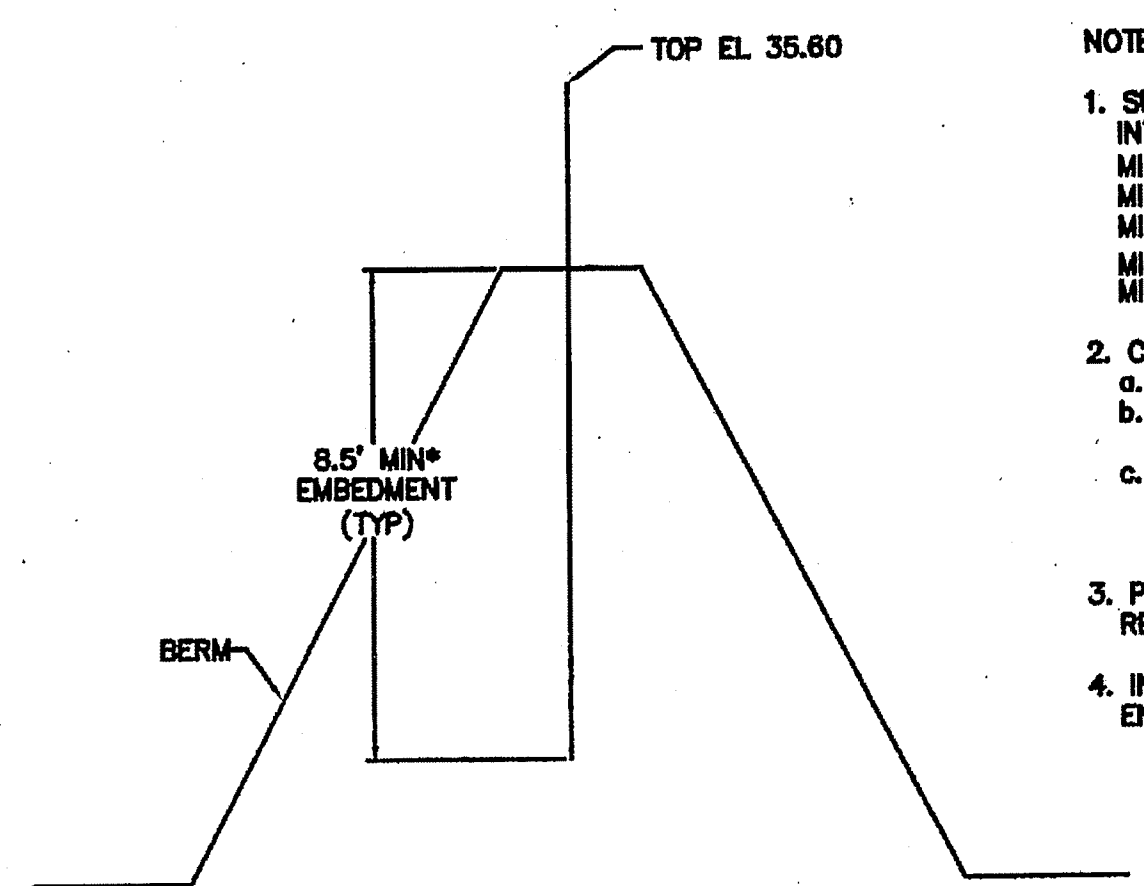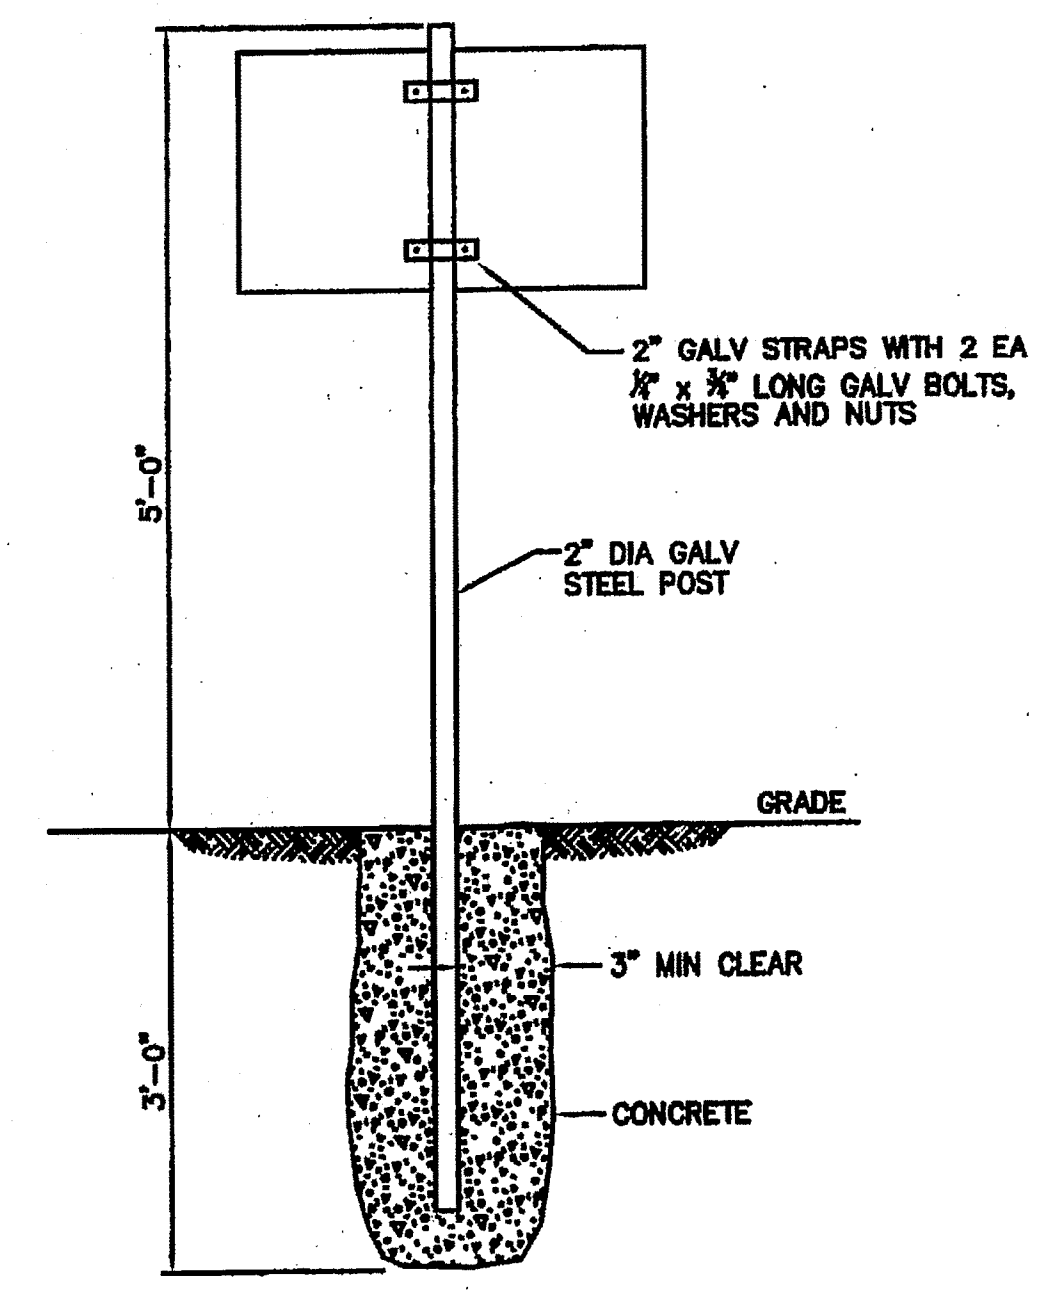

- NOTES:
1. SUPPLY AND INSTALL: INTERLOCKING CONTINUOUS SHEET STEEL PILING MINIMUM YIELD STRENGTH PER ASTM A328 ($f_y = 38 \text{ ksi}$) MINIMUM MOMENT OF INERTIA = 2.80 IN⁴ PER FOOT OF SHEET MINIMUM SECTION MODULUS = 2.4 IN³ PER PILE MINIMUM WEB THICKNESS = 3/16" MINIMUM WEIGHT 28.0 POUNDS PER SQUARE FOOT OF SHEET
 2. COATING: PROVIDE A COAL TAR EPOXY CORROSION RESISTANT COATING SYSTEM AS FOLLOWS:
 - a. SURFACE PREPARATION: SSPC-SP10, COMMERCIAL BLAST CLEANING
 - b. PRIME COAT: EPOXY BASED RUST INHIBITIVE PRIME COAT COMPATIBLE WITH THE FINISH COATS AND RECOMMENDED BY THE COAL TAR EPOXY COATING MANUFACTURER
 - c. FINISH COATS: TWO-COMPONENT COAL TAR EPOXY-POLYAMIDE BLACK COATING CONFORMING TO THE REQUIREMENTS OF THE CORPS OF ENGINEERS SPECIFICATION C-200, APPLIED IN TWO COATS TO A MINIMUM TOTAL DRY FILM THICKNESS OF 16 MILS
 3. PREPARE THE SURFACES AND APPLY THE COATING SYSTEM IN FULL COMPLIANCE WITH THE RECOMMENDATIONS AND WRITTEN INSTRUCTIONS OF THE COATING MANUFACTURER
 4. INSTALL PILES IN A PLUMB POSITION WITH EACH PILE INTERLOCKED WITH ADJOINING PILES FOR ITS ENTIRE LENGTH TO FORM A CONTINUOUS DIAPHRAGM THROUGHOUT THE LENGTH OF EACH RUN OF WALL

SHEET PILE DETAIL

NTS

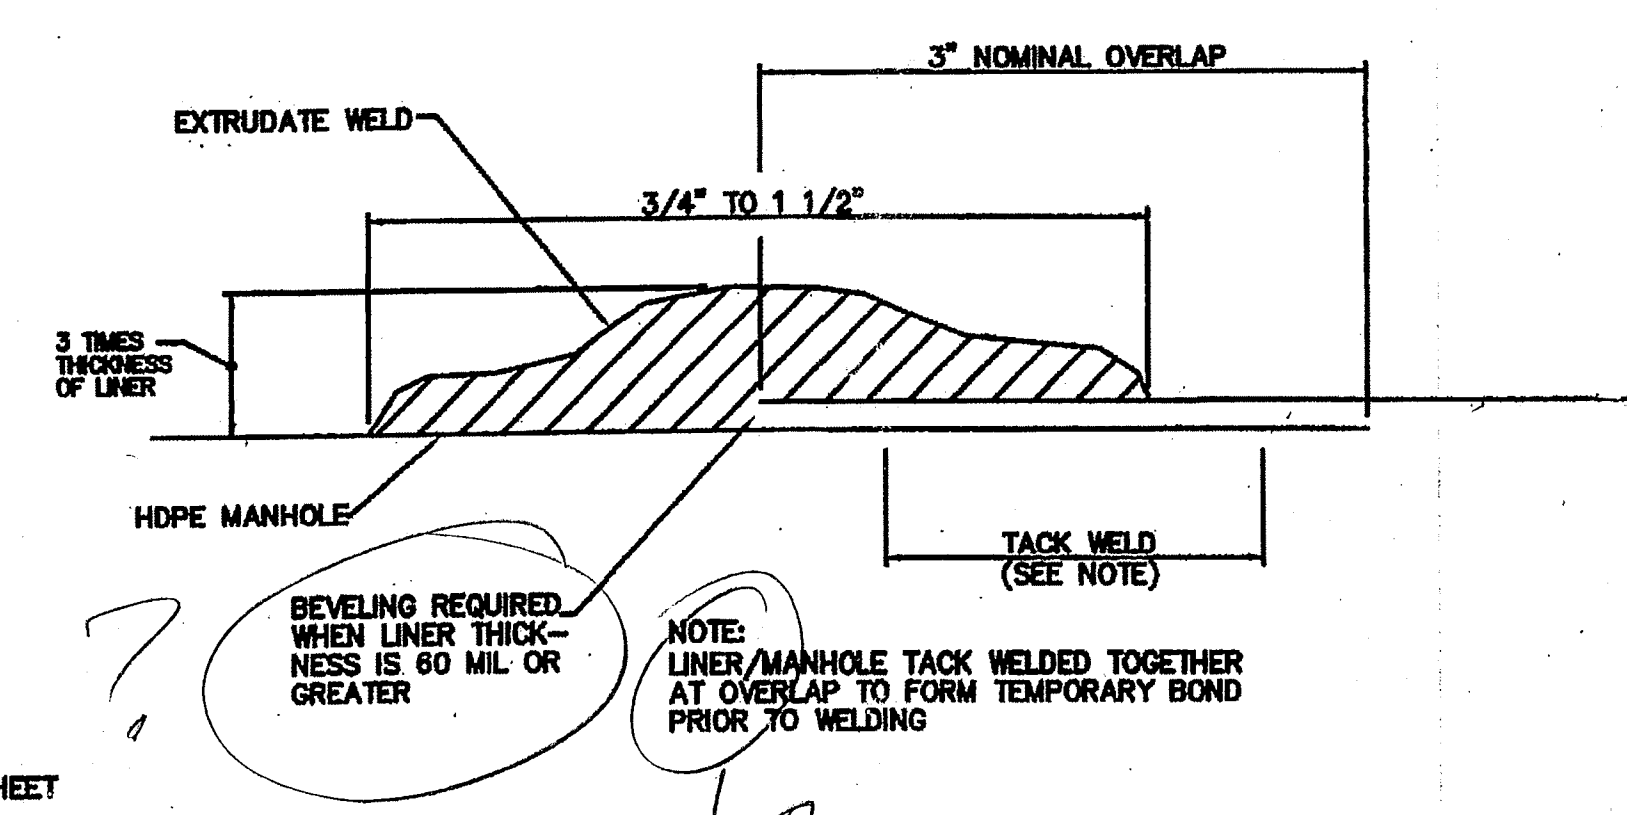

NOTES:

- 1.) USE OF TYPE A-2 AND A-3 PIPE BEDDING TO BE DETERMINED IN THE FIELD BY THE ENGINEER.
- 2.) 10" MAX. FOR PIPE DIAMETERS LESS THAN 24"; 12" MAX. FOR PIPE DIAMETER 24" AND LESS THAN 42"; 24" MAX. FOR PIPE DIAMETER 42" AND OVER.
- 3.) 4" MAX. FOR PIPE 16" DIAMETER & LESS; 6" MAX. FOR PIPE 18" TO 36" DIAMETER; AND 9" MAX. FOR PIPE 42" DIAMETER AND LARGER.
- 4.) INSTALLATION SHALL BE IN ACCORDANCE WITH THE MANUFACTURER'S SPECIFICATIONS.
- 5.) WEARING SURFACE TO BE SAME TYPE & THICKNESS (1 1/2" MIN.) AS EXISTING PAVEMENT.
- 6.) SHEETING ORDERED LEFT IN PLACE TO BE CUT OFF 24" BELOW FINISH GRADE OR 12" BELOW SUBGRADE
- 7.) BASE SHALL BE 6" MINIMUM THICKNESS SAND ASPHALT OR APPROVED EQUAL.
- 8.) BACKFILL AASHTO M-145 SHALL BE PLACED IN LAYERS NOT TO EXCEED 6 INCHES. EACH LAYER SHALL BE THOROUGHLY TAMPED AND/OR ROLLED TO 98% AASHTO T-180 DENSITY.
- 9.) TEMPORARY PATCHES WILL BE INSTALLED TO PROVIDE A SMOOTH ALL WEATHER SURFACE AT ALL TIMES. PERMANENT REPLACEMENT TO BE MADE AS SOON AS POSSIBLE.
- 10.) NOTES 5.) THRU 9.) ARE MINIMUM REQUIREMENTS. REFER TO MANATEE COUNTY TRANSPORTATION DEPARTMENT STANDARDS FOR ADDITIONAL REQUIREMENTS.

PAVEMENT REPLACEMENT "W"

SAW CUT 12" 12" EXIST. WEARING SURFACE

SEE NOTE 7 SEE NOTE 5

EXIST. BASE

CLEAN COMMON FILL

3" DETECTIBLE TAPE "PRO-LINE" (OR EQUAL) MARKED "SANITARY SEWER" OVER PVC PIPE, 24" BELOW GRADE

SELECTED COMMON FILL (SEE NOTE 1)

PIPE BEDDING

SEE NOTE 2: 0" PIPE O.D.

SEE NOTE 3

PAVEMENT REPLACEMENT WIDTH "W"

FOR PIPE SIZES 6" THRU 22" "W" = 4'-8" + PIPE O.D. + "D"

FOR PIPE SIZES 24" THRU 40" "W" = 5'-0" + PIPE O.D. + "D"

THESE WIDTHS ARE FOR PAYMENT PURPOSES ONLY. SAFETY REQUIREMENTS MAY DICTATE INCREASED WIDTHS.

UNDISTURBED STABLE MATERIAL

BACKFILL & COMPACTED TO 98% DENSITY, AASHTO T-180

DEPTH "D"

6" LAYERS

4" LAYERS

MANATEE COUNTY PUBLIC WORKS DEPARTMENT

TRENCH DETAIL ASPH. PAVEMENT SURFACE TYPE A-1 PIPE BEDDING





US-12

REV. BY DATE

MARCH 18, 1997 DATE OF APPROVAL

POST, BUCKLEY, SCHUH & JERNIGAN, INC., D/B/A/ PBSJ PRINCIPAL ADDRESS: 2001 NW 107th AVENUE MIAMI, FL 33172-2507 FEBR CERT. OF AUTH. No. 24 PRODUCTION ADDRESS: 2803 FRUITVILLE ROAD, STE 130 SARASOTA, FLORIDA 34237 PH. (941) 954-4036	CLIENT MANATEE COUNTY PROJECT MANAGEMENT DEPARTMENT 1026 26th AVENUE EAST BRADENTON, FLORIDA 34208	PROJECT LENA ROAD LANDFILL STORMWATER SYSTEM IMPROVEMENTS	TASK DETAILS	ORIGINAL: JUNE, 03	ENGINEER: JEROME E. EASH	JOB NO. 120507.10
				REVISIONS: 1. SEPTEMBER, 04-SWFWD COMMENTS	DESIGNED: JME	DRAWN: JAS
				2.	CHECKED: JME	QC: DAW
				3.		
				4.		
				5.		
				SHEET 13		



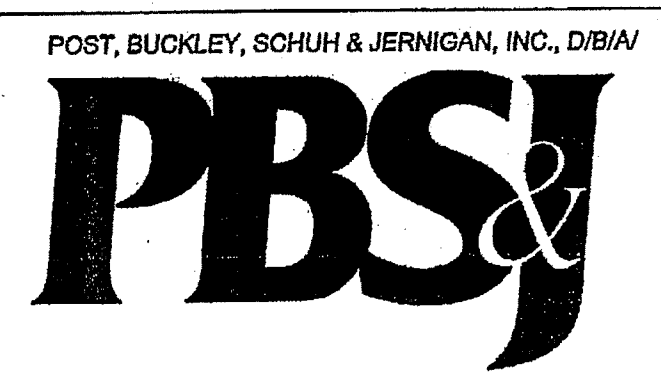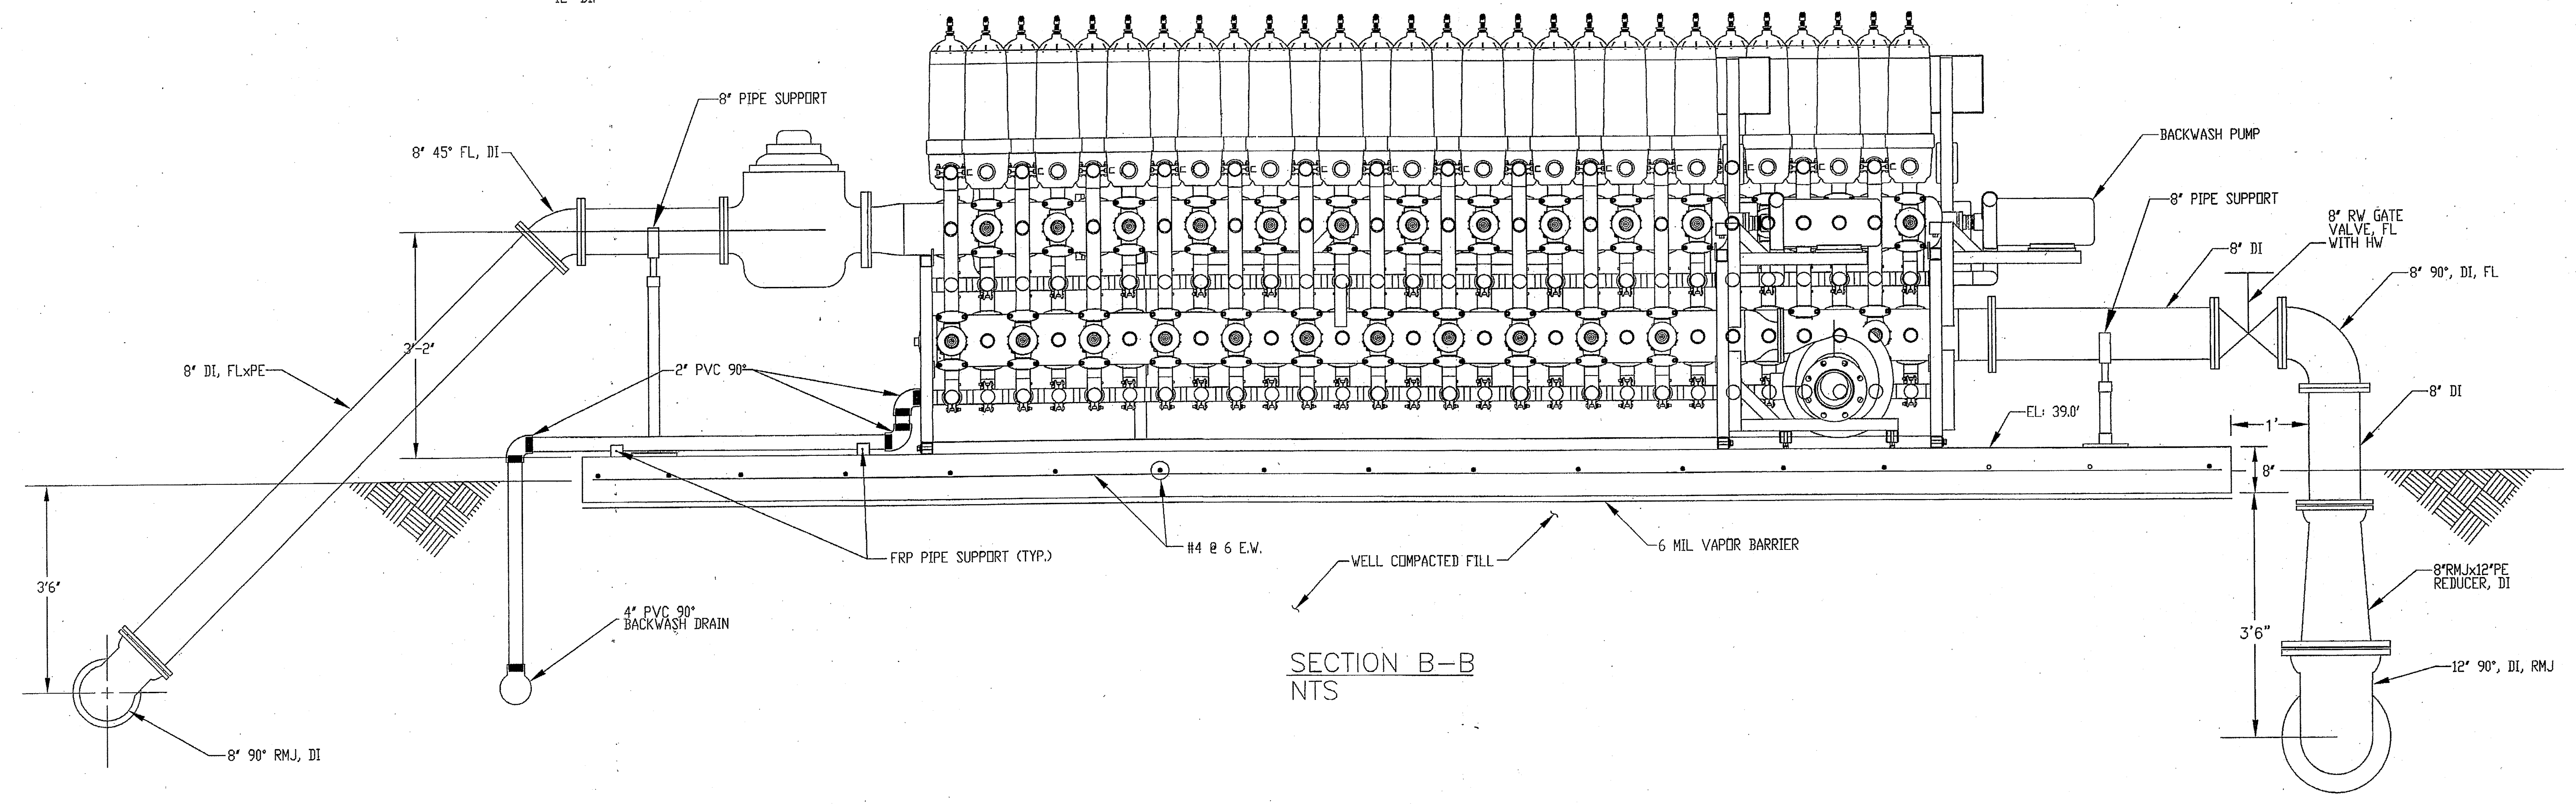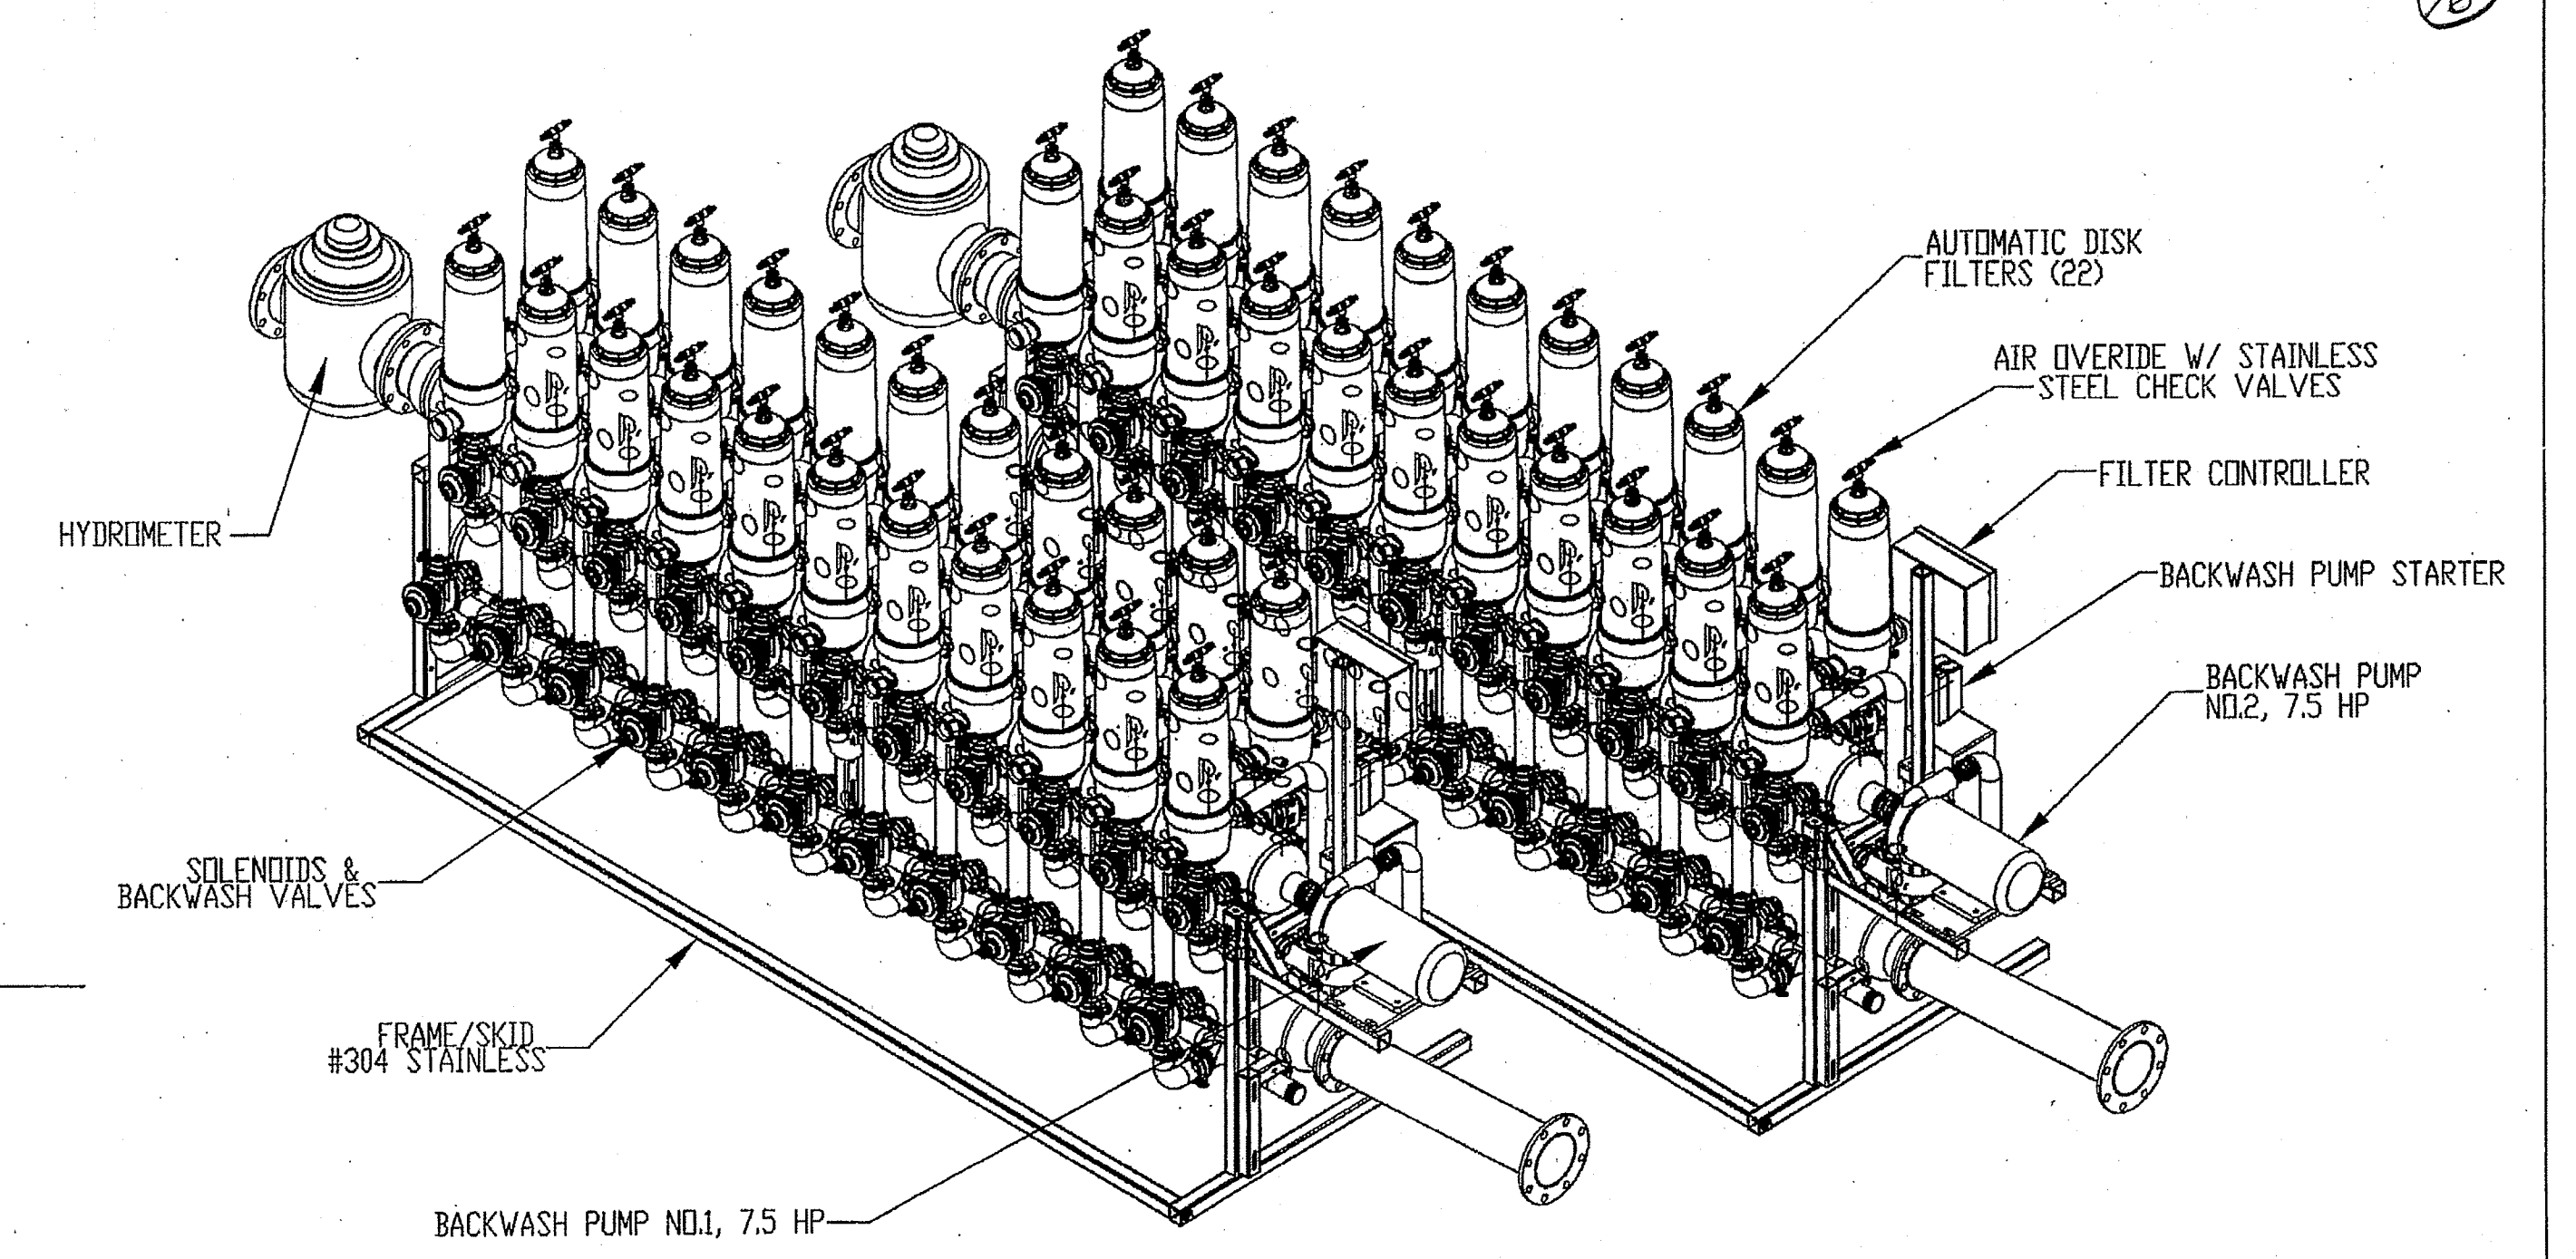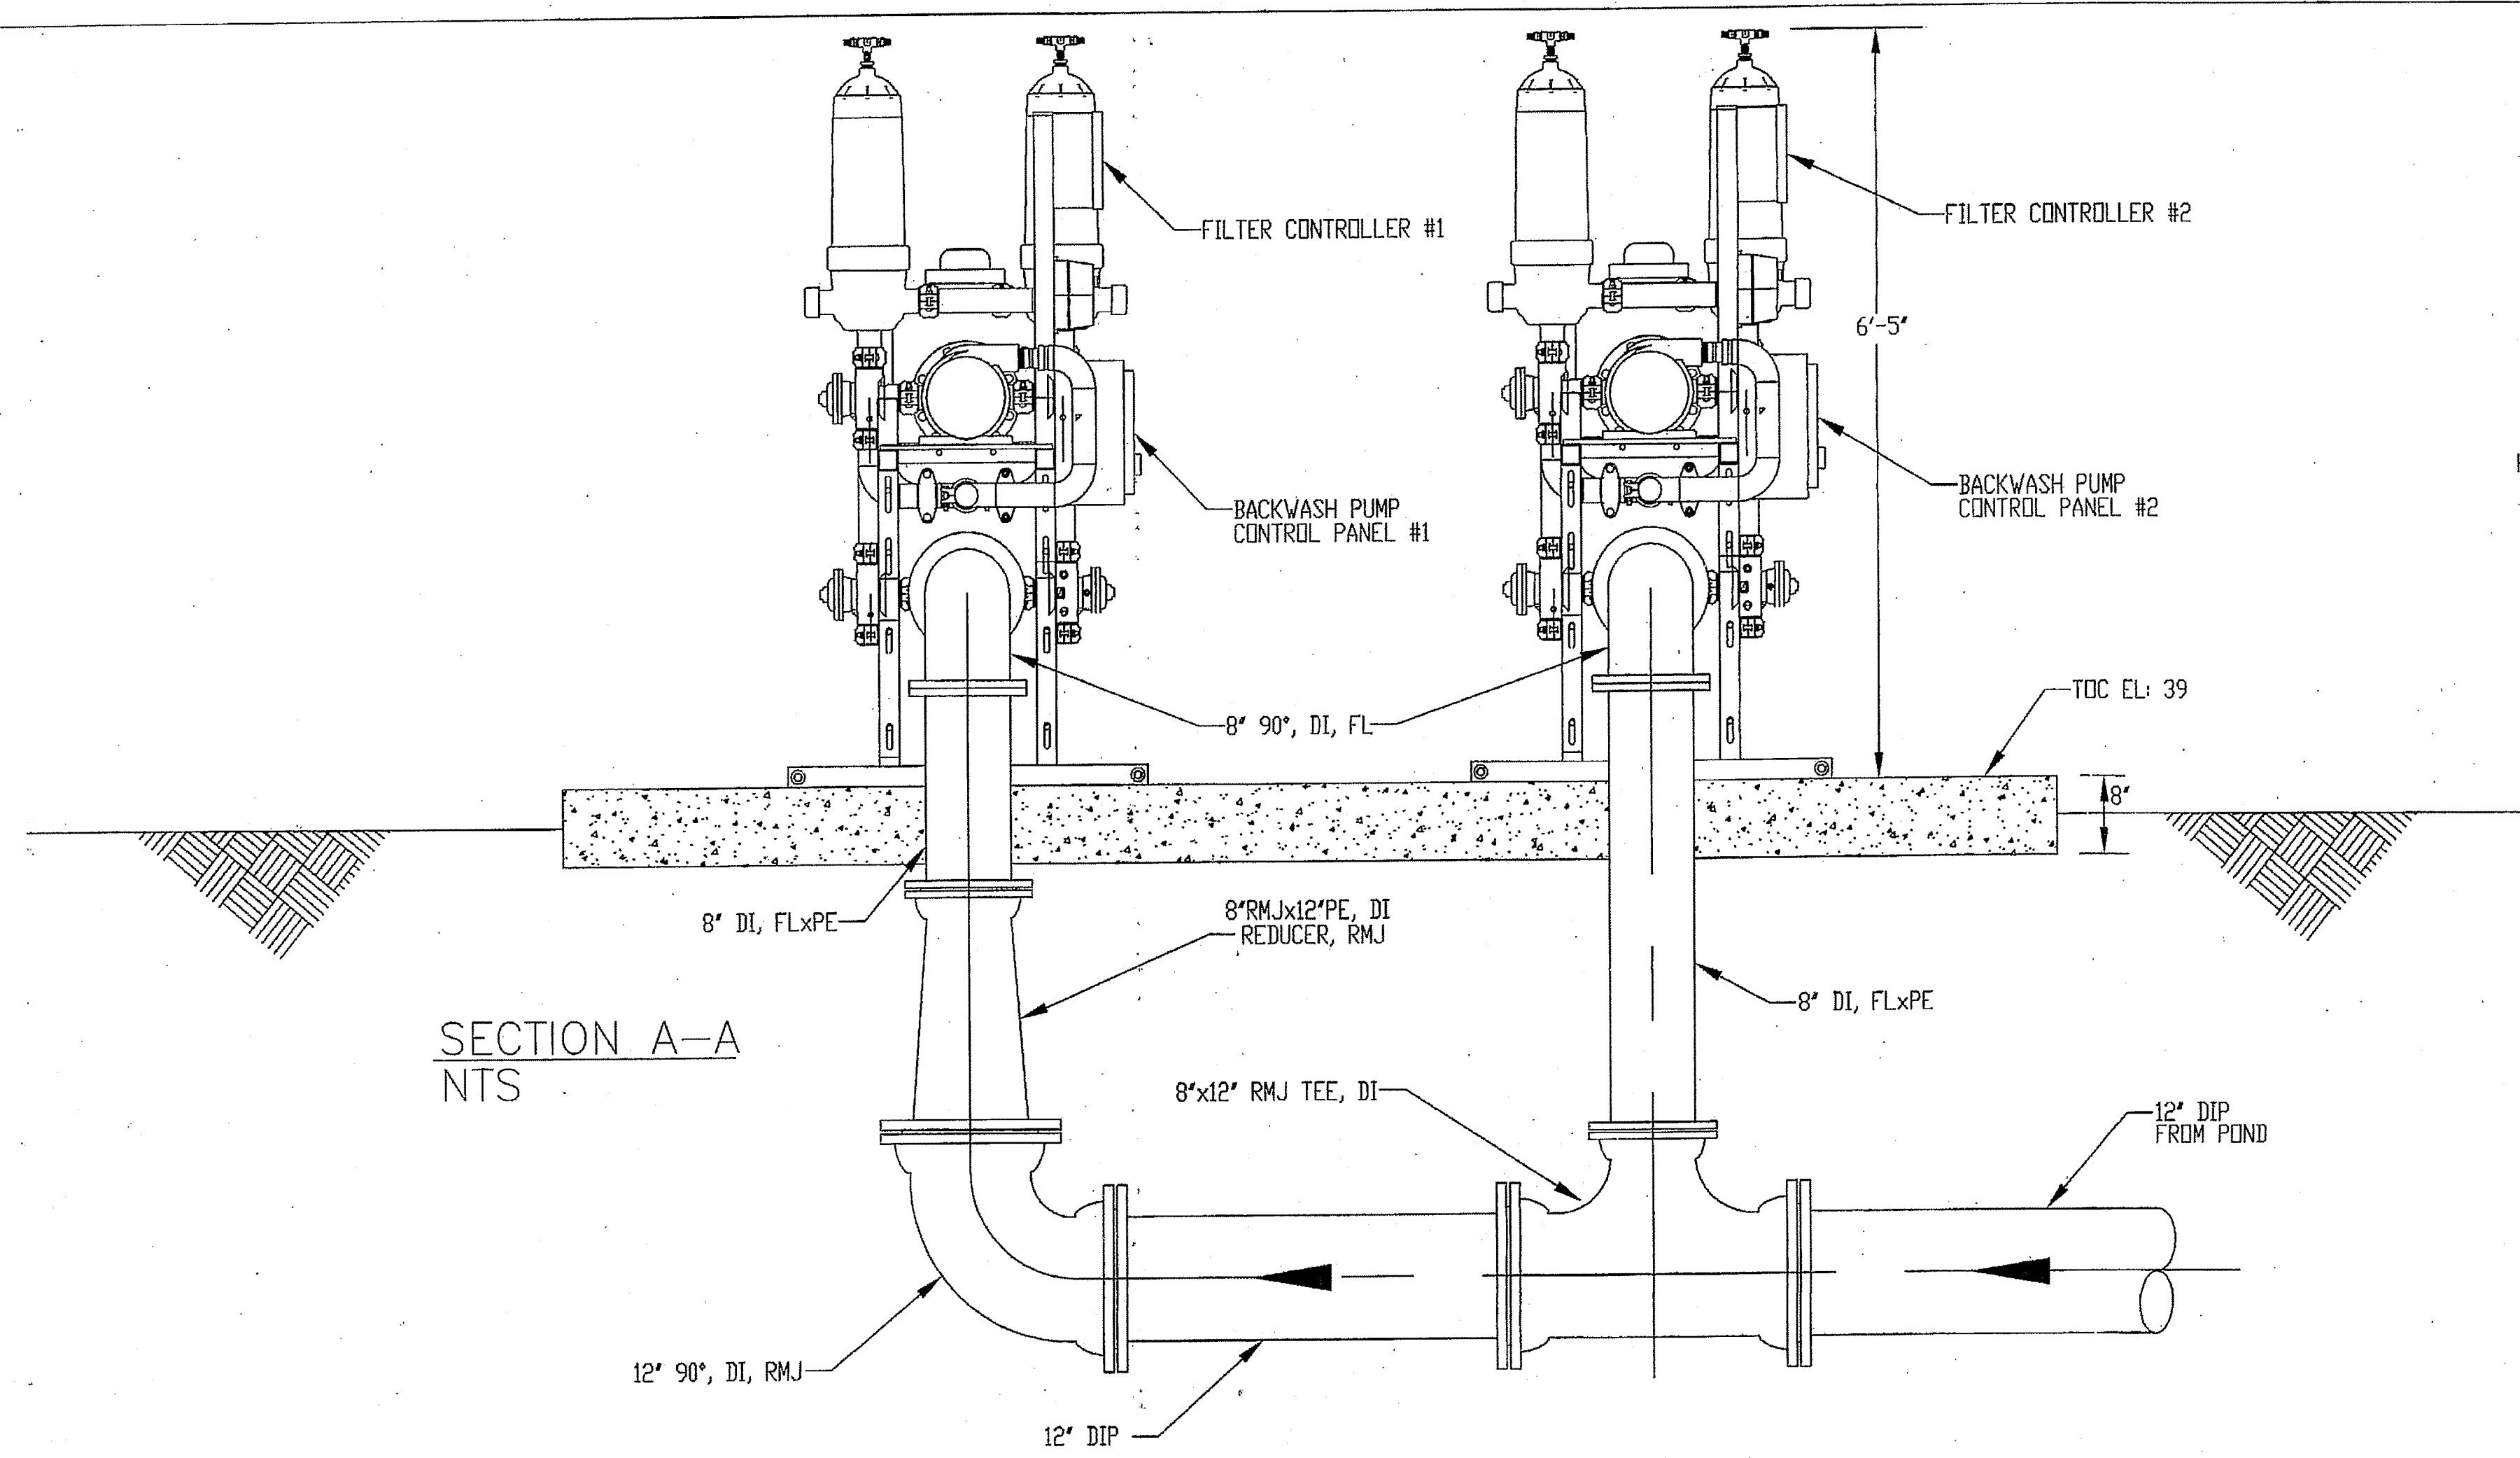

POST, BUCKLEY, SCHUH & JERNIGAN, INC., D/B/A
PRINCIPAL ADDRESS:
2001 MW 107th AVENUE
MIAMI, FL 33172-2507
FBRP CERT. OF AUTH. No. 24
PRODUCTION ADDRESS:
2803 FRUITVILLE ROAD, SUITE 130
SARASOTA, FLORIDA 34237
Ph. (941) 954-4036


CLIENT
**MANATEE COUNTY
PROJECT MANAGEMENT
DEPARTMENT**
4410 66TH STREET WEST
BRADENTON, FLORIDA 34210




PROJECT	LENNA ROAD LANDFILL
STORMWATER SYSTEM IMPROVEMENTS	

TASK	STORMWATER AUTOMATIC DISC FILTER SYSTEM SECTIONS
------	--

ORIGINAL:	MAR. 2003
REVISIONS:	
1	
2	
3	
4	
5	

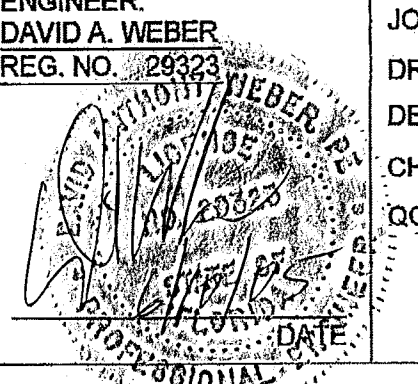

JOB NO.	100197.06
DRAWN	BZ
DESIGNED	BZ
CHECKED	BZ
QC	DW
SHEET	16

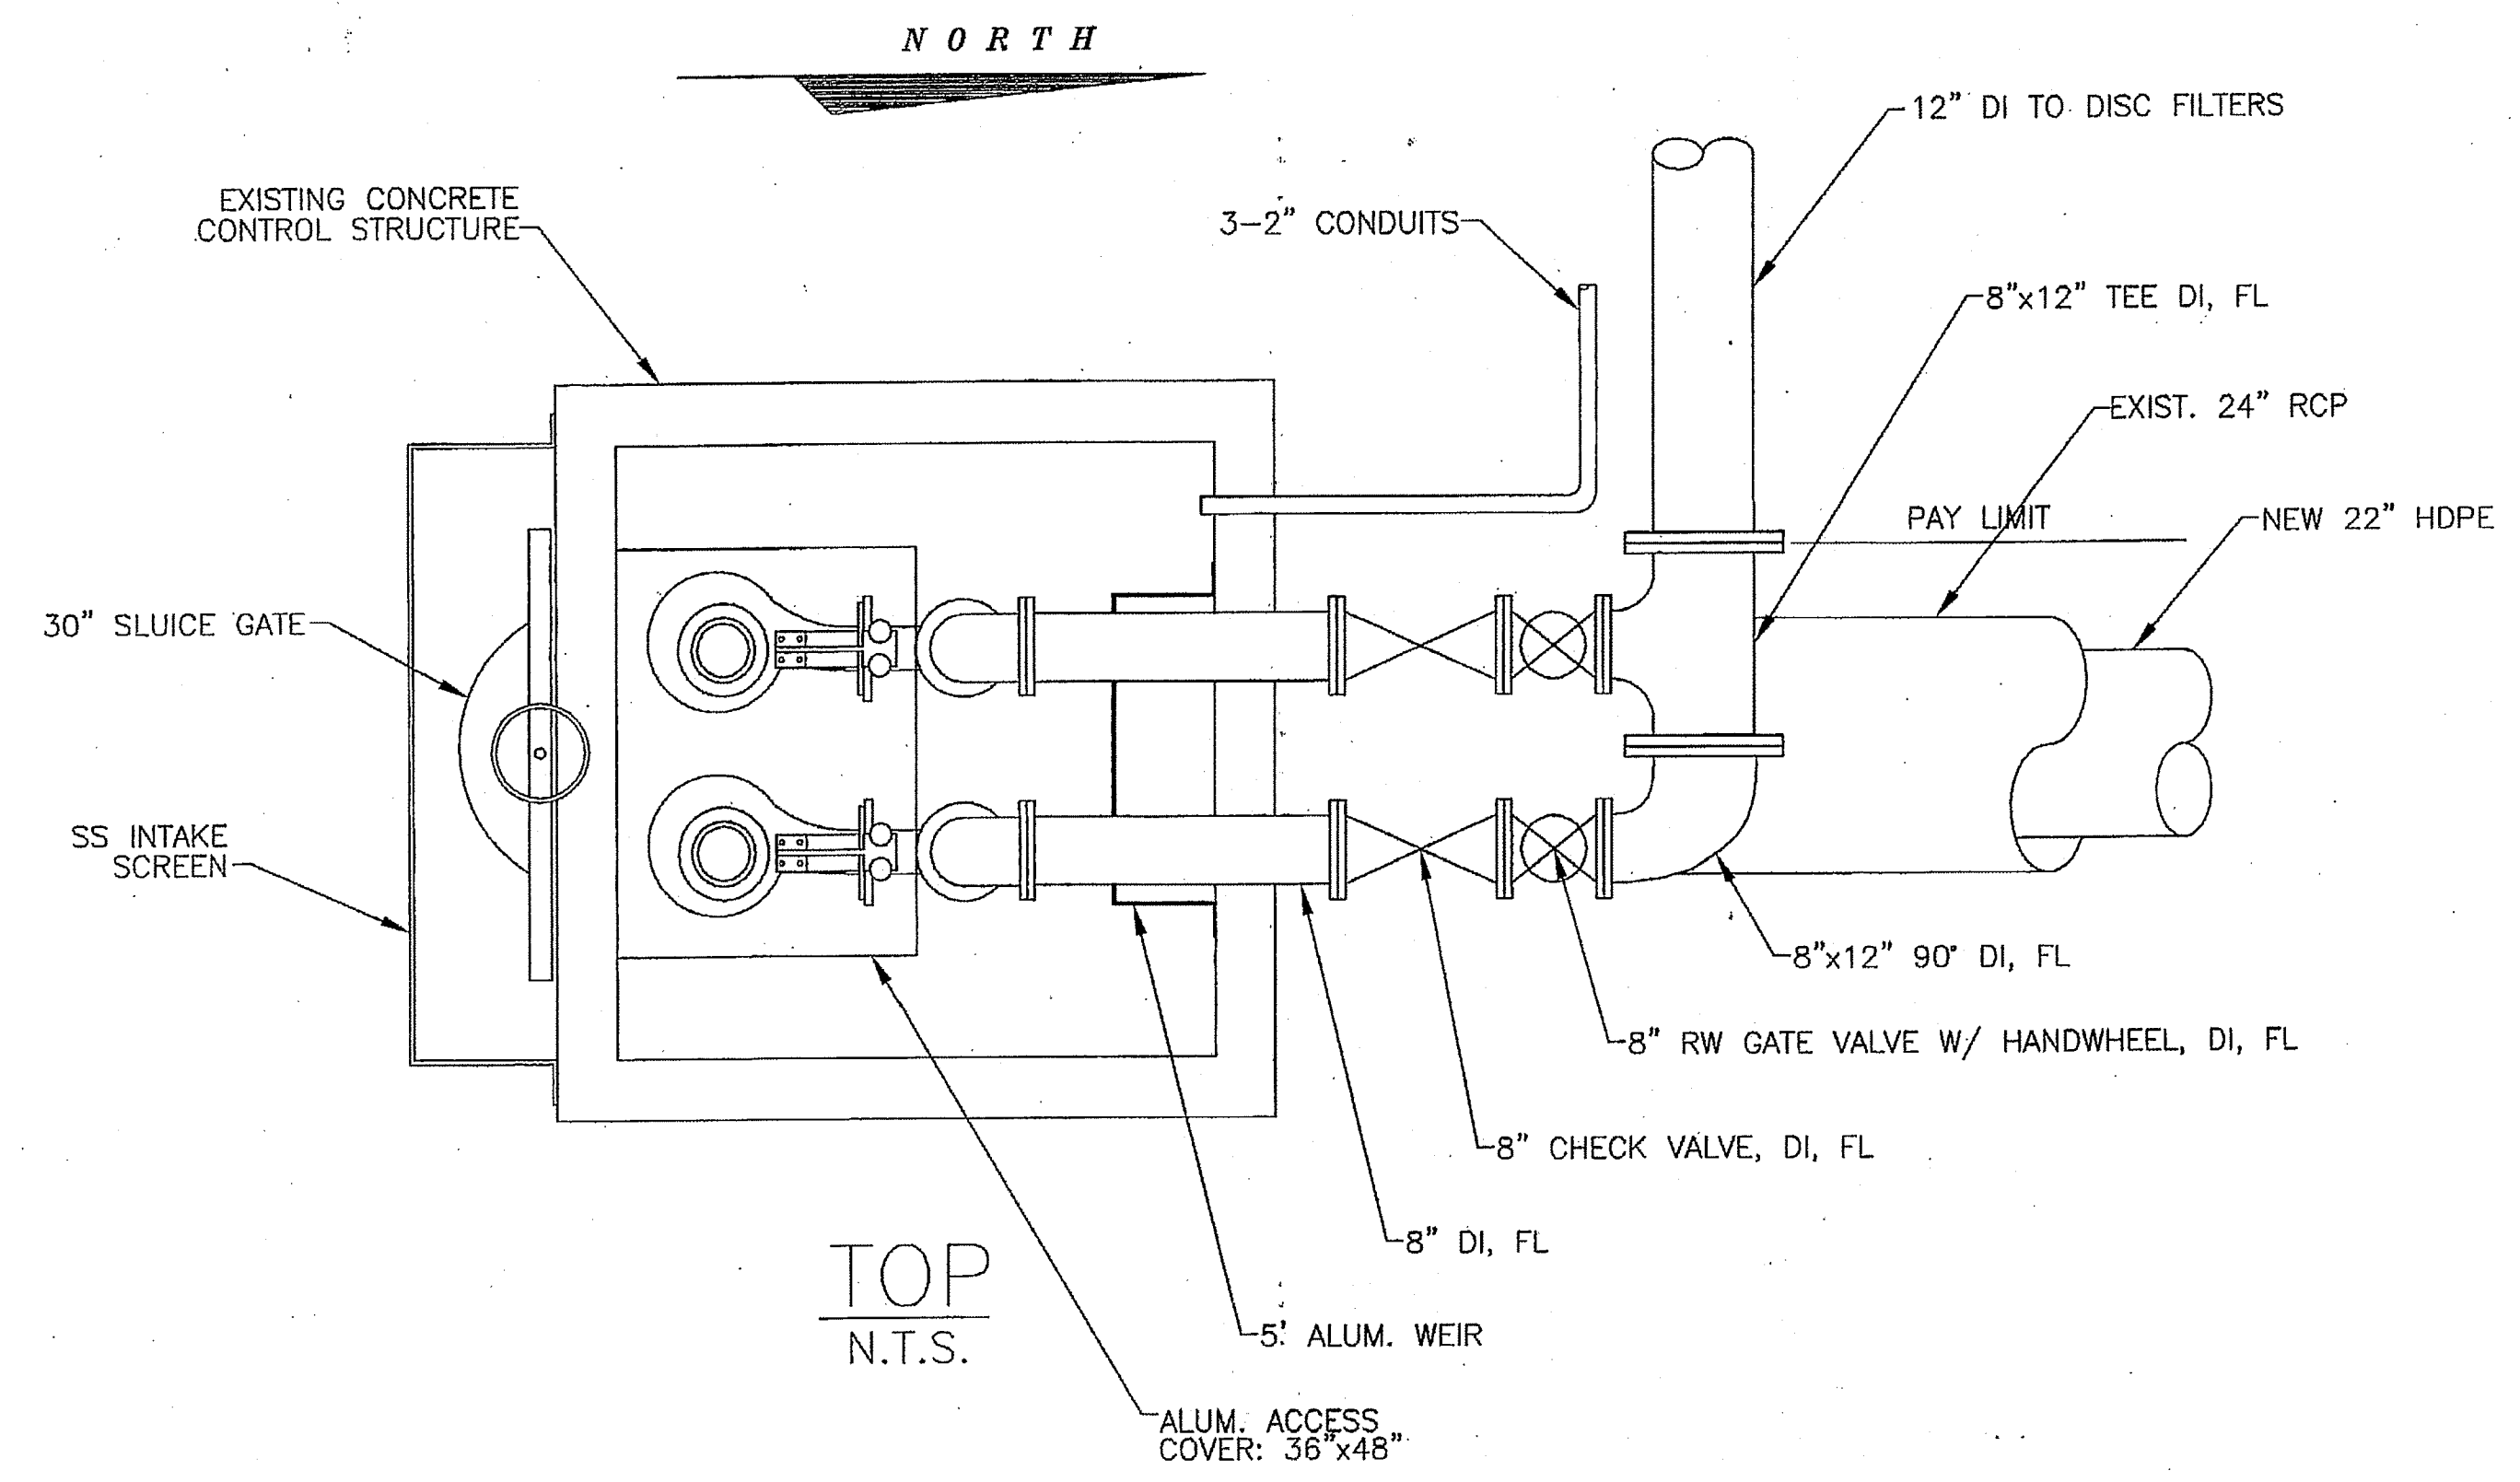

PUMP SPECIFICATIONS




PUMP REQUIRED	TWO
MFGR. & MODEL NO.	FLYGT C-3252
PUMP SIZE	6" DISCHARGE
PUMP CAPACITY	800 GPM
TOTAL HEAD	80 FT.
IMPELLER NO.	452
MOTOR REQUIREMENTS *	23 HP. MIN. 460 VOLT, 3 PHASE
SPEED	1750 R.P.M.
ELECTRICAL SERVICE	460 VOLTS, 3 PHASE, 60 HERTZ
* HP SHALL BE ADEQUATE THRU ALL POINTS ON THE PUMP CURVE	



PUMP CONTROL LEVELS

▽ HIGH WATER ALARM	ELEV. 34.00
▽ LEAD PUMP No.1 ON	ELEV. 32.77
▽ ALL PUMPS OFF	ELEV. 30.77


STATION DESIGN

800 GPM (ONE PUMP)
1600 GPM (TWO PUMPS)

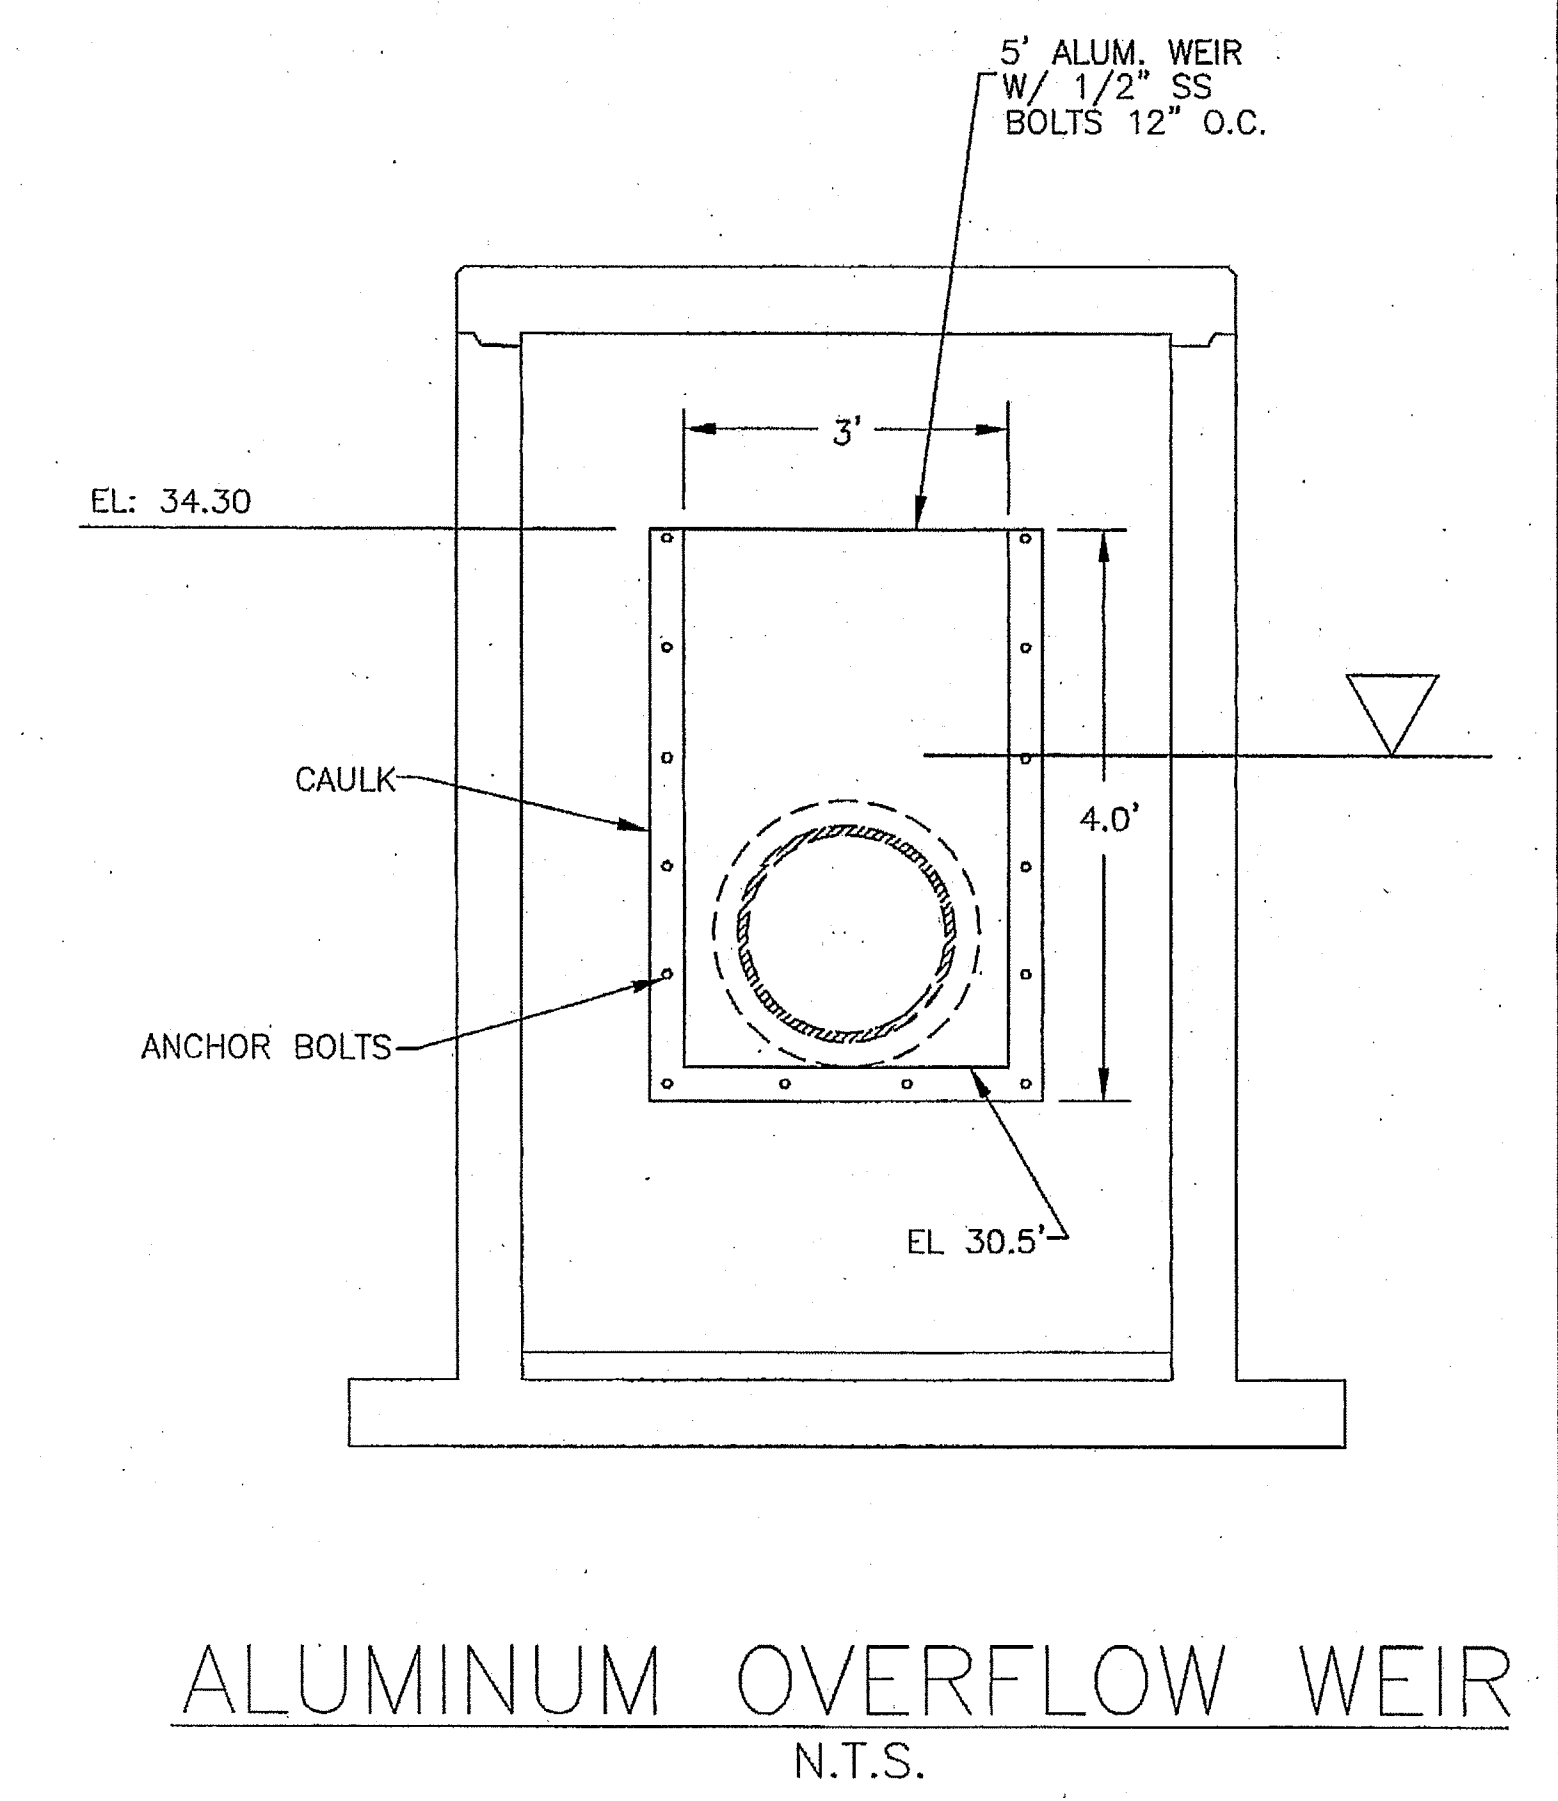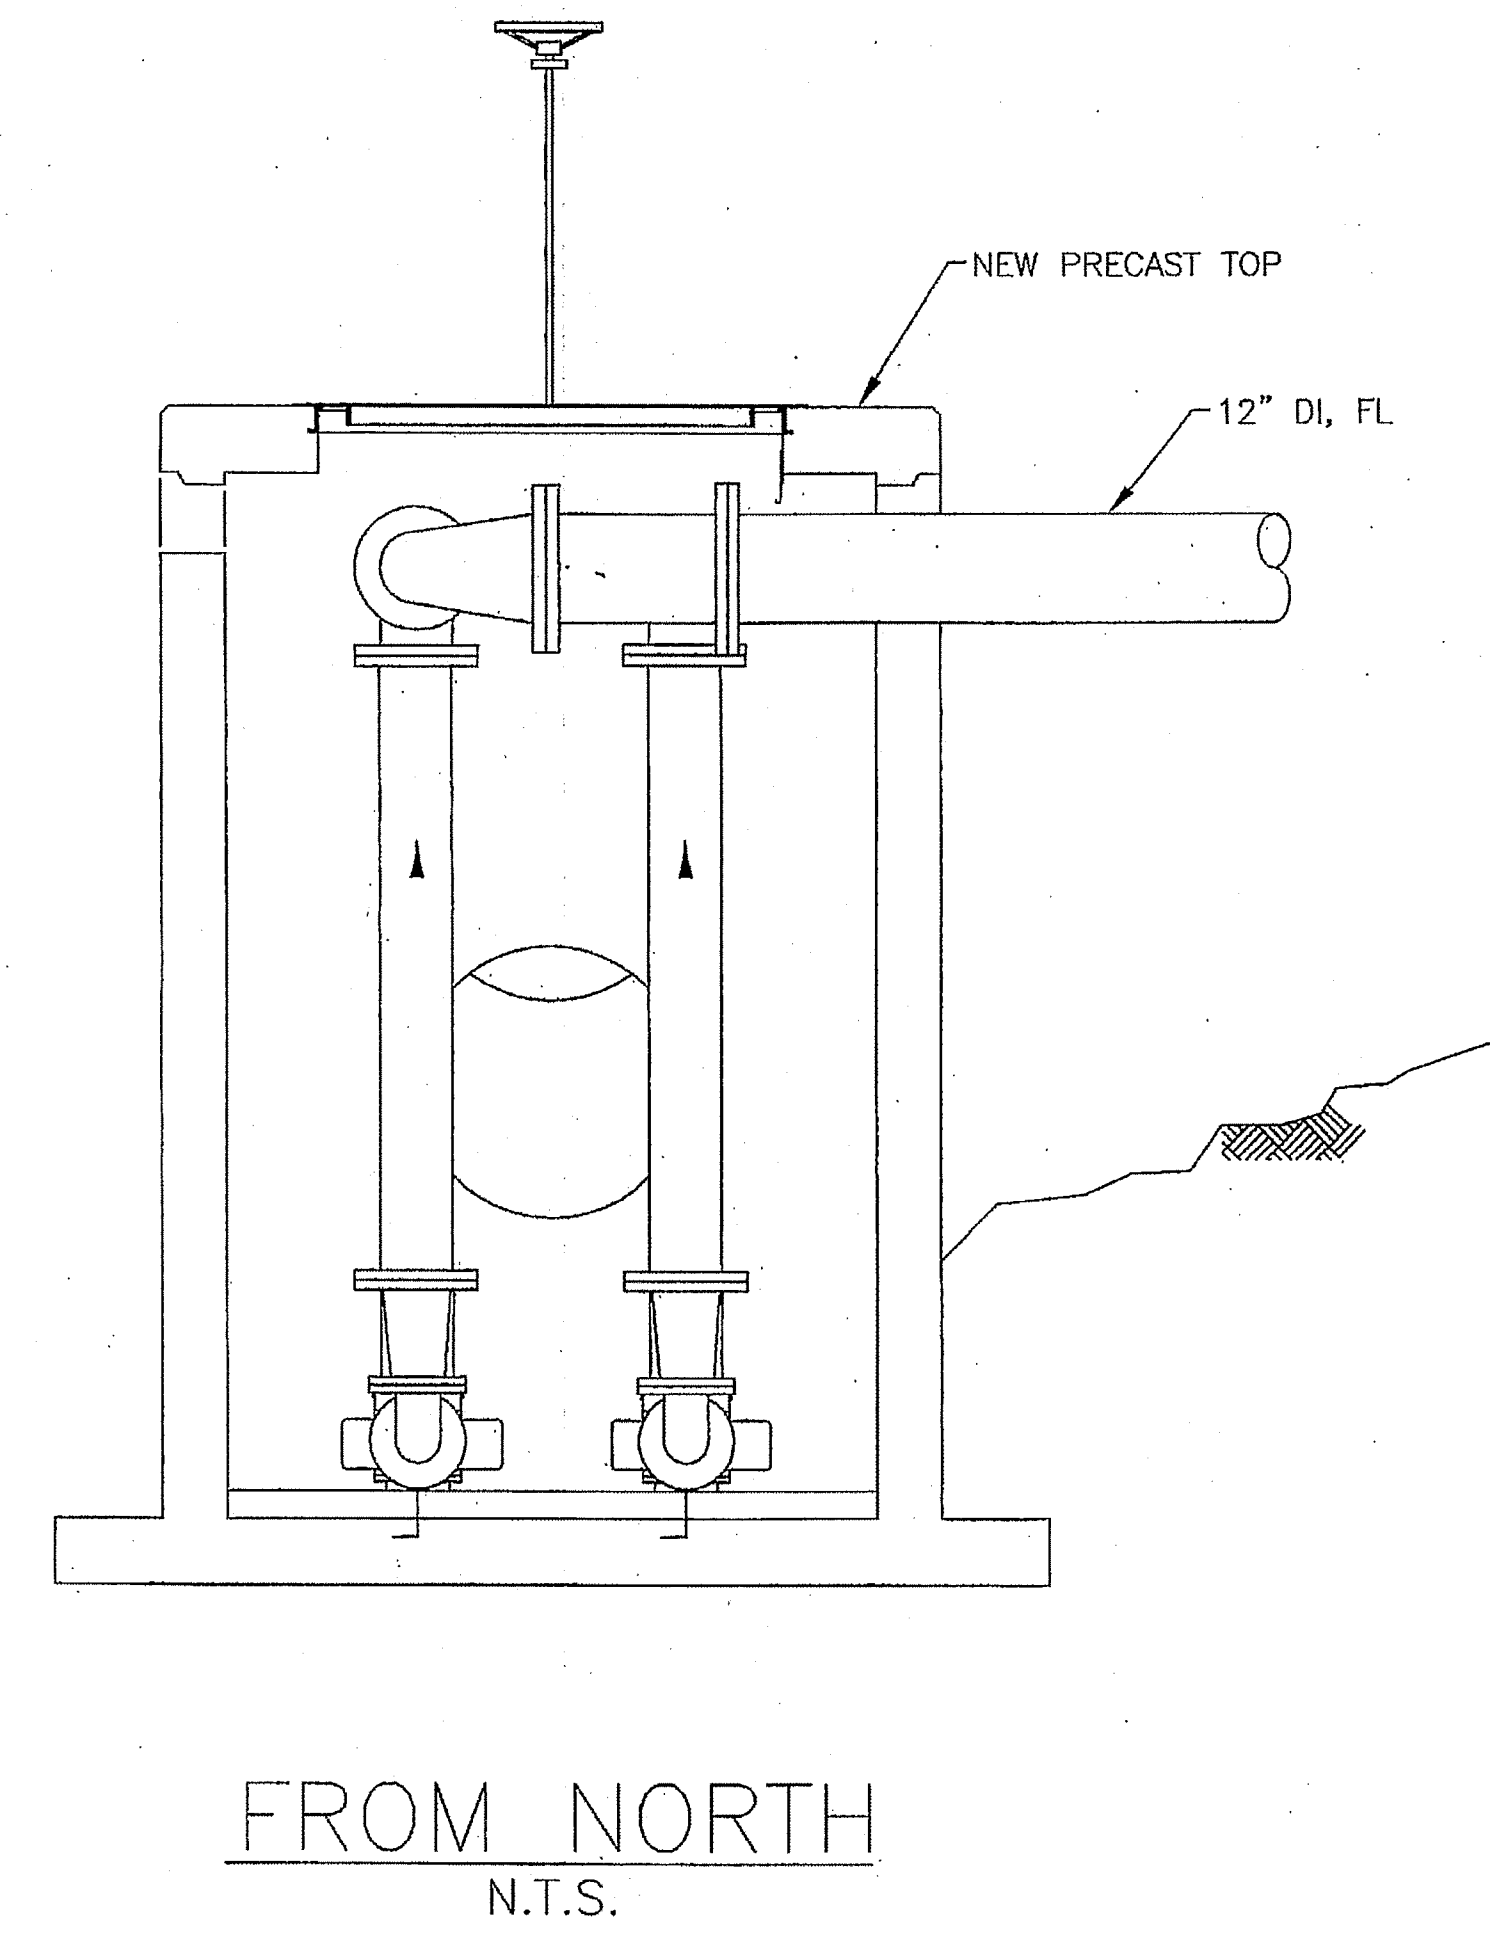
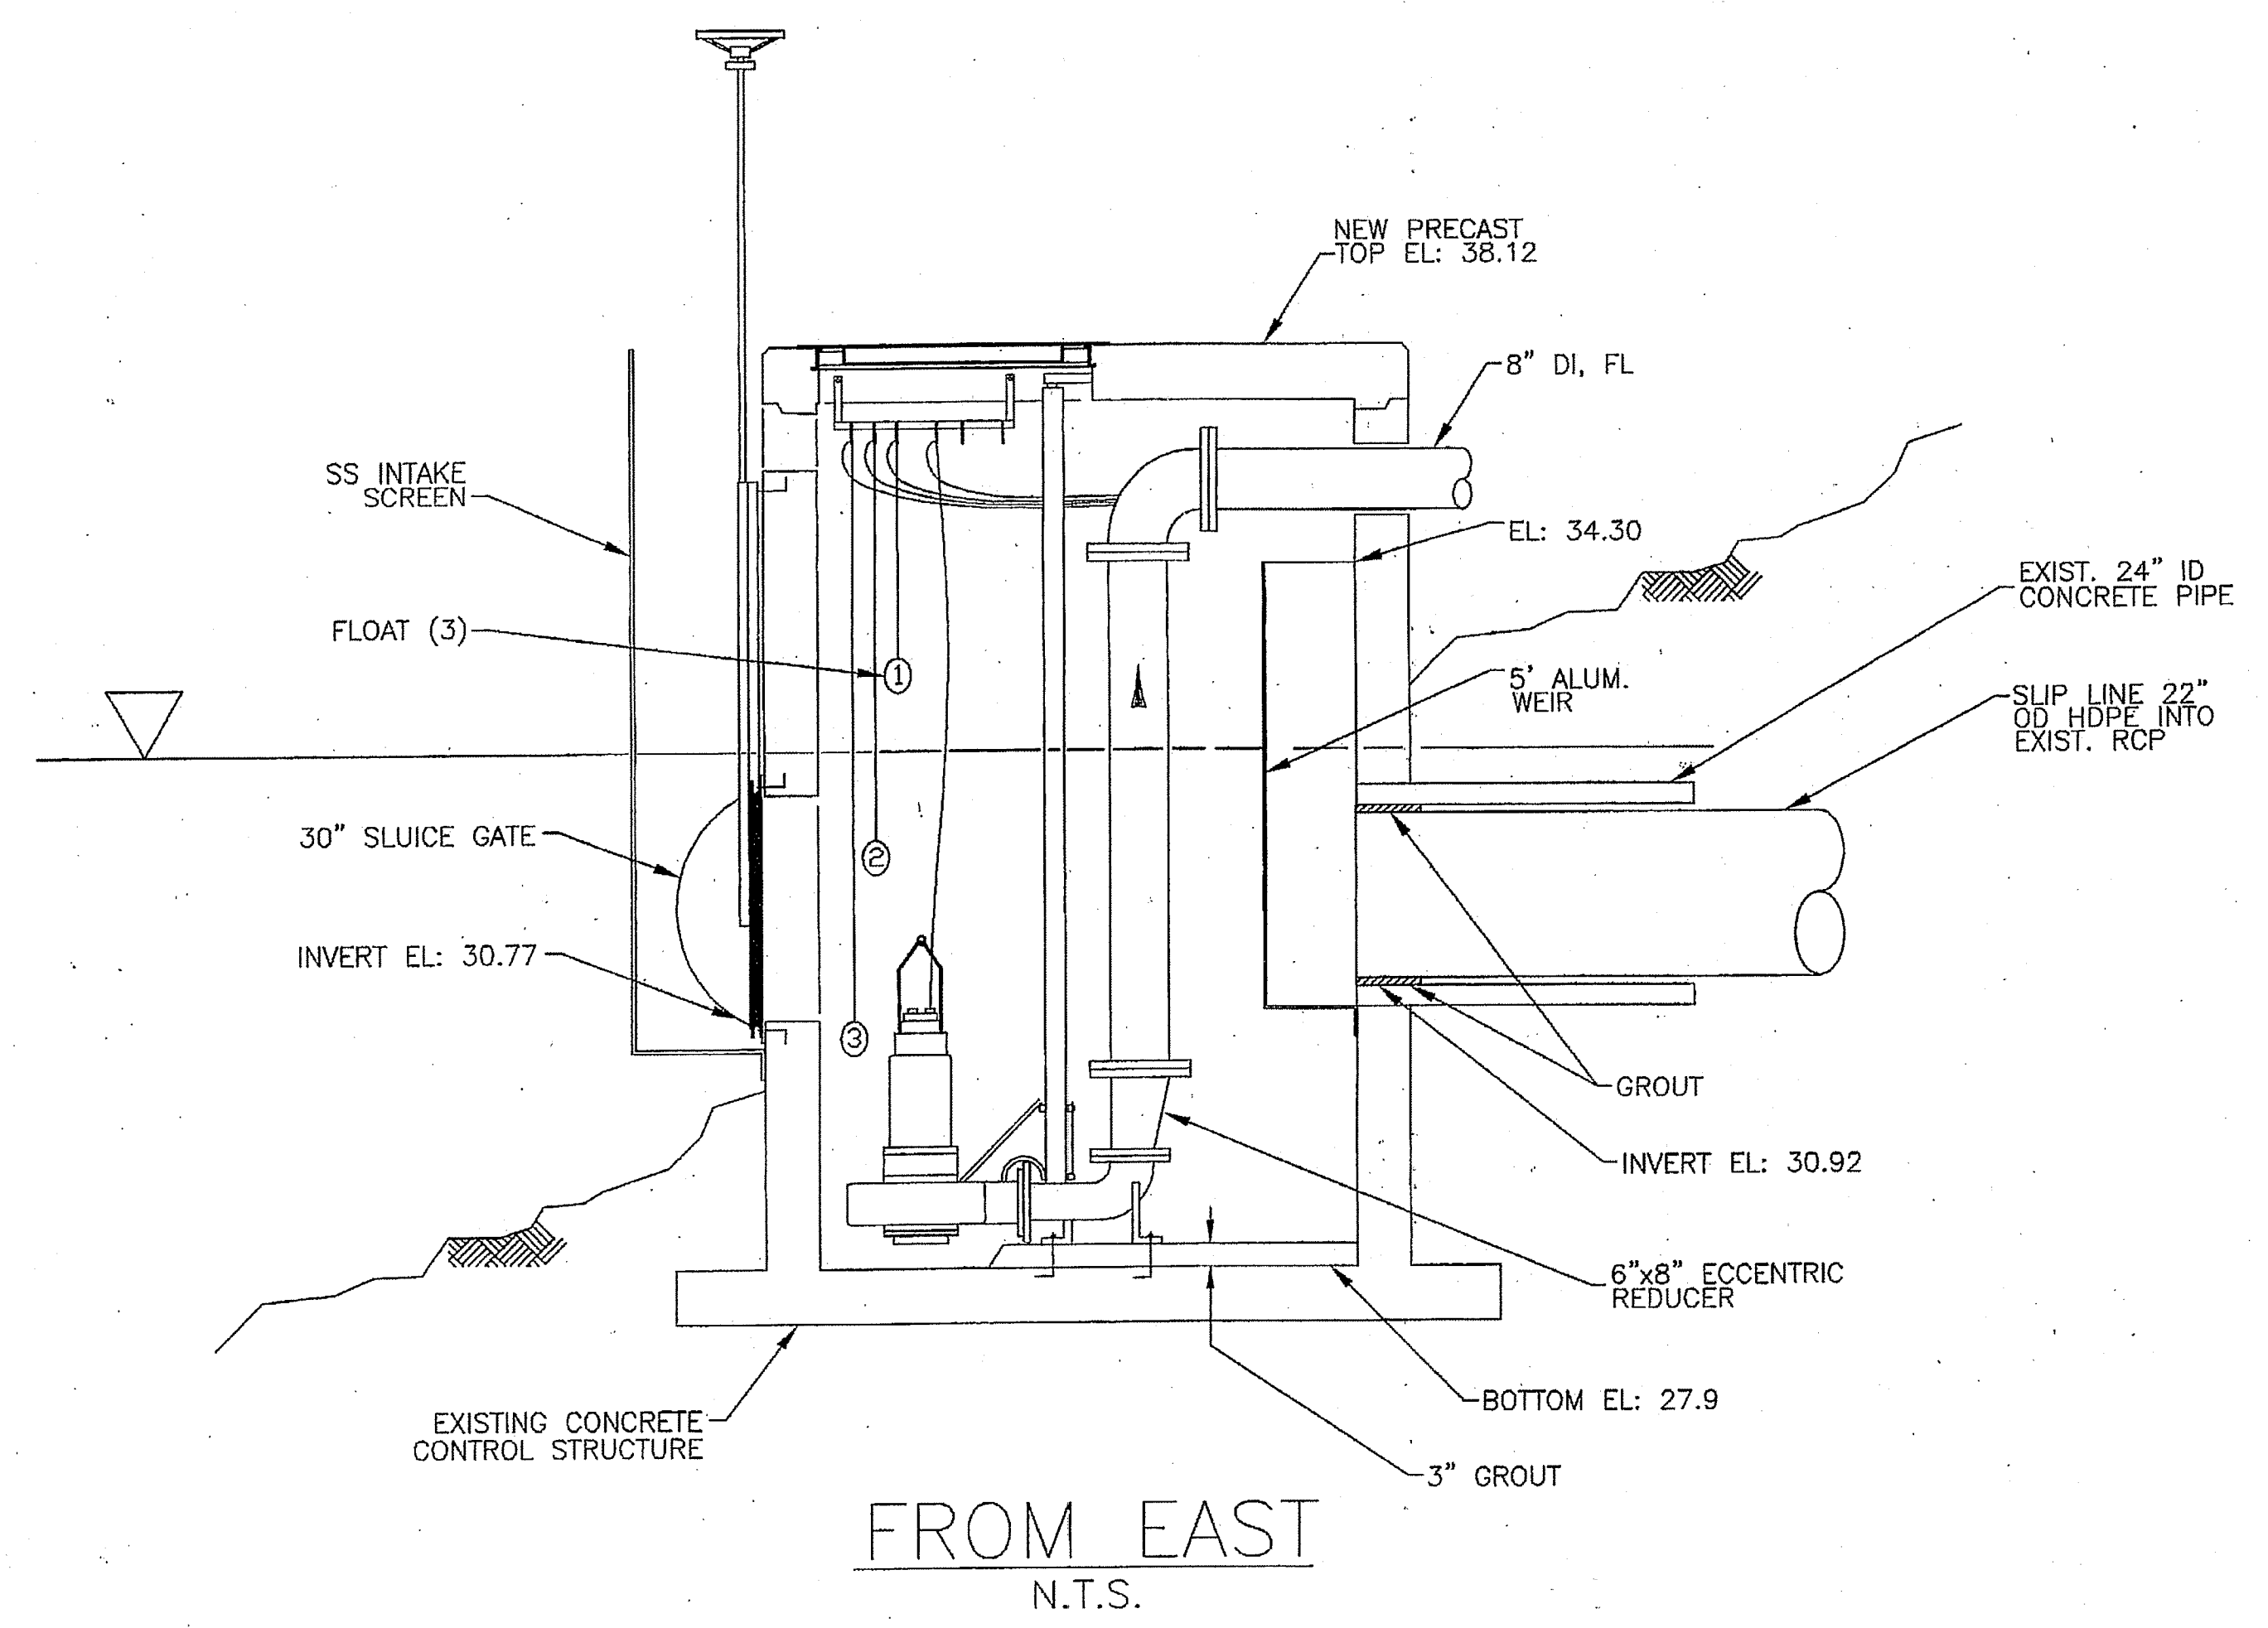


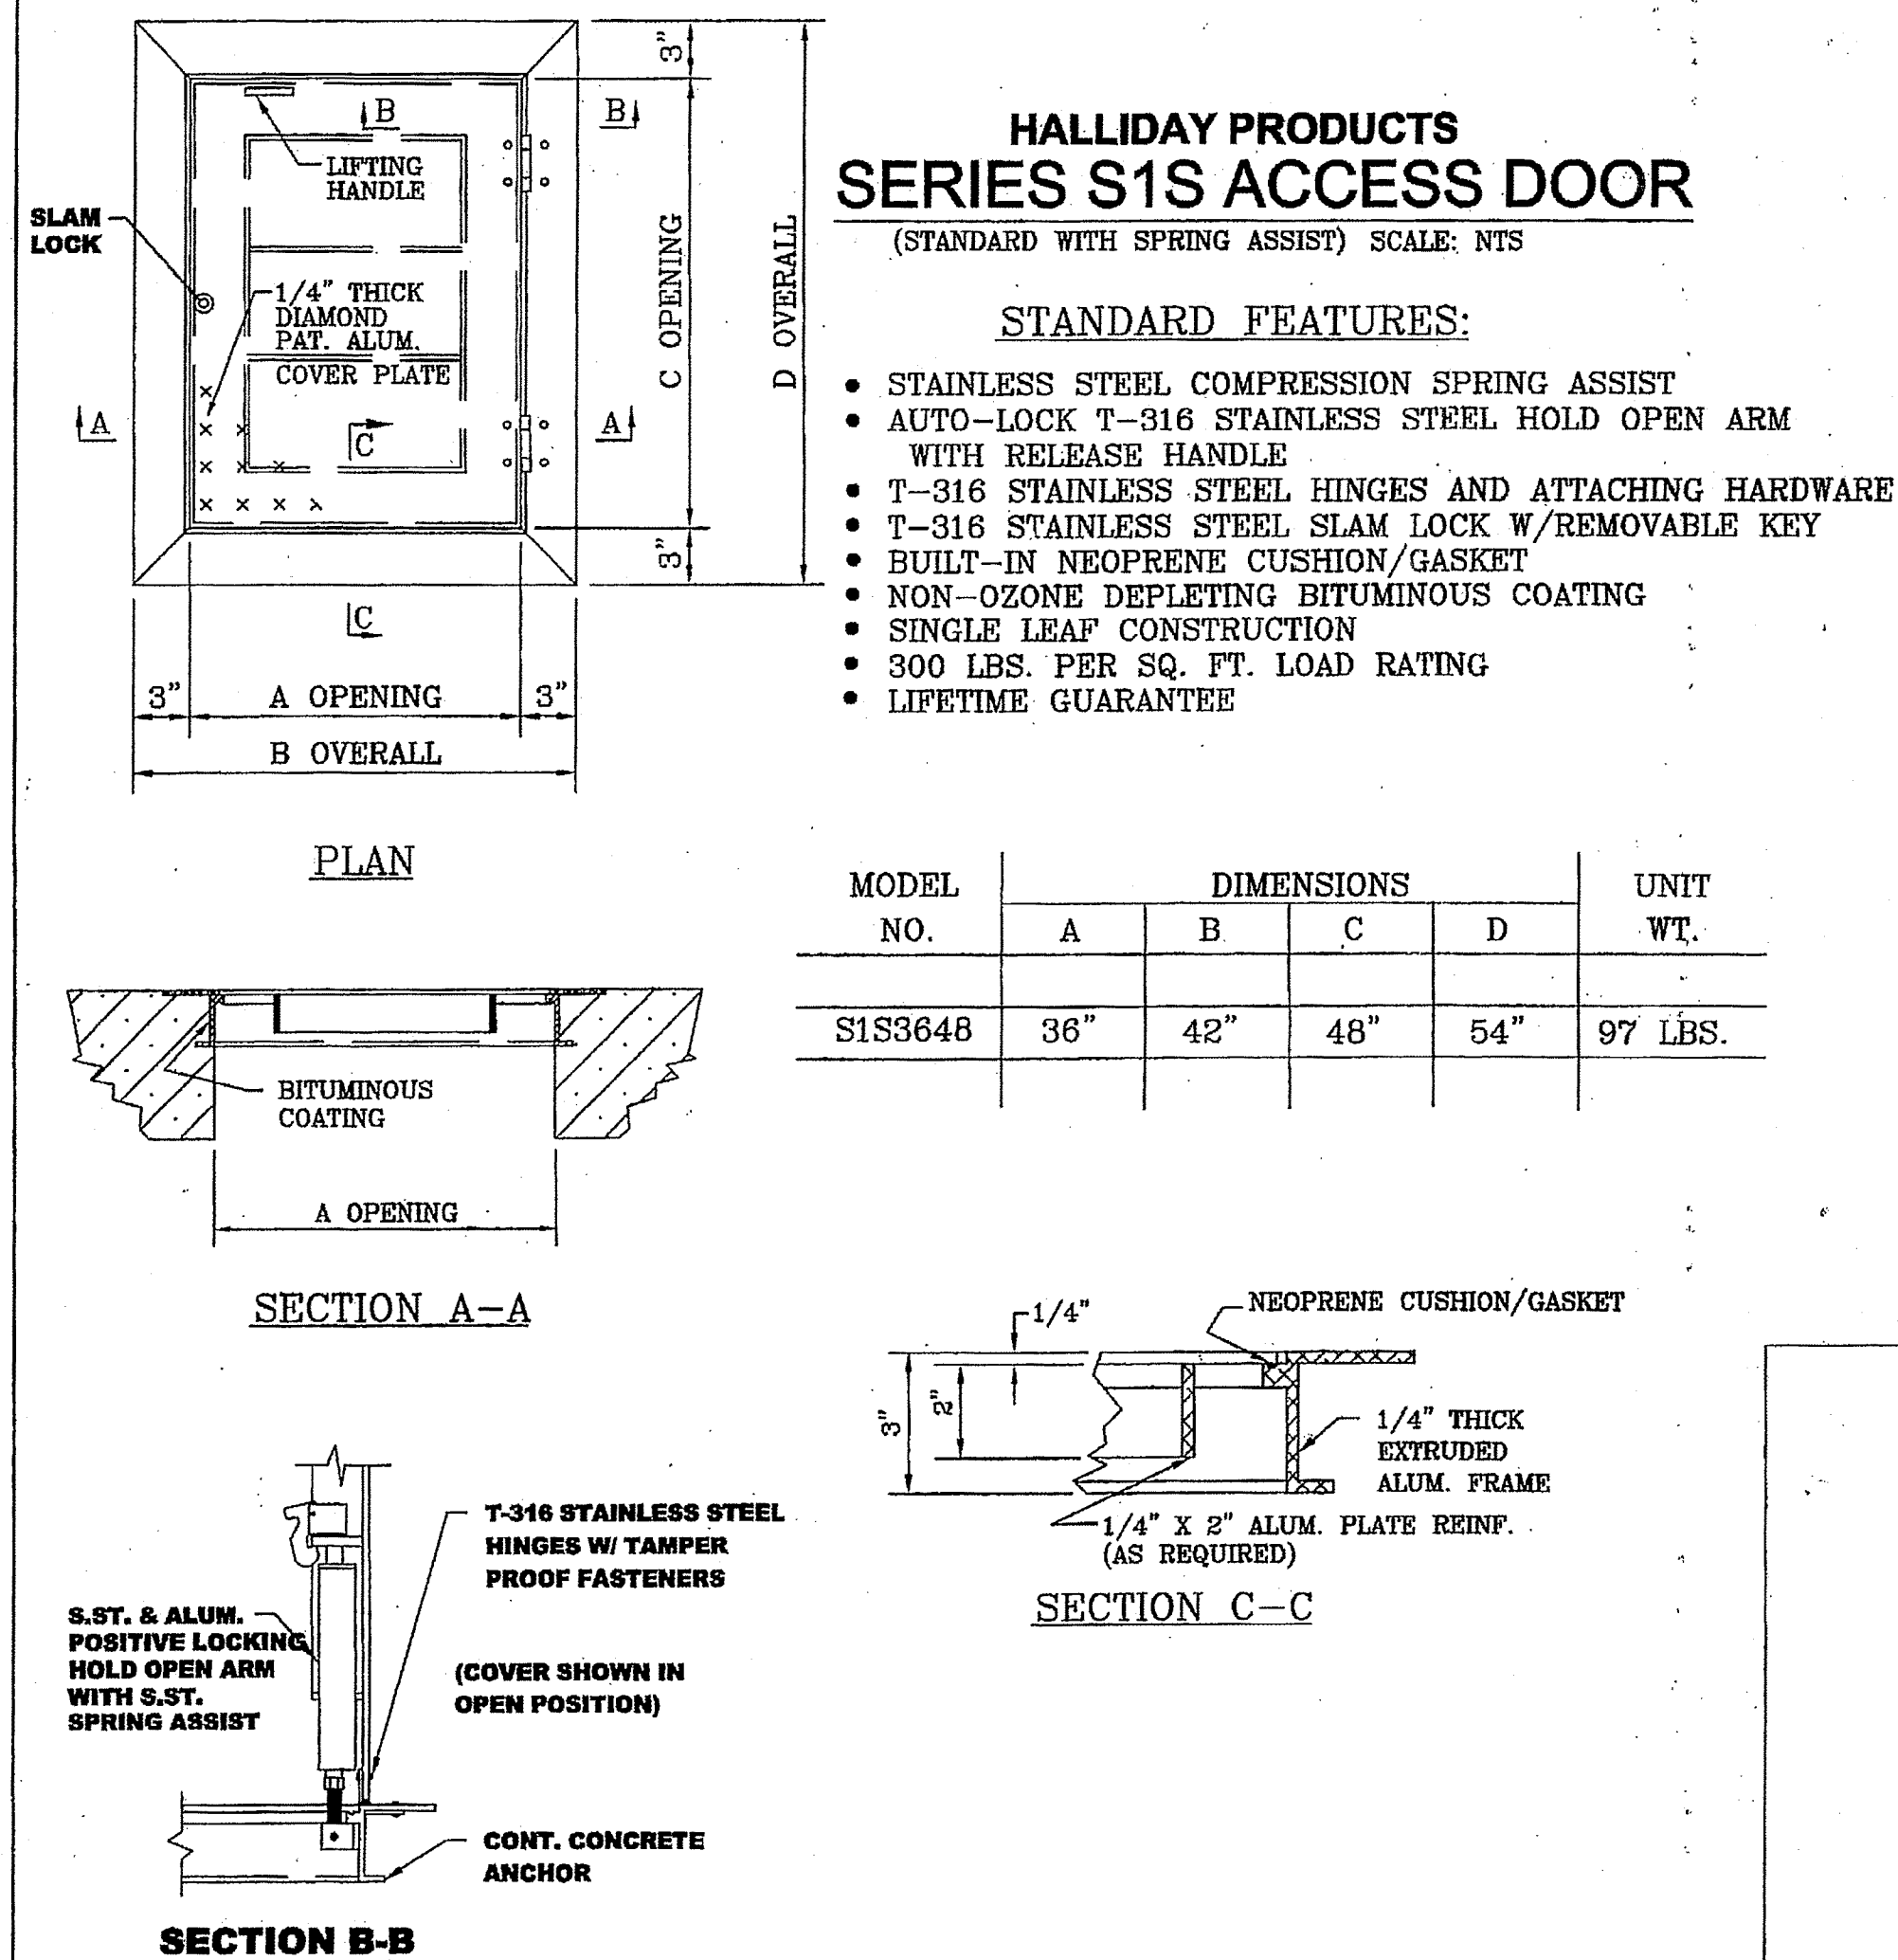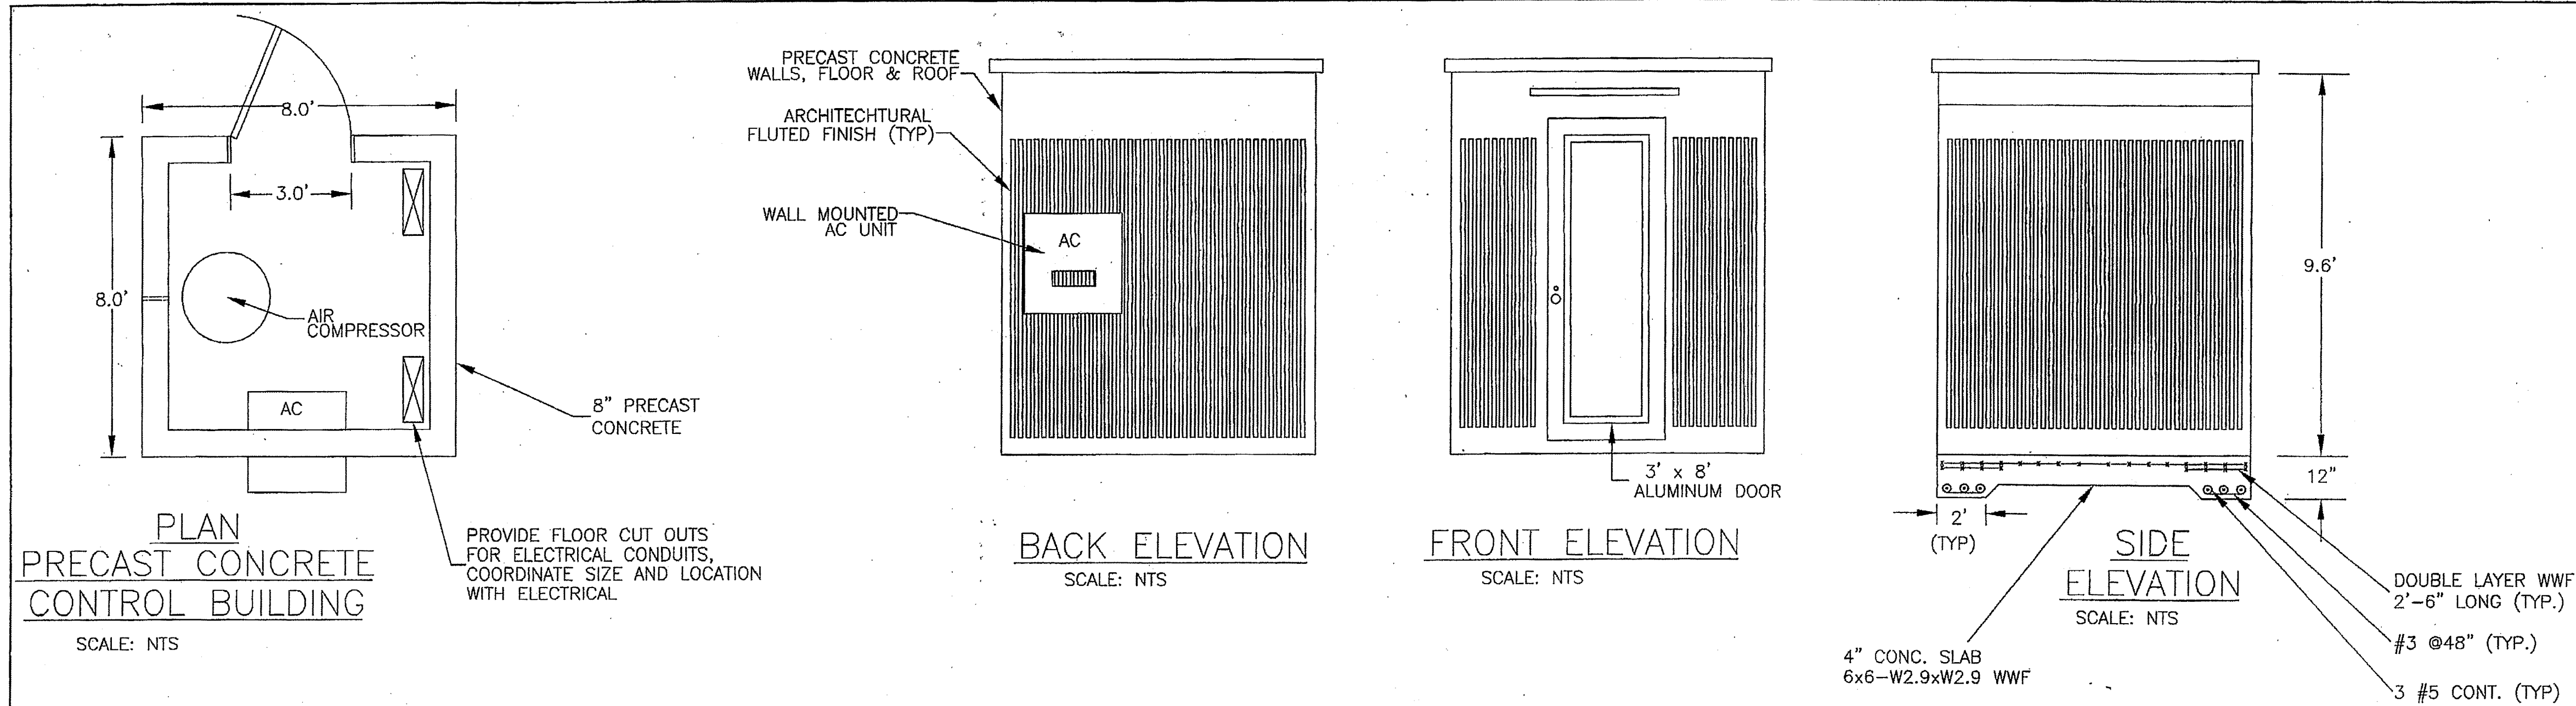

HALLIDAY 1/4" STAINLESS STEEL CABLE

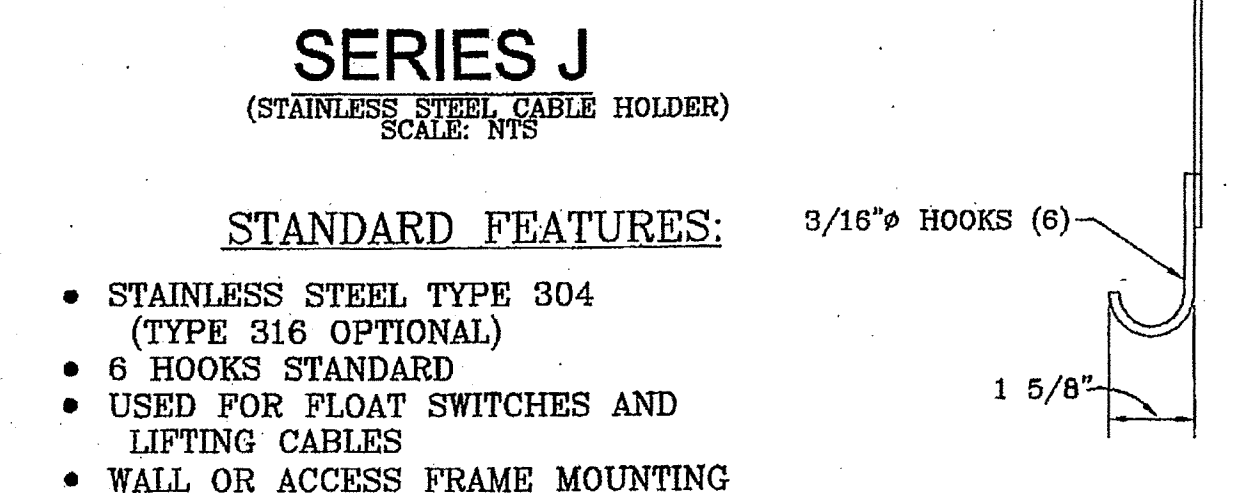

STAINLESS STEEL CABLE HOLDER

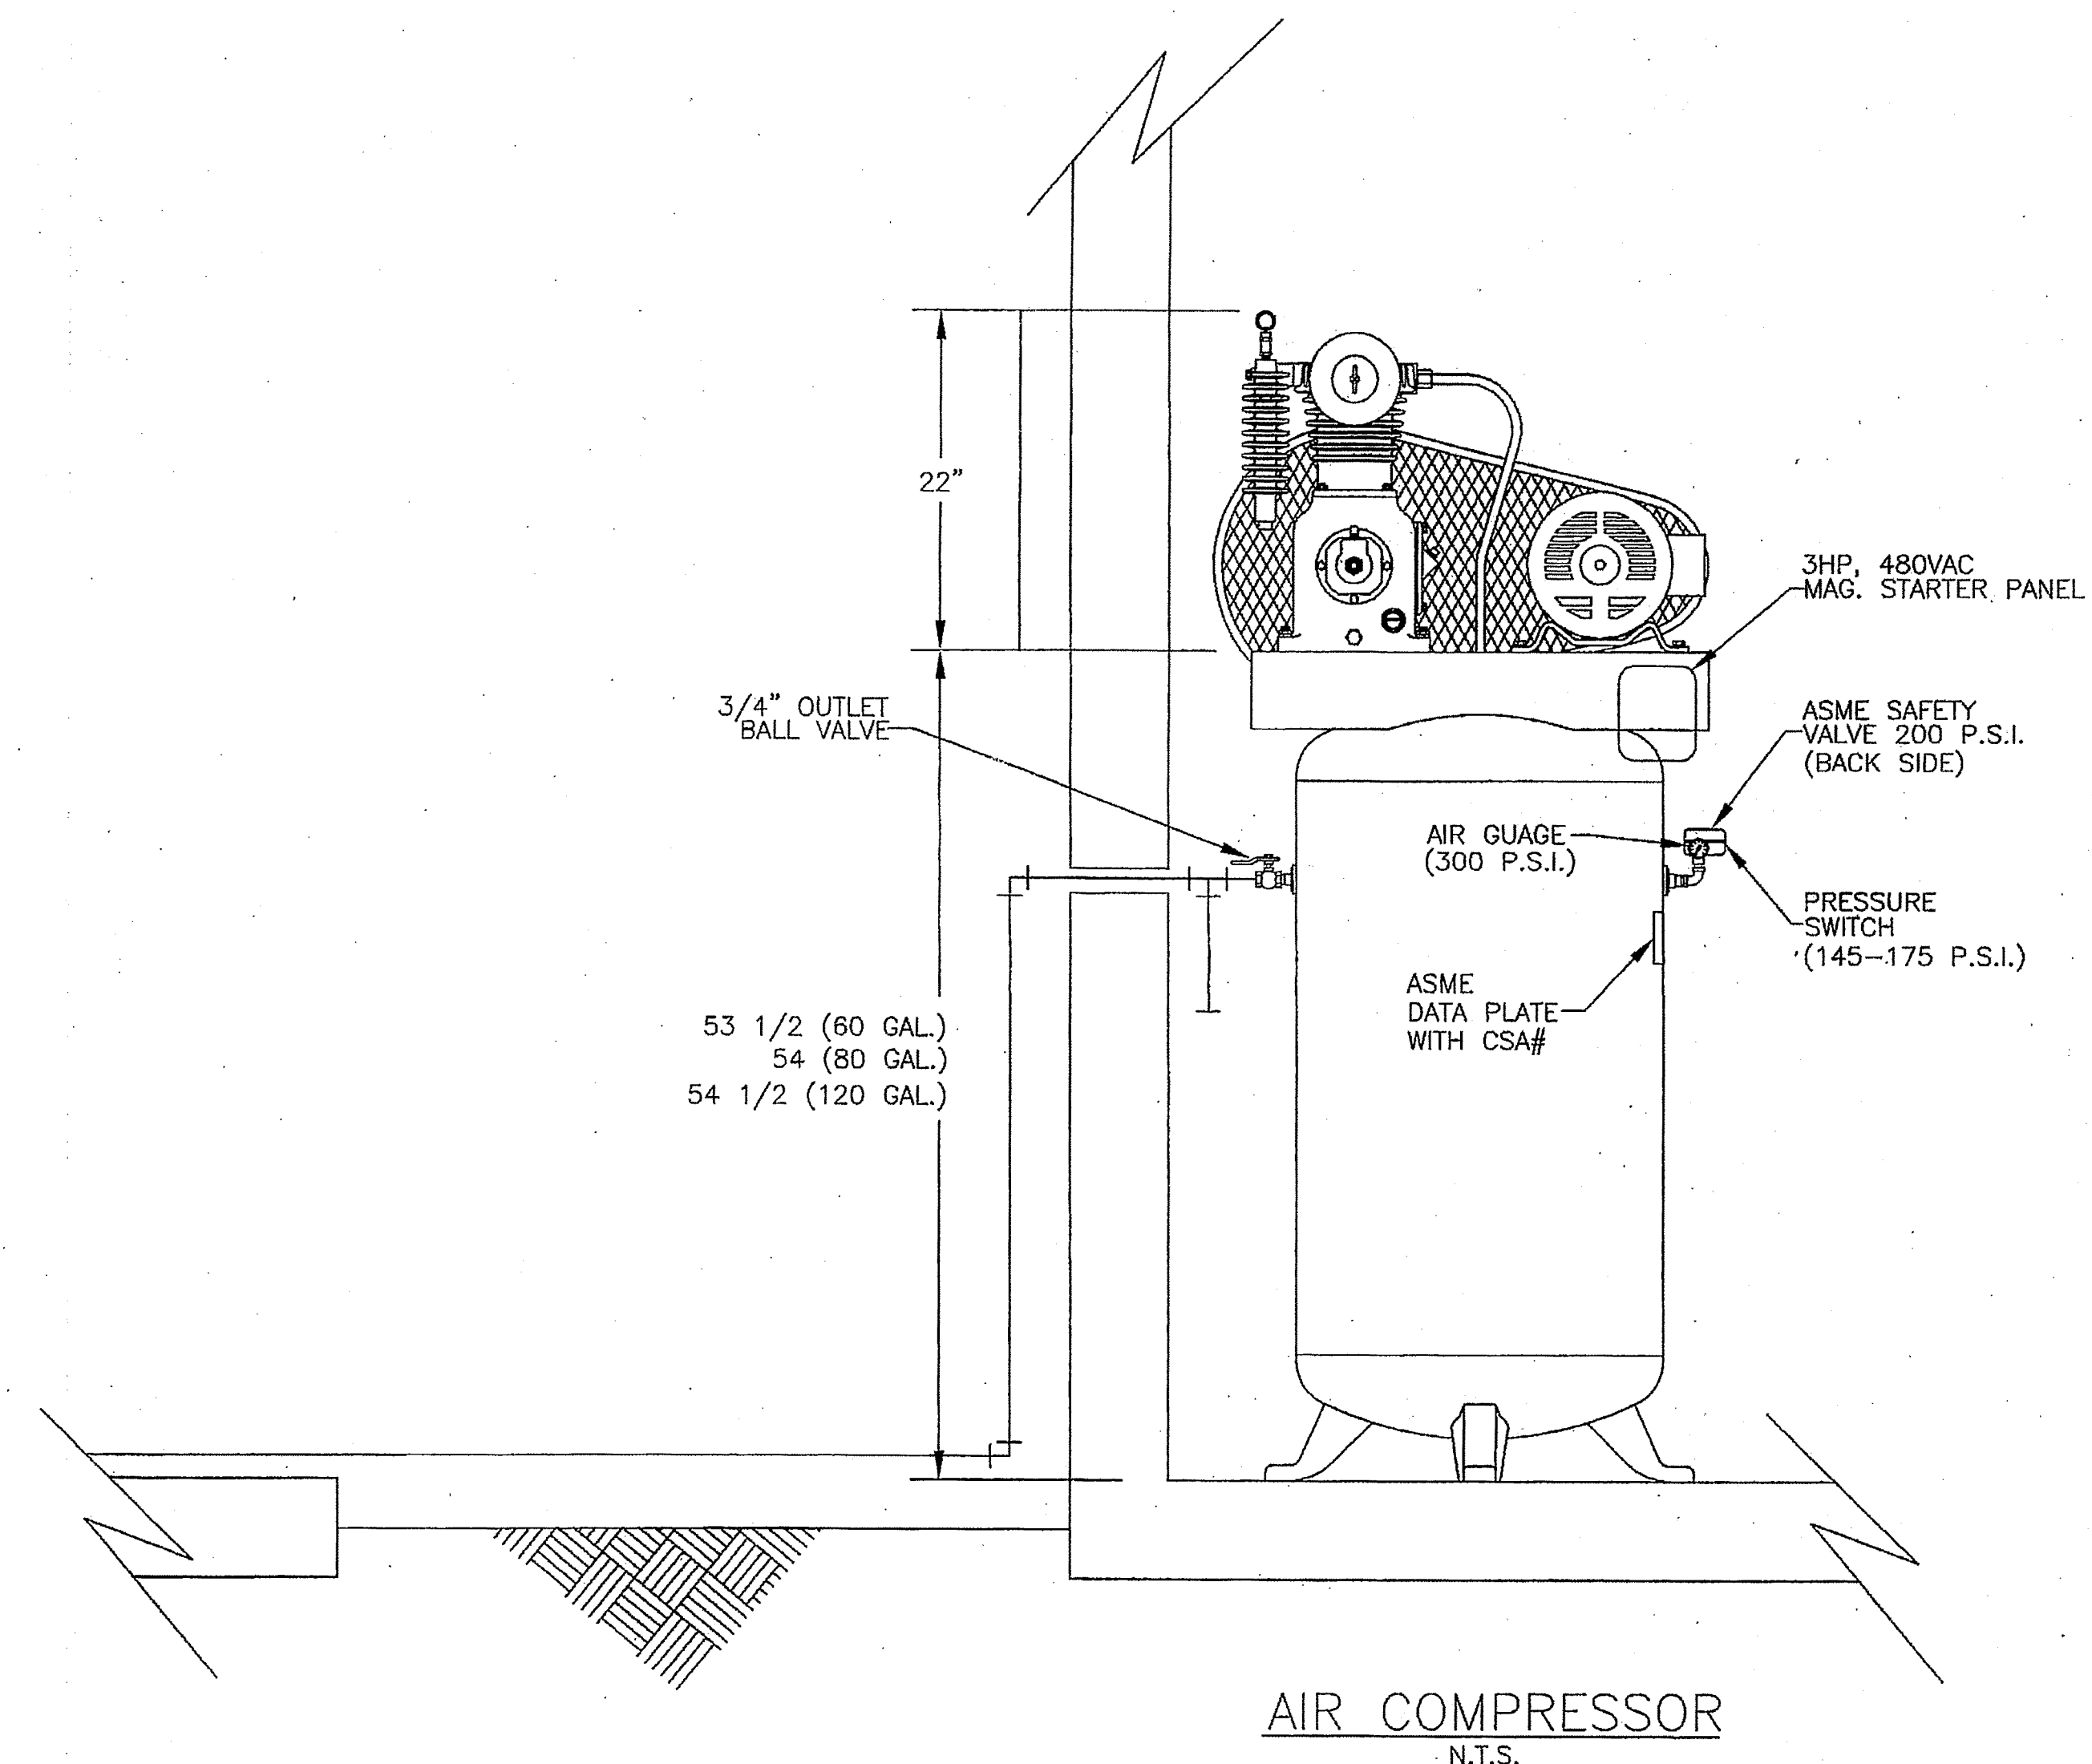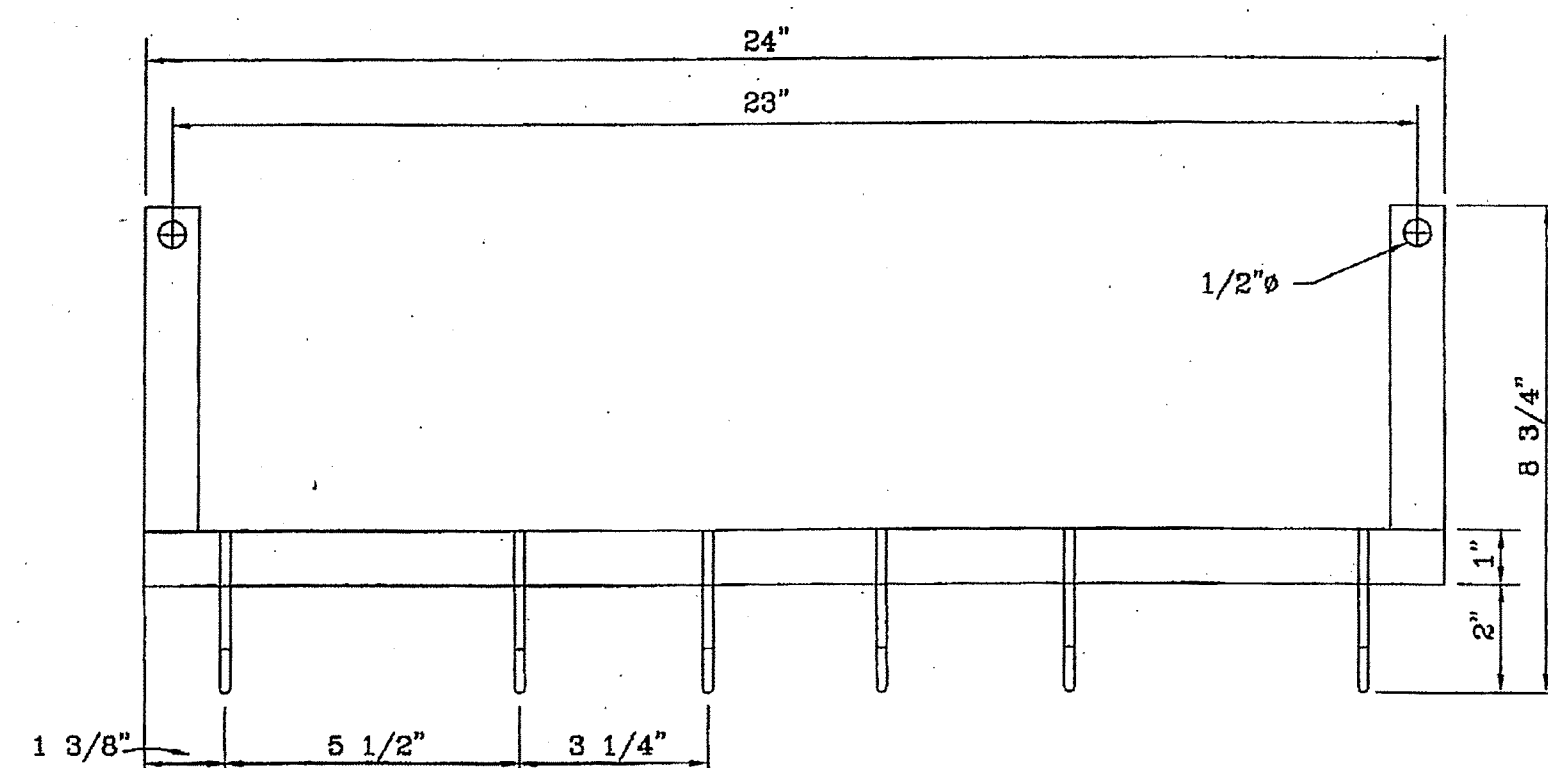

POST, BUCKLEY, SCHUH & JERNIGAN, INC., D/B/A/




PRINCIPAL ADDRESS:
2001 MW 107th AVENUE
MIAMI, FL. 33172-2507
FBPR CERT. OF AUTH. No. 24

PRODUCTION ADDRESS:
2803 FRUITVILLE ROAD, SUITE 130
SARASOTA, FLORIDA 34237
Ph. (941) 954-4036

CLIENT

MANATEE COUNTY
PROJECT MANAGEMENT
DEPARTMENT

4410 66TH STREET WEST
BRADENTON, FLORIDA 34210

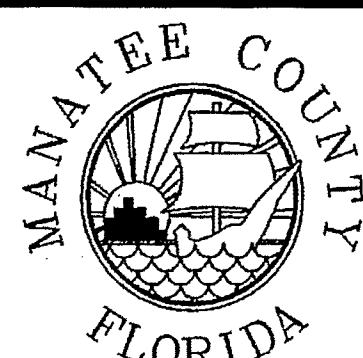

PROJECT

LENA ROAD LANDFILL
STORMWATER SYSTEM IMPROVEMENTS

TASK

STORMWATER
AUTOMATIC DISK FILTER SYSTEM
DETAILS

ORIGINAL: APR. 2003

REVISIONS:

1
2
3
4
5

6

7

8


9

10

11

12

ENGINEER:
DAVID A. WEBER
REG. NO. 25320

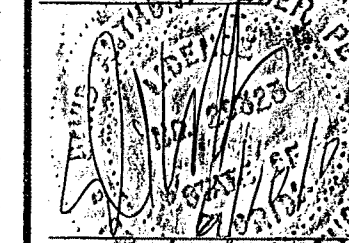

JOB NO. 100197.06


DRAWN BZ

DESIGNED BZ


CHECKED BZ

QC DW


SHEET 18

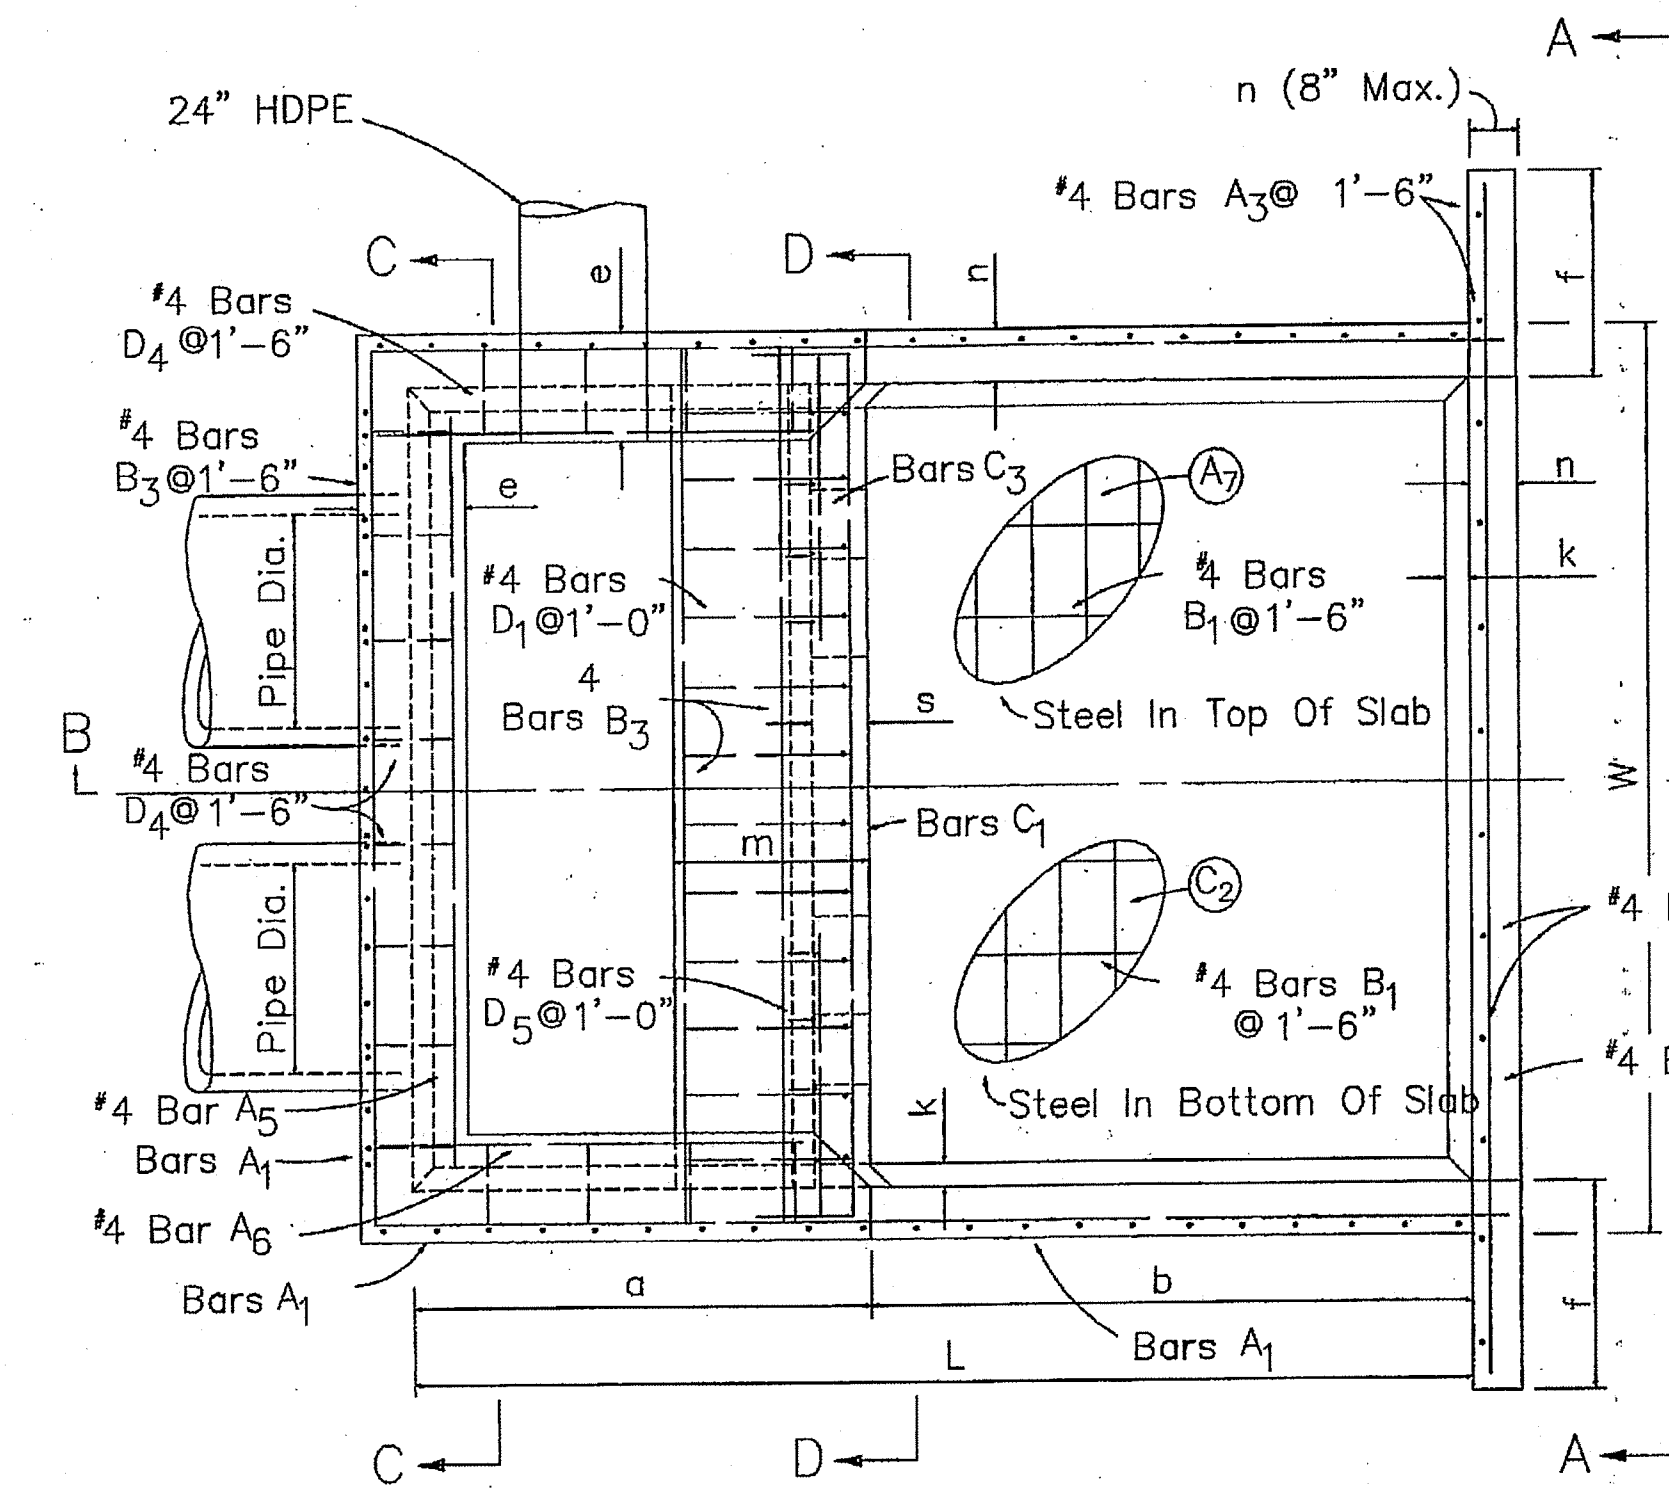


PLAN

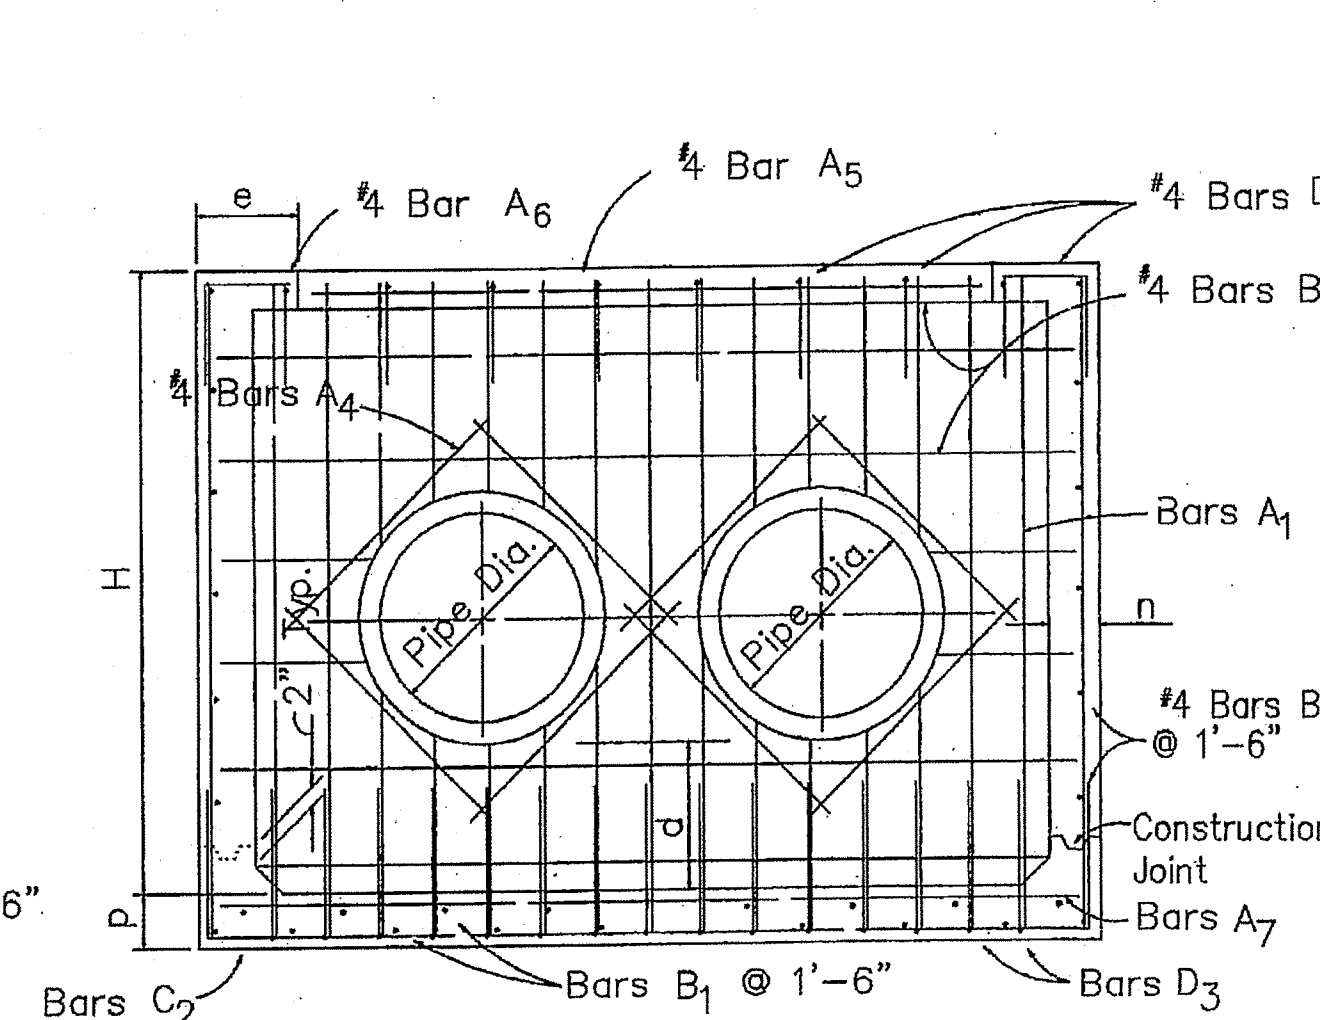


SECTION CC

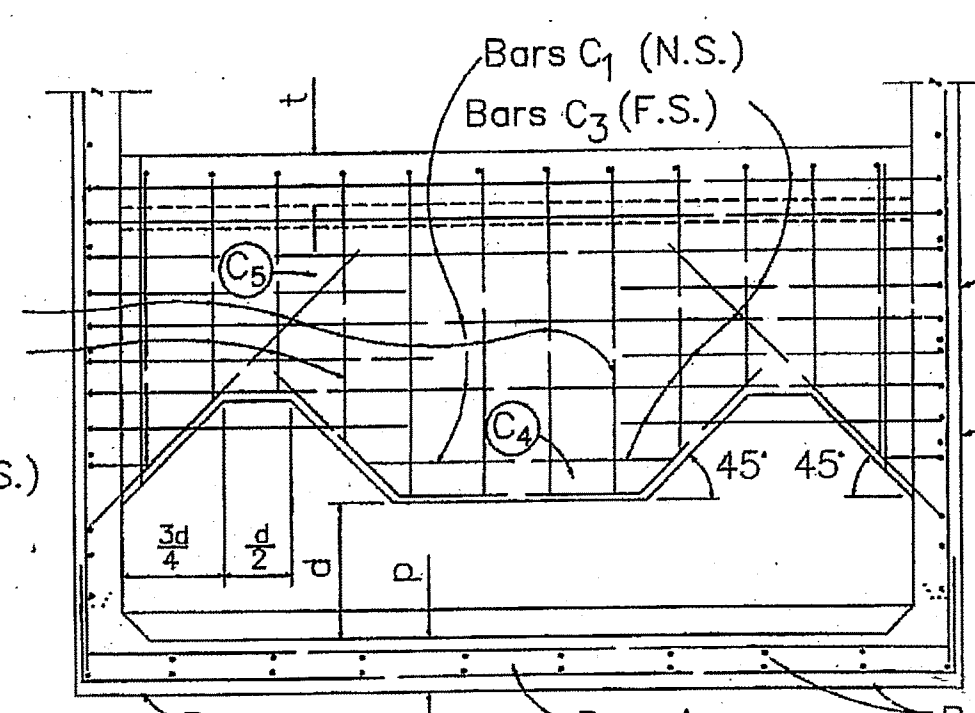


SECTION DD

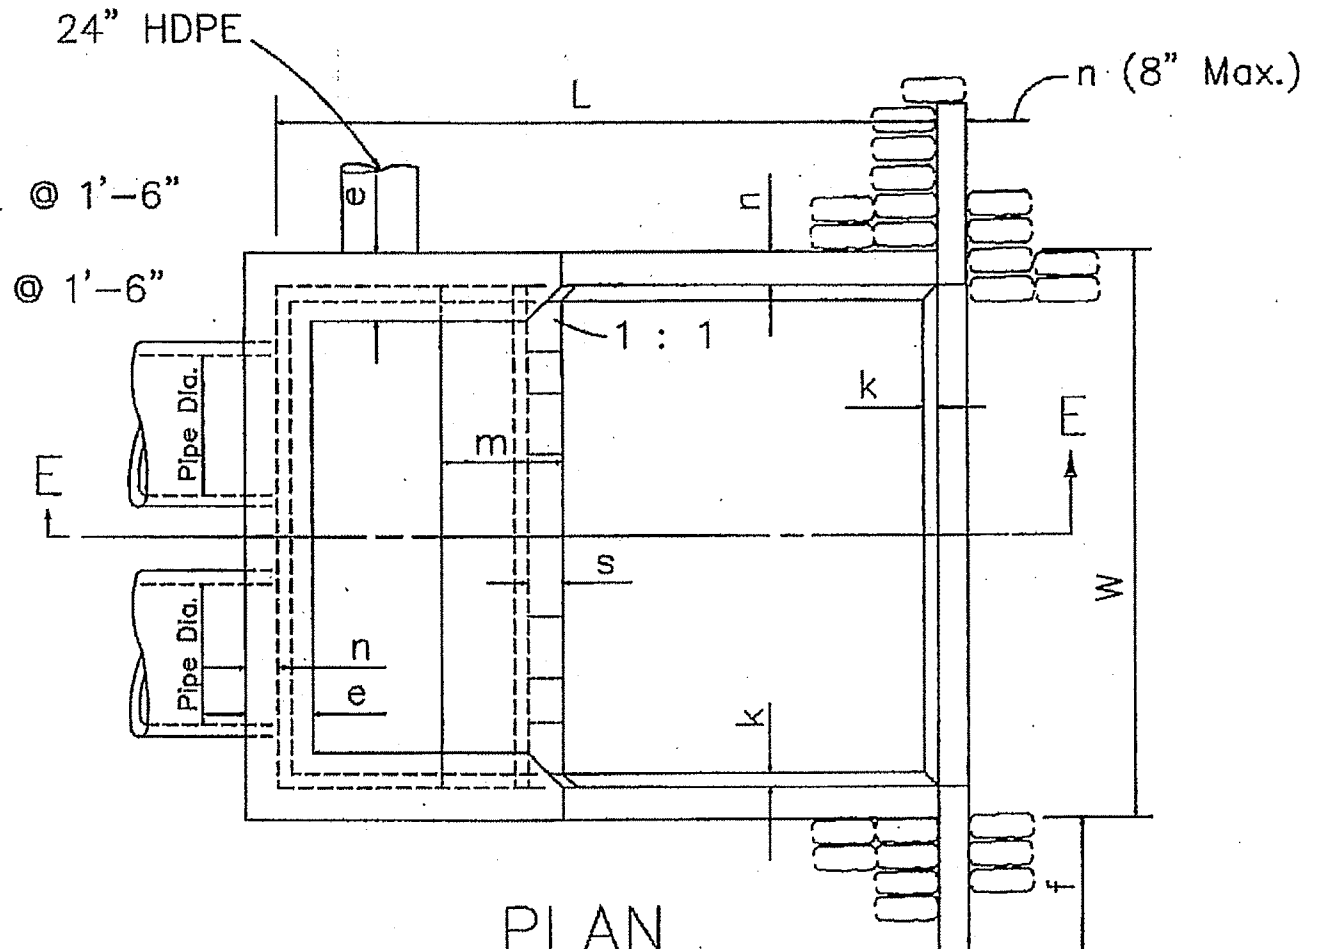

PLAN

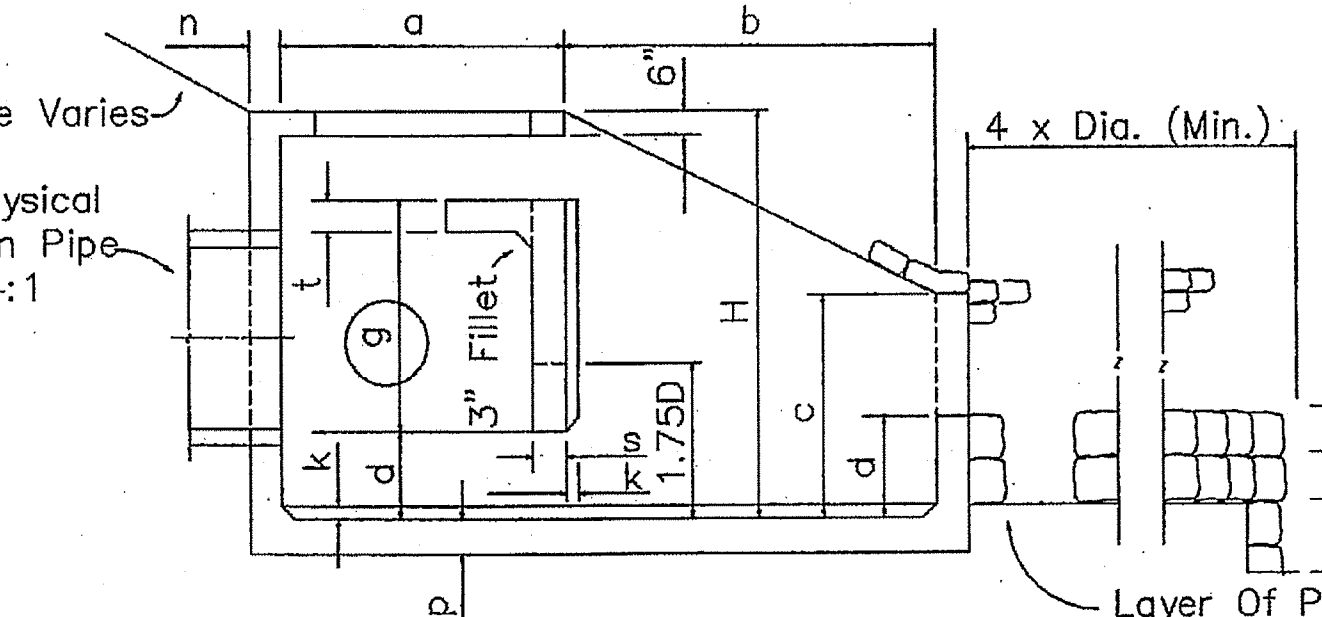


SECTION EE

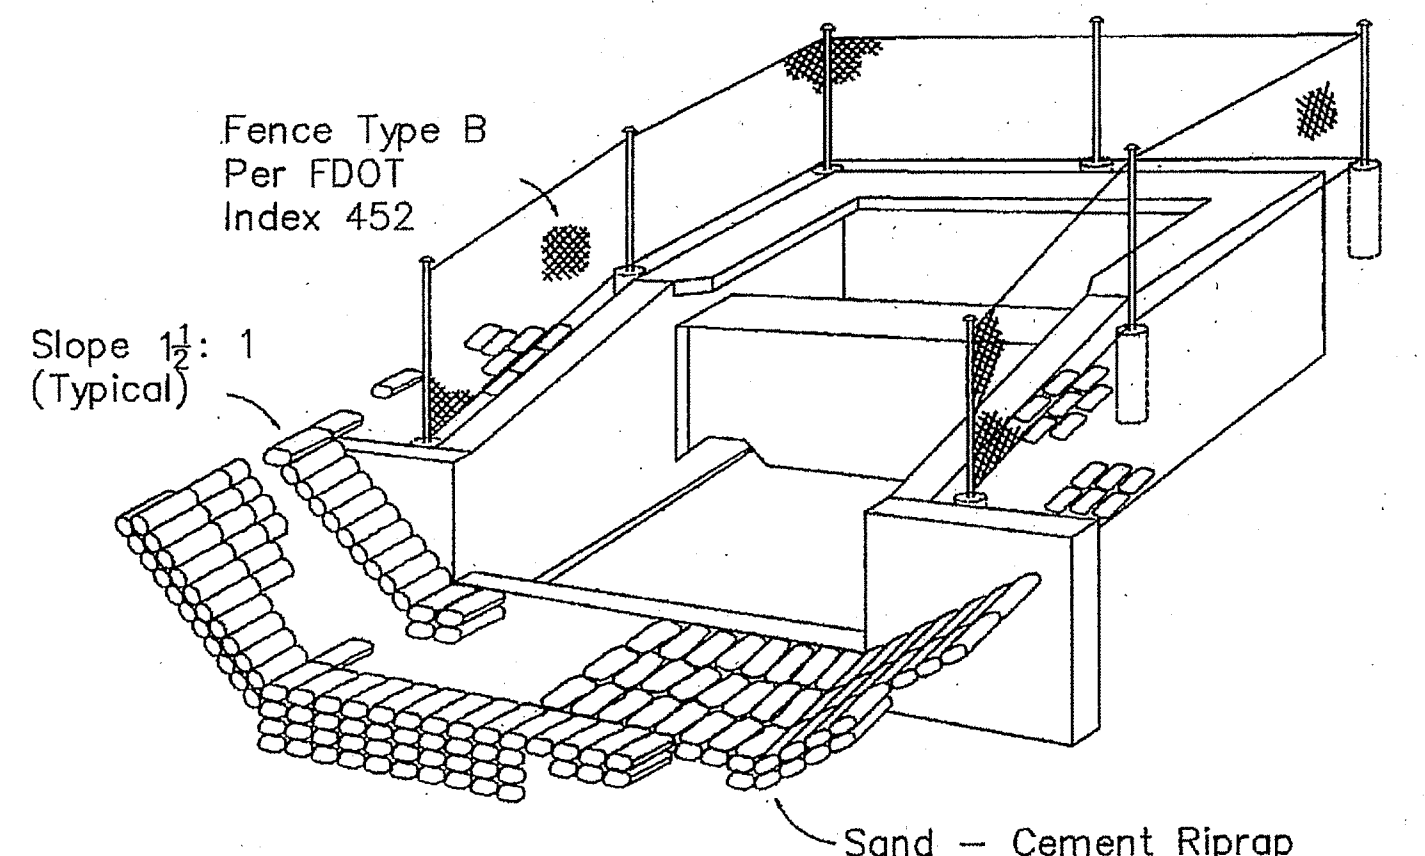


PERSPECTIVE

Note: Bars C4 & C5 (N.S. & F.S.) equivalent in size to C3 (cut and bend as required)

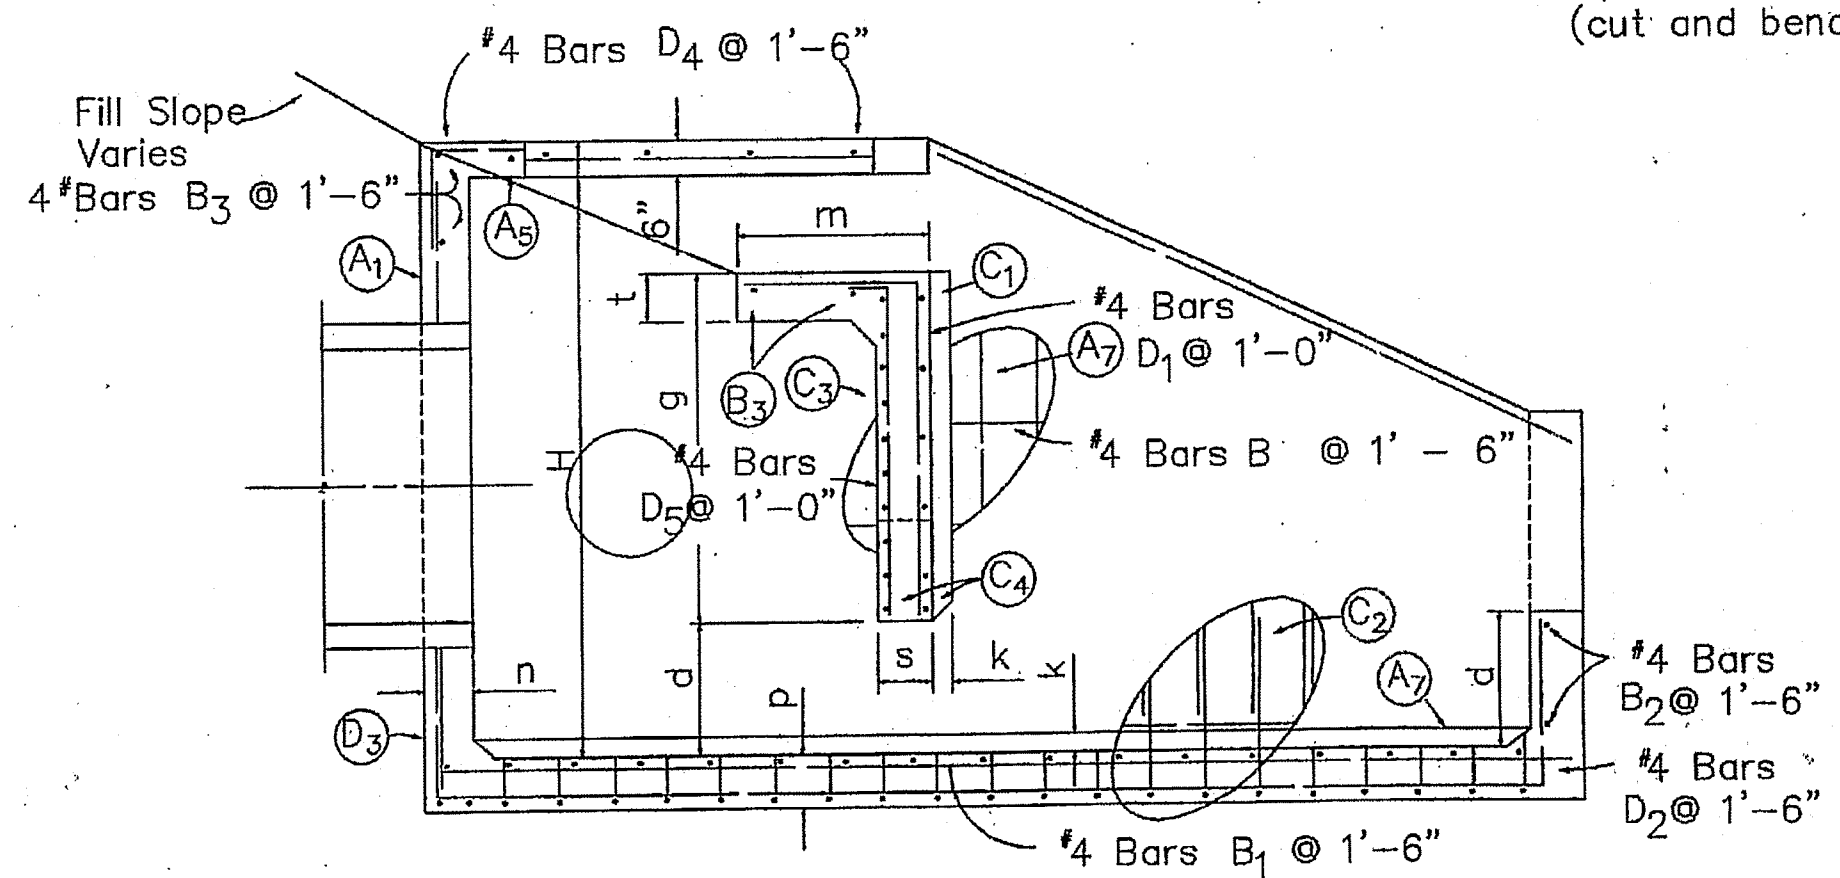

SECTION BB

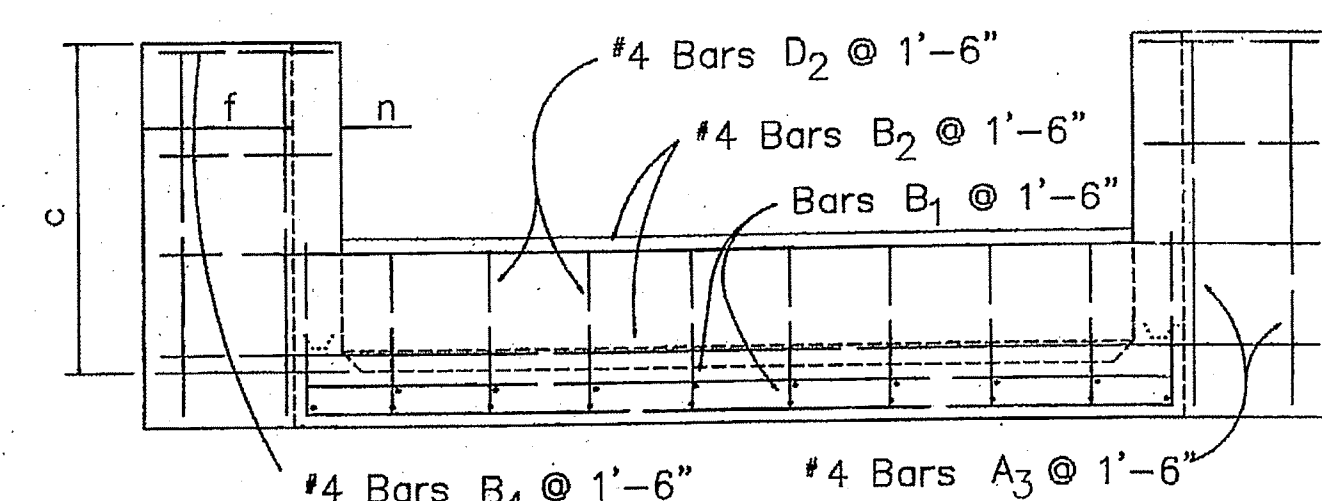


VIEW AA

Pipe Size		Q (Max.) (cfs)	Dimensions															Sand Cement Riprap C.Y.(Nom.)	
Dia. In.	Area S.F.		Ft. - In.											Inches					
			W	H	L	a	b	c	d	e	f	g	m	n	p	s	t		k
(2)42"	19.24	231	18-6	9-7	22-0	9-3	12-9	6-11	2-9	2-3	3-0	6-2	3-9	12	12 1/2	12	8	6	44.5

GENERAL NOTES

1. U-type concrete endwall energy dissipators are intended for use outside the clear zone.
2. Chamfer all exposed edges 3/4"
3. Concrete meeting the requirements of ASTM C-478 (4000 psi) may be used in lieu of Class 1 Concrete in precast items manufactured in plants which are under the Standard Operating Procedures for the inspection of precast drainage products.
4. Reinforcing steel shall have 2" min. cover.

BARS												
Pipe Size	A ₁		A ₇		C ₁		C ₂		C ₃		D ₃	
	Size (No.)	Spacing (Ft.-In.)	Size (No.)	Spacing (Ft.-In.)	Size (No.)	Spacing (Ft.-In.)	Size (No.)	Spacing (Ft.-In.)	Size (No.)	Spacing (Ft.-In.)	Size (No.)	Spacing (Ft.-In.)
(2)42"	6	0-7½	5	0-10	7	0-10	6	0-7½	7	0-5	6	0-7½

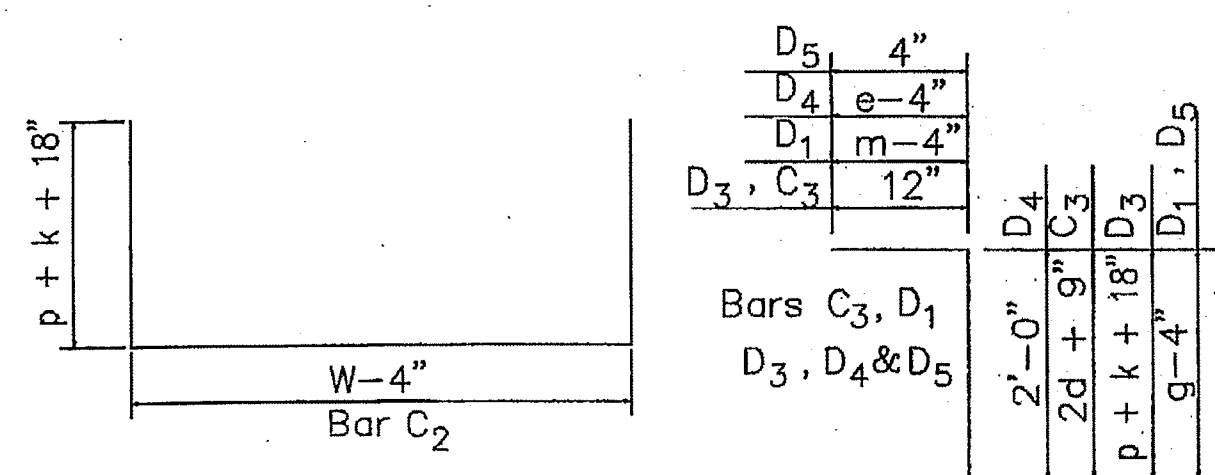


Note: All bar dimensions are out to out.

BENDING DIAGRAM

POST, BUCKLEY, SCHUH & JERNIGAN, INC., D/B/A/
PBS&J
PRINCIPAL ADDRESS:
2001 NW 107th AVENUE
MIAMI, FL. 33172-2507
FBPR CERT. OF AUTH. No. 24
PRODUCTION ADDRESS:
2803 FRUITVILLE ROAD, STE 130
SARASOTA, FLORIDA 34237
Ph. (941) 954-4036


CLIENT
**MANATEE COUNTY
PROJECT MANAGEMENT
DEPARTMENT**
1026 26th AVENUE EAST
BRADENTON, FLORIDA 34208

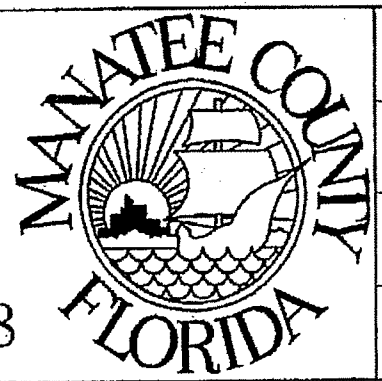

PROJECT
**LENA ROAD LANDFILL
STORMWATER SYSTEM IMPROVEMENTS**


TASK
**U-TYPE CONCRETE ENDWALL
WITH BAFFLES**

ORIGINAL: JUNE, 03
REVISIONS:
1 SEPTEMBER, 04-SWFWM COMMENTS
2
3
4
5

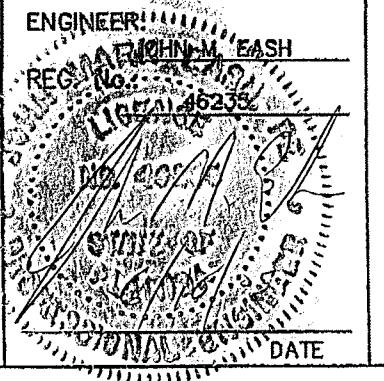

JOB NO. 120507.10
DRAWN JAS
DESIGNED JME
CHECKED JME
QC DAW
SHEET 19

20

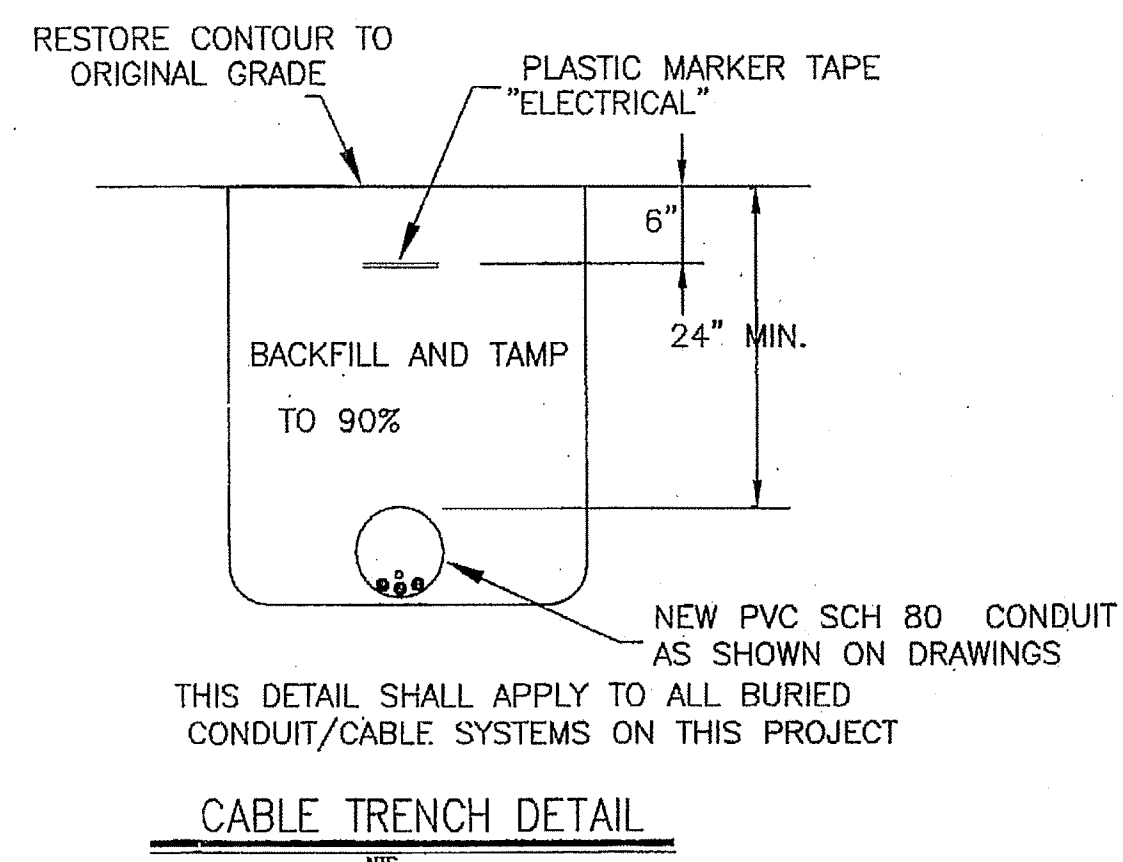[illegible]

PANEL 'MPZ'

2

20A - 1P

LC1

TO 'B' FIXTURE

PANEL 'MPZ'

120 VOLTS

20A - 1P


PE

LC1

NEUTRAL

LC1 = 2 POLE 30 AMP CONTACTOR
NEMA 1 ENCLOSURE/ELECTRICAL ROOM
PE = PHOTOCELL

NIGHT LIGHTING CONTROL PLAN

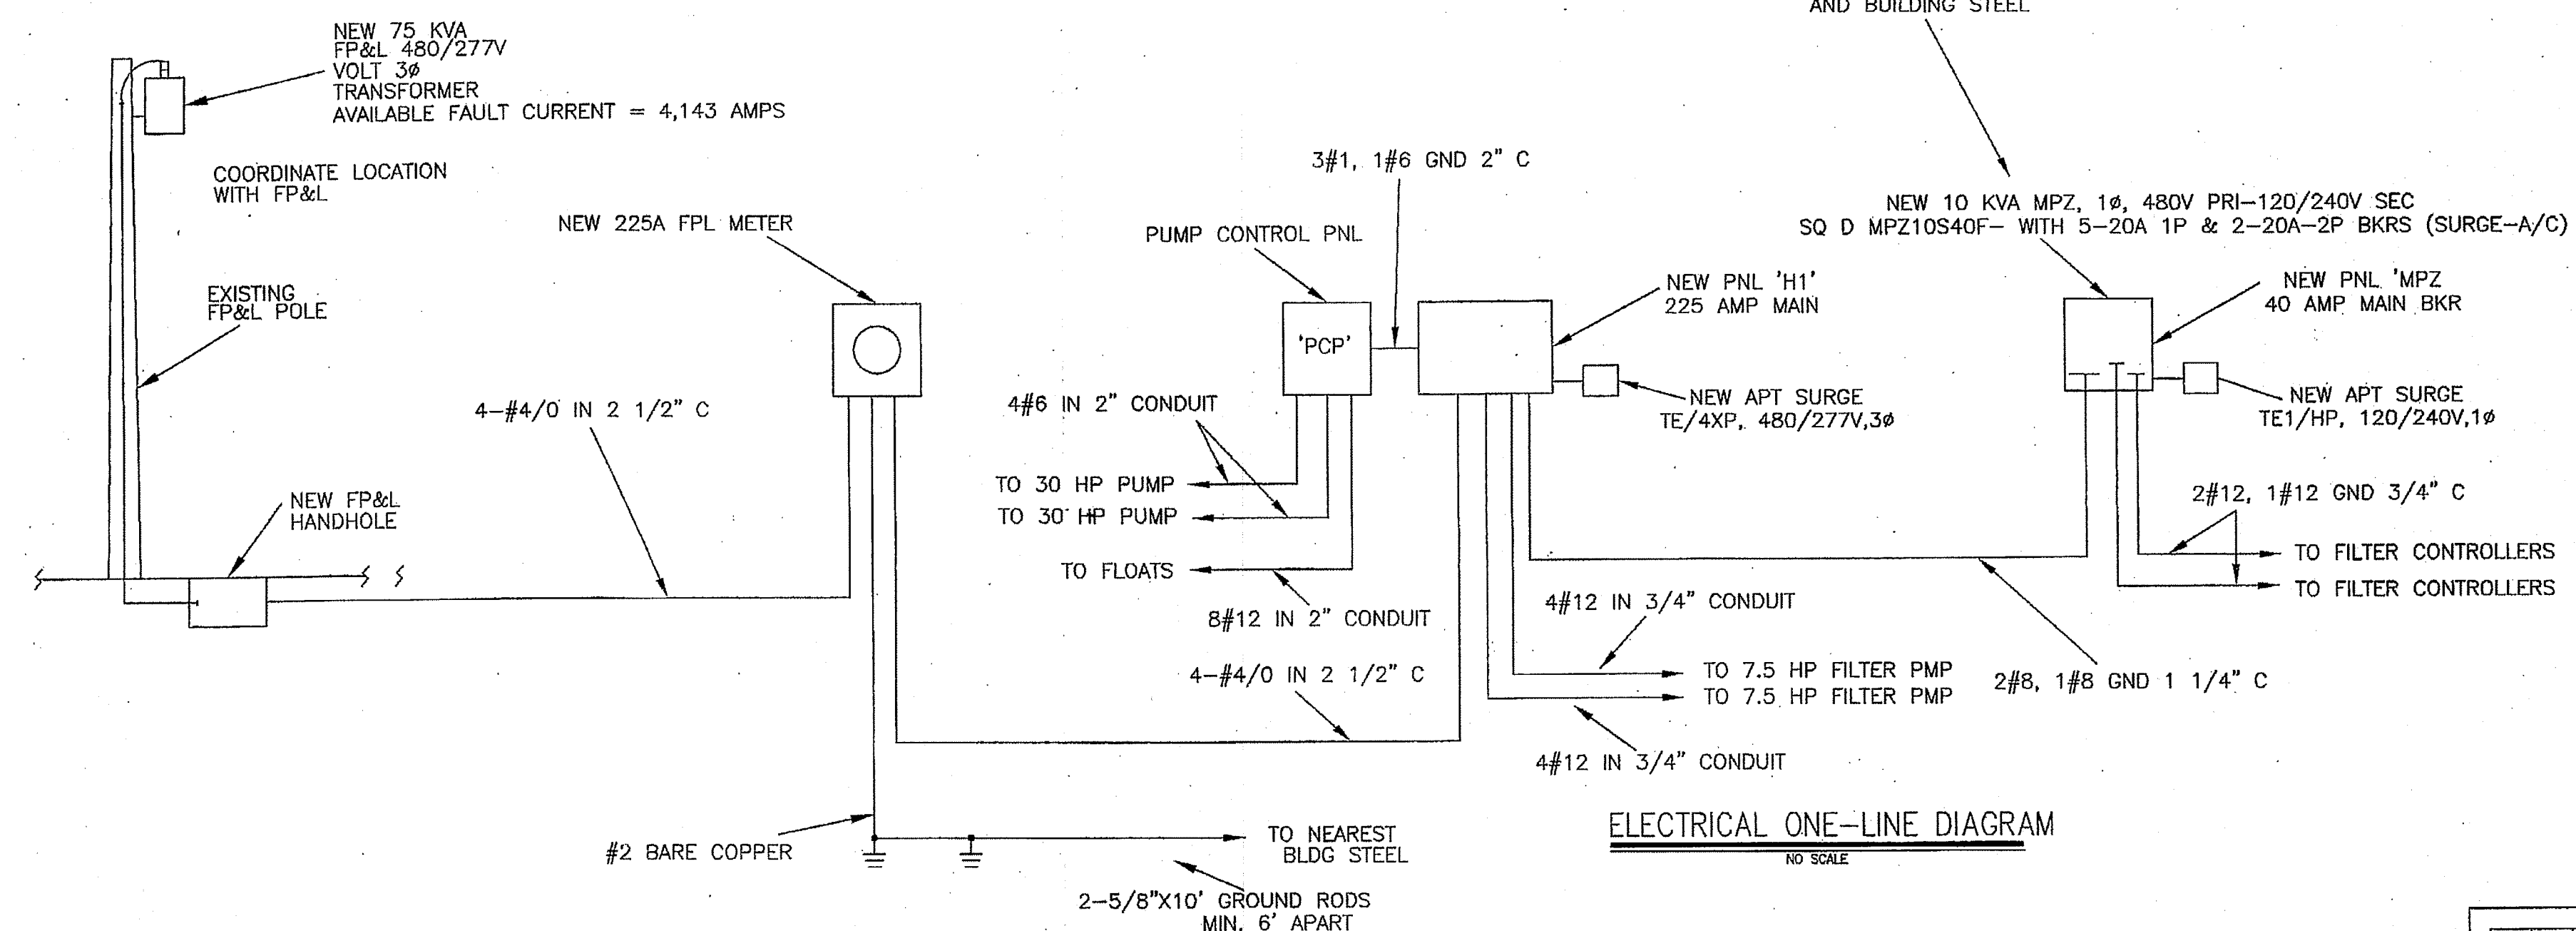

ELECTRICAL ONE-LINE DIAGRAM

 Edward W. Smith, P.E.
(941) 475-1885
FAX (941) 697-9606


Smith Engineering, Inc.
Consulting Engineers #3267

Power Communications Lighting
Controls Energy

P. O. Box 3811 Placida, Fla. 33946

NORTH

SCALE: NTS

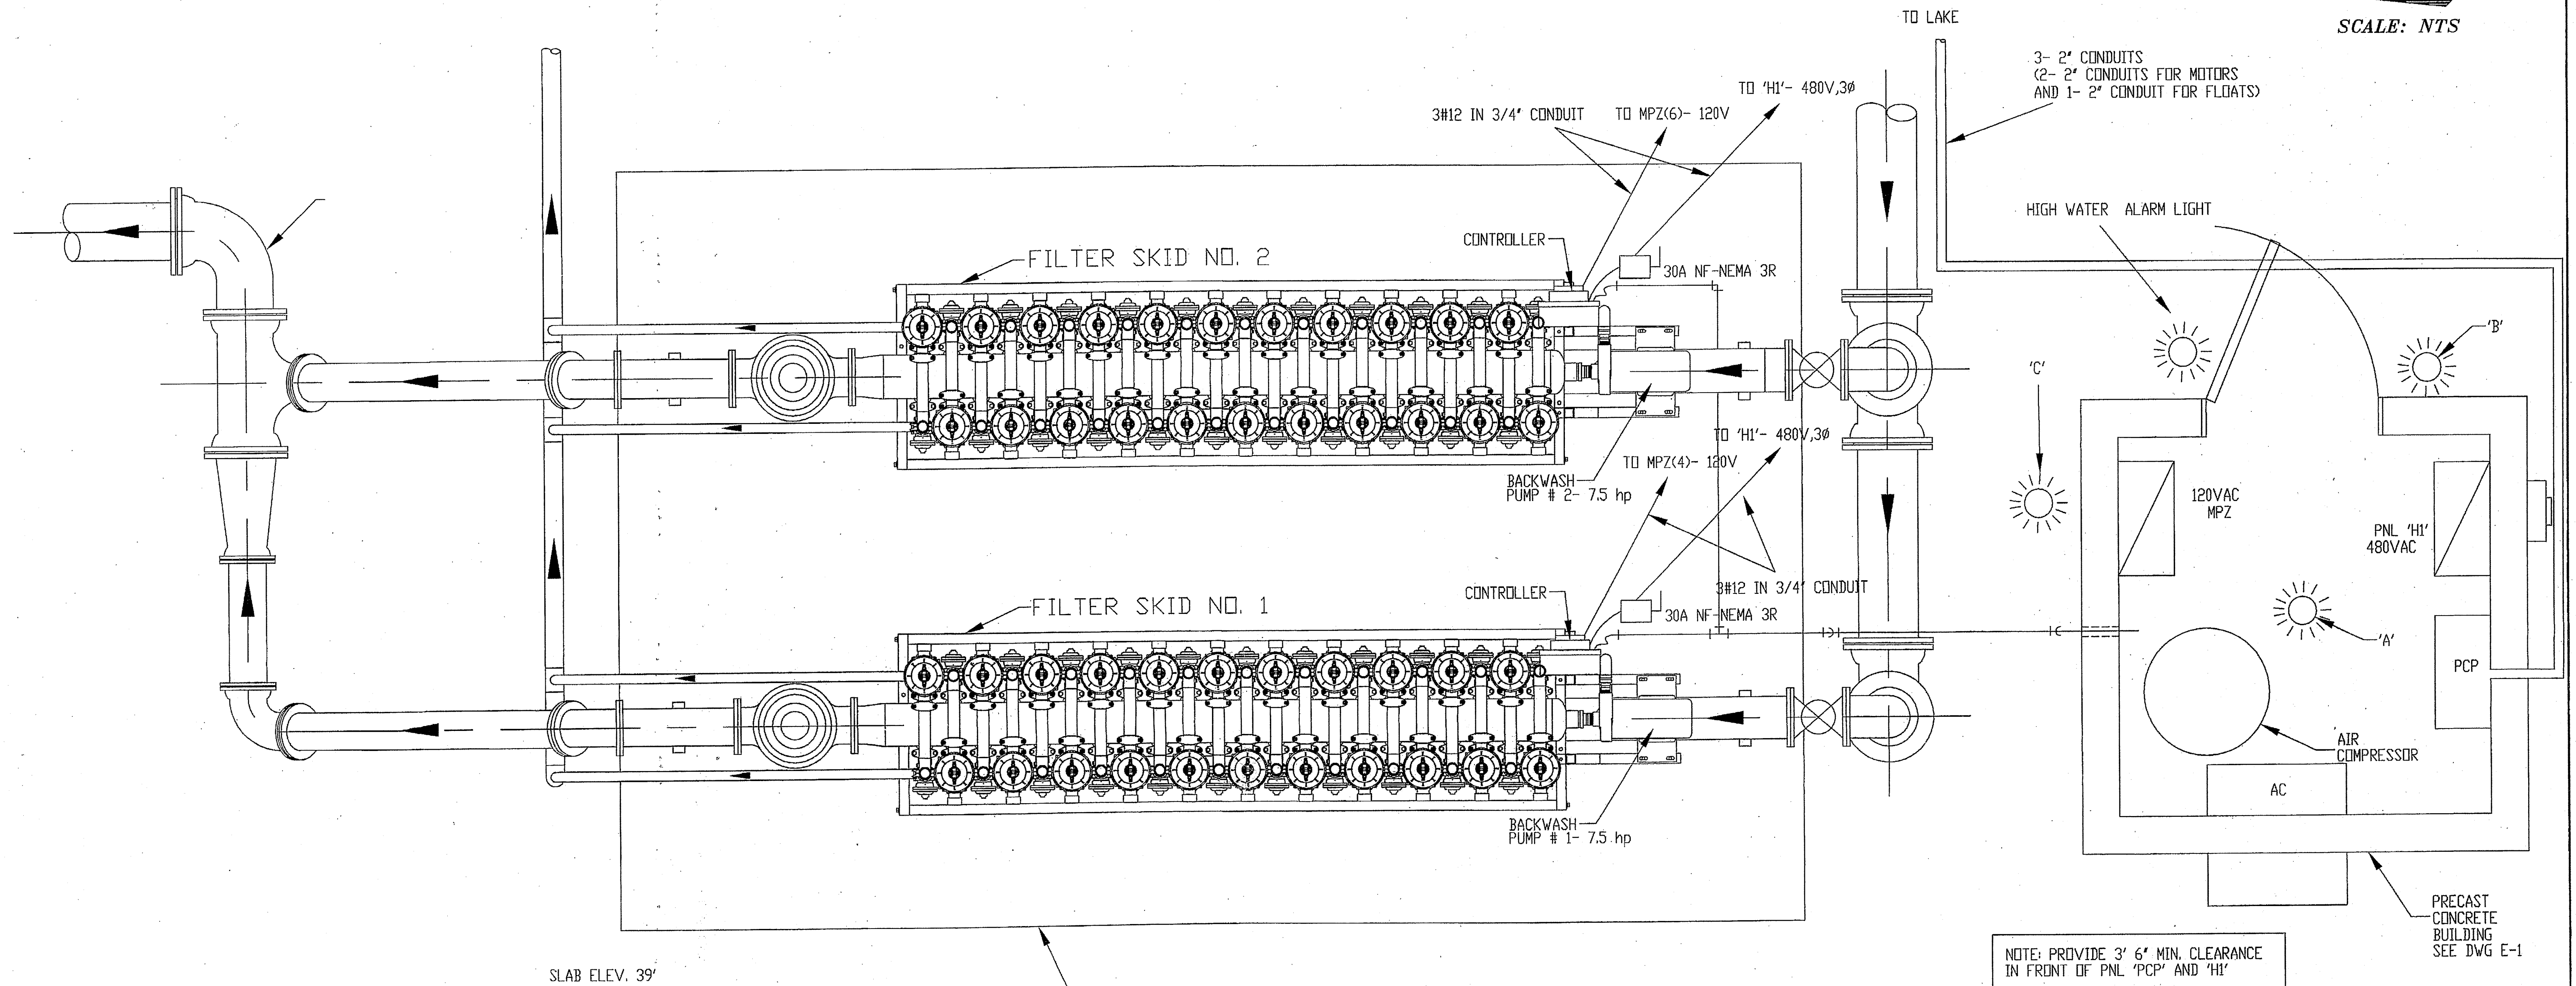


SLAB ELEV. 39'

CONCRETE SLAB 13'x21'

FILTER ELECTRICAL PLAN

NO SCALE

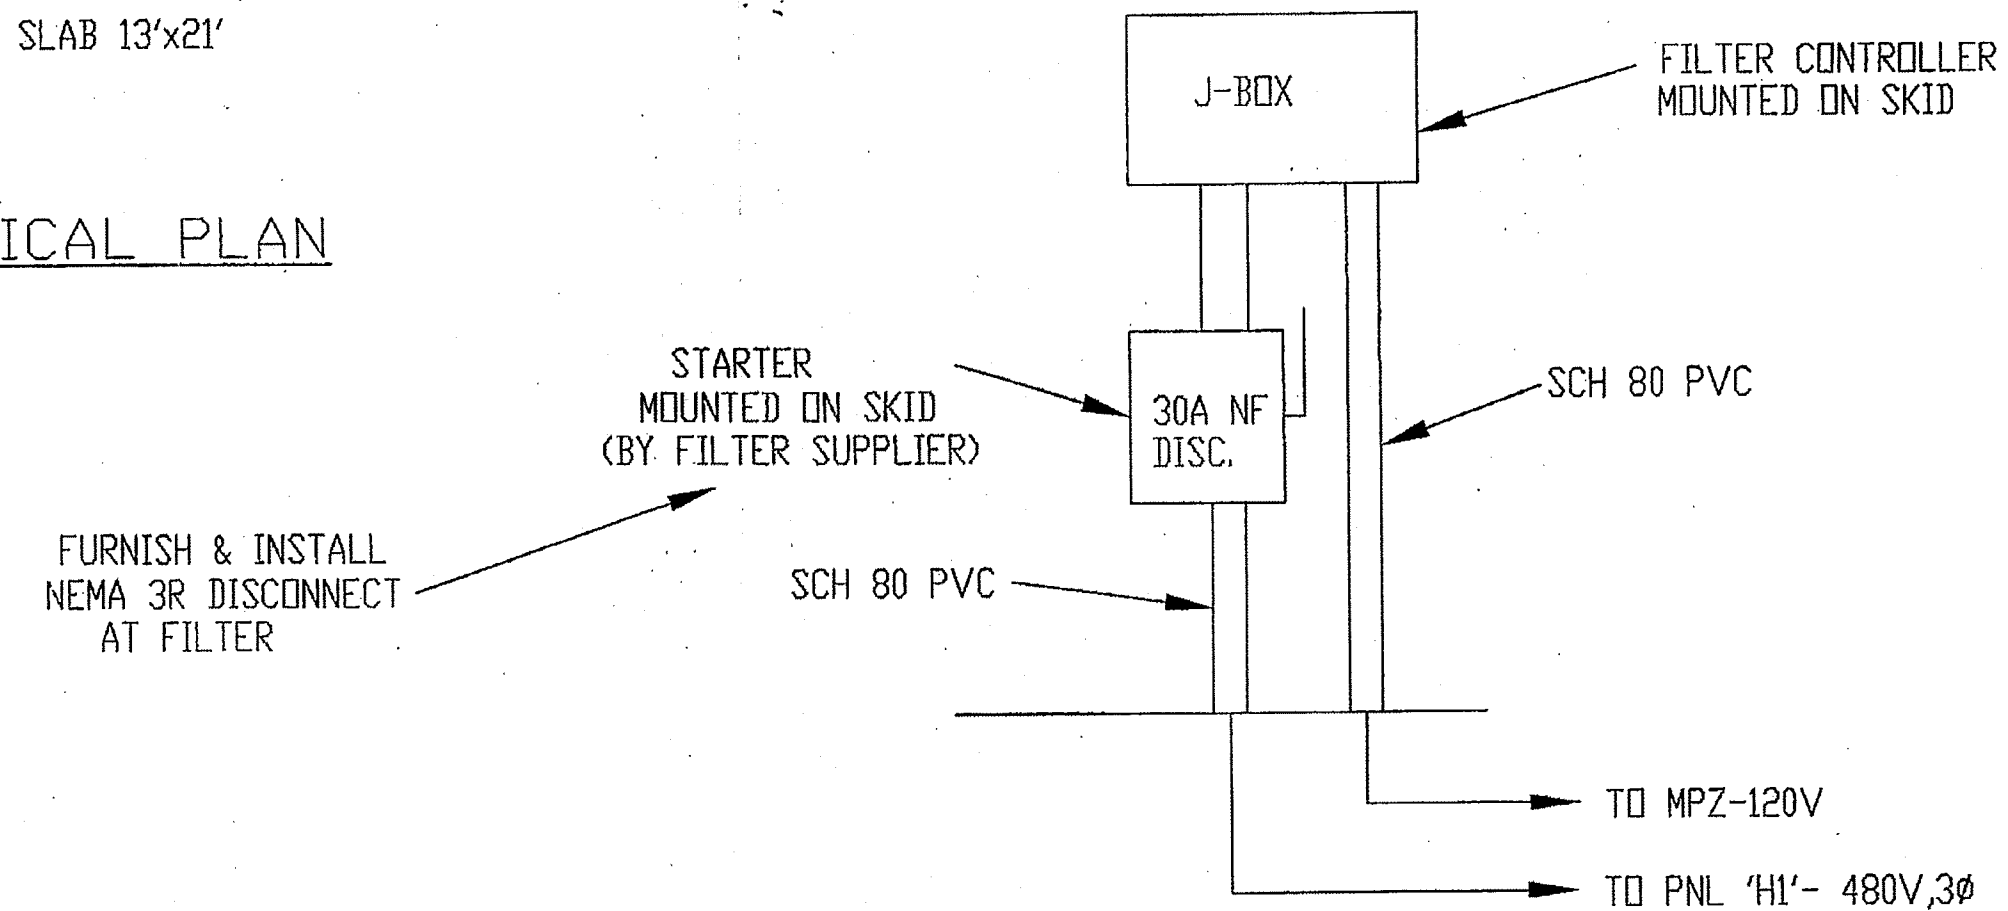

FILTER ELECTRICAL CONNECTIONS

NO SCALE


NOTE: PROVIDE 3' 6\"/>

Edward W. Smith, P.E.
(941) 475-1885
FAX (941) 697-9608
Smith Engineering, Inc.
Consulting Engineers #3267
Power Communications Lighting
Controls Energy
P. O. Box 3811 Placida, Fla. 33946

POST, BUCKLEY, SCHUH & JERNIGAN, INC., D/B/A/
PBS&

PRINCIPAL ADDRESS:
2001 MW 107th AVENUE
MIAMI, FL 33172-2507
FBRP CERT. OF AUTH. No. 24
PRODUCTION ADDRESS:
2803 FRUITVILLE ROAD, SUITE 130
SARASOTA, FLORIDA 34237
Ph. (941) 954-4036

CLIENT
**MANATEE COUNTY
PROJECT MANAGEMENT
DEPARTMENT**
4410 66TH STREET WEST
BRADENTON, FLORIDA 34210

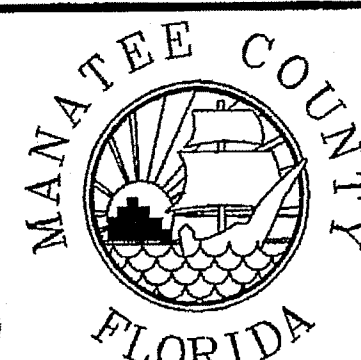

PROJECT
**LENA ROAD LANDFILL
STORMWATER SYSTEM IMPROVEMENTS**

TASK
**STORMWATER
AUTOMATIC DISC FILTER SYSTEM
ELECTRICAL PLAN**

ORIGINAL: APR. 2003
REVISIONS:
1 _____
2 _____
3 _____
4 _____
5 _____

6 _____
7 _____
8 _____
9 _____
10 _____
11 _____
12 _____

ENGINEER:
EDWARD W. SMITH
REG. NO. 21074

JOB NO. 100197.12
DRAWN EWS
DESIGNED EWS
CHECKED EWS
QC DW
SHEET E-2

