
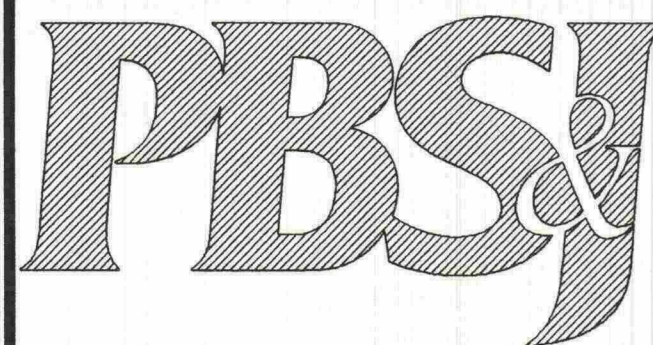


U:\OLD\ENV\CAD\WASTE\MANATEE\LENAROAD\PHASE II\WASTE-TIRE-PERMIT\MLR-SITE-NEW.DGN

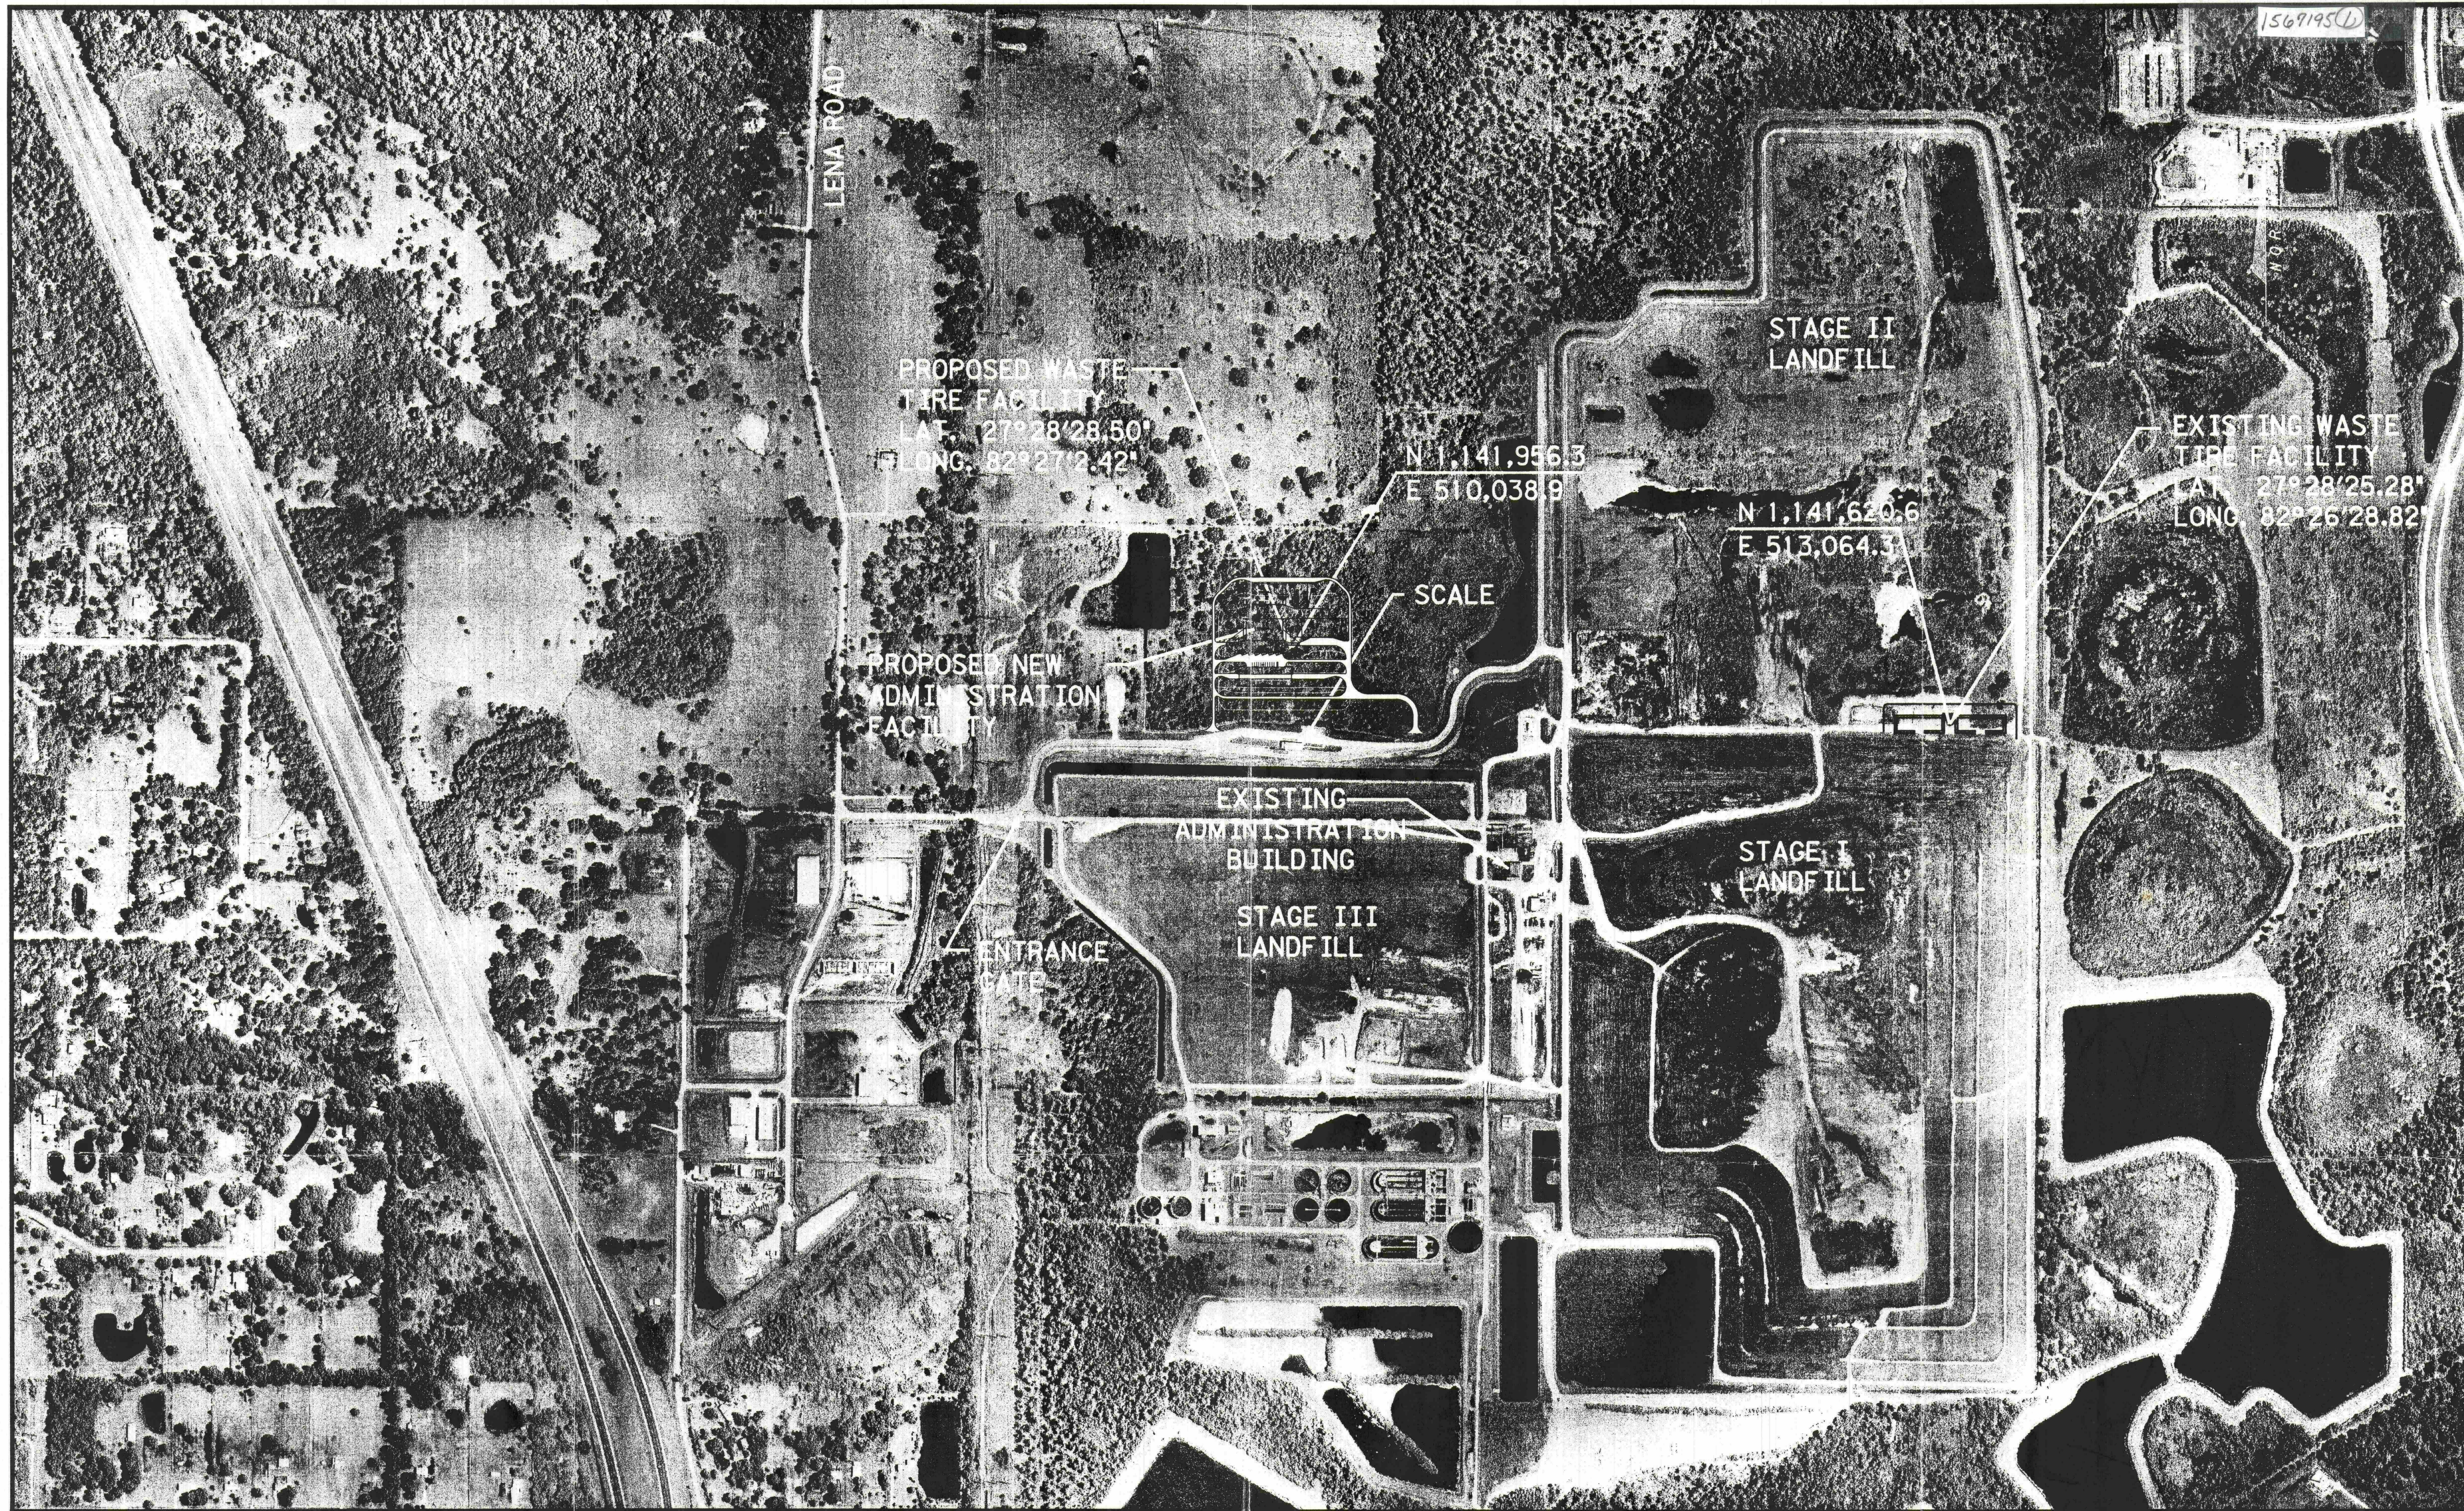

5300 WEST CYPRESS ST.
SUITE 300
TAMPA, FLORIDA 33607
Ph. (813) 282-7275

CLIENT

MANATEE COUNTY
PROJECT MANAGEMENT
DEPARTMENT

4410 66TH STREET WEST
BRADENTON, FLORIDA 34210



PROJECT

LENA ROAD LANDFILL
FACILITIES PROJECT - PHASE II

MANATEE COUNTY PROJECT NO:

TASK

OVERALL SITE PLAN
WASTE TIRE FACILITY
PERMIT RENEWAL APPLICATION

ORIGINAL:-
REVISIONS:

1	
2	
3	
4	
5	

6	
7	
8	
9	
10	
11	
12	



#3977
Name: Joseph L. Miller
F1001001
Address: 6050 S. Keller Road
Tampa, FL 33610-5000
Signature: [Signature]
Date: 9/30/03

PBS&J NO. 120498.13

DATE	-
DRAWN	-
CHECKED	-
QC	-
SHEET	-

3

ADMINISTRATIVE AND MAINTENANCE AREA

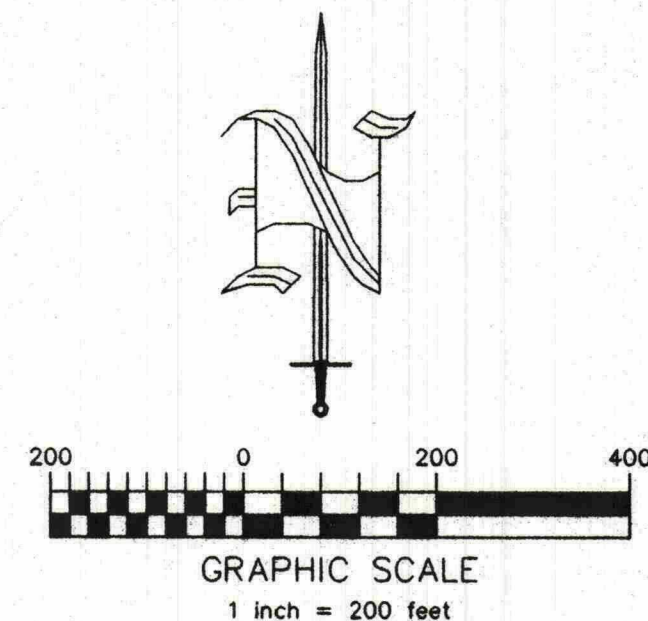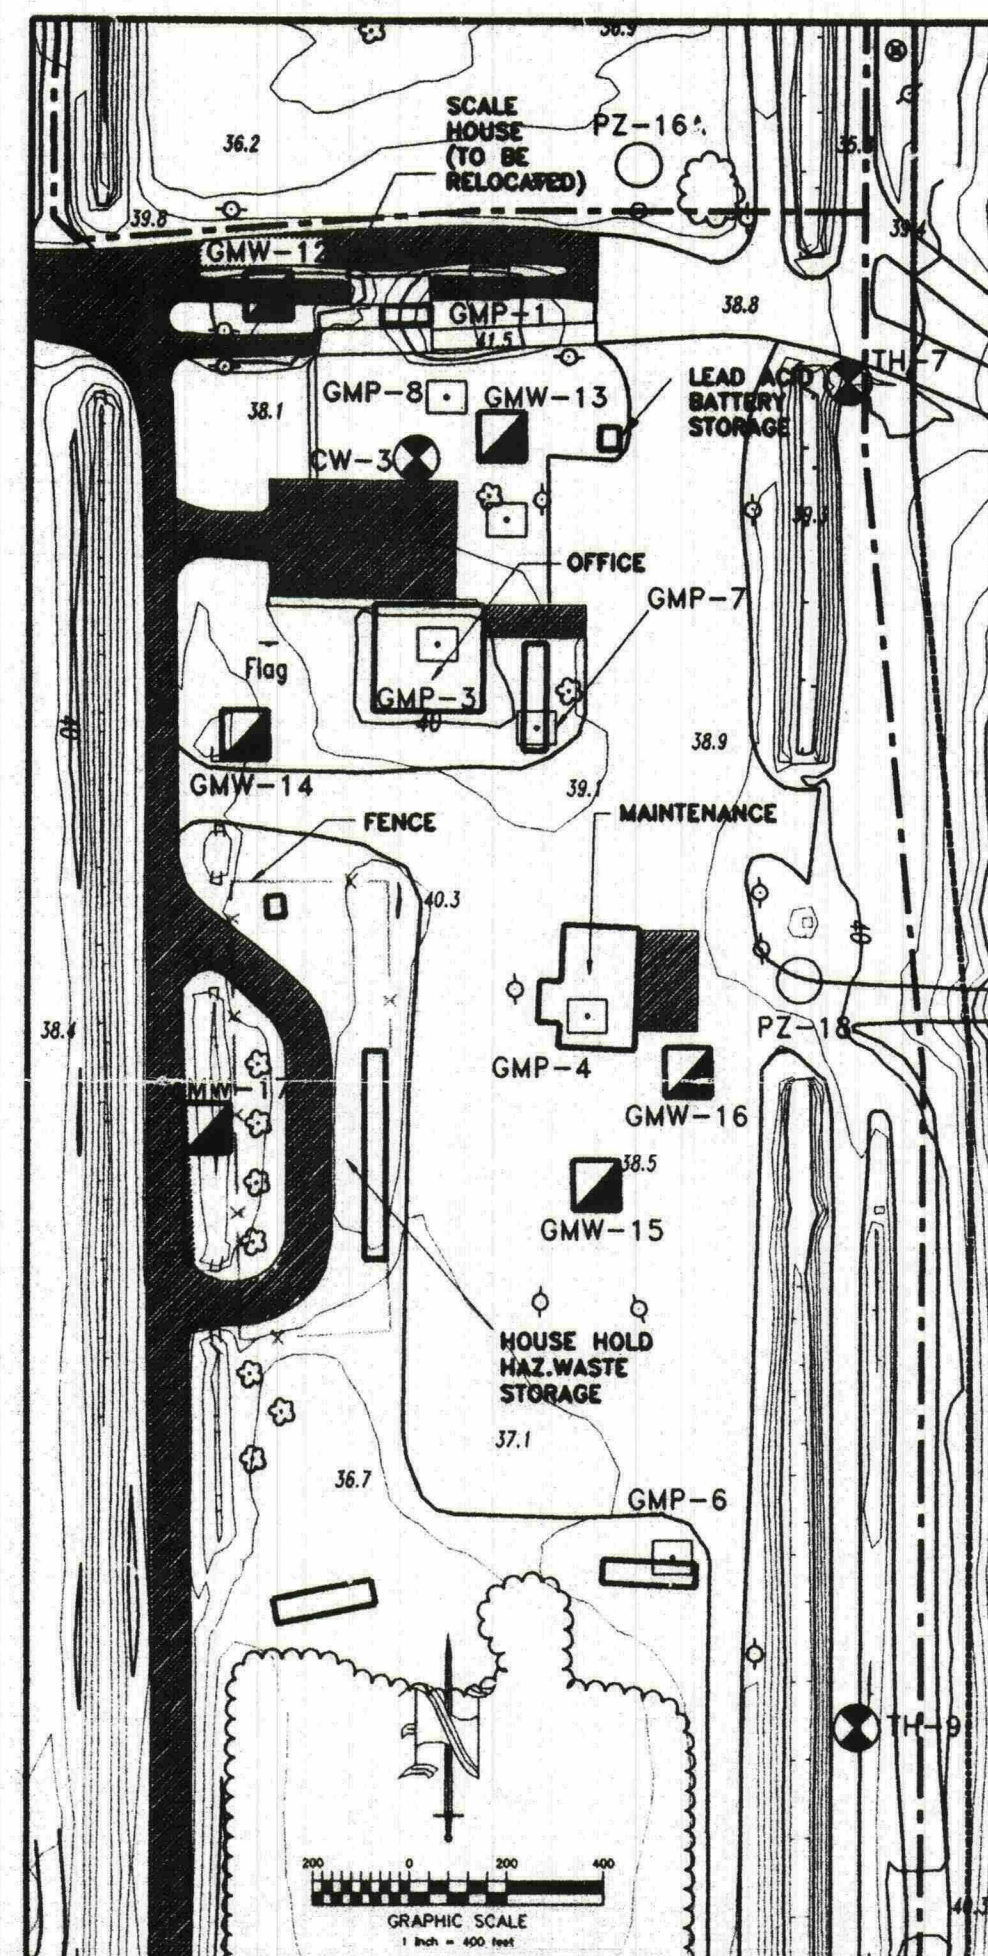

LEGEND:

- △ CONTROL POINT TARGET
- UTILITY POLE
- TREE
- UNPAVED ROAD
- ▲ SWAMP
- TREE LINE
- PAVED ROAD
- LIGHT POLE
- STRUCTURE
- EDGE OF WATER
- FENCE
- WATER ELEVATION
- TYPICAL SPOT ELEVATION
- OBSCURED CONTOUR
- SHRUB LINE
- DEPRESSION CONTOUR
- STAND PIPE
- SLURRY WALL
- LEACHATE COLLECTION SYSTEM
- MONITORING PLAN SURFICIAL AQUIFER WELL
- MONITORING PLAN PIEZOMETER
- △ MONITORING PLAN ARTESIAN AQUIFER WELL
- BORING LOCATION
- GAS MONITORING WELL
- GAS MONITORING POINT
- SURFACE WATER MONITORING POINT

NOTES:

1) ALL WELL, BORING, AND PIEZOMETER LOCATIONS ARE APPROXIMATE AND SHOWN FOR ILLUSTRATIVE PURPOSES ONLY.

TH-26 IS 600 FEET NORTH OF TH-27
● TH-27

TH-25 IS 650 FEET NORTH OF TH-24
● TH-24

TH-22 & MW 22 ARE 650 FEET NORTH OF TH-29
● TH-29

TH-34 IS 600 FEET NORTH OF TH-33
● TH-33

● TH-28

● TH-23

PROCESSING OF C&D WASTE, YARD WASTE, WHITE GOODS AND TIRES WILL BE MOVED TO THIS AREA IN THE FUTURE.

CONSTRUCTION DETAILS FOR WASTE TIRE FACILITY WILL BE THE SAME AS PRESENT WASTE TIRE FACILITY.

● TH-21

● TH-20

STAGE II

SMR 1&2 APPROX. 1800 FEET EAST OF SLURRY WALL

WASTE TIRE FACILITY

NOTE: ALL OFFICE AND MAINTENANCE FACILITIES TO BE RELOCATED. LOCATION OF SLURRY WALL, LEACHATE COLLECTION SYSTEM, BORINGS, AND SAMPLING POINTS ARE APPROXIMATE.

FLORIDA DEPARTMENT OF ENVIRONMENTAL PROTECTION
OCT 03 2003
SOUTHWEST DISTRICT
TAMPA

Fred W. Sebesta
8/31/98

HDR
HDR Engineering, Inc.
Tampa, Florida



E	ADD SWM PTS/ MOD ANC. AREA	7/98	JAM	FWS	FWS	FWS
D	MONITORING WELL / TIRE DETAILS MOD	3/98	JES	FWS	FWS	FWS
C	MONITORING WELL LOCATIONS MODIFIED	1/98	JES	FWS	FWS	FWS
B	PLANS FOR PERMIT APPLICATION ONLY	12/97	ME	FWS	FWS	FWS
A	30 PERCENT PLANS	10/97	TJT	DMP	FWS	

Issue No.	Description	Date	Drwn.	Chkd.	Resp. Engr.	Proj. Mgr.	Issue No.	Description	Date	Drwn.	Chkd.	Resp. Engr.	Proj. Mgr.

Project Manager	F. SEBESTA
Architect	—
City	D. PELHAM
Electrical	—
Environmental	—
General Contractor	—
Inspector	—
Landfill Operator	—
Legal Counsel	—
Monitoring Well Contractor	—
Permitting Agency	—
Public Works Director	—
Regulatory Agency	—
Sanitary Engineer	—
Soil Scientist	—
Topographer	—
Waste Management Specialist	—
Water Quality Specialist	—
Wet Weather Engineer	—

LENA ROAD LANDFILL
OPERATIONS PERMIT

MANATEE COUNTY

FLORIDA

Plot Plan and
Topographic Map
North

Date	7/98	Project No.	07982-024-096	Drawing No.	2A	Issue	E
Scale	As Noted						