

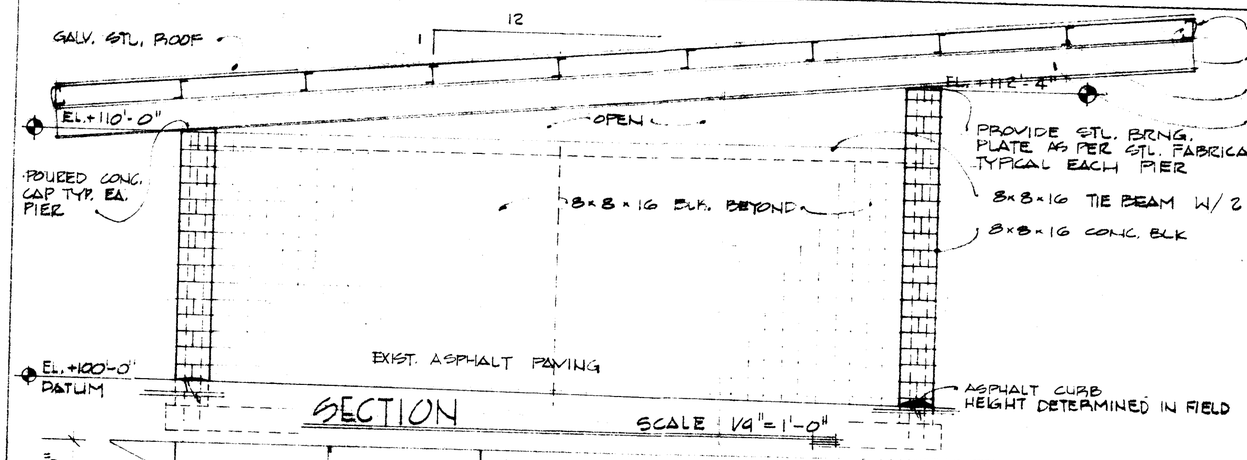



SECTION SCALE 1/4"=1'-0"

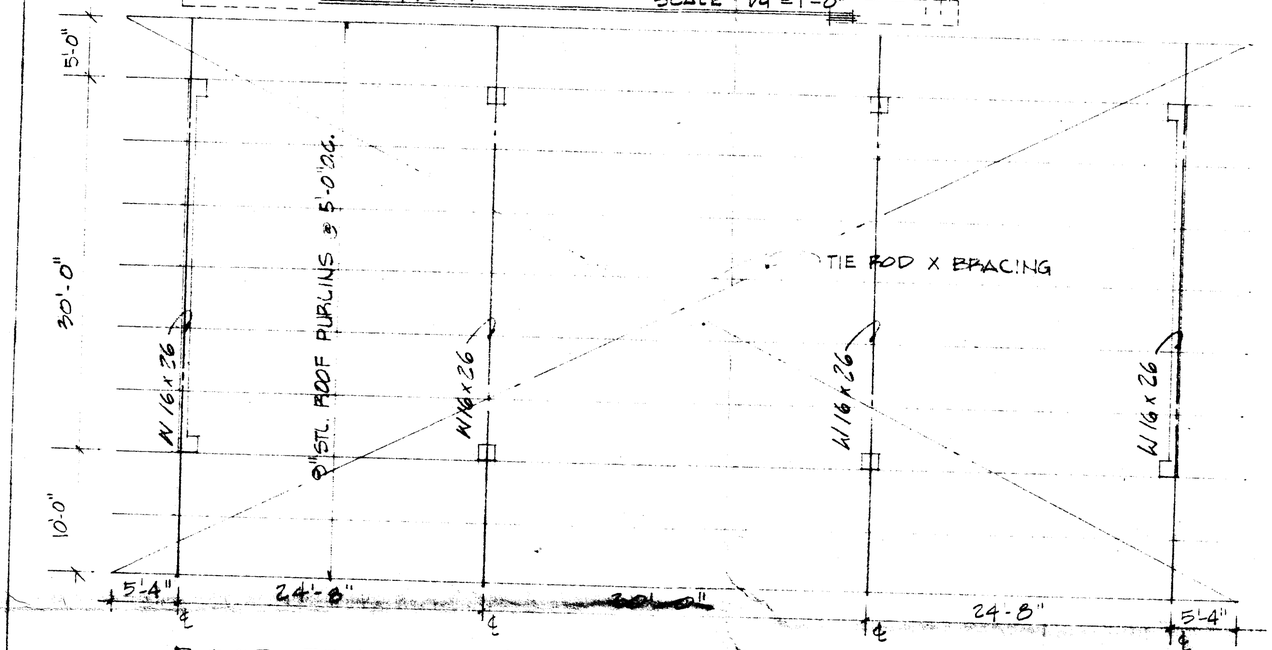

ROOF FRAMING PLAN SCALE 1/8"=1'-0"

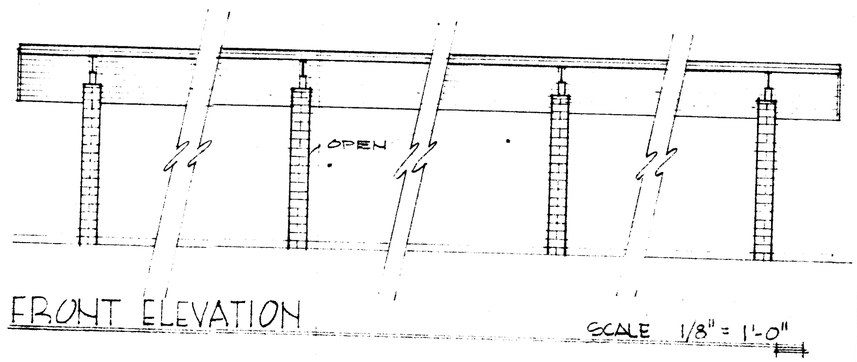

FRONT ELEVATION SCALE 1/8"=1'-0"

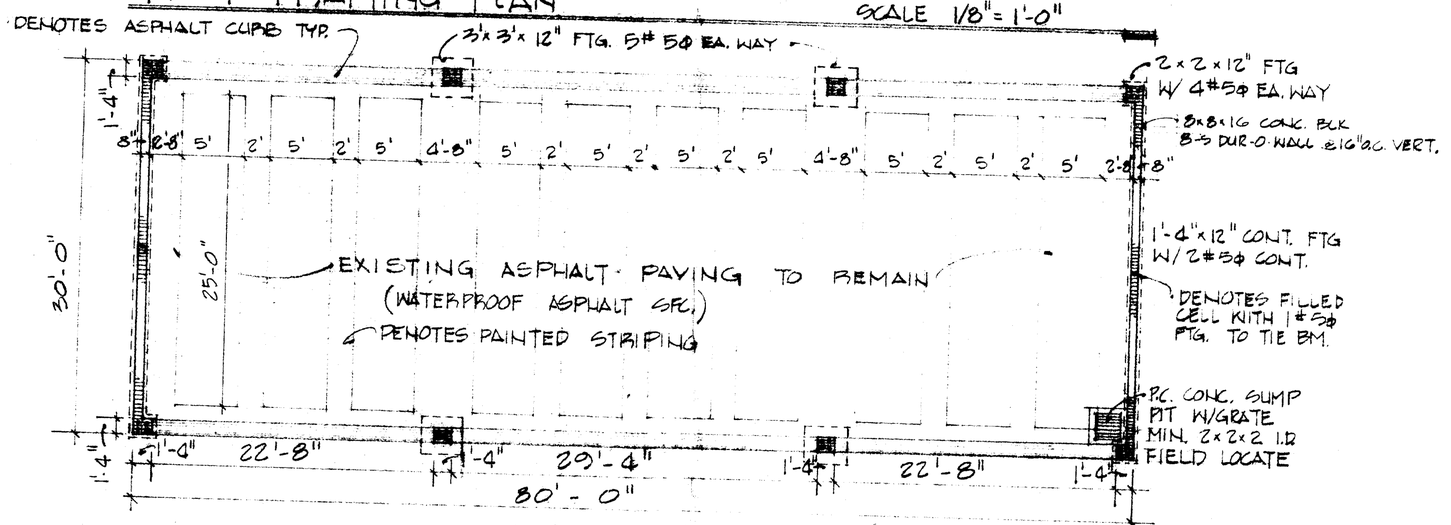

FLOOR PLAN & FOUNDATION PLAN SCALE 1/8"=1'-0"

ROBERT S. TAYLOR
ARCHITECT
P.O. BOX 23845 ~ GAINESVILLE, FL. 32602

DRAWN: RT
CHECKED: RT
DATE: 10/30/87
JOB NO: 8702

STORAGE SHED FOR QUADREX CORP.