

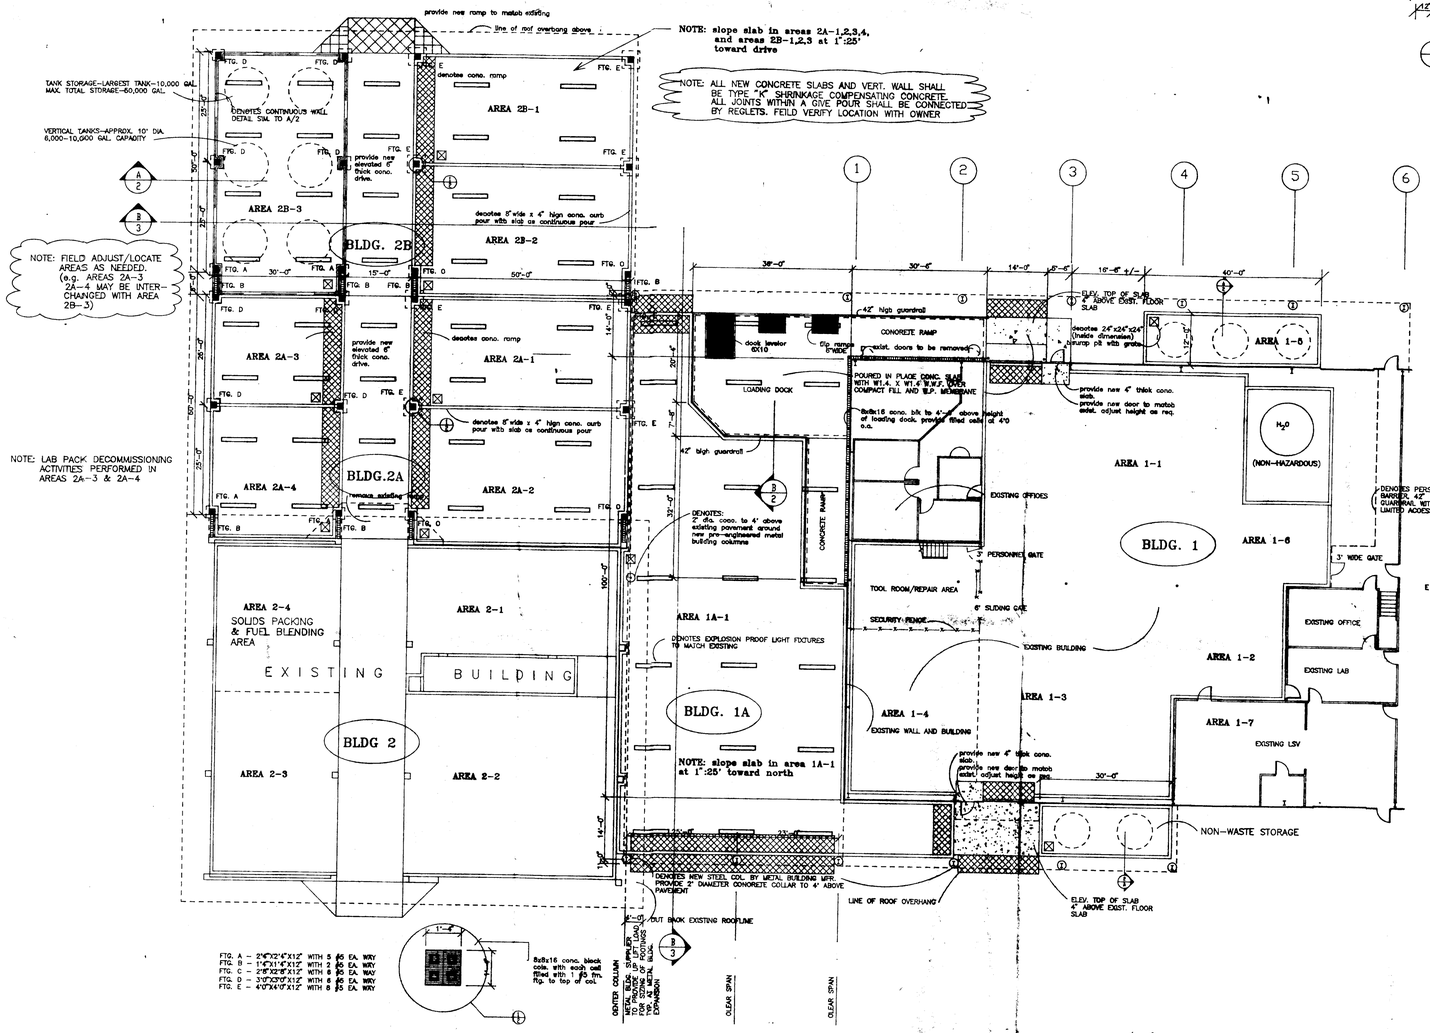


FLOOR PLAN scale 1/16"=1'-0"

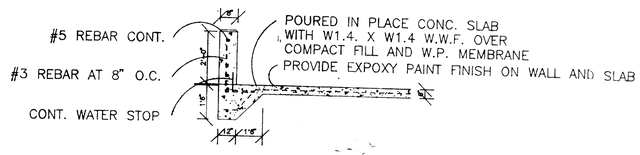

A/2 SECTION SCALE 3/4" = 1'-0"

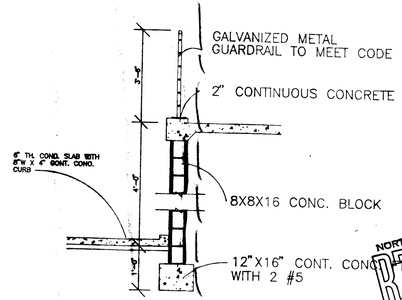

A/2 SECTION SCALE 3/4" = 1'-0"

NORTHEAST DISTRICT RECEIVED JUL 10 1991 REGULATORY JACKSONVILLE

ROBERT S. TAYLOR SR. - ARCHITECT
7118 W. UNIVERSITY AVE - GAINESVILLE, FL
PHONE (904) 332 - 6809

N	9103	
D	7/8/91	
R		

addition to:
QUADREX ENVIRONMENTAL
florida
gainesville,

SHEET 2 2