
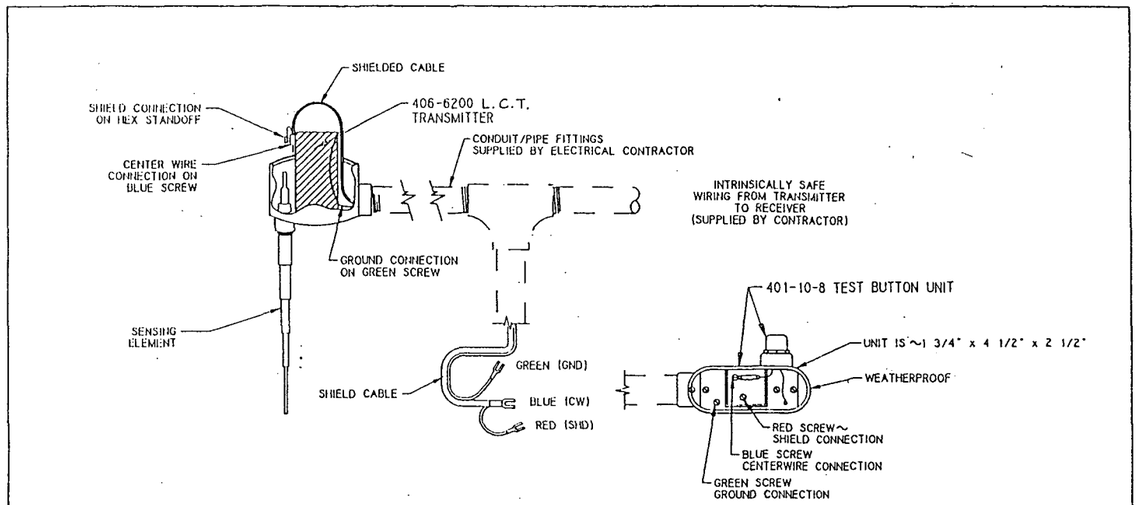


TEST BUTTON DIAGRAM

CUSTOMER CONNECTIONS

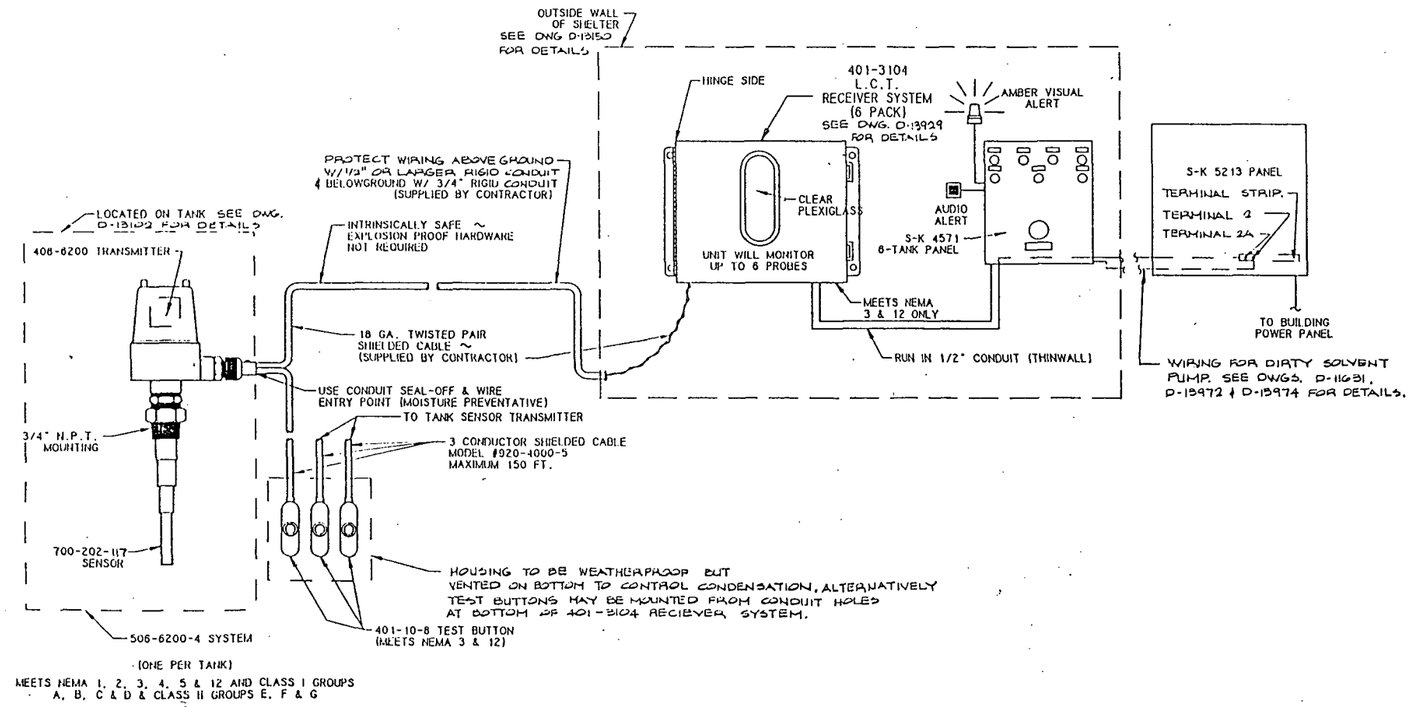

WIRING DIAGRAM OVERVIEW

NO SCALE

GENERAL NOTES:

1. DRAWING IS INTENDED TO SHOW A TYPICAL INSTALLATION ONLY. SEE ACTUAL SITE PLAN
2. ELECTRICAL CONTRACTOR IS RESPONSIBLE FOR VERIFICATION OF ACTUAL FIELD CONDITIONS.
3. ALL ITEMS SHOWN WITH A SAFETY-KLEEN PART NO. . THESE ITEMS WILL BE SUPPLIED BY S-K.
4. IF ANY FIELD MODIFICATIONS ARE REQUIRED. SAFETY-KLEEN BRANCH CONSTRUCTION GROUP IS TO BE NOTIFIED BEFORE PROCEEDING.
5. E.C. TO SUPPLY & INSTALL ALL RIGID CONDUIT, EMT & ANY NECESSARY LABOR & MATERIALS TO COMPLETE PROJECT.

FIGURE 6D

NO.	DESCRIPTION	BY	CHKD	APPR
E	ADDED VARIOUS NOTATIONS	DS		
D	REV'D. & REDRAWN ON COMP'TR.	NWD		
C	ADDED TEST BUTTON UNIT	MA		
B	ADDED SEALOFF FITTING	RD		
A	REVISED & REDRAWN	RD		

REVISIONS

TITLE

L.C.T. HIGH LEVEL ALARM ELECTRICAL DIAGRAM

SAFETY-KLEEN CORP.

777 BIG TIMBER ROAD, ELGIN, ILLINOIS 60120 PHONE 312/697-8460

PROJ. ENG. APPR.	OPERATIONS APPR.	SCALE	DRAWN	DATE
		NONE	RD	5/1

DRAWING NO.