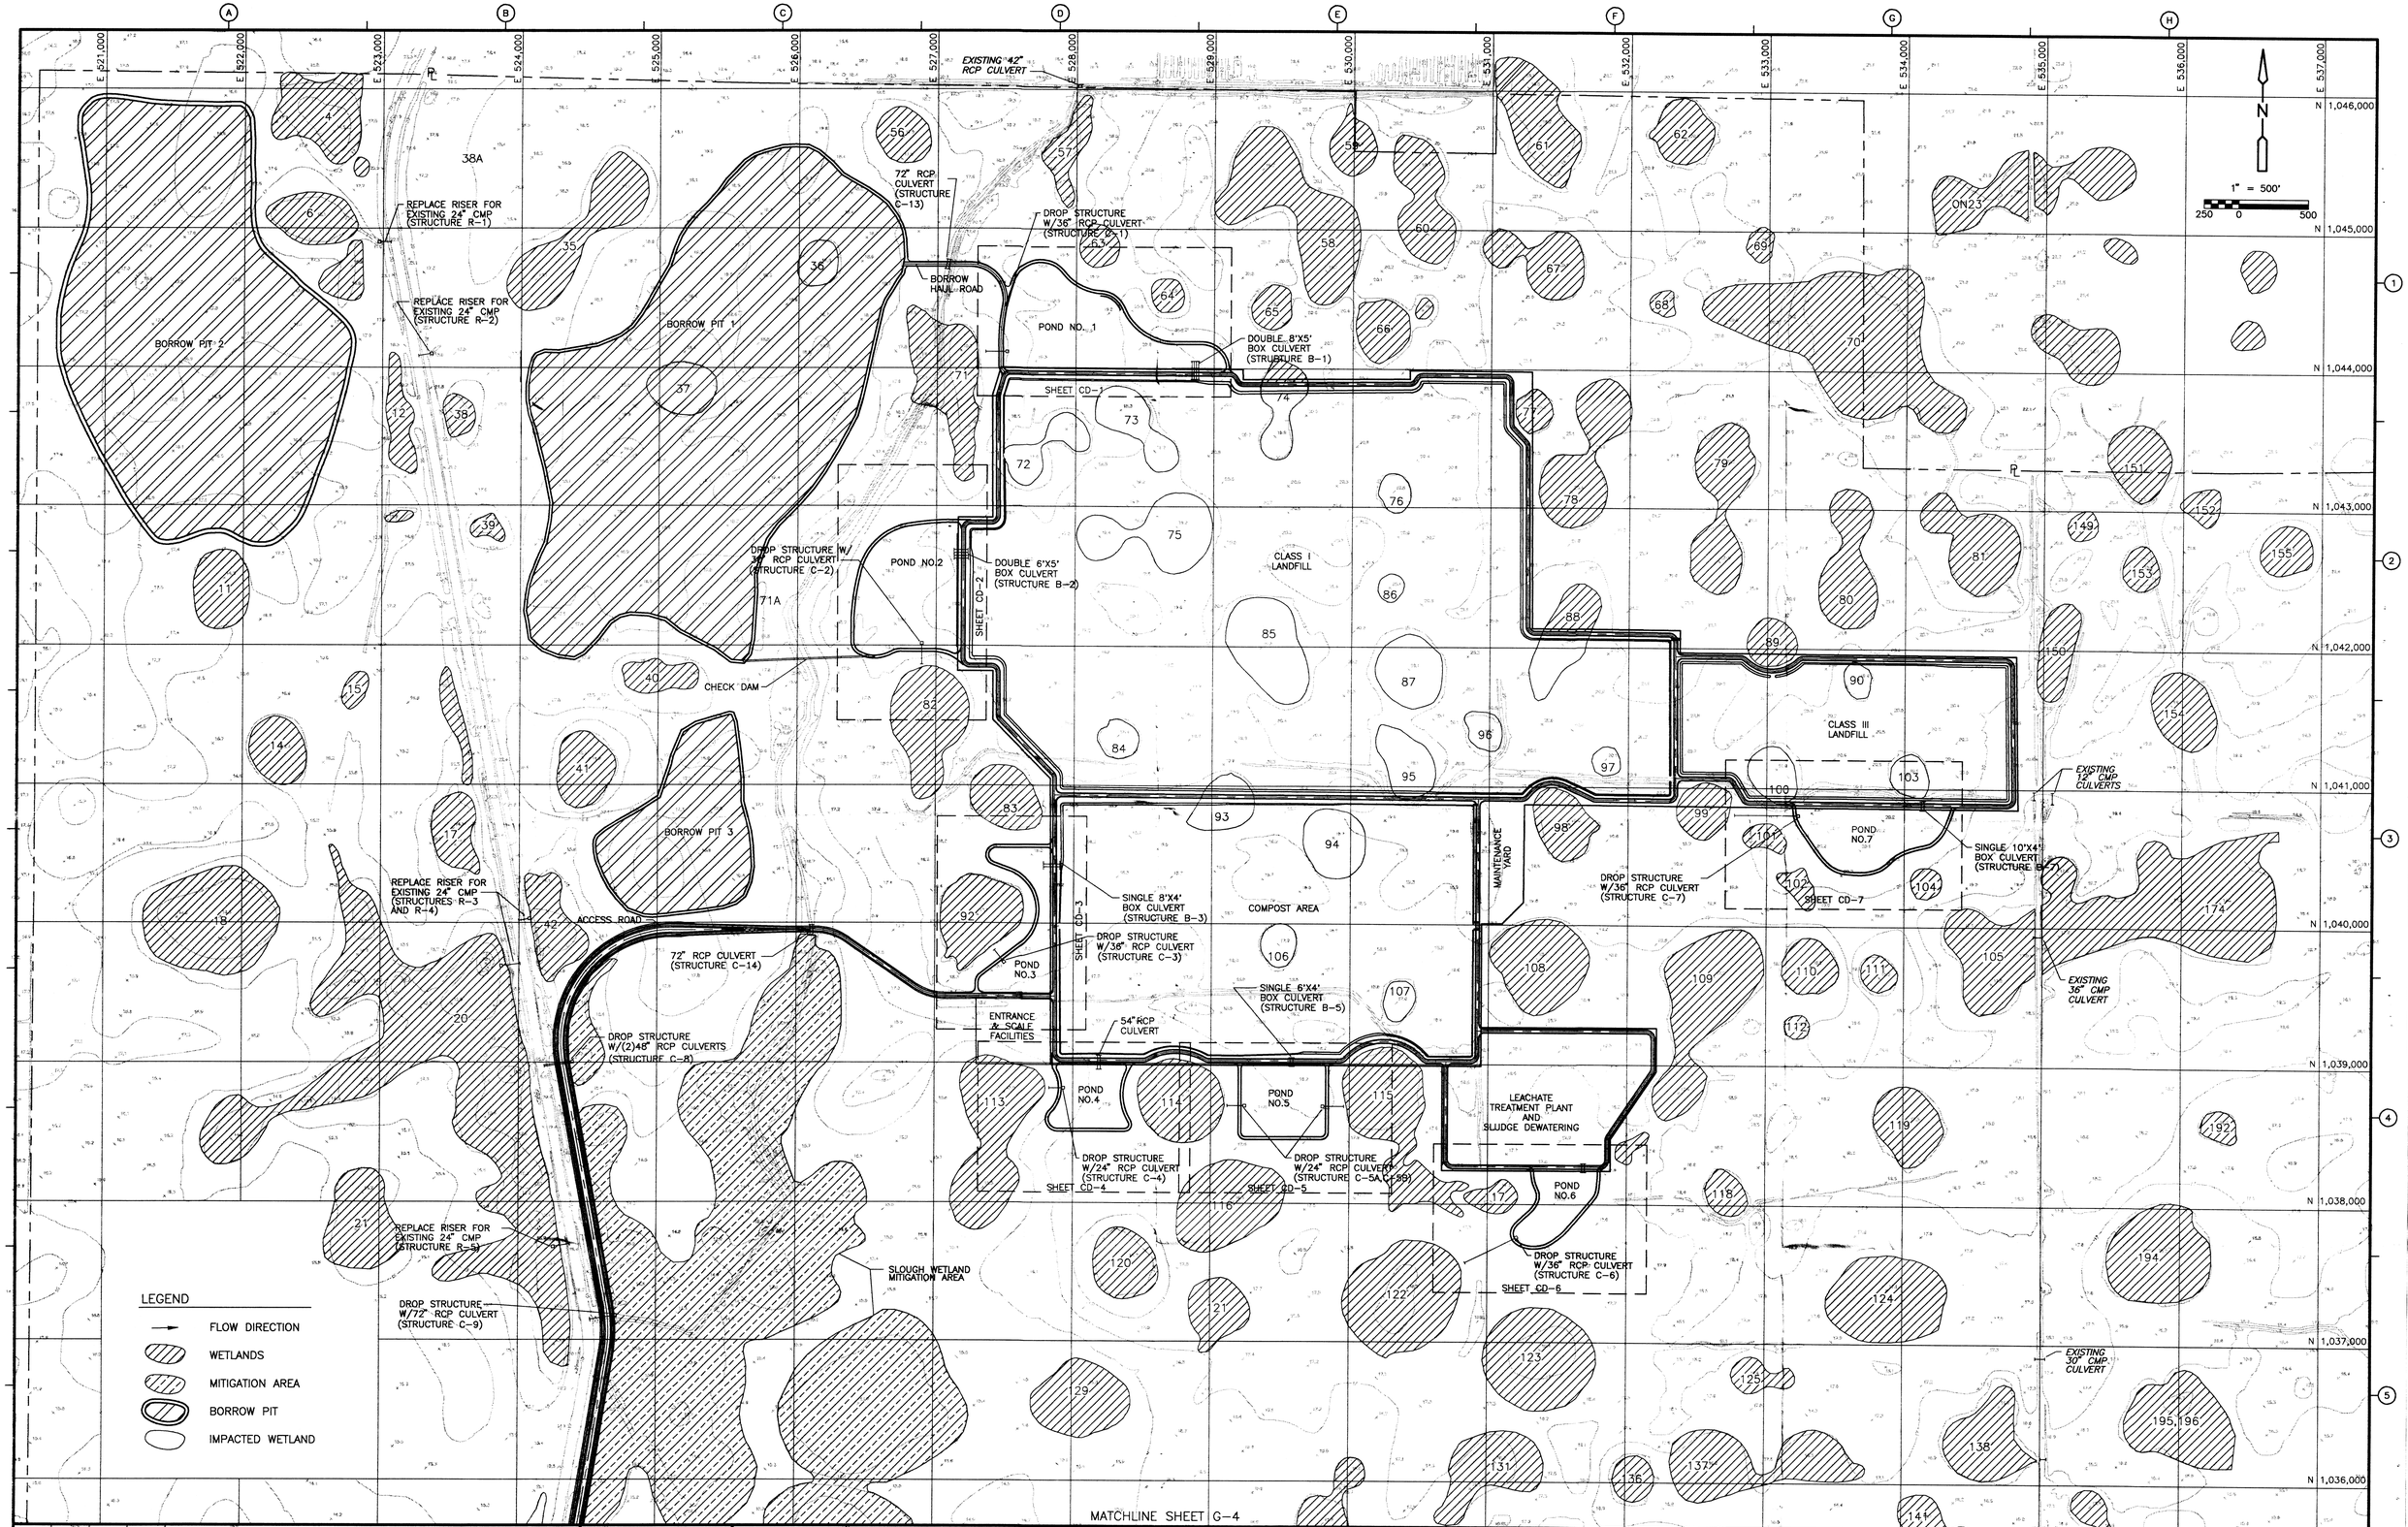


LEGEND

- FLOW DIRECTION
- WETLANDS
- MITIGATION AREA
- BORROW PIT
- IMPACTED WETLAND

REV. NO.	DATE	DRWN	CHKD	REMARKS

DESIGNED BY: MLT
DRAWN BY: DME
SHEET CHK'D BY:
CROSS CHK'D BY:
APPROVED BY:
DATE: MARCH, 1992

CAMP DRESSER & McKEE INC.

environmental engineers, scientists, planners, & management consultants CDM

SARASOTA COUNTY
SARASOTA, FLORIDA

CENTRAL COUNTY SOLID WASTE DISPOSAL COMPLEX

PLAN
STORMWATER DRAINAGE PLAN – NORTH

PROJECT NO. 9250-32

SHEET NO. 4