G:\PROJECT\09205078.00\057800SITE.dwg Feb 14, 2006 – 11:21am Layout Name: Prop Site By: 2378sda

SURVEY SOURCE NOTE:

SURVEY PERFORMED BY KUCERA SOUTH, 2215 SOUTH FLORIDA AVENUE, LAKELAND FLORIDA 33803, TEL: (863) 686–8640. SURVEY INFORMATION SHOWN WAS COMPILED USING PHOTOGRAMMETRIC METHODS WITH A PHOTO DATE OF OCTOBER 14, 2005.

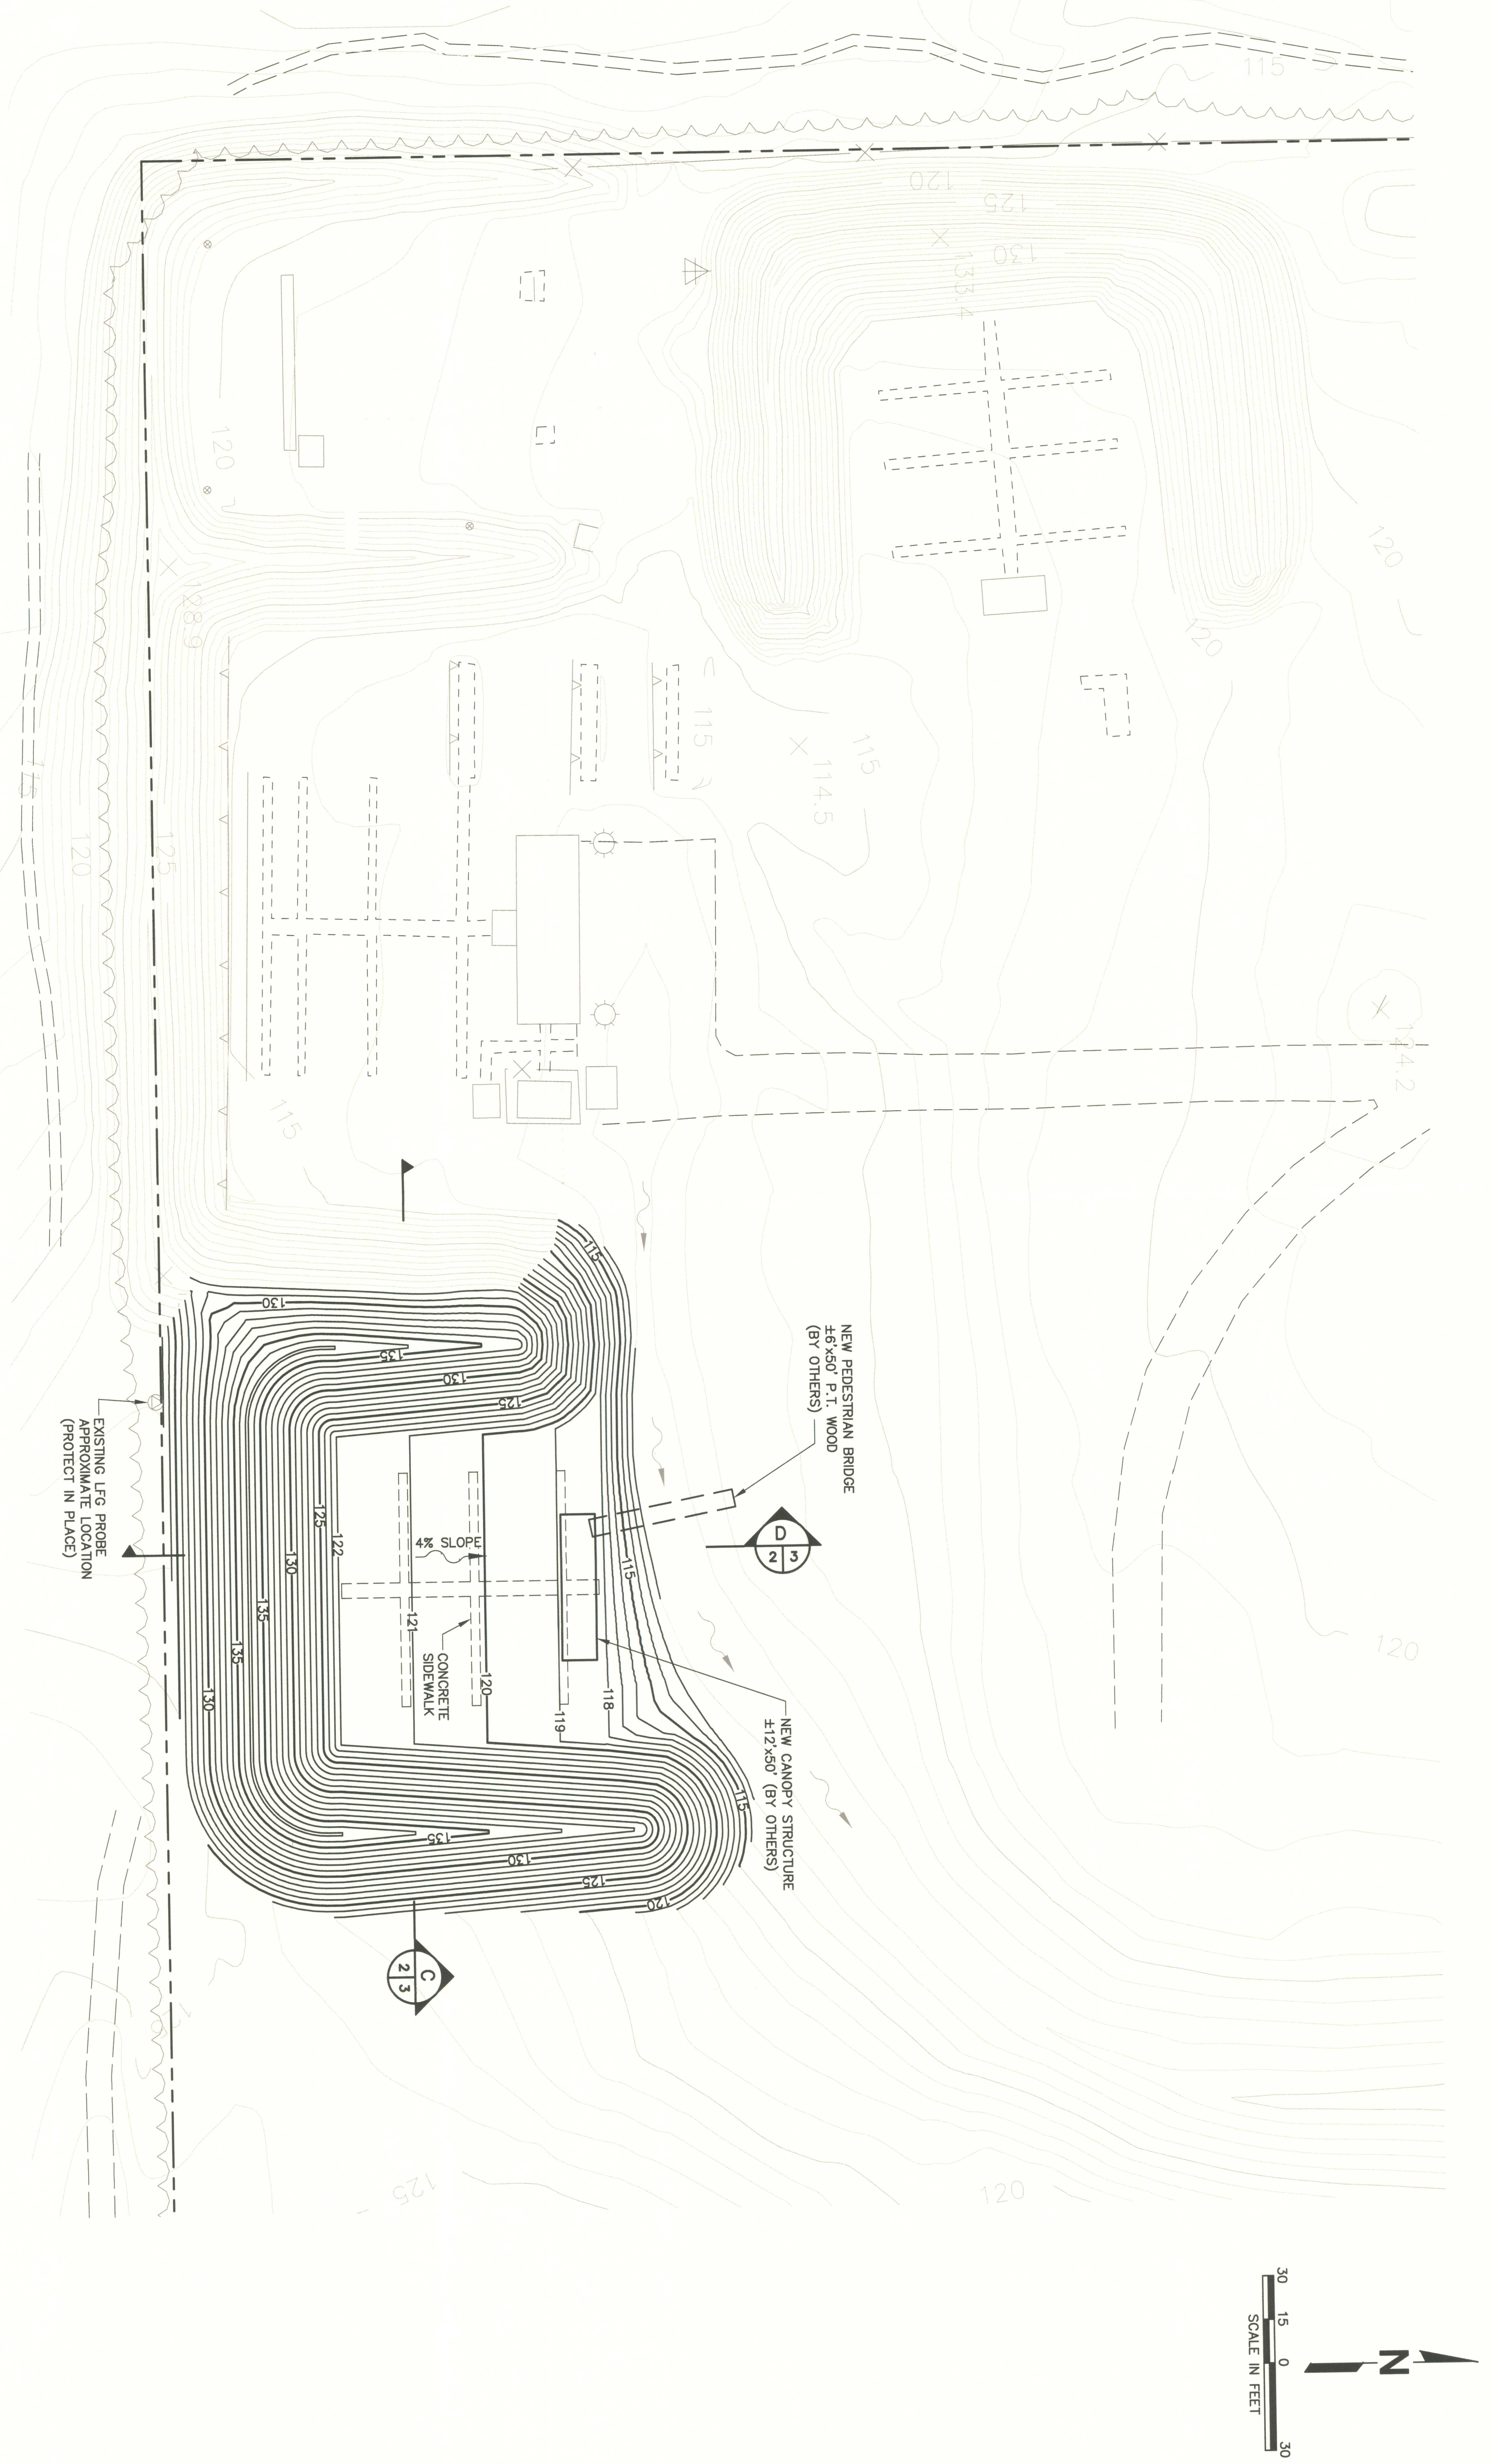

LEGEND

90	EXISTING ELEVATIONAL CONTOUR (5 FOOT INTERVAL) 10/14/05 SURVEY
	EXISTING ELEVATIONAL CONTOUR (1 FOOT INTERVAL) 10/14/05 SURVEY
× 117.58	EXISTING SPOT ELEVATION
122	PROPOSED ELEVATIONAL CONTOUR (5 FOOT INTERVAL)
	PROPOSED ELEVATIONAL CONTOUR (1 FOOT INTERVAL)

FLORIDA DEPARTMENT OF
ENVIRONMENTAL PROTECTION
FEB 15 2006
SOUTHWEST DISTRICT
TAMPA

DRAWING NO.
2 of 3

SCALE:
AS SHOWN

DATE:
JANUARY 2006

CADD FILE:
057800SITE

SCS ENGINEERS
STEARNS, CONRAD AND SCHMIDT
CONSULTING ENGINEERS
3012 U.S. HWY. 301 NORTH, SUITE 700, TAMPA, FL 33619
PH (813) 621-0080 FAX NO. (813) 623-6757
FLORIDA CERTIFICATE OF AUTHORIZATION NO. 00004892

PROJ. NO. 09205078.00	DWN. BY: SDA	Q/A RVW BY: JAB
DSN. BY: JAB	CHK. BY: JAB	APP. BY: RJD

CLIENT
CITRUS COUNTY
LECANTO, FLORIDA

DRAWING TITLE
PROPOSED RANGE MODIFICATIONS
SITE PLAN

PROJECT TITLE
WITHLACOOCHEE TECH
CENTRAL LANDFILL
PERMIT MODIFICATION

REV	DATE	DESCRIPTION	BY
△			
△			
△			
△			
△			
△			

2/14/06
JOHN A. BANKS, P.E.
CERTIFICATE NO. 39397