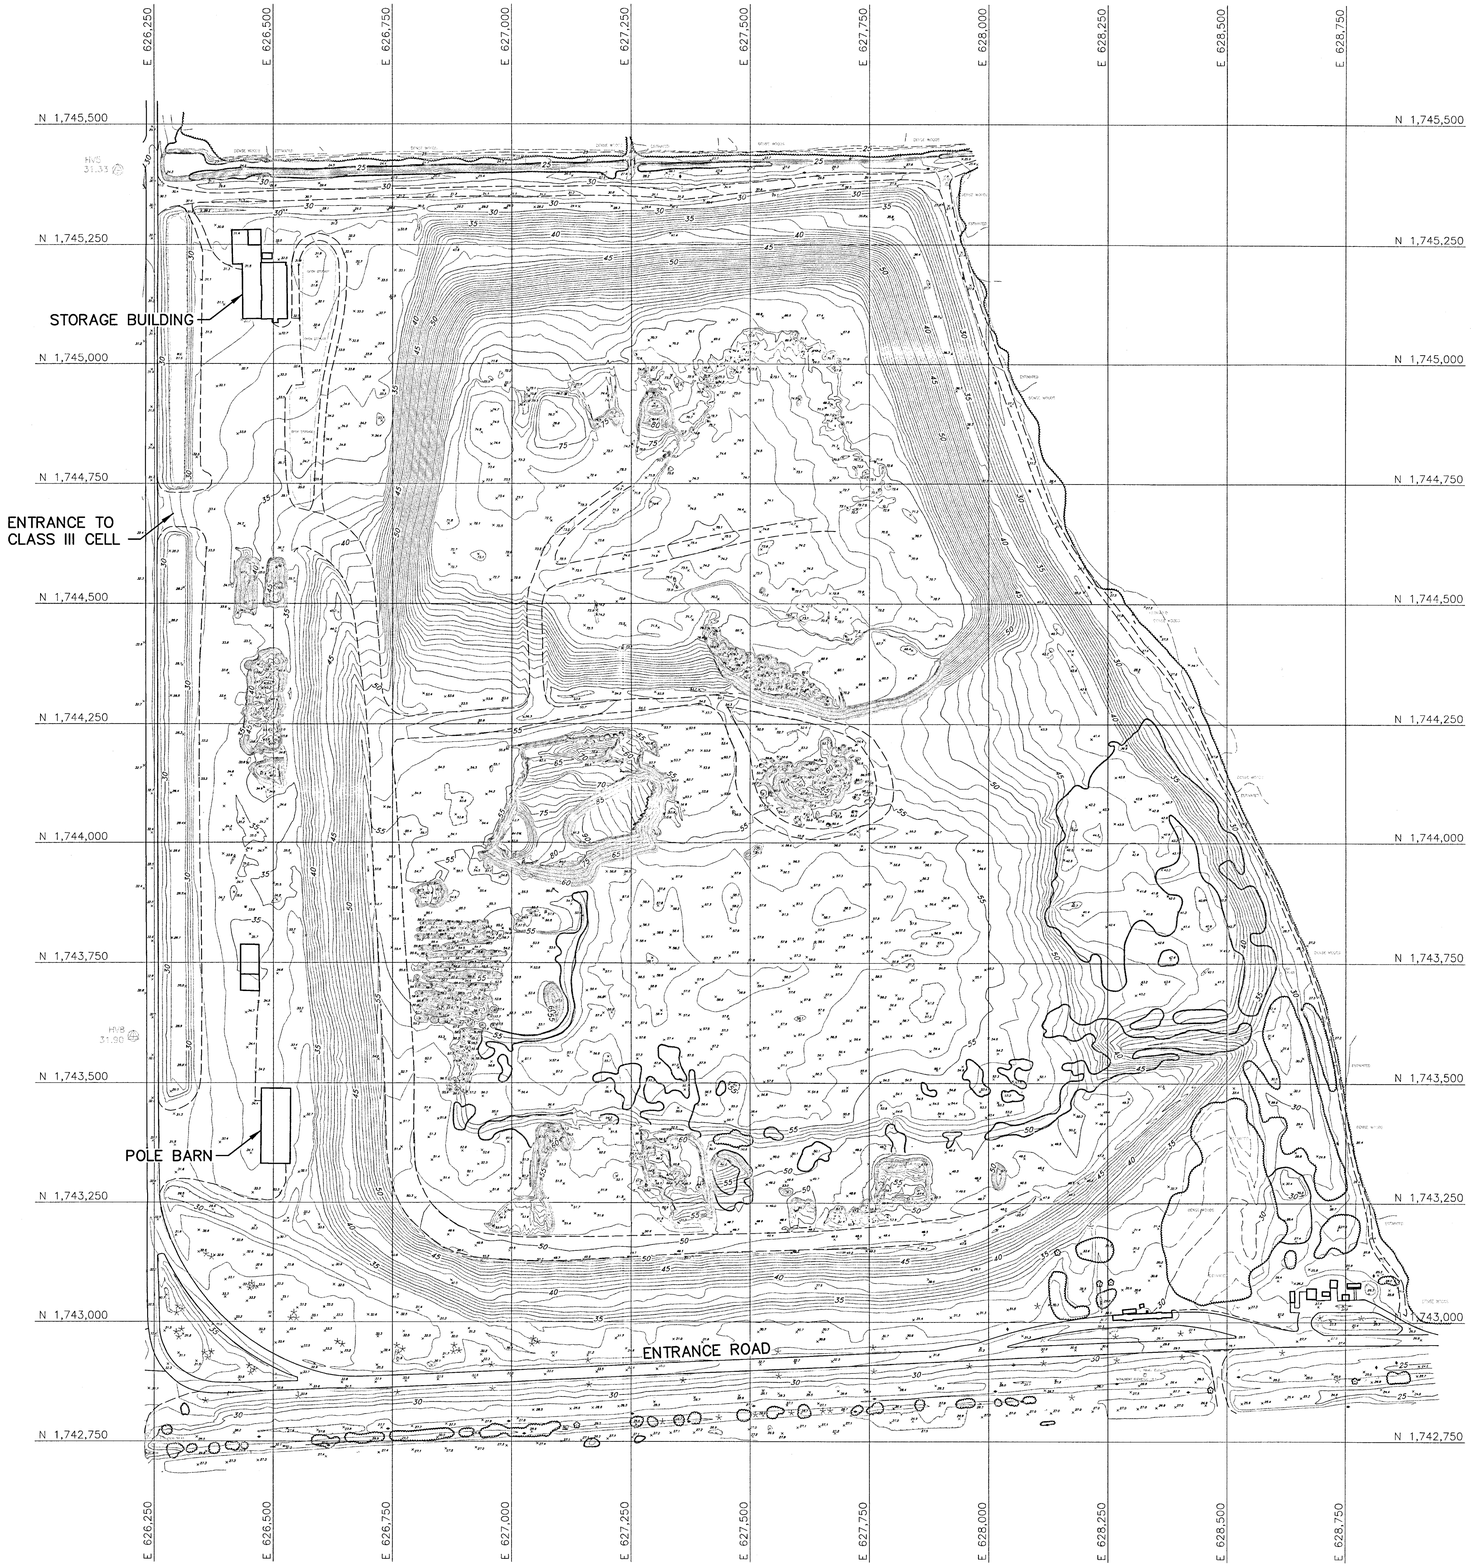

N

150 75 0 150
SCALE IN FEET

TOPOGRAPHIC SURVEY
by Photogrammetric Methods

Date of Photography: May 31, 2003
SRM Job Number: F03-0023
Digital File Name: Tomoka2003ClassIIICell
Scale of Mapping: 1"=50'
Contour Interval: 1 ft.

Produced By: Southern Resource Mapping, Inc.
175 Lehigh Avenue
Flagler Beach, Florida 32136
Florida License No. LB-7087
Telephone: 386 439-4848
A member of the Mapping Resource Group
www.mapres.com

Surveyor and Mapper in Responsible Charge:
Joseph P. Ricke, LS-5408

LEGEND
- 1-FOOT CONTOUR
- 5-FOOT CONTOUR
- SPOT ELEVATION
- UTILITY POLE

REV	DATE	DESCRIPTION	BY

5 May 04

LEE A. POWELL, P.E.
CERTIFICATE NO. 35992

DRAWING TITLE
AERIAL TOPOGRAPHY SITE PLAN

PROJECT TITLE
TOMOKA FARMS ROAD LANDFILL
CLASS III CELL
OPERATION PERMIT RENEWAL

CLIENT
VOLUSIA COUNTY
DEPARTMENT OF PUBLIC WORKS
SOLID WASTE DIVISION
DELAND, FLORIDA

SCS ENGINEERS
STEARNS, CONRAD AND SCHMIDT
CONSULTING ENGINEERS
3012 U.S. HWY. 301 NORTH, SUITE 700, TAMPA, FL 33619
PH: (813) 621-0080 FAX NO. (813) 623-6757
FLORIDA CERTIFICATE OF AUTHORIZATION NO. 00004892

PROJ. NO. 09201053.19
DSN. BY: LAP
DWN. BY: SDA
CHK. BY: LAP
C/A. BY: RJL
APP. BY: RJL

CADD FILE: 015319AERL2

DATE: APRIL 30, 2004

SCALE: 1" = 150'

ATTACHMENT
F-3

C:\Jobs\09201053.19\Civil\09201053.19 015319AERL2.dgn May 05, 2004 - 9:09am Layout Name: Layout1 By: rjohn

REV	DATE	DESCRIPTION	BY

LEE A. POWELL, P.E.
CERTIFICATE NO. 35992

DRAWING TITLE
TOMOKA FARMS ROAD LANDFILL PLOT PLAN

PROJECT TITLE
TOMOKA FARMS ROAD LANDFILL CLASS III CELL OPERATION PERMIT RENEWAL

CLIENT
VOLUSIA COUNTY DEPARTMENT OF PUBLIC WORKS SOLID WASTE DIVISION DELAND, FLORIDA

SCS ENGINEERS
STEARNS, CONRAD AND SCHMIDT
CONSULTING ENGINEERS
3012 U.S. HWY. 301 NORTH, SUITE 700, TAMPA, FL 33619
PH (813) 621-0080 FAX NO. (813) 623-6757
FLORIDA CERTIFICATE OF AUTHORIZATION NO. 00004892

PROJ. NO.	DWN. BY:	CHK. BY:	QA. RVW BY:	APP. BY:
09201053.19	SDA	LAP	RJL	RJL

DSN. BY: LAP

CADD FILE: 015319AERL2

DATE: APRIL 30, 2004

SCALE: 1" = 400'

ATTACHMENT
F-2

G:\PROJECT\Volusia\09201053.19\015319AER-2.dwg, May 05, 2004 - 1:17pm, Lionel Nunez, Site Ex - 022bw

N

800 400 0 800

SCALE IN FEET

PHOTO SOURCE:

SOUTHERN RESOURCE MAPPING
Flagler Beach, FL
www.mapres.com

DATE OF PHOTOGRAPHY: May 31, 2003

REV	DATE	DESCRIPTION	BY

LEE A. POWELL, P.E.
CERTIFICATE NO. 35992

DRAWING TITLE
AERIAL PHOTOGRAPH

PROJECT TITLE
TOMOKA FARMS ROAD LANDFILL
CLASS III CELL
OPERATION PERMIT RENEWAL

CLIENT
VOLUSIA COUNTY
DEPARTMENT OF PUBLIC WORKS
SOLID WASTE DIVISION
DELAND, FLORIDA

SCS ENGINEERS
STEARNS, CONRAD AND SCHMIDT
CONSULTING ENGINEERS
3012 US HWY. 301 NORTH, SUITE 700, TAMPA, FL 33619
PH (813) 621-0080 FAX NO. (813) 622-8757
FLORIDA CERTIFICATE OF AUTHORIZATION NO. 00004892

PROJ. NO.	DWN. BY:	CHK. BY:	QA/A RVW BY:	APP. BY:
09201053.19	SDA	LAP	RJL	RJL
DSN. BY: LAP				

CADD FILE:
015319AERL

DATE:
APRIL 30, 2004

SCALE:
1" = 800'

ATTACHMENT
F-1

G:\PROJECT\Volusia\09201053.19\015319AER.dwg, May 05, 2004 - 3:33pm, Layout Name: Overall Bx - 10(2)(i)