
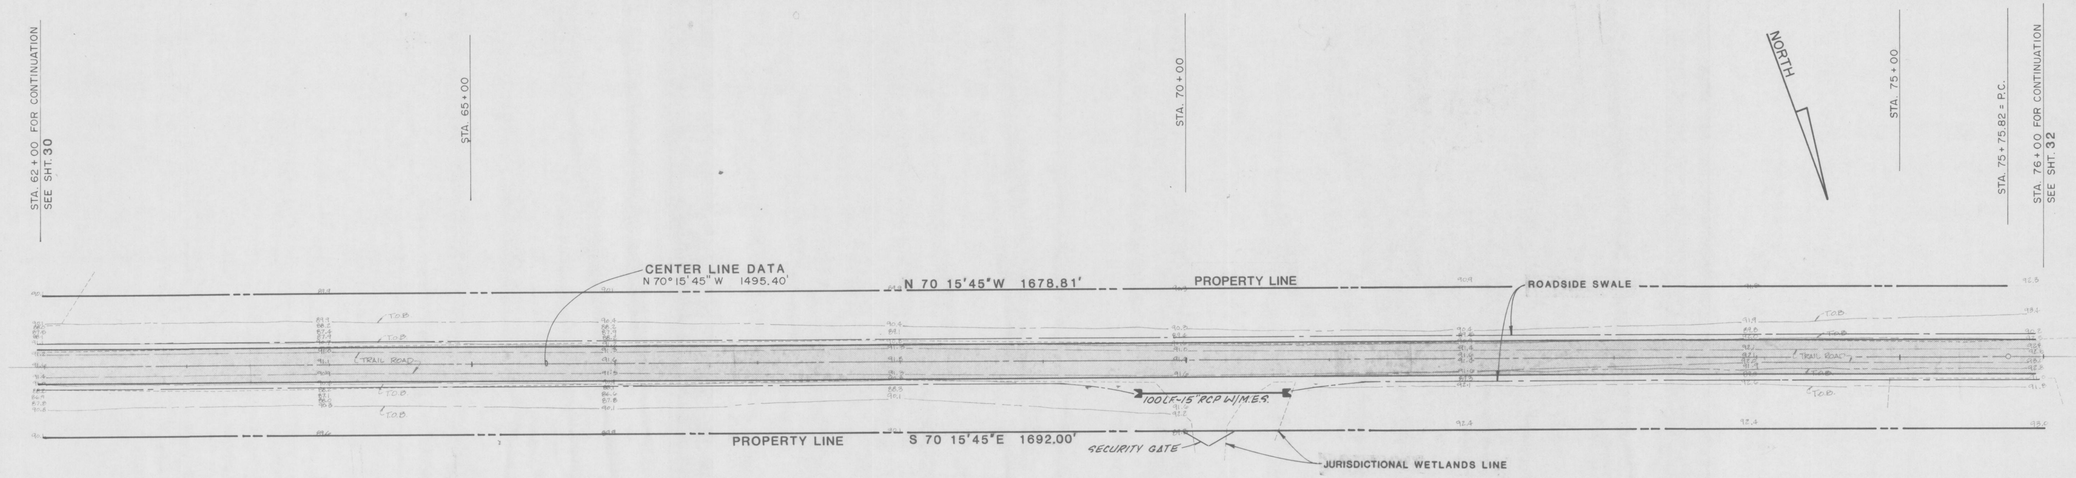


1" = 50' HORIZONTAL
1" = 2' VERTICAL

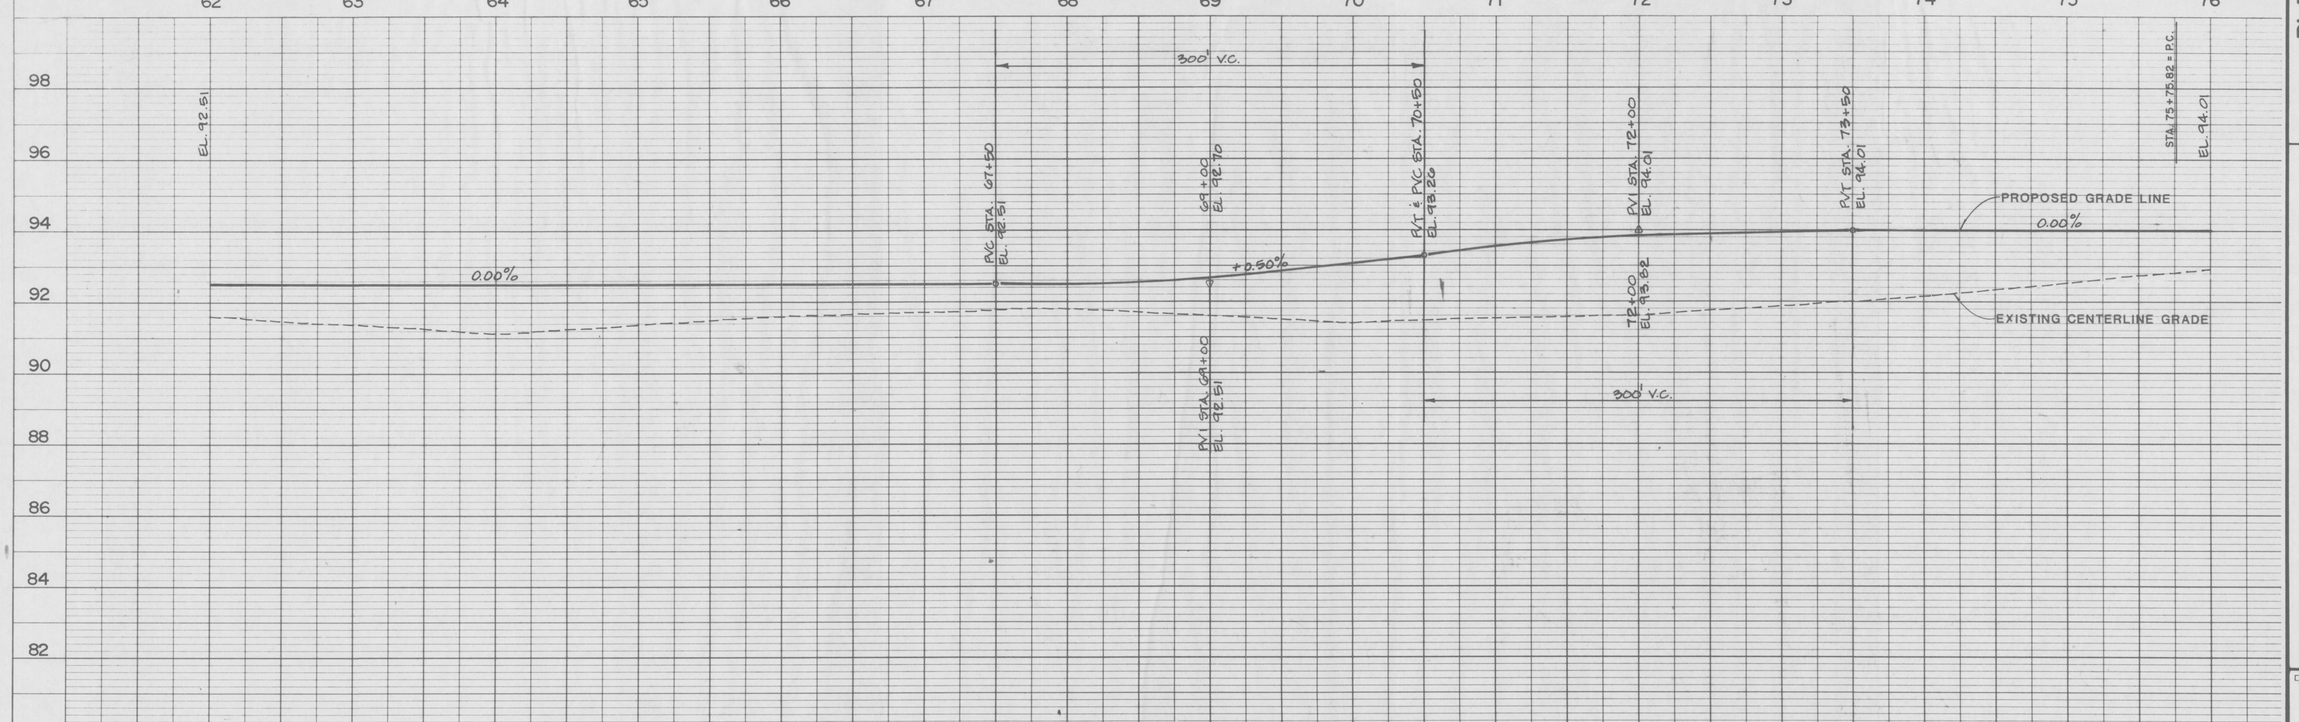

PLAN
SURVEYED
PLOTTED
ALIGNMENT CHECKED
BY: CP MAY CHECKED
NOTE BOOK
No.
DATE
BY

PROFILE
SURVEYED
PLOTTED
GRADES CHECKED
R & S NOTES
STRUCTURE NOTATIONS CHECKED
NOTE BOOK
No.
DATE
BY

REVISIONS

ENG. PROJ. NO. 89-113-8
DRAWN BY: TLD
CHECKED BY: JAT
DATE: JUNE 11, 1990

PLAN AND PROFILE
(STA. 62+00 - STA. 76+00)

TRAIL RIDGE LANDFILL

England-Thims & Miller, Inc.
Consulting & Design Engineers
JACKSONVILLE, FLORIDA

DRAWING NO.
31

PLATE 1 PLAN-PROFILE O. P. R. & R. E. STANDARD
DIETZGEN CORPORATION
PRINTED IN U.S.A.

JT PROJ. NO. 89-113-8

RELEASED FOR CONSTRUCTION
BY
DATE