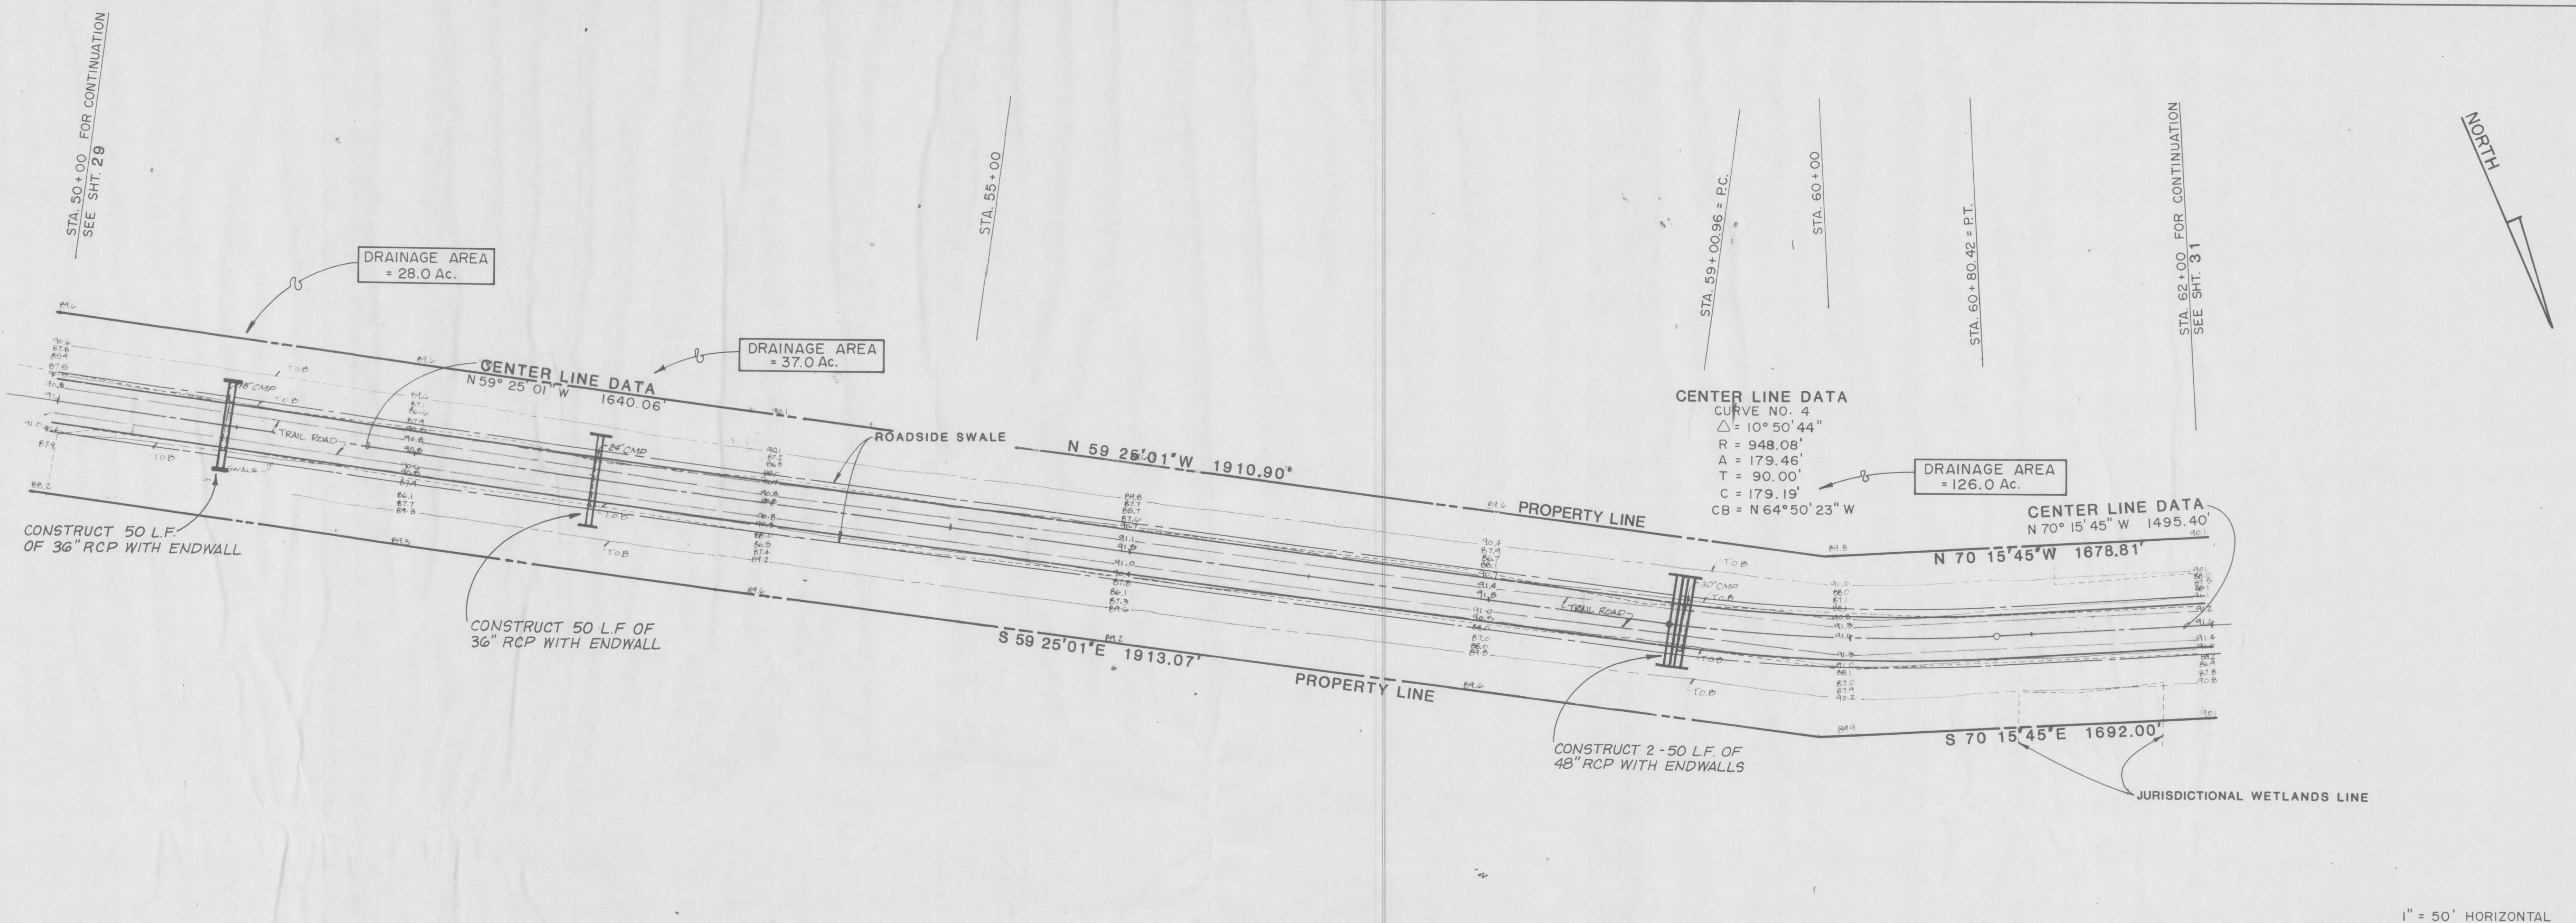

1" = 50' HORIZONTAL
1" = 2' VERTICAL

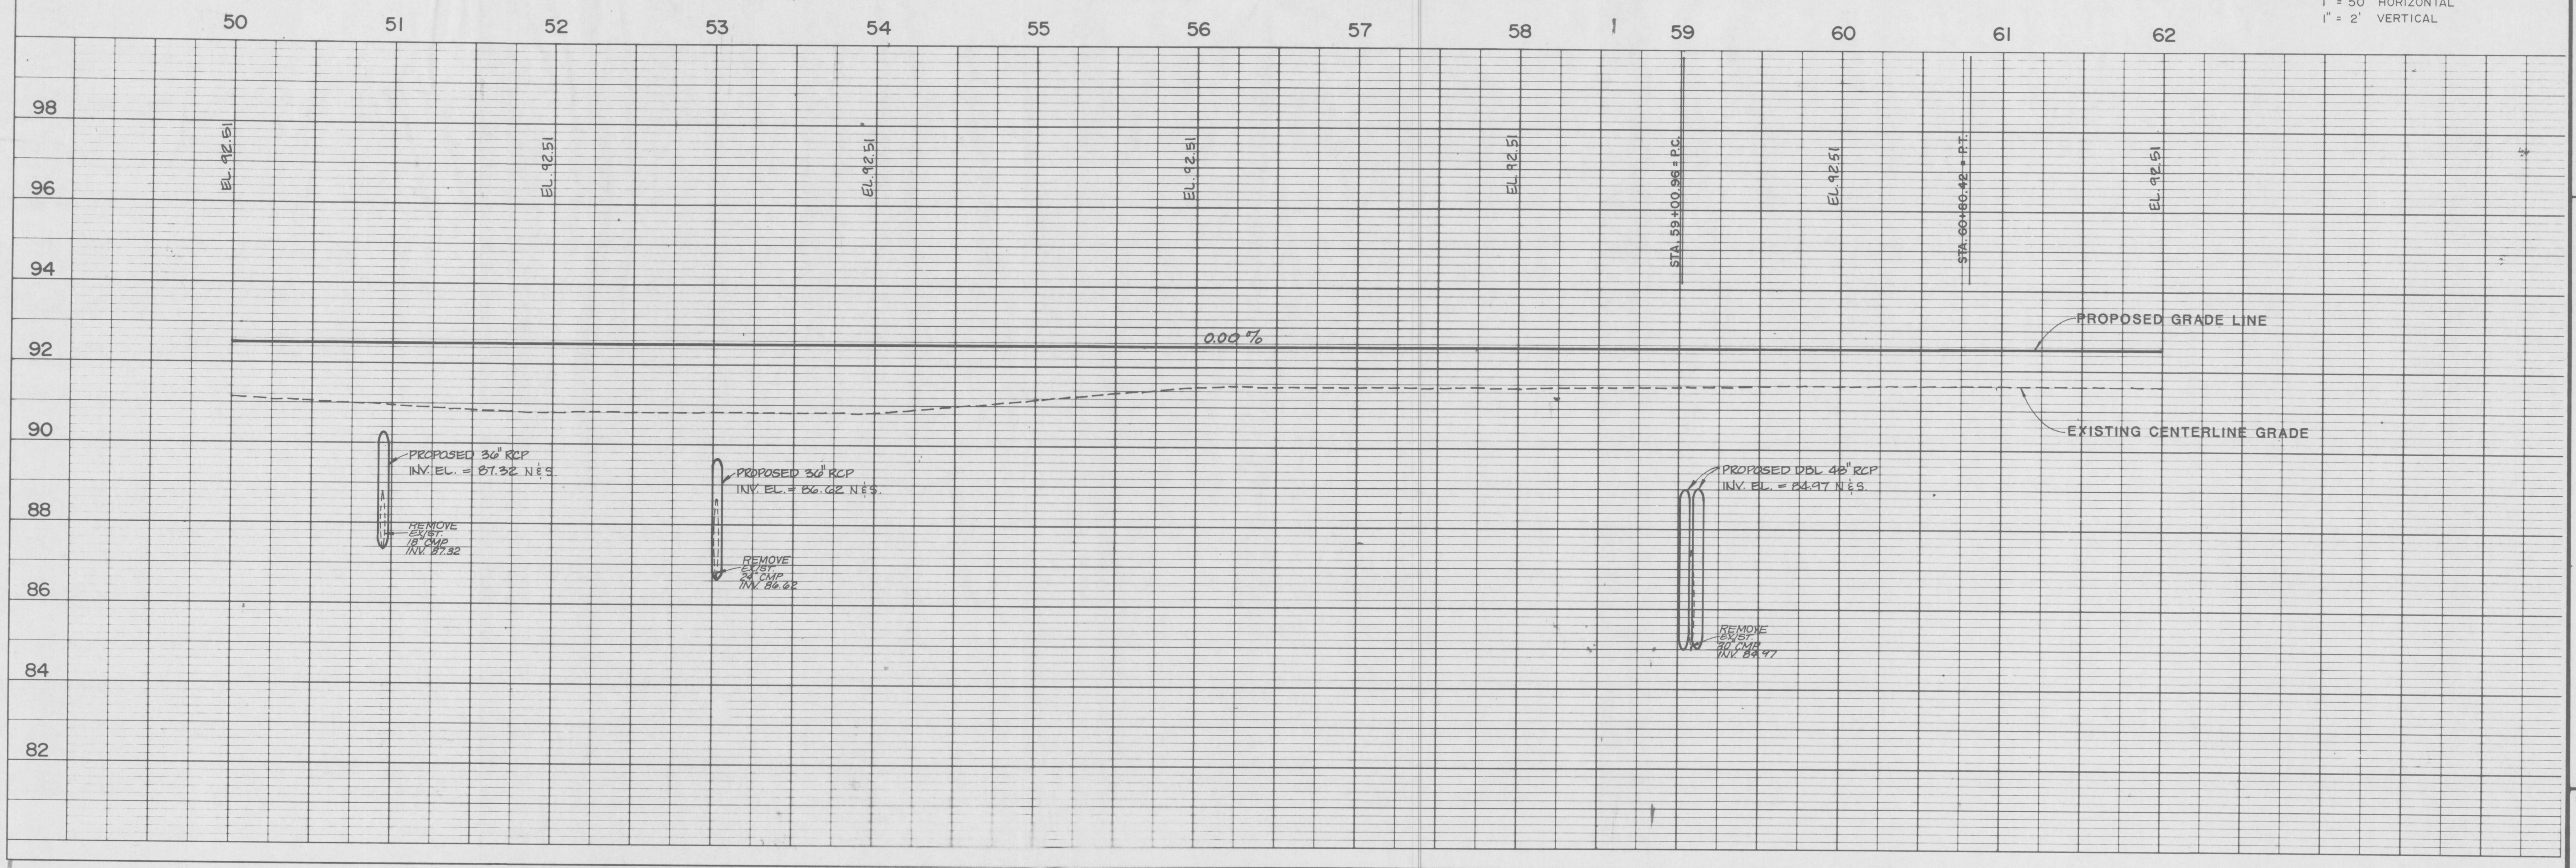

PLAN

NOTE BOOK	SURVEYED PLOTTED ALIGNMENT CHECKED RT. OF WAY CHECKED	BY	DATE
NO.			

PROFILE

NOTE BOOK	SURVEYED PLOTTED GRADES CHECKED B.M. & NOTED STRUCTURE NOTATIONS CHECKED	BY	DATE
NO.			

PLATE 1 PLAN-PROFILE O. F. R. & R. E. STANDARD
DIETZGEN CORPORATION
PRINTED IN U.S.A.

England-Thims & Miller, Inc.
Consulting & Design Engineers
JACKSONVILLE, FLORIDA

PLAN AND PROFILE
(STA. 50+00 - STA. 62+00)-

TRAIL RIDGE LANDFILL
(PLAN A)

ENG. PROJ. NO. E89-113-9
DRAWN BY: TLD
CHECKED BY: JAT
DATE JUNE 18, 1990
REVISIONS

8-27-90

DRAWING NO.
30

JT PROJ NO 89-113-9

NOT RELEASED FOR CONSTRUCTION