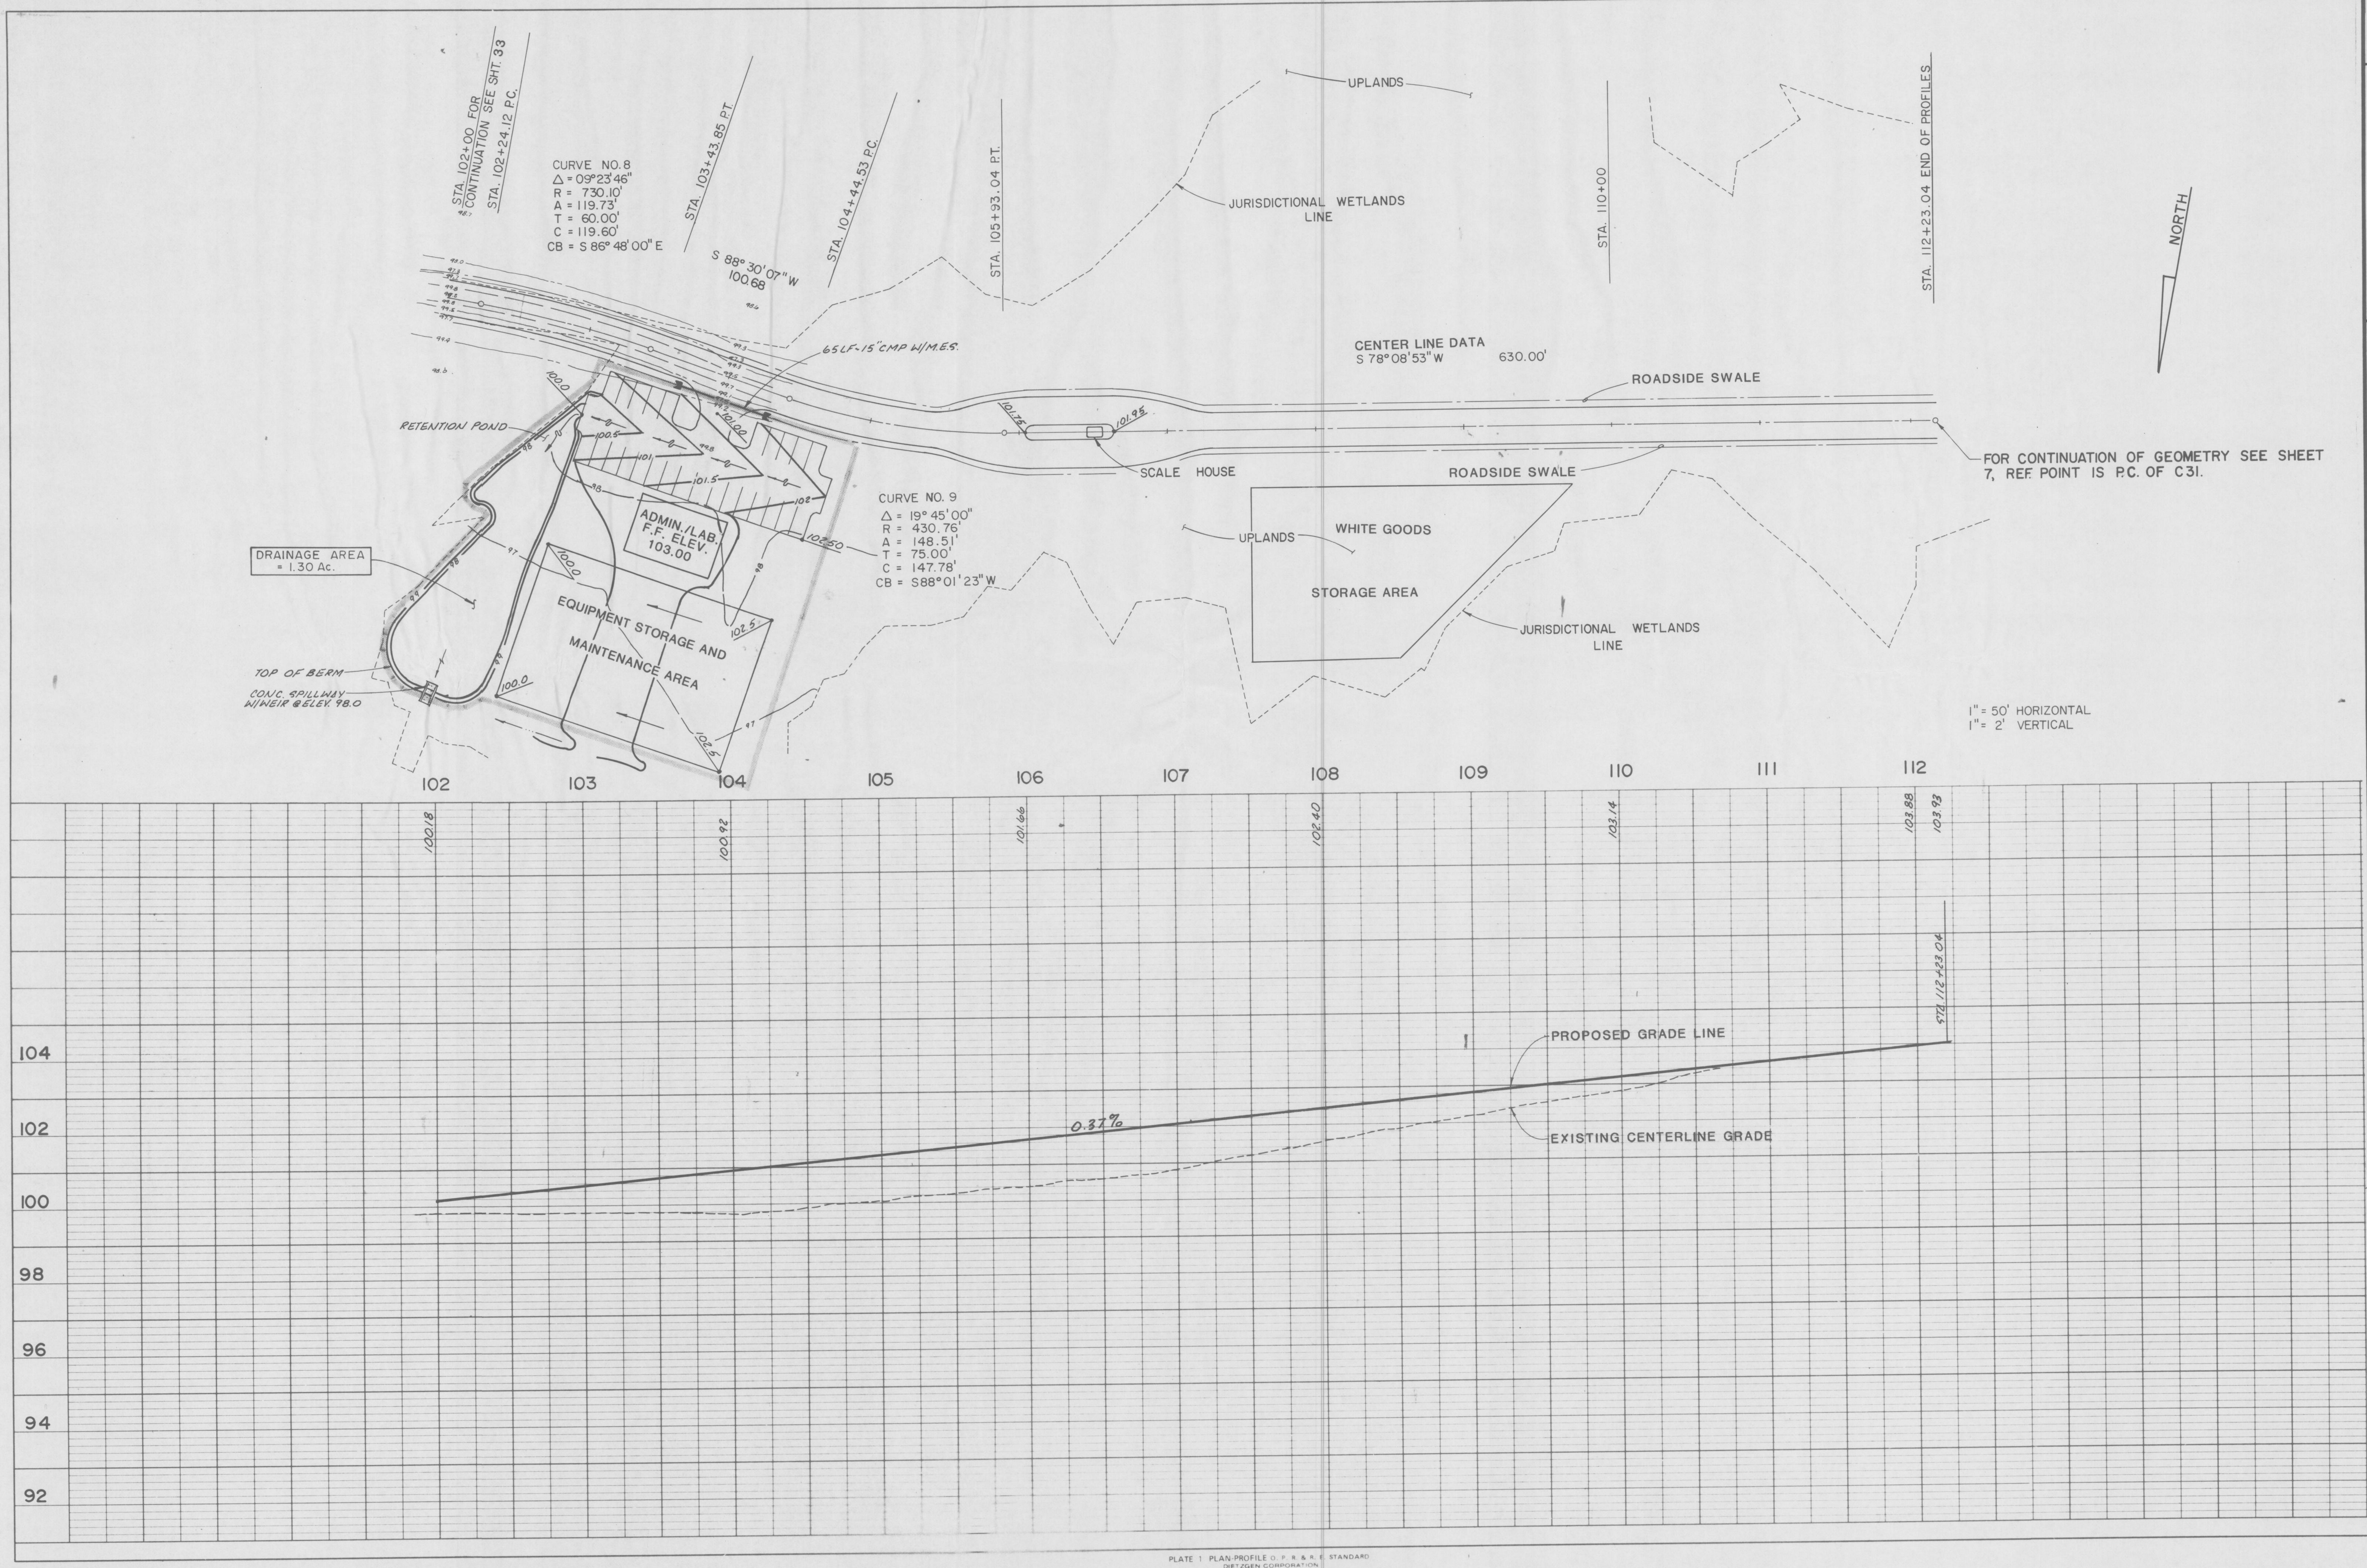

PLATE 1 PLAN-PROFILE O. P. R. & R. E. STANDARD
DIETZGEN CORPORATION
PRINTED IN U S A

PLAN

NOTE BOOK
No. ___

	BY	DATE
SURVEYED		
PLOTTED		
ALIGNMENT CHECKED		
RT. OF WAY CHECKED		

PROFILE

NOTE BOOK
No. ___

	BY	DATE
SURVEYED		
PLOTTED		
GRADES CHECKED		
B. M.'s NOTED		
STRUCTURE NOTATIONS CHECKED		

PLAN AND PROFILE
(STA. 102+00 – 112+23.04)

TRAIL RIDGE LANDFILL
(PLAN A)

ENG. PROJ. NO. 89-113-9
DRAWN BY: RWH
CHECKED BY: JAT
DATE: JUNE 18, 1990

REVISIONS

5-27-90

England-Thims & Miller, Inc.
Consulting & Design Engineers
JACKSONVILLE, FLORIDA

DRAWING NO.
34

PROJ. NO. 89-113-9

NOT RELEASED FOR CONSTRUCTION