
Moltech Power Systems

Site and Well Designations
Solid Waste Management Unit I (SWMU I)
SI-1
SI-2
SI-3
SI-4
SI-5D
SI-6
SI-7
SI-8
T-4
T-18
Solid Waste Management Unit II (SWMU II)
SII-1
SII-2
SII-3
SII-4
SII-5D
SII-6
SII-7
SII-8
SII-9
SII-10
SII-11
SII-12
SII-13
SII-14
SII-15
T-6
T-7
T-8
T-14
SII-PZ-1
SII-PZ-2
SII-PZ-3
SII-PZ-4
SII-PZ-5
SII-PZ-6
Hazardous Waste Management Areas I and II
B-1
B-2
B-3
B-4
B-5-1
B-5-2
B-6
B-7
B-8
B-9
B-10
B-11-1
B-11-2
B-11-3
L-1-1
L-2-1
L-2-2
L-2-3
L-2-4
L-2-5
L-3-1
L-3-2
L-4-1
L-4-2
L-4-3
L-5-1
L-5-2
L-6
L-7
MW-1
T-1
T-2
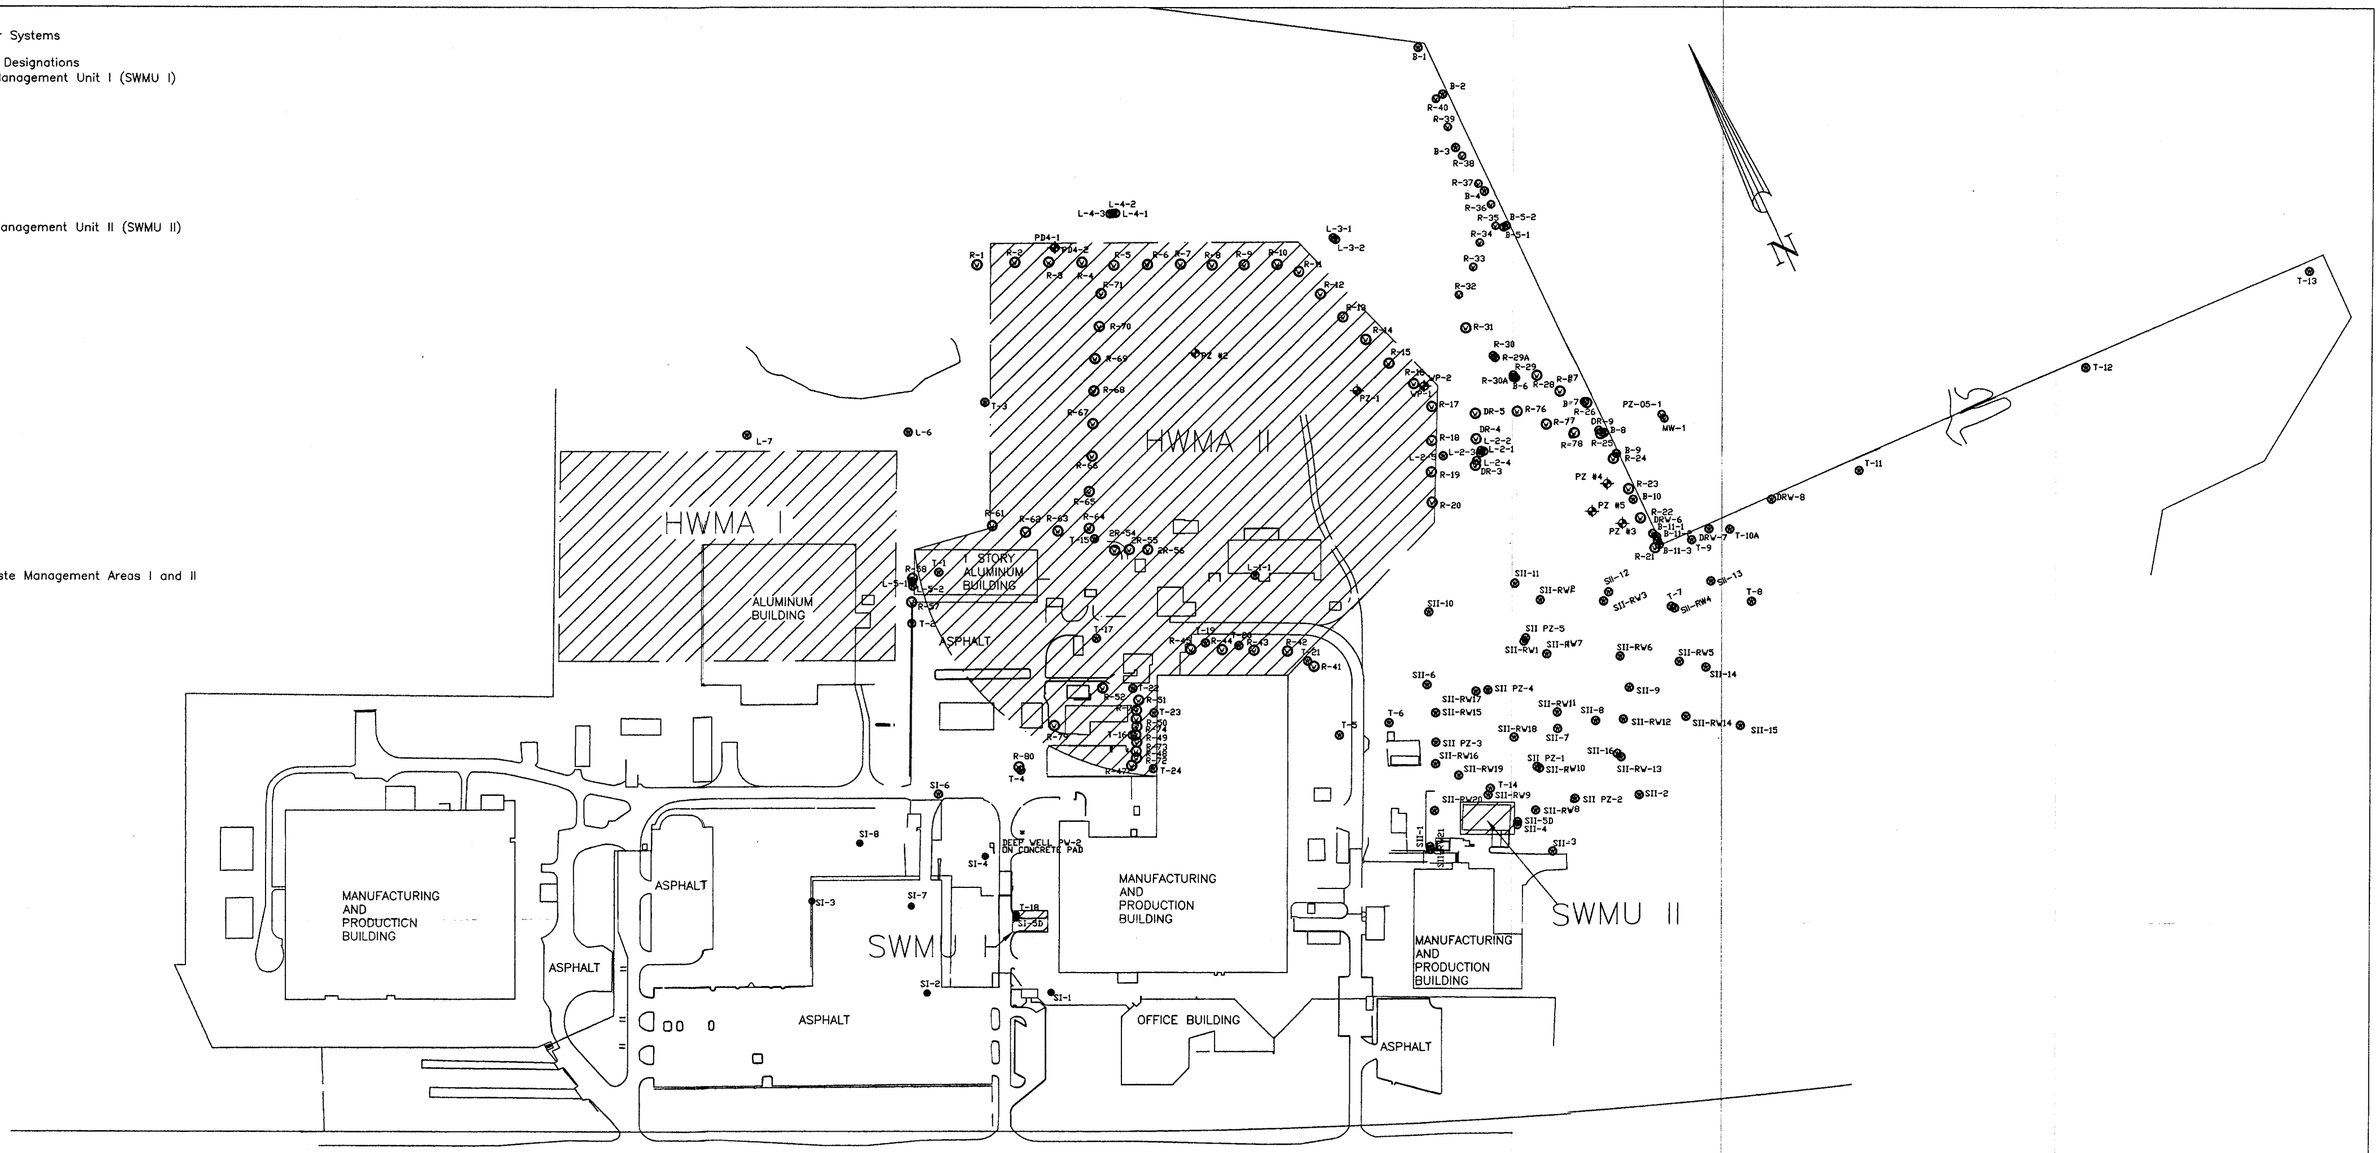

LEGEND
⊗ RECOVERY WELL
⊗ MONITORING WELL
⊕ PIEZOMETER

HWMA APPROXIMATE SITE AREA AND DESIGNATION

0 1"
SCALE: 1" = 200'
BAR IS ONE INCH ON ORIGINAL DRAWING IF NOT ONE INCH ADJUST ACCORDINGLY

MOLTECH POWER SYSTEMS, INC.

TERRA Environmental Services, Inc.

FIGURE 1. LOCATION OF HAZARDOUS WASTE MANAGEMENT AREAS (HWMA) AND SOLID WASTE MANAGEMENT UNITS (SWMU).

DRAWN: JASON E. HARTZ
SCALE 1" = 200'
DATE: 12/04/2001