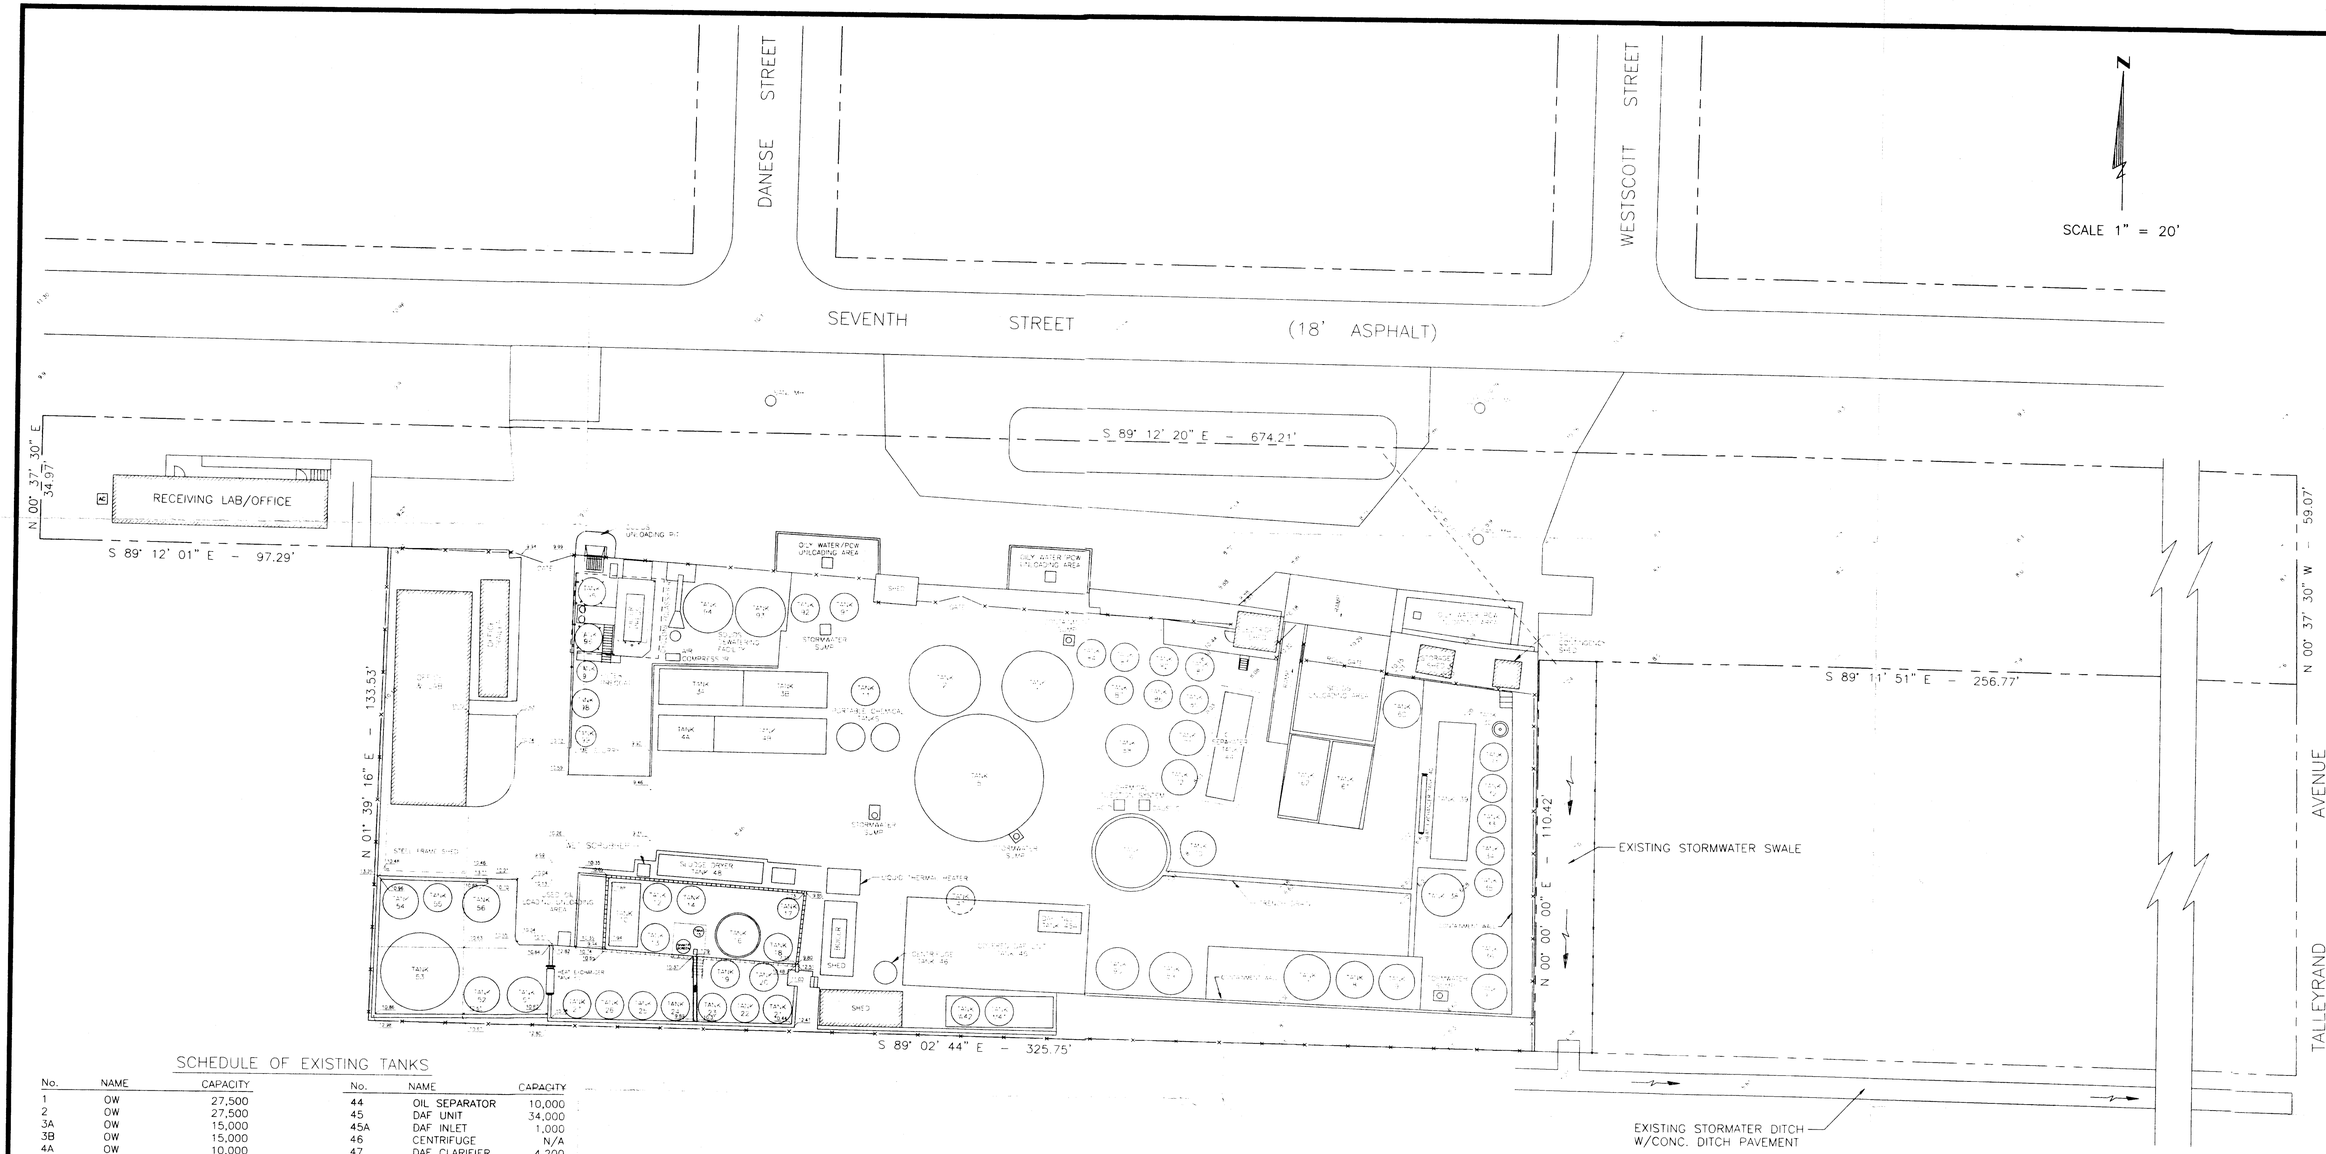


SCHEDULE OF EXISTING TANKS

No.	NAME	CAPACITY	No.	NAME	CAPACITY
1	OW	27,500	44	OIL SEPARATOR	10,000
2	OW	27,500	45	DAF UNIT	34,000
3A	OW	15,000	45A	DAF INLET	1,000
3B	OW	15,000	46	CENTRIFUGE	N/A
4A	OW	10,000	47	DAF CLARIFIER	4,200
4B	S	20,000	48	SLUDGE DRYER	N/A
5	OW	210,000	50	HEAT EXCHANGER	N/A
6	PCW	62,000	51	O	15,000
7	W	22,000	52	O	15,000
8	W	22,000	53	O	85,000
9	W	23,000	54	O	19,000
10	O	4,800	55	O	10,000
11	O	6,000	56	O	20,000
12	O	8,000	60	S	12,000
13	O	6,000	61	S	8,000
14	O	8,000	62	S	8,000
15	O	55	70	S/OW	9,500
16	O	16,000	71	OW	6,500
17	O	1,000	72	OW	6,500
18	O	6,000	81	OW	5,000
19	O	8,000	82	OW	5,000
20	O	8,000	83	OW	5,500
21	O	8,000	84	OW	5,500
22	O	8,000	85	OW	6,000
23	O	10,000	86	OW	6,000
24	O	15,000	87	OW	6,000
25	O	15,000	88	OW	6,000
26	O	15,000	89	S	10,000
27	O	15,000	90	S	10,000
30	W	500	91	OW	5,000
31	W	10,000	92	OW	5,000
32	W	12,000	93	S/OW	12,000
33	W	12,000	94	S/OW	12,000
34	W	12,000	95	S	4,000
35	W	10,000	96	S	4,000
36	W	20,000	97	FILTER PRECOAT	1,000
37	OW	20,000	98	W	12,000
38	PCW	30,000	99	LIME SLURRY	1,000
39	O	30,000	M41	OUT OF SERVICE	10,000
40	HEAT EXCHANGER	N/A	W42	OUT OF SERVICE	10,000

TANK LEGEND

O	–	OIL MANAGEMENT UNIT
OW	–	OILY WATER
PCW	–	PETROLEUM CONTACT WATER
S	–	SLUDGE OR SOLIDS
W	–	WATER


NO.	DATE	BY	REVISION DESCRIPTION

DESG
DRWN
CHKD
APRV
DATE 8/26/02

MITTAUER & ASSOCIATES, INC.
CONSULTING ENGINEERS
4611-4 U.S. Highway 17, Orange Park, Florida (904) 278-0030

INDUSTRIAL WATER SERVICES, INC.
Used Oil Processing Facility Permit
Topographic Map
Jacksonville, Florida

JOB NO. 9122-20-1
SHEET NO. B-3c
OF

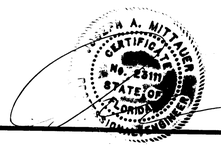

AUG 2 6 2002