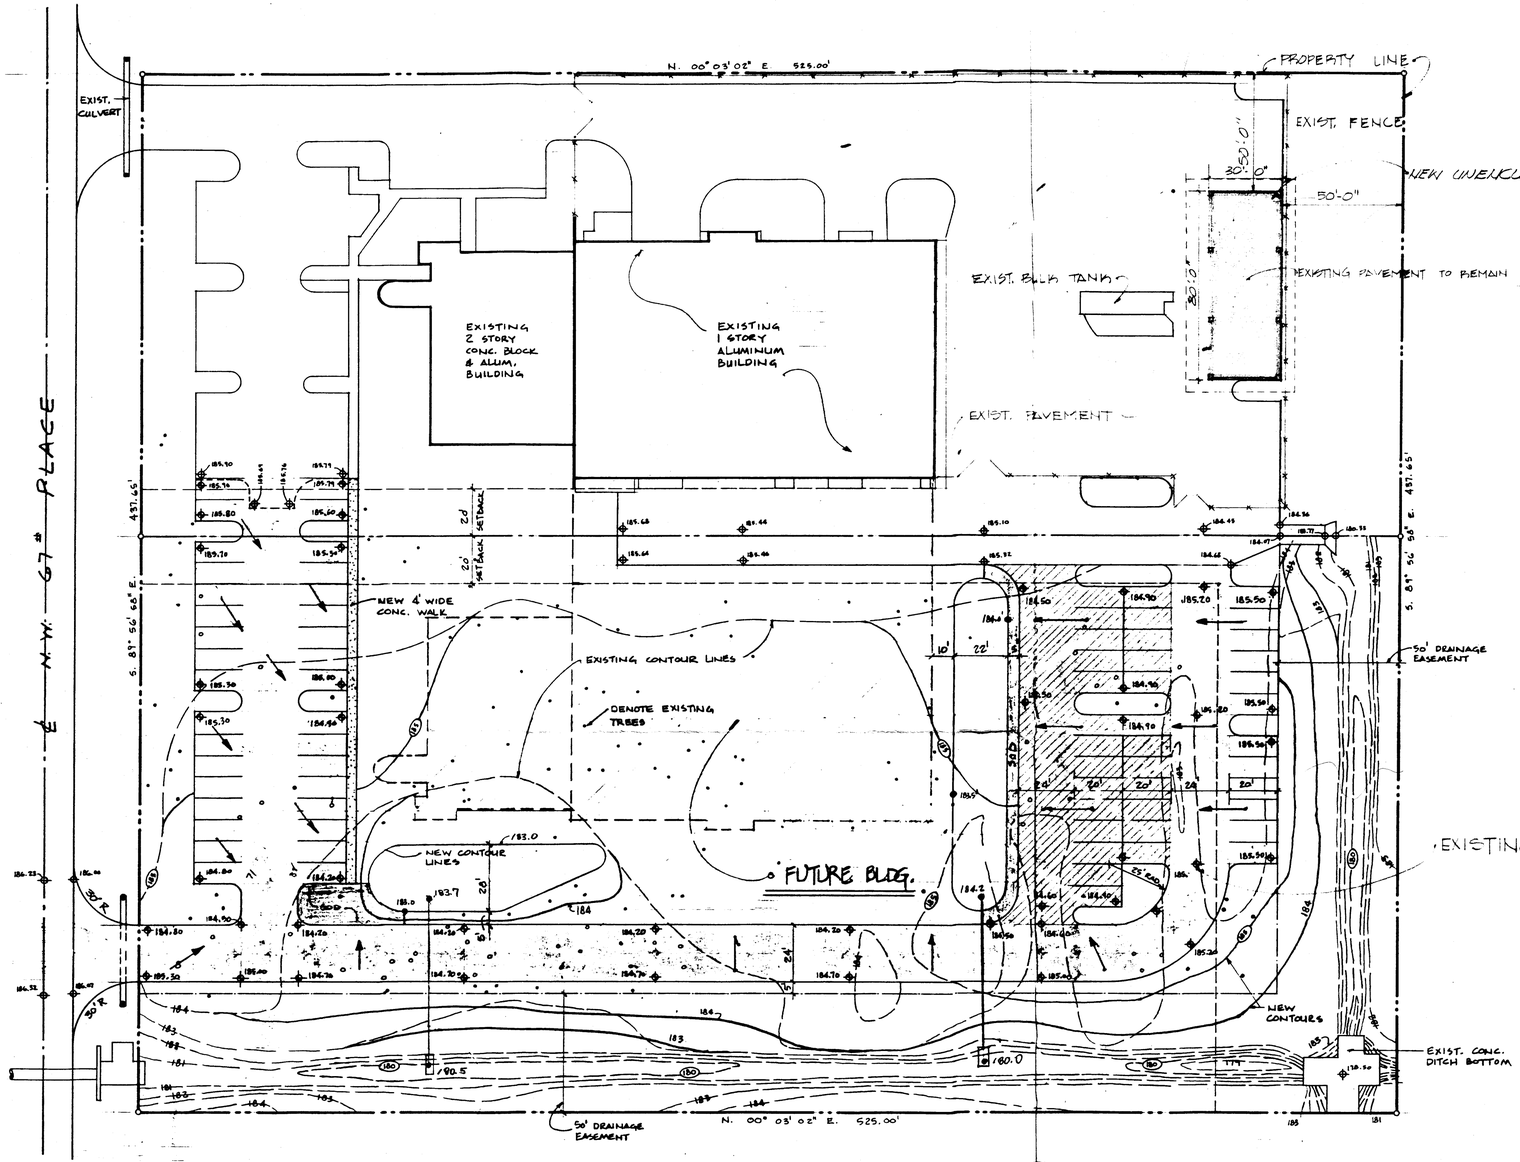

SITE PLAN

SCALE 1" = 30'-0"

NORTH

SITE DATA

- TOTAL ACREAGE ____ 5.27 ACRES
- TYPE OF BLDG ____ OFFICE & WAREHOUSE
- SQUARE FOOTAGE OF OFFICE

	EXIST.
GROSS	9,000
NET	8,100

- SQUARE FOOTAGE OF WAREHOUSE

GROSS	15,000
NET	13,500

- NO. OF EMPLOYEES ____ 75 PERSONS
- % OF OPEN SPACE ____ 56.6 %
- % OF BLDG. COVERAGE ____ 20.4 %
- % OF PAVEMENT COVERAGE ____ 23.0 %
- EXIST. PARKING ____ 126 CARS

SITE PLAN

file no. 8702 | drawn by RL
date 10/30/87 | checked AL
revised

NEW UNENCLOSED STORAGE SHED for QUADREX H.P.S.

robert s. taylor, sr.
gainesville, florida

architect

sheet no.