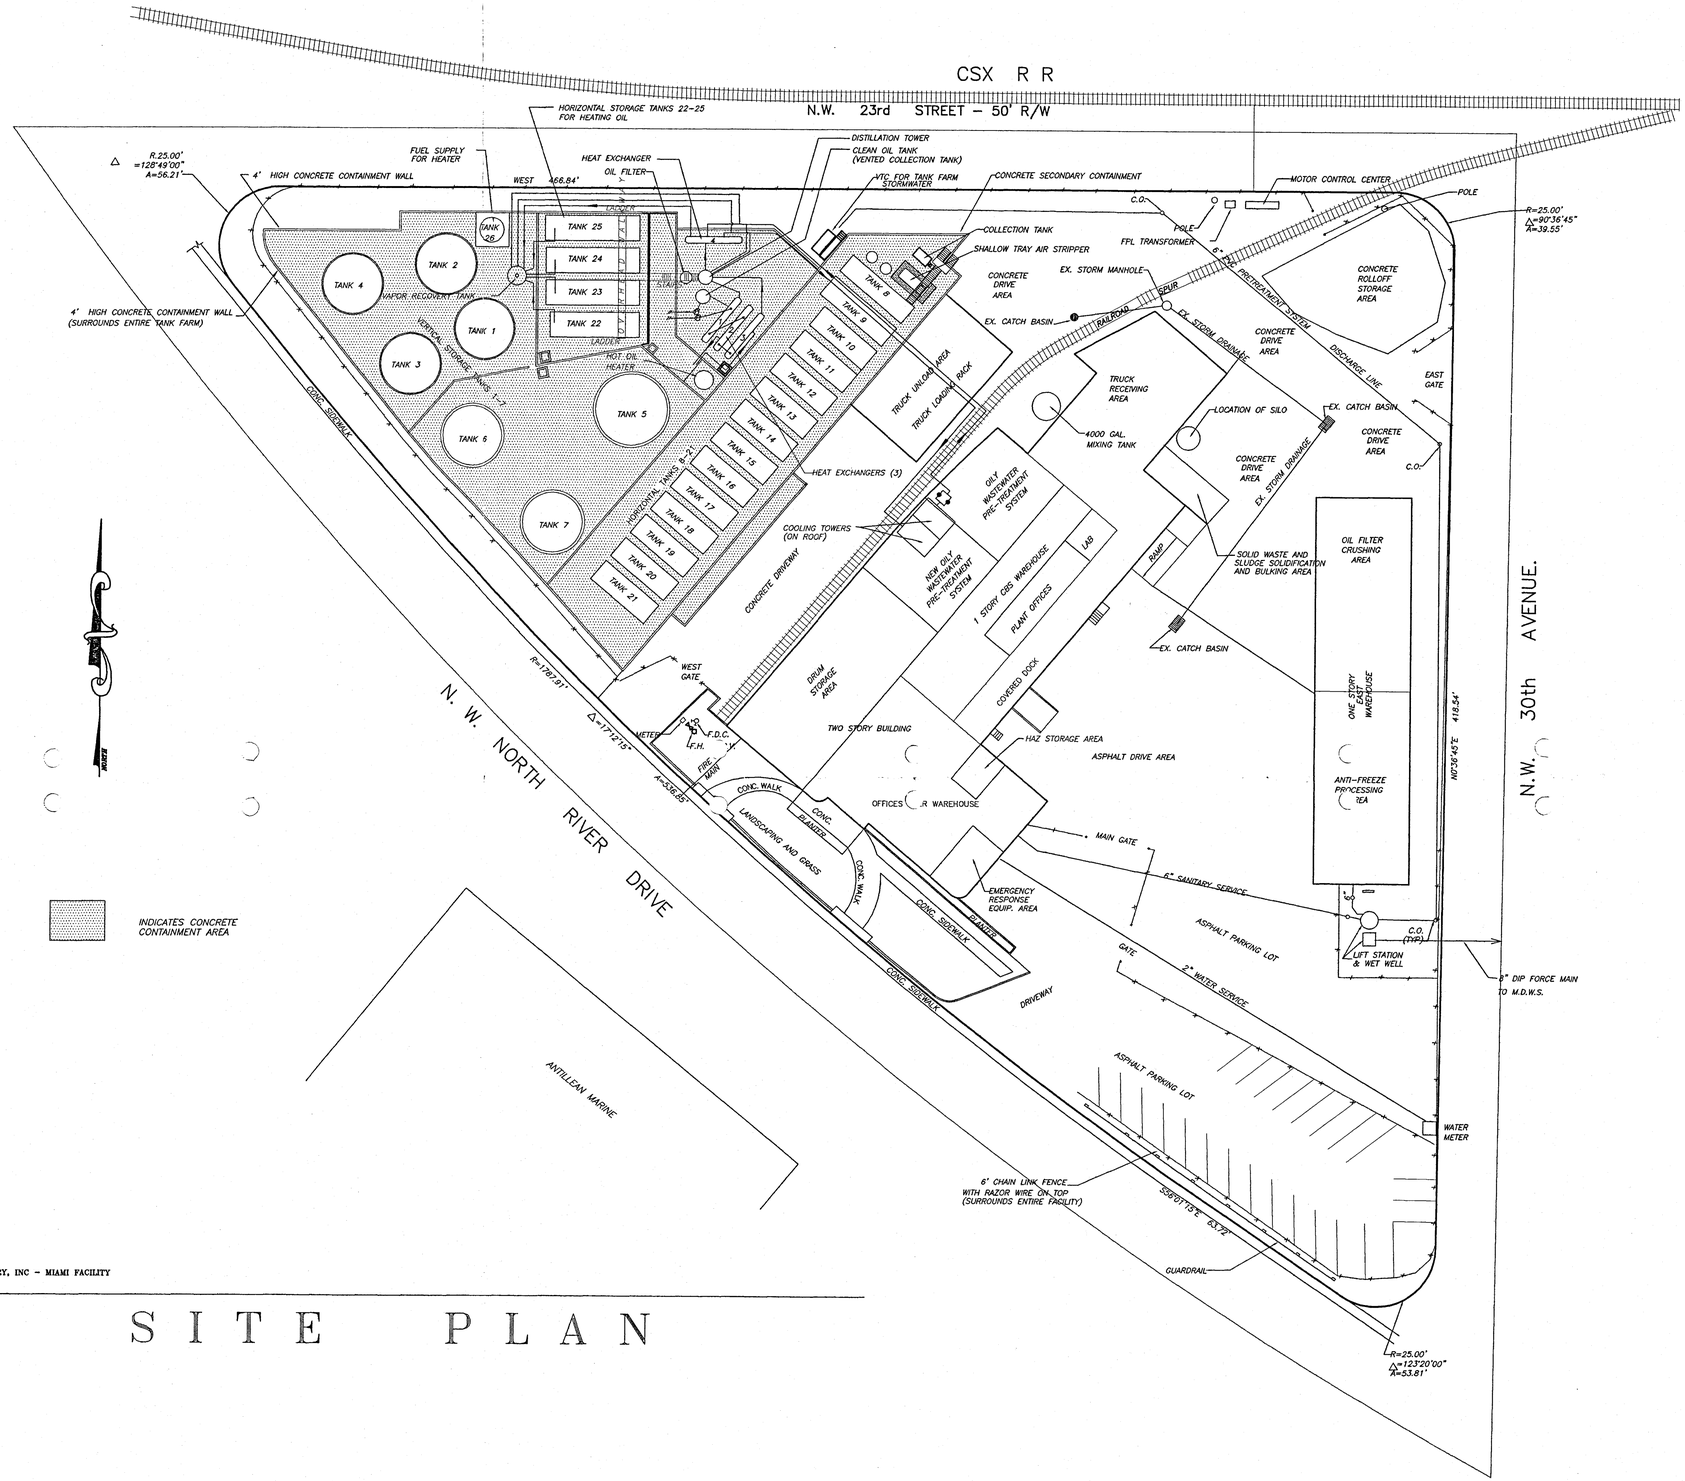

CLIFF BERRY, INC – MIAMI FACILITY

SITE PLAN

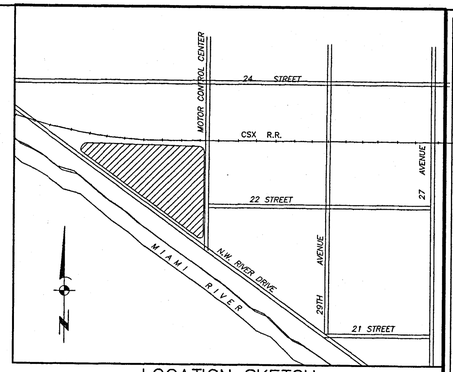

LOCATION SKETCH
N.T.S.

DIVERSIFIED CONSTRUCTION & ENGINEERING SERVICES
DCES
2295 N.W. CORPORATE BLVD, #125, BOCA RATON, FL 33431
561-750-3717 FAX 561-750-3686
EB #6459

REVISIONS	DATE:	DWN.:	CHK.:
1.			
2.			
3.			
4.			
5.			
6.			
7.			
8.			

CLIFF BERRY INC.
MIAMI FACILITY
3033 N.W. NORTH RIVER DRIVE, MIAMI, FL 33142
SITE PLAN

DCES

SCALE:	1"=30'
DATE:	4-10--07
DWN. BY:	M.K.
CHK. BY:	N.B.J.
F.B.	PG.
JOB NO.:	732-98
SHEET:	1 OF 1

RECEIVED
JAN 28 2008
DEPT of ENV PROTECTION
WEST PALM BEACH

JAN 04 2008