

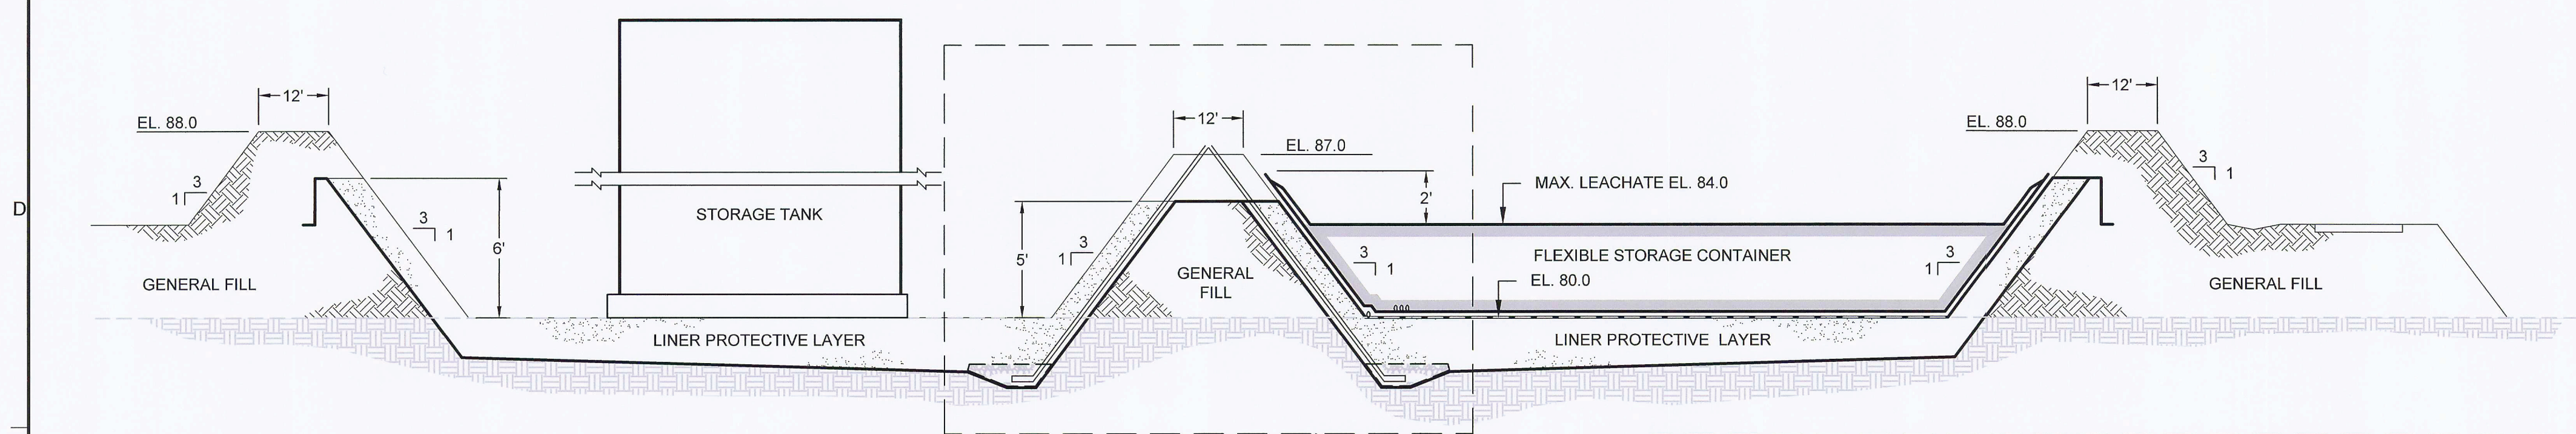
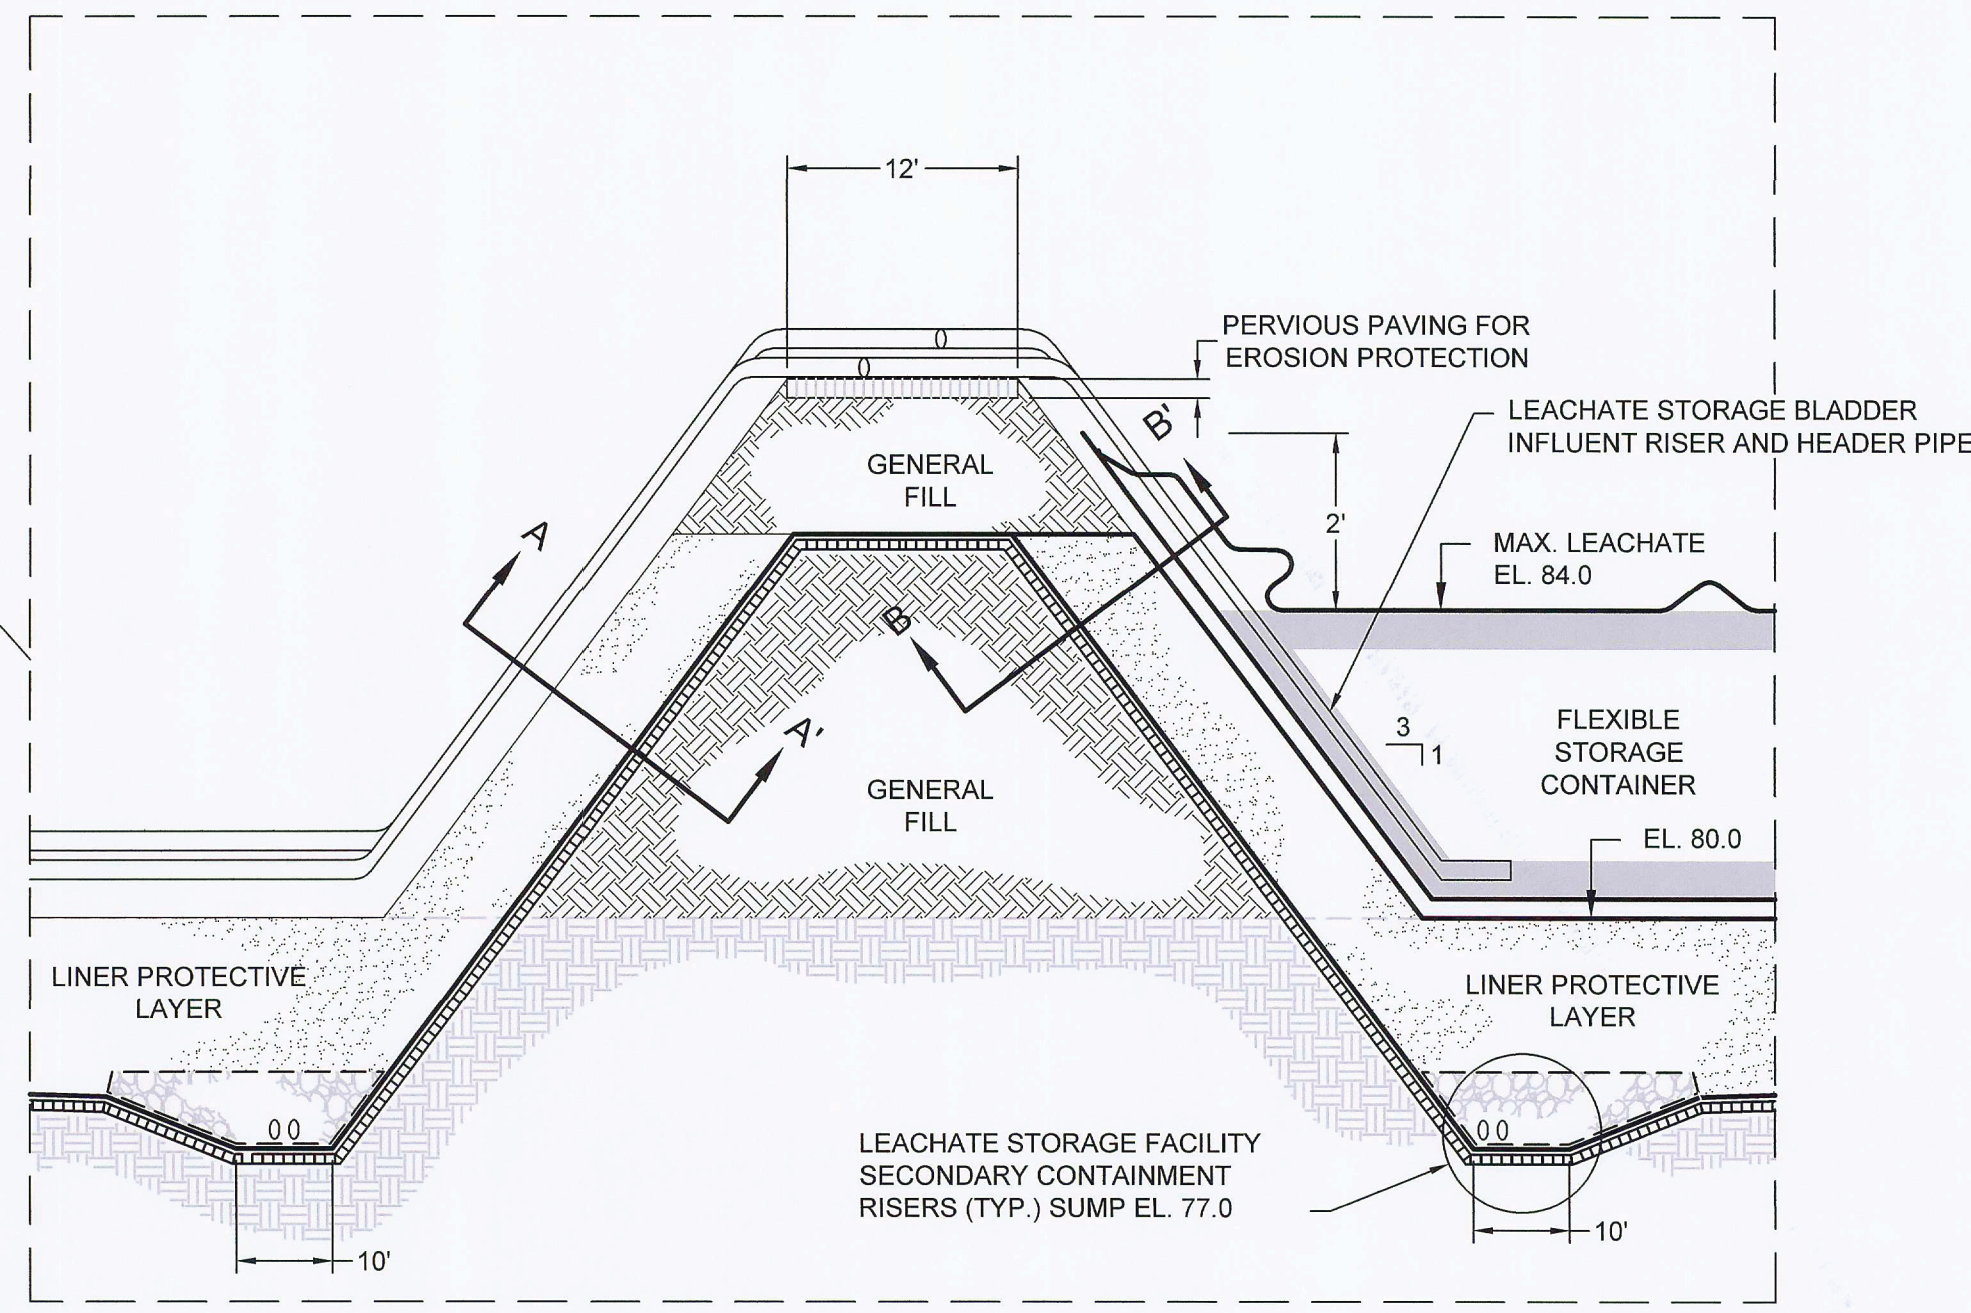
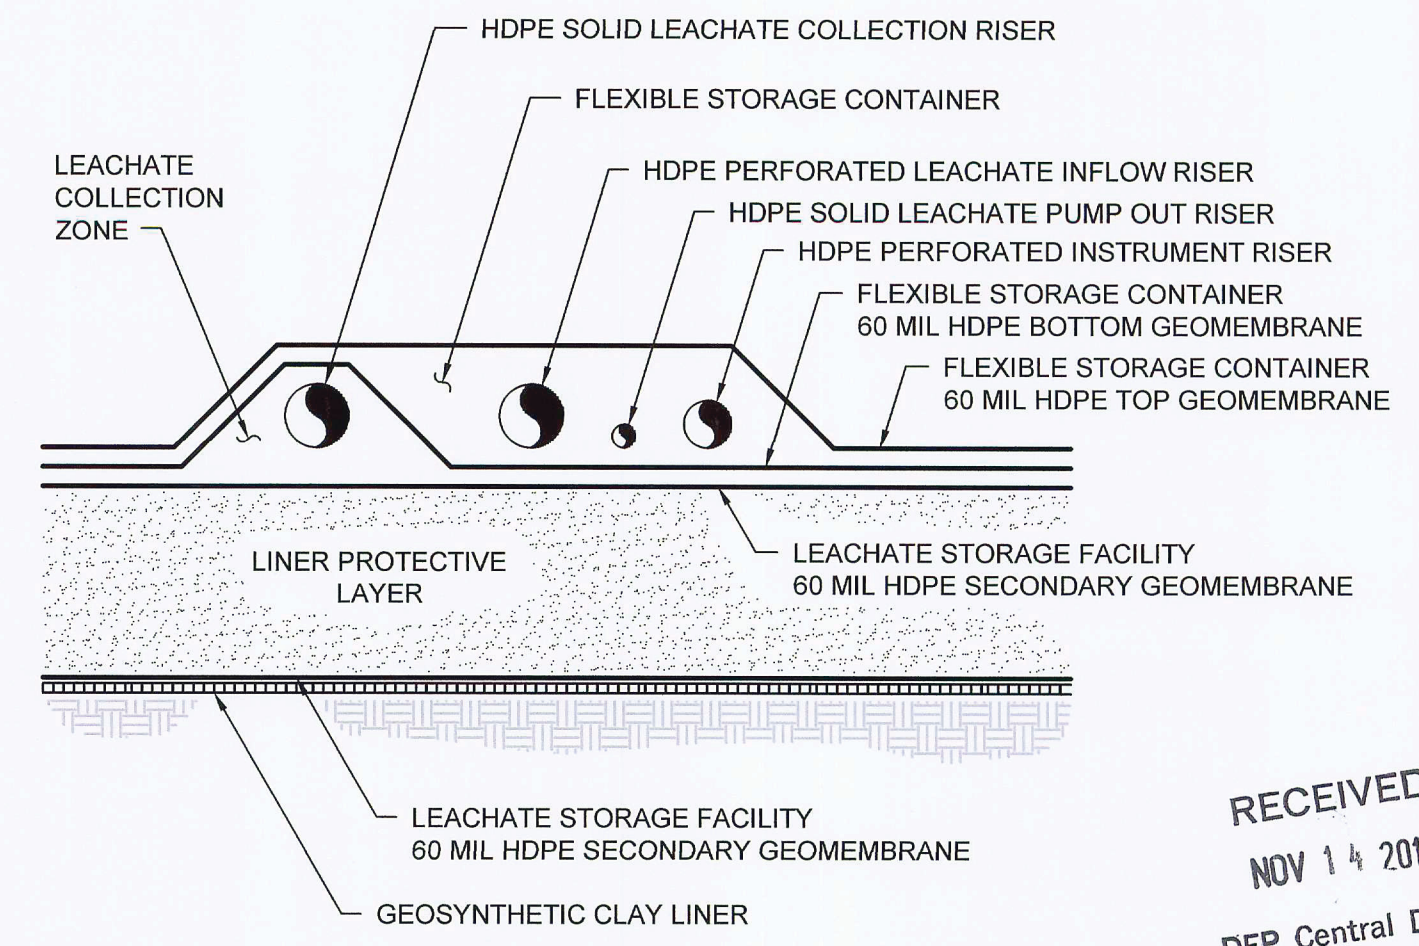



R 23 SECTION
LEACHATE STORAGE FACILITY
SCALE: 1" = 20' H, 1" = 5' V

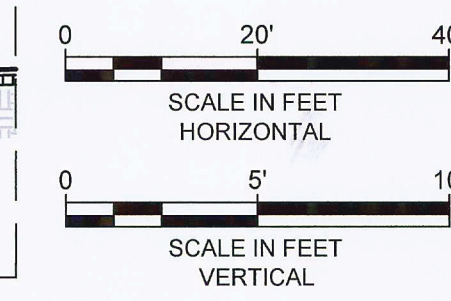


S 22 SECTION
LEACHATE STORAGE FACILITY SECTION
SCALE: 1" = 20' H, 1" = 5' V

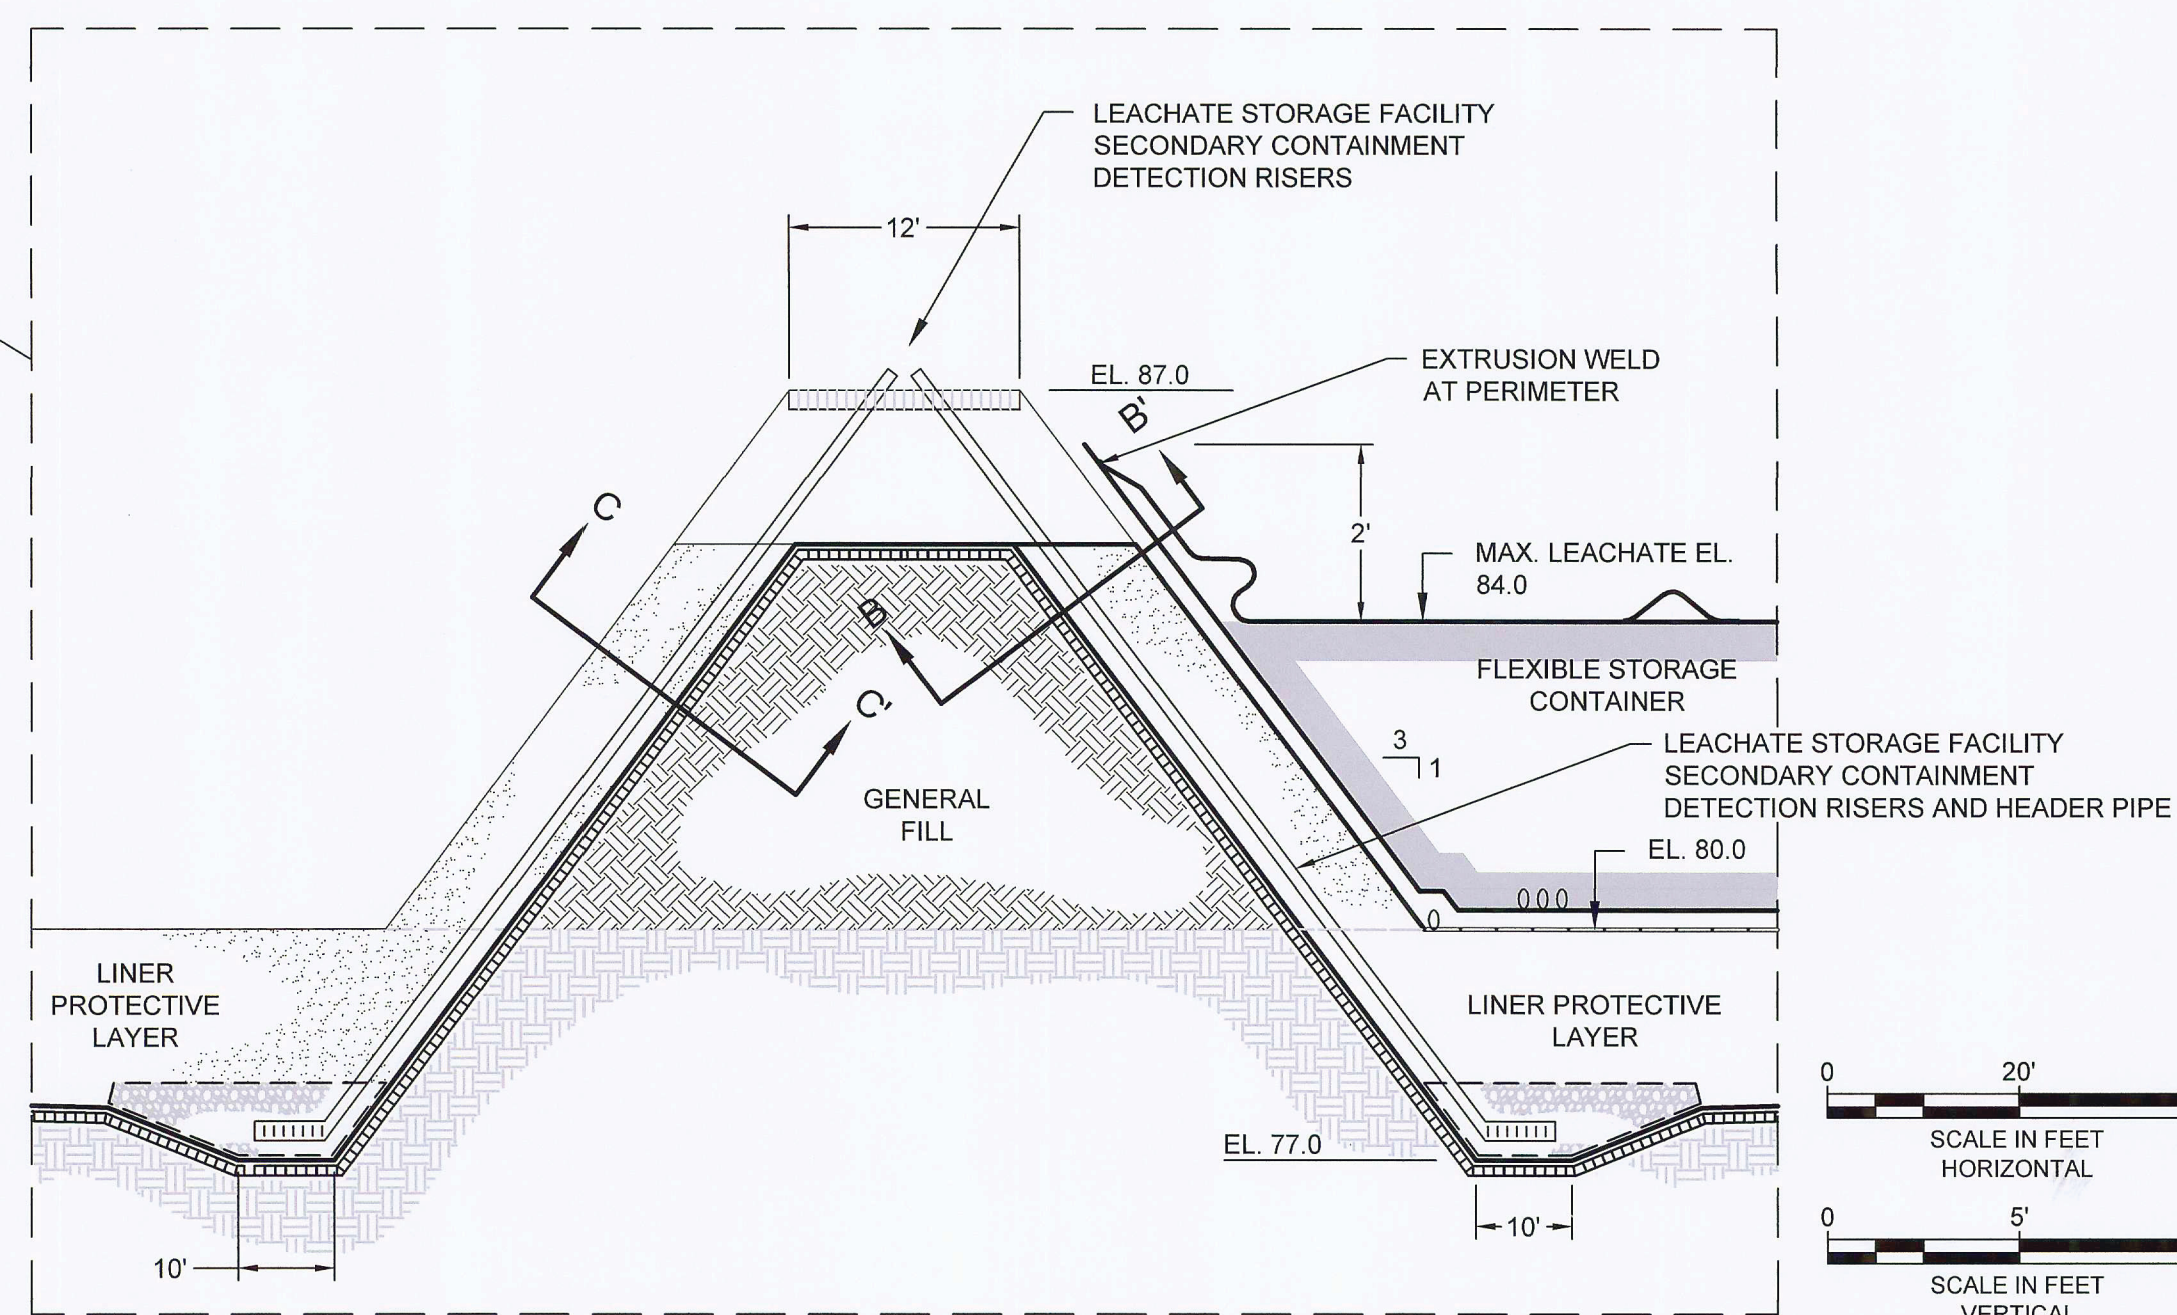

SECTION A-A'
SCALE: 1" = 2'

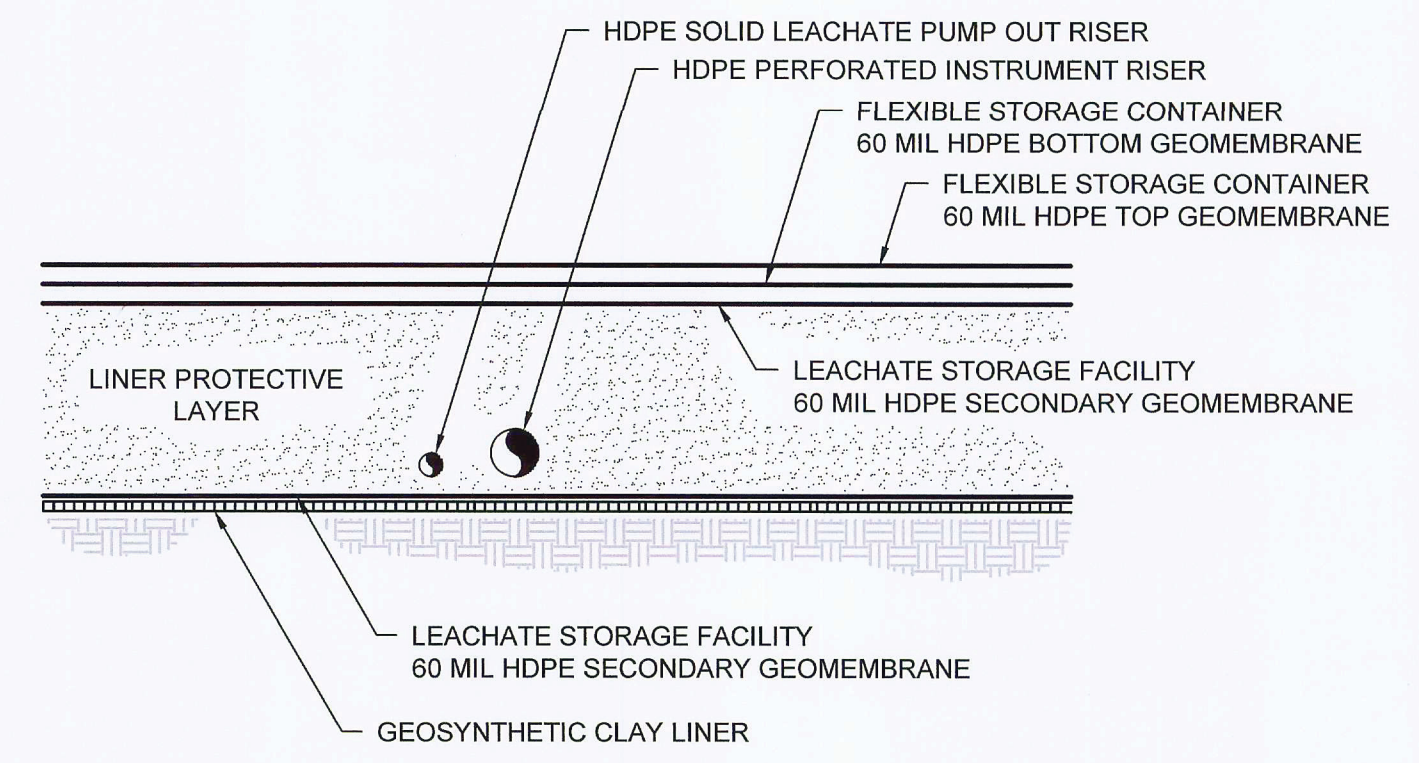

SECTION B-B'
SCALE: 1" = 2'

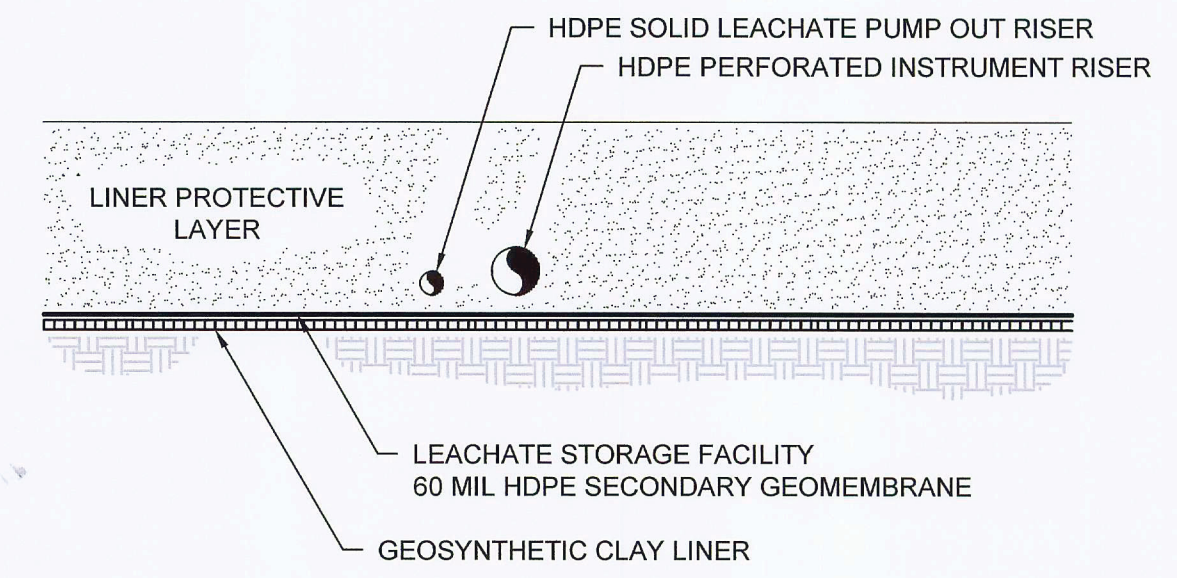


SECTION C-C'
SCALE: 1" = 2'

- NOTES:
- ELEVATIONS ON DETAILS REFER TO PERMANENT LEACHATE STORAGE TANK AREA. FOR INTERIM LEACHATE STORAGE TANK AREA BUILT FOR PHASE 1 AND PHASE 2 AS SHOWN ON SHEET 24 OF 50, ALL REFERENCED ELEVATIONS SHALL BE MAINTAINED.
 - TOP GEOMEMBRANE OF FLEXIBLE STORAGE CONTAINER SHALL EQUAL DIMENSIONS OF BOTTOM GEOMEMBRANE SUCH THAT BOTH GEOMEMBRANES LAY FLAT WHEN CONTAINER IS EMPTY.
 - DETAILS ARE SHOWN TO SCALE AS NOTED EXCEPT FOR THE GEOSYNTHETICS WHICH ARE SHOWN AT AN EXAGGERATED SCALE FOR CLARITY.


0	NOV 2011	ISSUED FOR FDEP APPROVAL	JWO	VMD
REV	DATE	DESCRIPTION	DRN	APP
Geosyntec consultants 13101 TELECOM DRIVE, SUITE 120 TEMPLE TERRACE, FLORIDA 33637 USA PH: 813.558.0990 - FX: 813.558.9726 AUTHORIZATION NUMBER: 4321				
WSI Waste Services, Inc. 1501 OMNI WAY ST. CLOUD, FLORIDA 34773 TEL: 407-891-3720 FAX: 407-891-3730				
LEACHATE STORAGE FACILITY CROSS SECTIONS				
SOLID WASTE RENEWAL PERMIT				
J.E.D. SOLID WASTE MANAGEMENT FACILITY				
DESIGN BY: VMD/JDQ DRAWN BY: JWO/CMV CHECKED BY: VMD REVIEWED BY: JDQ APPROVED BY: VMD		DATE: NOVEMBER 2011 PROJECT NO.: FL1962.02 FILE: FL1962.02P230 DRAWING NO.: 23 OF 45		

1.000 PROJECTS/ISSUED FOR PERMIT/SOLID WASTE/PERMIT/RENEWAL/FL1962.02P230.DWG (10 November 2011 - 3:22 PM) C:\Users\...

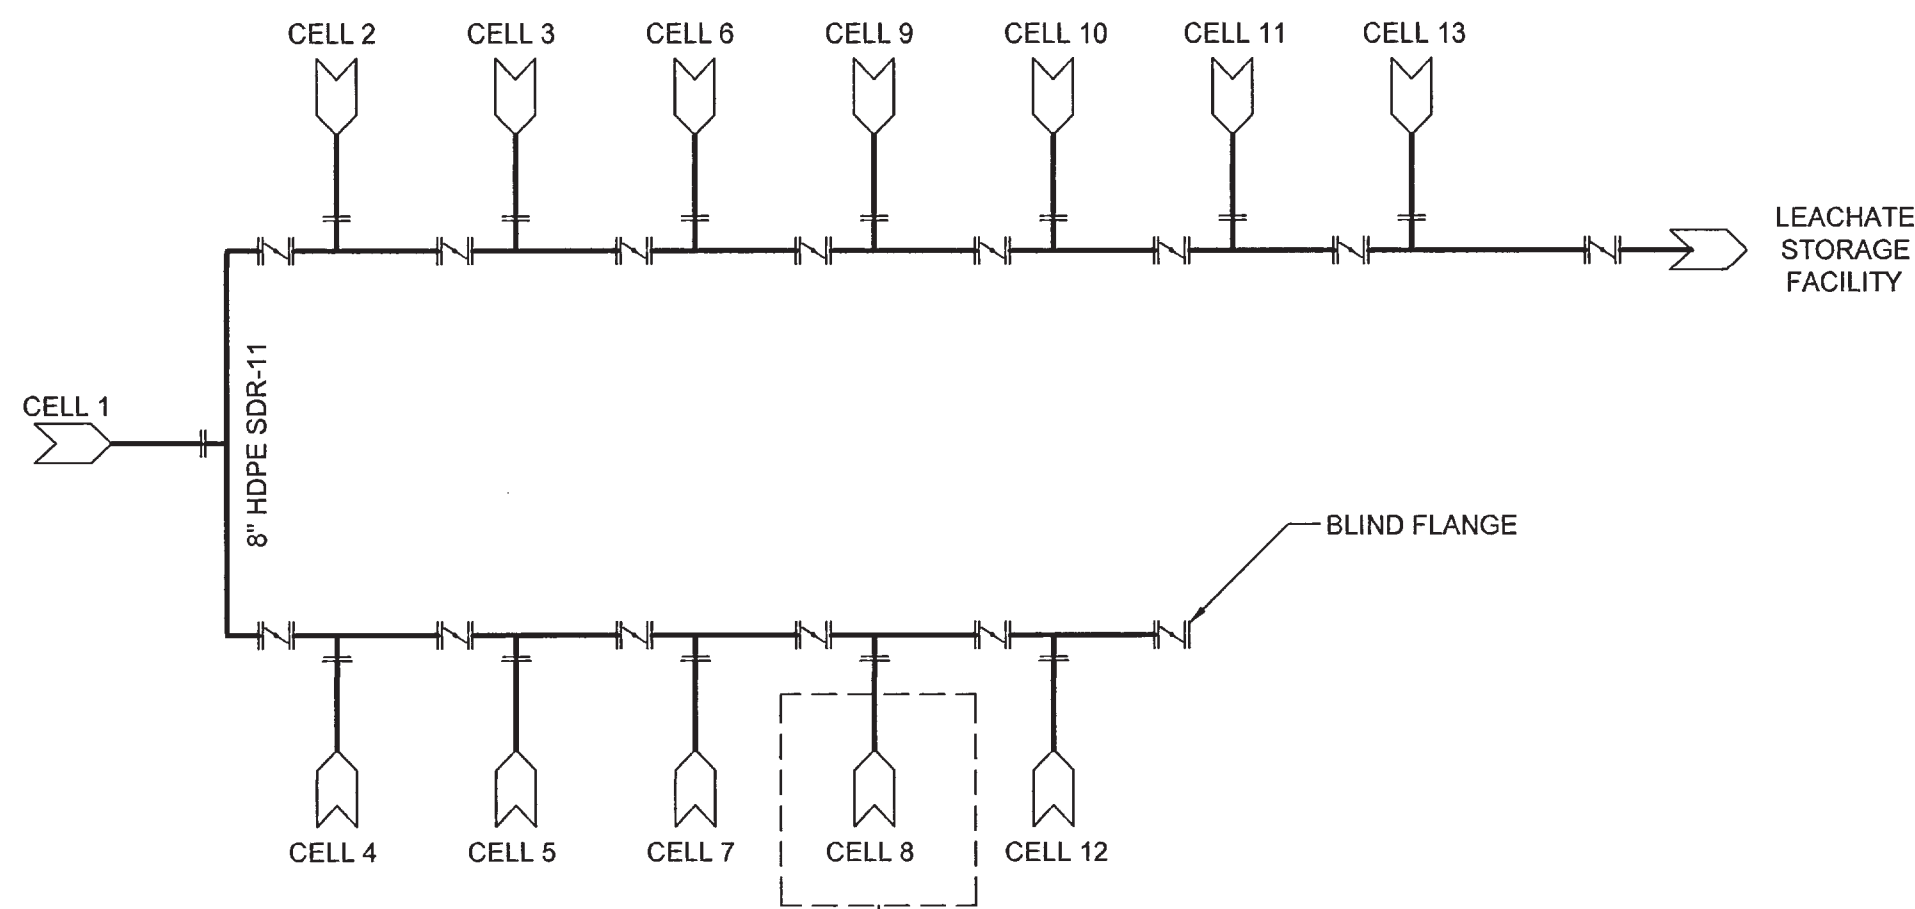


RECEIVED
NOV 14 2011
DEP, Central Dist.

LEGEND

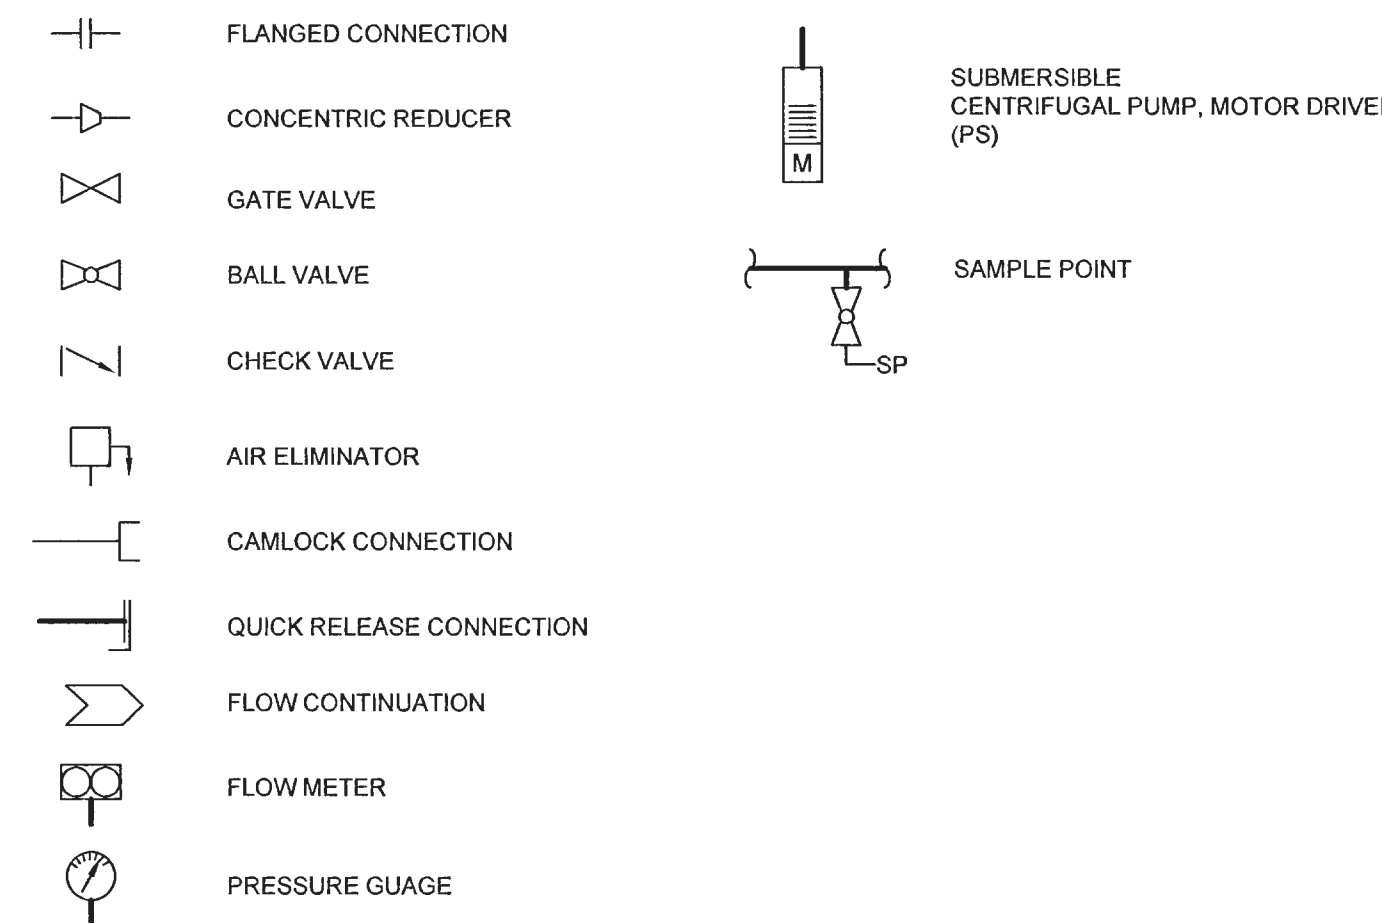

OPERATIONAL NOTES: (MECHANICAL FLOW DIAGRAM)

1. PUMP OPERATION IS CONTROLLED BY LEVEL TRANSDUCERS THAT SHALL BE MOUNTED IN ACCORDANCE WITH MANUFACTURES SPECIFICATIONS.
2. EACH PRIMARY LEACHATE SUMP WILL BE EQUIPPED WITH ONE LEVEL TRANSDUCER. THE LEVEL TRANSDUCERS WILL HAVE 3 SET POINTS. THE HIGH LEVEL SETPOINT WILL ACTIVATE THE SUMP PUMP. THE LOW LEVEL SET POINT WILL SHUT OFF THE SUMP PUMP. IF THE LEVEL OF LEACHATE IN THE PRIMARY LEACHATE SUMP REACHES THE ALARM LEVEL SWITCH, AN ALARM WILL BE ACTIVATED TO SIGNAL POTENTIAL PUMPING PROBLEMS WITHIN THE SUMP.
3. THE SECONDARY LEACHATE SUMP WILL ALSO BE EQUIPPED WITH ONE LEVEL TRANSDUCER. THE LEVEL TRANSDUCER WILL HAVE 3 SET POINTS. THE HIGH LEVEL SETPOINT WILL ACTIVATE THE SUMP PUMP. THE LOW LEVEL SET POINT WILL SHUT OFF THE SUMP PUMP. IF THE LEVEL OF LEACHATE IN THE SECONDARY LEACHATE SUMP REACHES THE ALARM LEVEL SWITCH, AN ALARM WILL BE ACTIVATED TO SIGNAL POTENTIAL PUMPING PROBLEMS WITHIN THE SUMP.
4. FLOW TOTALIZERS WILL RECORD THE AMOUNT OF LEACHATE PUMPED FROM THE PRIMARY AND SECONDARY SUMPS.

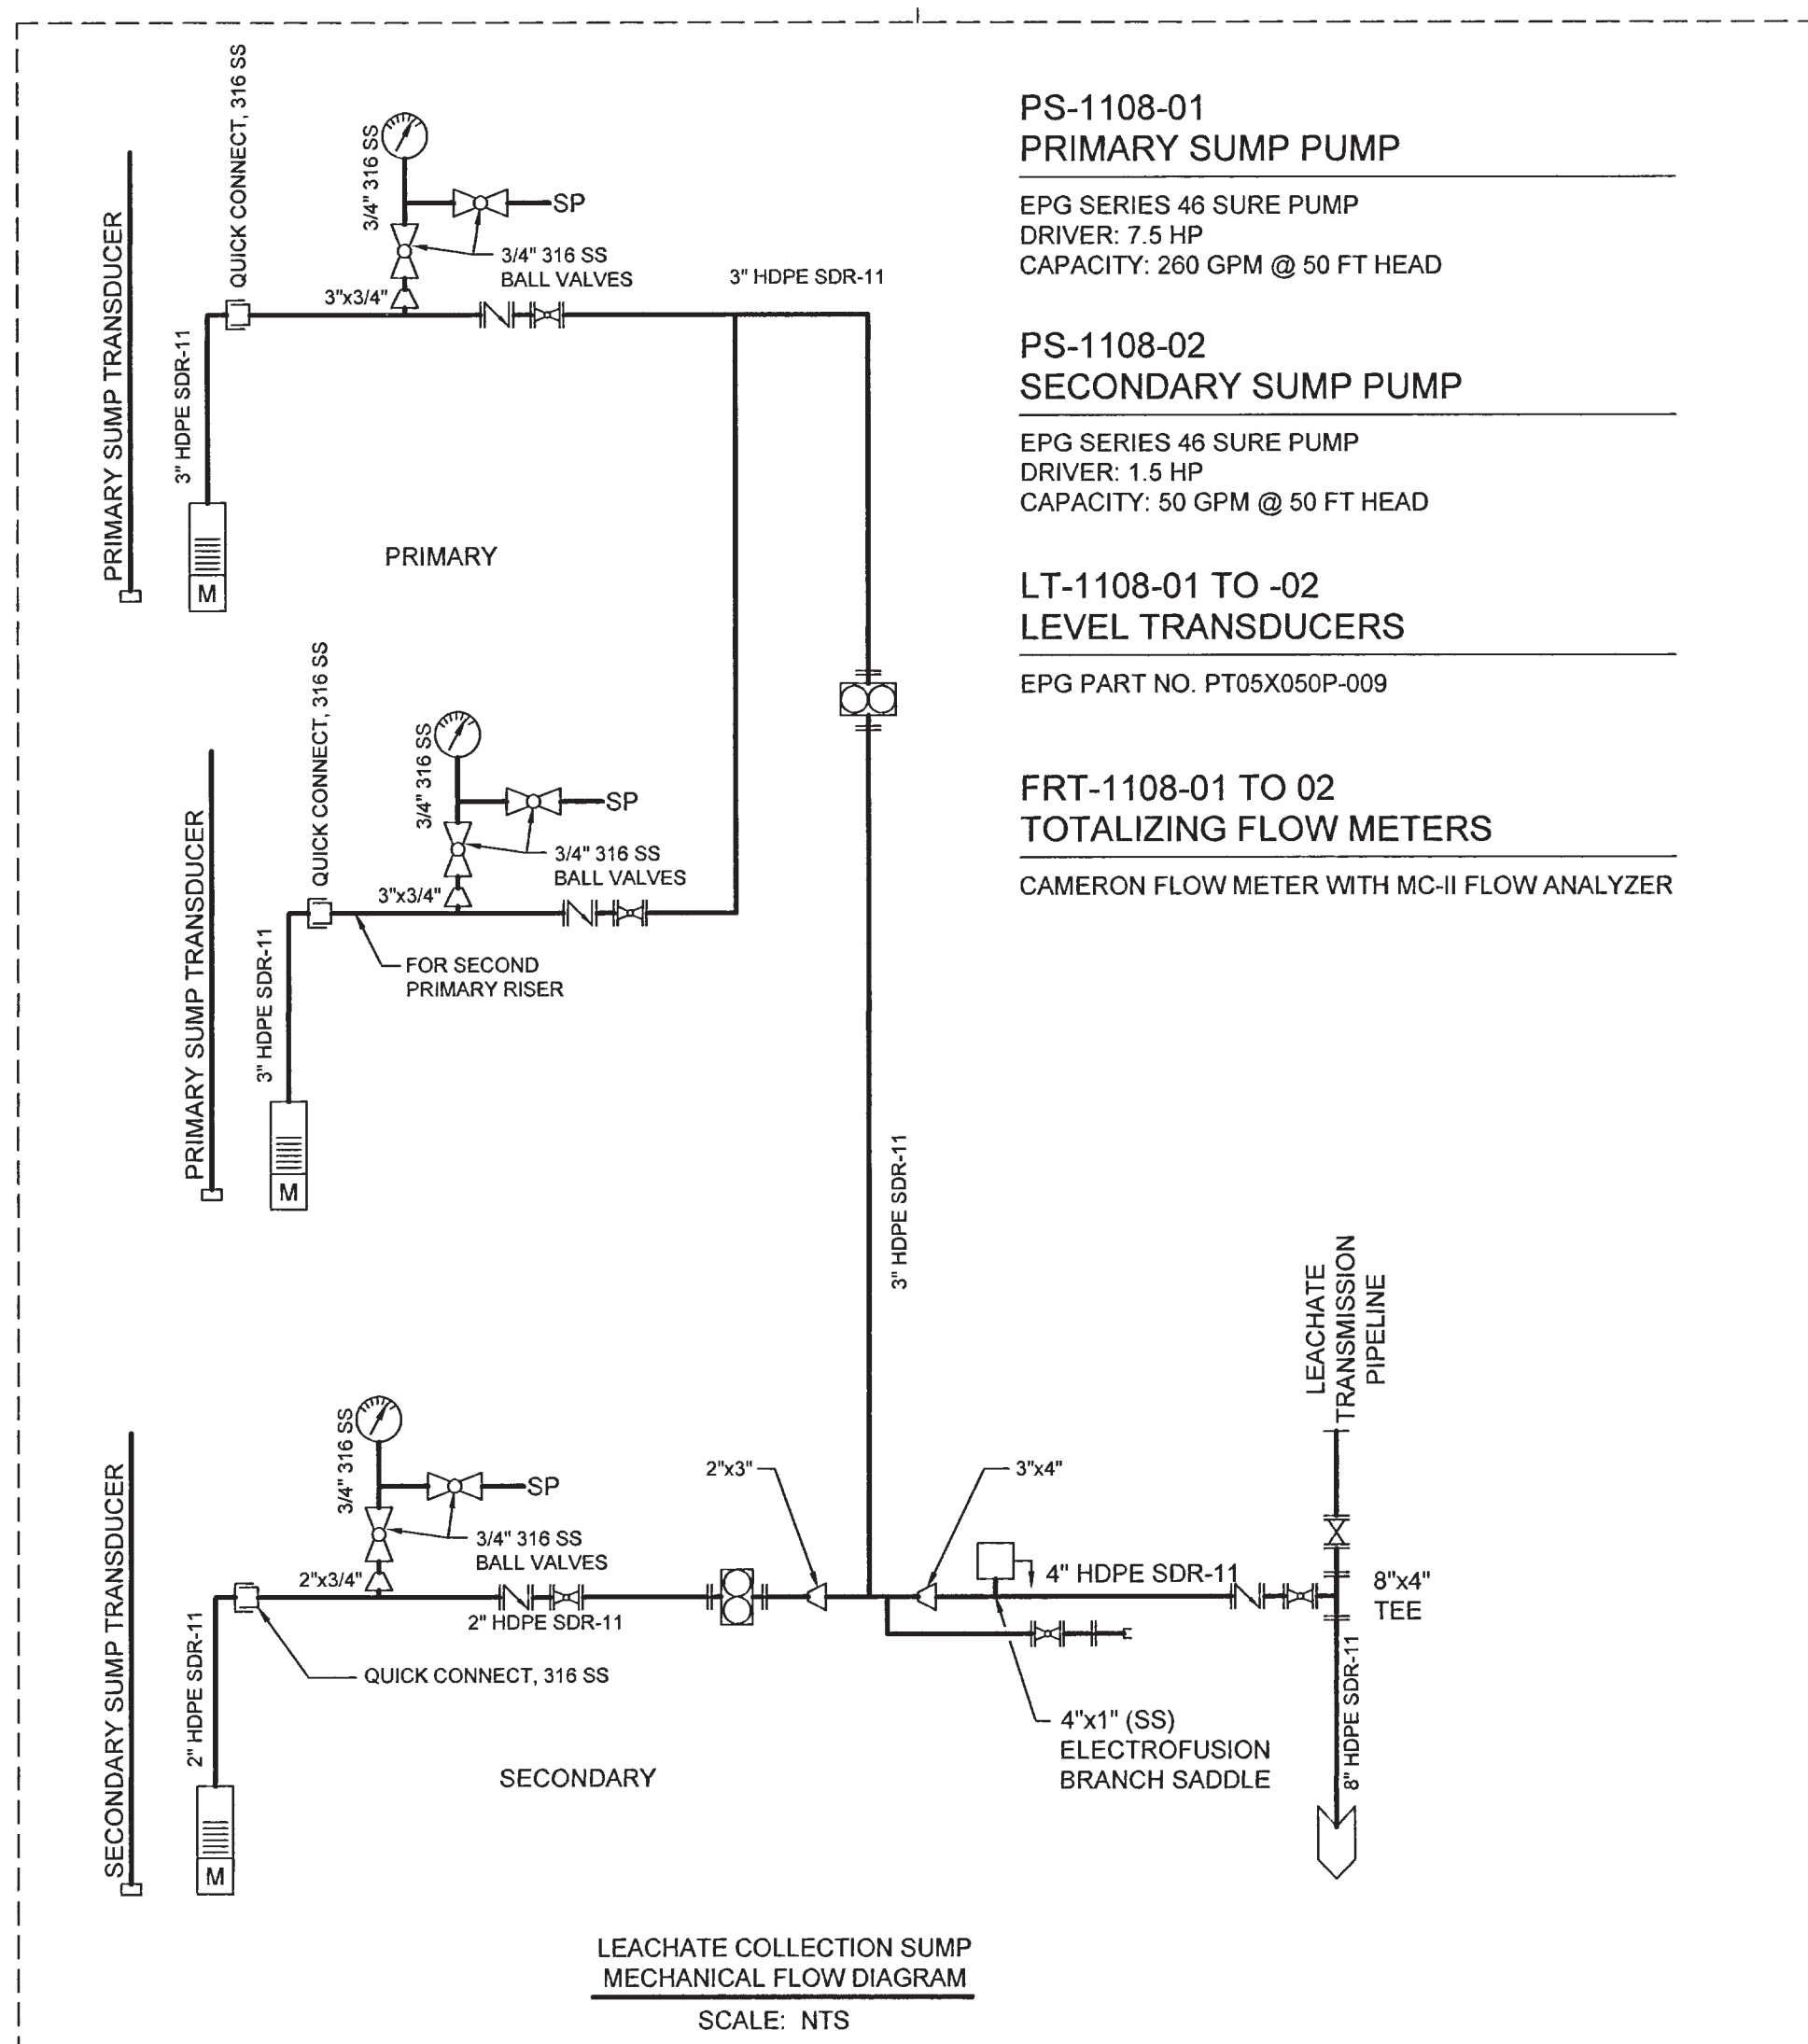

0	NOV 2011	ISSUED FOR FDEP APPROVAL	JWO	VMD
REV	DATE	DESCRIPTION	DRN	APP

Geosyntec
consultants

13101 TELECOM DRIVE, SUITE 120
TEMPLE TERRACE, FLORIDA 33637 USA
PH: 813.558.0990 - FX: 813.558.9726
AUTHORIZATION NUMBER: 4321

WSI
Waste Services, Inc.

1501 OMNI WAY
ST. CLOUD, FLORIDA 34773
TEL: 407-891-3720 FAX: 407-891-3730

TITLE: **LEACHATE MANAGEMENT SYSTEM SCHEMATIC DIAGRAM**

PROJECT: **SOLID WASTE RENEWAL PERMIT**

SITE: **I.E.D. SOLID WASTE MANAGEMENT FACILITY**

VICTOR M. DAMASCENO
LICENSE
No 72968
PROFESSIONAL ENGINEER
FLORIDA
DATE

DESIGN BY: VMD/JDQ DATE: NOVEMBER 2011

DRAWN BY: JWO/CMV PROJECT NO.: FL1962.02


CHECKED BY: VMD FILE: FL1962.02P240

REVIEWED BY: JDQ DRAWING NO.:


APPROVED BY: VMD **24** OF **45**

VICTOR DAMASCENO - LICENSE NO. 72968

PERMIT DRAWING

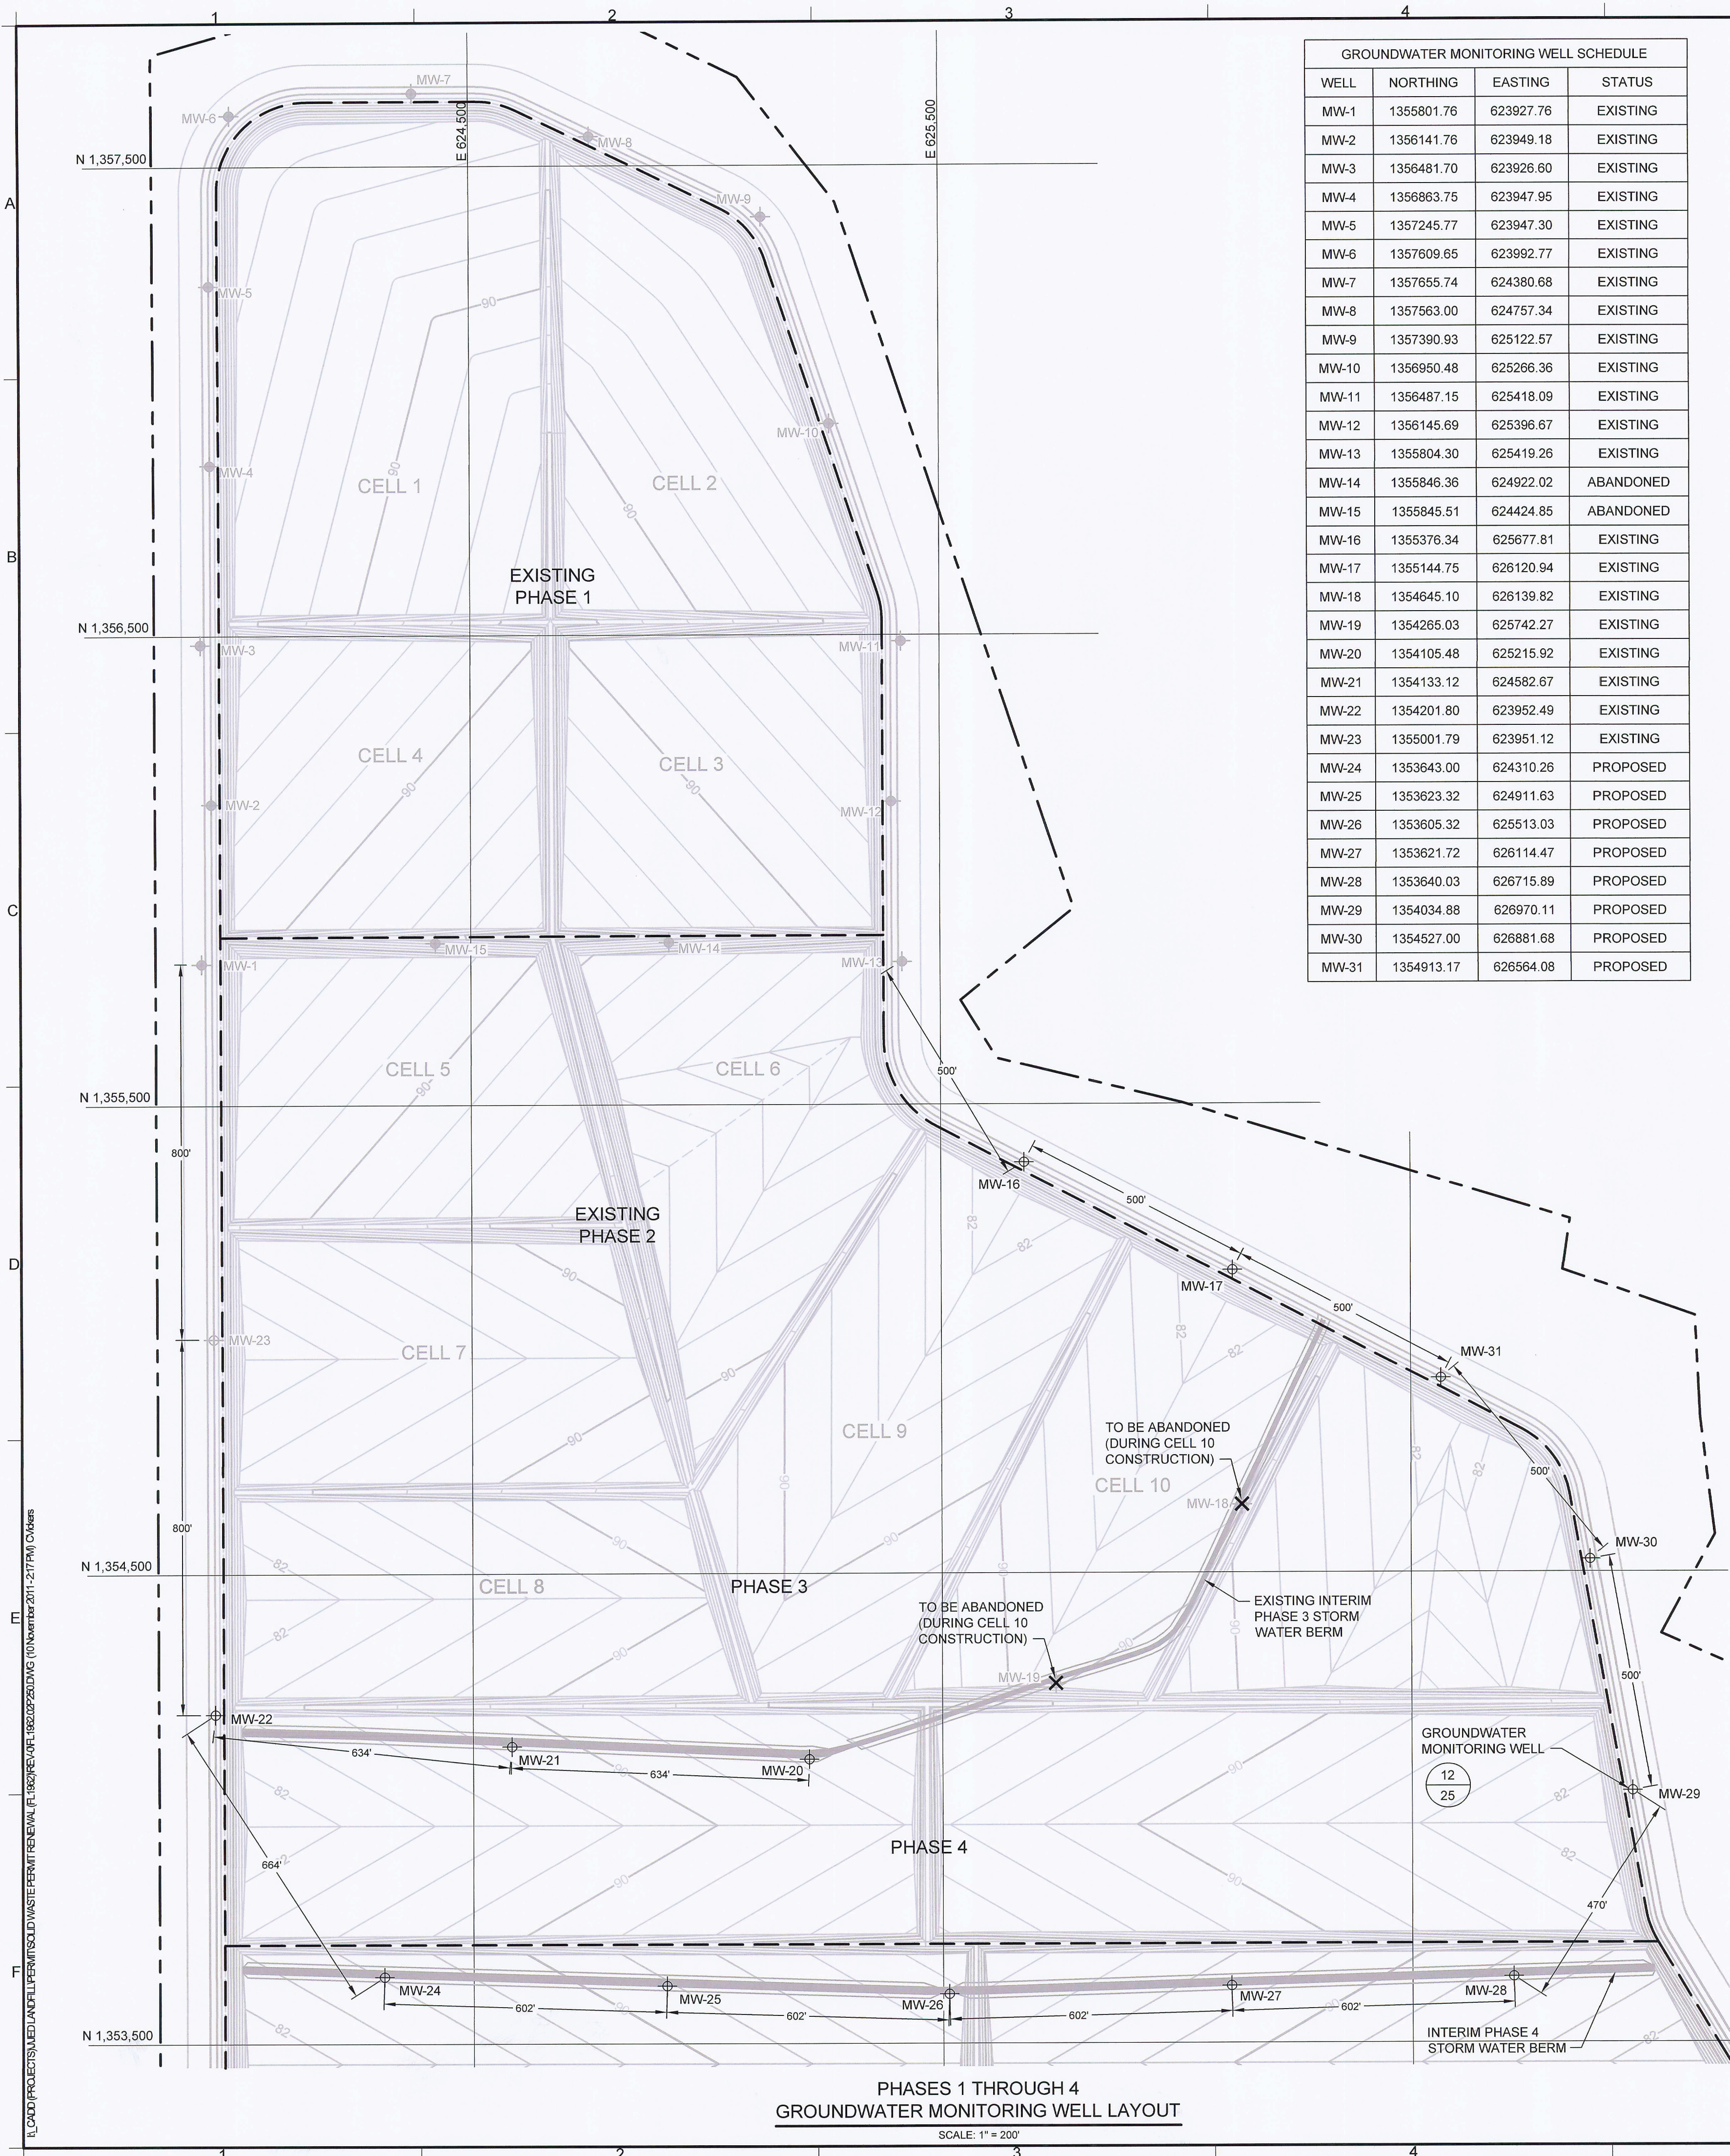

GROUNDWATER MONITORING WELL SCHEDULE			
WELL	NORTHING	EASTING	STATUS
MW-1	1355801.76	623927.76	EXISTING
MW-2	1356141.76	623949.18	EXISTING
MW-3	1356481.70	623926.60	EXISTING
MW-4	1356863.75	623947.95	EXISTING
MW-5	1357245.77	623947.30	EXISTING
MW-6	1357609.65	623992.77	EXISTING
MW-7	1357655.74	624380.68	EXISTING
MW-8	1357563.00	624757.34	EXISTING
MW-9	1357390.93	625122.57	EXISTING
MW-10	1356950.48	625266.36	EXISTING
MW-11	1356487.15	625418.09	EXISTING
MW-12	1356145.69	625396.67	EXISTING
MW-13	1355804.30	625419.26	EXISTING
MW-14	1355846.36	624922.02	ABANDONED
MW-15	1355845.51	624424.85	ABANDONED
MW-16	1355376.34	625677.81	EXISTING
MW-17	1355144.75	626120.94	EXISTING
MW-18	1354645.10	626139.82	EXISTING
MW-19	1354265.03	625742.27	EXISTING
MW-20	1354105.48	625215.92	EXISTING
MW-21	1354133.12	624582.67	EXISTING
MW-22	1354201.80	623952.49	EXISTING
MW-23	1355001.79	623951.12	EXISTING
MW-24	1353843.00	624310.26	PROPOSED
MW-25	1353823.32	624911.63	PROPOSED
MW-26	1353605.32	625513.03	PROPOSED
MW-27	1353621.72	626114.47	PROPOSED
MW-28	1353640.03	626715.89	PROPOSED
MW-29	1354034.88	626970.11	PROPOSED
MW-30	1354527.00	626881.68	PROPOSED
MW-31	1354913.17	626564.08	PROPOSED


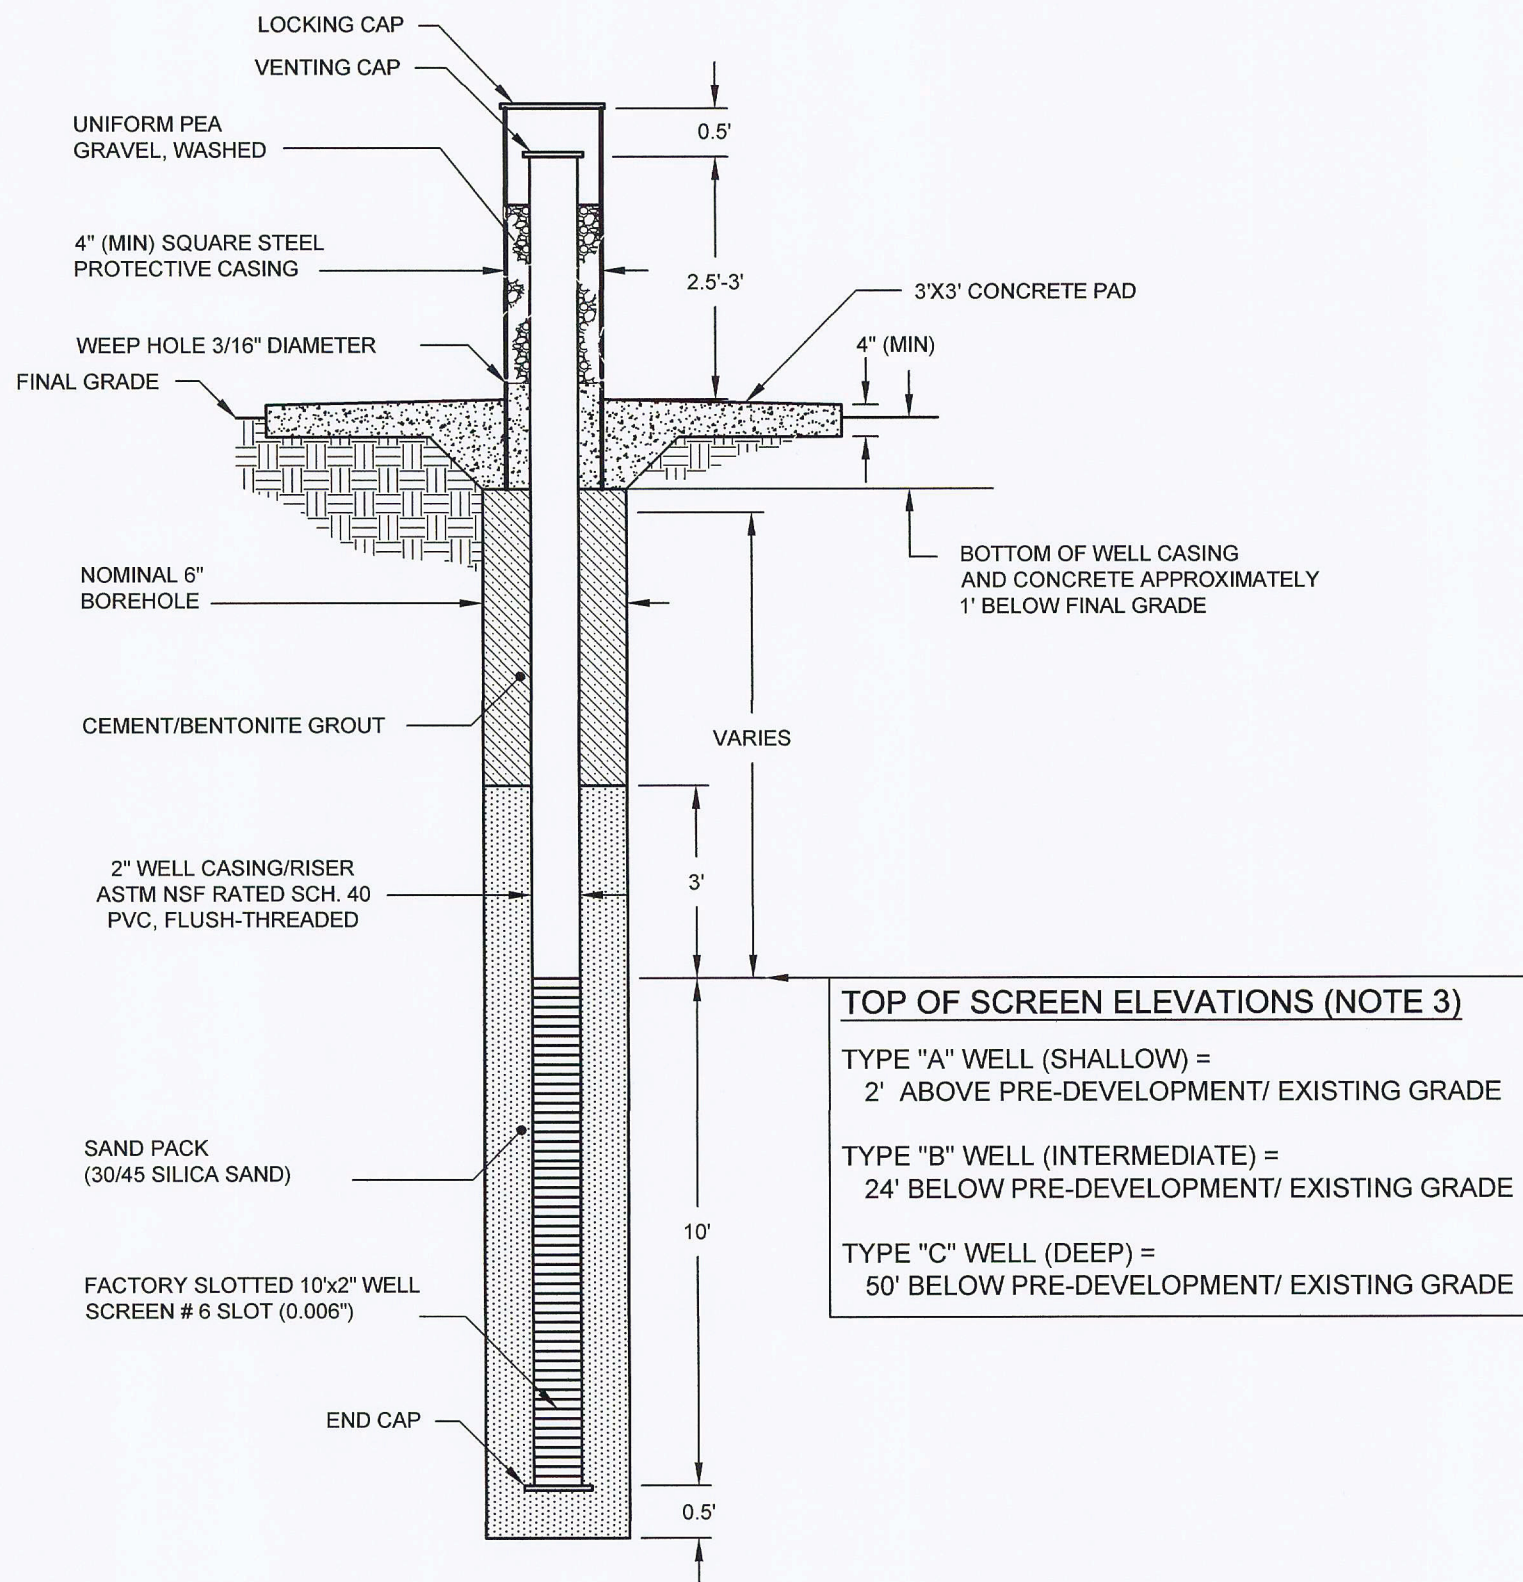


12
25
DETAIL (TYPICAL)
GROUNDWATER MONITORING WELL
SCALE: NOT TO SCALE
XREF: FL1962.02A1205

- NOTES:
- NORTHING AND EASTING COORDINATES SHOWN REPRESENT FLORIDA STATE PLANE EAST ZONE NORTH AMERICAN DATUM OF 1983 (NAD83). THE ELEVATIONS SHOWN REPRESENT NATIONAL GEODETIC VERTICAL DATUM OF 1929 (NGVD29) (FEET).
 - THE PROPERTY BOUNDARY IS BASED ON A COMPOSITE BOUNDARY SURVEY PROVIDED BY JOHNSTON SURVEYING INC., KISSIMMEE FLORIDA, DATED AUGUST 12, 1999.
 - AT EACH MONITORING WELL LOCATION A THREE WELL CLUSTER WILL BE INSTALLED TO SHALLOW, INTERMEDIATE, AND DEEP ELEVATIONS. THESE WELLS WILL BE SPACED 5 FEET APART AND ARRANGED PARALLEL TO THE PERIMETER MAINTENANCE ROAD OR INTERCELL BERM ALIGNMENTS OR ON TOP OF THE INTERIM STORM WATER BERMS.

0	NOV 2011	ISSUED FOR FDEP APPROVAL	JWO	VMD
REV	DATE	DESCRIPTION	DRN	APP
Geosyntec consultants 13101 TELECOM DRIVE, SUITE 120 TEMPLE TERRACE, FLORIDA 33637 USA PH: 813.558.0950 - FAX: 813.558.9726 AUTHORIZATION NUMBER: 4321				
WSI Waste Services, Inc. 1501 OMNI WAY ST. CLOUD, FLORIDA 34773 TEL: 407-891-3720 FAX: 407-891-3730				
TITLE: GROUNDWATER MONITORING NETWORK				
PROJECT: SOLID WASTE RENEWAL PERMIT				
SITE: SOLID WASTE MANAGEMENT FACILITY				
DESIGN BY: VMD/JDQ DATE: NOVEMBER 2011				
DRAWN BY: JWO/CMV PROJECT NO.: FL1962.02				
CHECKED BY: VMD FILE: FL1962.02P250				
REVIEWED BY: JDQ DRAWING NO.: 25 OF 45				
APPROVED BY: VMD				

PERMIT DRAWING

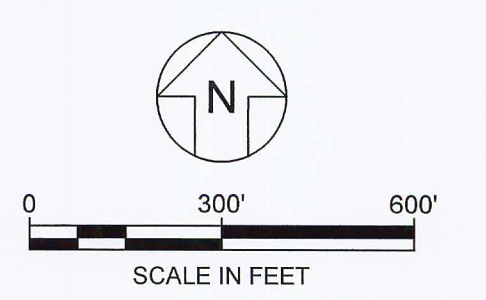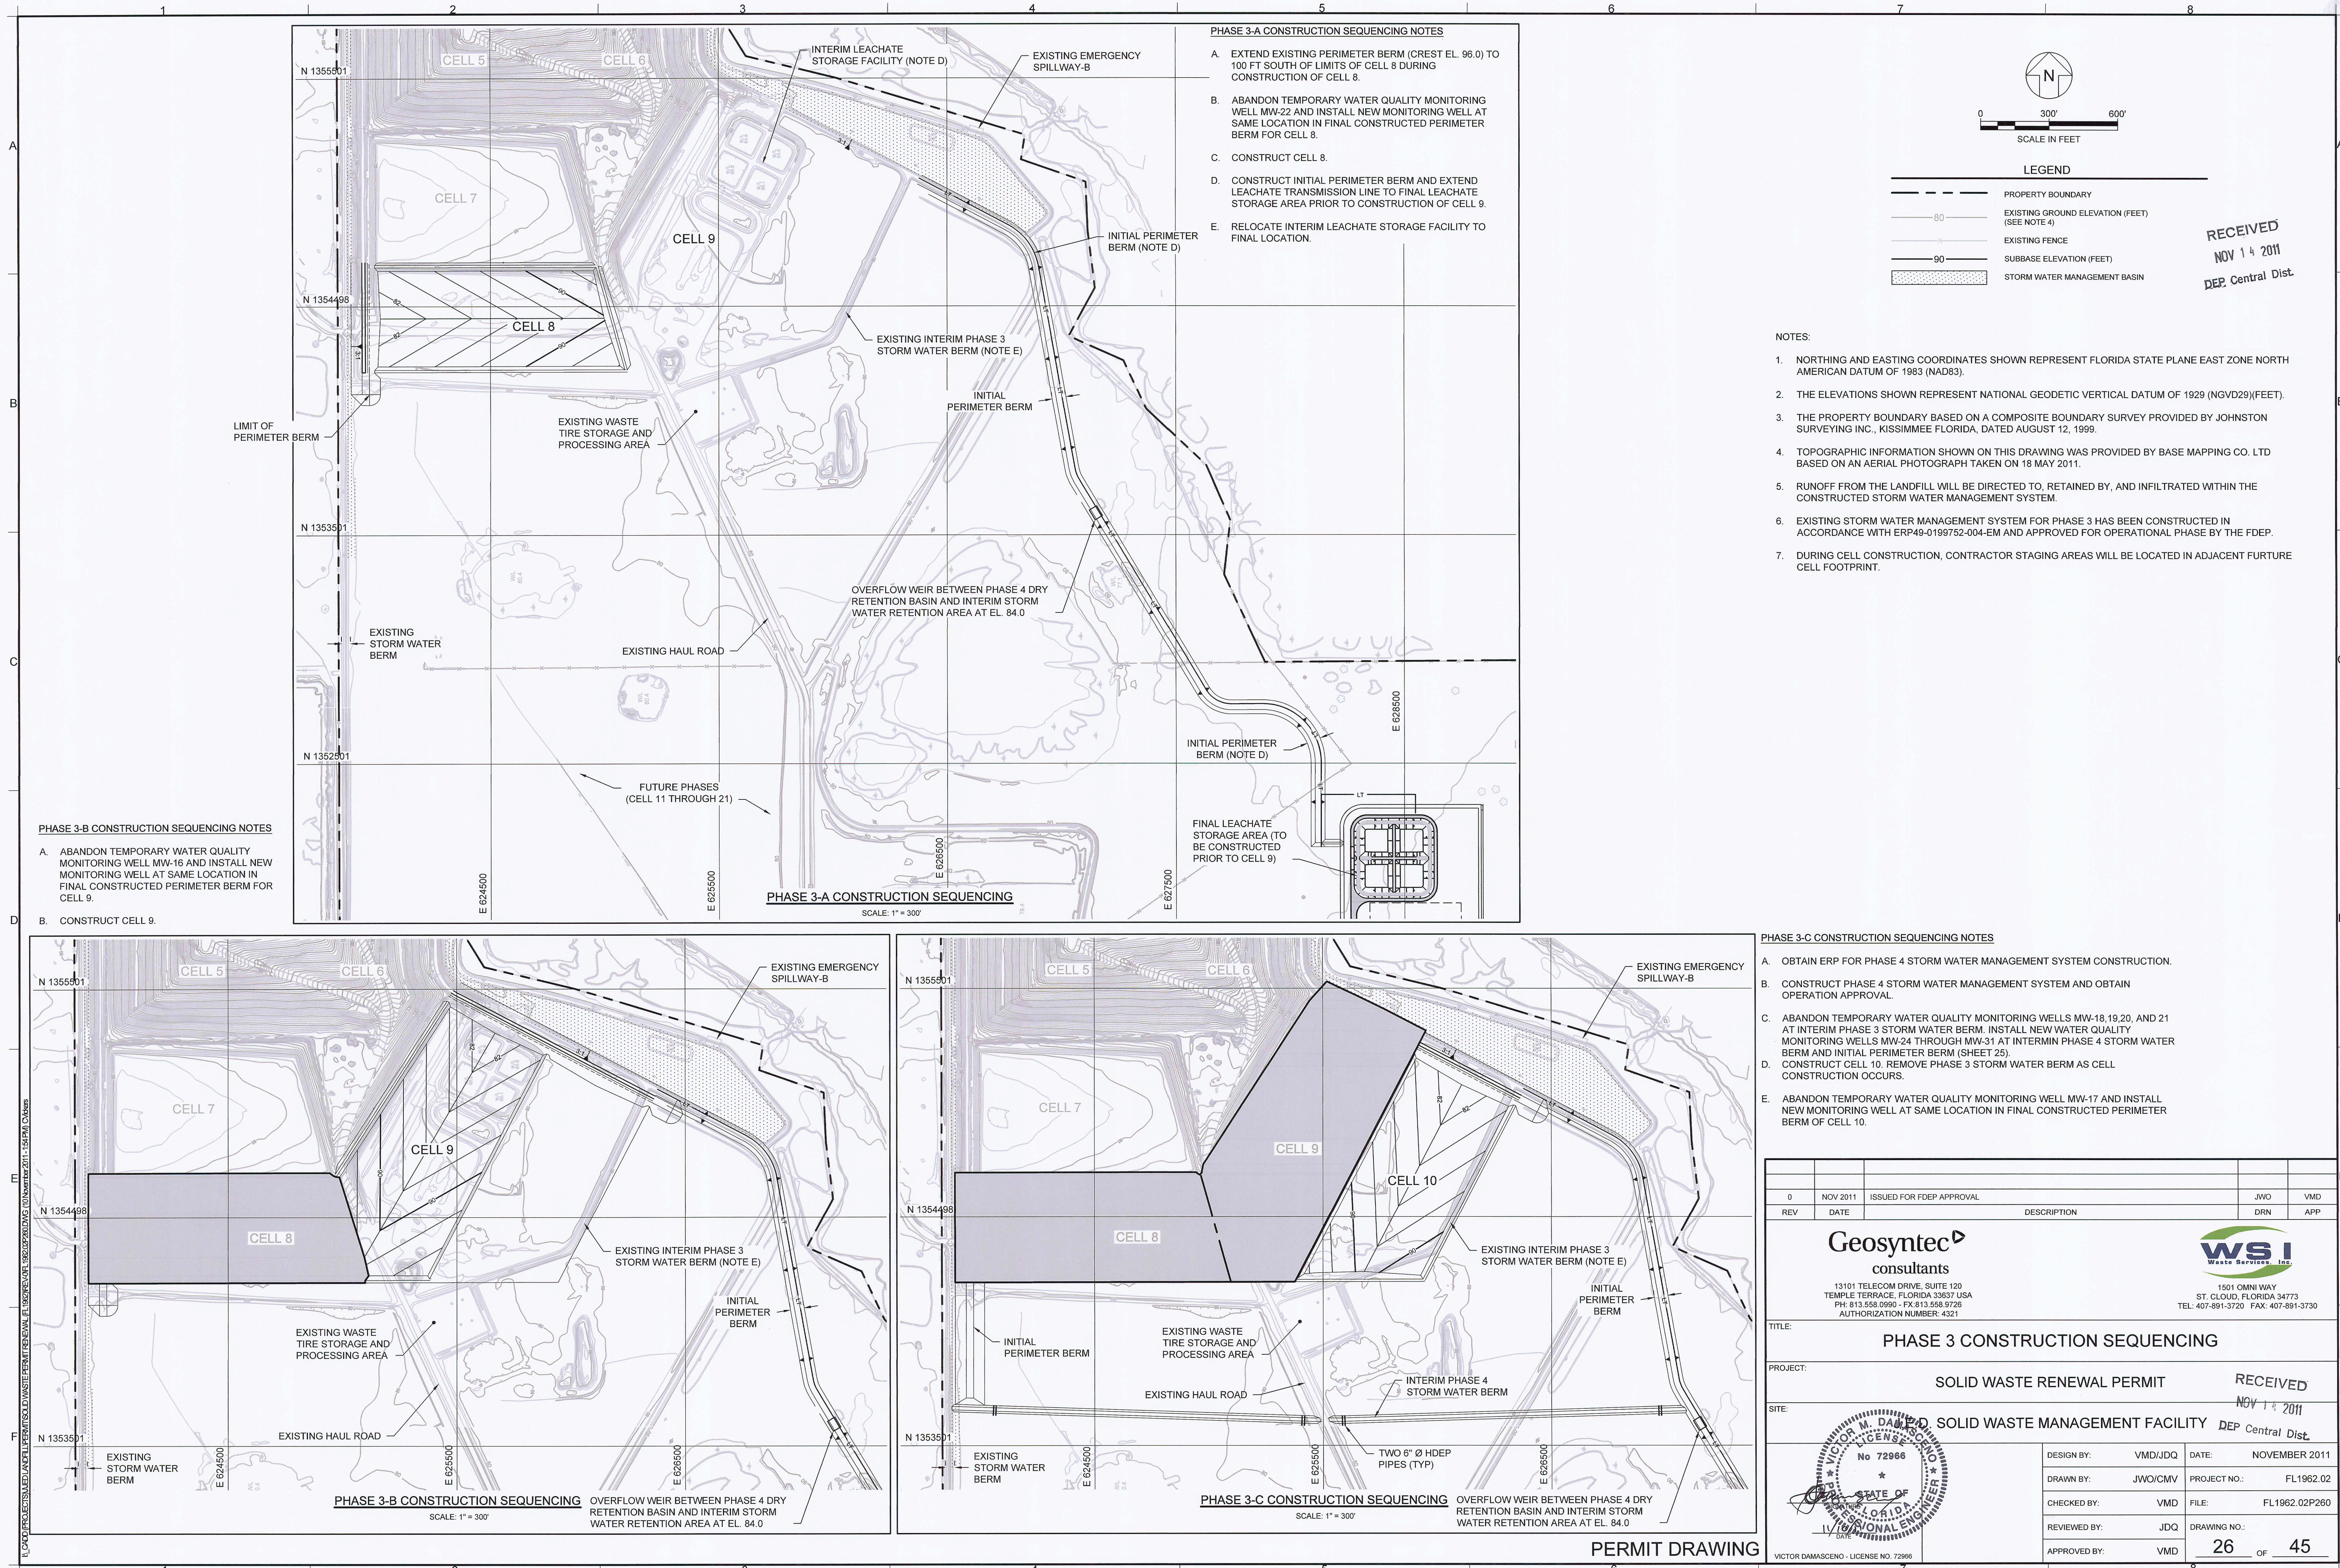

LEGEND	
	PROPERTY BOUNDARY
	EXISTING GROUND ELEVATION (FEET) (SEE NOTE 4)
	EXISTING FENCE
	SUBBASE ELEVATION (FEET)
	STORM WATER MANAGEMENT BASIN

RECEIVED
NOV 14 2011
DEP. Central Dist.


- NOTES:
- NORTHING AND EASTING COORDINATES SHOWN REPRESENT FLORIDA STATE PLANE EAST ZONE NORTH AMERICAN DATUM OF 1983 (NAD83).
 - THE ELEVATIONS SHOWN REPRESENT NATIONAL GEODETIC VERTICAL DATUM OF 1929 (NGVD29)(FEET).
 - THE PROPERTY BOUNDARY BASED ON A COMPOSITE BOUNDARY SURVEY PROVIDED BY JOHNSTON SURVEYING INC., KISSIMMEE FLORIDA, DATED AUGUST 12, 1999.
 - TOPOGRAPHIC INFORMATION SHOWN ON THIS DRAWING WAS PROVIDED BY BASE MAPPING CO. LTD BASED ON AN AERIAL PHOTOGRAPH TAKEN ON 18 MAY 2011.
 - RUNOFF FROM THE LANDFILL WILL BE DIRECTED TO, RETAINED BY, AND INFILTRATED WITHIN THE CONSTRUCTED STORM WATER MANAGEMENT SYSTEM.
 - EXISTING STORM WATER MANAGEMENT SYSTEM FOR PHASE 3 HAS BEEN CONSTRUCTED IN ACCORDANCE WITH ERP49-0199752-004-EM AND APPROVED FOR OPERATIONAL PHASE BY THE FDEP.
 - DURING CELL CONSTRUCTION, CONTRACTOR STAGING AREAS WILL BE LOCATED IN ADJACENT FUTURE CELL FOOTPRINT.

- PHASE 3-B CONSTRUCTION SEQUENCING NOTES
- ABANDON TEMPORARY WATER QUALITY MONITORING WELL MW-16 AND INSTALL NEW MONITORING WELL AT SAME LOCATION IN FINAL CONSTRUCTED PERIMETER BERM FOR CELL 9.
 - CONSTRUCT CELL 9.

- PHASE 3-C CONSTRUCTION SEQUENCING NOTES
- OBTAIN ERP FOR PHASE 4 STORM WATER MANAGEMENT SYSTEM CONSTRUCTION.
 - CONSTRUCT PHASE 4 STORM WATER MANAGEMENT SYSTEM AND OBTAIN OPERATION APPROVAL.
 - ABANDON TEMPORARY WATER QUALITY MONITORING WELLS MW-18, 19, 20, AND 21 AT INTERIM PHASE 3 STORM WATER BERM. INSTALL NEW WATER QUALITY MONITORING WELLS MW-24 THROUGH MW-31 AT INTERIM PHASE 4 STORM WATER BERM AND INITIAL PERIMETER BERM (SHEET 25).
 - CONSTRUCT CELL 10. REMOVE PHASE 3 STORM WATER BERM AS CELL CONSTRUCTION OCCURS.
 - ABANDON TEMPORARY WATER QUALITY MONITORING WELL MW-17 AND INSTALL NEW MONITORING WELL AT SAME LOCATION IN FINAL CONSTRUCTED PERIMETER BERM OF CELL 10.


0		NOV 2011	ISSUED FOR FDEP APPROVAL	JWO	VMD
REV	DATE	DESCRIPTION		DRN	APP
Geosyntec consultants 13101 TELECOM DRIVE, SUITE 120 TEMPLE TERRACE, FLORIDA 33637 USA PH: 813.558.0990 • FX: 813.558.9725 AUTHORIZATION NUMBER: 4321 WSI Waste Services, Inc. 1501 OMNI WAY ST. CLOUD, FLORIDA 34773 TEL: 407-891-3720 FAX: 407-891-3730					
TITLE: PHASE 3 CONSTRUCTION SEQUENCING					
PROJECT: SOLID WASTE RENEWAL PERMIT					
SITE: SOLID WASTE MANAGEMENT FACILITY					
RECEIVED NOV 14 2011 DEP. Central Dist. VICTOR M. DAMASCENO No 72966 FLORIDA PROFESSIONAL ENGINEER					
DESIGN BY:	VMD/JDQ	DATE:	NOVEMBER 2011		
DRAWN BY:	JWO/CMV	PROJECT NO.:	FL1962.02		
CHECKED BY:	VMD	FILE:	FL1962.02P260		
REVIEWED BY:	JDQ	DRAWING NO.:	26 OF 45		
APPROVED BY:	VMD				

VICTOR DAMASCENO - LICENSE NO. 72966

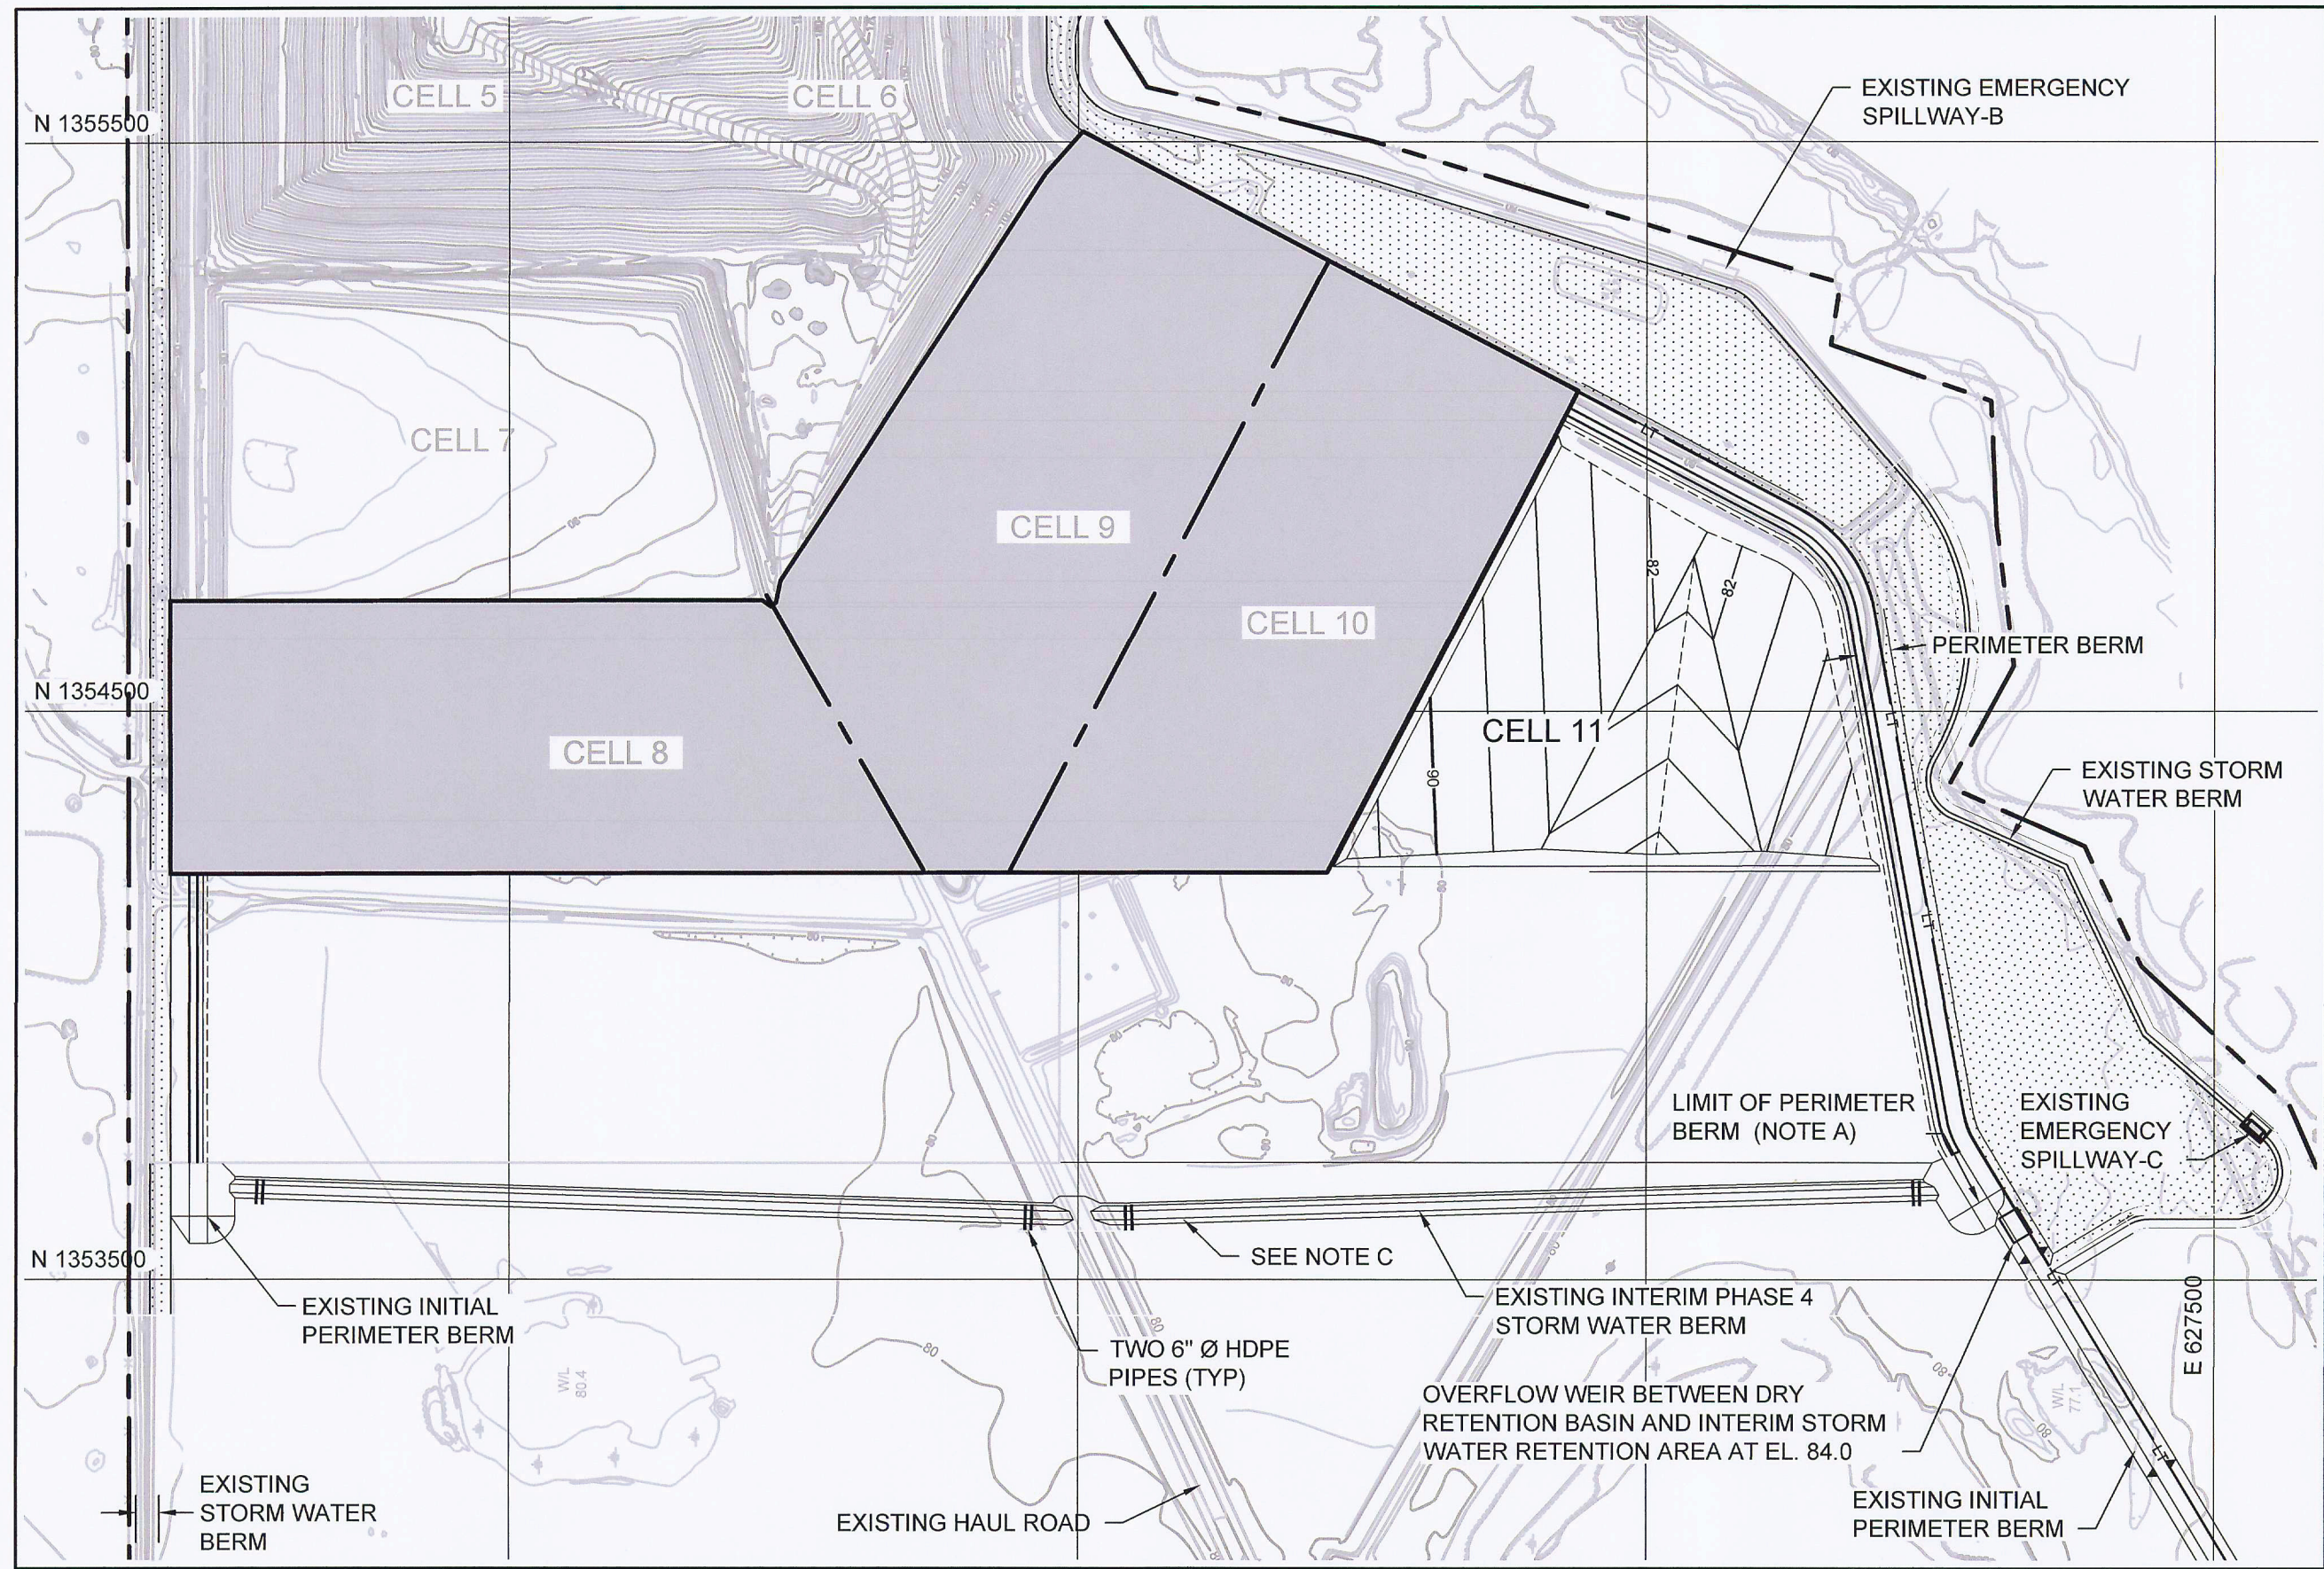

PHASE 4-A CONSTRUCTION SEQUENCING
SCALE: 1" = 300'


- PHASE 4-A CONSTRUCTION SEQUENCING NOTES
- A. EXTEND EXISTING PERIMETER BERM (CREST EL. 96.0) TO 100 FT SOUTH OF LIMITS OF CELL 11 DURING CONSTRUCTION OF CELL 11.
 - B. CONSTRUCT CELL 11.
 - C. ABANDON TEMPORARY WATER QUALITY MONITORING WELLS MW-30 AND 31, AND INSTALL NEW MONITORING WELLS AT SAME LOCATION IN FINAL CONSTRUCTED PERIMETER BERM FOR CELL 11.

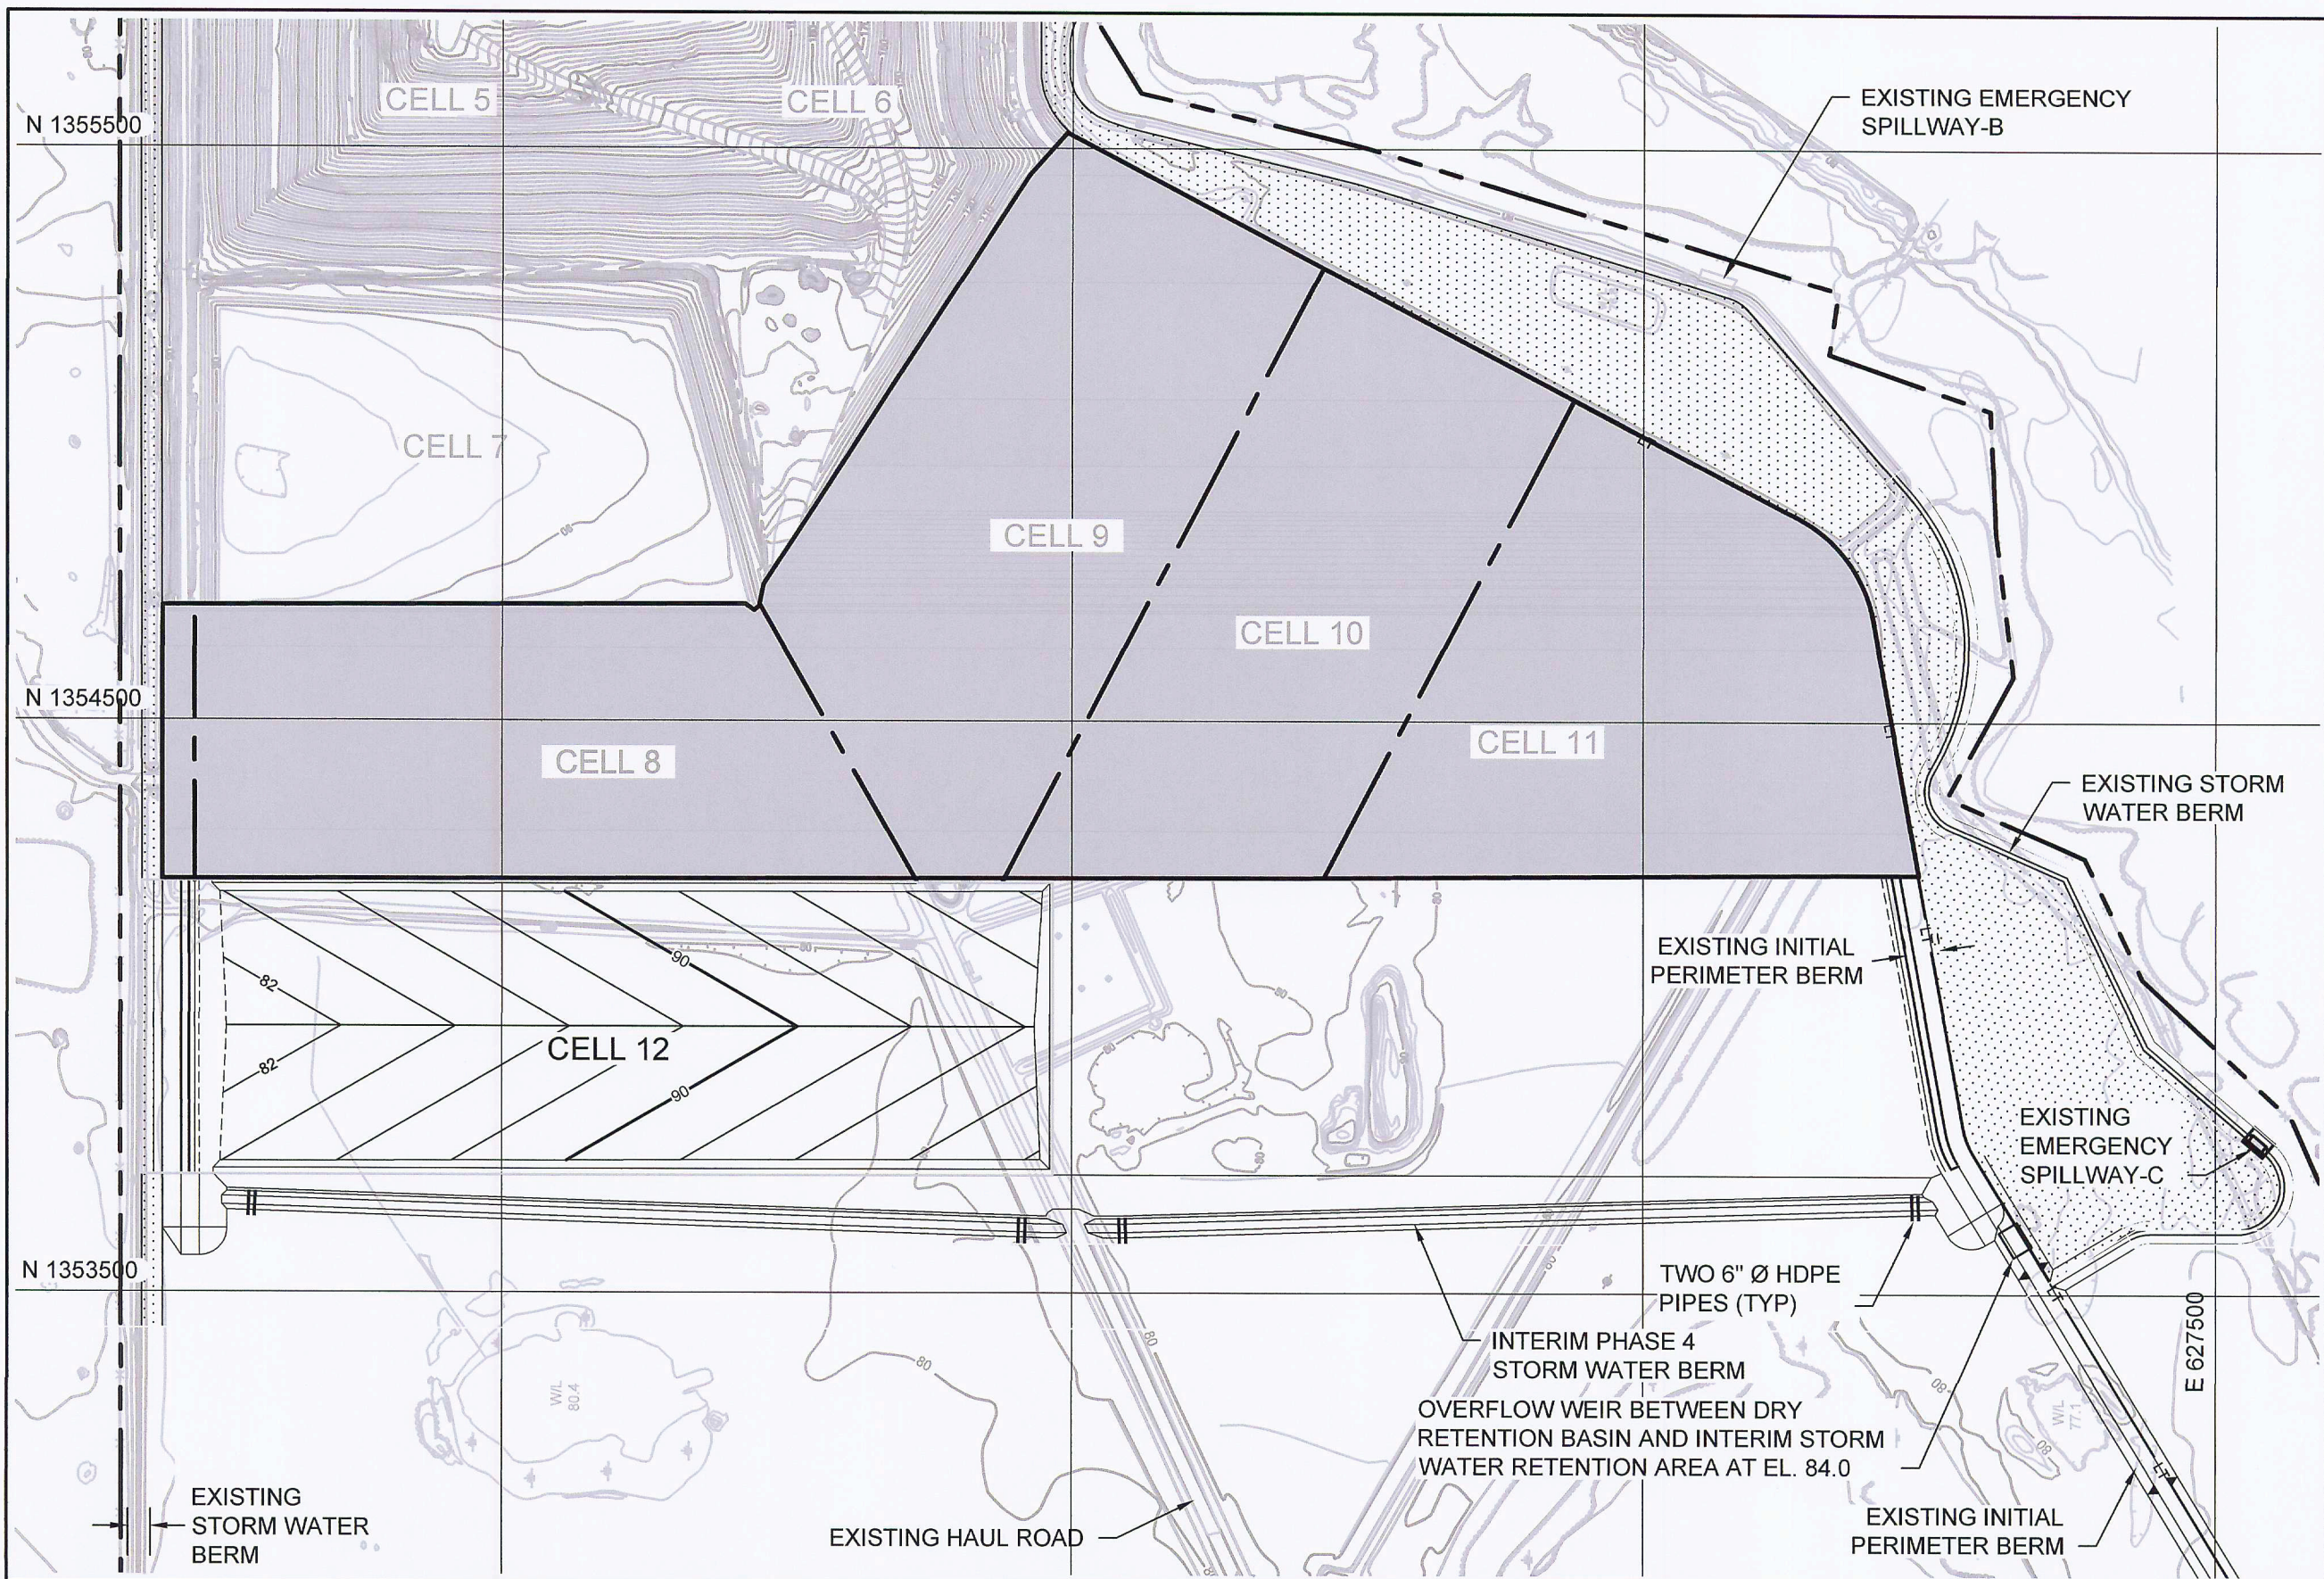

PHASE 4-B CONSTRUCTION SEQUENCING
SCALE: 1" = 300'


- PHASE 4-B CONSTRUCTION SEQUENCING NOTES
- A. RELOCATE WASTE TIRE STORAGE AND PROCESSING AREA PRIOR TO BEGINNING CELL 12 CONSTRUCTION (NEW LOCATION TO BE DETERMINED PRIOR TO RELOCATION).
 - B. EXTEND EXISTING PERIMETER BERM TO 100 FT SOUTH OF LIMITS OF CELL 12 DURING CONSTRUCTION OF CELL 12.
 - C. CONSTRUCT CELL 12.

RECEIVED
NOV 14 2011
DEP Central Dist.

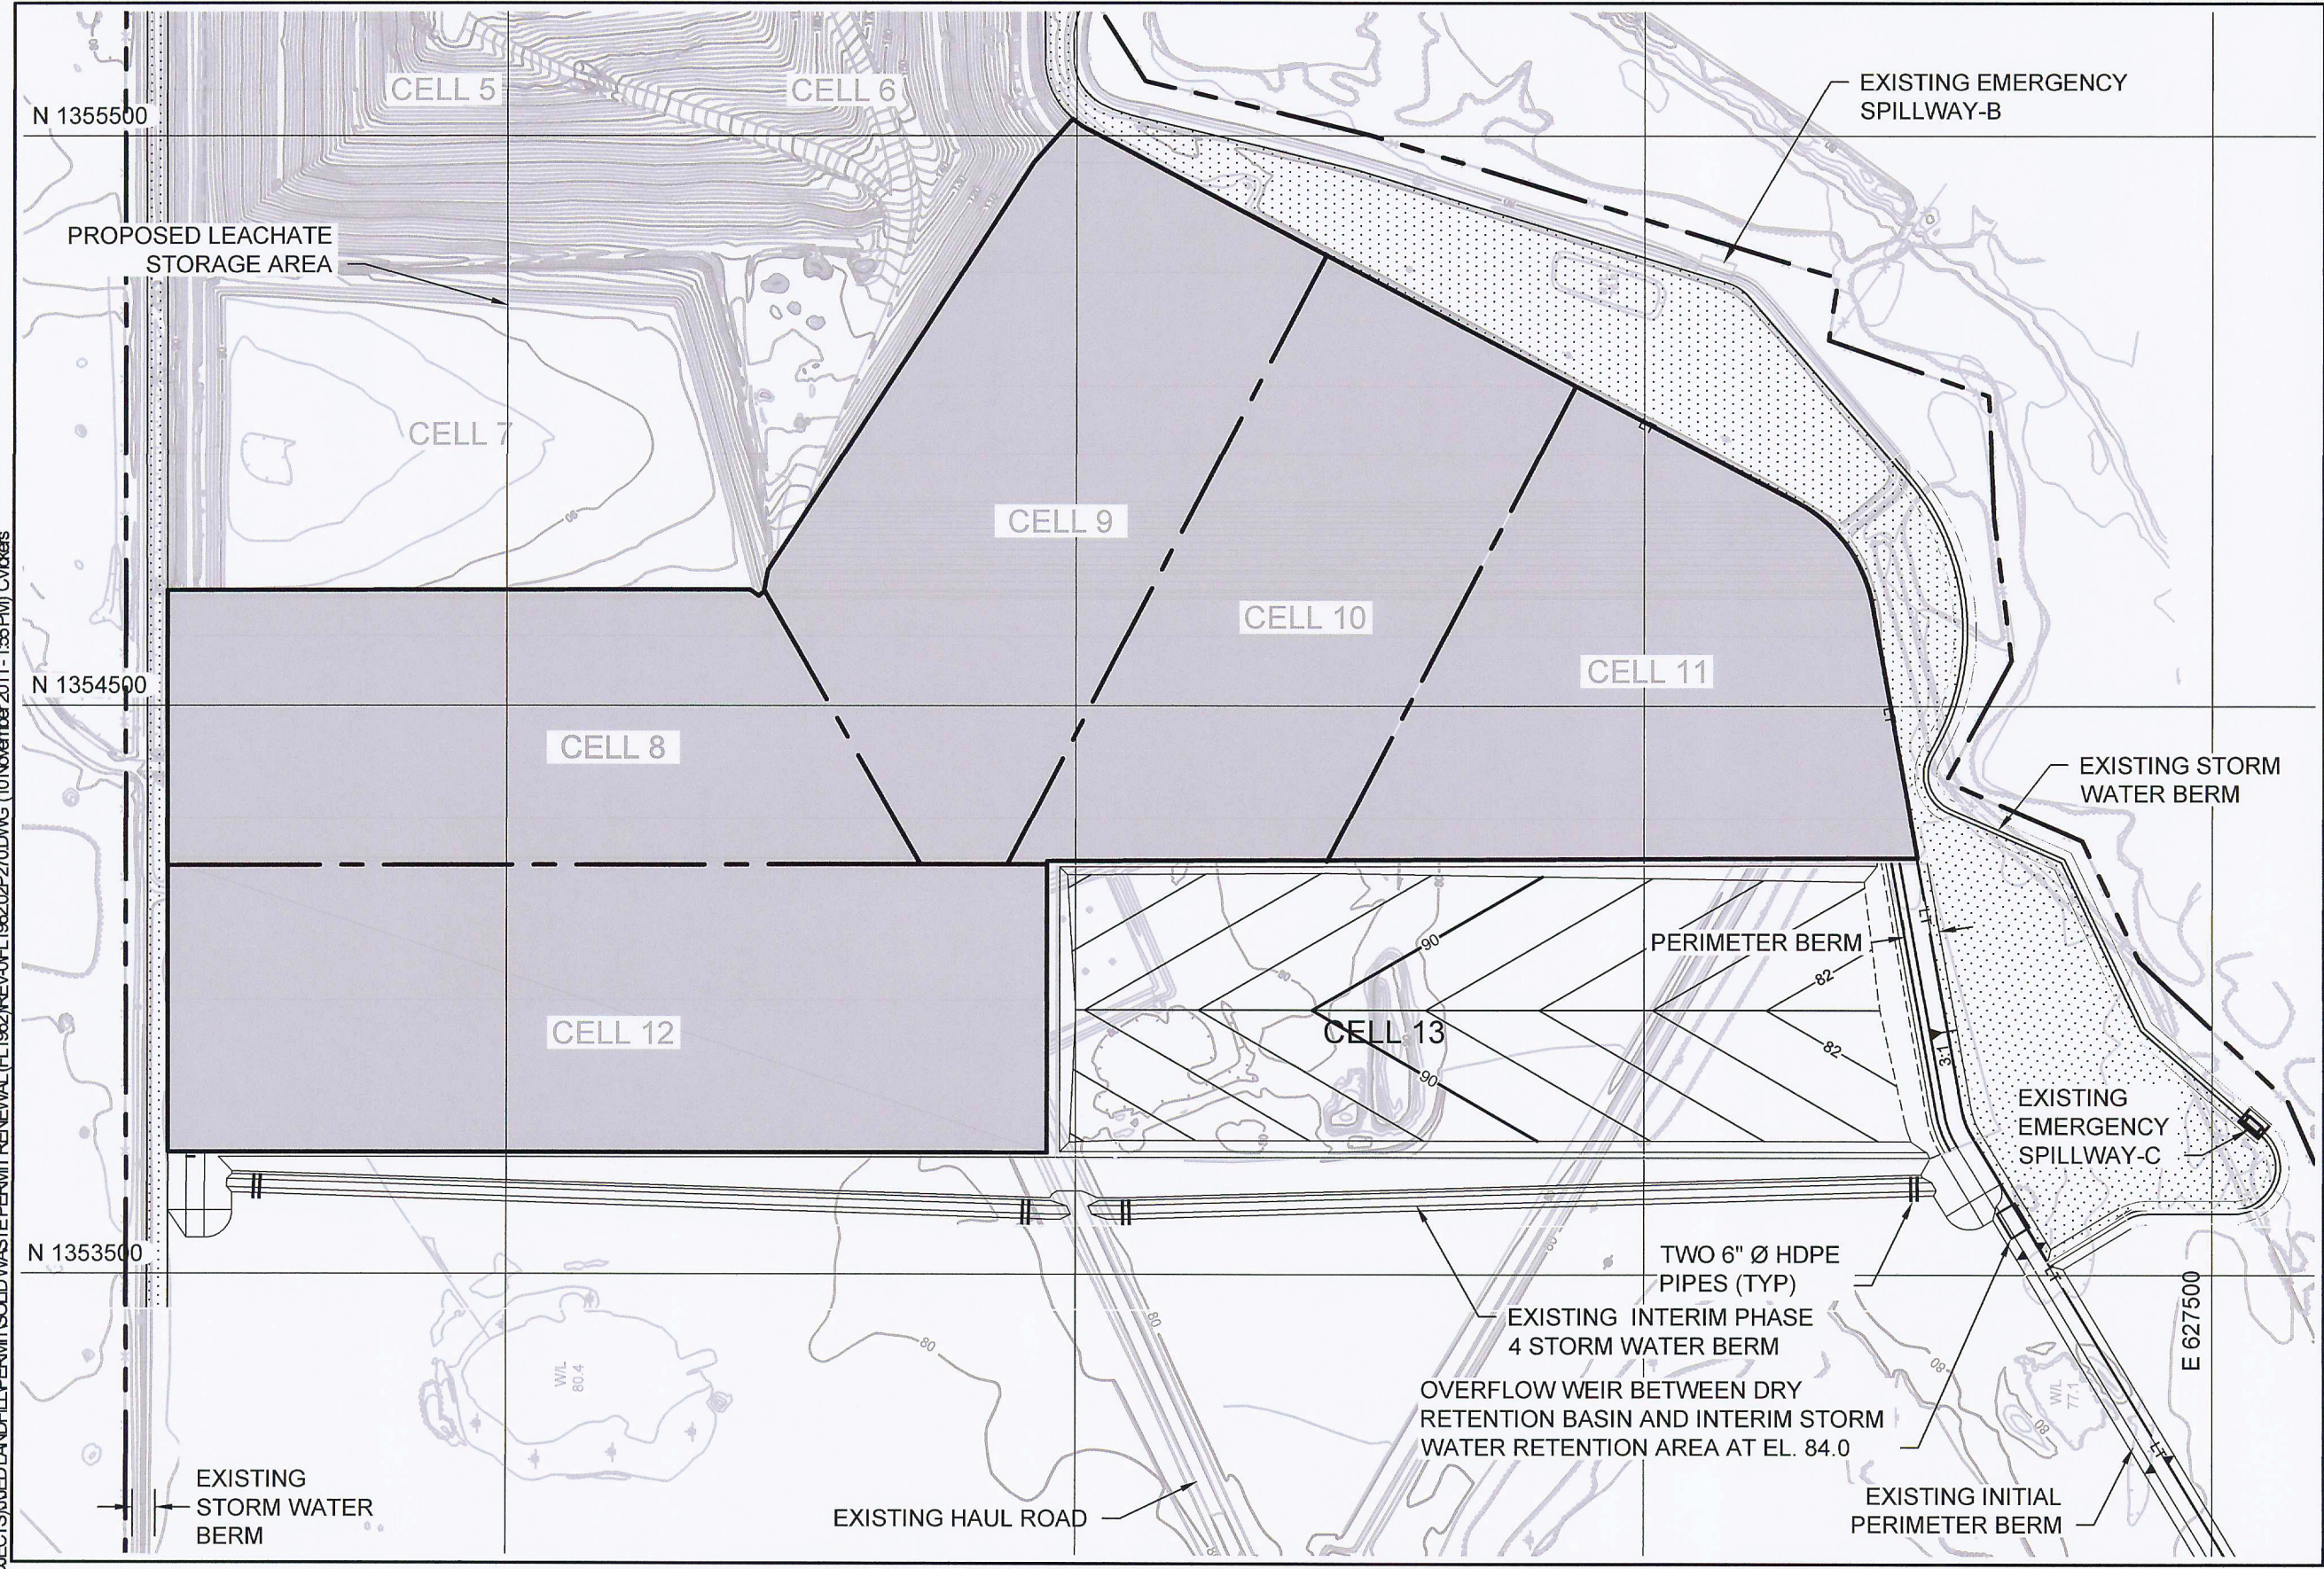

PHASE 4-C CONSTRUCTION SEQUENCING
SCALE: 1" = 300'

- PHASE 4-C CONSTRUCTION SEQUENCING NOTES
- A. EXTEND EXISTING PERIMETER BERM TO 100FT SOUTH OF LIMITS OF CELL 13 DURING CONSTRUCTION OF CELL 13.
 - B. CONSTRUCT CELL 13.

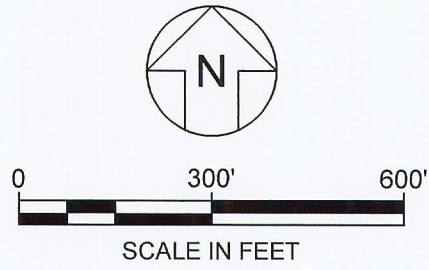

LEGEND	
	PROPERTY BOUNDARY
	EXISTING GROUND ELEVATION (FEET) (SEE NOTE 4)
	EXISTING FENCE
	STORM WATER MANAGEMENT BASIN
	PROPOSED SUBBASE ELEVATION (FEET)

- NOTES:
- NORTHING AND EASTING COORDINATES SHOWN REPRESENT FLORIDA STATE PLANE EAST ZONE NORTH AMERICAN DATUM OF 1983 (NAD83).
 - THE ELEVATIONS SHOWN REPRESENT NATIONAL GEODETIC VERTICAL DATUM OF 1929 (NGVD29)(FEET).
 - THE PROPERTY BOUNDARY BASED ON A COMPOSITE BOUNDARY SURVEY PROVIDED BY JOHNSTON SURVEYING INC., KISSIMMEE FLORIDA, DATED AUGUST 12, 1999.
 - TOPOGRAPHIC INFORMATION SHOWN ON THIS DRAWING WAS PROVIDED BY BASE MAPPING CO. LTD BASED ON AN AERIAL PHOTOGRAPH TAKEN ON 18 MAY 2011.
 - RUNOFF FROM THE LANDFILL WILL BE DIRECTED TO, RETAINED BY, AND INFILTRATED WITHIN THE CONSTRUCTED STORM WATER MANAGEMENT SYSTEM.
 - DURING CELL CONSTRUCTION, CONTRACTOR STAGING AREAS WILL BE LOCATED IN ADJACENT FUTURE CELL FOOTPRINT.

0	NOV 2011	ISSUED FOR FDEP APPROVAL	JWO	VMD
REV	DATE	DESCRIPTION	DRN	APP
Geosyntec consultants 13101 TELECOM DRIVE, SUITE 120 TEMPLE TERRACE, FLORIDA 33637 USA PH: 813.558.0990 - FX: 813.558.9726 AUTHORIZATION NUMBER: 4321 WSI Waste Services, Inc. 1501 OMNI WAY ST. CLOUD, FLORIDA 34773 TEL: 407-891-3720 FAX: 407-891-3730				
TITLE: PHASE 4 CONSTRUCTION SEQUENCING				
PROJECT: SOLID WASTE RENEWAL PERMIT				
SITE: SOLID WASTE MANAGEMENT FACILITY				
		DESIGN BY: VMD/JDQ	DATE: NOVEMBER 2011	
		DRAWN BY: JWO/CMV	PROJECT NO.: FL1962.02	
		CHECKED BY: VMD	FILE: FL1962.02P270	
		REVIEWED BY: JDQ	DRAWING NO.: 27 OF 45	
		APPROVED BY: VMD		
VICTOR DAMASCENO - LICENSE NO. 72966				


RECEIVED
NOV 14 2011
DEP Central Dist.

1
2
3
4
5
6
7
8


A
B
C
D
E
F

1
2
3
4
5
6
7
8


A
B
C
D
E
F

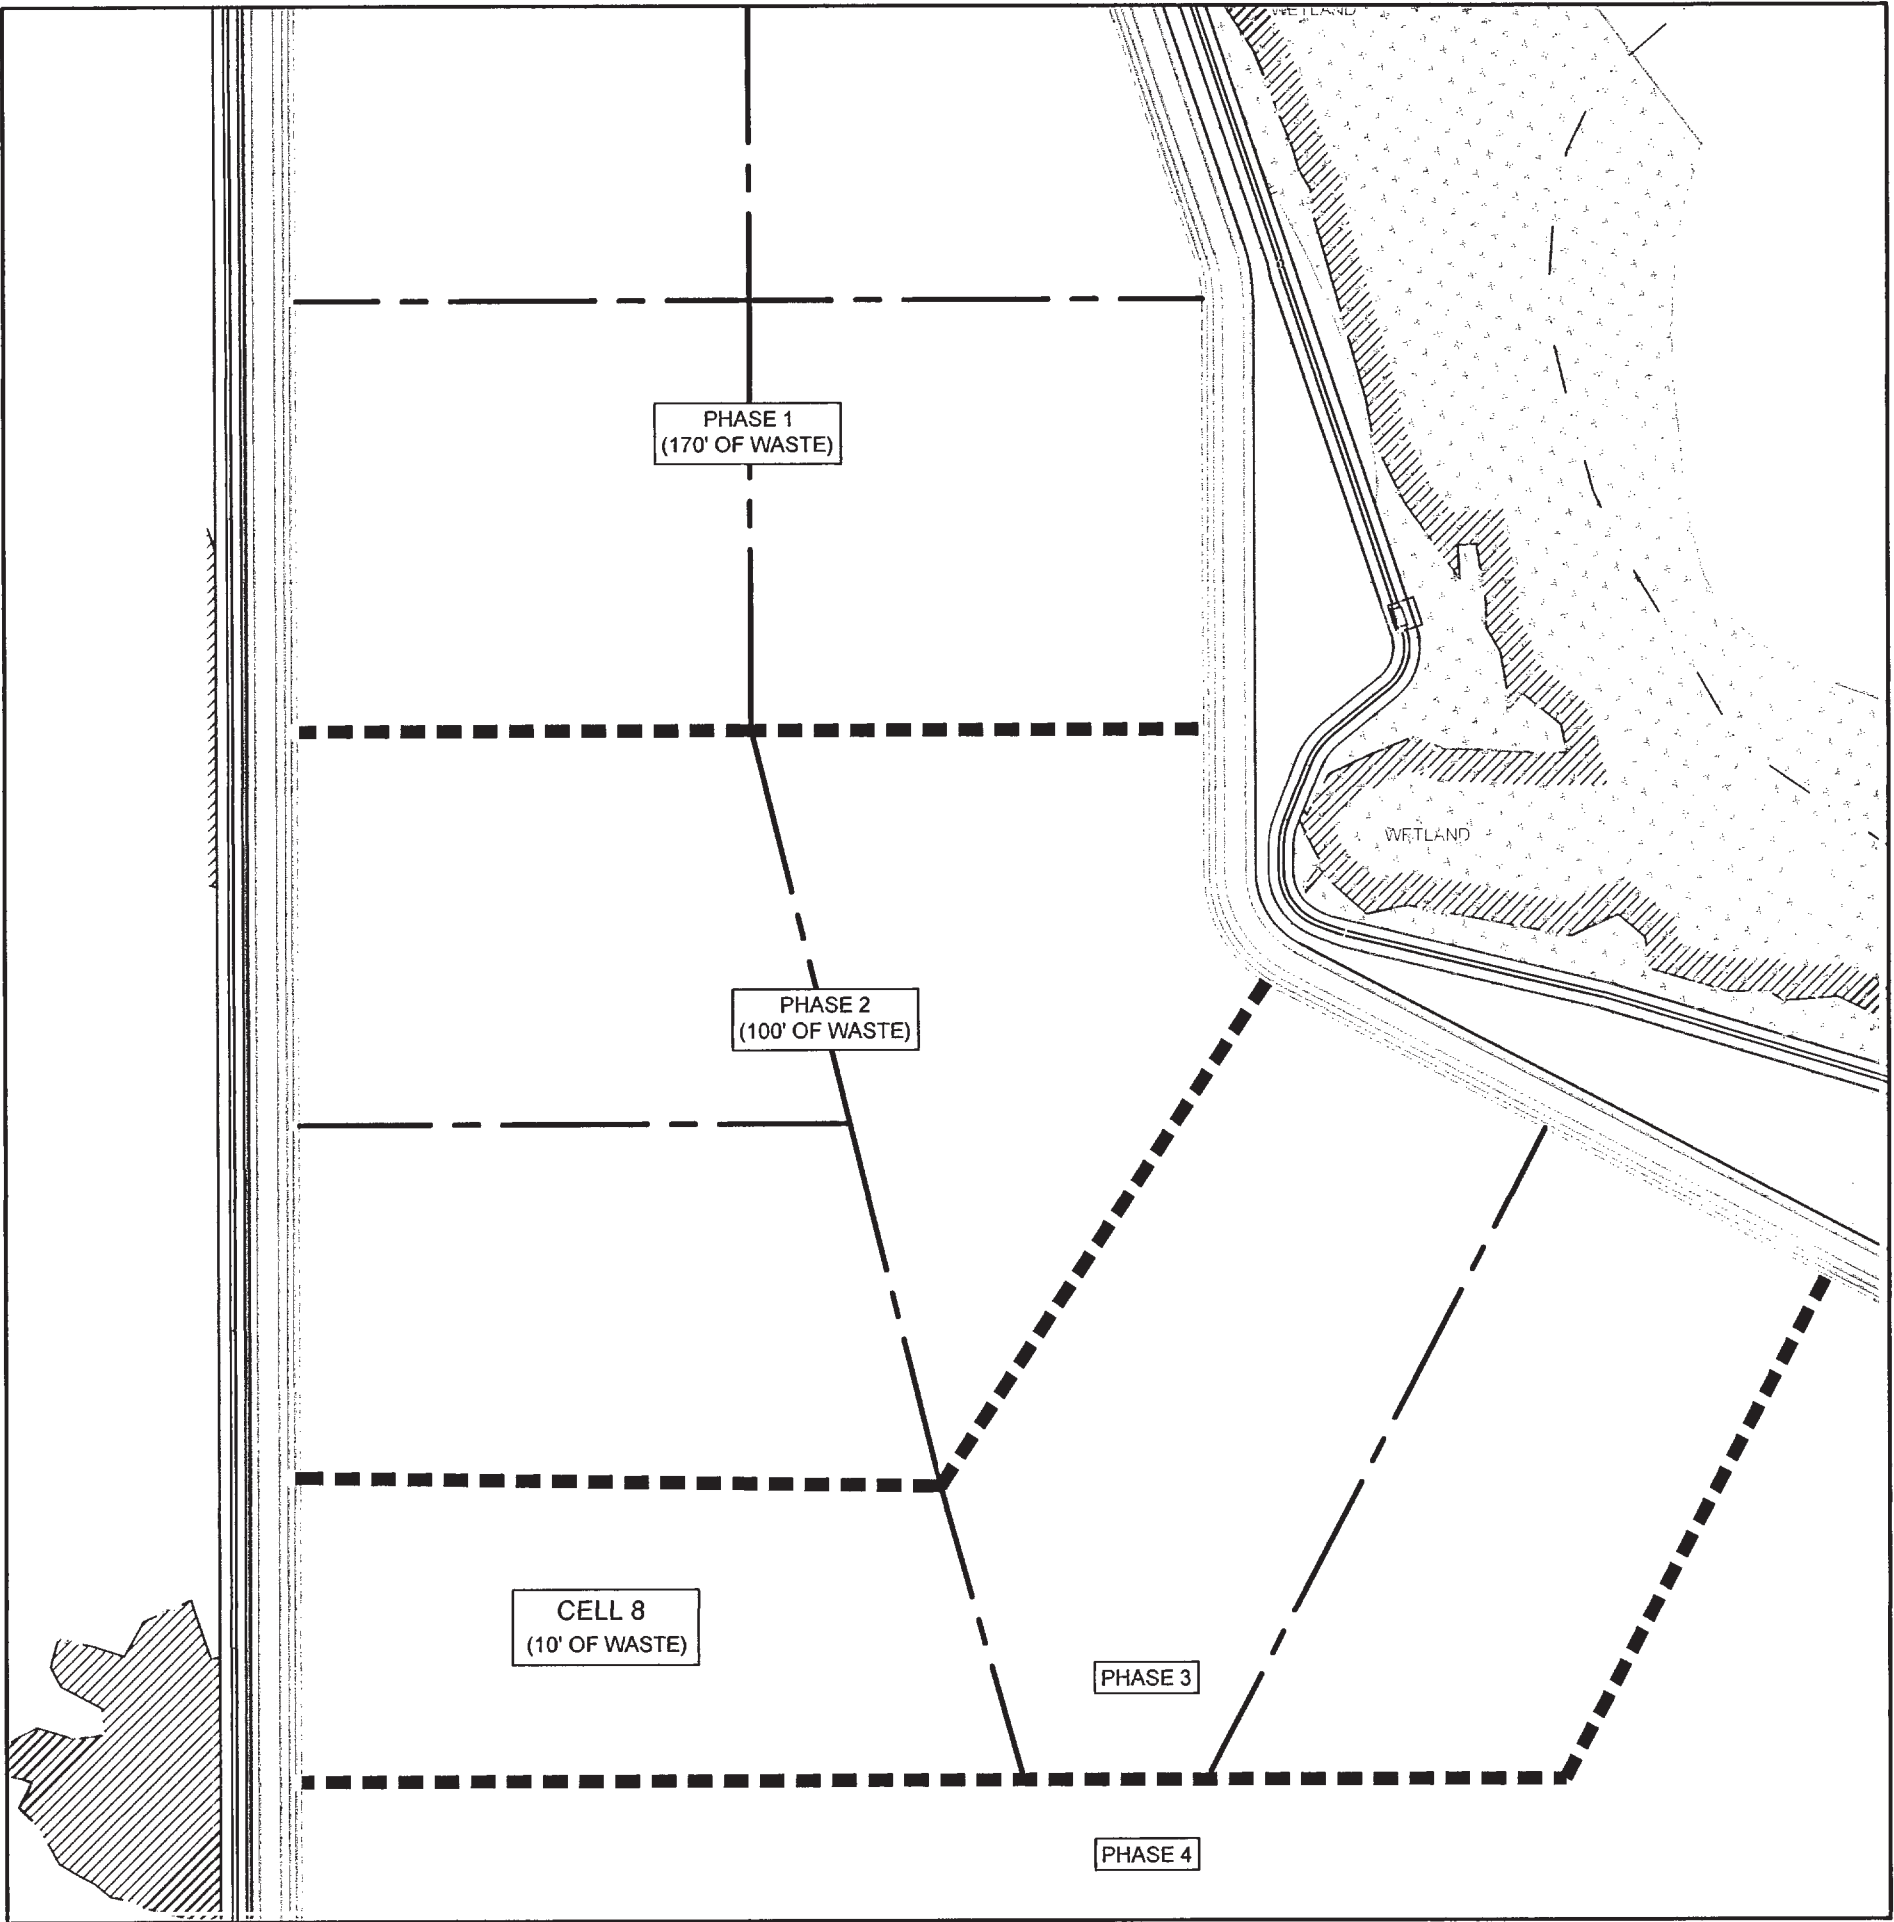


WASTE FILL SEQUENCE I
SCALE: 1" = 300'

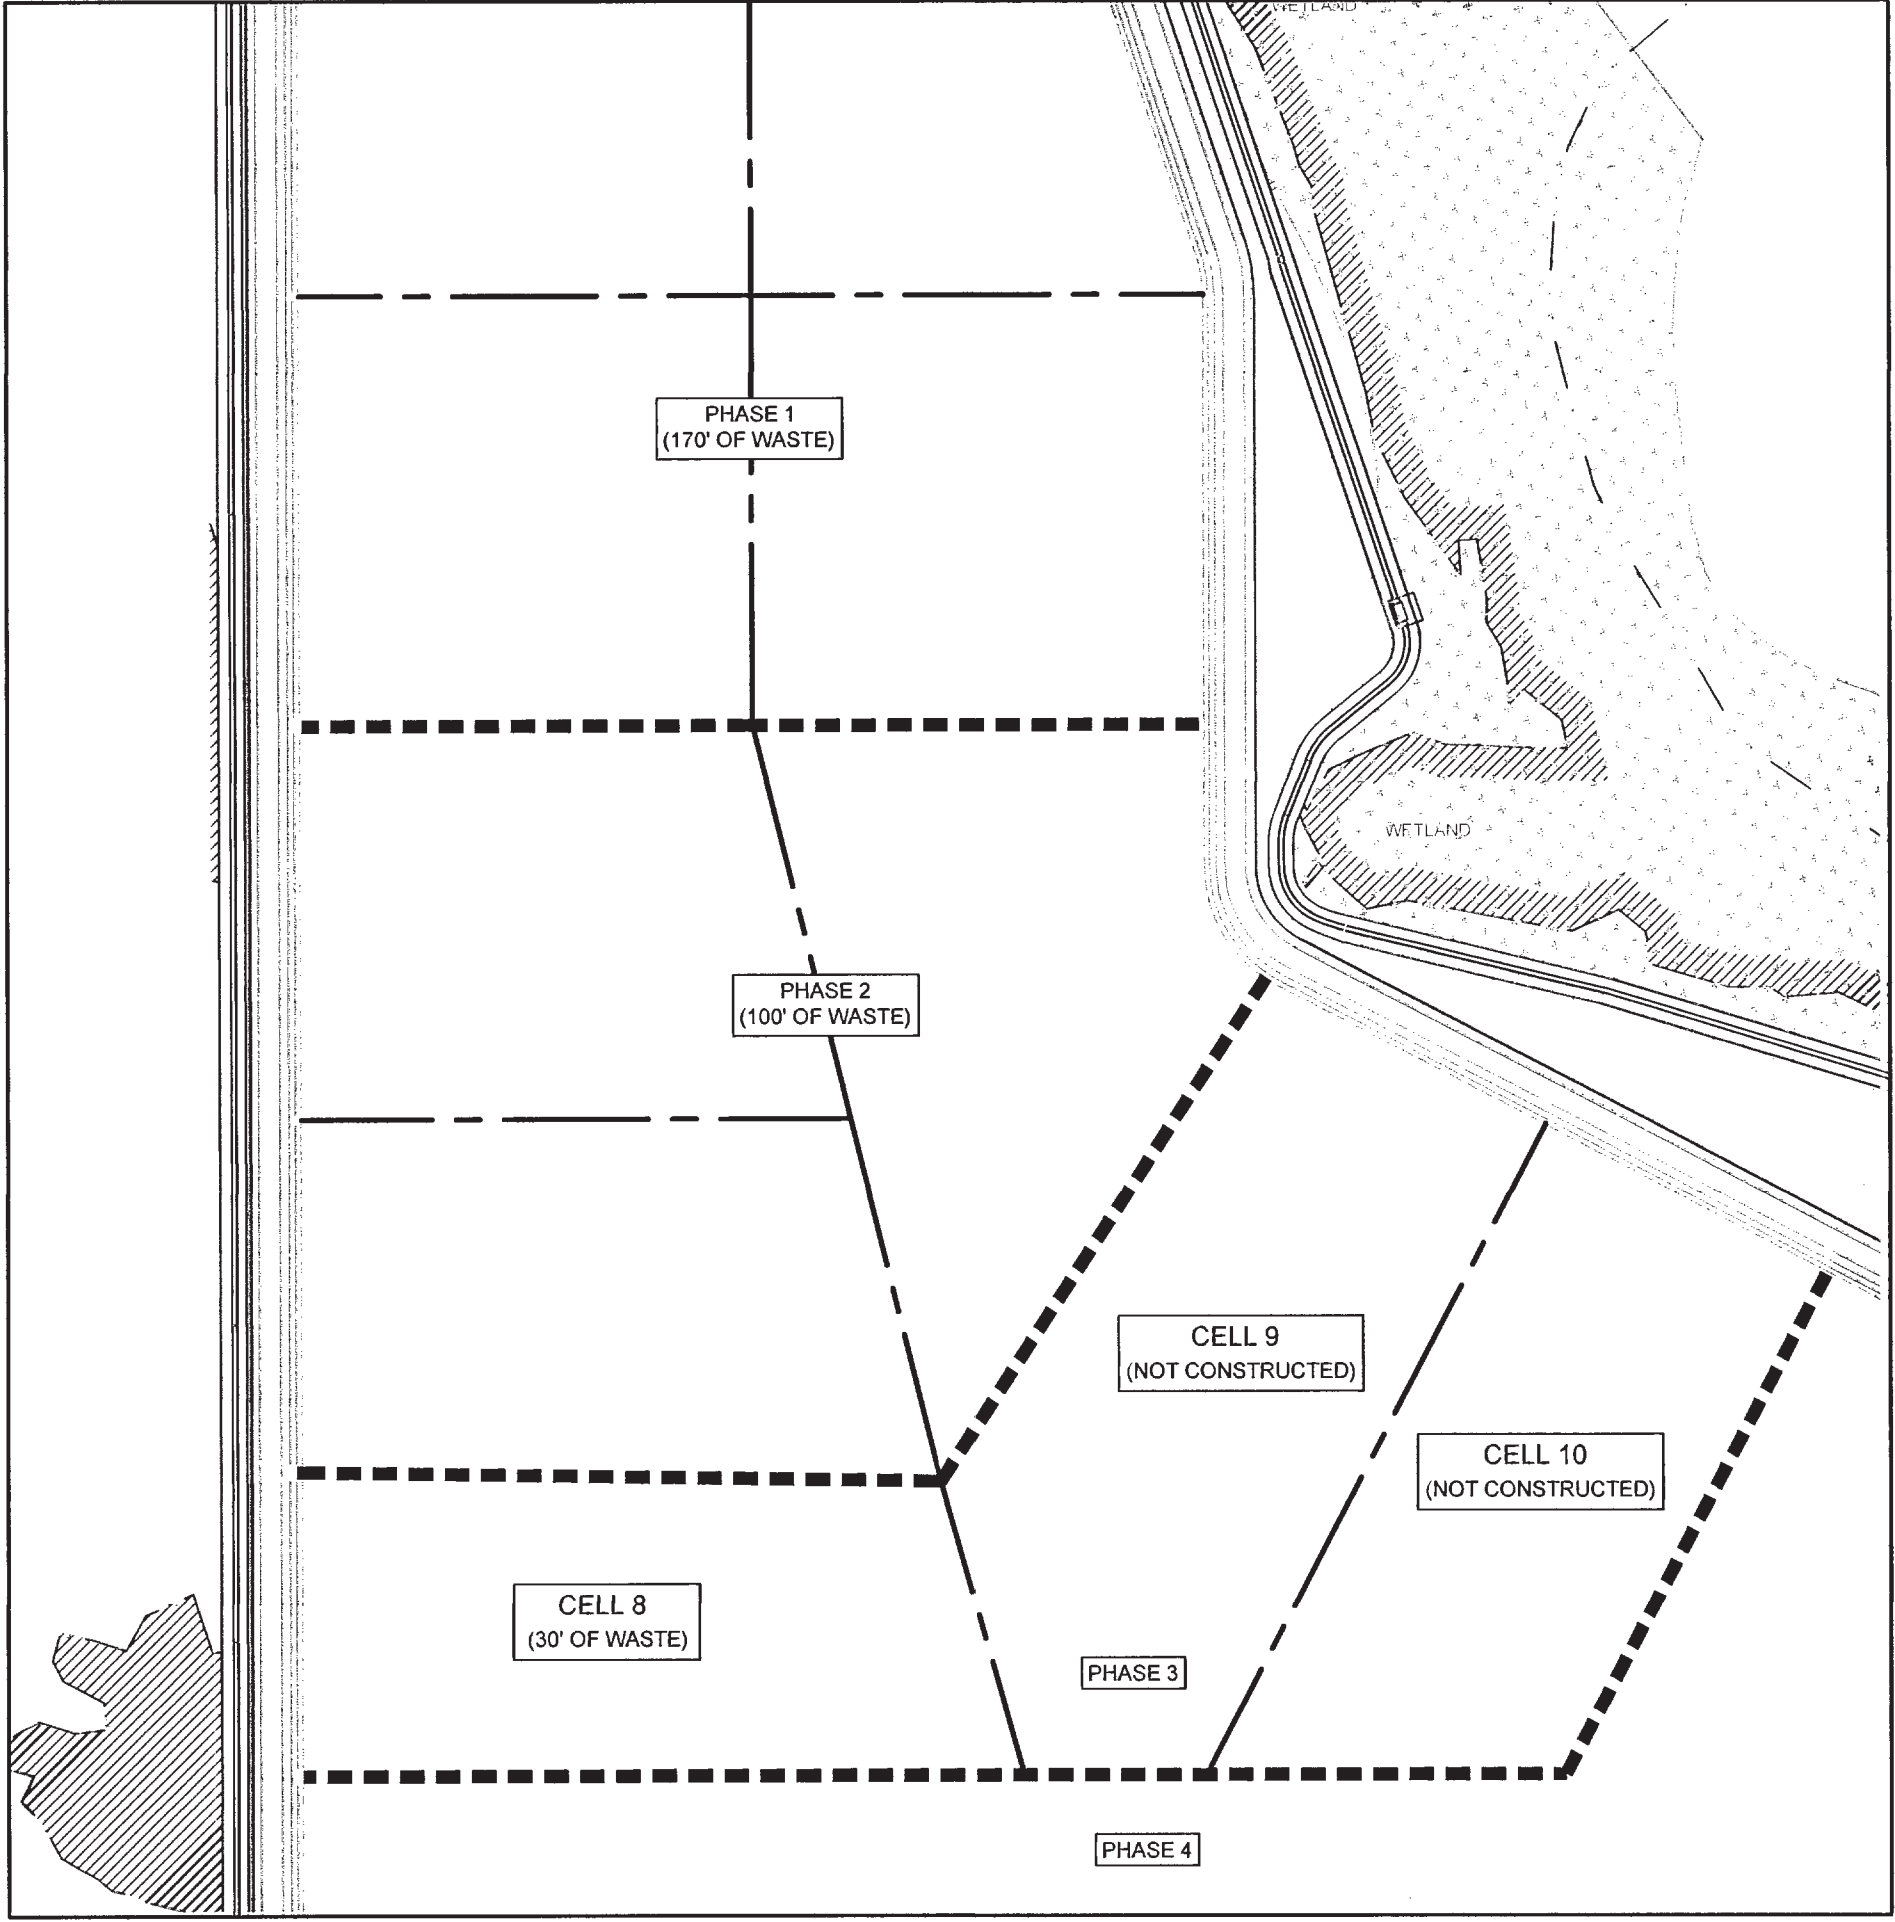


WASTE FILL SEQUENCE II
SCALE: 1" = 300'

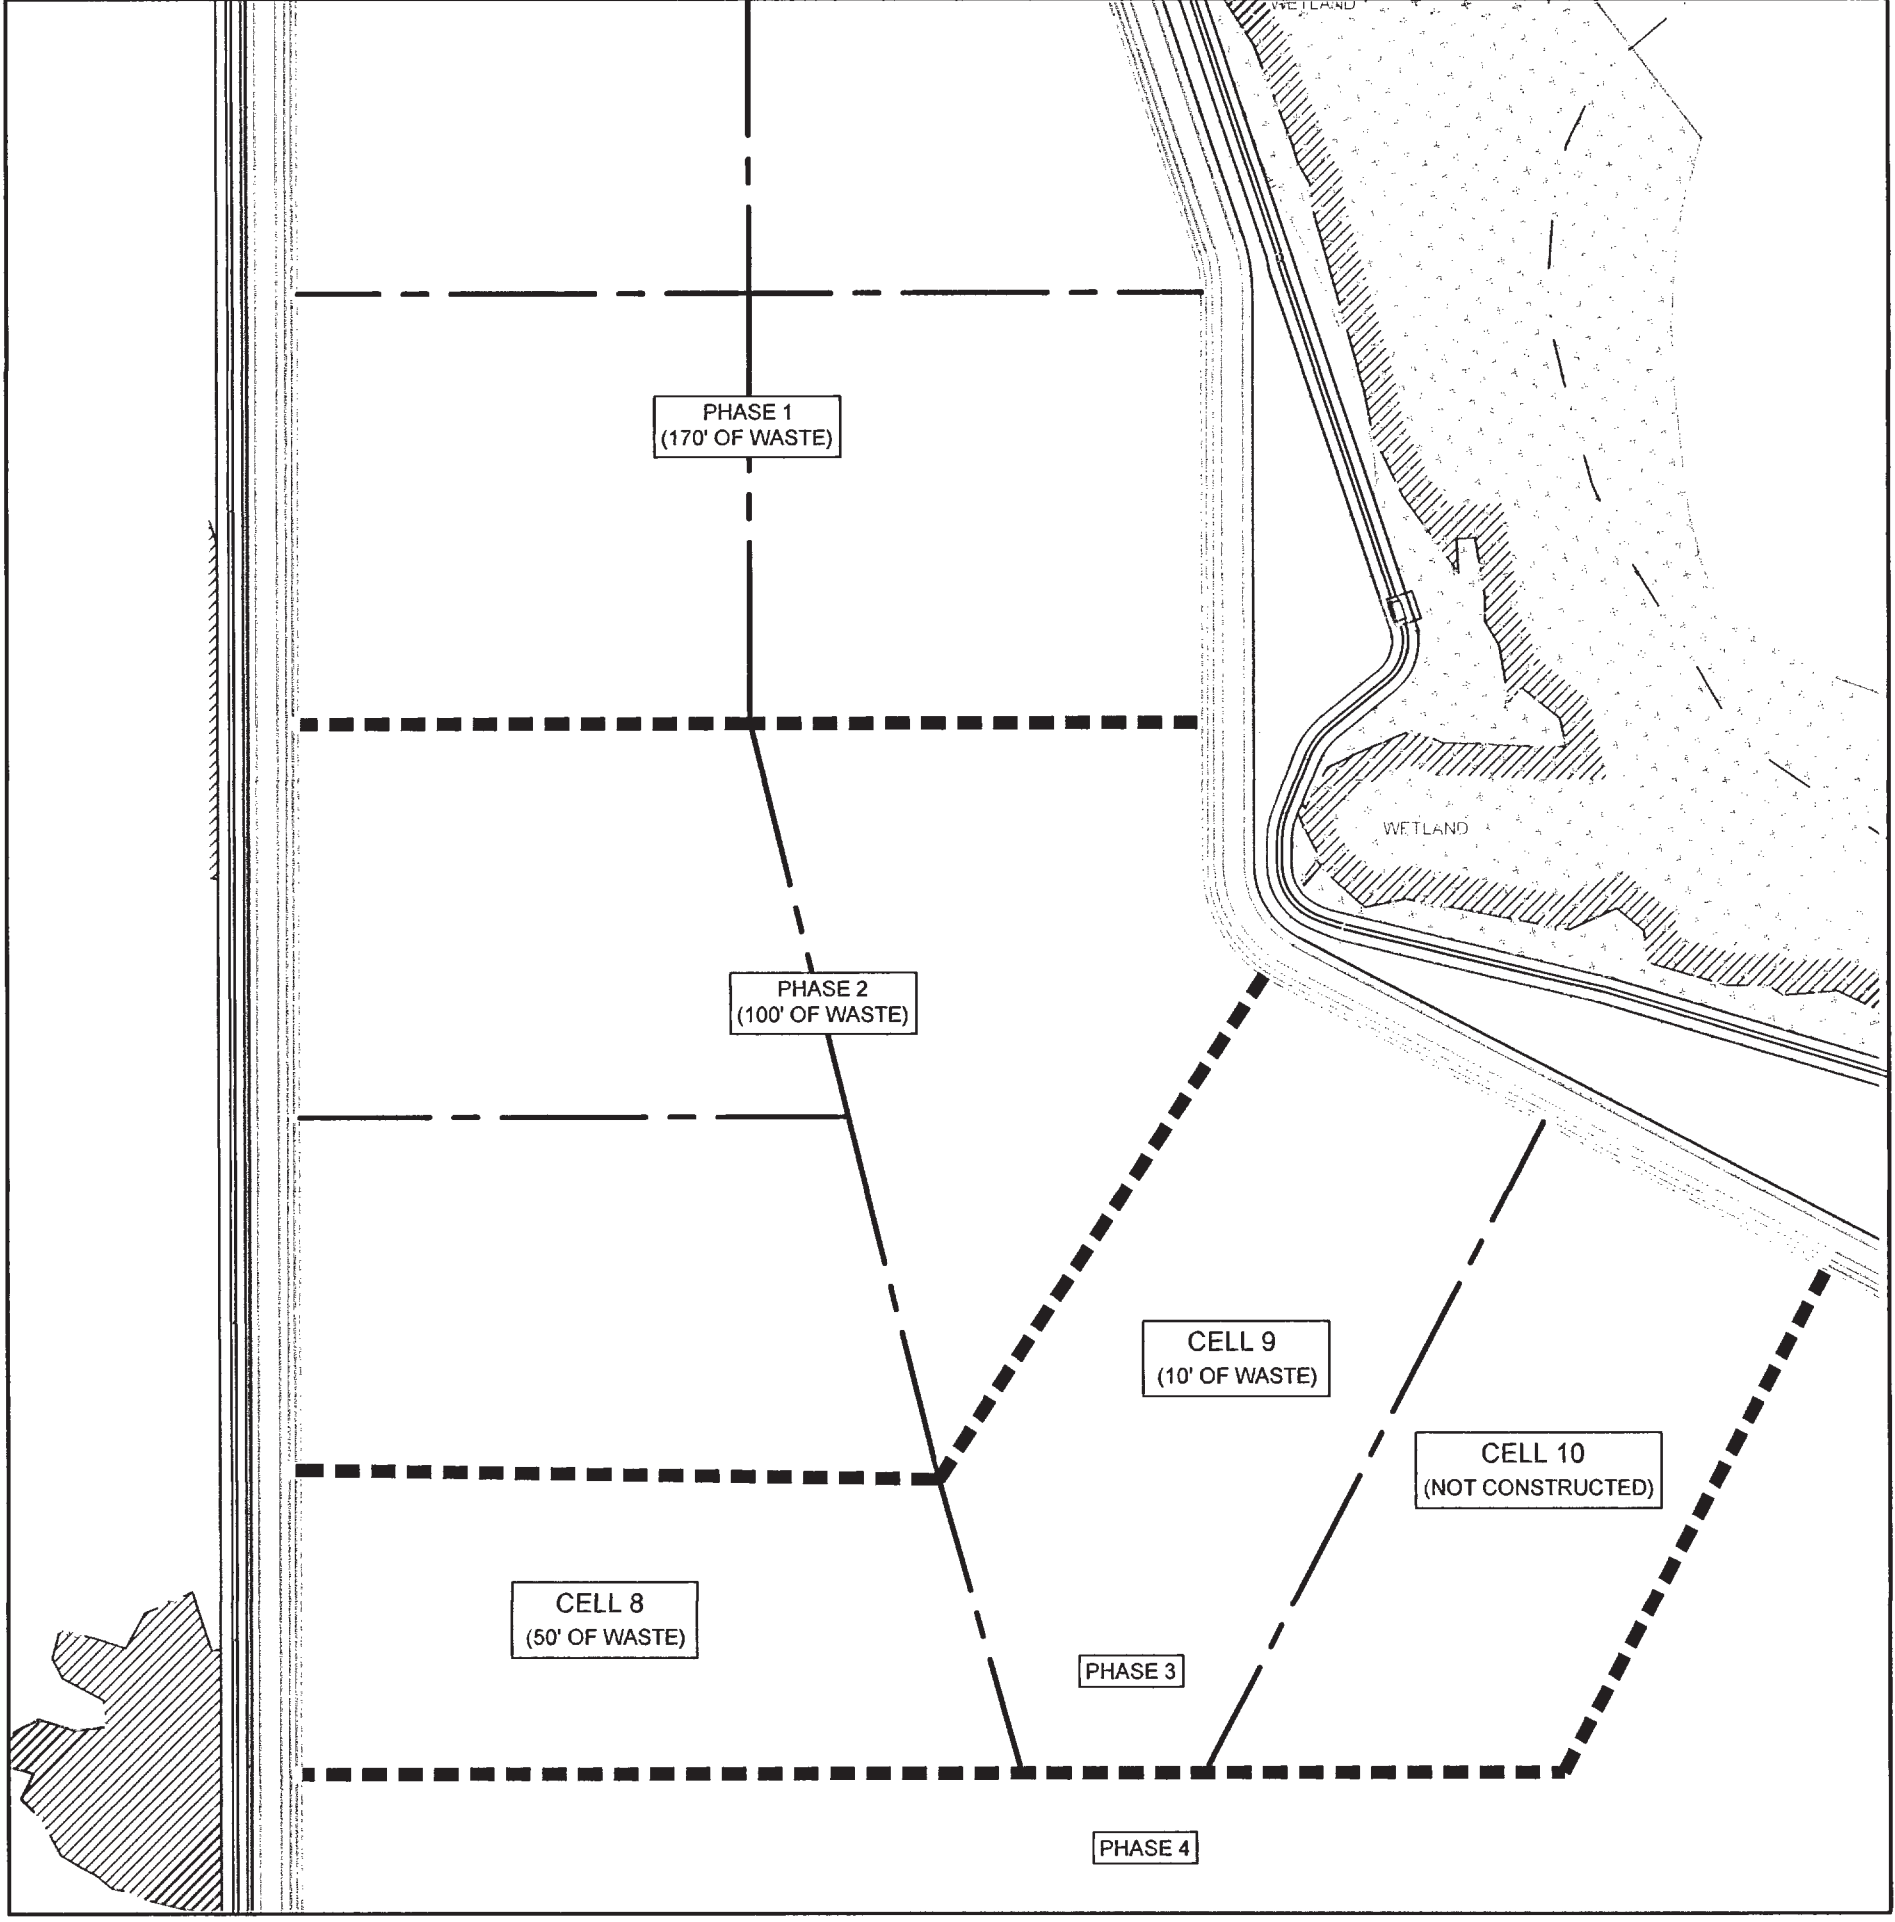


WASTE FILL SEQUENCE III
SCALE: 1" = 300'

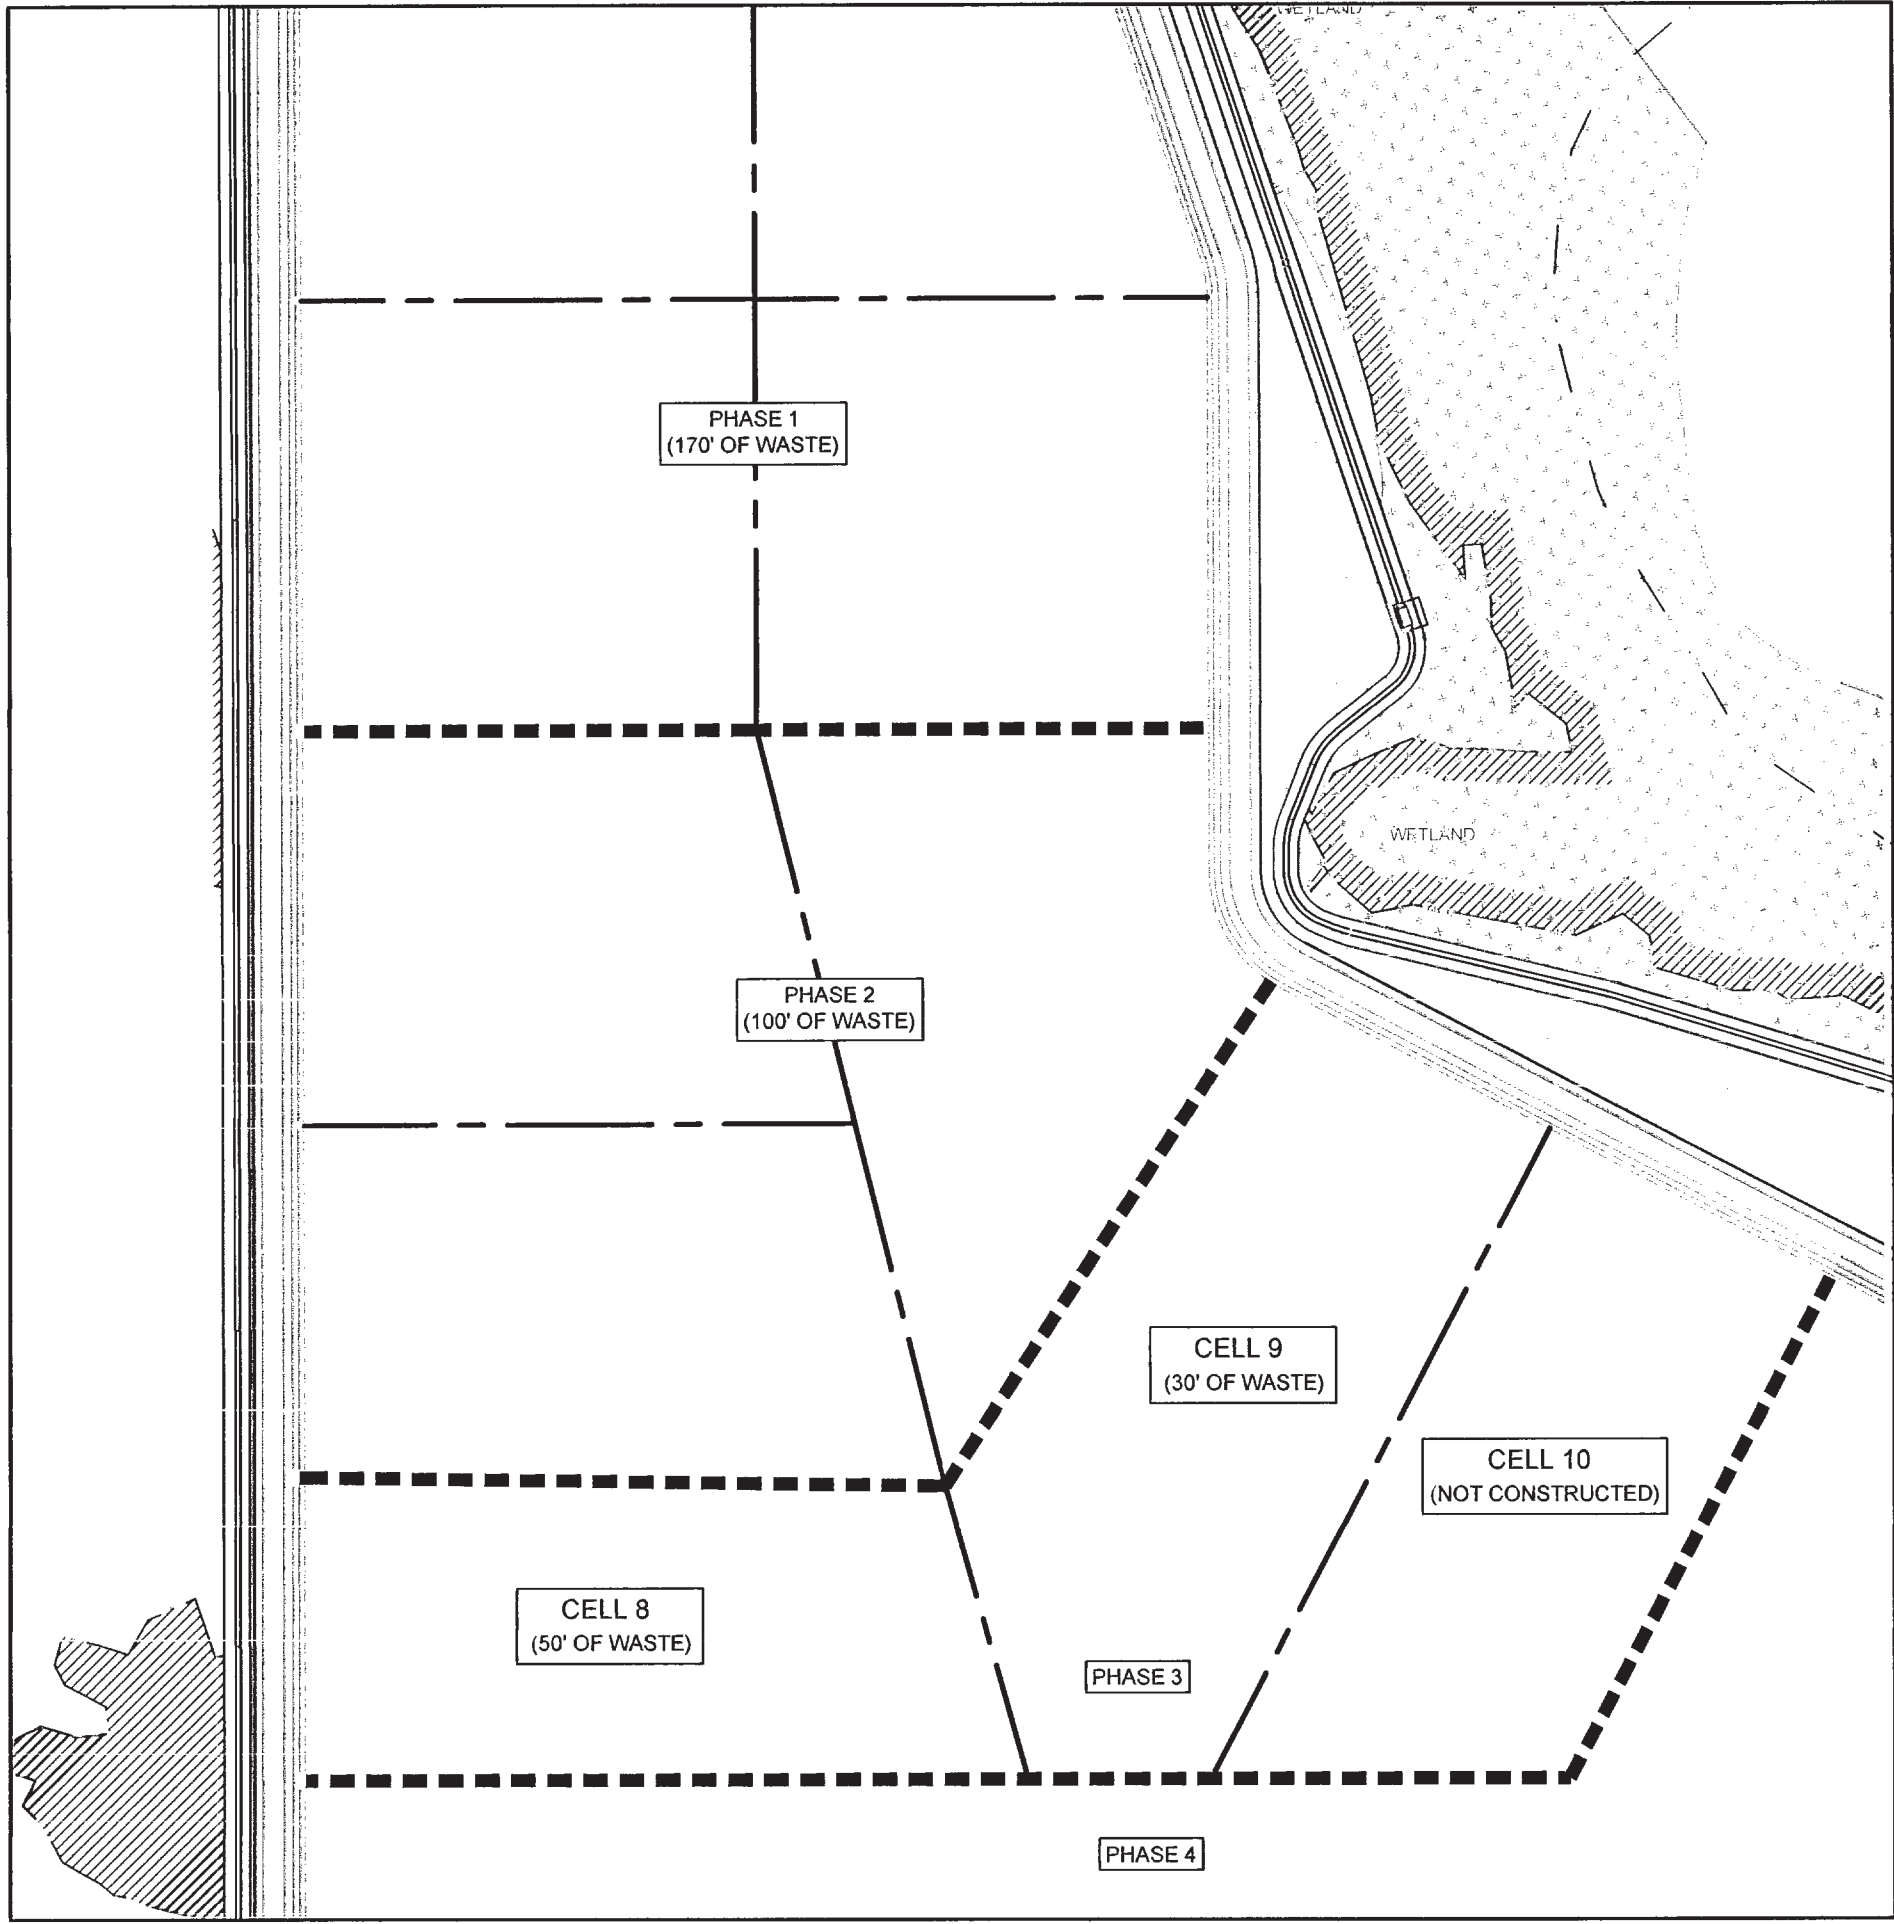

WASTE FILL SEQUENCE IV
SCALE: 1" = 300'

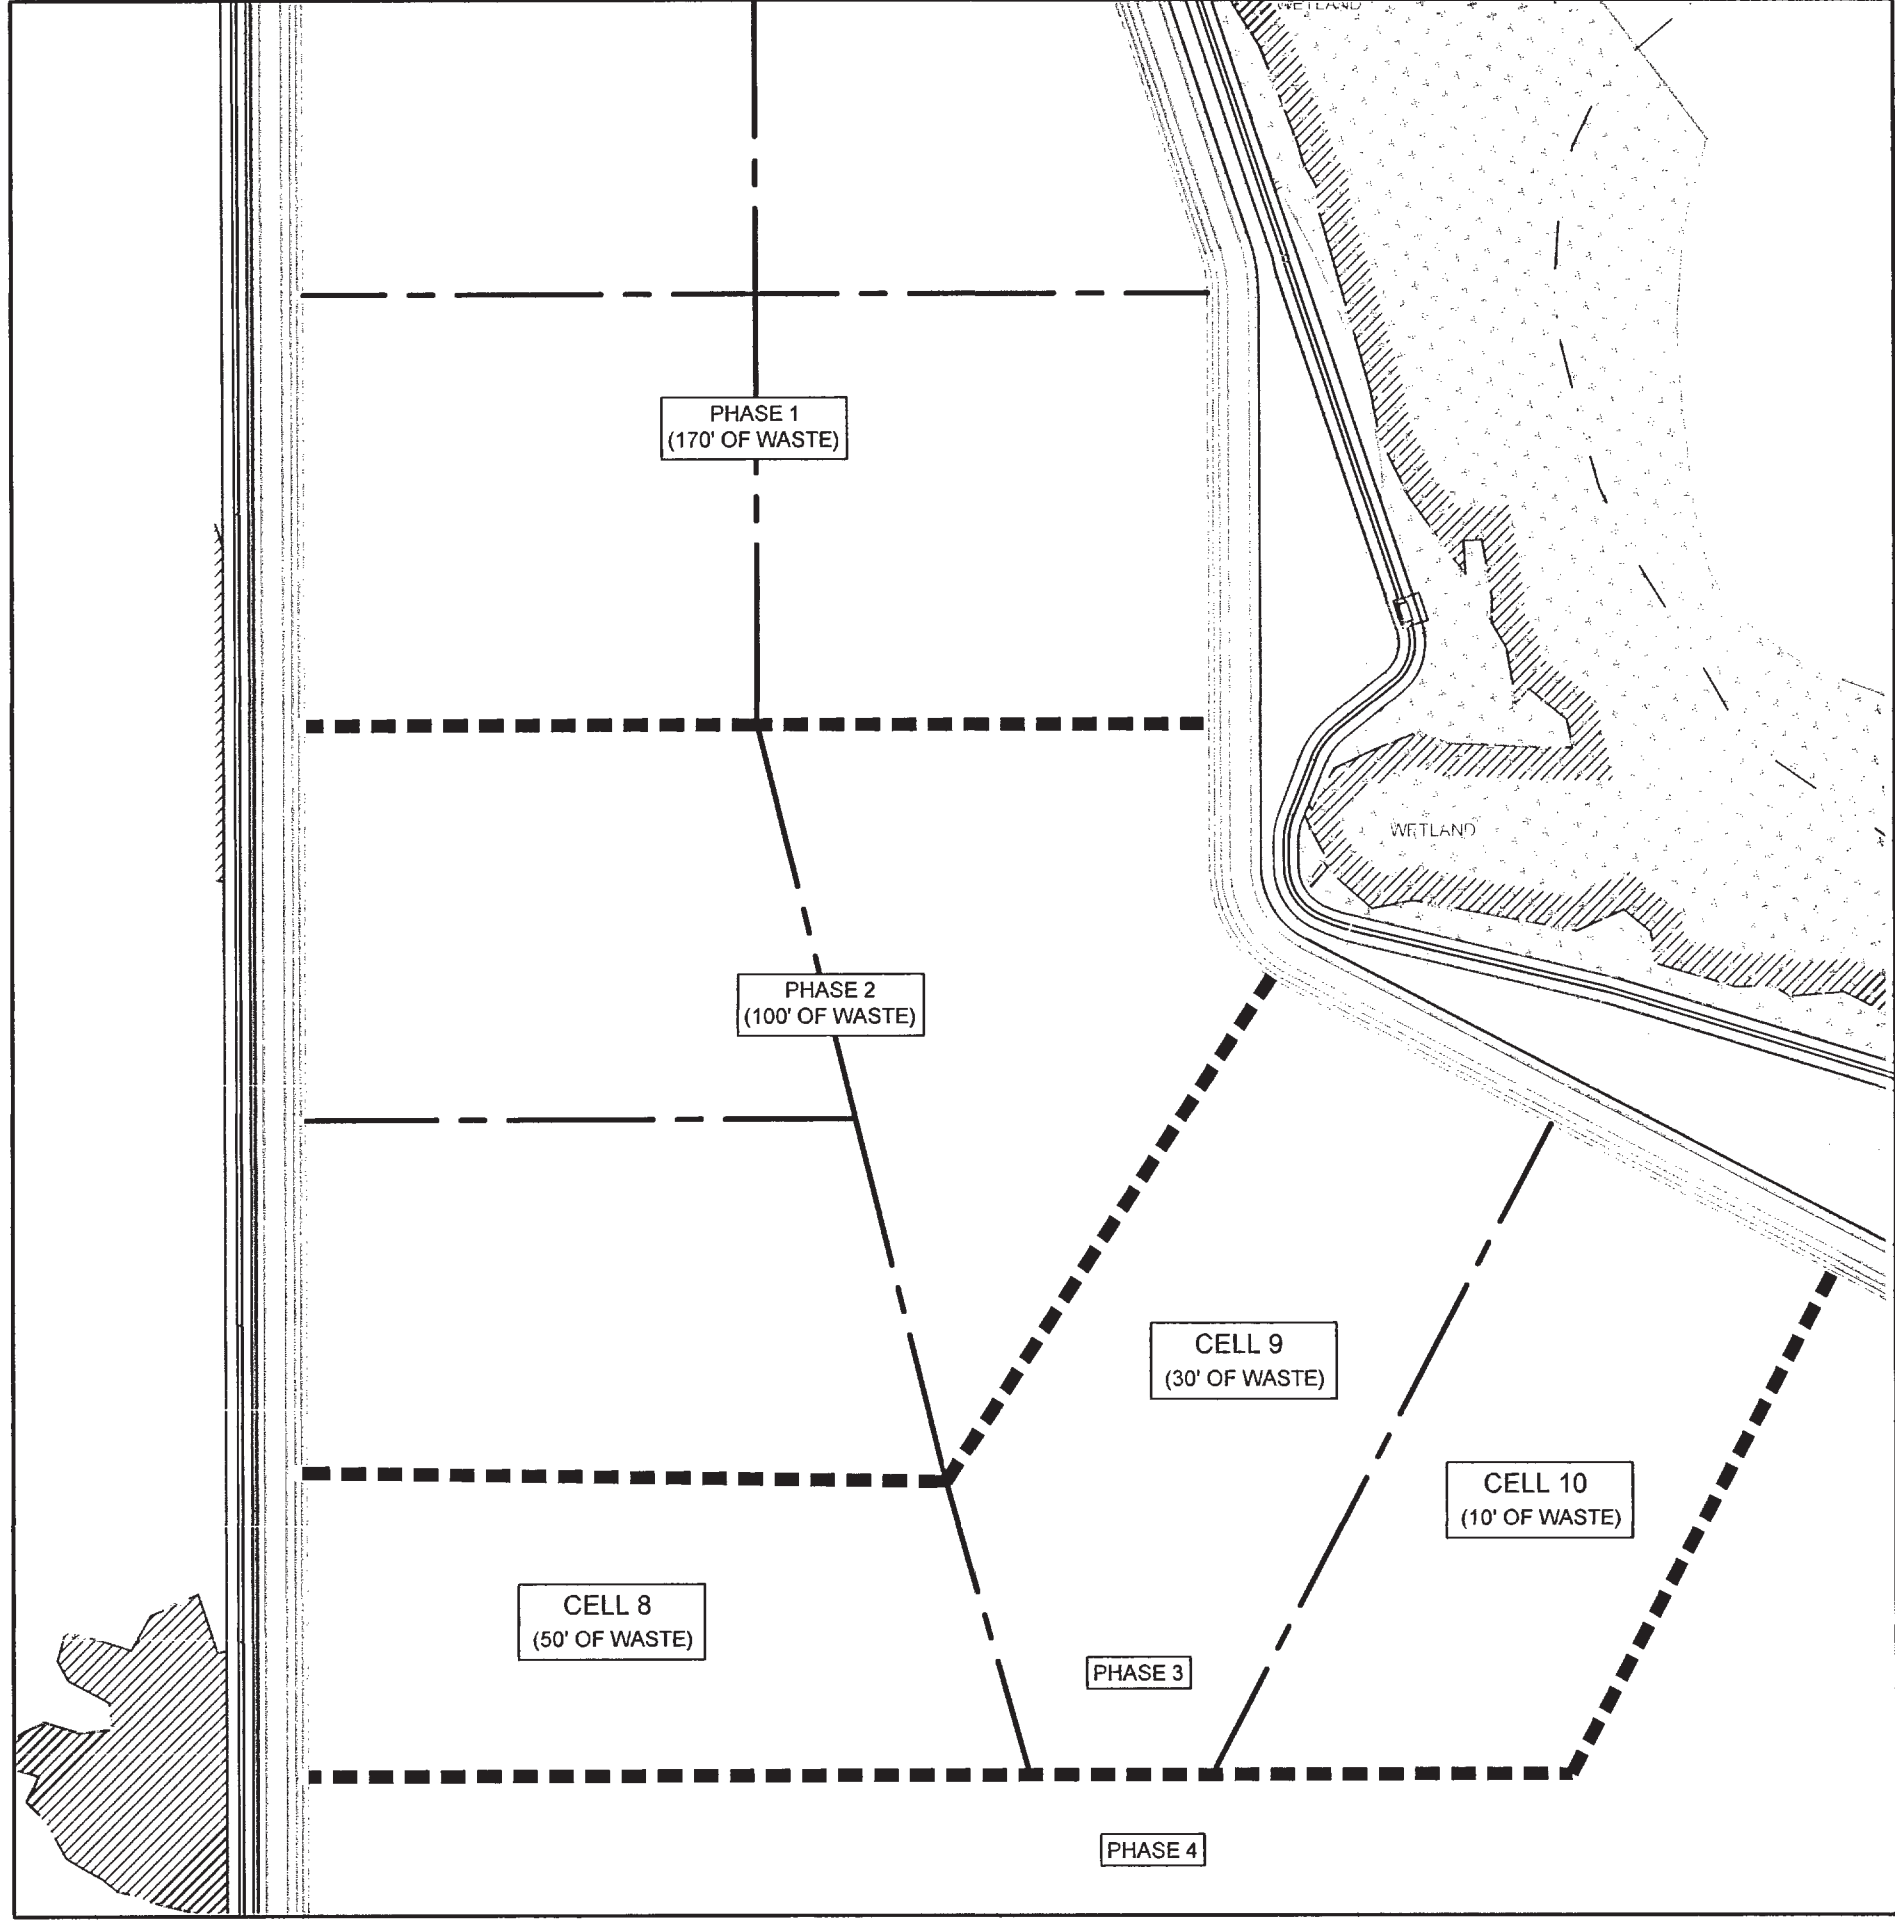

WASTE FILL SEQUENCE V
SCALE: 1" = 300'

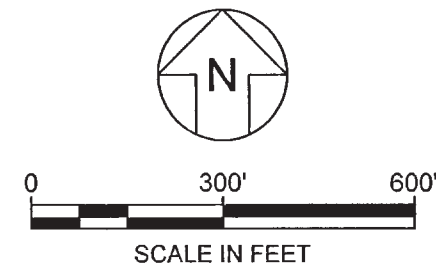

RECEIVED
NOV 14 2011
DEP Central Dist.

- NOTES:
1. THE PURPOSE OF THIS SHEET IS TO ILLUSTRATE A CONCEPTUAL WASTE FILLING SEQUENCE FOR PHASES 1 - 4.
 2. WASTE HEIGHTS AND SLOPES WILL BE ADJUSTED BY THE LANDFILL SITE MANAGER TO PROVIDE EFFICIENT ACCESS TO THE WORKING FACE AND TO PROMOTE SURFACE WATER RUNOFF FROM AREAS UNDER INTERMEDIATE COVER.
 3. EXPOSED WASTE AT THE WORKING FACE AND OTHER AREAS UNDER INITIAL COVER WILL BE SLOPED AND MAINTAINED TO INFILTRATE PRECIPITATION WITHOUT RUNOFF.
 4. WASTE THICKNESS SPECIFIED IS BASED ON ESTIMATED MAXIMUM CELL / PHASE THICKNESS.

0	NOV 2011	ISSUED FOR FDEP APPROVAL	JWO	VMD
REV	DATE	DESCRIPTION	DRN	APP

Geosyntec
consultants
13101 TELECOM DRIVE, SUITE 120
TEMPLE TERRACE, FLORIDA 33637 USA
PH: 813.558.0990 - FX 813.558.9728
AUTHORIZATION NUMBER: 4321

WSI
WASTE SERVICES, INC.
1501 OMNI WAY
ST. CLOUD, FLORIDA 34773
TEL: 407-891-3720 FAX: 407-891-3730

TITLE: WASTE FILL SEQUENCING PLAN I

PROJECT: SOLID WASTE RENEWAL PERMIT

SITE: SOLID WASTE MANAGEMENT FACILITY

VICTOR DAMASCENO - LICENSE NO. 72966

DESIGN BY:	VMD/JDQ	DATE:	NOVEMBER 2011
DRAWN BY:	JWO/CMV	PROJECT NO.:	FL1962.02
CHECKED BY:	VMD	FILE:	FL1962.02P280
REVIEWED BY:	JDQ	DRAWING NO.:	28 OF 45
APPROVED BY:	VMD		

PERMIT DRAWING