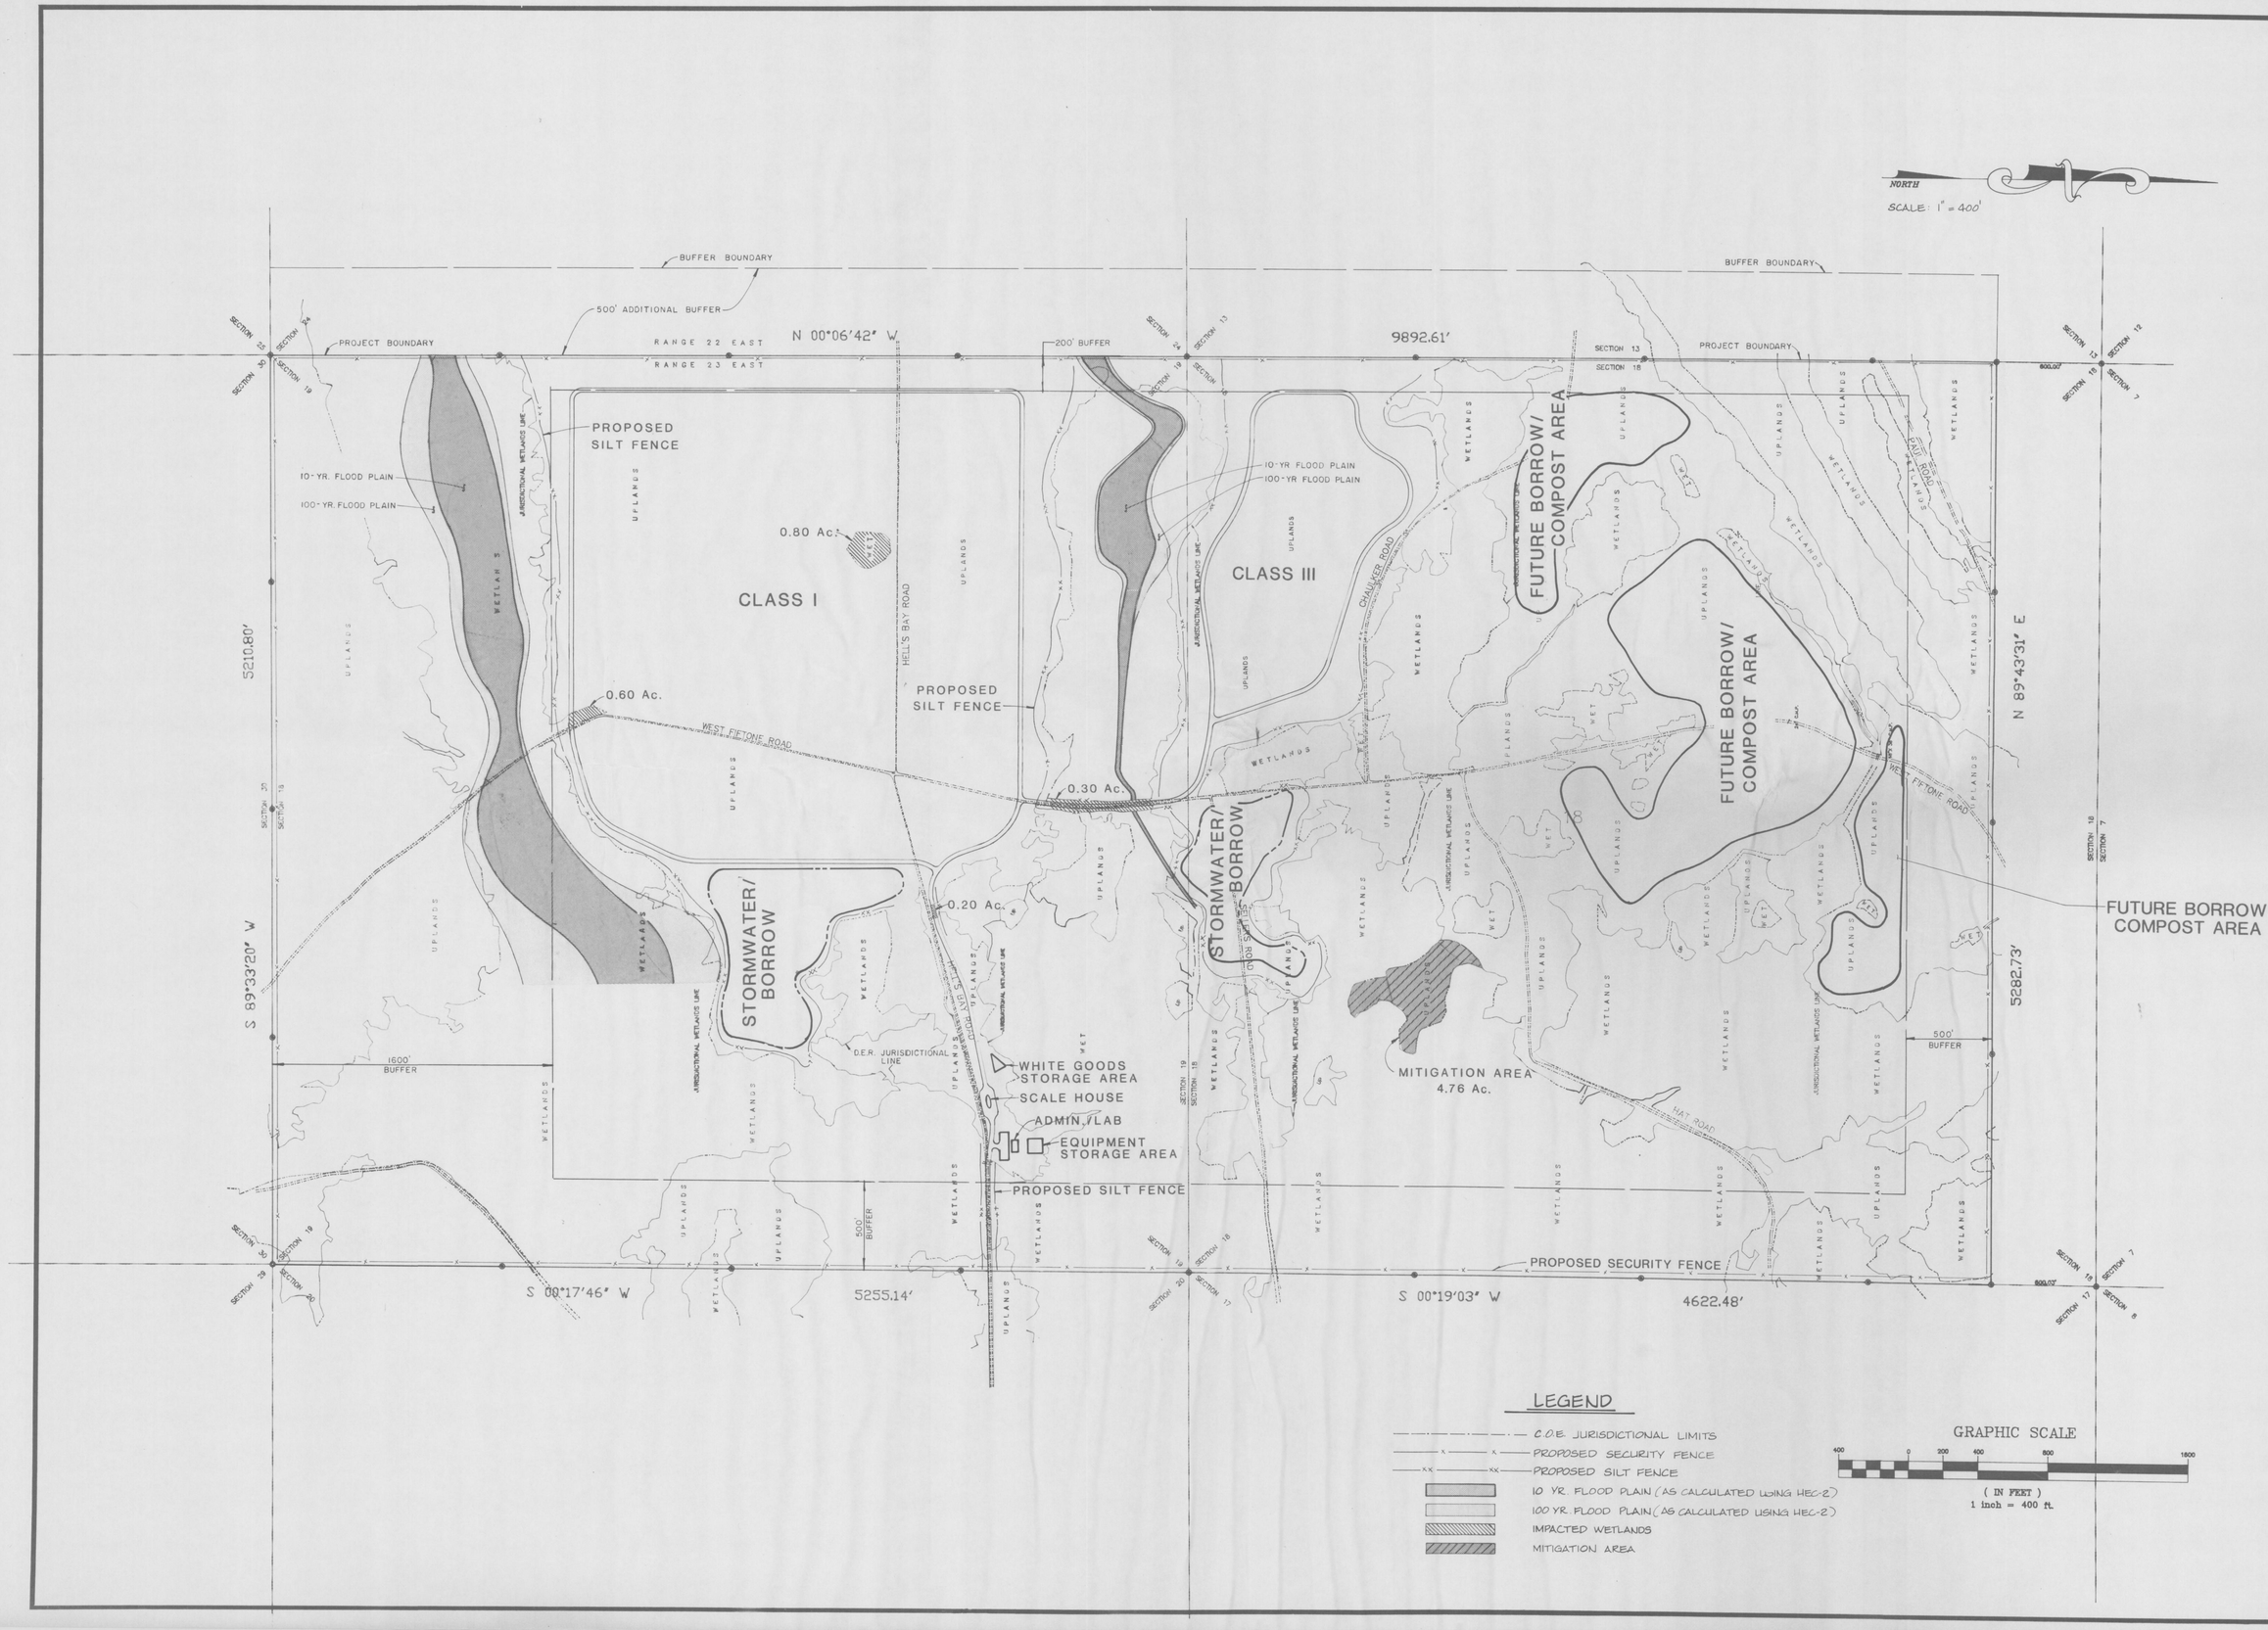

REVISIONS

ENG. PROJ. NO.	E84-119-6
DRAWN BY:	TLO
CHECKED BY:	JAT
DATE	JUNE 11, 1990

SITE PLAN

TRAIL RIDGE LANDFILL

England-Thims & Miller, Inc.

Consulting & Design Engineers

JACKSONVILLE, FLORIDA

DRAWING NO.

6

PROJ. NO.

NOT RELEASED FOR CONSTRUCTION

BY: