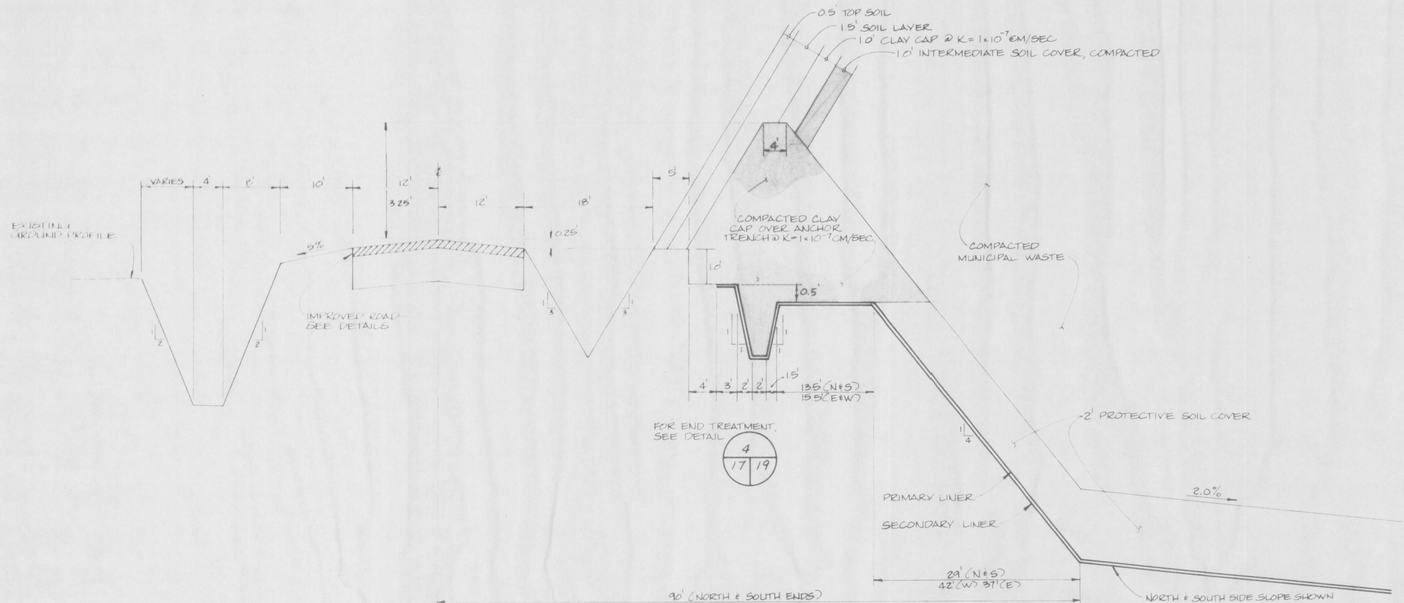

LINER ANCHOR TRENCH – TYPICAL SECTION

SCALE: 1" = 2' VERT.
1" = 10' HORIZ.

1/8/17

* THIS SECTION APPLIES TO THE NORTH SIDE (LOOKING EAST) AND THE SOUTH SIDE (LOOKING WEST). AT OTHER LOCATIONS, THE DIMENSION 135' VARIES. EAST SIDE (LOOKING SOUTH) AND WEST SIDE (LOOKING NORTH) HAVE SAME ANCHOR TRENCH DETAIL FROM ℄ OF ROAD TO INSIDE OF LANDFILL

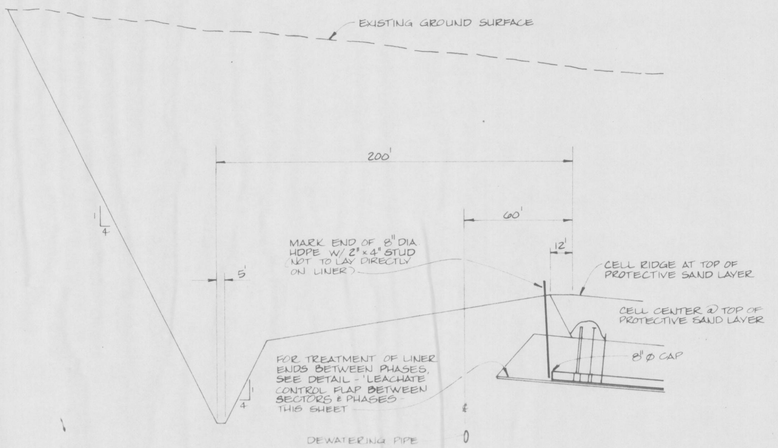

PHASING SECTION

N.T.S.

3/10/17

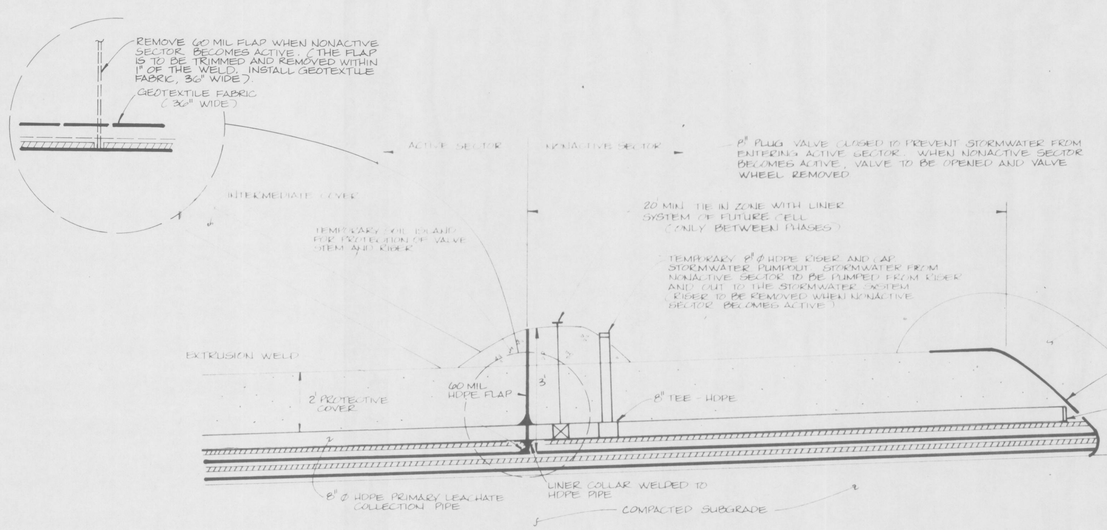

LEACHATE CONTROL FLAP BETWEEN SECTORS AND PHASES

N.T.S.

2/10/17

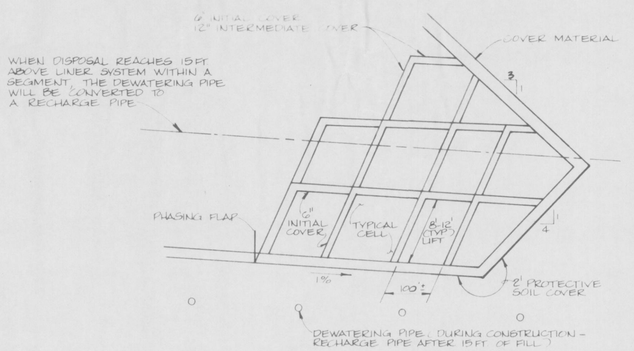

TYPICAL SECTION THRU CELLS

N.T.S.

DETAIL SHEET	
TRAIL RIDGE LANDFILL	
PROJ. PROJ. NO.	E 89-113-8
DRAWN BY	CDT
CHECKED BY	R F
DATE	APRIL, 1990
REVISIONS	

England-Thims & Miller, Inc.
Consulting & Design Engineers
JACKSONVILLE, FLORIDA

DRAWING NO.
17

RELEASED FOR CONSTRUCTION

PROJ. NO. 89-113-8