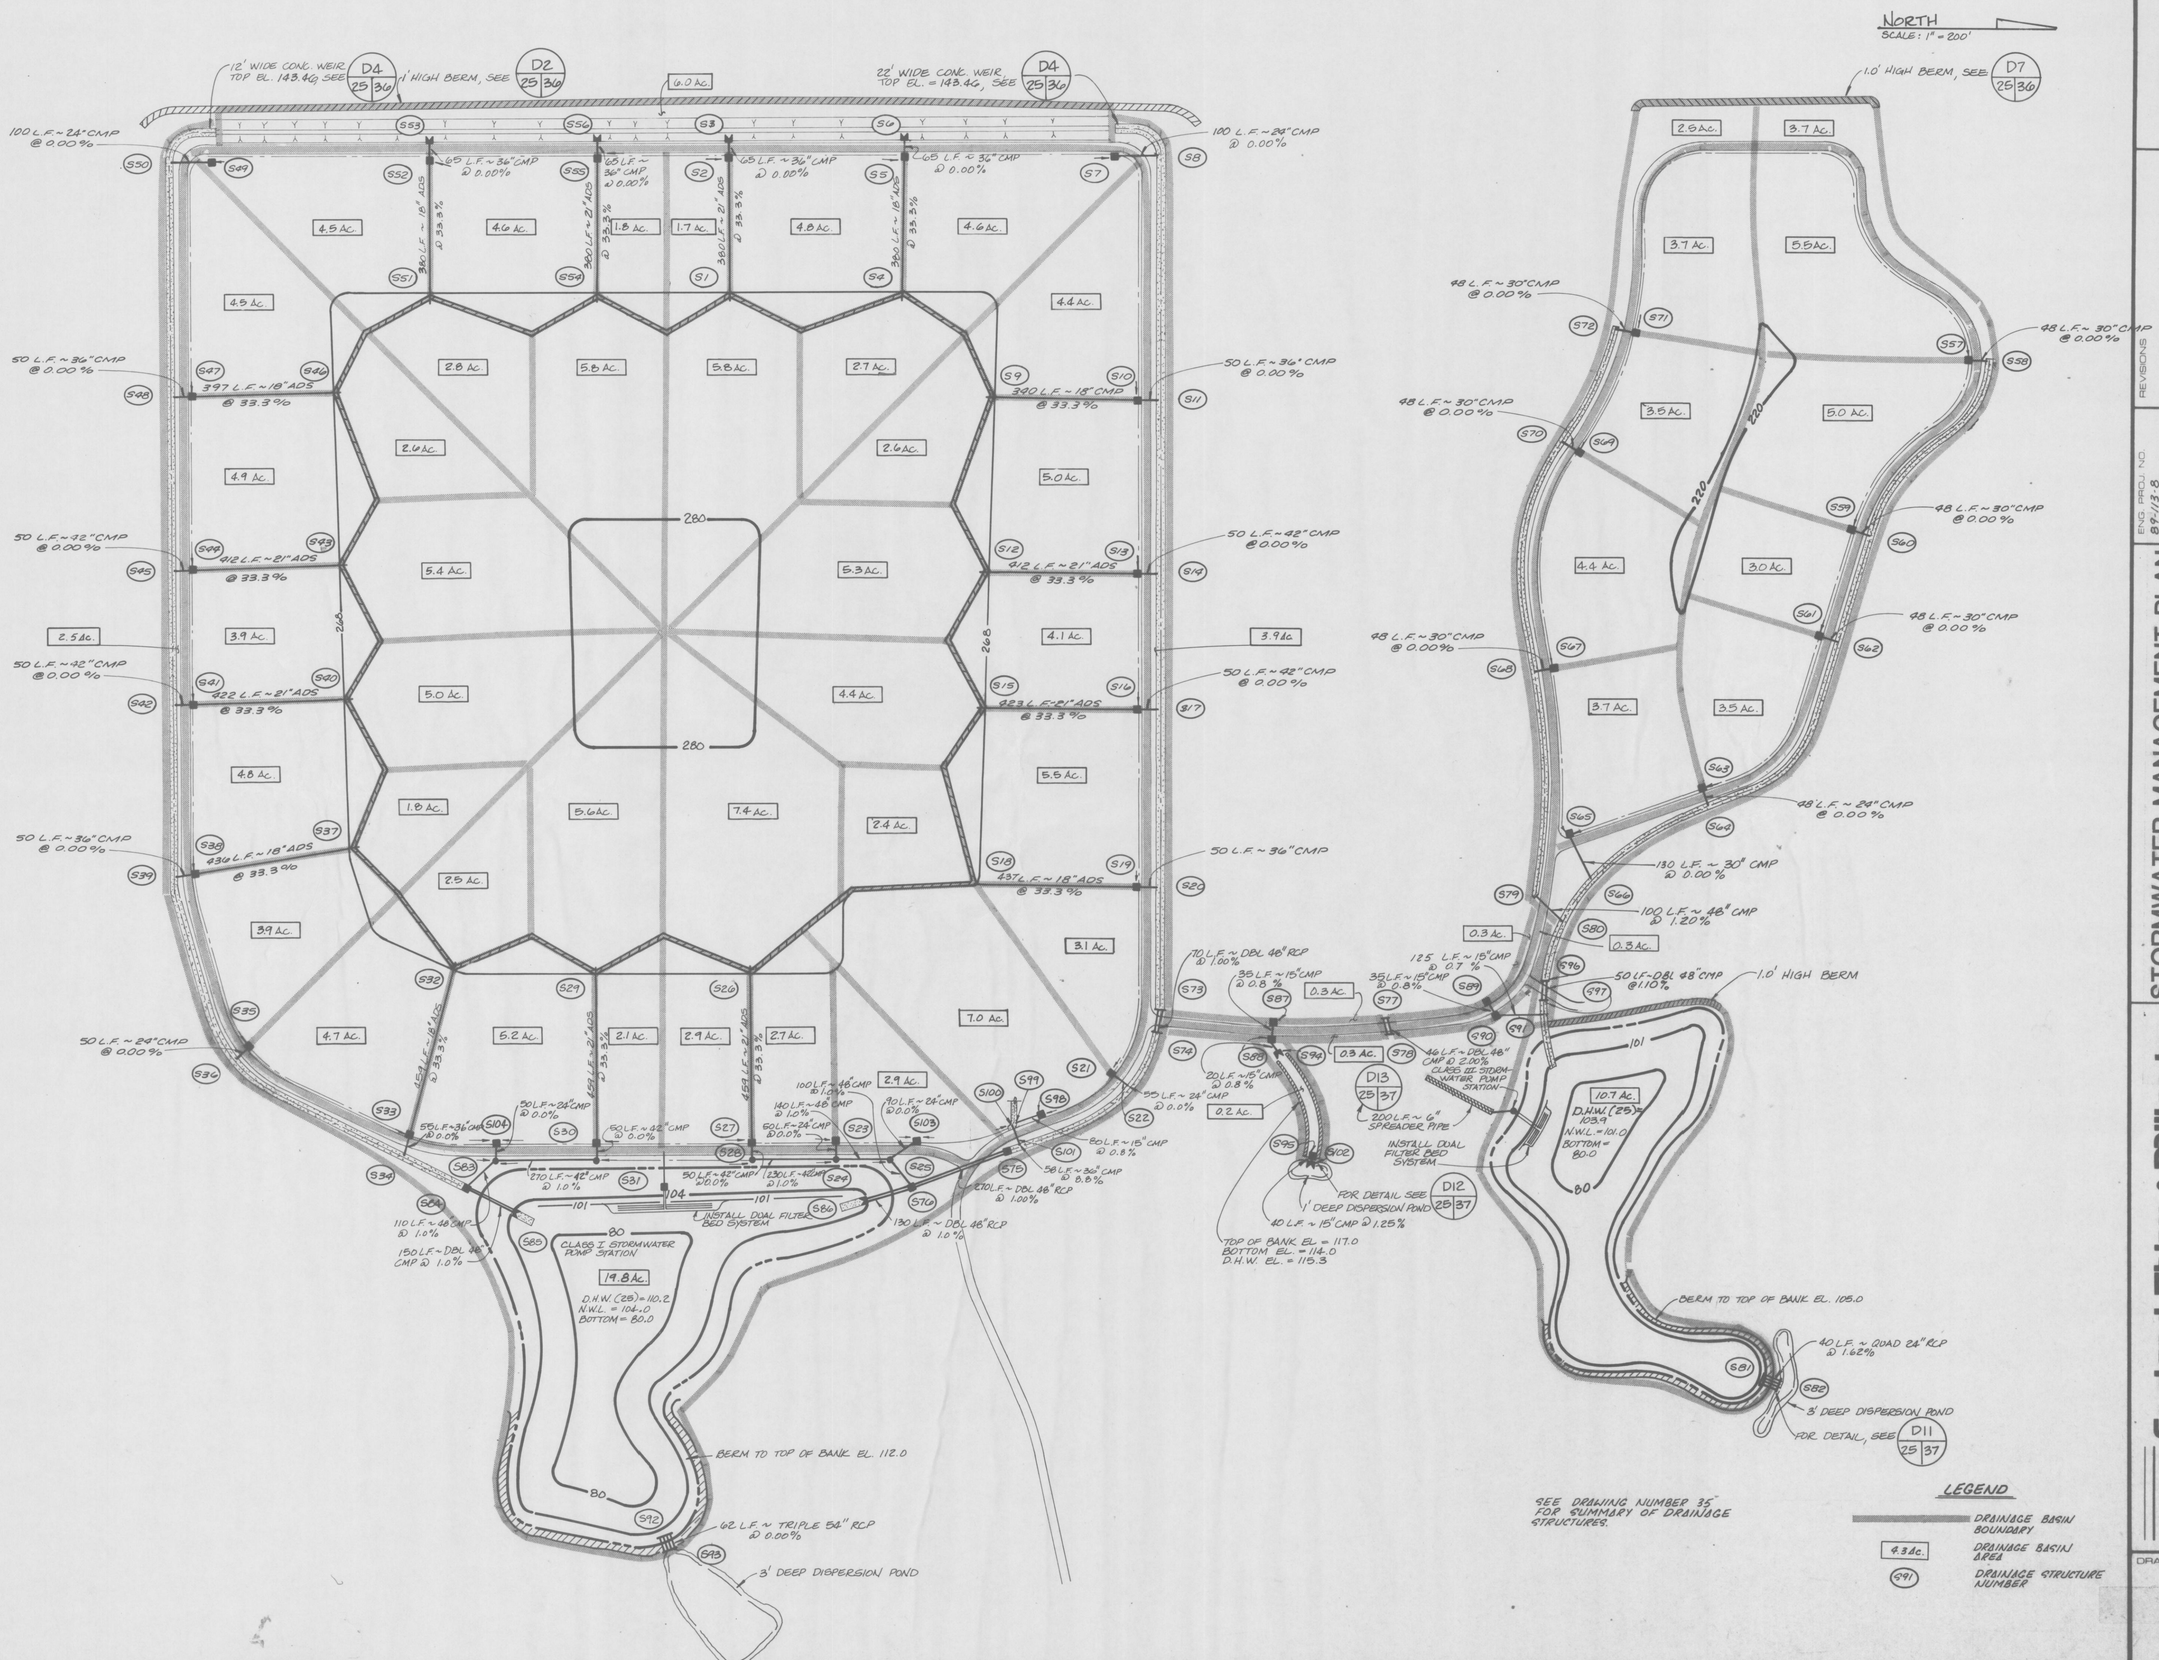

REVISIONS

ENG. PROJ. NO. 89-113-8
DRAWN BY: TLD
CHECKED BY: SAM
DATE: JUNE 11, 1990

STORMWATER MANAGEMENT PLAN
TRAIL RIDGE LANDFILL

England-Thims & Miller, Inc.
Consulting & Design Engineers
JACKSONVILLE, FLORIDA

DRAWING NO.
25

PROJ. NO. 89-113-8

NOT RELEASED FOR CONSTRUCTION