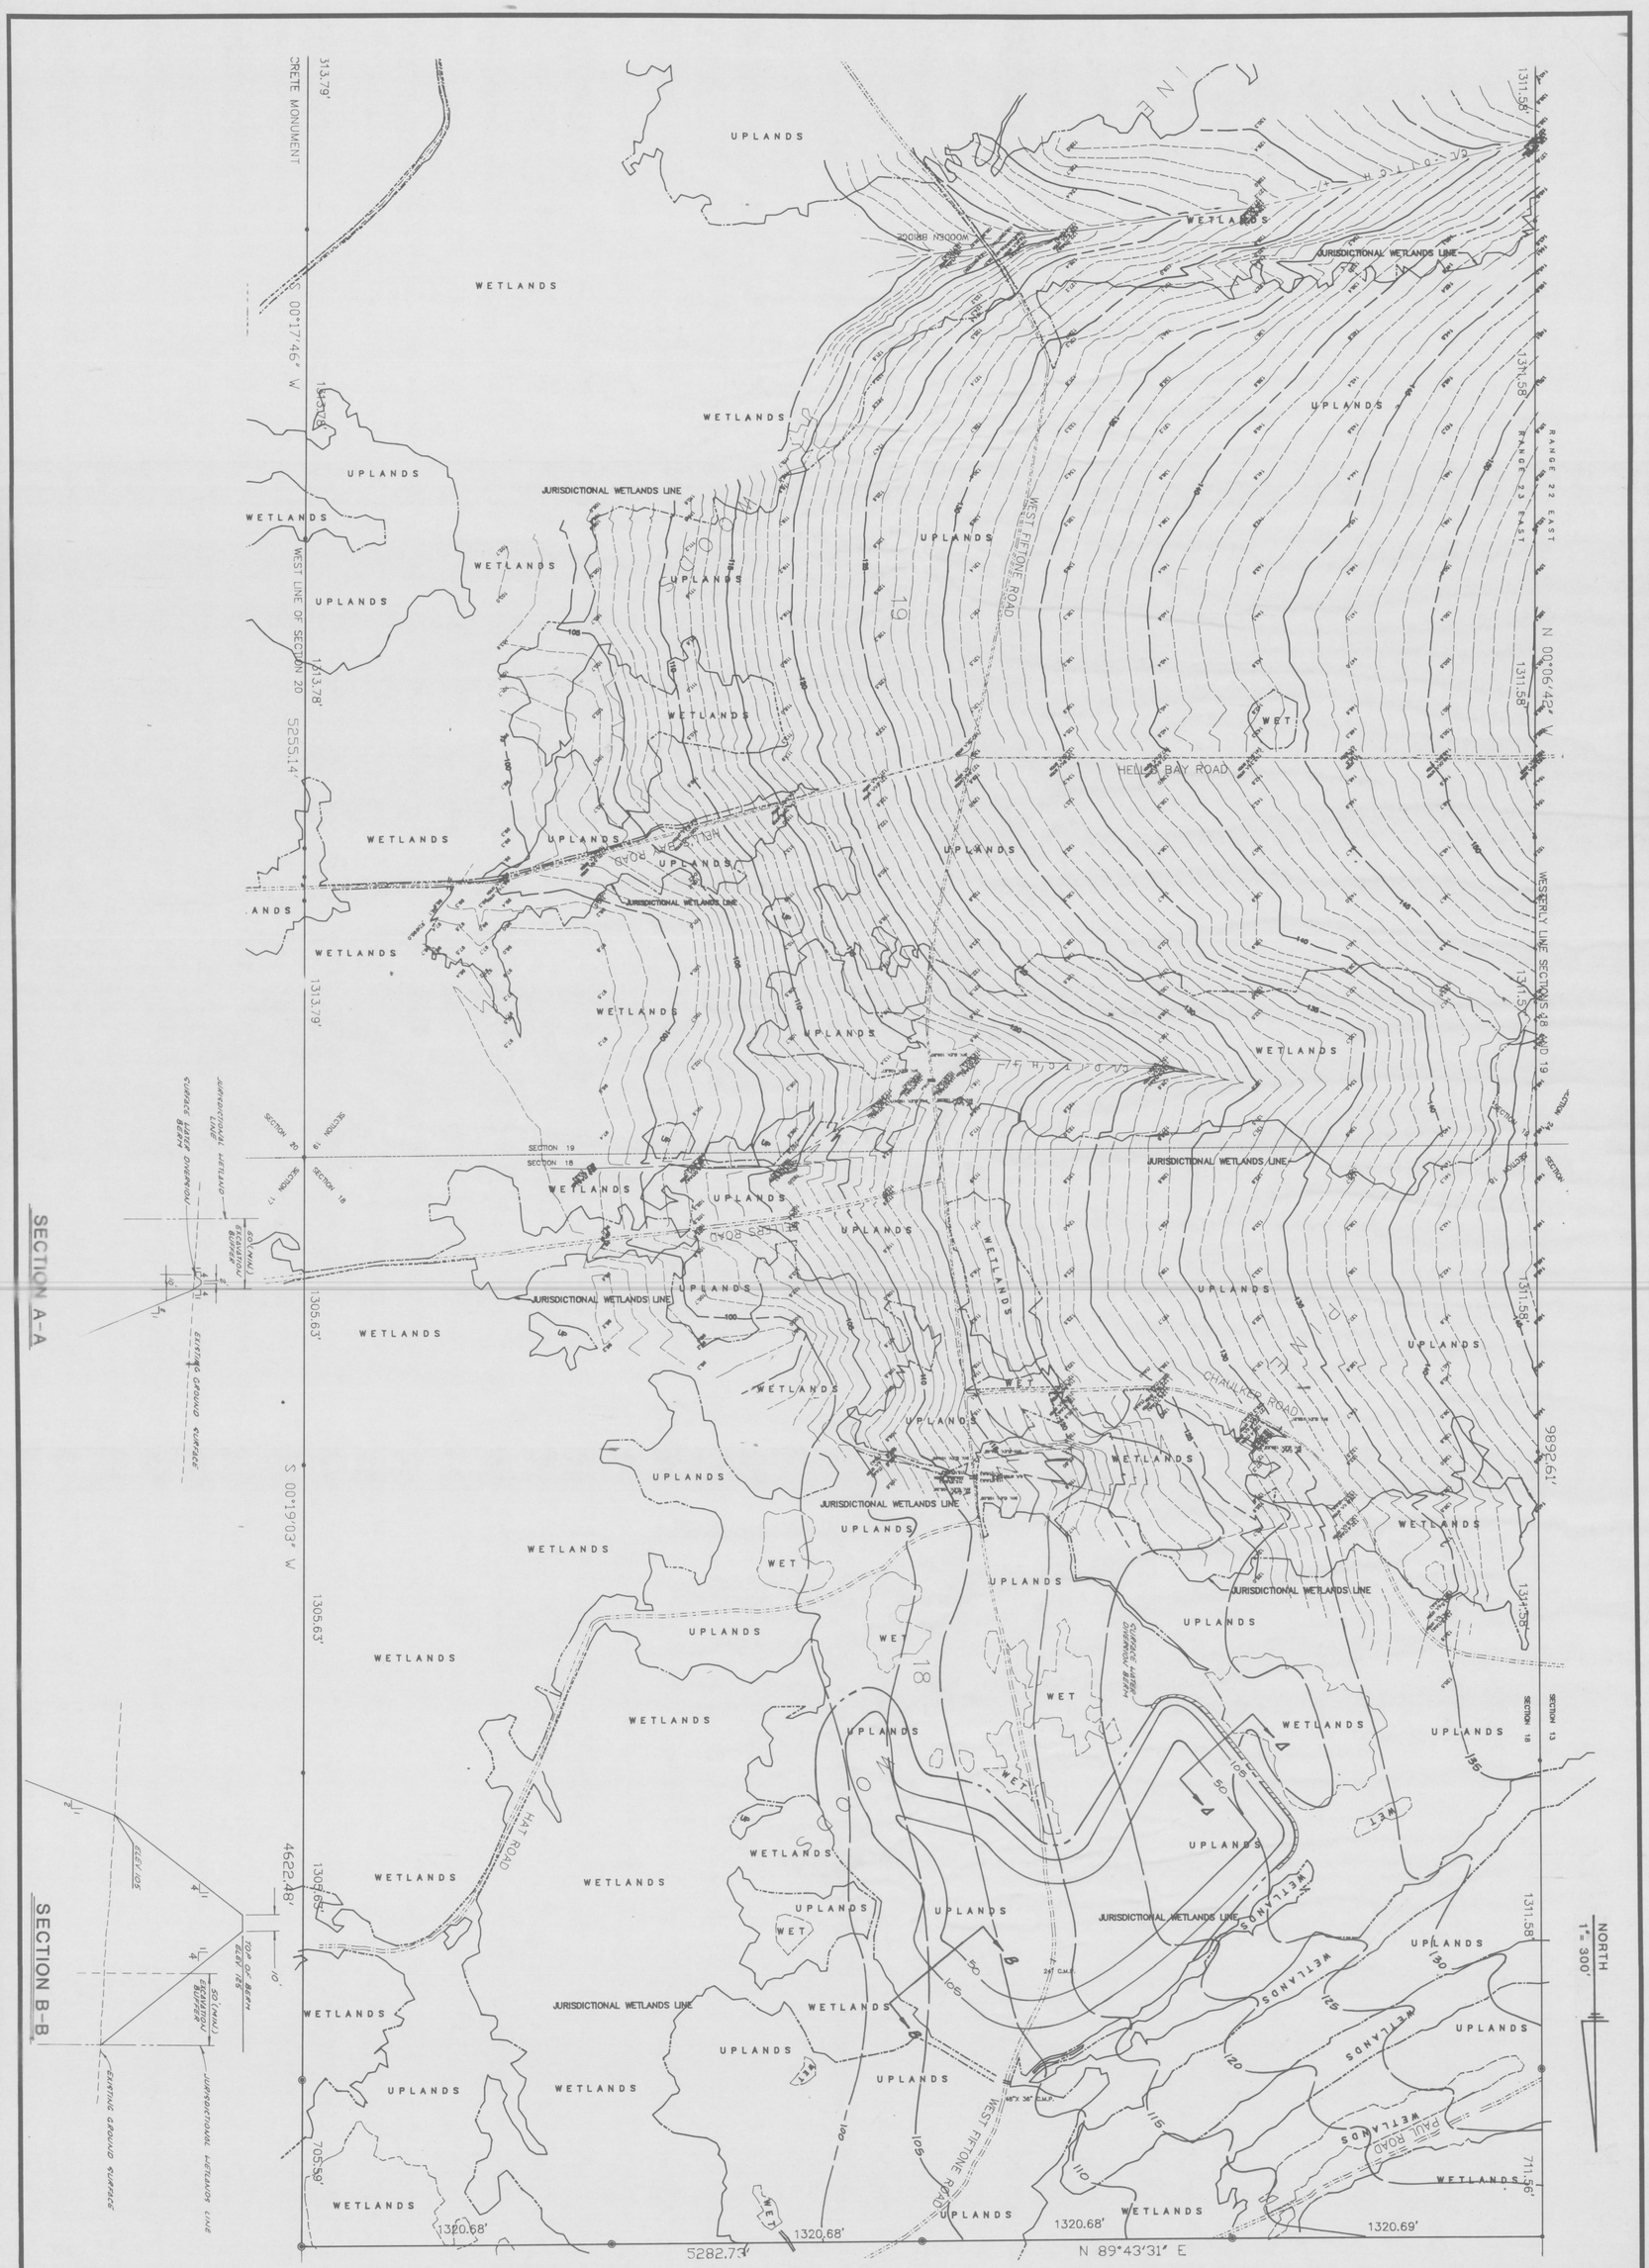


DRAWING NO. 24A	England-Thims & Miller, Inc. Consulting & Design Engineers JACKSONVILLE, FLORIDA	NORTH BORROW AREA TRAIL RIDGE LANDFILL	ENG. PROJ. NO. E81-113-9 DRAWN BY: TLD CHECKED BY: JAT DATE: JULY 23, 1990	REVISIONS

PROJ. NO. E81-113-9

NOT RELEASED FOR CONSTRUCTION BY