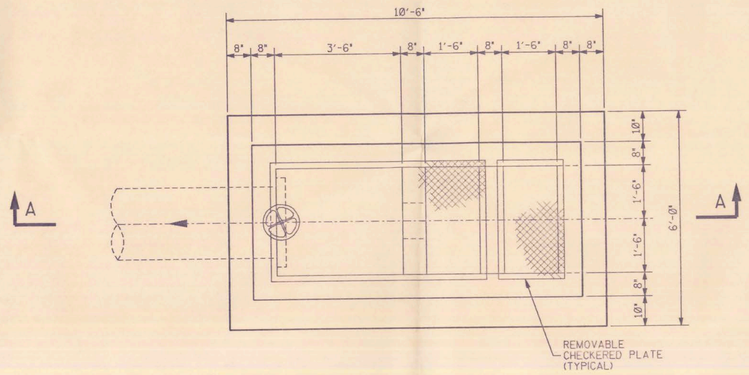

PLAN

(FOR ORIENTATION SEE DWG. 7102-E-110000)

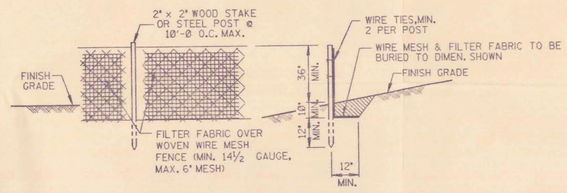

ELEVATION SECTION

SILT FENCE BARRIER DETAIL

SCALE: NONE

NOTE:

SILT FENCE BARRIERS MAY BE USED IN PLACE OF HAY BALE SILT BARRIERS IN ALL AREAS. (SEE NOTE #7 ON DWG. No. 7102-E-110002)

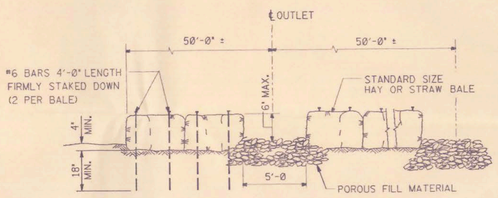

TYPICAL BALED STRAW BARRIER

SCALE: ⅜" = 1'-0

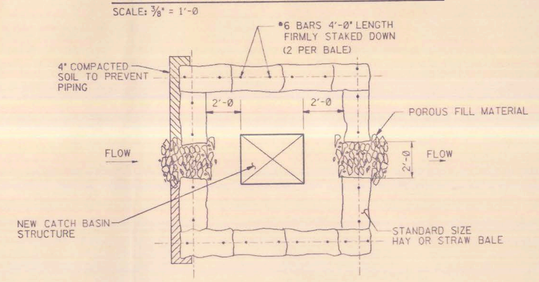

TEMPORARY EROSION CONTROL AT CATCH BASINS

SCALE: ¼" = 1'-0

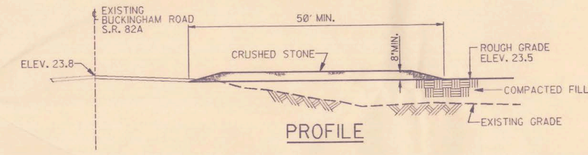

PROFILE

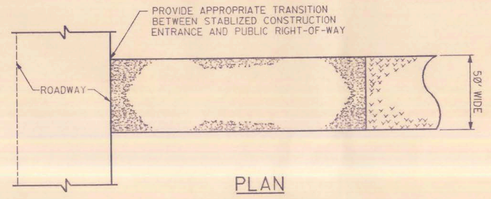

PLAN

STABILIZED CONSTRUCTION ENTRANCE

SCALE: NONE

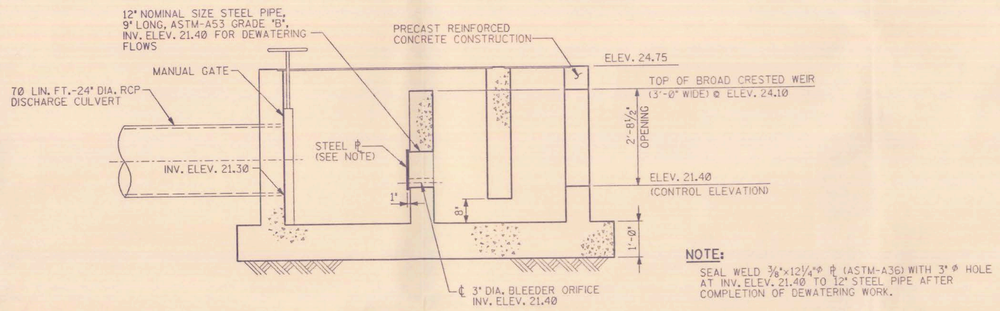

NOTE:
SEAL WELD 3/16"x12¼"ø 8 (ASTM-A36) WITH 3" ø HOLE AT INV. ELEV. 21.40 TO 12" STEEL PIPE AFTER COMPLETION OF DEWATERING WORK.

SECTION "A-A"

CONTROL STRUCTURE DETAILS

SCALE: ½" = 1'-0

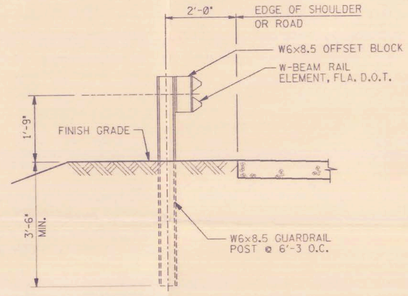

GUARDRAIL DETAIL

SCALE: ½" = 1'-0

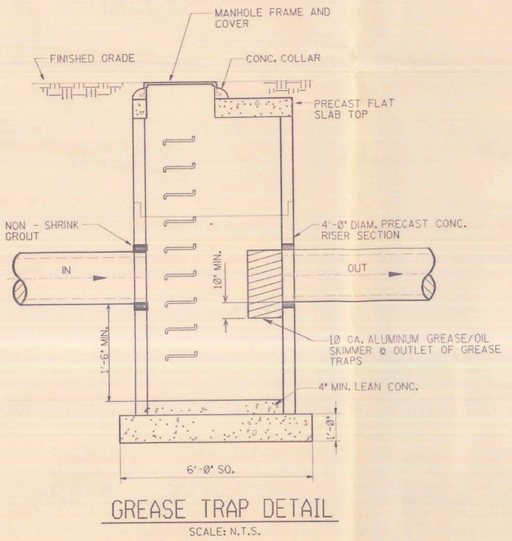

GREASE TRAP DETAIL

SCALE: N.T.S.

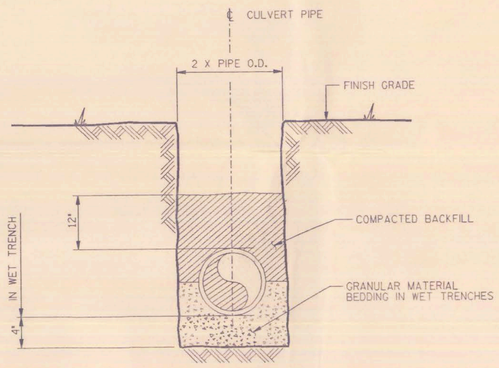

PIPE BEDDING DETAIL

SCALE: ¾"=1'-0"

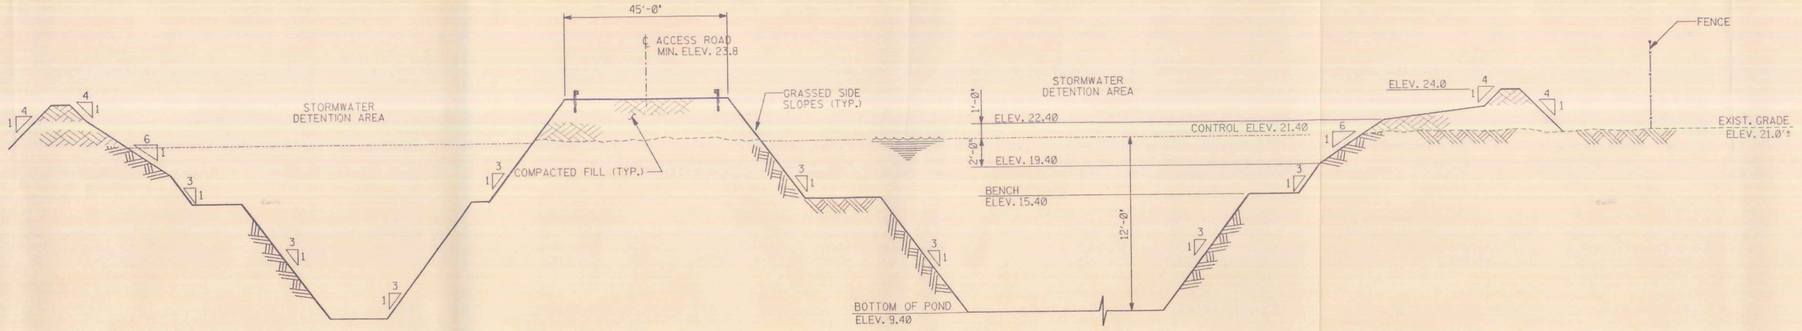

SECTION "C-C" (DWG. 7102-E-110002)

SCALE: 1" = 20'-0" (HORIZ.)
1" = 5'-0" (VERT.)

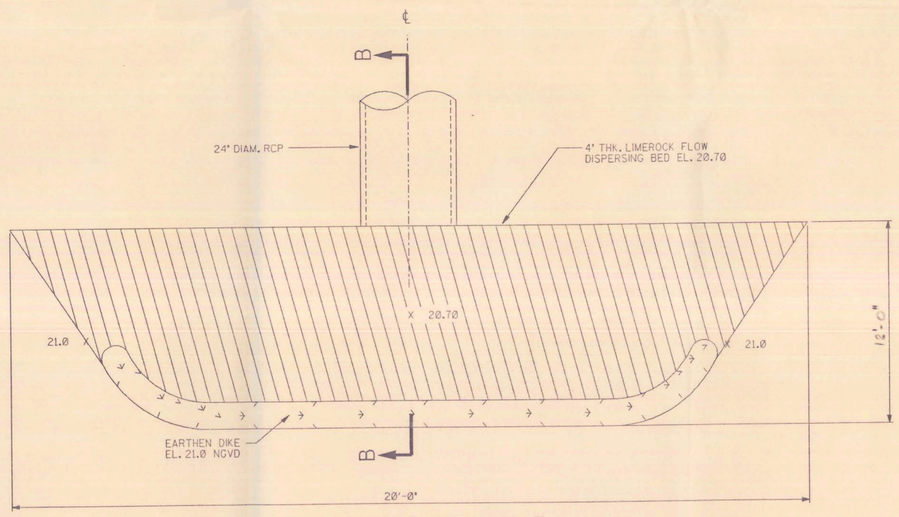

PLAN: SPREADER SWALE

SCALE: N.T.S.

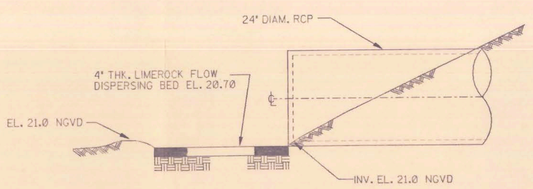

SECTION B-B

SCALE: N.T.S.

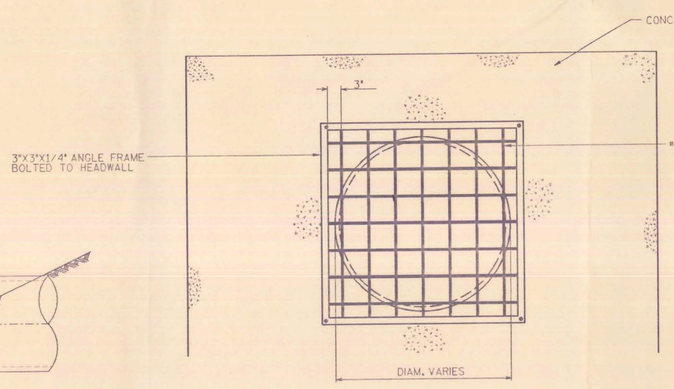

ELEVATION: TRASH SCREEN

SCALE: N.T.S.

REFERENCE DRAWINGS:

7102-E-110000.....CIVIL PLOT PLAN
7102-E-110001.....DEWATERING PLAN, SECTIONS & DETAILS
7102-E-110002.....CIVIL SEDIMENTATION & EROSION CONTROL PLAN

REVISIONS

A-7/29/92-PRELIMINARY 30% ISSUE FOR INFORMATION ONLY

B-8/7/92-70%-ISSUED FOR OMS REVIEW

0-8/25/92-ISSUED FOR CONSTRUCTION

REV	DISCIPLINE	DSD BY DISCIPLINE
0	STRUCTURAL	CJD
	MECH. POWER	
	ELECTRICAL	
	PROCESS	
	INST. & CONTROL	
	MECH SERVICES	
	CONSTRUCTION	
	CADD	

United Engineers & Constructors
A Raytheon Company

CIVIL
MISCELLANEOUS DETAILS
SHEET 1
LEE COUNTY SOLID WASTE RESOURCE RECOVERY FACILITY

OGDEN MARTIN SYSTEMS OF LEE, INC.

DRAWN	DATE	DESIGNED	DATE	
EJO	8/24/92			
CHECKED	DATE	PROJECT NO.		SCALE
CJD	8/25/92	C-1033		1=1 U.N.O.
APPROVED	DATE	DRAWING NO.	SHT.	OF REV.
	8/25/92	7102-E-110003	1	Ø

MICROSTATION

RELEASED-OCULUS INSERTED

JOSEPH M. BENJAMIN REGISTERED NO. 43454 STATE OF FLORIDA ENGINEER

COMPANY CONFIDENTIAL
This drawing and all information contained herein are the property of Ogden Martin Systems, Inc. and are not to be used except as expressly authorized in writing by said company.

08-25-1992 16:43:38 I:\DGN\7102003.TR

8 7 6 5 4 3 2 1

A B C D E F