



NOTE: SUBGRADE TO CONSIST OF ONE FOOT LAYER OF ON-SITE LEAST PERMEABLE SOIL.

SECTION A/1


HORIZONTAL SCALE 1" = 5'
VERTICAL SCALE 1" = 4'

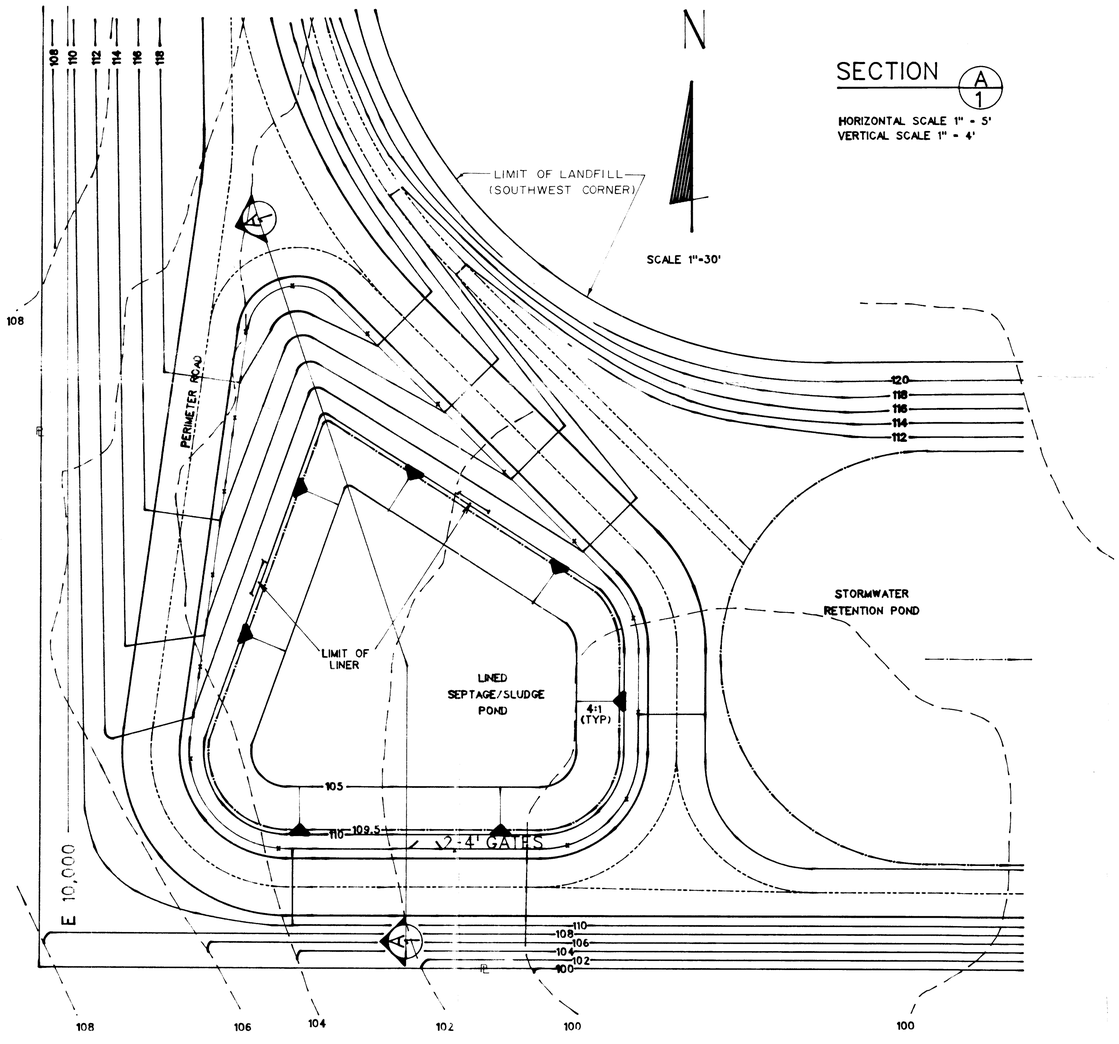

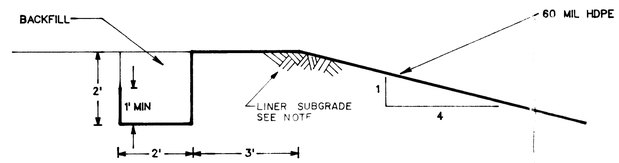

LINER ANCHOR TRENCH DETAIL 1/1

SCALE 1" = 2' (TYP.)

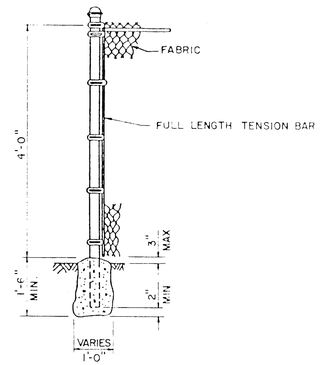

CHAIN LINK FENCE DETAIL 2/1

N.T.S.


LEGEND

FIELD INVESTIGATION BORINGS	●P3 ●B3
PROPERTY LINE	℄
FINAL CONTOUR (NGVD)	30
EXISTING CONTOUR (NGVD)	20
HIGH WATERLINE	
TRAPEZOIDAL DITCH BOTTOM	
SWALE CENTERLINE	
FENCE AND GATE	
PERIMETER ROAD & CENTERLINE	℄
PERMANENT/TEMPORARY RAMP	
BLDG. & STRUCTURES (EXISTING/PROPOSED)	
PIPE CULVERTS	
LEACHATE COLLECT./CLEANOUT PIPE	
SOLID AND PERFORATED LEACHATE COLLECTION PIPES - IN SECTION	
MONITOR WELL	○ MW2
STORMWATER INLETS & CULVERTS	
MANHOLE & PUMP STATION	● M.H. ● P.S.
HIGH POINT INVERT ELEVATION	X H.P. EL. 24.0'
LOW POINT INVERT ELEVATION	X L.P. EL. 22.0'
INVERT ELEVATION	X EL. 48.0'
SECTION SYMBOL	SECTION LETTER / SHEET NUMBER
DETAIL SYMBOL	DETAIL NUMBER / SHEET NUMBER

RECEIVED FEB 03 1989 WASTE MANAGEMENT

PBS&J POST, BUCKLEY, SCHUH & JERNIGAN, INC.	CLIENT CITRUS COUNTY, FLORIDA DEPARTMENT OF TECHNICAL SERVICES	PROJECT CITRUS COUNTY CENTRAL SANITARY LANDFILL CONSTRUCTION PERMIT PLANS	TASK LINED SEPTAGE/SLUDGE POND (TEMPORARY STORAGE)	ORIGINAL DEC 1988 REVISIONS: 1 2 3 4 5 6 7 8 9 10 11 12	NOT VALID FOR CONSTRUCTION UNLESS SIGNED IN THIS BLOCK	JOB NO. 22-081.00 DRAWN FFS DESIGNED DJS CHECKED TEI QC SHEET 1 / 1

301873 REPRO PRODUCTS INC. 2A

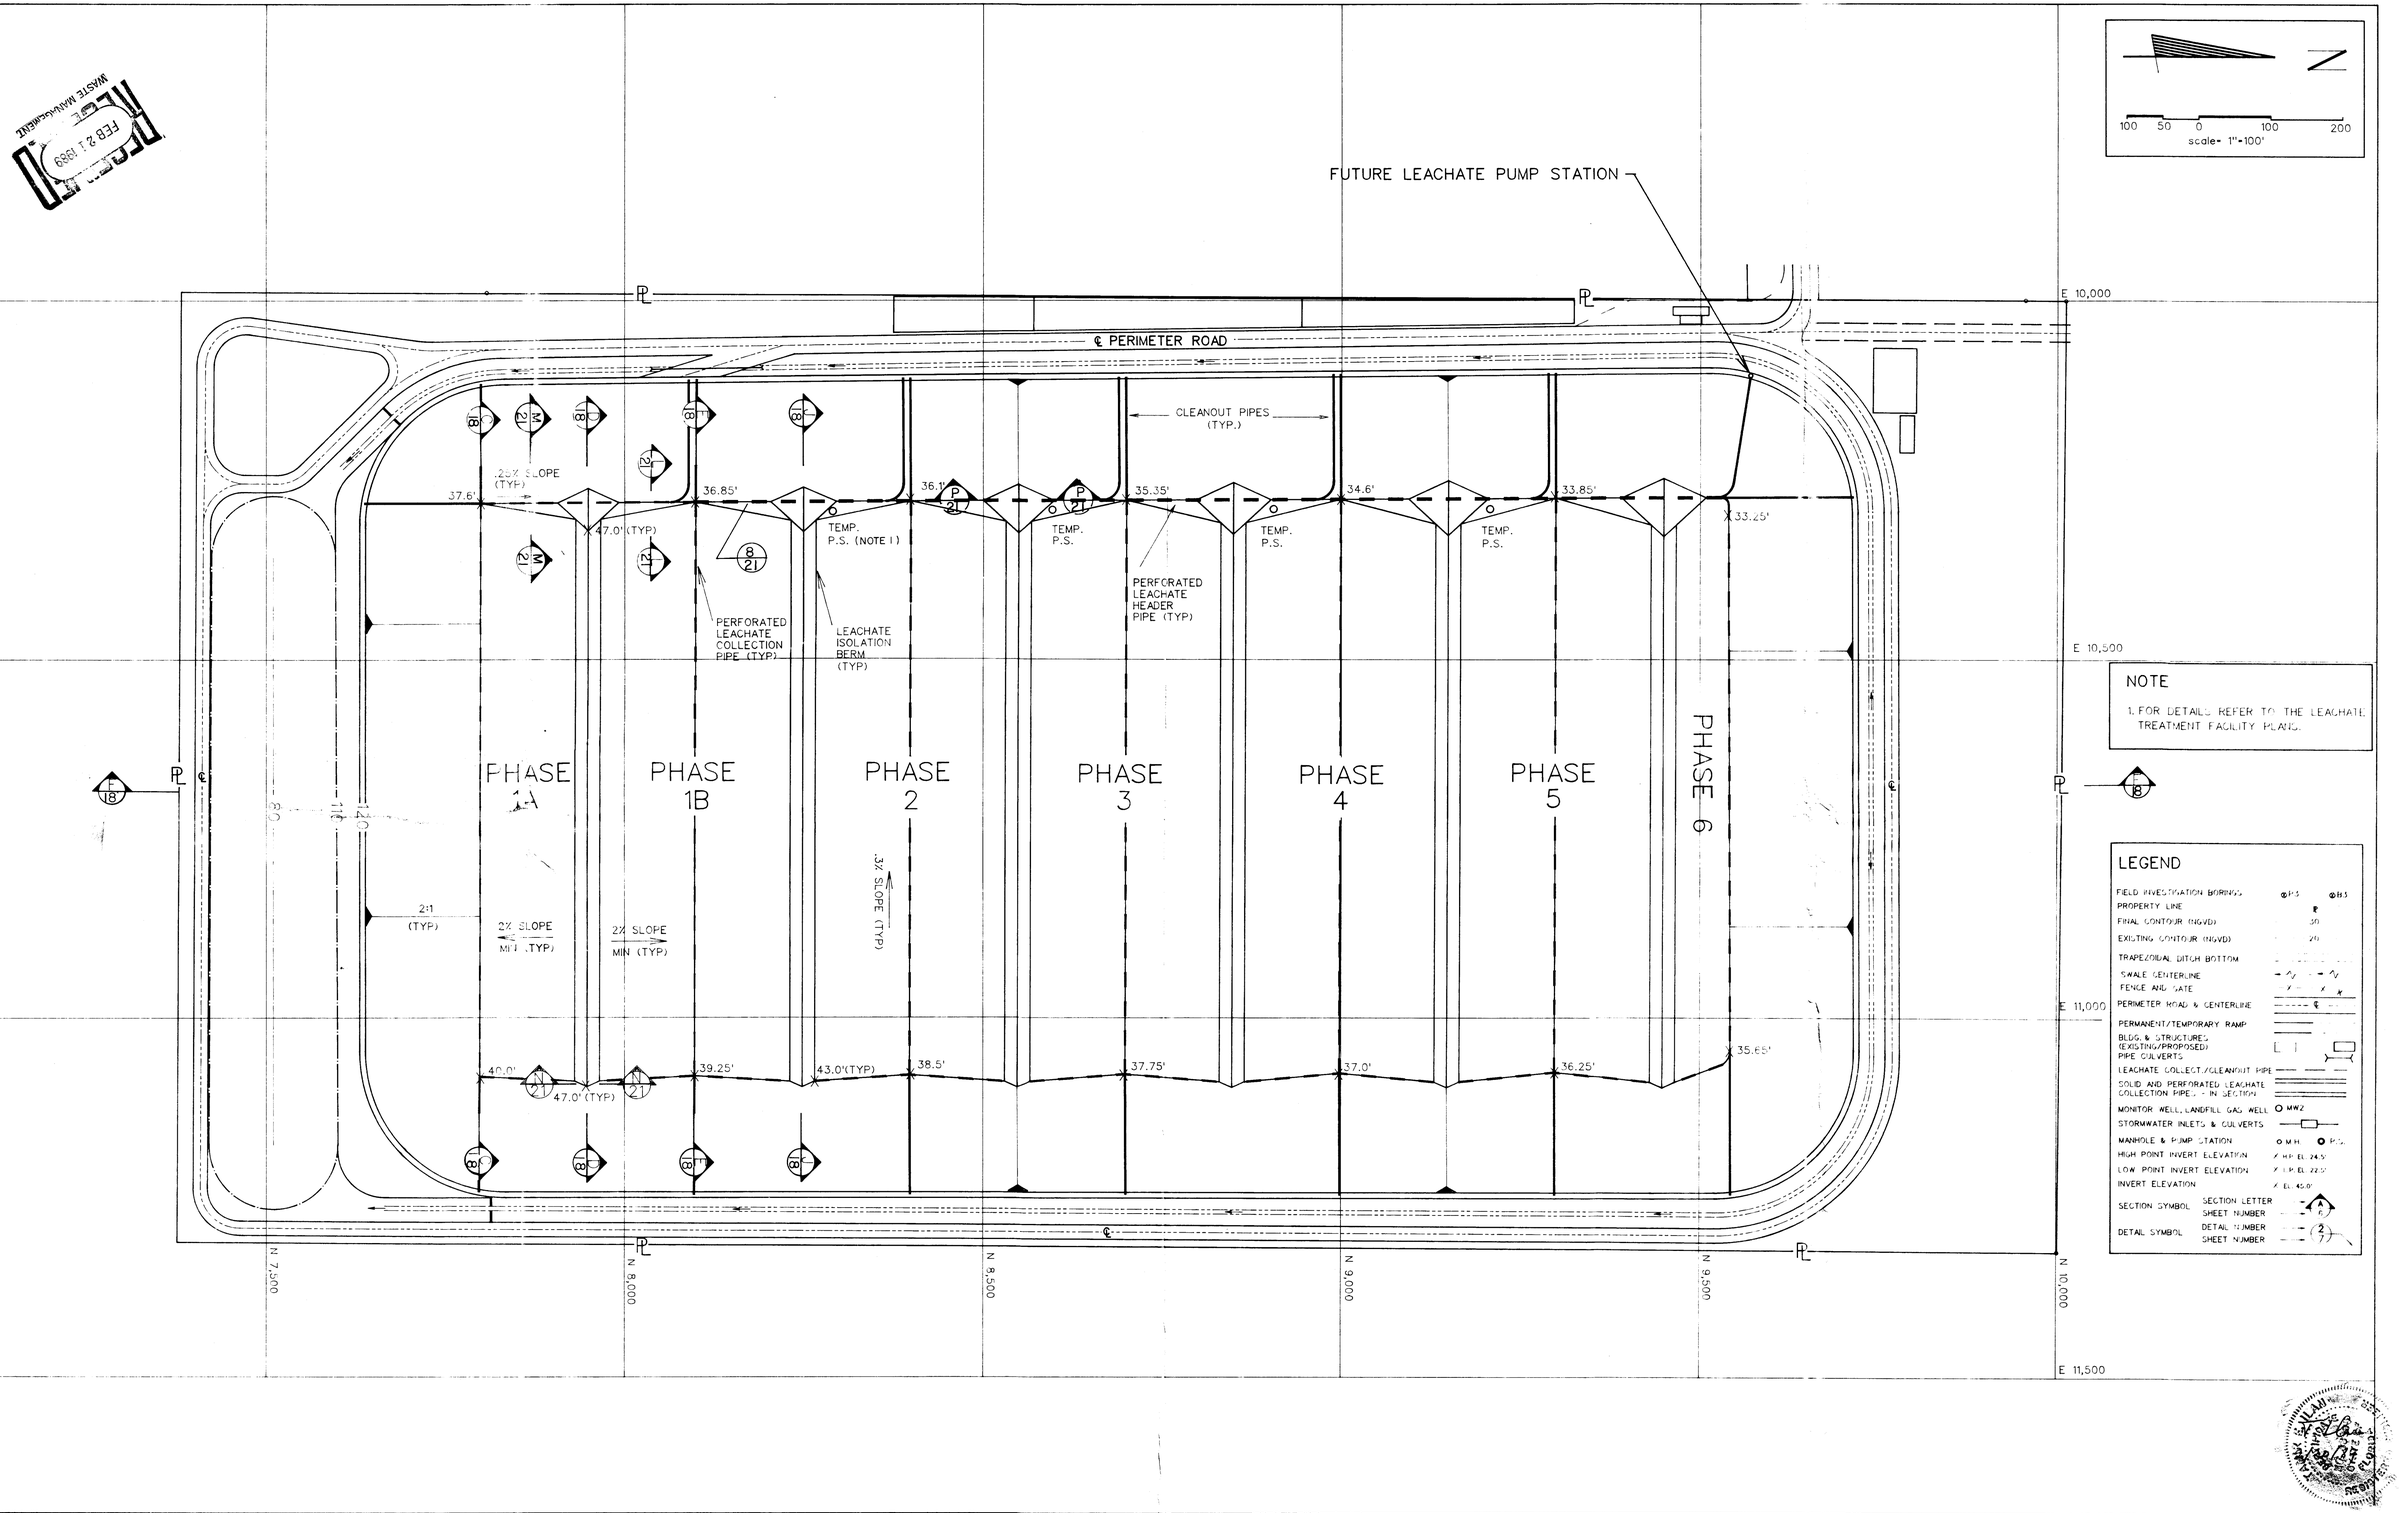

NOTE

1. FOR DETAILS REFER TO THE LEACHATE TREATMENT FACILITY PLANS.

LEGEND

- FIELD INVESTIGATION BORINGS ⊕P-5 ⊕B-5
- PROPERTY LINE
- FINAL CONTOUR (NGVD) 30
- EXISTING CONTOUR (NGVD) 20
- TRAPEZOIDAL DITCH BOTTOM
- SWALE CENTERLINE
- FENCE AND GATE
- PERIMETER ROAD & CENTERLINE
- PERMANENT/TEMPORARY RAMP
- BLDG. & STRUCTURES (EXISTING/PROPOSED)
- PIPE CULVERTS
- LEACHATE COLLECT./CLEANOUT PIPE
- SOLID AND PERFORATED LEACHATE COLLECTION PIPE - IN SECTION
- MONITOR WELL, LANDFILL GAS WELL ○ MW2
- STORMWATER INLETS & CULVERTS
- MANHOLE & PUMP STATION ○ M.H. ○ P.S.
- HIGH POINT INVERT ELEVATION ✓ H.P. EL. 24.5'
- LOW POINT INVERT ELEVATION ✓ L.P. EL. 22.5'
- INVERT ELEVATION ✓ EL. 45.0'
- SECTION SYMBOL — SECTION LETTER / SHEET NUMBER
- DETAIL SYMBOL — DETAIL NUMBER / SHEET NUMBER

RECEIVED FEB 21 1989 SOLID WASTE MANAGEMENT

PBS&J POST, BUCKLEY, SCHUH & JERNIGAN, INC.


CLIENT	PROJECT	TASK
CITRUS COUNTY, FLORIDA DEPARTMENT OF TECHNICAL SERVICES	CITRUS COUNTY CENTRAL SANITARY LANDFILL CONSTRUCTION PERMIT PLANS	LEACHATE COLLECTION SYSTEM-BASE GRADING

ORIGINAL FEB 1989
REVISIONS:
1. 2. 3. 4. 5. 6. 7. 8. 9. 10. 12.

NOT VALID FOR CONSTRUCTION UNLESS SIGNED IN THIS BLOCK

JOB NO 22-081.00
DRAWN FFS
DESIGN DJS
CHECKED TEI
Q.C. DED

SHEET 6 /26

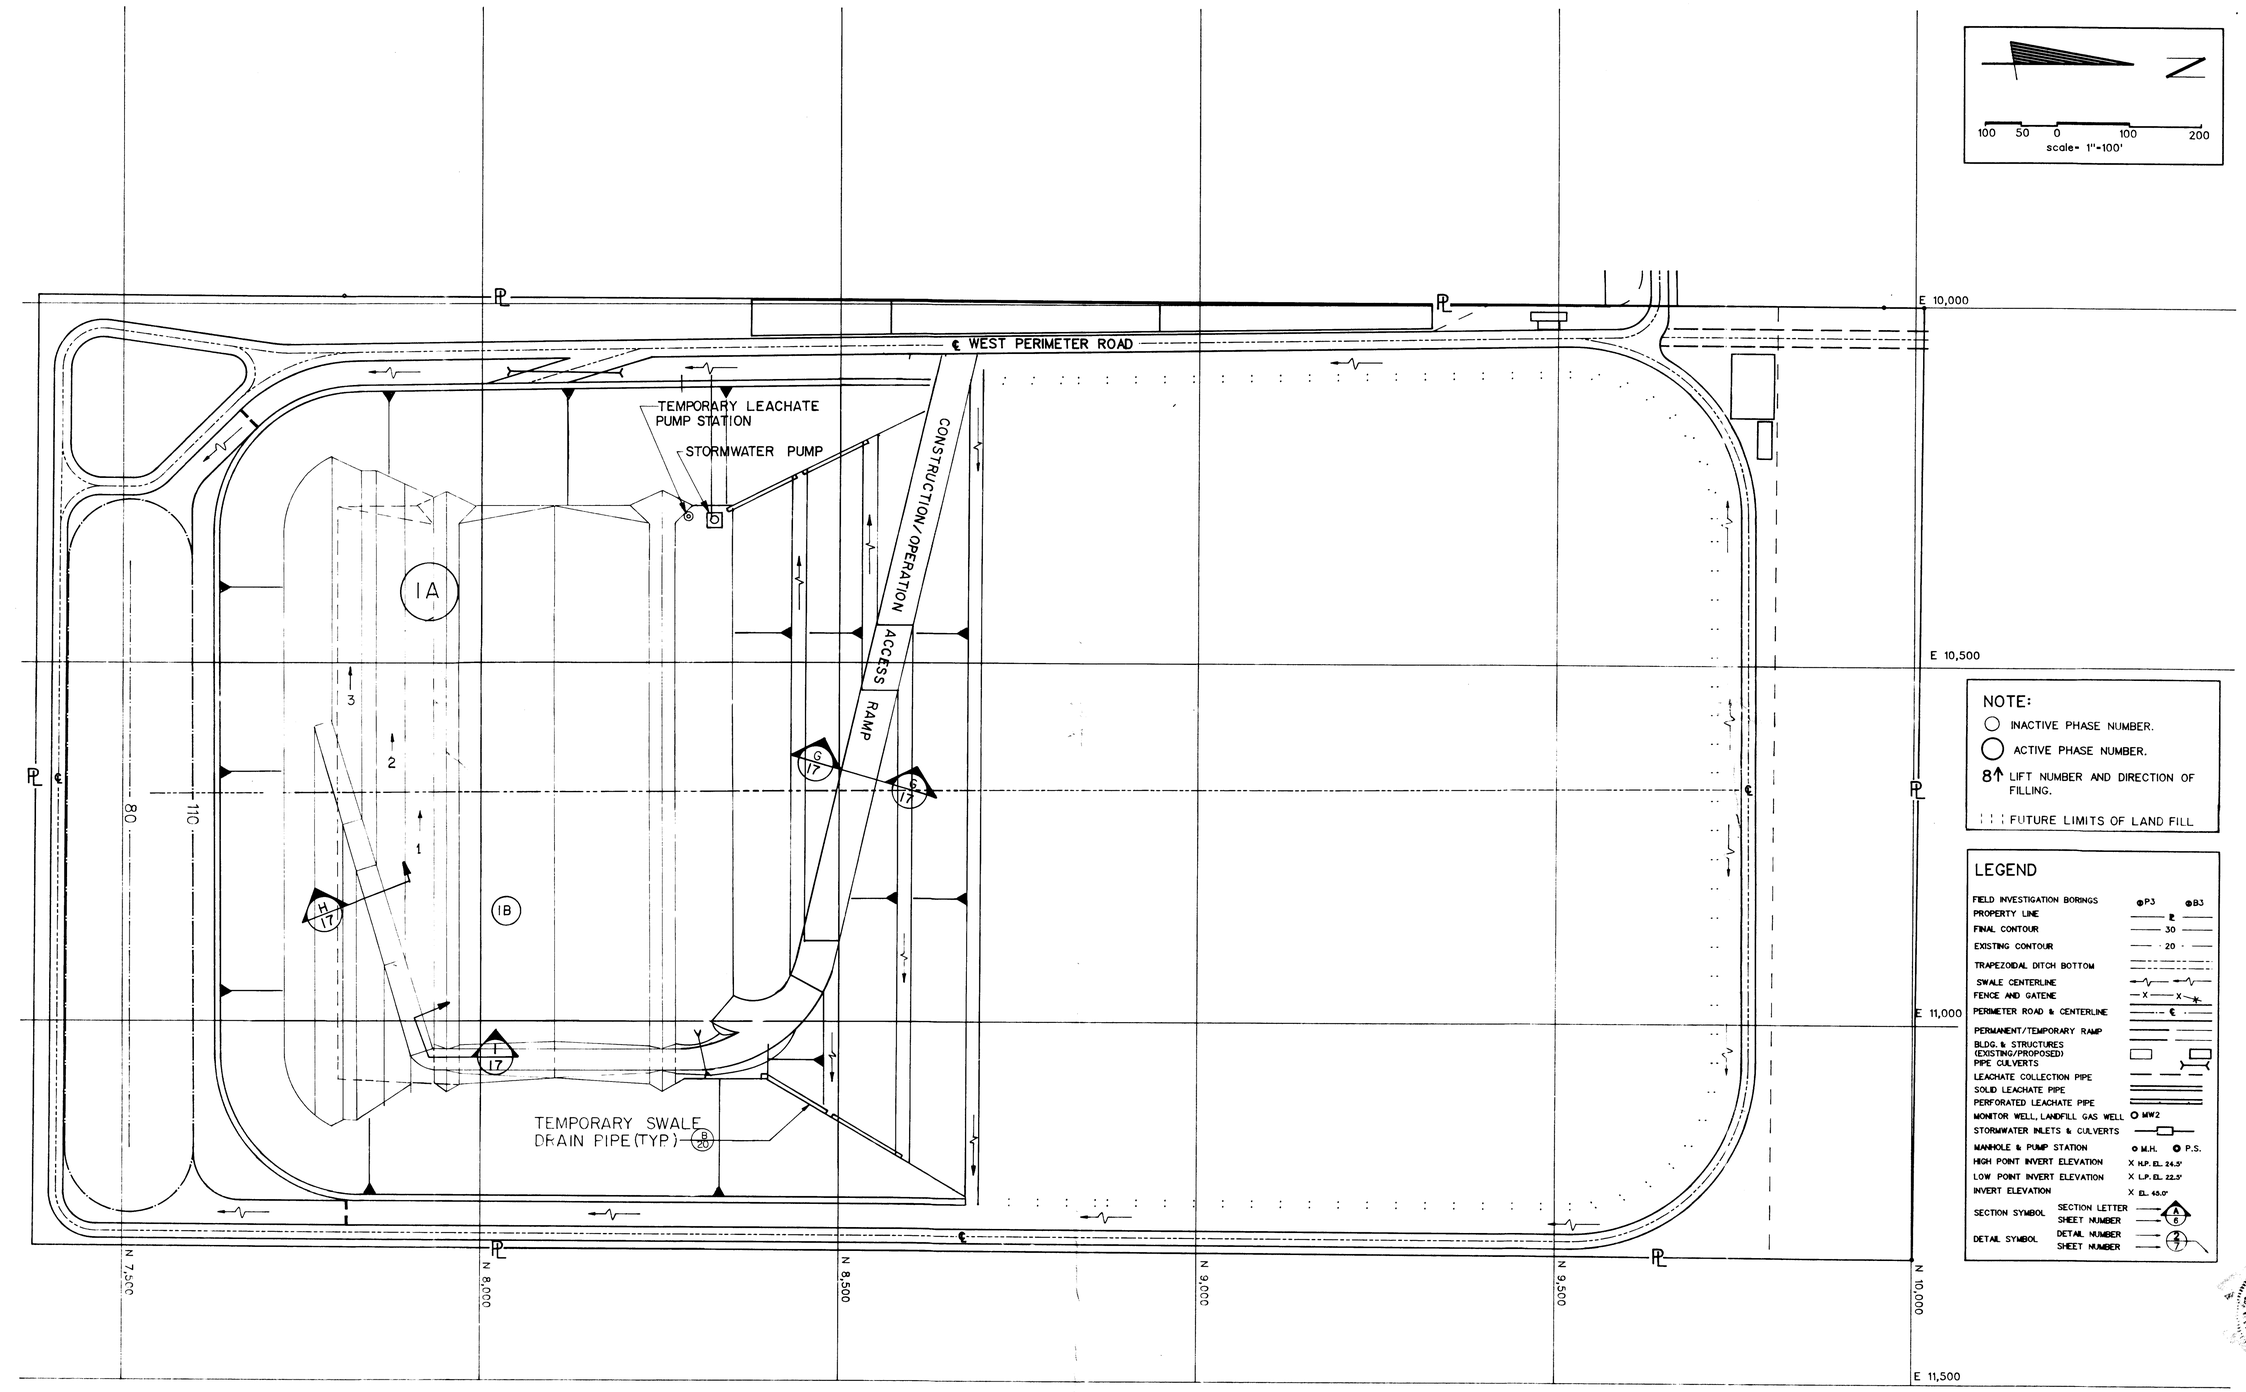

PBS&J
POST, BUCKLEY, SCHUH & JERNIGAN, INC.

CLIENT
CITRUS COUNTY, FLORIDA
DEPARTMENT OF
TECHNICAL SERVICES

PROJECT
CITRUS COUNTY
CENTRAL SANITARY LANDFILL
CONSTRUCTION PERMIT PLANS

TASK
LANDFILL PHASING PLAN
PHASE 1A


ORIGINAL SEPT 1988
REVISIONS:
1 2 3 4 5 6 7 8 9 10 11 12

NOT VALID FOR CONSTRUCTION UNLESS SIGNED IN THIS BLOCK

JOB NO. 22-08111
DRAWN JJS
DESIGNED JJ
CHECKED SBL
QC DED

SHEET 7 /26

REPRO PRODUCTS INC 2A

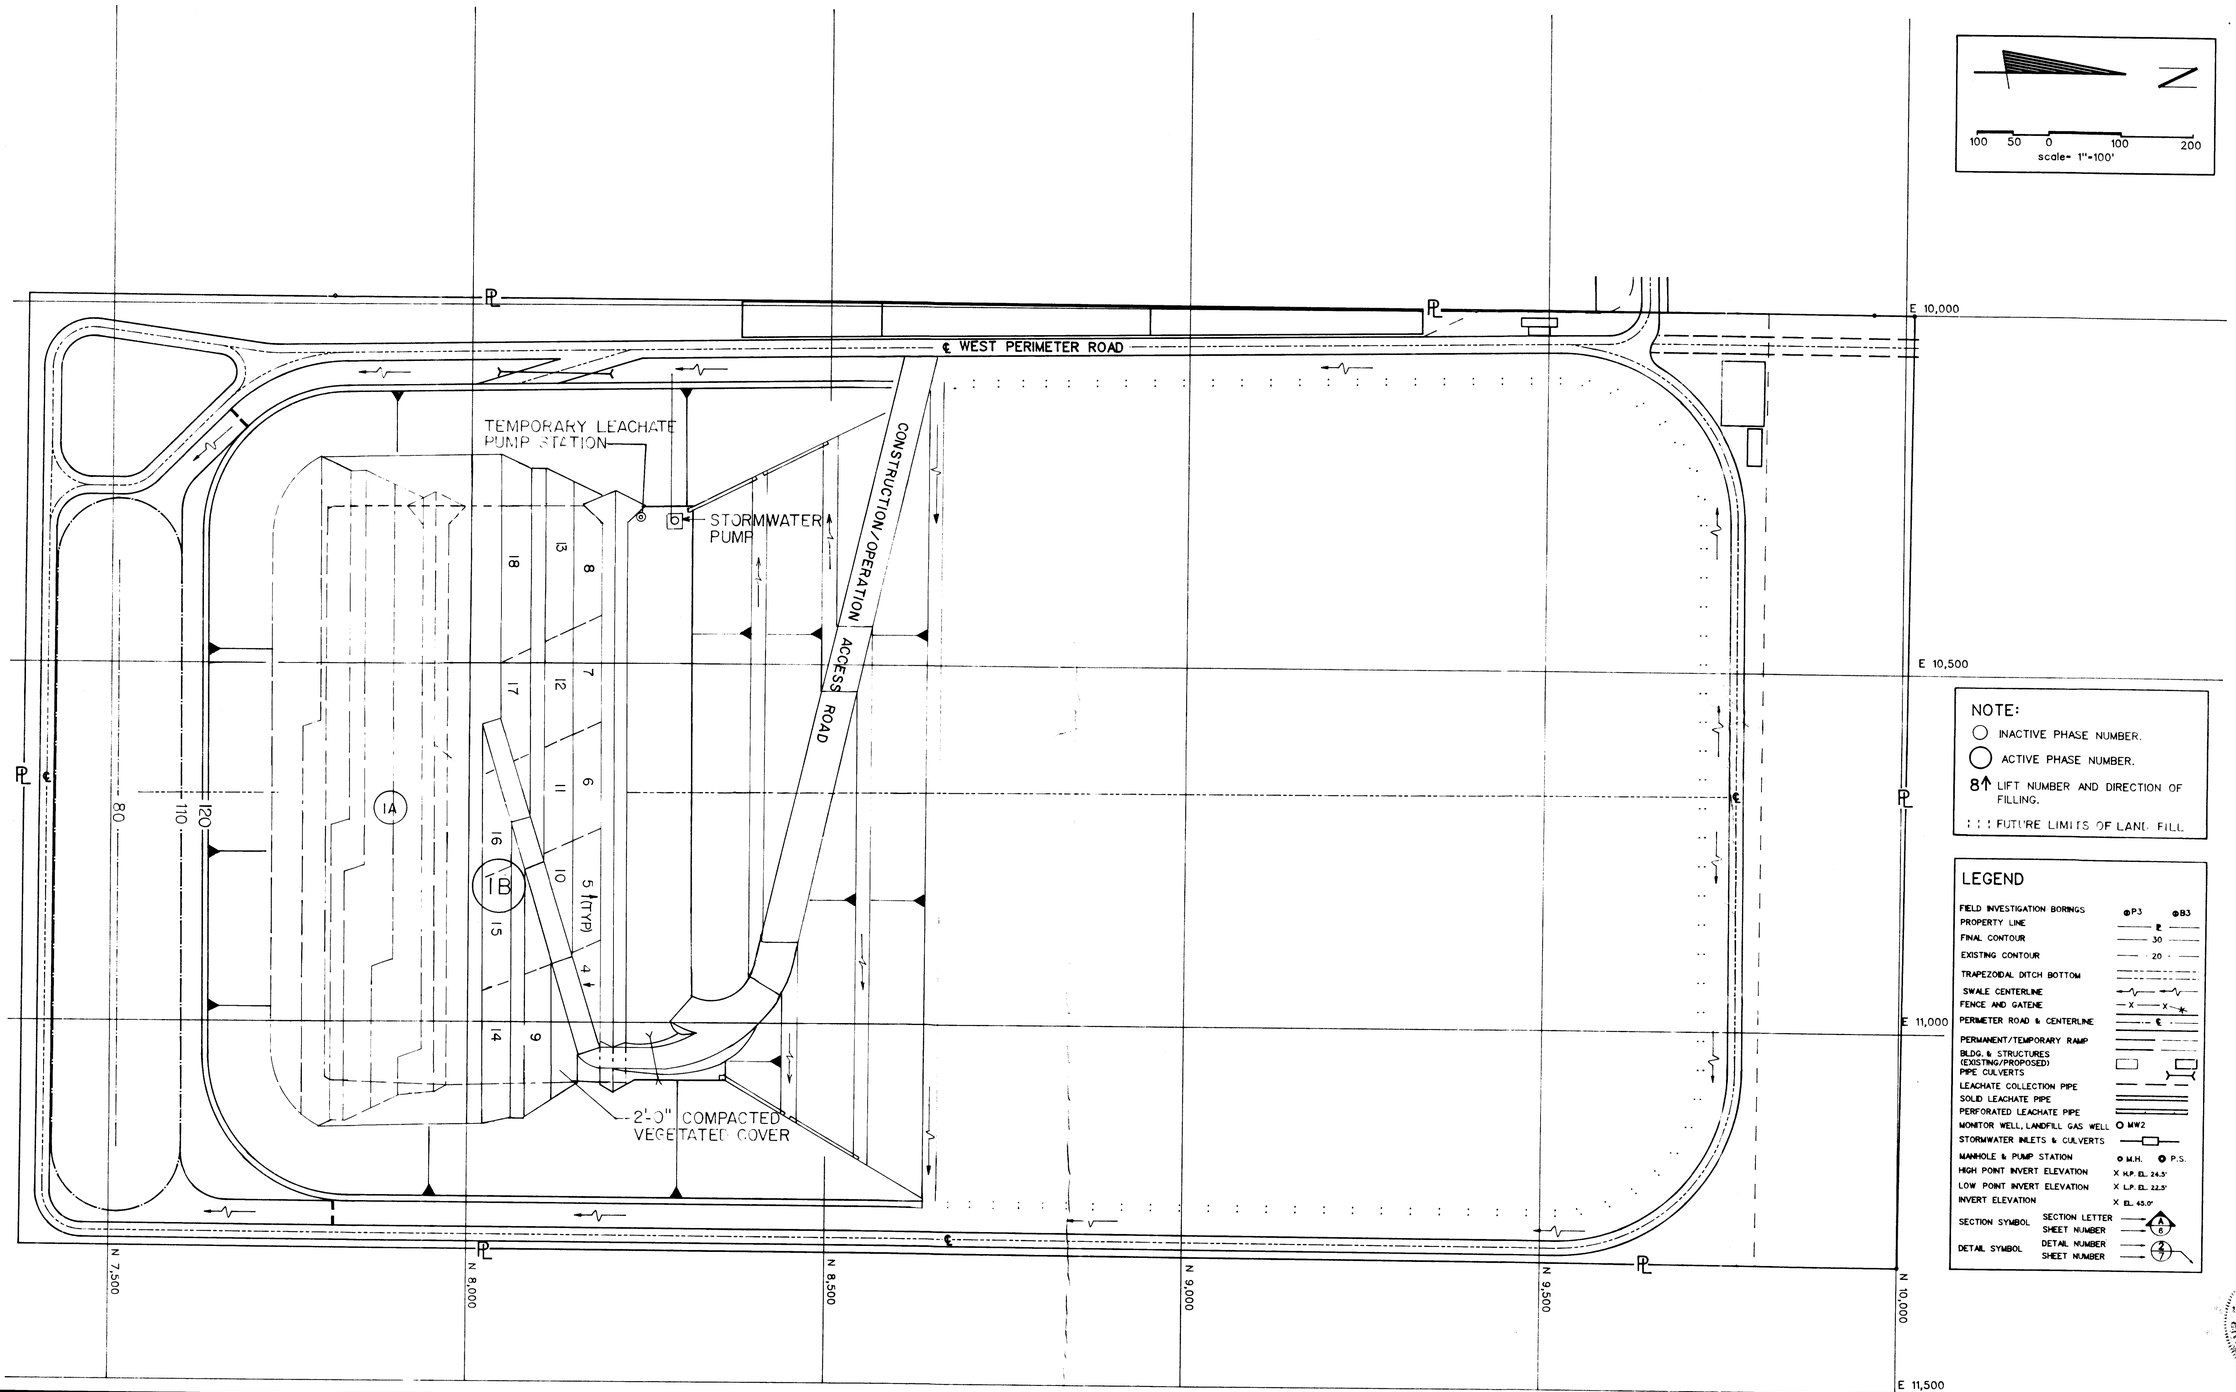

PBS&J
POST, BUCKLEY, SCHUH & JERNIGAN, INC.

CLIENT
CITRUS COUNTY, FLORIDA
DEPARTMENT OF
TECHNICAL SERVICES

PROJECT
CITRUS COUNTY
CENTRAL SANITARY LANDFILL
CONSTRUCTION PERMIT PLANS


TASK
LANDFILL PHASING PLAN
PHASE 1B

ORIGINAL SEPT 1988
REVISIONS:
1
2
3
4
5
6
7
8
9
10
11
12

NOT VALID FOR CONSTRUCTION UNLESS SIGNED IN THIS BLOCK

JOB NO. 22-081.11
DRAWN JJS
DESIGNED TT
CHECKED SBC
QC DED
SHEET 8 /26

REPRO PRODUCTS INC. 2A

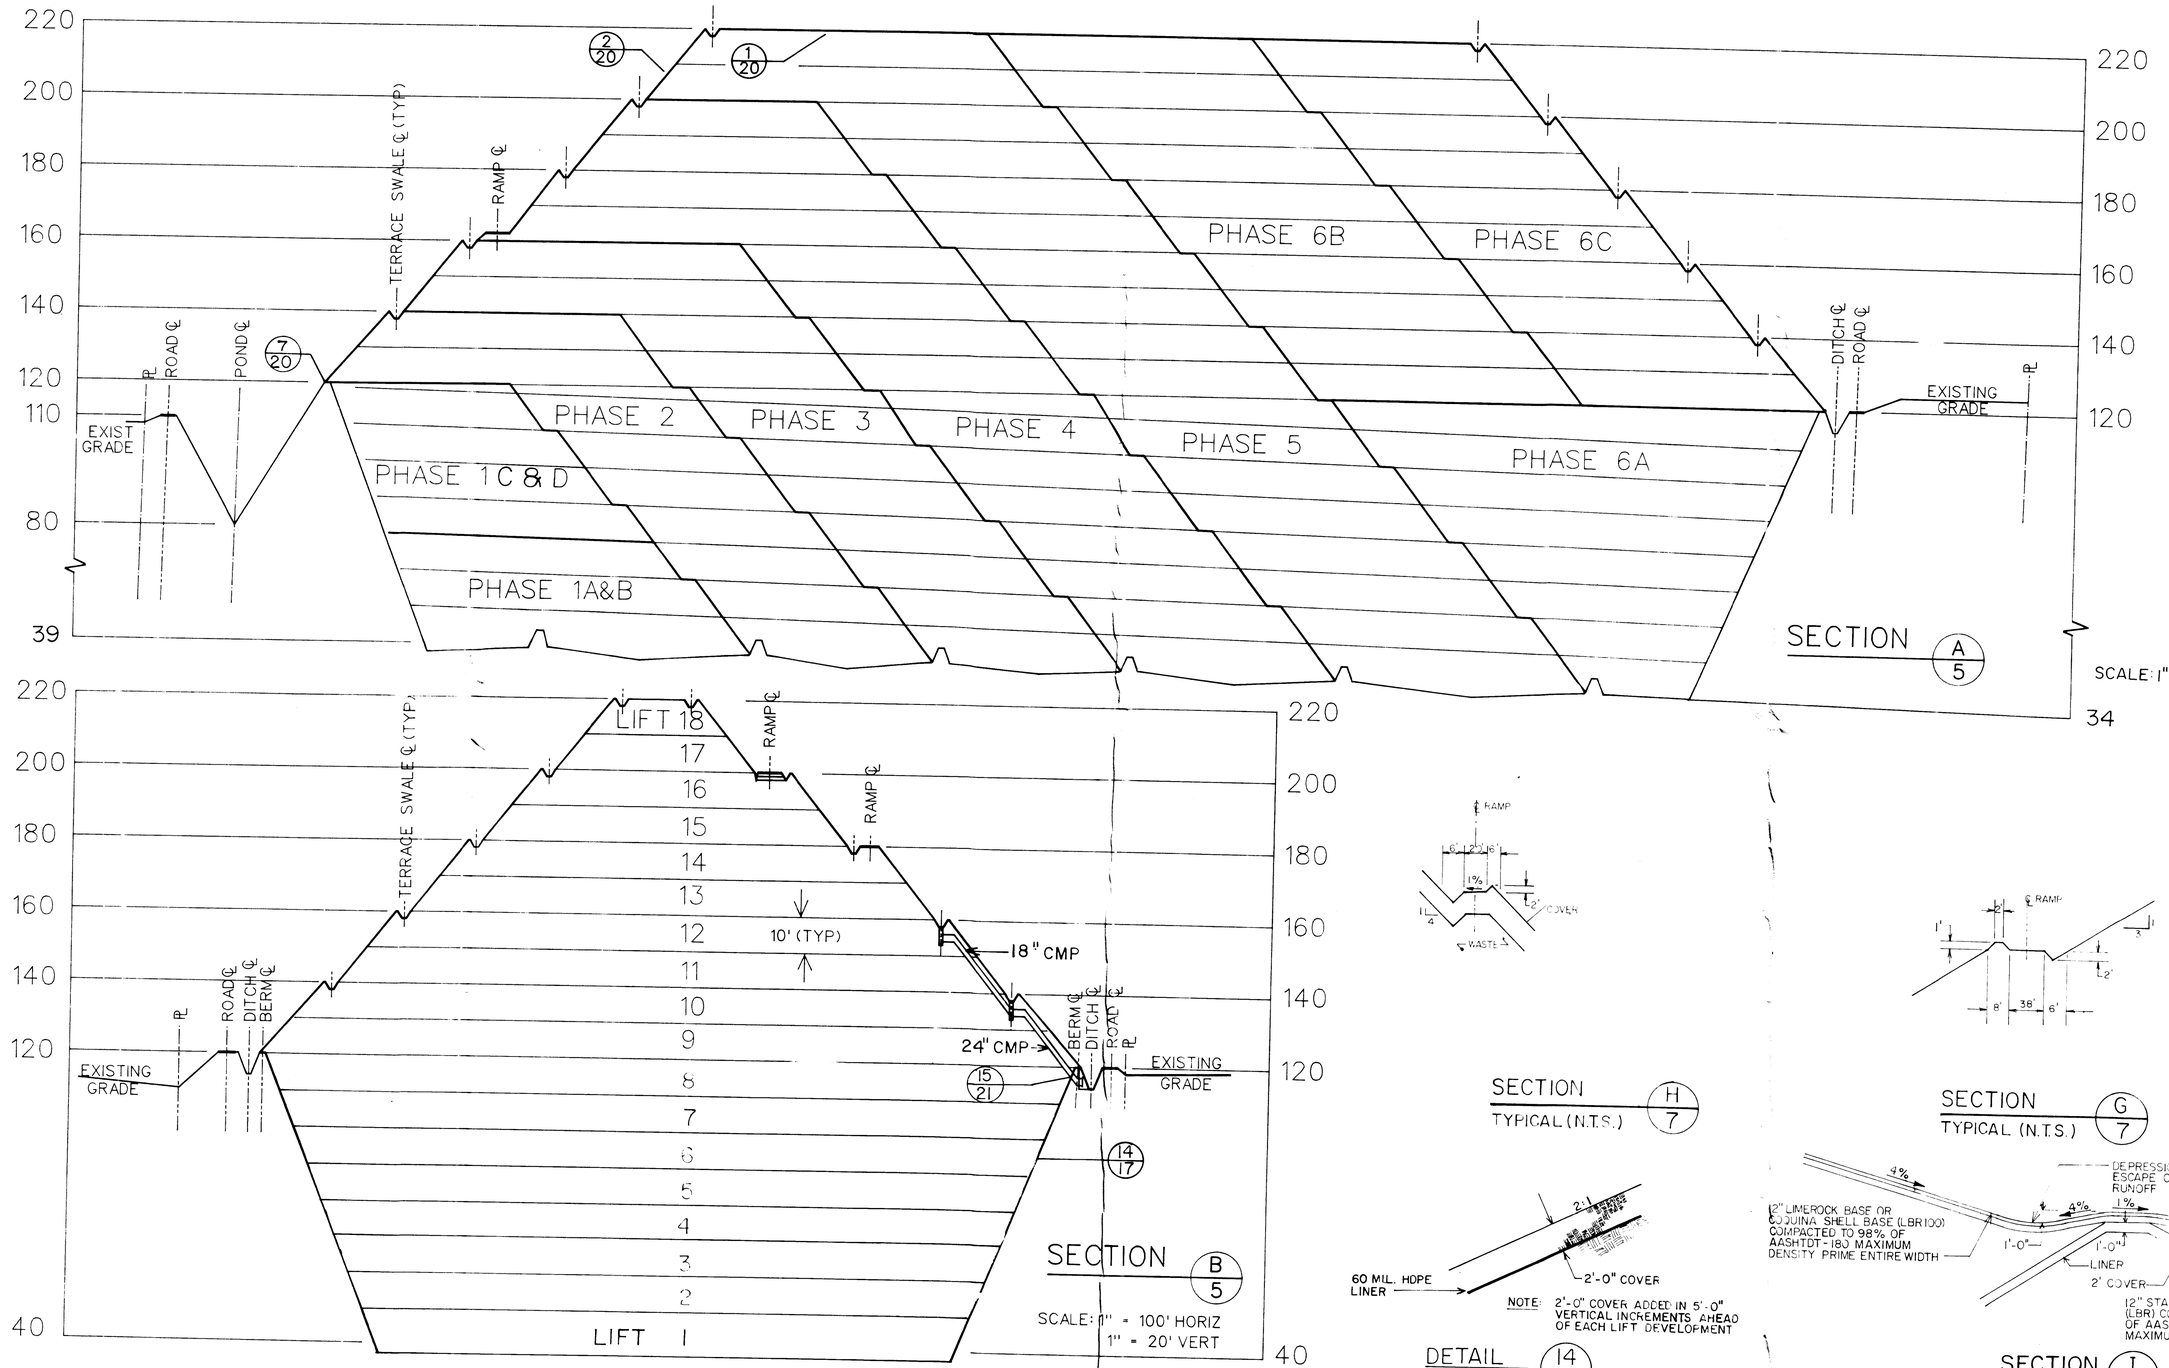

PBS&J
POST, BUCKLEY, SCHUH & JERNIGAN, INC.

CLIENT: CITRUS COUNTY ,FLORIDA DEPARTMENT OF TECHNICAL SERVICES

PROJECT: CITRUS COUNTY CENTRAL SANITARY LANDFILL CONSTRUCTION PERMIT PLANS

TASK: SECTIONS


ORIGINAL SEPT 1988
REVISIONS: 1 2 3 4 5 6 7 8 9 10 11 12

NOT VALID FOR CONSTRUCTION UNLESS SIGNED IN THIS BLOCK

JOB NO. 22-081.00
DRAWN JJM
DESIGNED DS
CHECKED JE
QC SBL


SHEET 17 /26

REPRO PRODUCTS INC 2A

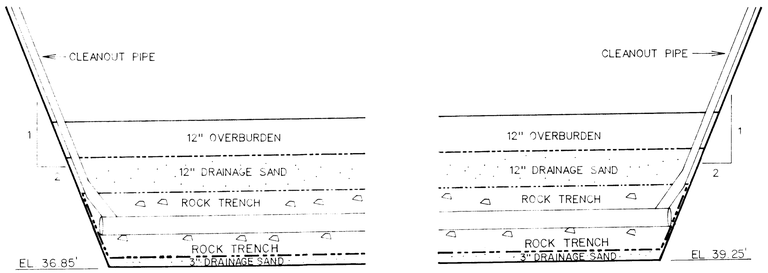


SECTION (E/6)

SCALE: 1" = 10' HORIZONTAL
SCALE: 1" = 2' VERTICAL

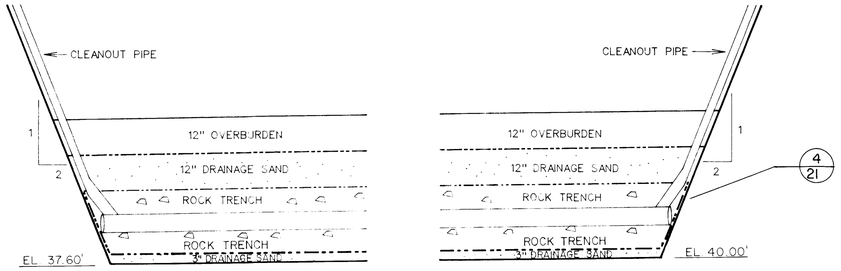

SECTION (J/6)

SCALE: 1" = 10' HORIZONTAL
SCALE: 1" = 2' VERTICAL

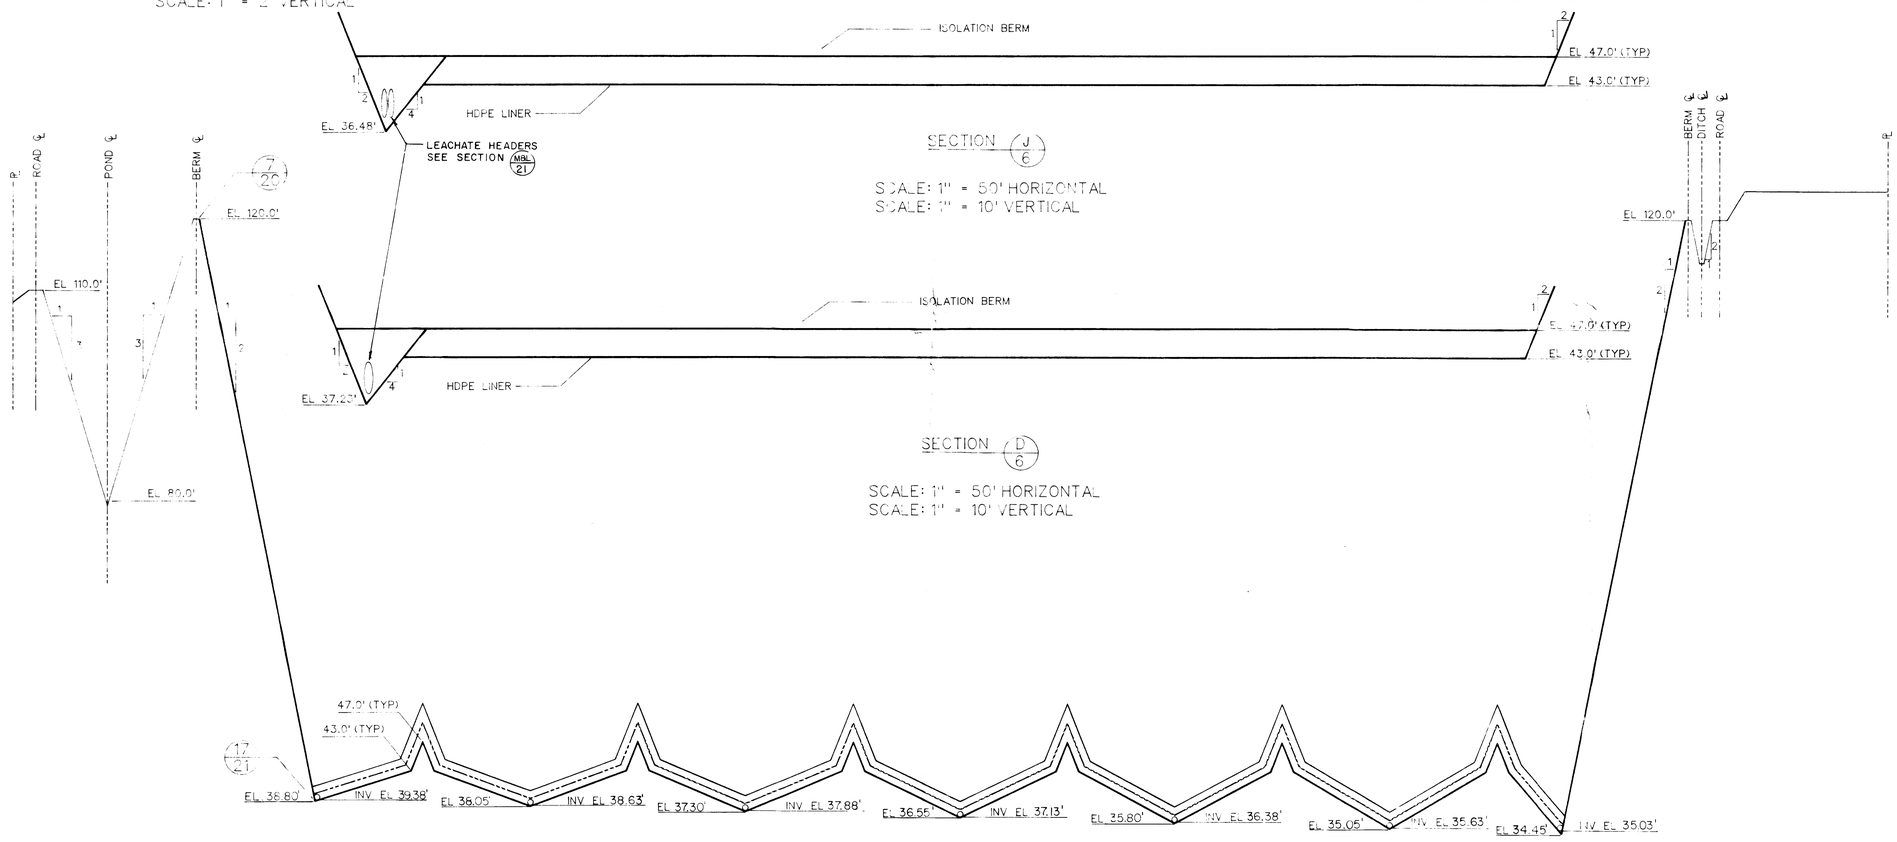

SECTION (D/6)

SCALE: 1" = 50' HORIZONTAL
SCALE: 1" = 10' VERTICAL

SECTION (F/6)

SCALE: 1" = 100' HORIZONTAL
SCALE: 1" = 10' VERTICAL

STATE OF FLORIDA
NO. 39838
STATE OF FLORIDA
REGISTERED

POST, BUCKLEY, SCHUH & JERNIGAN, INC.

CLIENT
CITRUS COUNTY, FLORIDA DEPARTMENT OF TECHNICAL SERVICES


PROJECT
CITRUS COUNTY CENTRAL SANITARY LANDFILL CONSTRUCTION PERMIT PLANS

TASK
SECTIONS


ORIGINAL REVISIONS:
1
2
3
4
5
6
7
8
9
10
12

NOT VALID FOR CONSTRUCTION UNLESS SIGNED IN THIS BLOCK


JOB NO. 22.081.10
DRAWN FFS
DESIGN P.S.
CHECKED T.I.
Q.C. SBL

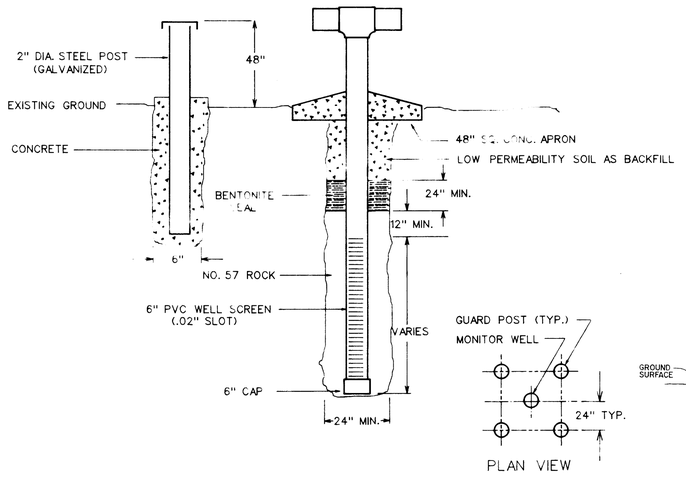

DETAIL 10/5 N.T.S. GAS VENT

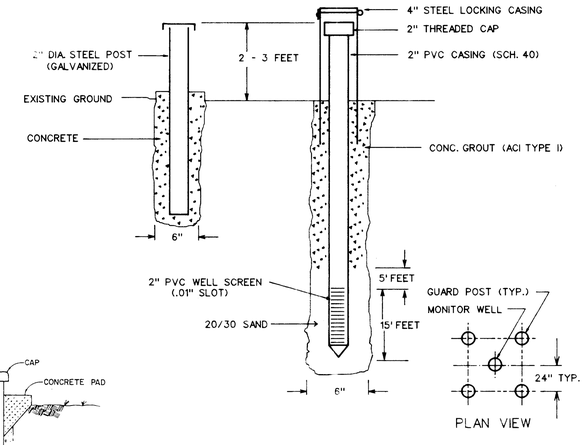


DETAIL 5/4 N.T.S. MONITOR WELL

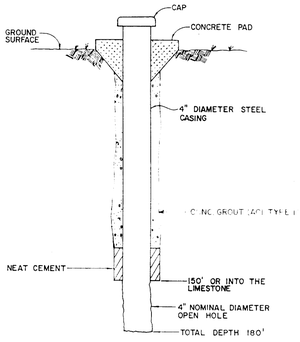


NOTE WELL DESIGN FOR CABLE-TOOL INSTALLATION


DETAIL 16/4 N.T.S. MONITOR/SUPPLY WELL

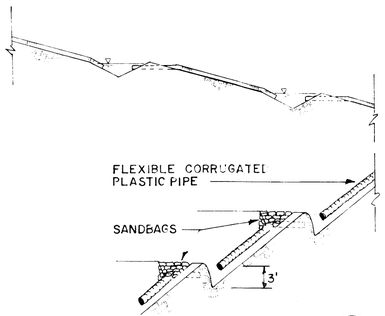


TEMPORARY SWALE DRAIN 13/7 N.T.S.

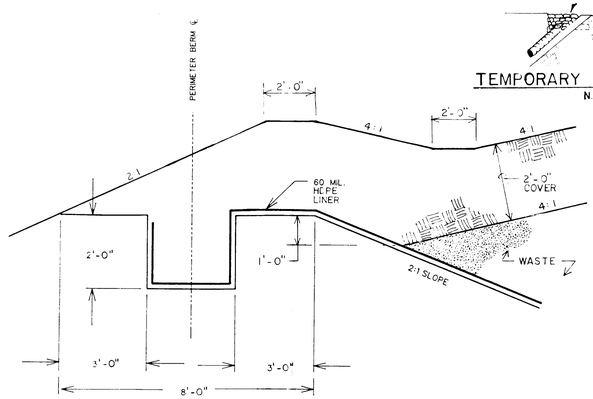

DETAIL 7/17 N.T.S. LINER ANCHOR TRENCH

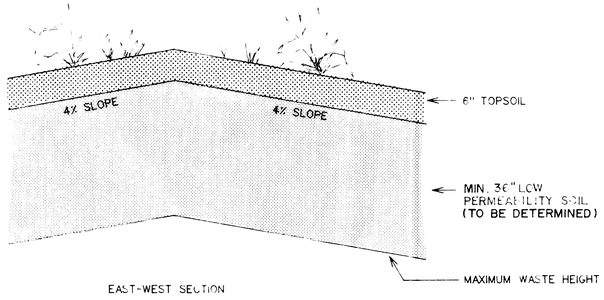


EAST-WEST SECTION

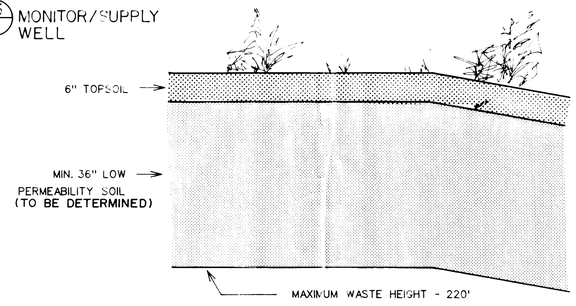

NORTH-SOUTH SECTION

DETAIL 1/17 N.T.S. LANDFILL TOP SLOPE FINAL COVER

DETAIL 1/17 N.T.S. LANDFILL TOP SLOPE FINAL COVER

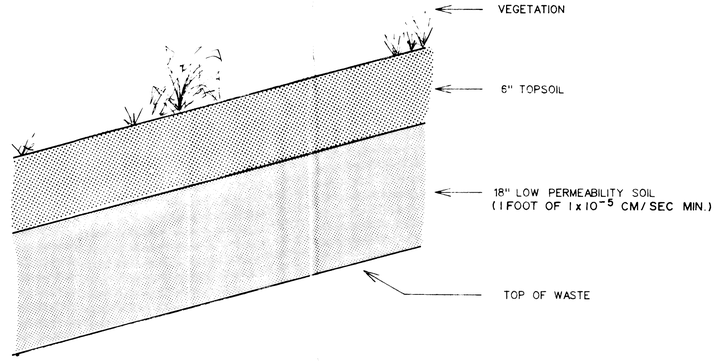

DETAIL 2/17 N.T.S. LANDFILL SIDE SLOPE FINAL COVER

PBS&J POST, BUCKLEY, SCHUH & JERNIGAN, INC.

CLIENT: CITRUS COUNTY, FLORIDA DEPARTMENT OF TECHNICAL SERVICES

PROJECT: CITRUS COUNTY CENTRAL SANITARY LANDFILL CONSTRUCTION PERMIT PLANS

TASK: DETAILS


ORIGINAL SEPT 1988
REVISIONS: 1 2 3 4 5 6 7 8 9 10 11 12

NOT VALID FOR CONSTRUCTION UNLESS SIGNED IN THIS BLOCK


JOB NO. 22.081.00
DRAWN JJJ
DESIGNED DS
CHECKED TF
QC SBL

SHEET 20 / 26


REPRO PRODUCTS INC 2A

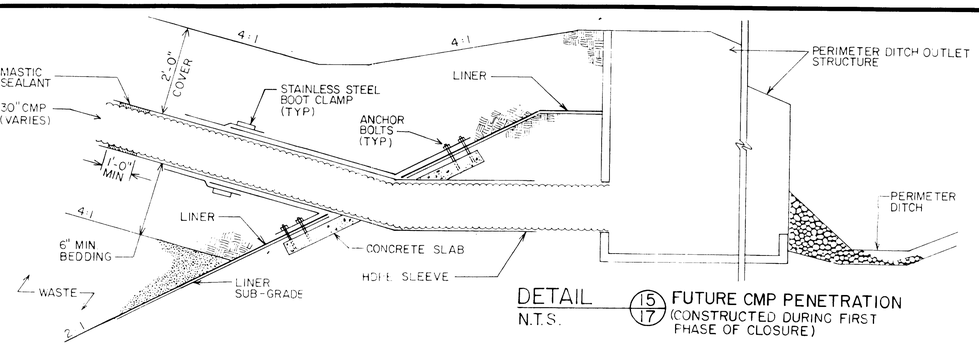


DETAIL N.T.S. (15/17) FUTURE CMP PENETRATION (CONSTRUCTED DURING FIRST PHASE OF CLOSURE)

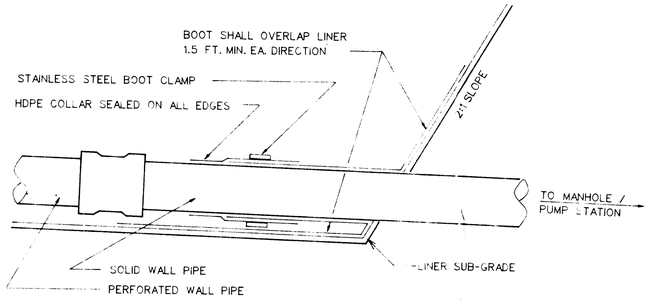


DETAIL N.T.S. (9/21) LINER PIPE PENETRATION

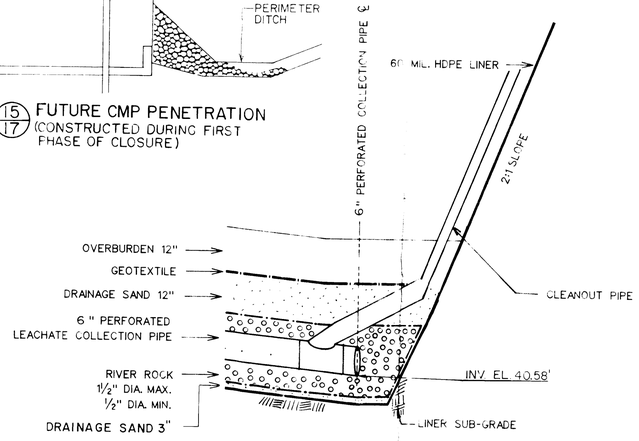


DETAIL N.T.S. (4/18) LEACHATE PIPE - CLEANOUT

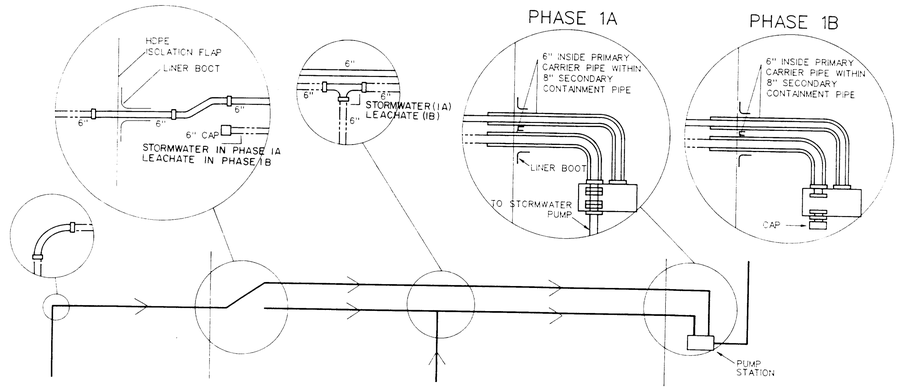


DETAIL N.T.S. (8/6) PIPING DIAGRAM FOR PHASES 1A AND 1B

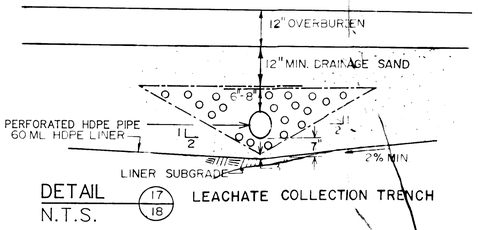


DETAIL N.T.S. (17/18) LEACHATE COLLECTION TRENCH

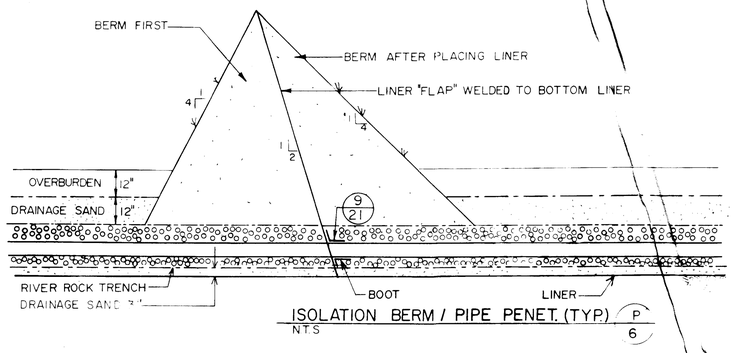


ISOLATION BERM / PIPE PENET. (TYP) N.T.S. (P/6)

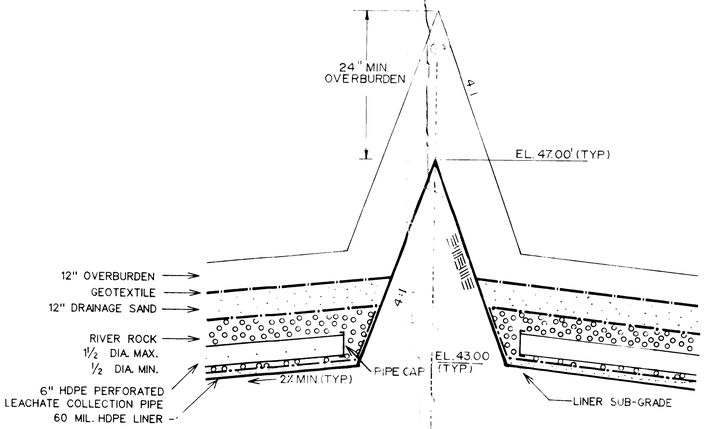

SECTION N.T.S. (N/6) ISOLATION BERM & LEACHATE COLLECTION TRENCH

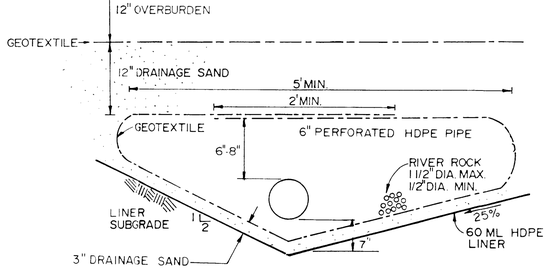

SECTION N.T.S. (M/6) LEACHATE COLLECTION/ HEADER TRENCH

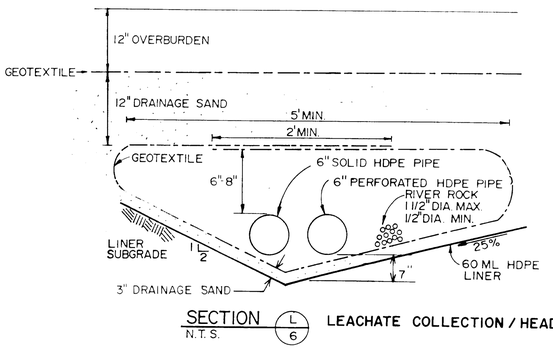

SECTION N.T.S. (L/6) LEACHATE COLLECTION / HEADER TRENCH

PBS&J POST, BUCKLEY, SCHUH & JERNIGAN, INC.

CLIENT: CITRUS COUNTY, FLORIDA DEPARTMENT OF TECHNICAL SERVICES

PROJECT: CITRUS COUNTY CENTRAL SANITARY LANDFILL CONSTRUCTION PERMIT PLANS

TASK: SECTIONS/DETAILS

ORIGINAL SEPT 1988
REVISIONS: 1 2 3 4 5 6 7 8 9 10 11 12

NOT VALID FOR CONSTRUCTION UNLESS SIGNED IN THIS BLOCK

JOB NO. 22.0811
DRAWN JJJ
DESIGNED DS
CHECKED TE
QC SB

SHEET 21 / 26

REPRO PRODUCTS INC. 24