C:\Land Projects R2\921100-017\dwg\SITEPLAN.dwg, LOAD_AREA, 04/26/02 03:11:28 PM, ***LJG***

The engineer expressly reserves the exclusive common law copyright and property rights to these drawings which may not be reproduced, changed or copied in any form or manner, nor are they to be assigned to any party without the engineers written consent.

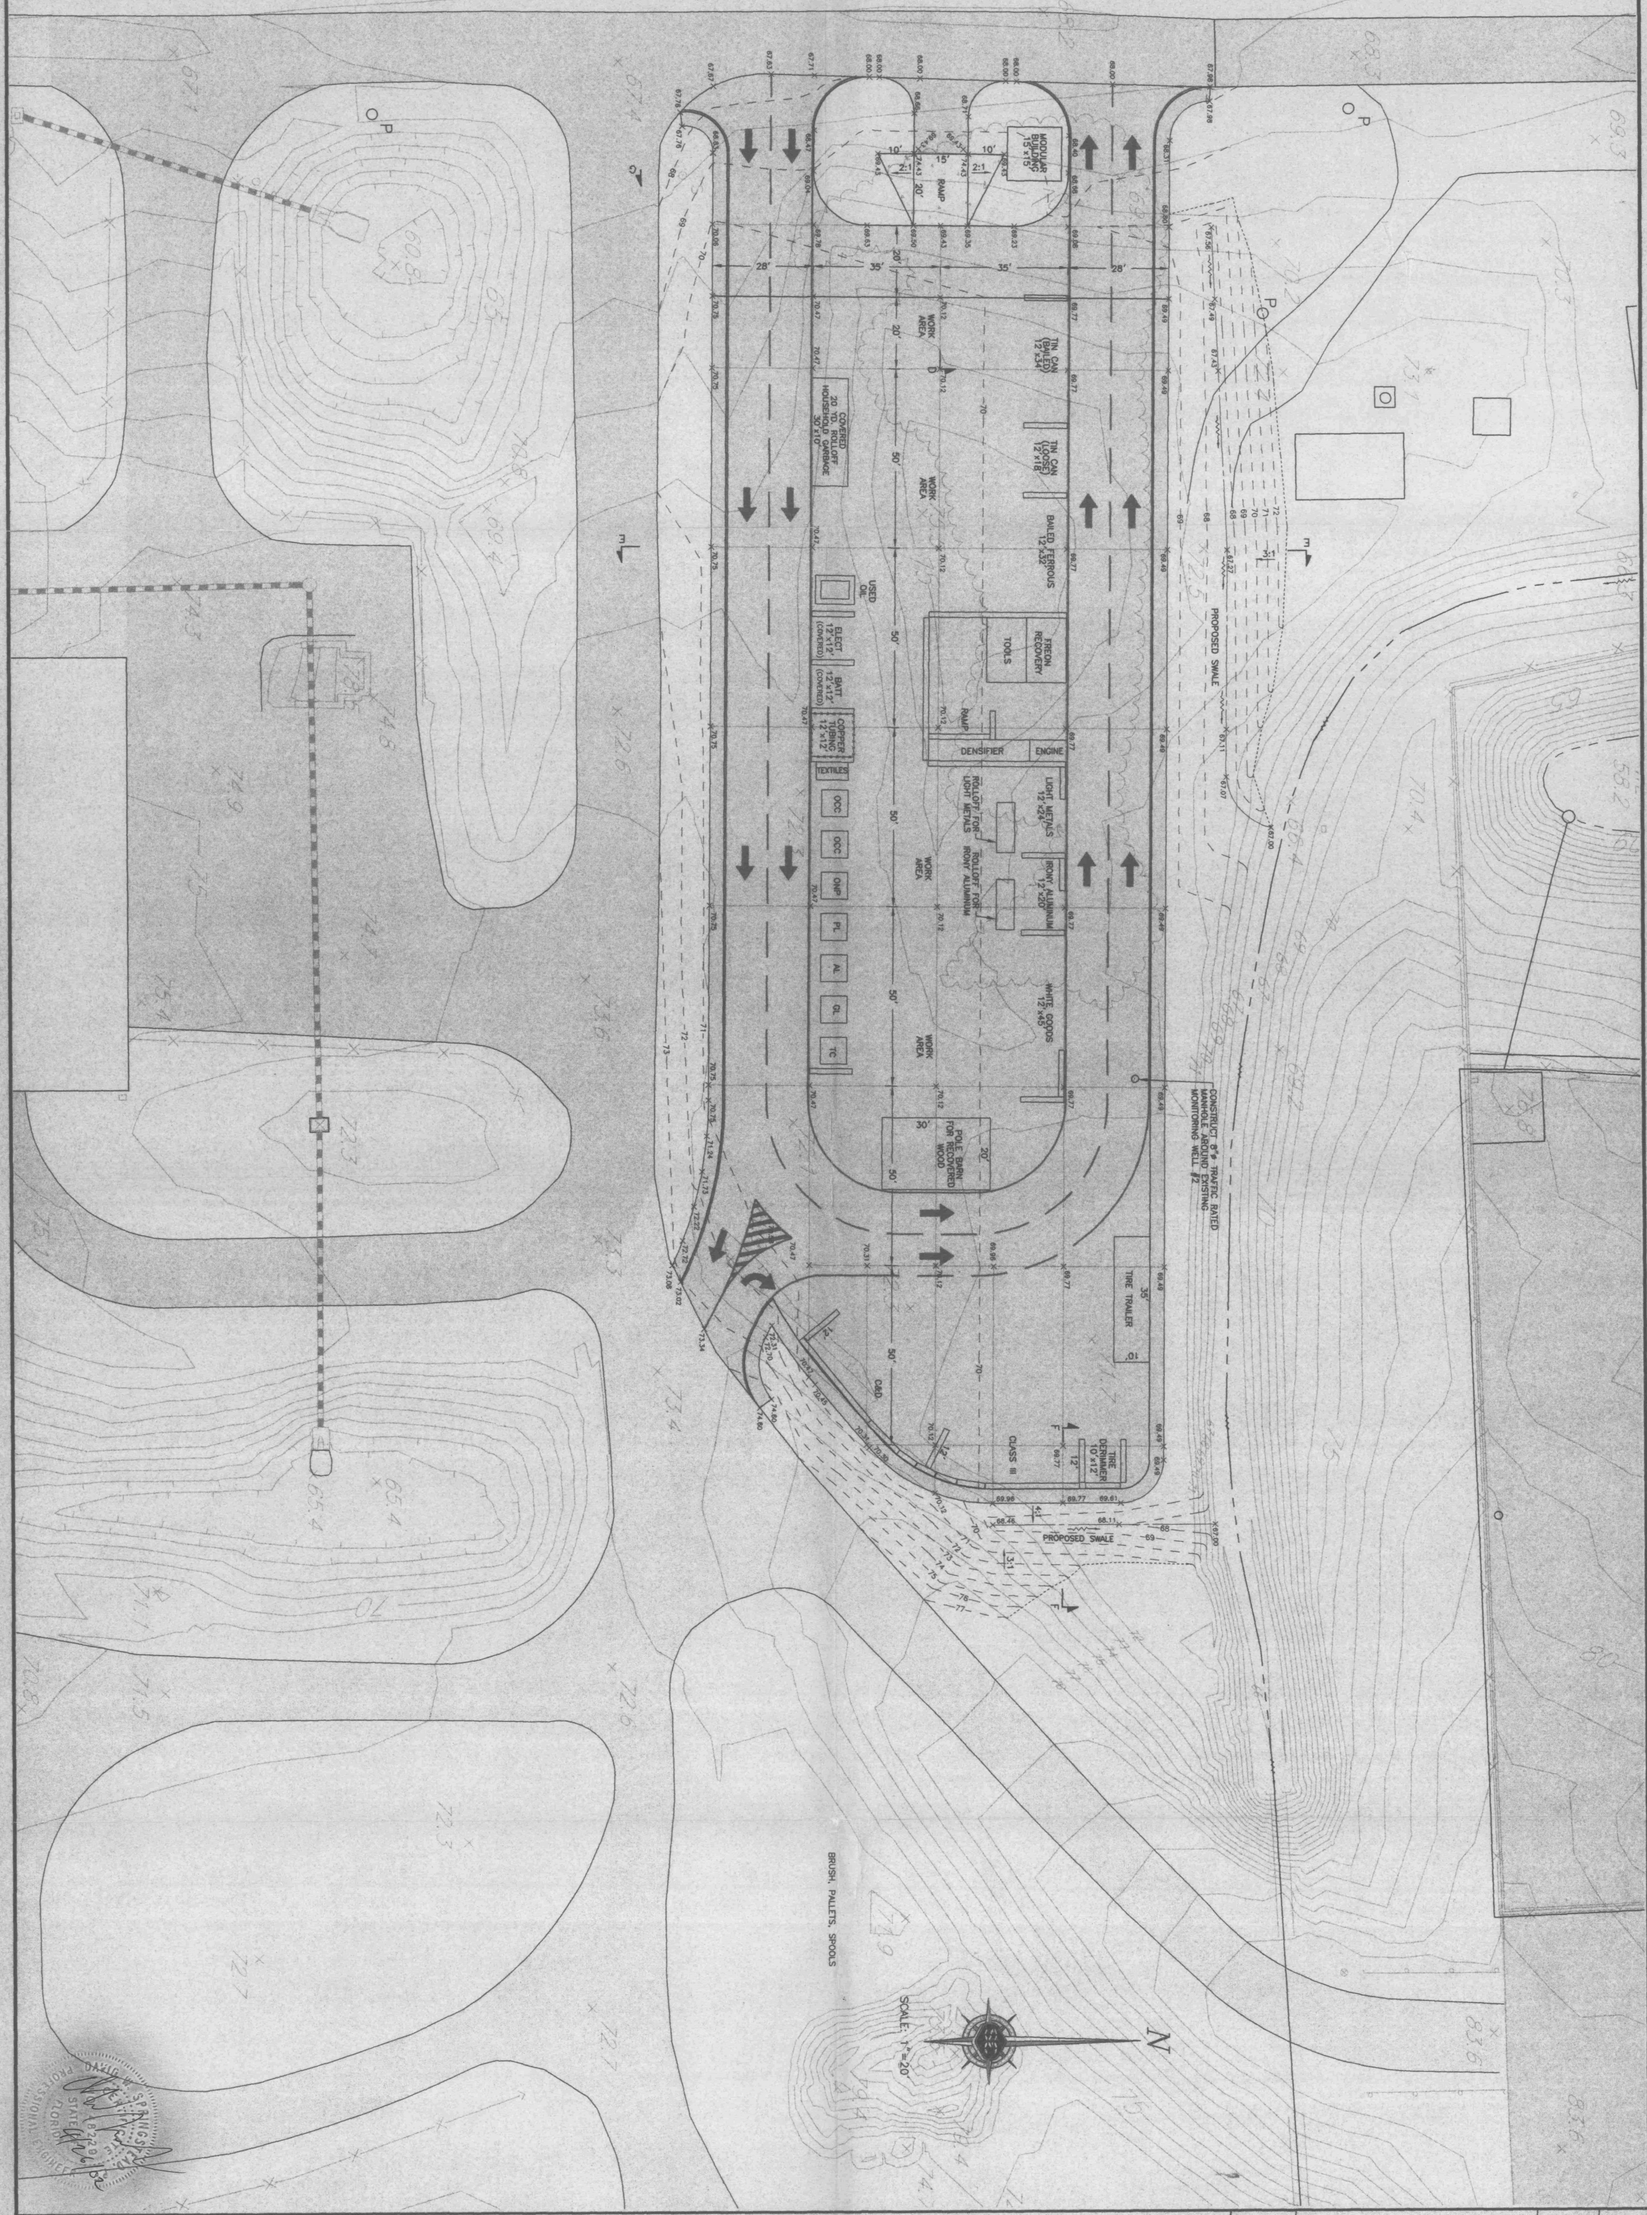

Springstead Engineering, Inc.

Consulting Engineers
Architects, Planners
Surveyors
EB-0001725
LB-0001725 AA-0006820
727 South 14th Street
Leesburg, Fl. 34748
(352) 787-1414

SCALE:	1" = 20'
FILE:	LOAD_AREA
DATE:	3/02
DESIGN:	
DRAWN:	
CHECKED:	

DRAWING: PRE-DEVELOPMENT DRAINAGE MAP

CLIENT: S.C.B.C.C. COMPOST FACILITY

JOB NO.: 921100.017

SHEET: 1 OF: 1

CLIENT: SUMTER COUNTY BOARD OF COUNTY COMMISSIONERS

PROJECT: SUMTER COUNTY COMPOST FACILITY

DRAWING: LOADING AREA SITE PLAN

1 of 1

REV. BY:	DESCRIPTION	DATE:	DRAWN
	REVISED GRADES	3-21-02	

APR 26 2002