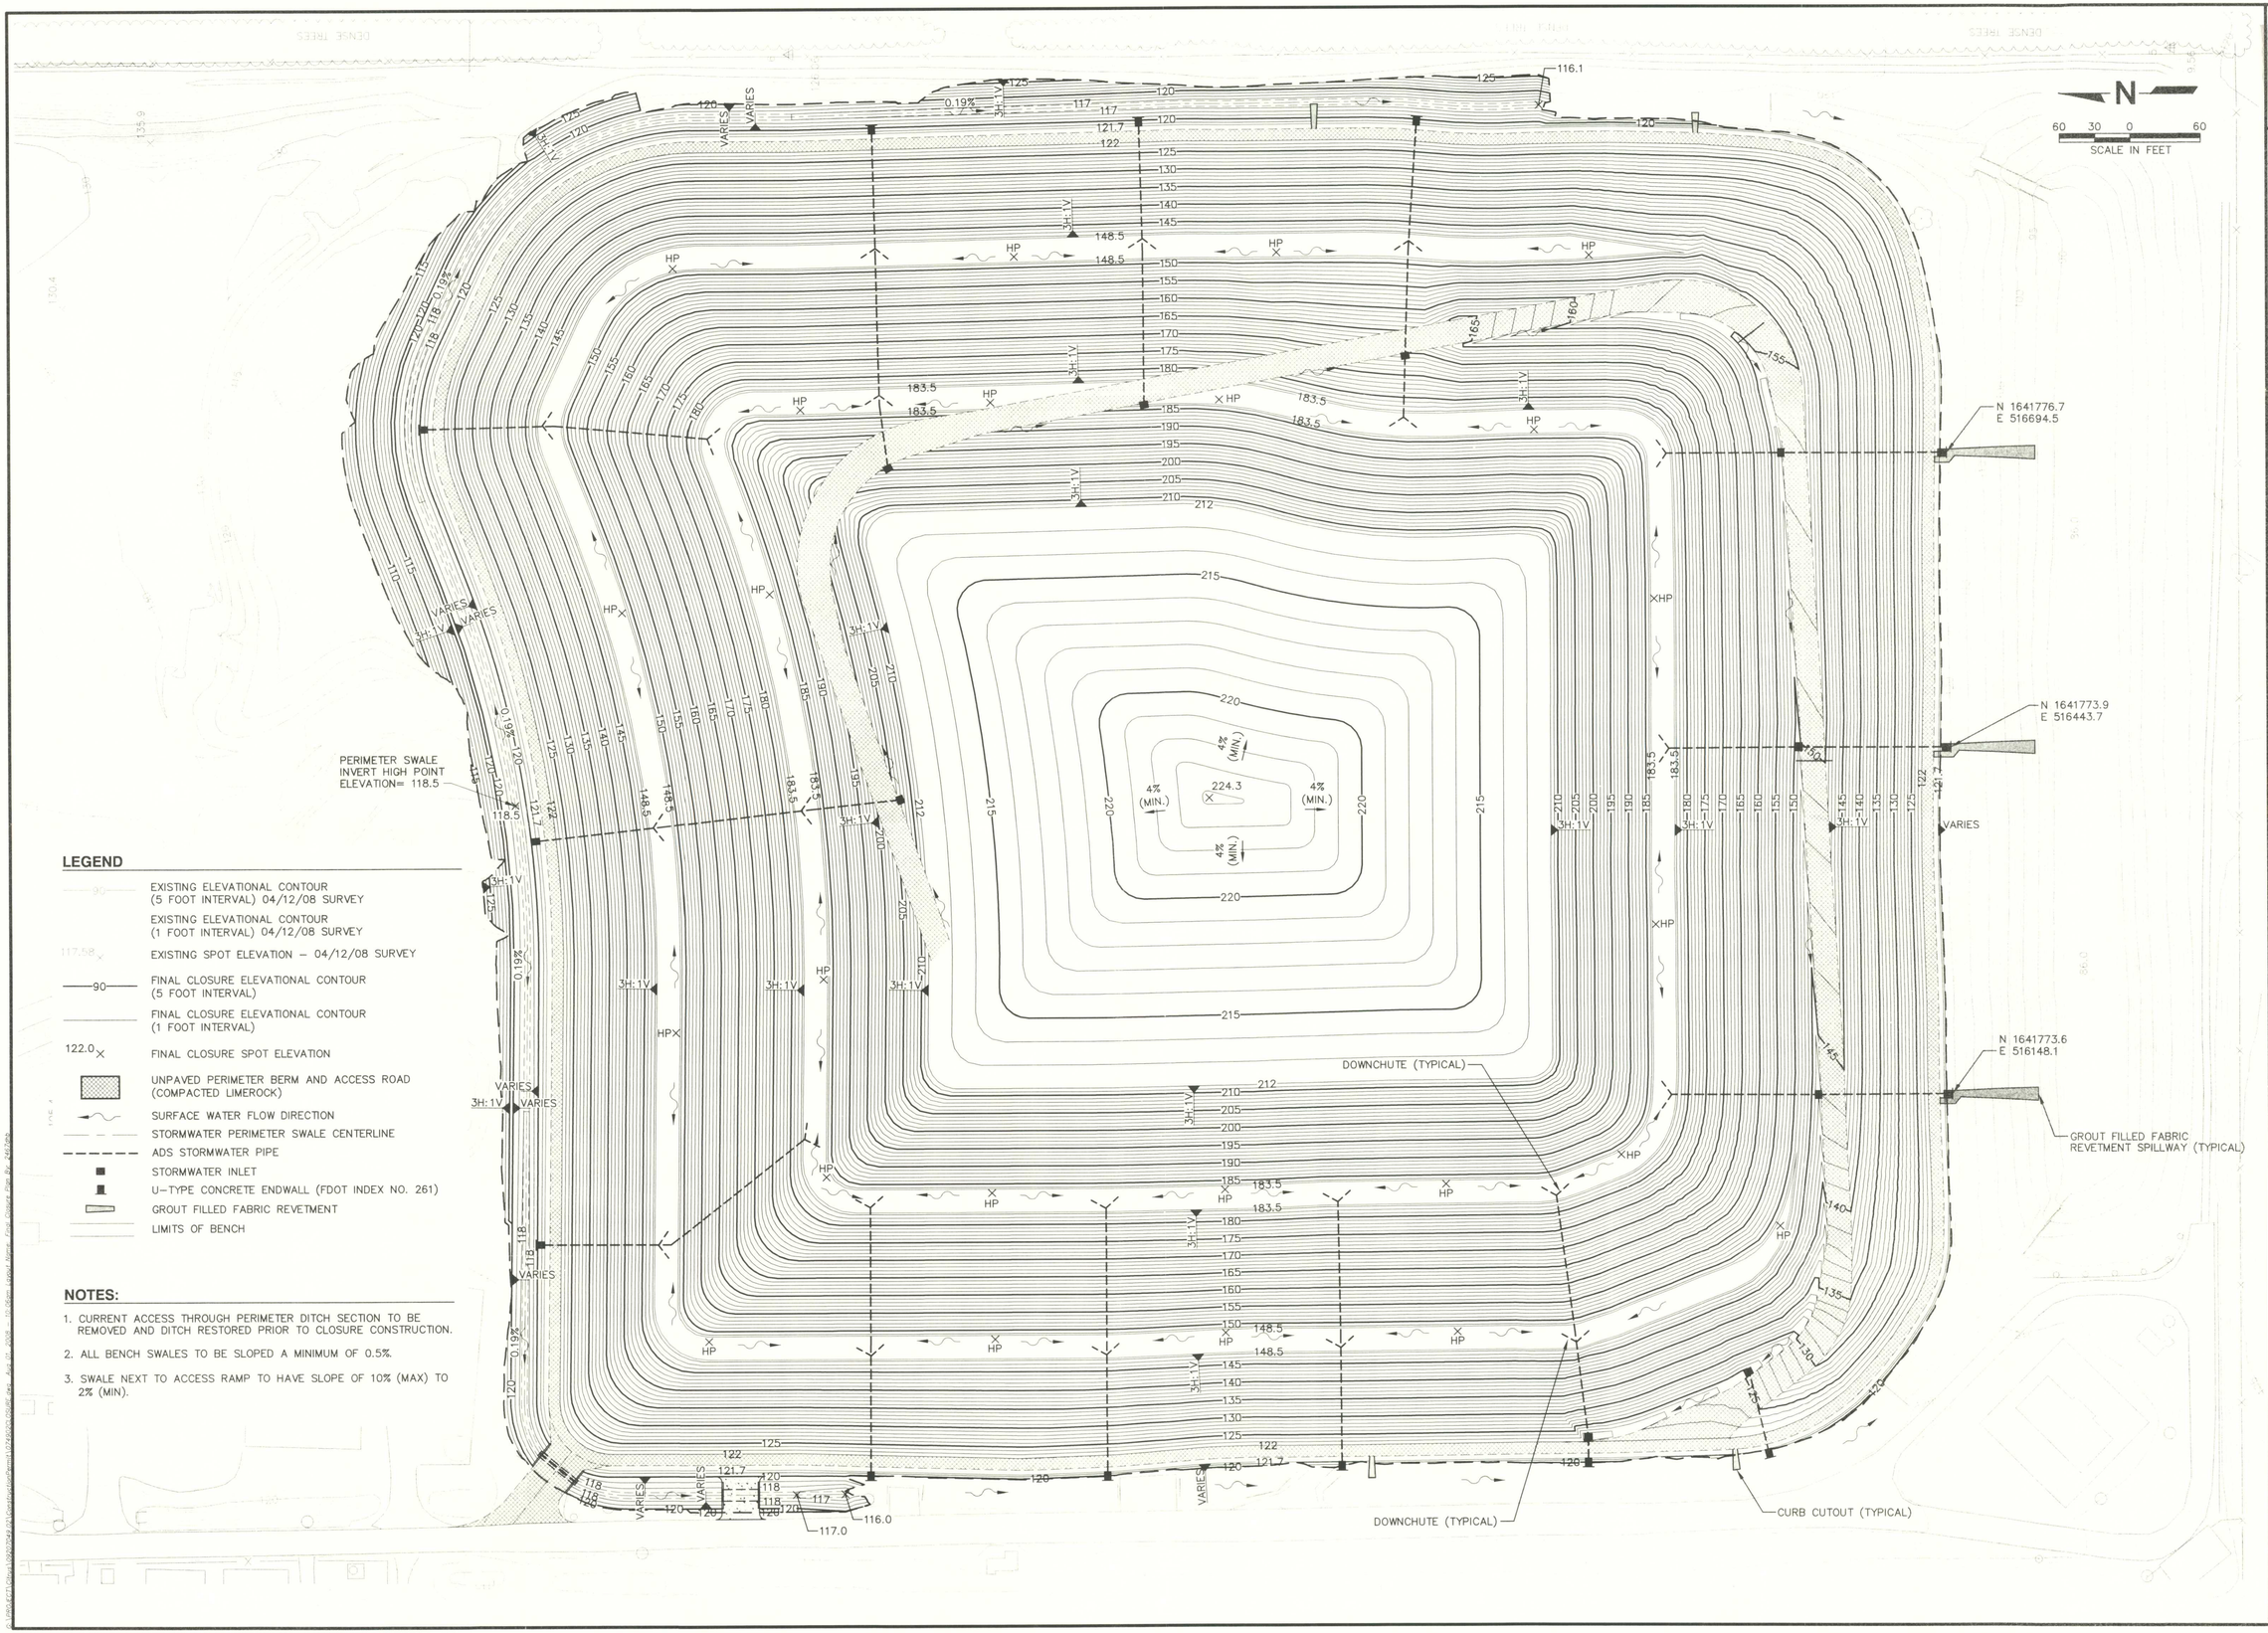


LEGEND

- EXISTING ELEVATIONAL CONTOUR (5 FOOT INTERVAL) 04/12/08 SURVEY
- EXISTING ELEVATIONAL CONTOUR (1 FOOT INTERVAL) 04/12/08 SURVEY
- EXISTING SPOT ELEVATION – 04/12/08 SURVEY
- FINAL CLOSURE ELEVATIONAL CONTOUR (5 FOOT INTERVAL)
- FINAL CLOSURE ELEVATIONAL CONTOUR (1 FOOT INTERVAL)
- FINAL CLOSURE SPOT ELEVATION
- UNPAVED PERIMETER BERM AND ACCESS ROAD (COMPACTED LIMEROCK)
- SURFACE WATER FLOW DIRECTION
- STORMWATER PERIMETER SWALE CENTERLINE
- ADS STORMWATER PIPE
- STORMWATER INLET
- U–TYPE CONCRETE ENDWALL (FDOT INDEX NO. 261)
- GROUT FILLED FABRIC REVETMENT
- LIMITS OF BENCH

NOTES:

1. CURRENT ACCESS THROUGH PERIMETER DITCH SECTION TO BE REMOVED AND DITCH RESTORED PRIOR TO CLOSURE CONSTRUCTION.
2. ALL BENCH SWALES TO BE SLOPED A MINIMUM OF 0.5%.
3. SWALE NEXT TO ACCESS RAMP TO HAVE SLOPE OF 10% (MAX) TO 2% (MIN).

DOMINIQUE J. BRAMLETT, P.E.
LICENSE NO. 61829
STATE OF FLORIDA
PROFESSIONAL ENGINEER

REV	DATE	DESCRIPTION	BY
		ASSESSMENTS DOLLAR	
		AUG 14 2008	
		INITIAL	

DRAWING TITLE: FINAL CLOSURE PLAN

PROJECT TITLE: CENTRAL LANDFILL PHASE 3 EXPANSION

CLIENT: CITRUS COUNTY
SOILD WASTE MANAGEMENT DIVISION
CITRUS COUNTY, FLORIDA

SCS ENGINEERS
STEARNS, CONRAD AND SCHMIDT
CONSULTING ENGINEERS
4041 MACDILL AVE., SUITE 150, TAMPA, FL 33611
813 621-0690 FAX 813 623-6757
FLORIDA CERTIFICATE OF AUTHORIZATION NO. 00004892

PROJ. NO. 09207049.02
DSN. BY: SDA
CHK. BY: JAB
DWN. BY: DHB
CHK. BY: JAB
QA/A REVIEW BY: JAB
APP. BY: RJD

CADD FILE: 074902CLOSURE

DATE: JULY 2008

SCALE: AS SHOWN

DRAWING NO.
1 of 1