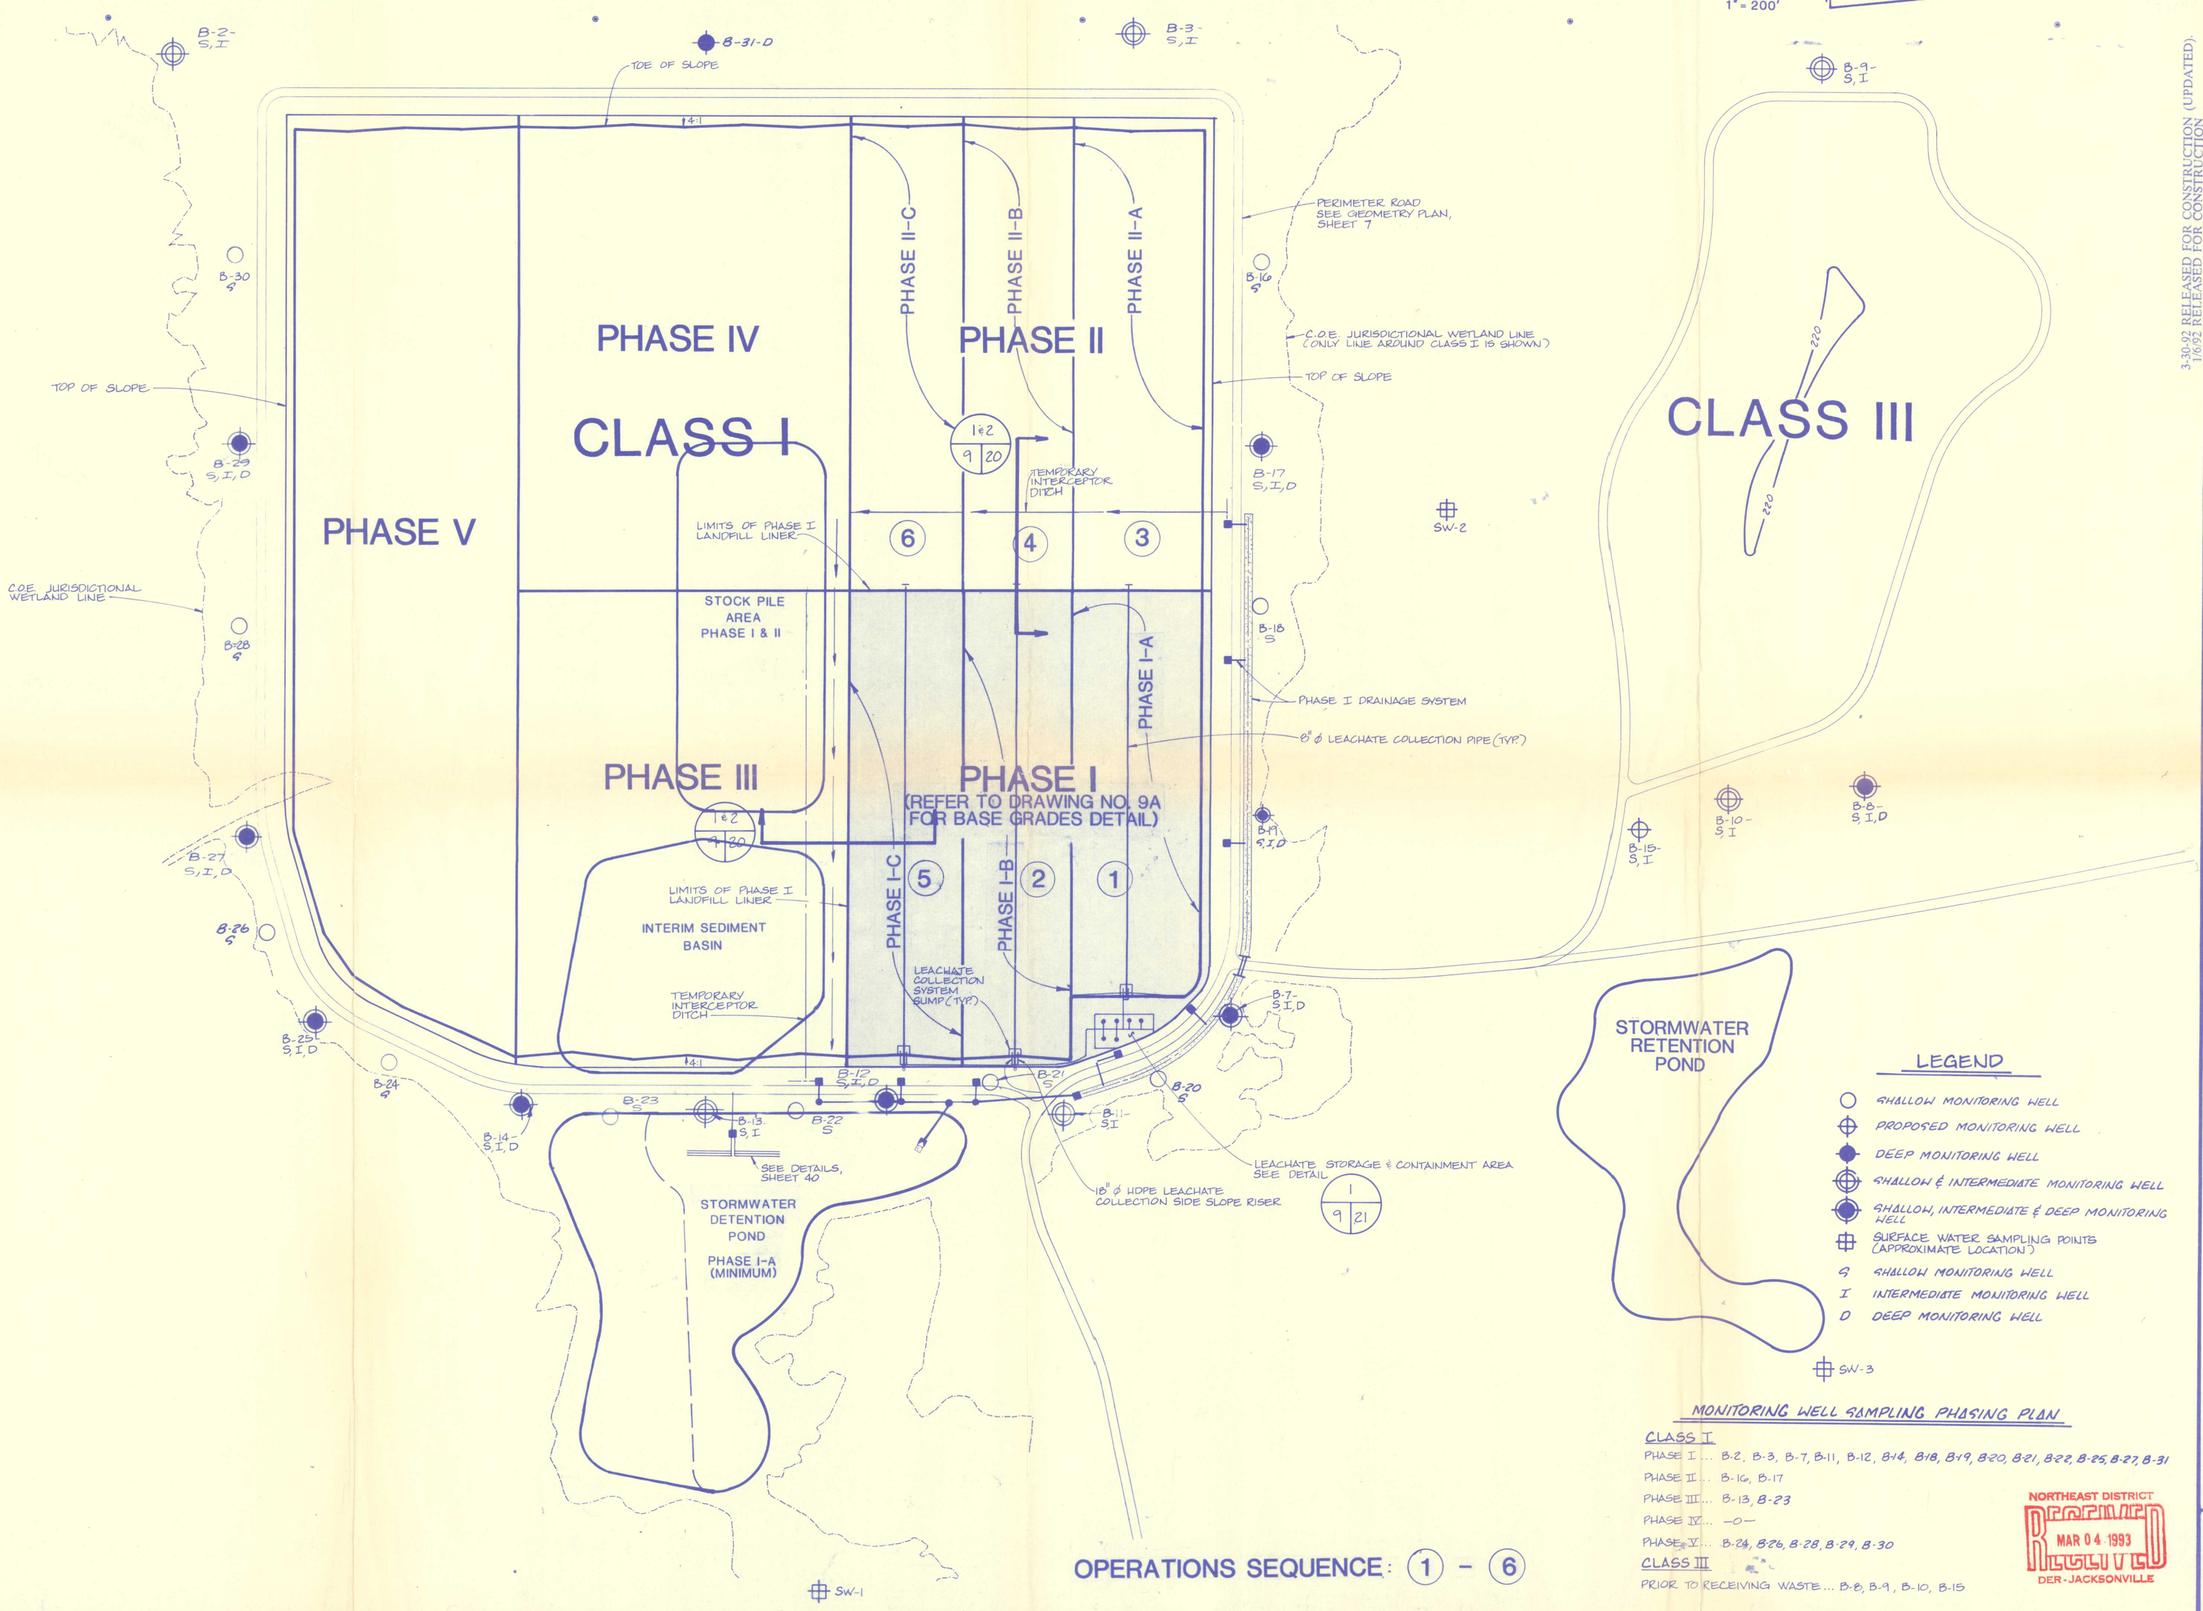

LEGEND

- SHALLOW MONITORING WELL
- PROPOSED MONITORING WELL
- DEEP MONITORING WELL
- SHALLOW & INTERMEDIATE MONITORING WELL
- SHALLOW, INTERMEDIATE & DEEP MONITORING WELL
- SURFACE WATER SAMPLING POINTS (APPROXIMATE LOCATION)
- S SHALLOW MONITORING WELL
- I INTERMEDIATE MONITORING WELL
- D DEEP MONITORING WELL

MONITORING WELL SAMPLING PHASING PLAN

CLASS I

PHASE I ... B-2, B-3, B-7, B-11, B-12, B-14, B-18, B-19, B-20, B-21, B-22, B-25, B-27, B-31

PHASE II ... B-16, B-17

PHASE III ... B-13, B-23

PHASE IV ... —0—

PHASE V ... B-24, B-26, B-28, B-29, B-30

CLASS III

PRIOR TO RECEIVING WASTE ... B-8, B-9, B-10, B-15

NORTHEAST DISTRICT
RECEIVED
MAR 04 1993
DER-JACKSONVILLE

3-30-92 RELEASED FOR CONSTRUCTION (UPDATED)
7-6-92 RELEASED FOR CONSTRUCTION

REVISIONS
1-17-92 REV MONITORING WELL LOCATIONS & PHASING, REF. SCF PERMIT COND. No. 38
4-27-92 REVISED PHASING
4-30-92 REVISED MONITORING WELL LOCATION & PHASING PER COND. 38 OPERATIONS SEQUENCE
1-13-91 CONTRACT DOCUMENTS
12-9-91 BID SET
12-14-91 REVISED TO SHOW PHASE I-A, I-B & I-C
12-19-91 PROVIDED PHASING OF STORMWATER MANAGEMENT SYSTEM
1-14-92 REVISED MONITORING WELL LOCATIONS & PHASING, PER DER PERMIT COND. No. 38

FILE NO. E89-113-9
DRAWN BY: T.L.D.
CHECKED BY: S.J.W.
DATE: JULY 23, 1990

BOTTOM LINER PHASING PLAN

TRAIL RIDGE LANDFILL (PLAN A)

England-Thims & Miller, Inc.
Consulting & Design Engineers
JACKSONVILLE, FLORIDA

DRAWING NO. 9

PROJ. NO. E89-113