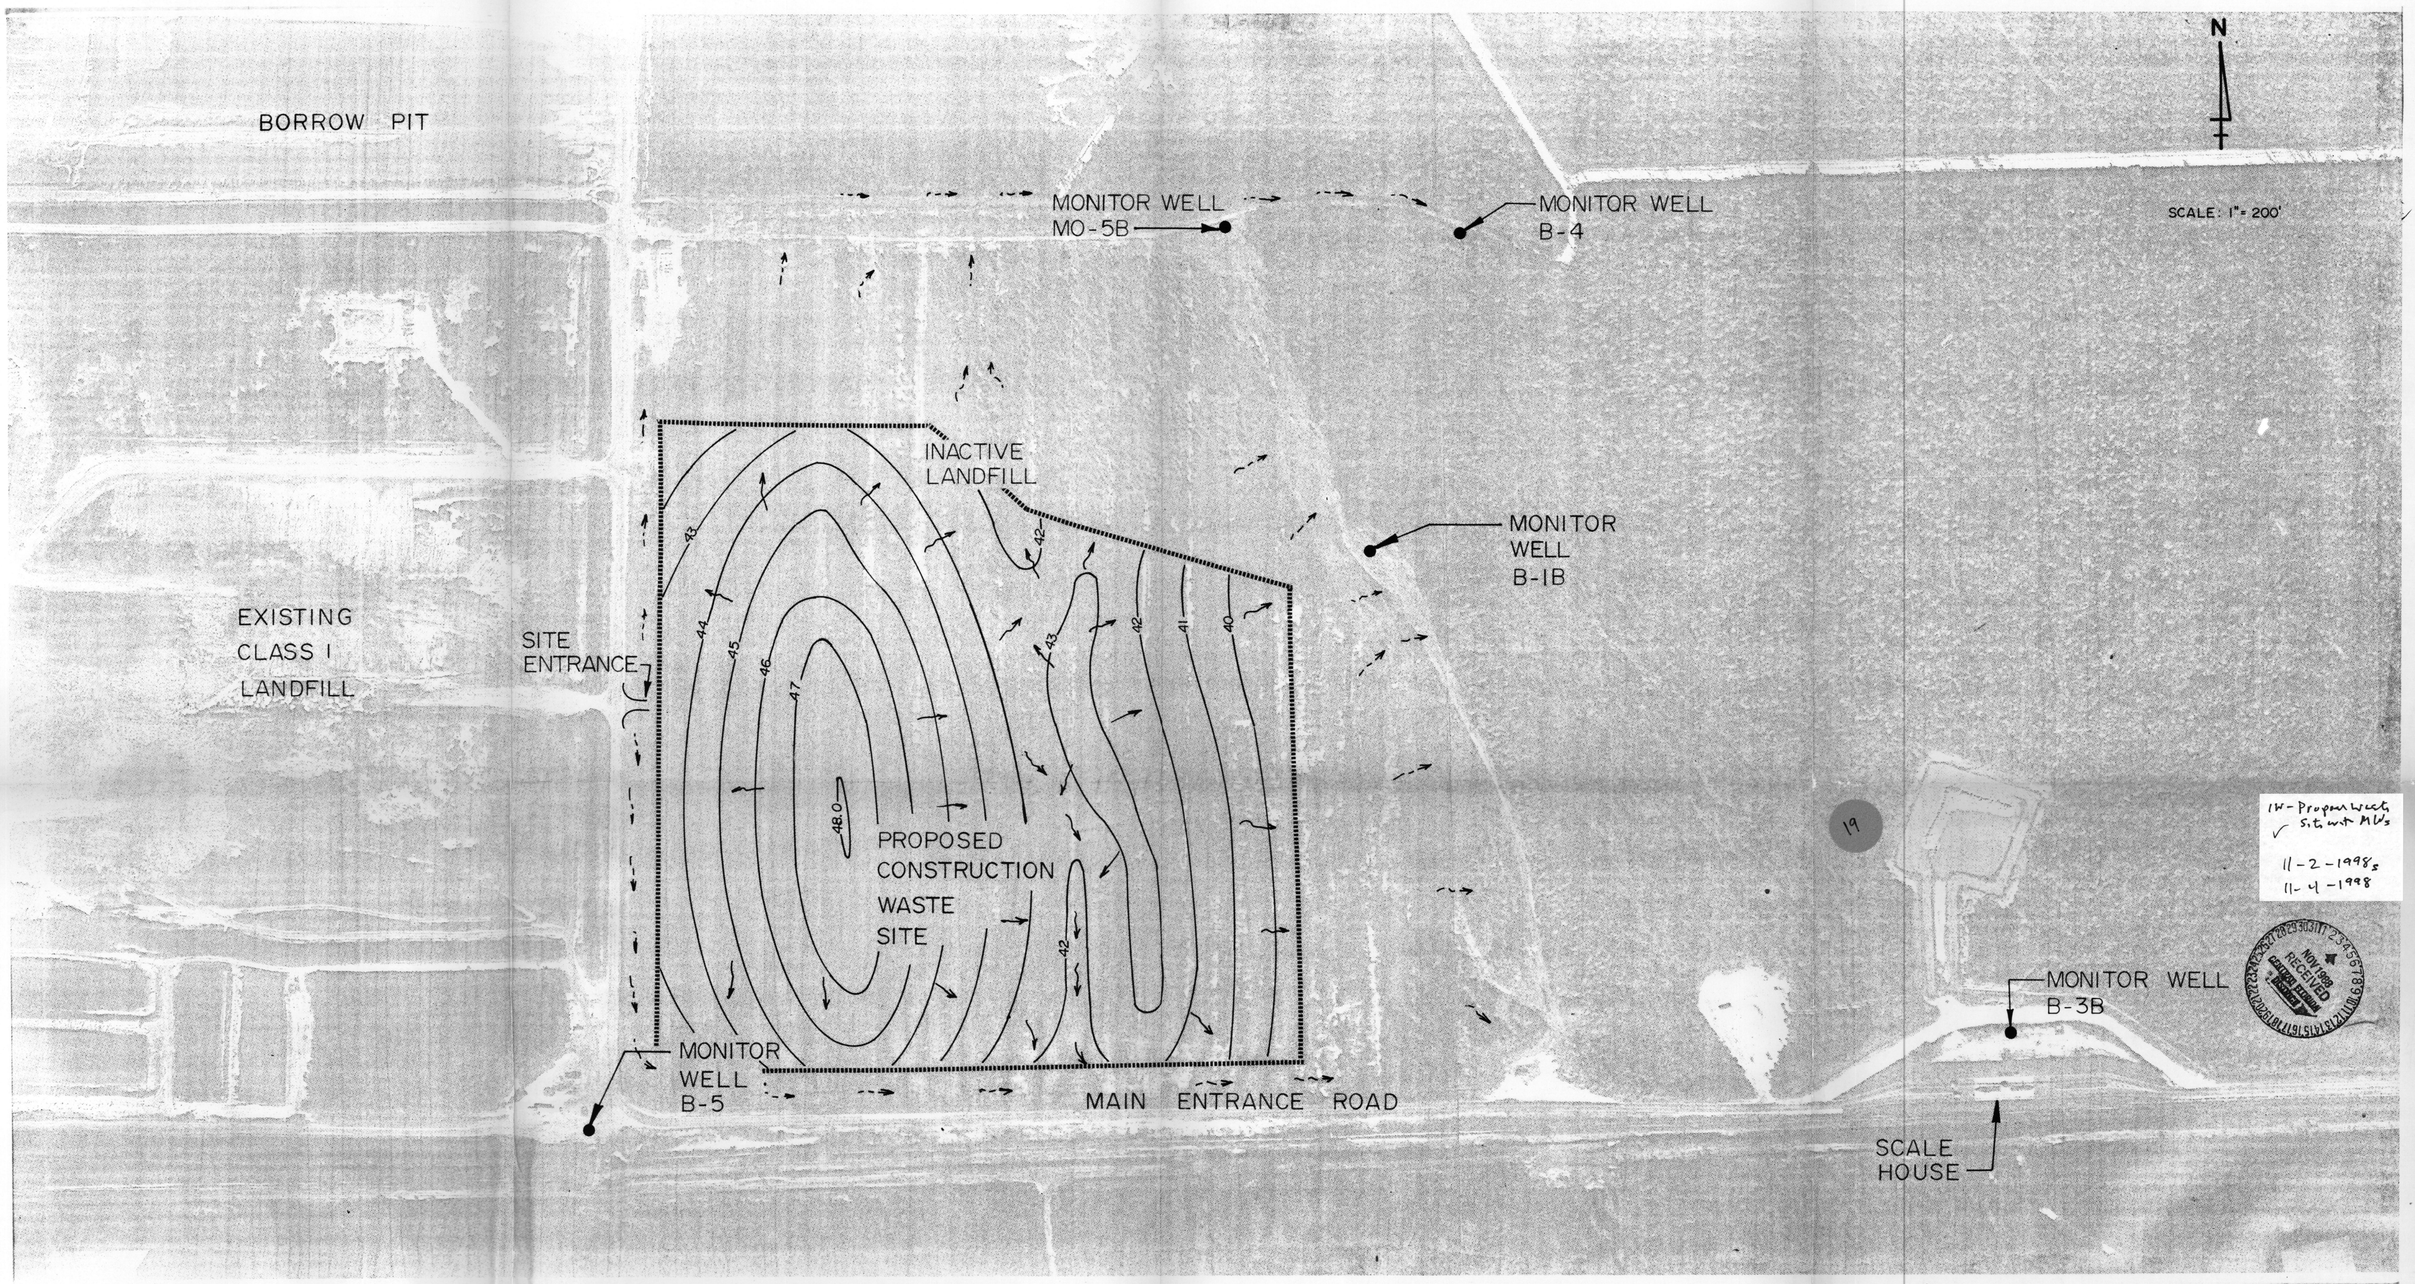

IW - Proposed Waste Site with MWs
11-2-1998s
11-4-1998

NOV 1998 RECEIVED

LEGEND

42 — PROPOSED GRADE AT TOP OF FINAL COVER

EXISTING DRAINAGE

PROPOSED DRAINAGE

STATUS	ACTION DATE
CE	11-2-88
P	PRELIMINARY
E	FOR ESTIMATING ONLY
B	FOR BIDDING ONLY
O	RELEASED FOR CONSTRUCTION
R	REVISED DESTROY PREVIOUS PRINTS
H	PORTION(S) BEING HELD
A	APPROVAL
C	CHECK PRINT
RD	RECORD DRAWING

REV. NO.	DATE	REVISION	BY

DESIGNED
DRAWN
CHECKED

ENGINEER OF RECORD:

COPYRIGHT © 19 ALL RIGHTS RESERVED
Briley, Wild and Associates, Inc.

Briley, Wild & Associates, Inc.
CONSULTING ENGINEERS AND PLANNERS
Ormond Beach - Clearwater - Bradenton, Florida

TOMOKA FARMS LANDFILL
PROPOSED CONSTRUCTION WASTE SITE
VOLUSIA COUNTY, FLORIDA

DATE: OCT. 1988
SCALE: 1" = 200'
SHEET NO. 1 OF 1

PROJ. NO. 89073-6
FILE NO. 13140