



SOUTHEAST COUNTY LANDFILL SECTIONS 7, 8 AND 9 FILL SEQUENCING MARCH, 2006 HILLSBOROUGH COUNTY SOLID WASTE MANAGEMENT DEPARTMENT TAMPA, FLORIDA

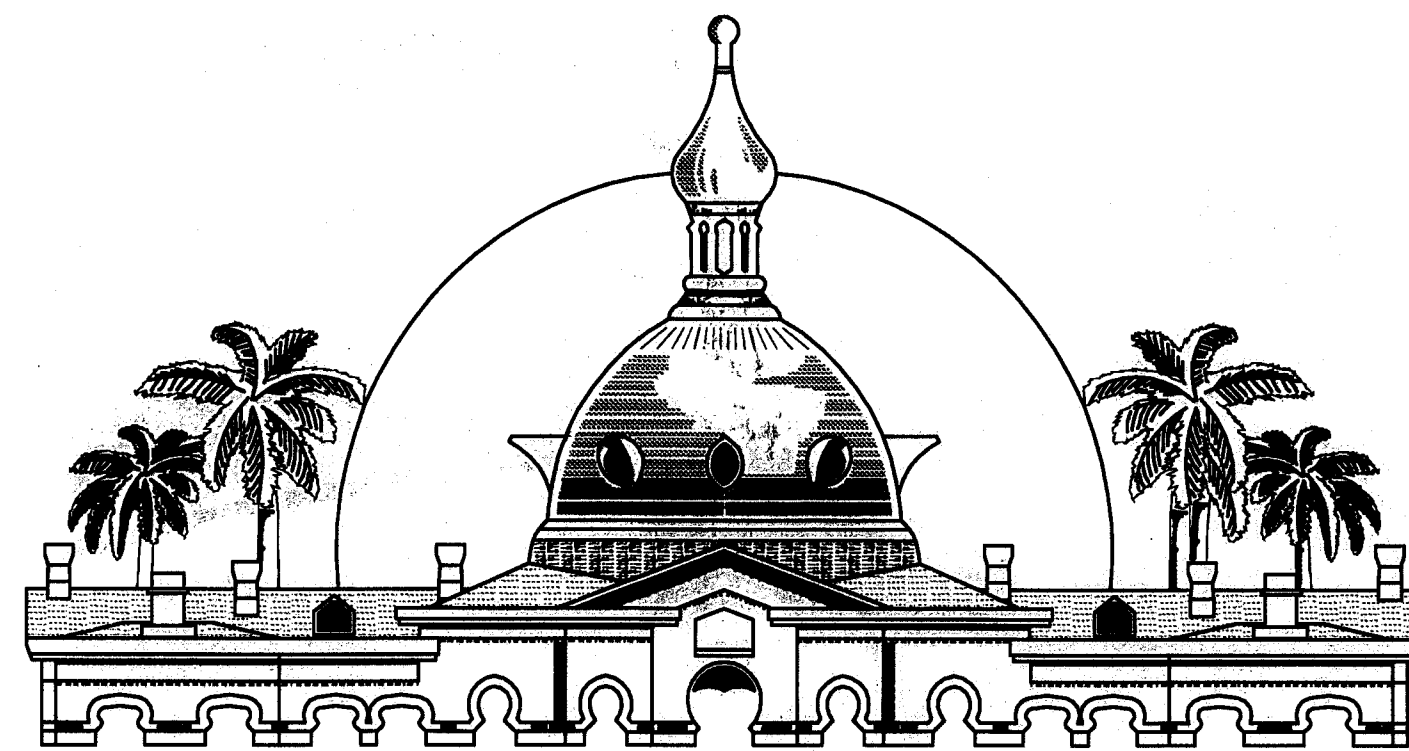

BOARD OF COUNTY COMMISSIONERS

KATHY CASTOR, Commissioner
KEN HAGAN, Commissioner
THOMAS SCOTT, Commissioner
RONDA STORMS, Commissioner
JIM NORMAN, Commissioner
BRIAN BLAIR, Commissioner
MARK SHARPE, Commissioner

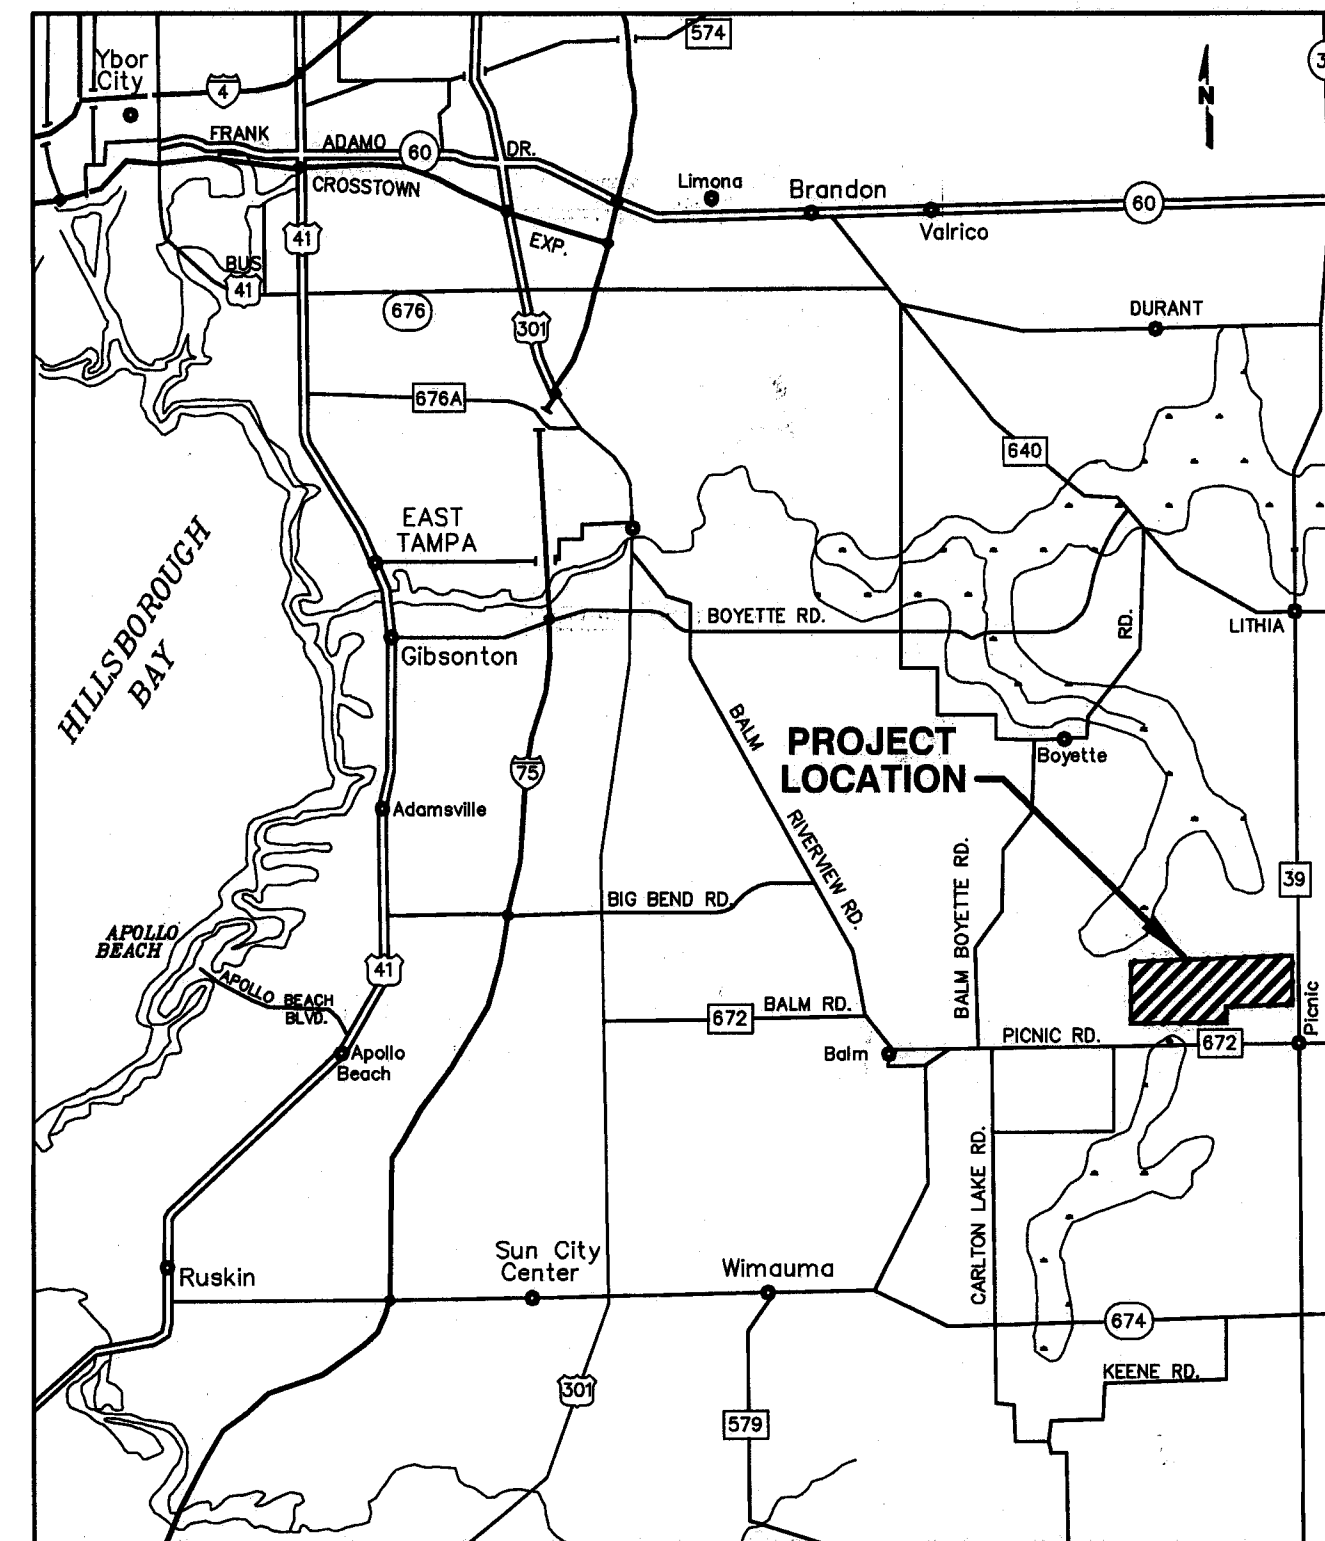

SCALE IN MILES


LOCATION MAP

DRAWING NO.	DRAWING TITLE
1	COVER SHEET
2	SEQUENCES 1 THROUGH 4
3	SEQUENCES 5 THROUGH 8
4	SEQUENCES 9 THROUGH 12
5	SEQUENCES 13 THROUGH 16
6	SEQUENCES 17 AND 18



730 NE WALDO ROAD, GAINESVILLE, FLORIDA 32641 / (352) 377-5821
324 S HYDE PARK AVE, TAMPA, FLORIDA 33606 / (813) 258-0703

FLORIDA DEPARTMENT OF
ENVIRONMENTAL PROTECTION
JUN 15 2006
SOUTHWEST DISTRICT
TAMPA

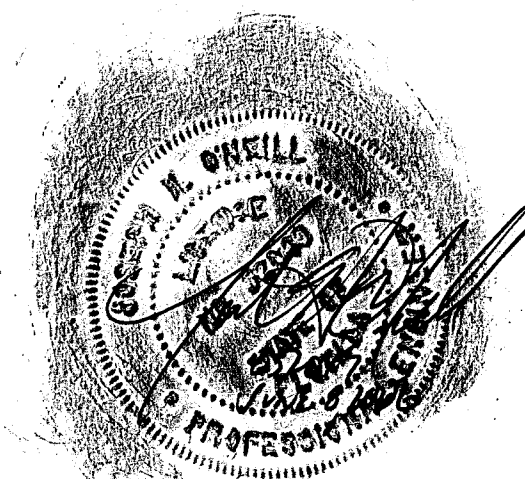


FILE

2


Plotted: 5/31/06 1:38pm RDemint

N:\08449 Hillsborough County\021-SELF Section 9\FILL_SEQ\0844902101-C-2-SEQ1-5.DWG


Edited: 00/00/00 0:00 login

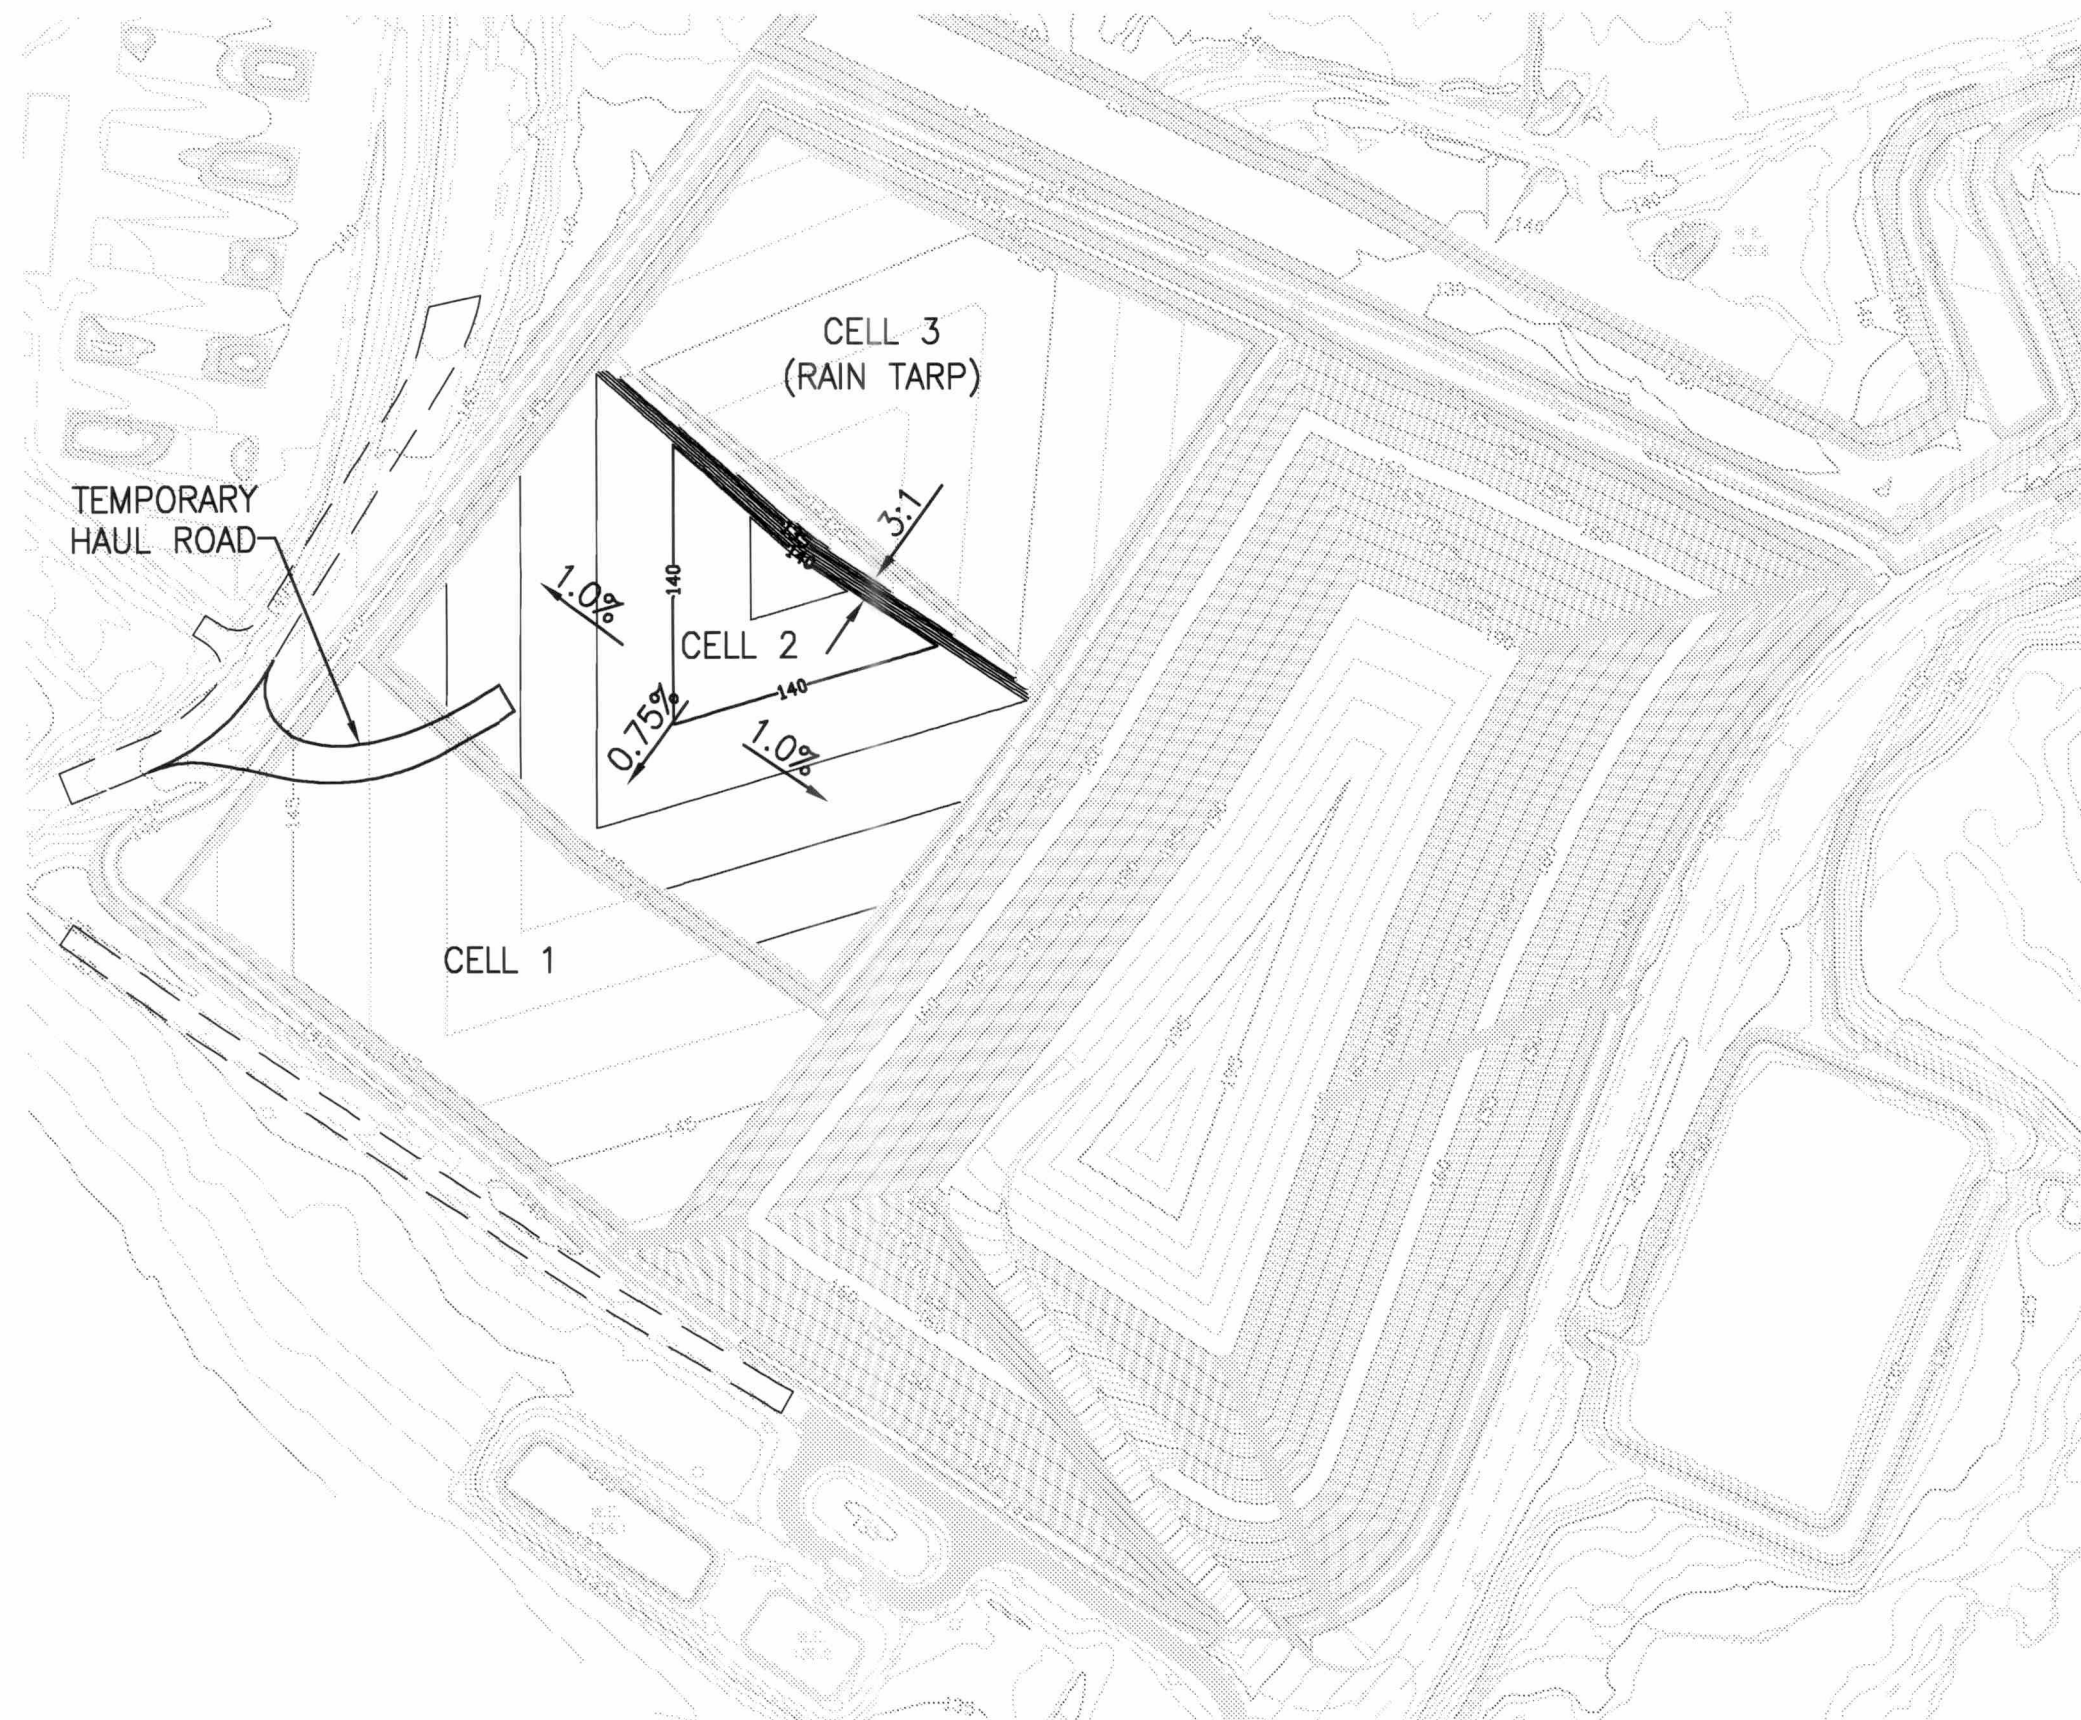


FILL SEQUENCE 3
SCALE 1"=200'-0"

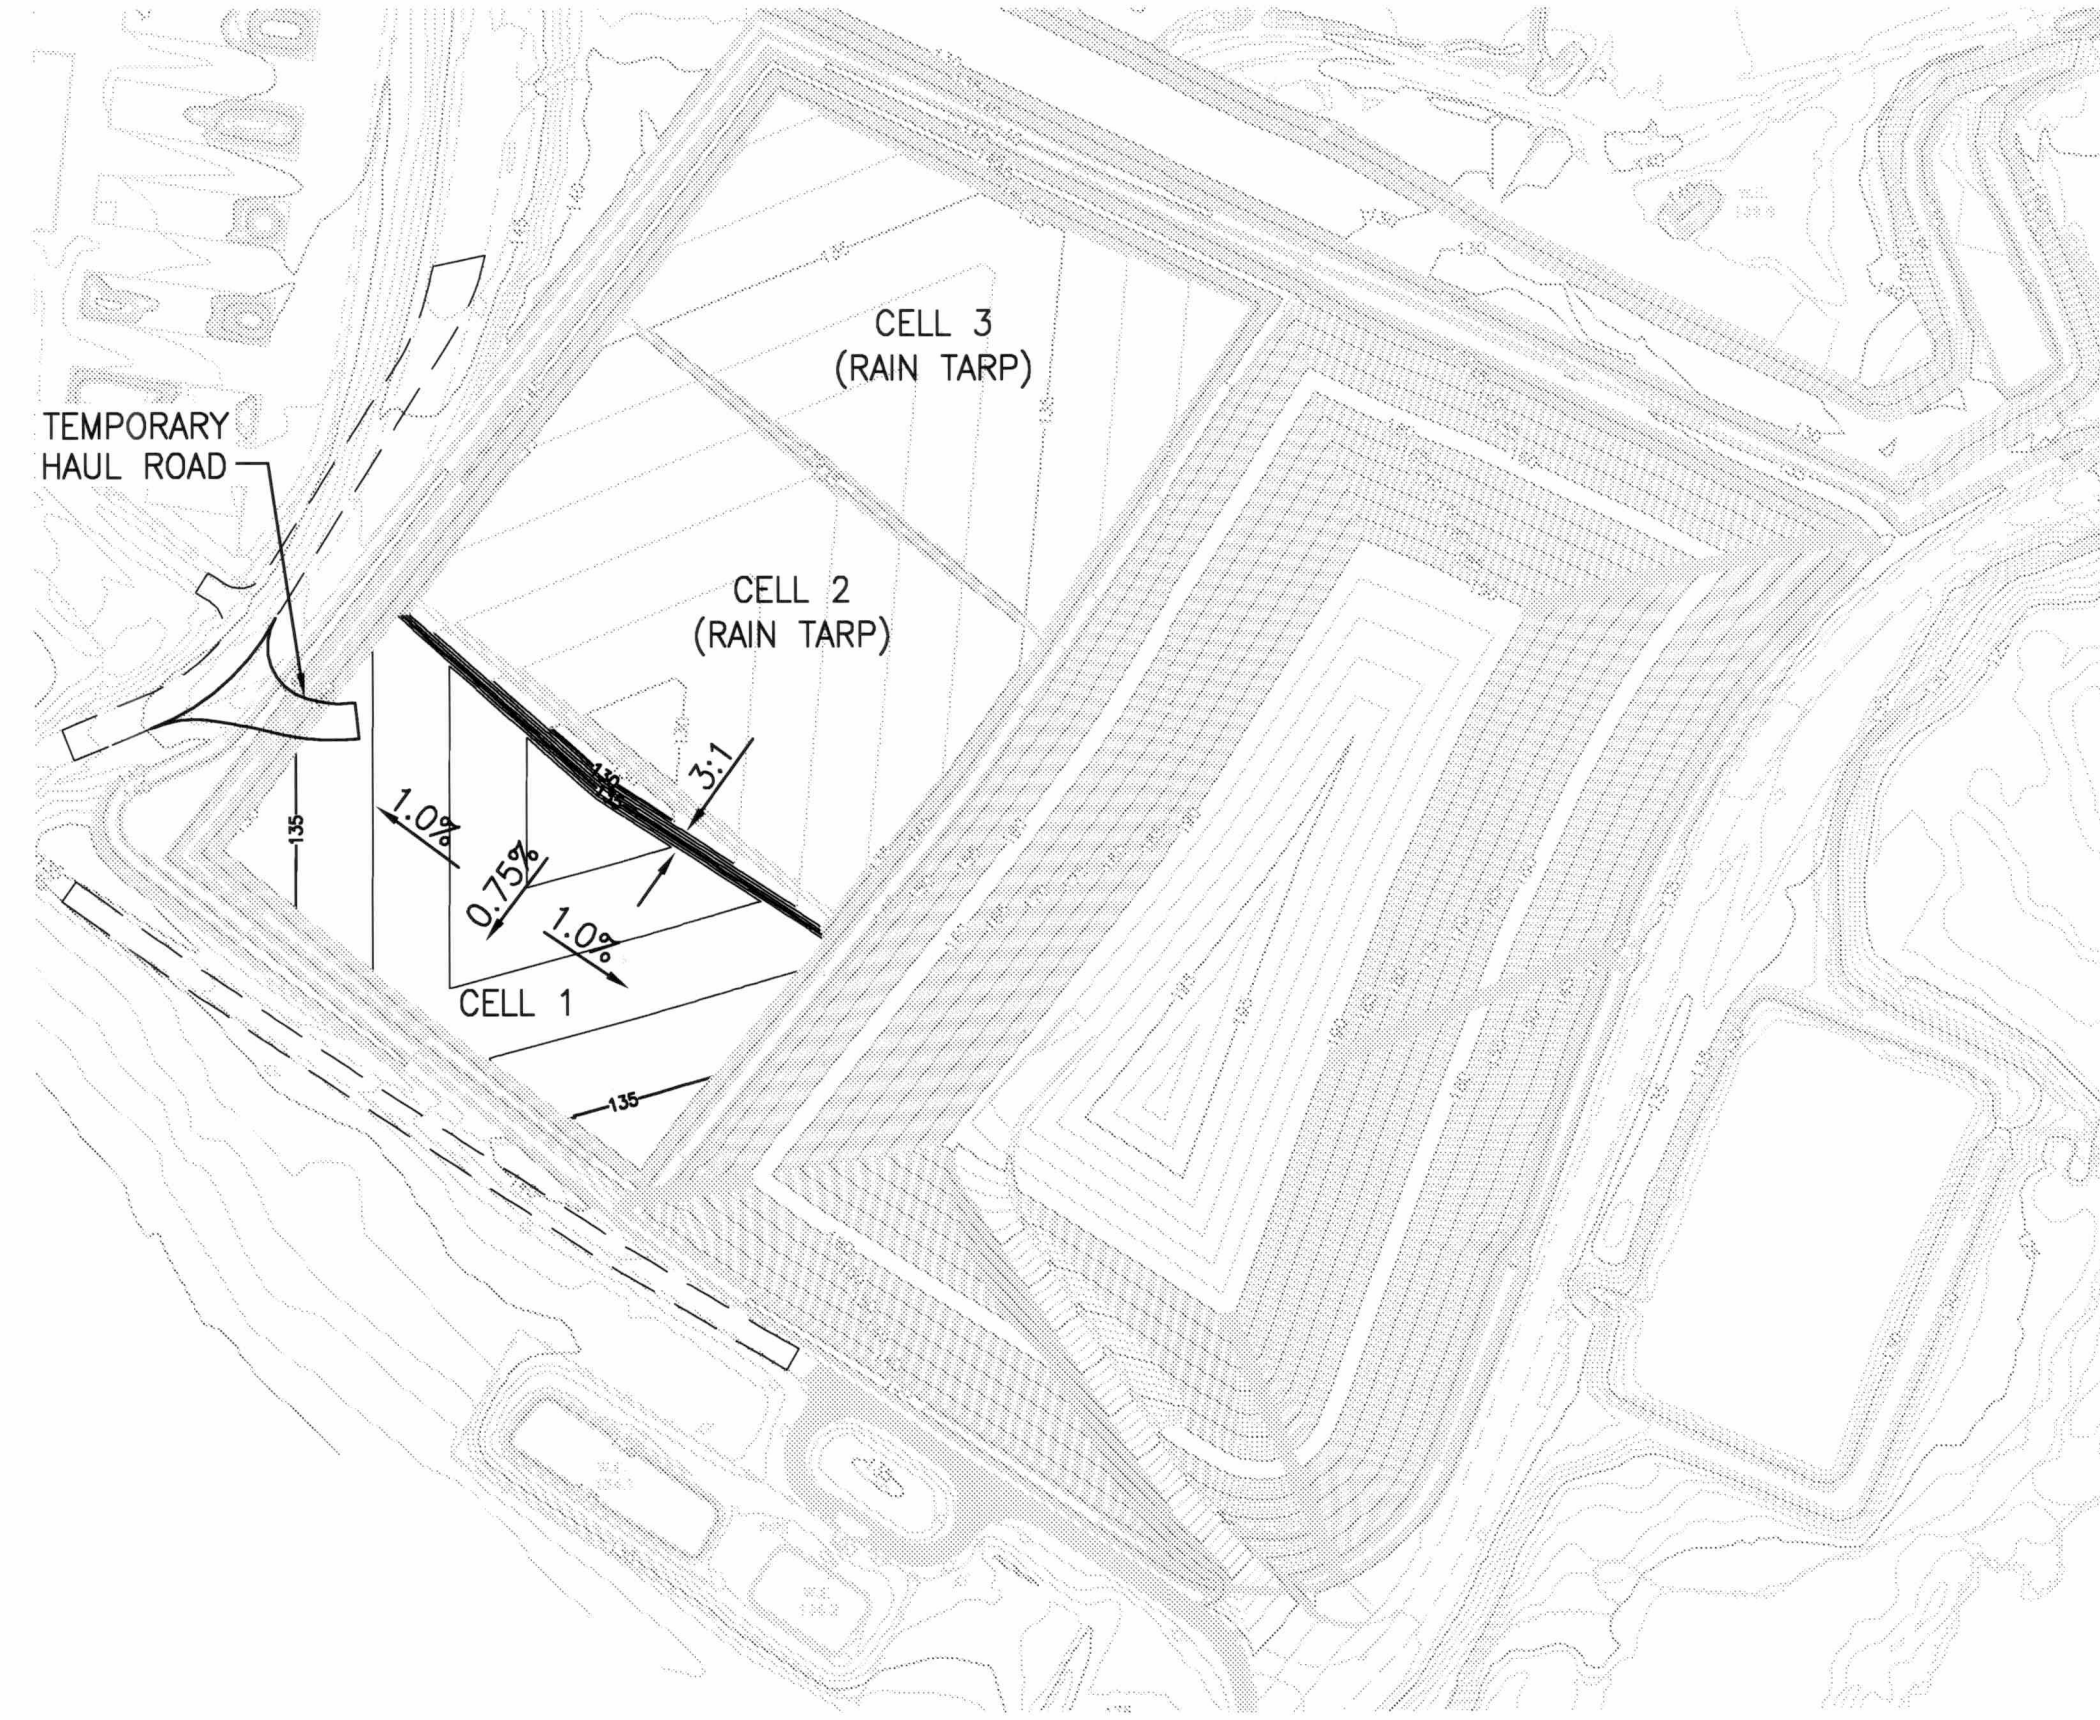

FILL SEQUENCE 1
SCALE 1"=200'-0"

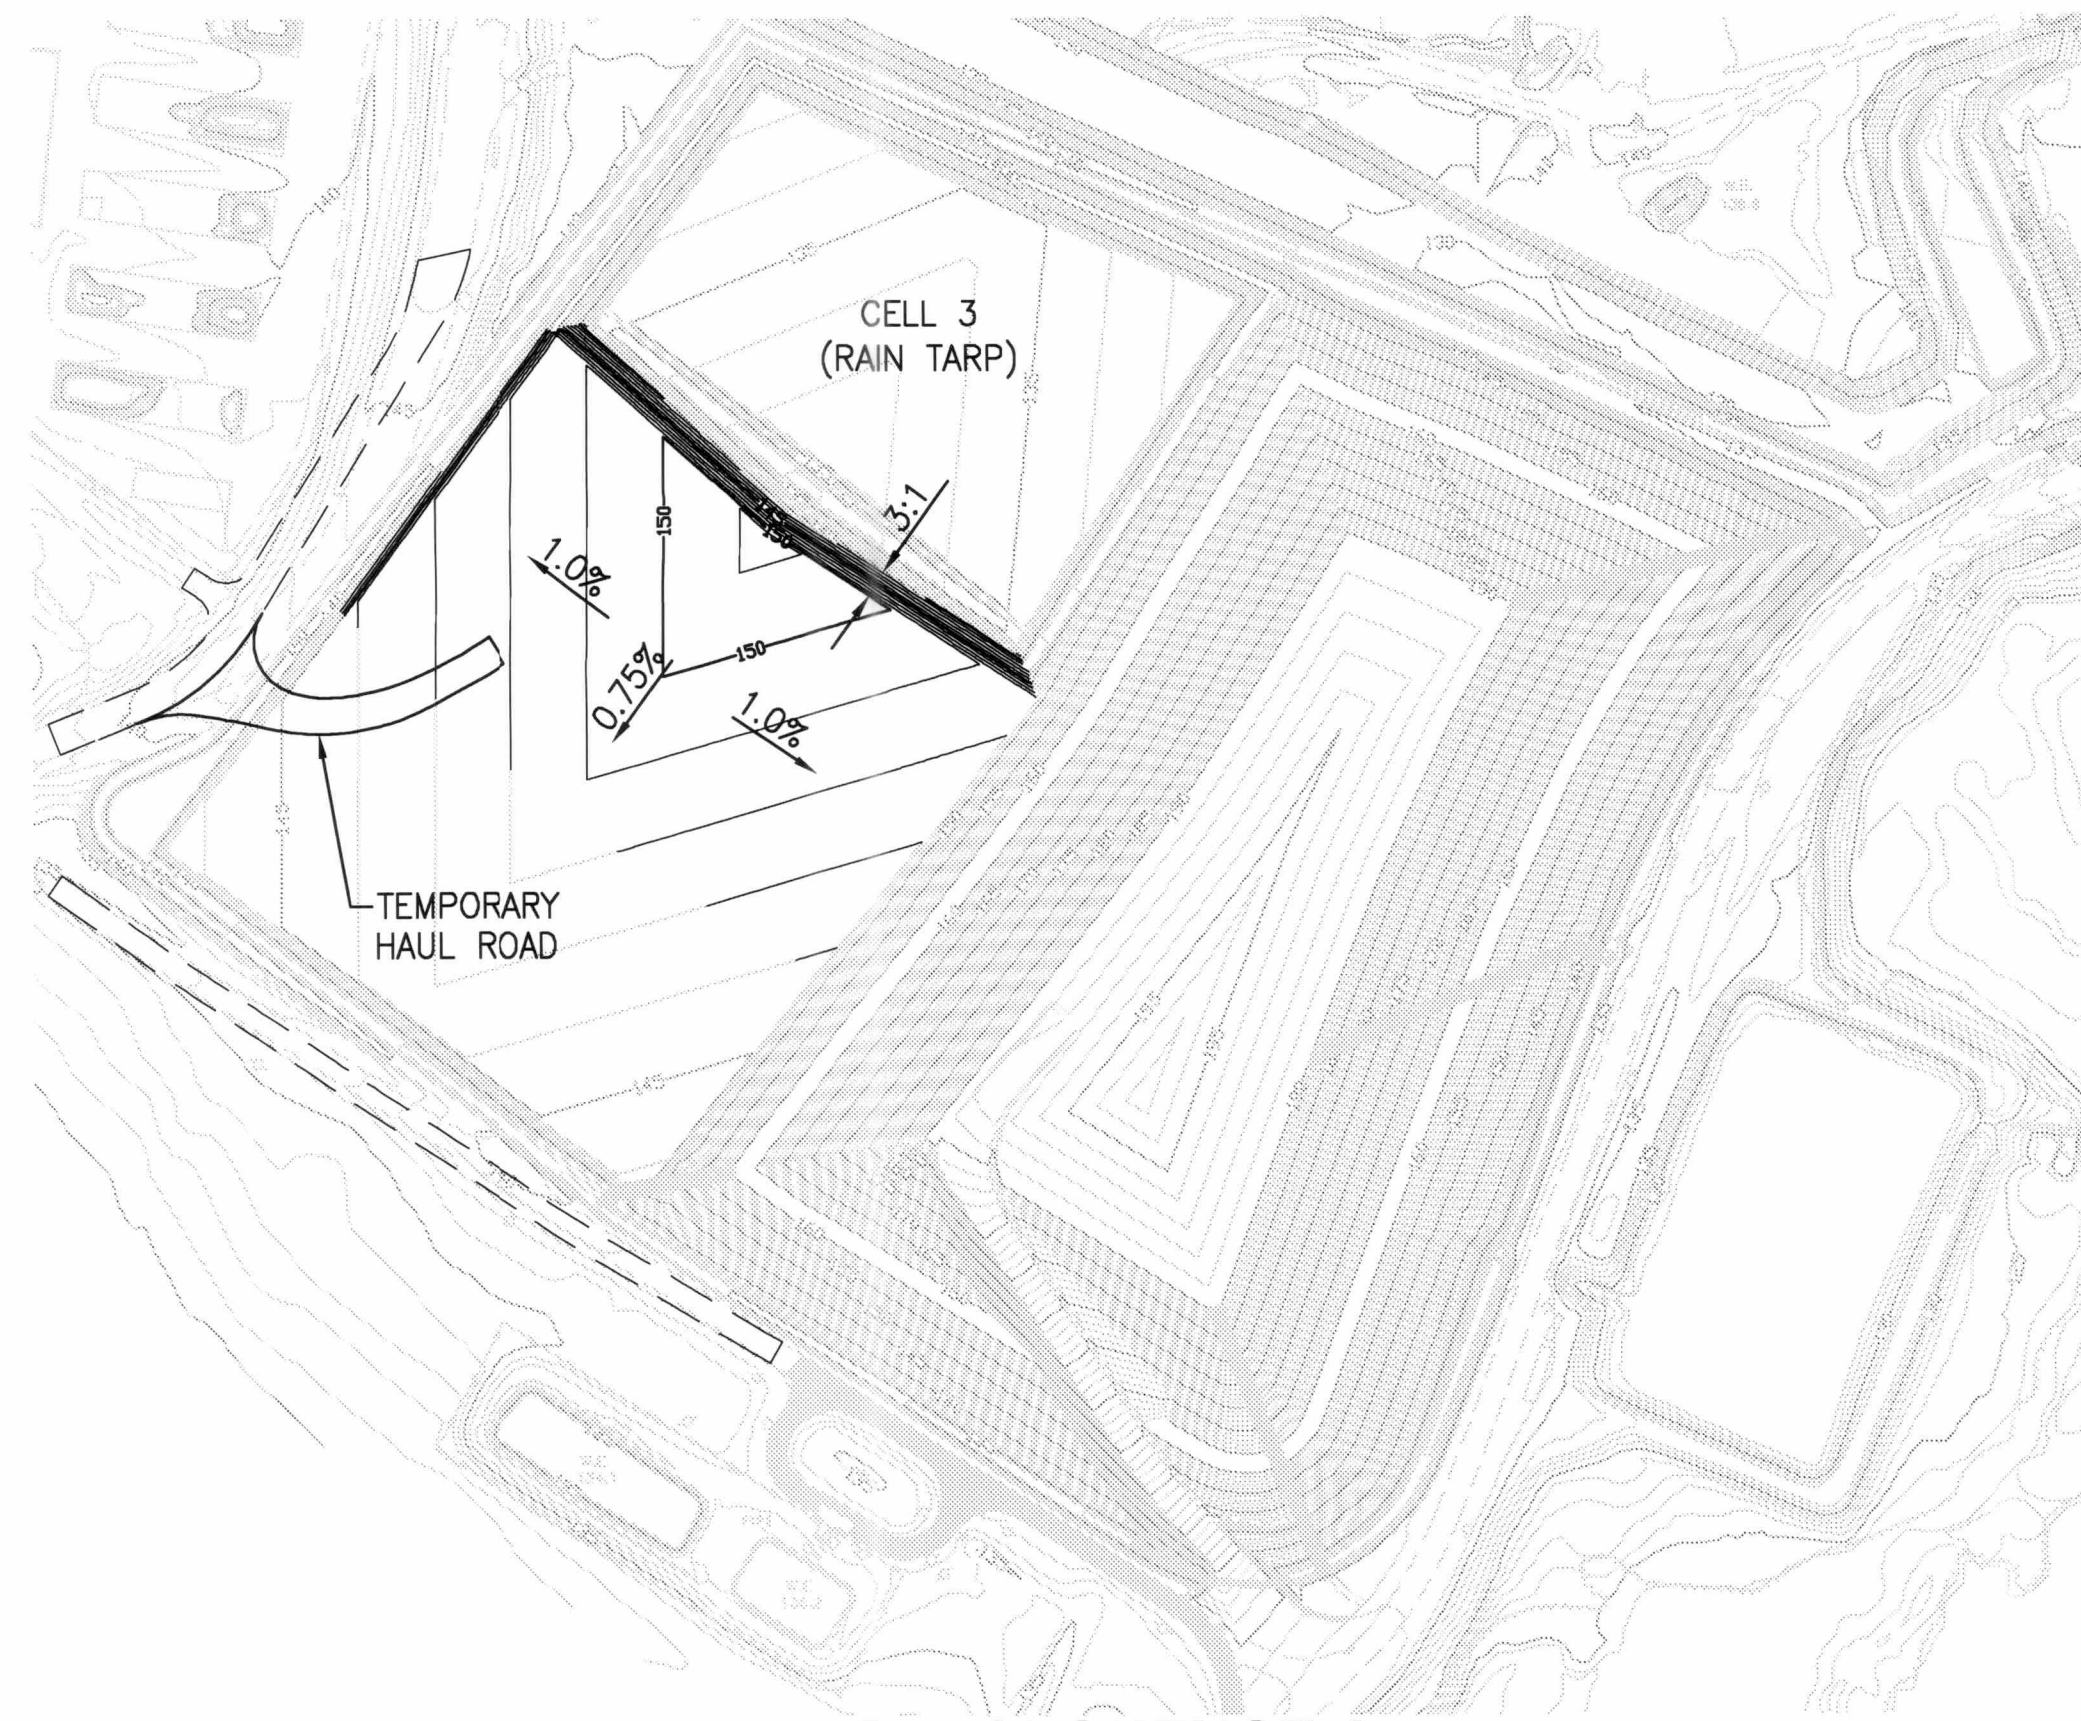

FILL SEQUENCE 4
SCALE 1"=200'-0"

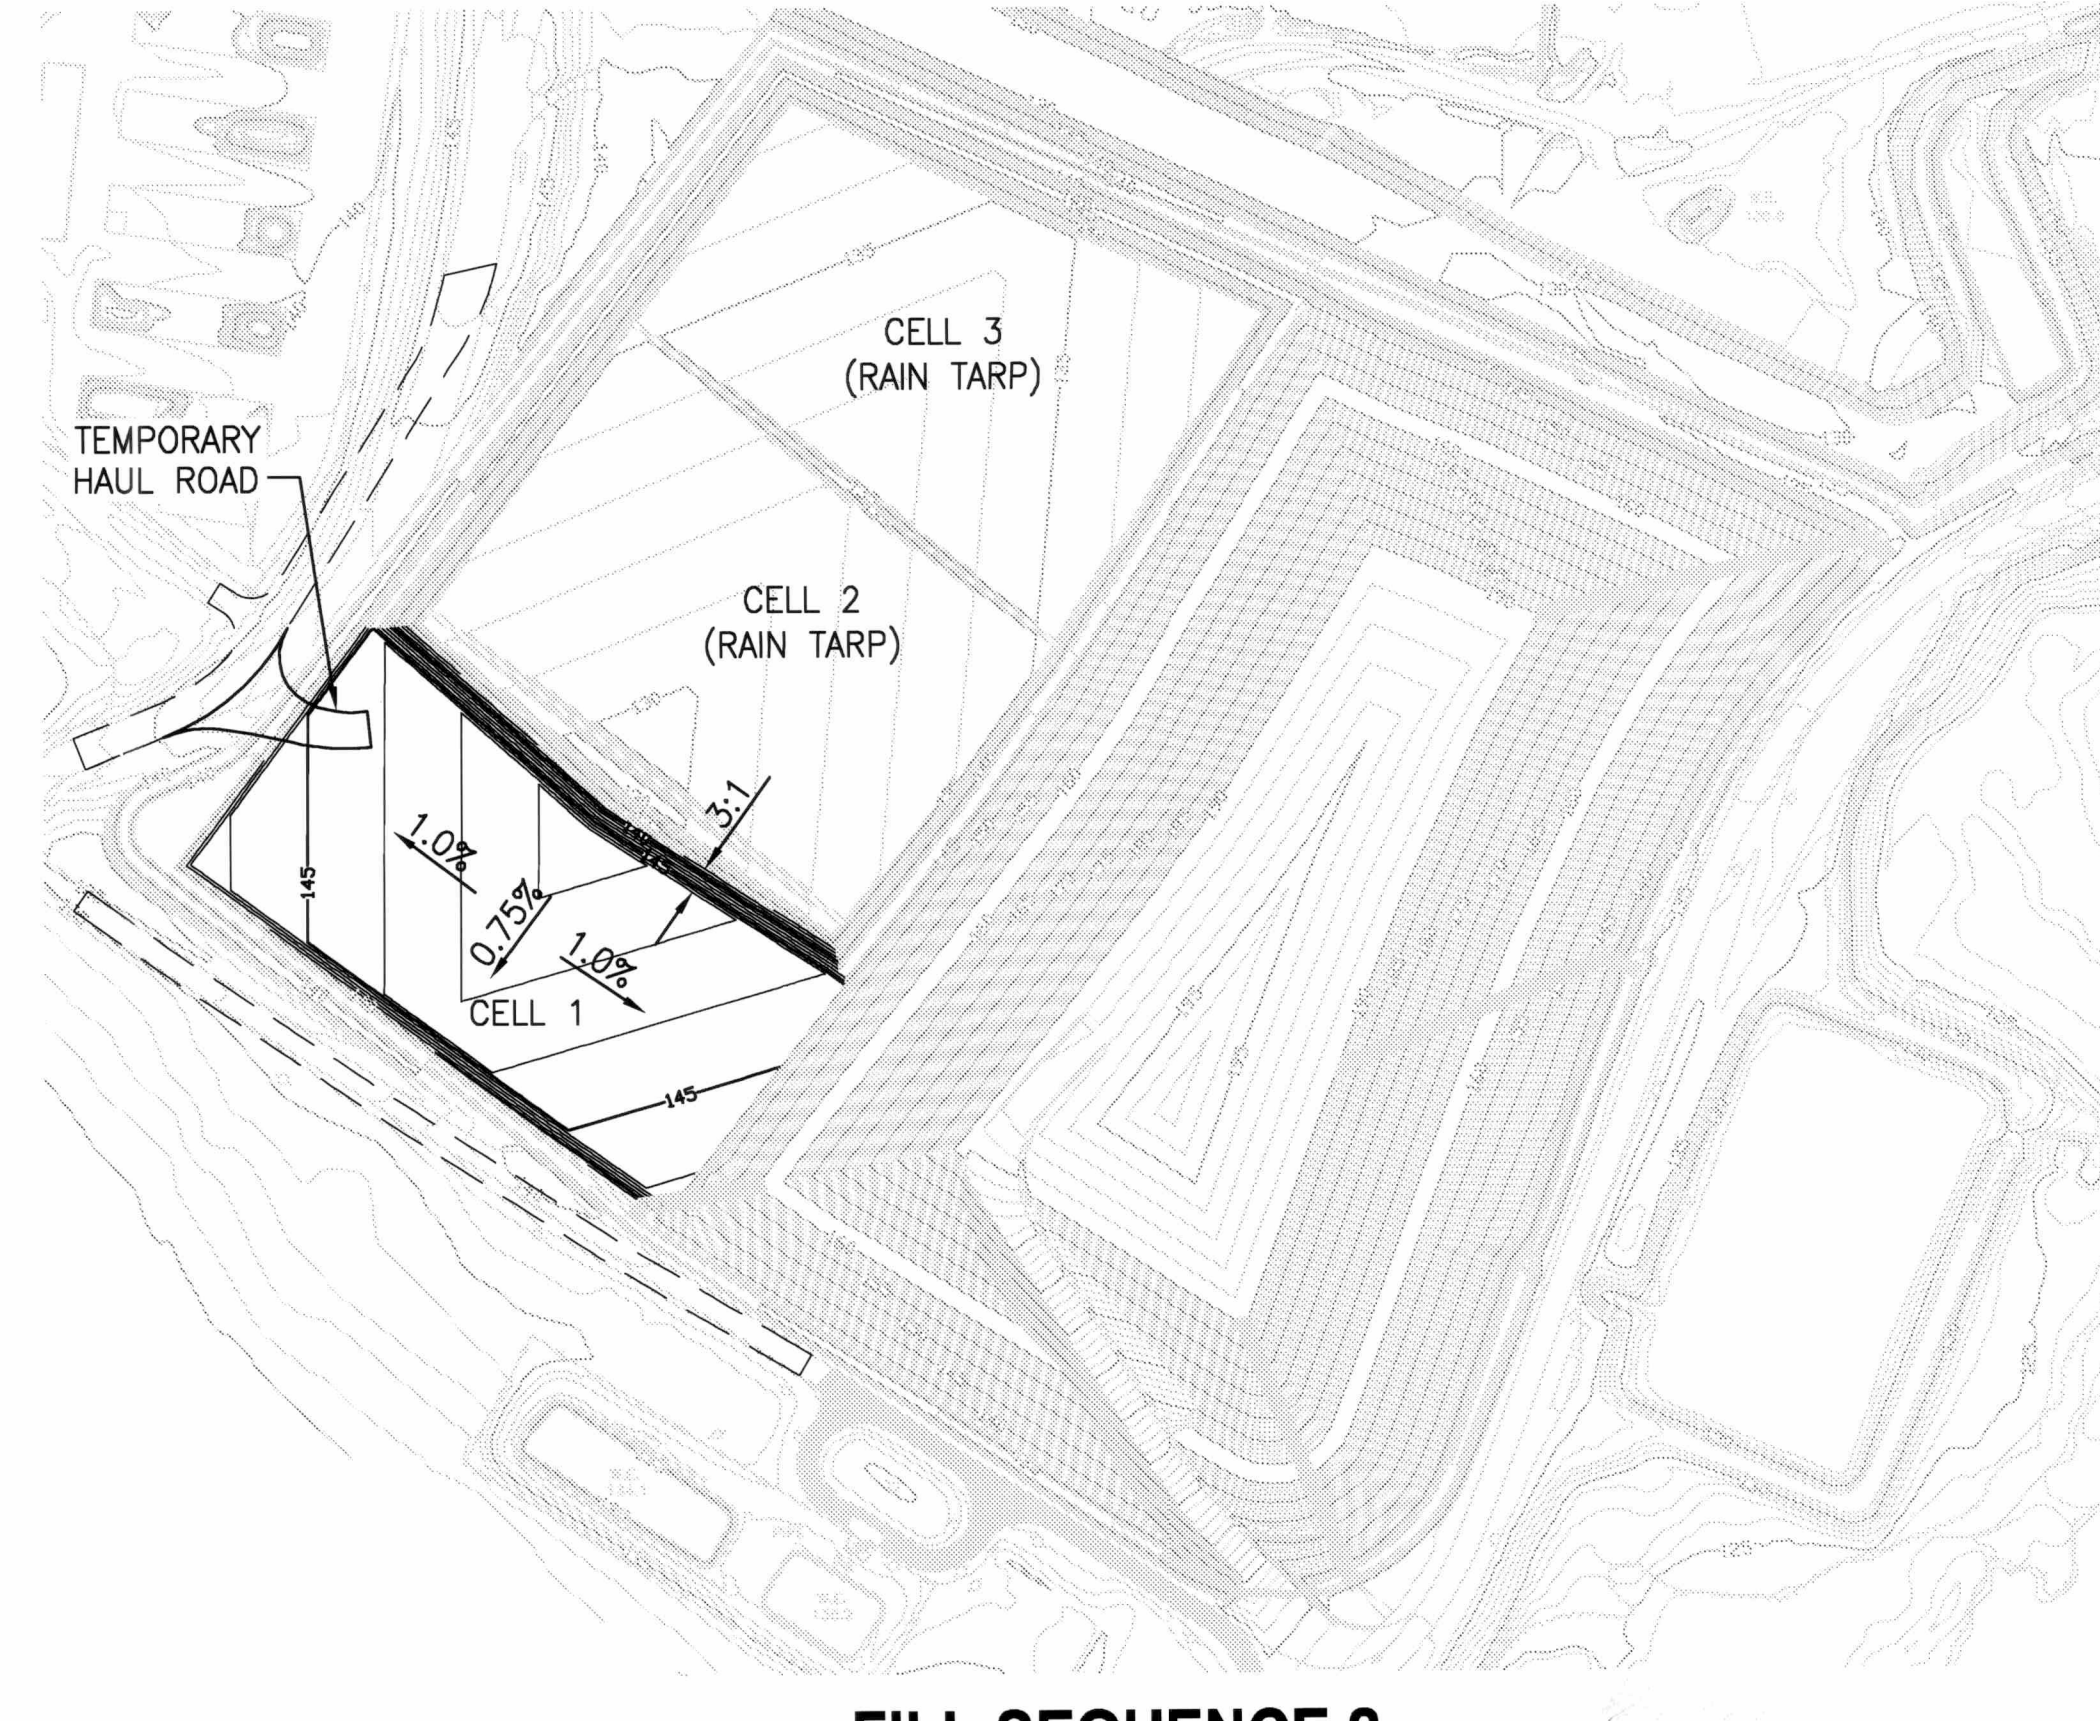

FILL SEQUENCE 2
SCALE 1"=200'-0"

LTR.	DATE	REVISIONS	BY	APPRD.	

DESIGNED JHO/RAS
DRAWN GRD
CHECKED JHO/JPA

JONES EDMUNDS
730 NE WALDO ROAD, GAINESVILLE, FLORIDA 32641 / (352) 377-5821
324 S HYDE PARK AVE, TAMPA, FLORIDA 33606 / (813) 258-0703


HILLSBOROUGH COUNTY
SOLID WASTE MANAGEMENT DEPARTMENT

SECTIONS 7, 8 AND 9 FILL SEQUENCING
SEQUENCES 1 THROUGH 4

CERTIFICATE OF AUTHORIZATION #1841
APPROVED BY
JOSEPH A. O'NEILL, P.E.
P.E. # 0520491-6/3/06


DATE	PROJECT NO.
3/2006	08449-021-01
SCALE	DWG. NO.
AS SHOWN	2

3

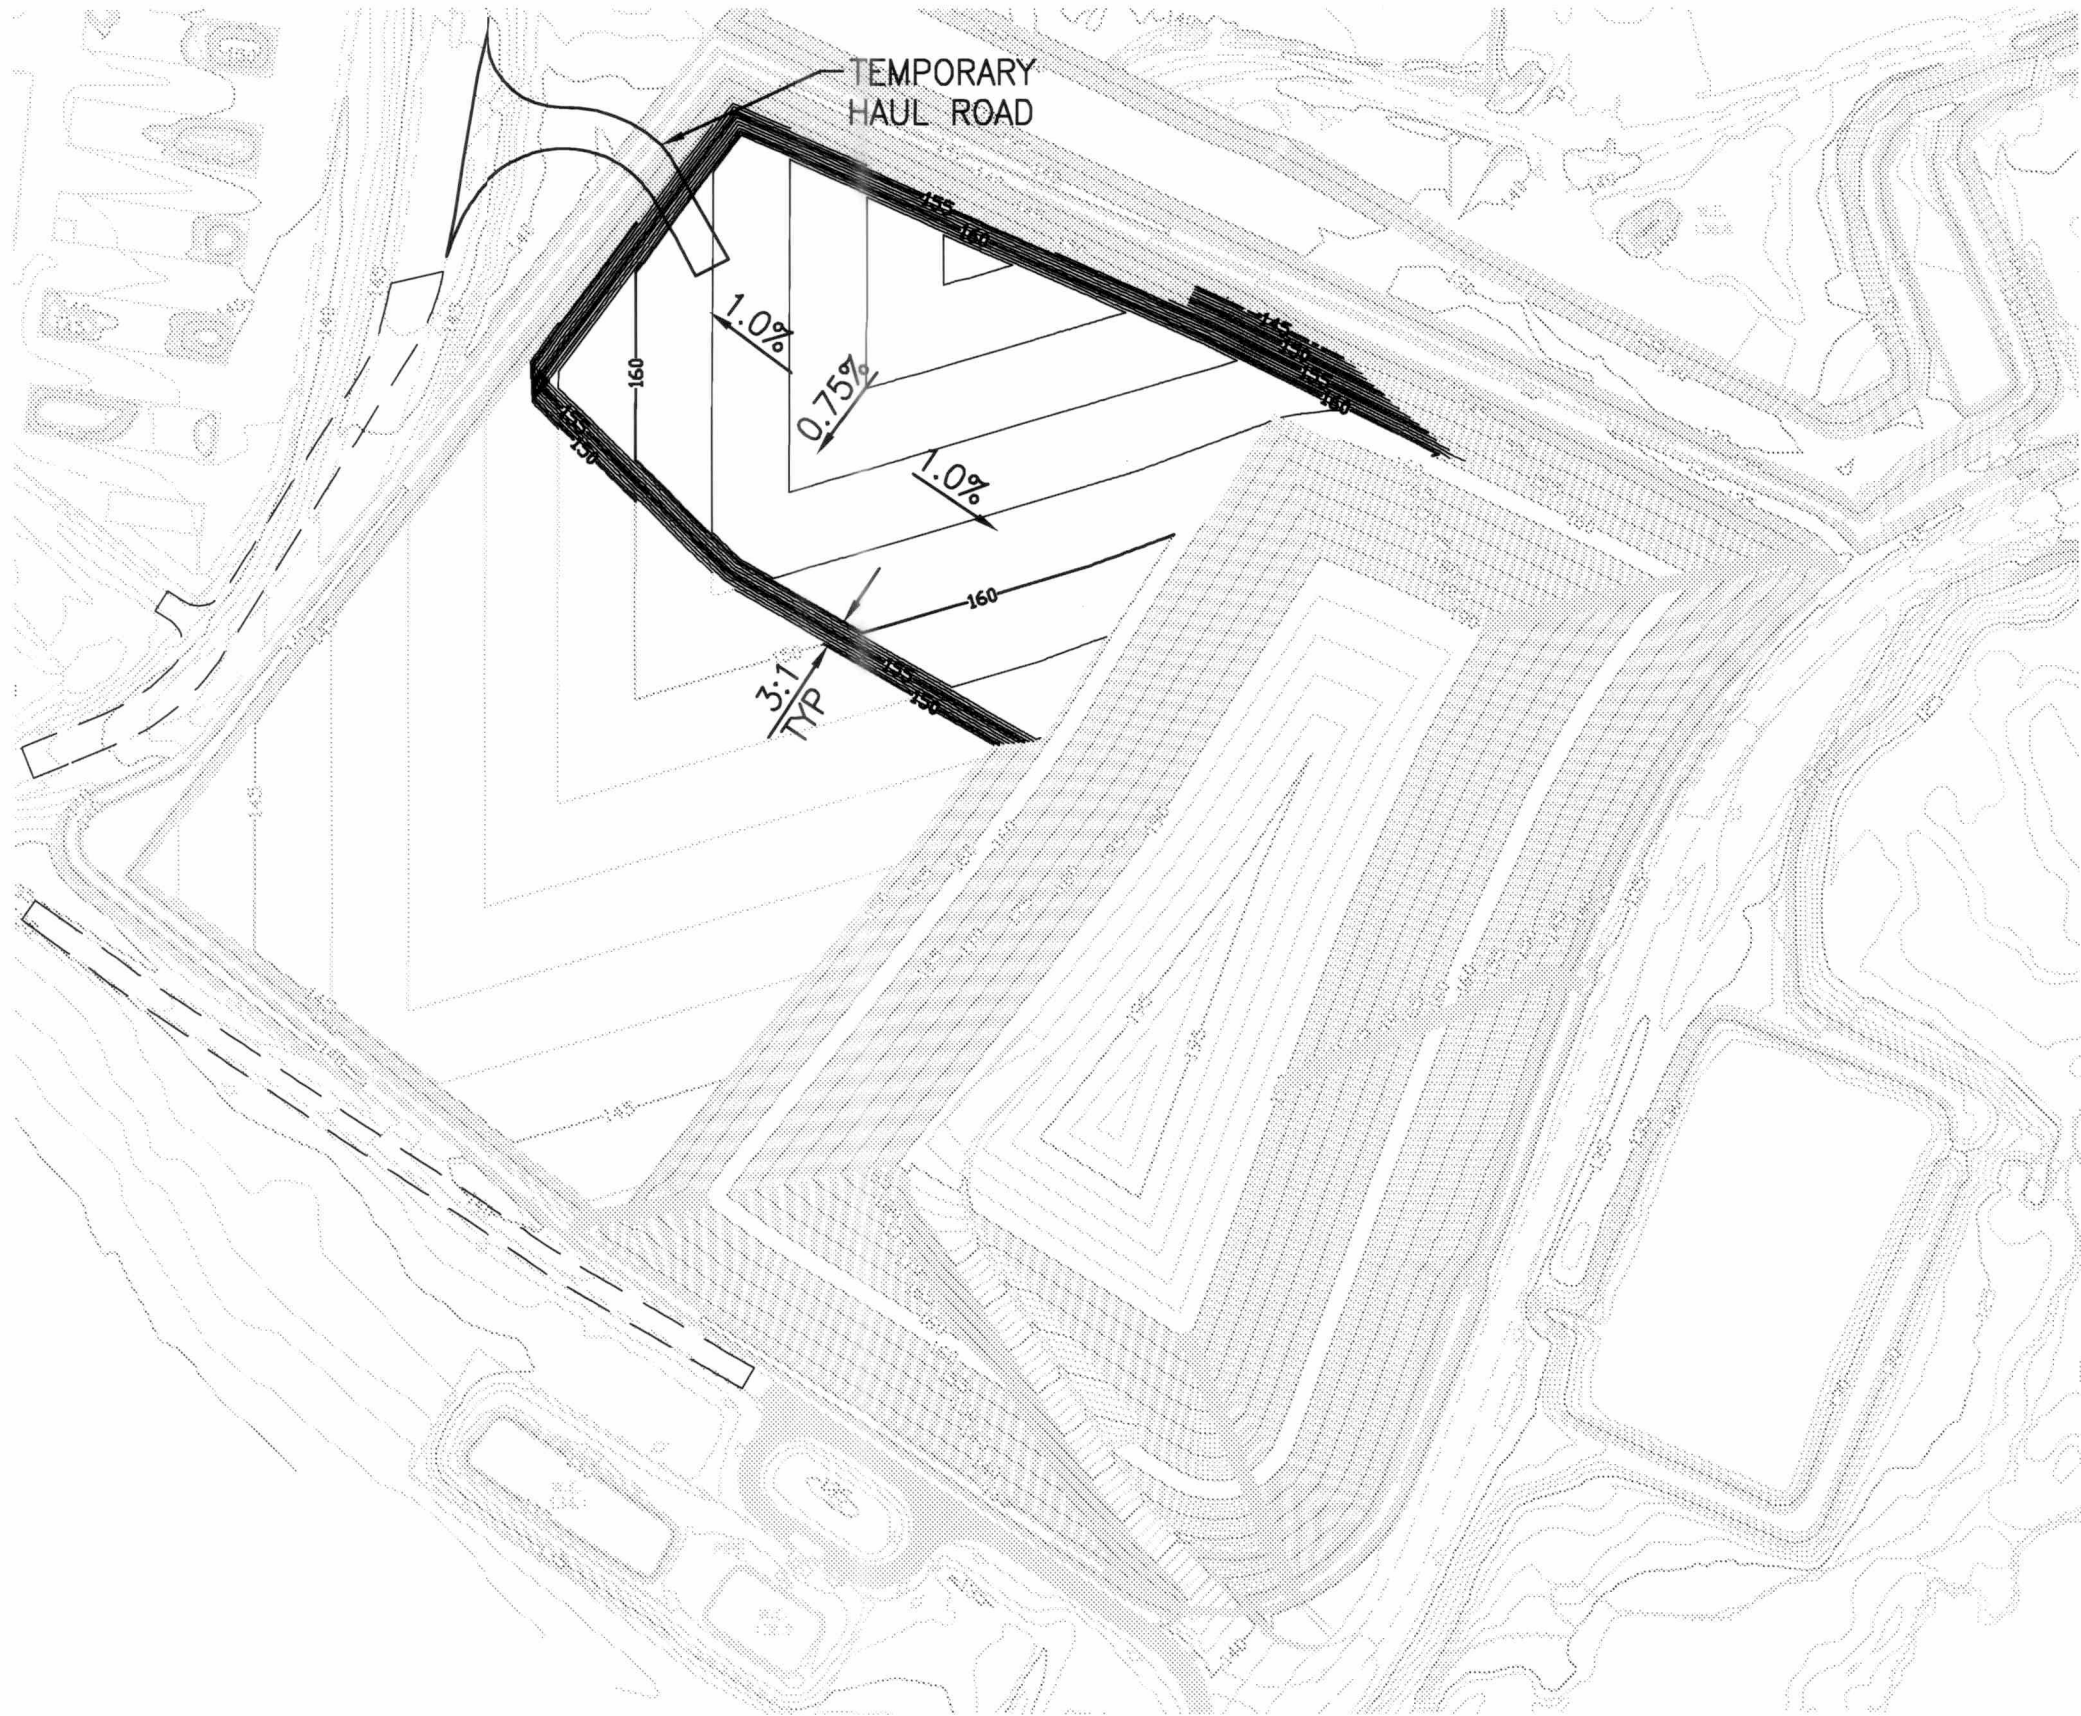


FILL SEQUENCE 7

SCALE 1"=200'-0"

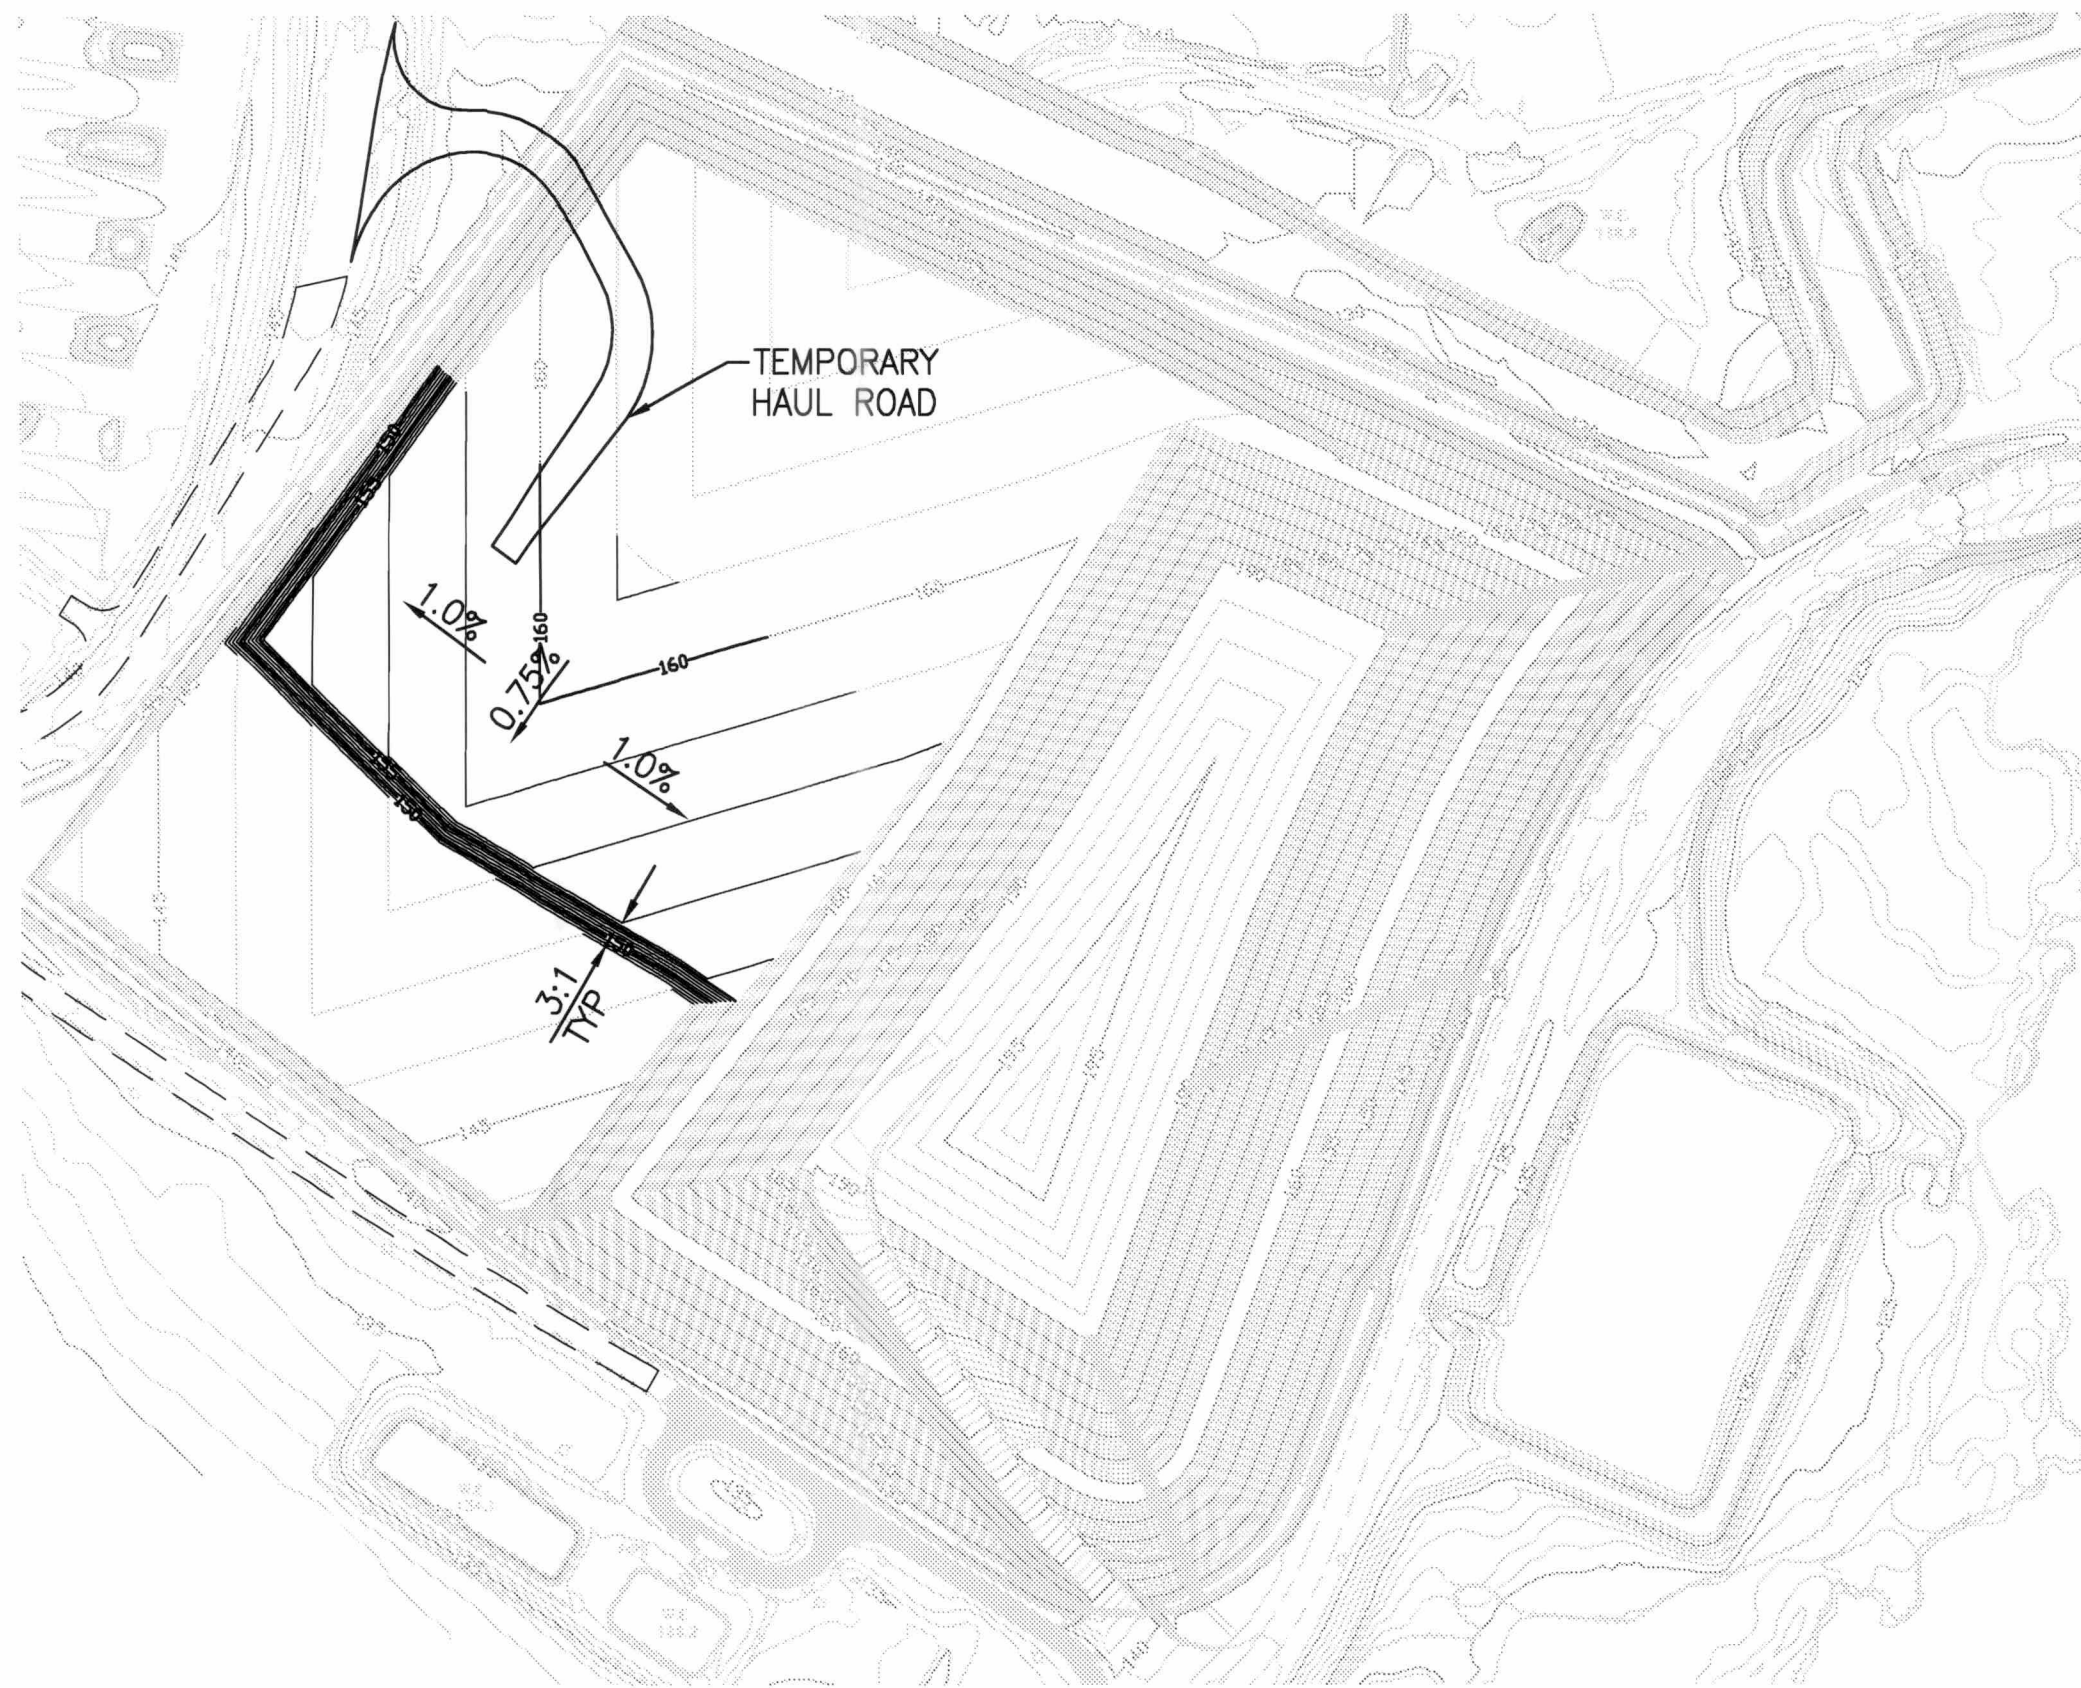


FILL SEQUENCE 8

SCALE 1"=200'-0"

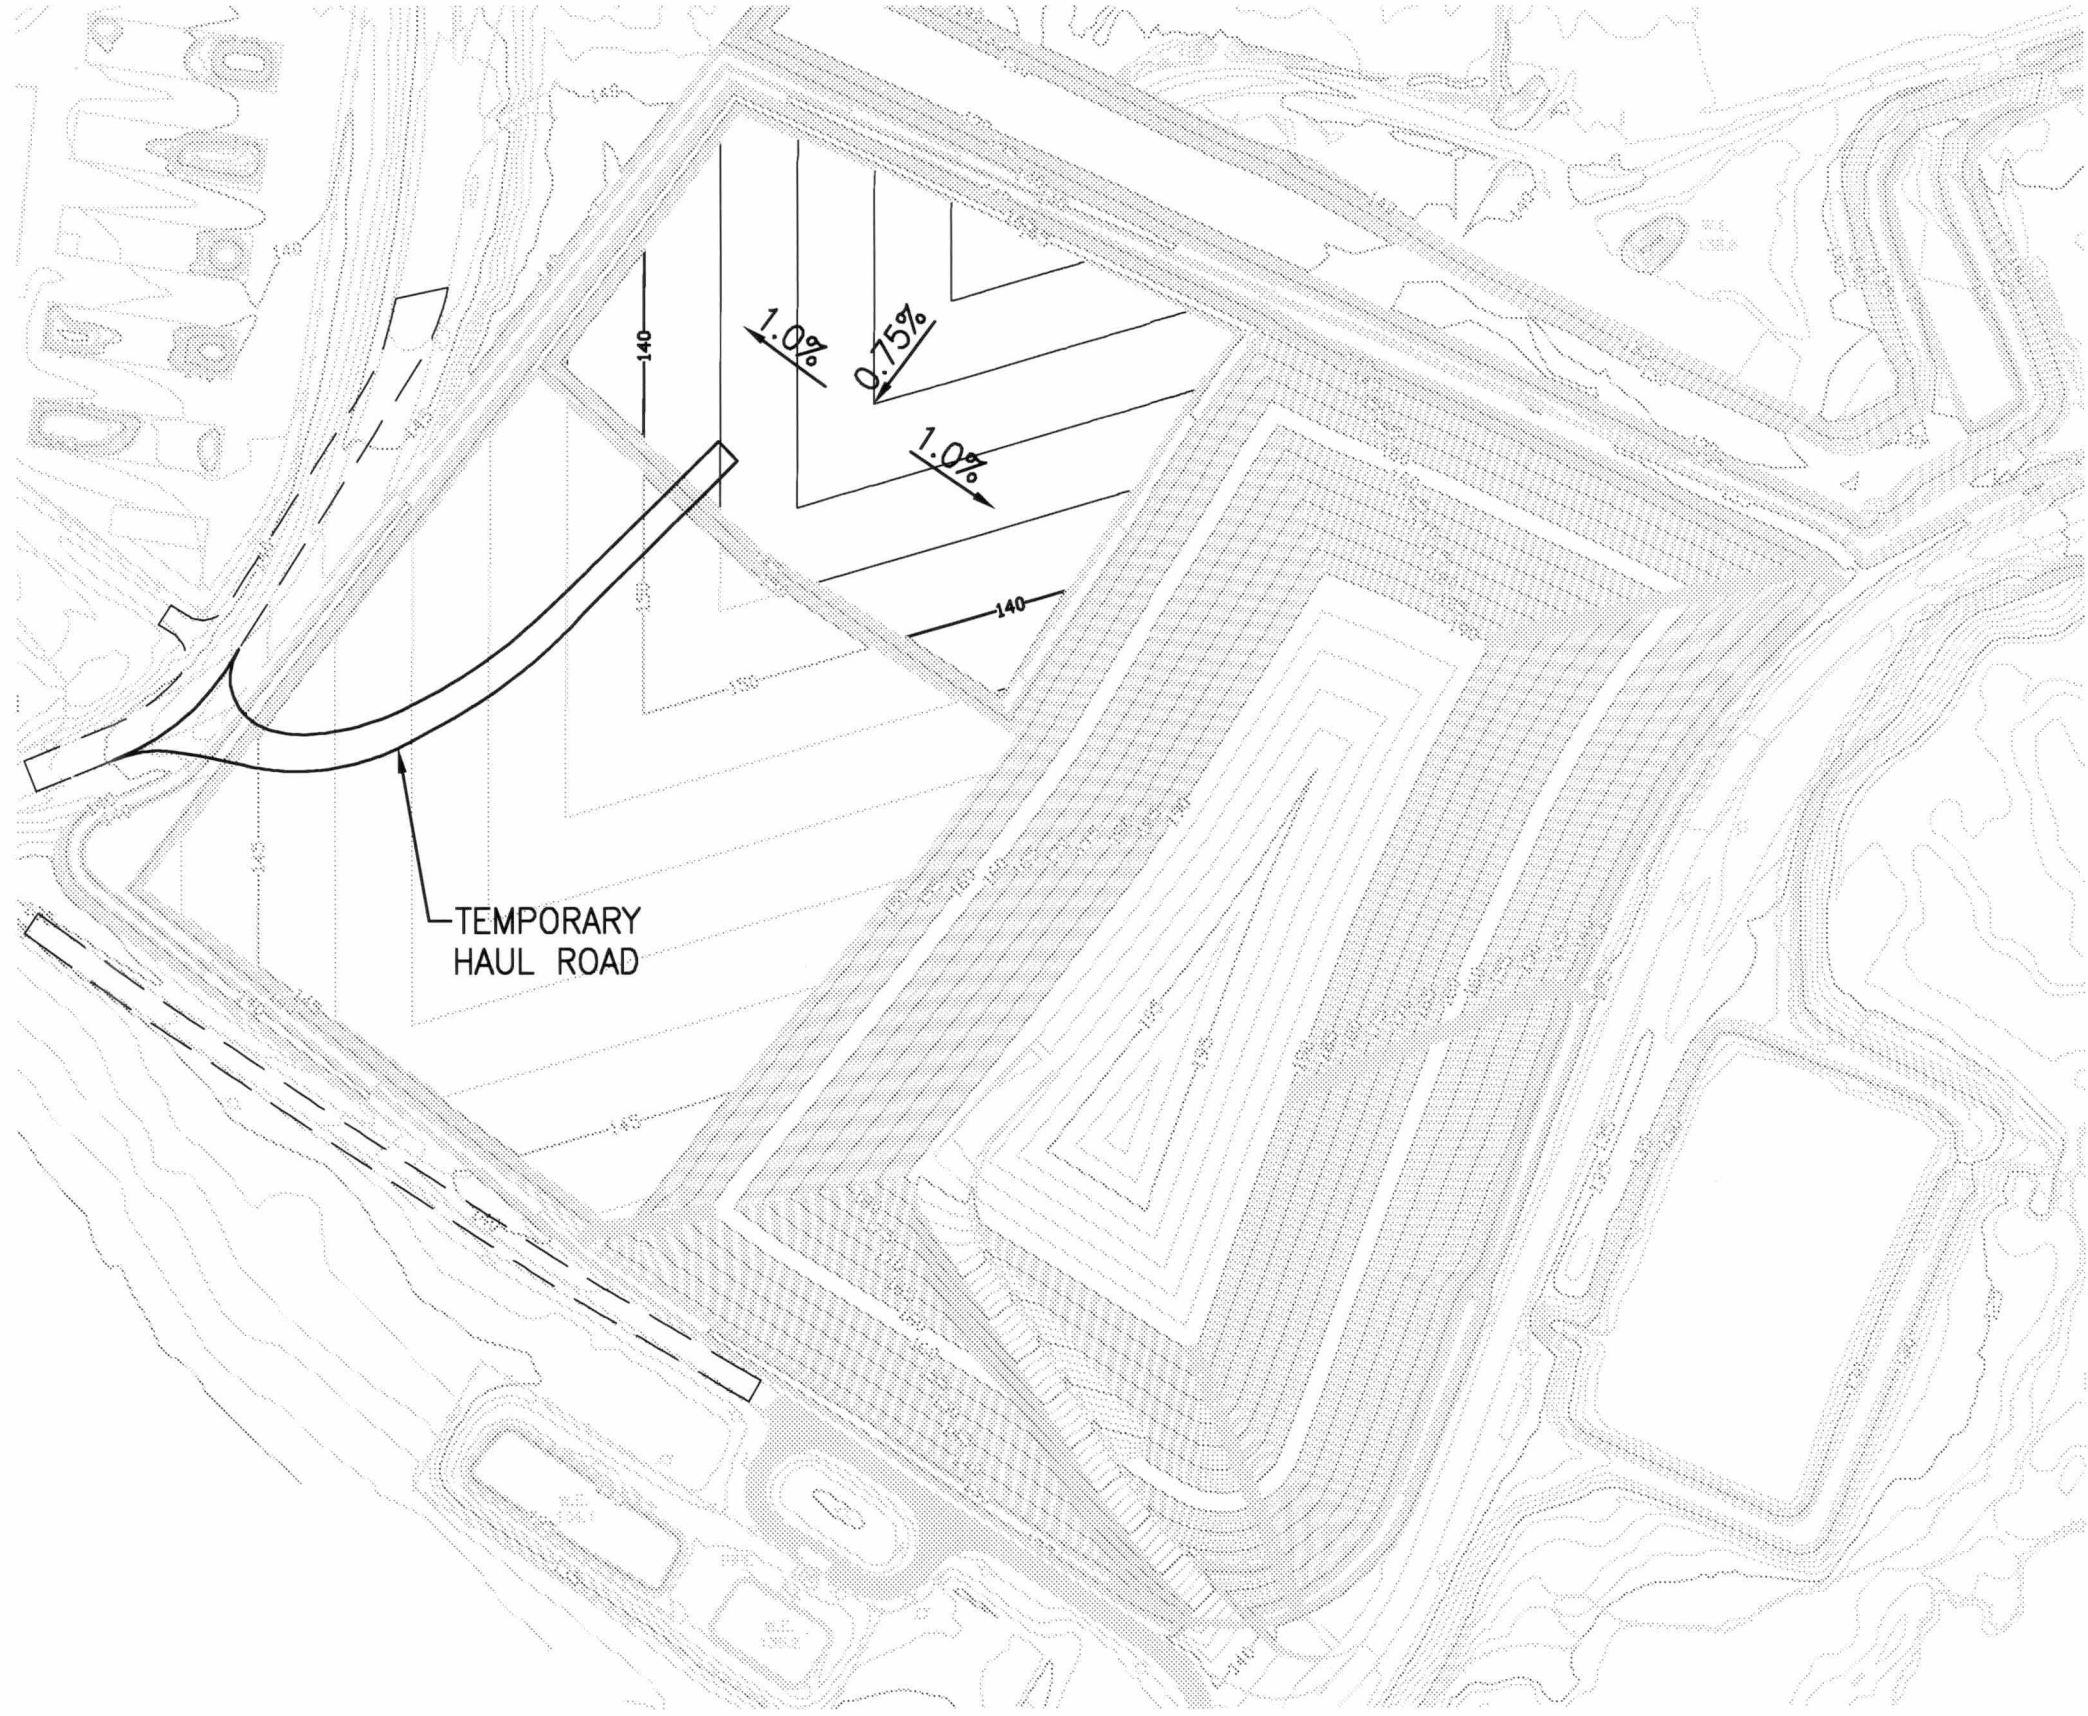

FILL SEQUENCE 5

SCALE 1"=200'-0"

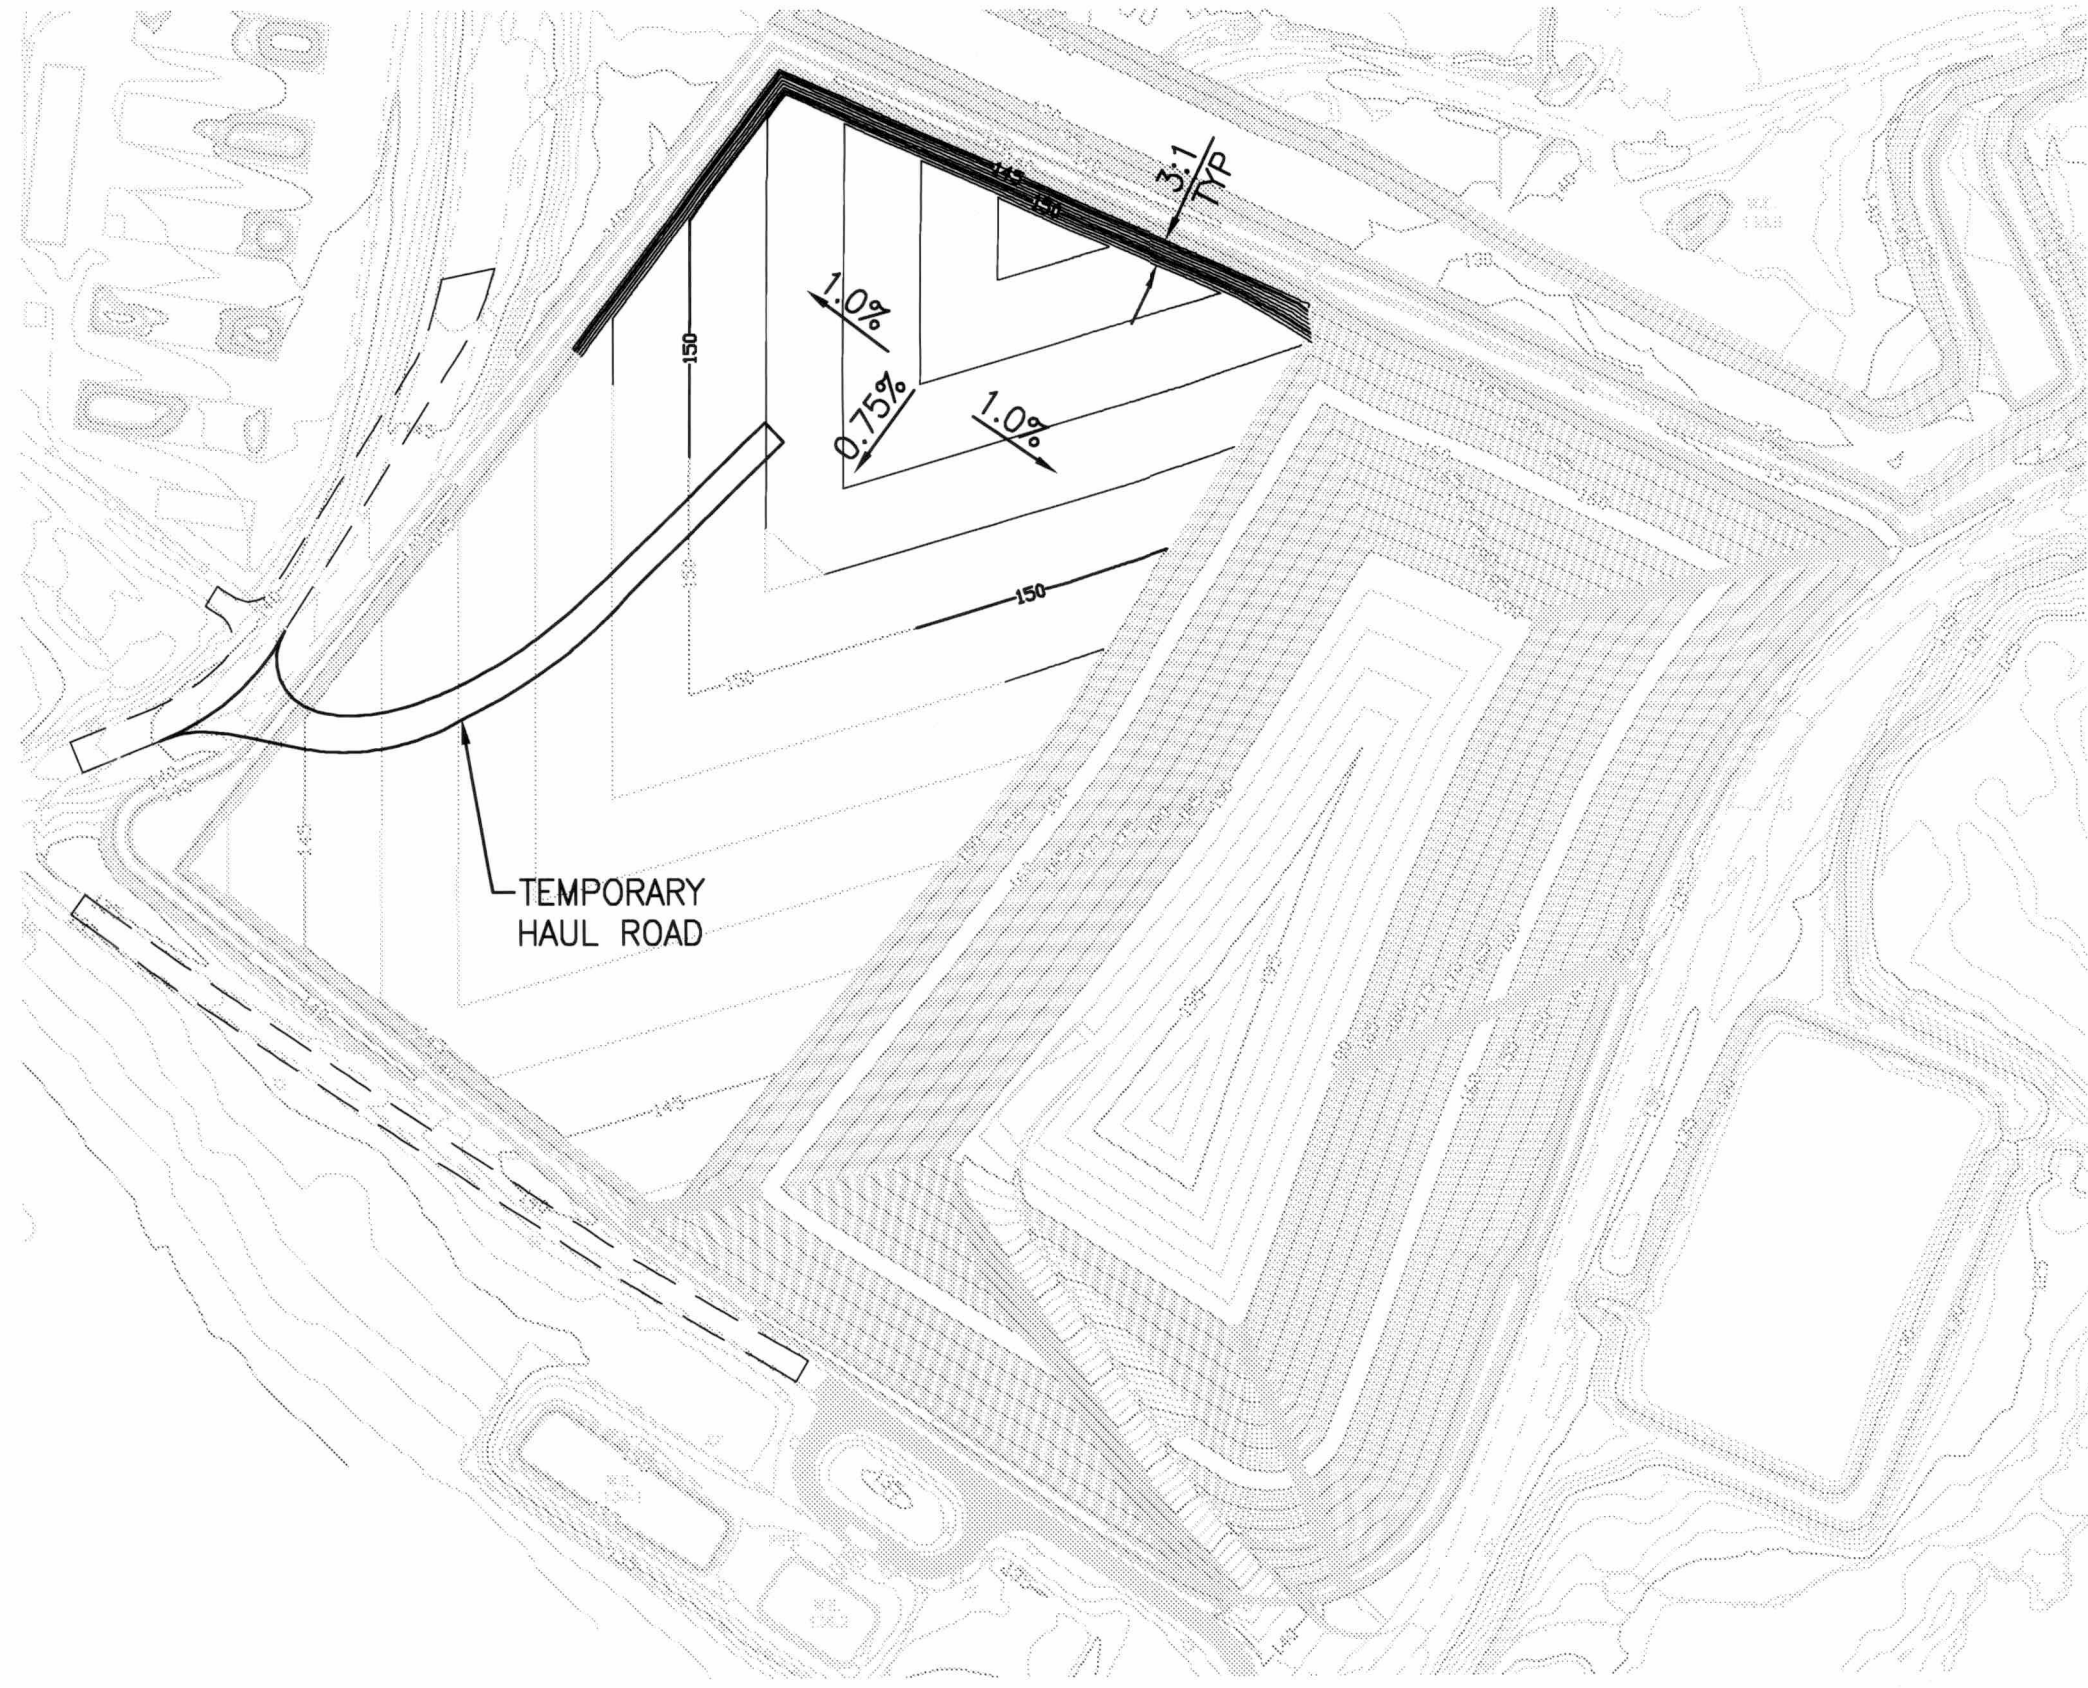

FILL SEQUENCE 6

SCALE 1"=200'-0"

LTR.	DATE	REVISIONS	BY	APPRD.	CHECKED

DESIGNED JHO/RAS
DRAWN GRD
CHECKED JHO/JPA

JONES EDMUNDS
730 NE WALDO ROAD, GAINESVILLE, FLORIDA 32641 / (352) 377-5821
324 S HYDE PARK AVE, TAMPA, FLORIDA 33606 / (813) 258-0703


**HILLSBOROUGH COUNTY
SOLID WASTE MANAGEMENT DEPARTMENT**

**SECTIONS 7, 8 AND 9 FILL SEQUENCING
SEQUENCES 5 THROUGH 8**


CERTIFICATE OF AUTHORIZATION #1841
APPROVED BY: [Signature]
JOSEPH H. O'NEILL, P.E.
P.E. #0520490 REG. 6/9/02

DATE	PROJECT NO.
3/2006	08449-021-01
SCALE	DWG. NO.
AS SHOWN	3


4

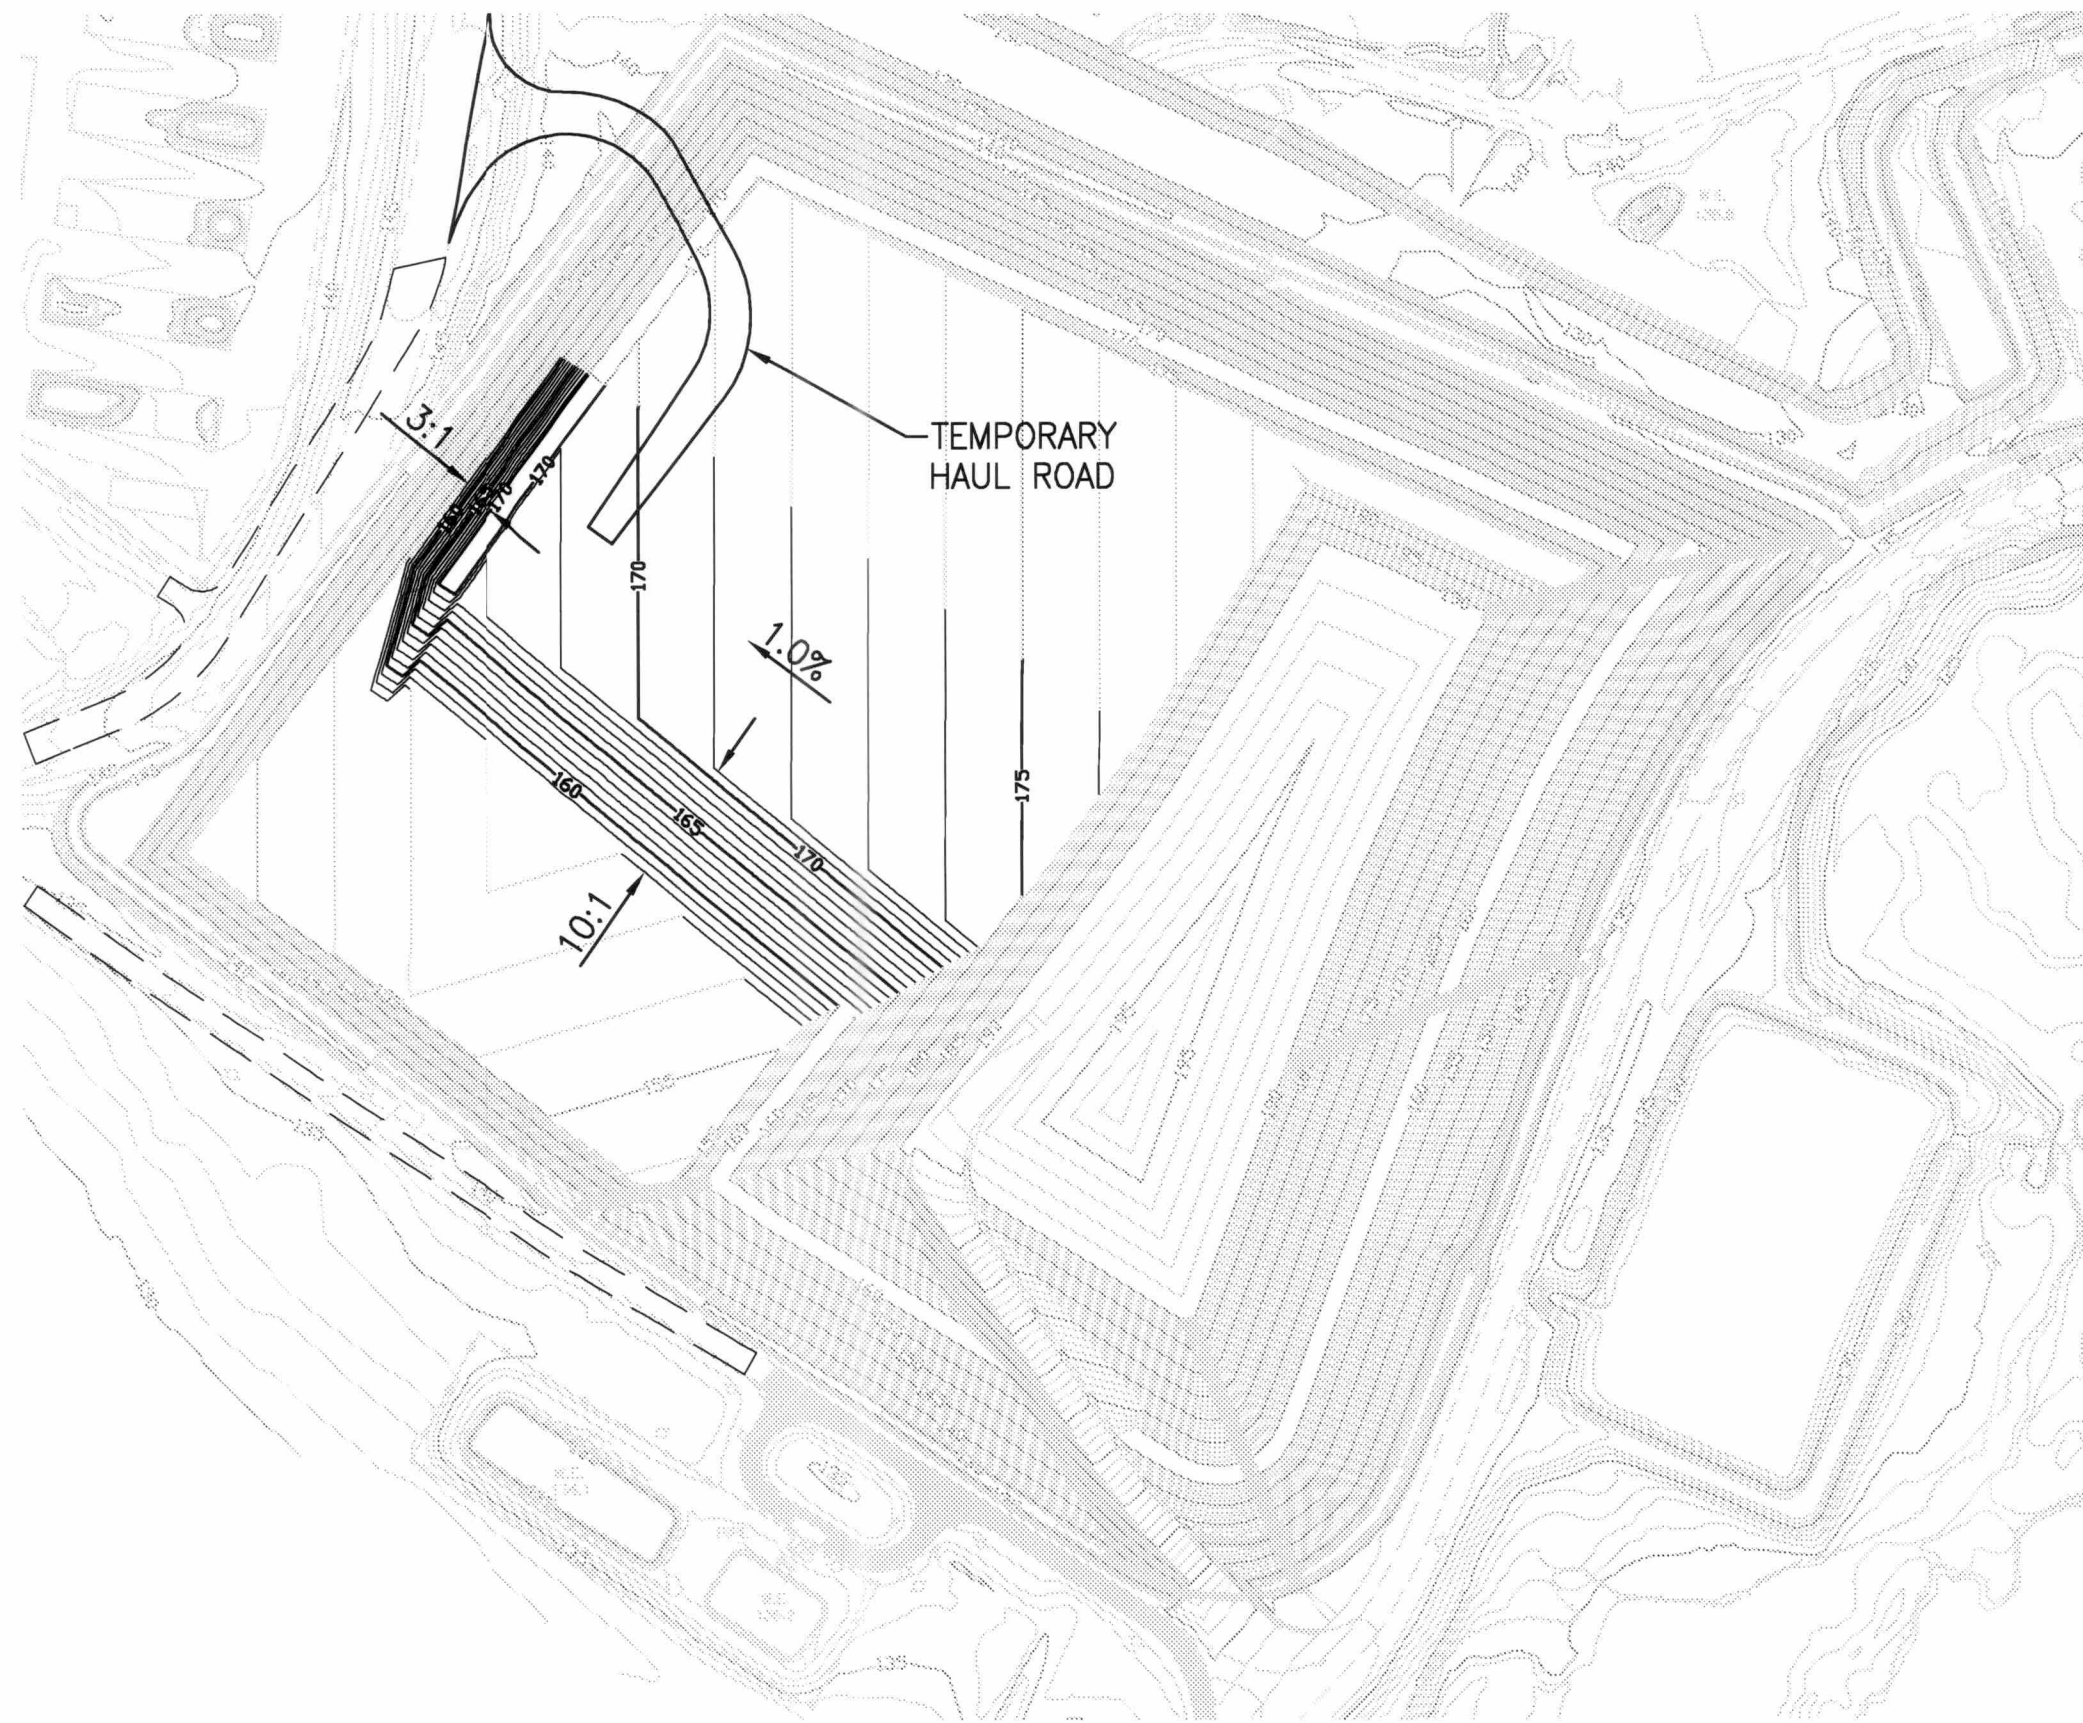


FILL SEQUENCE 11
SCALE 1"=200'-0"

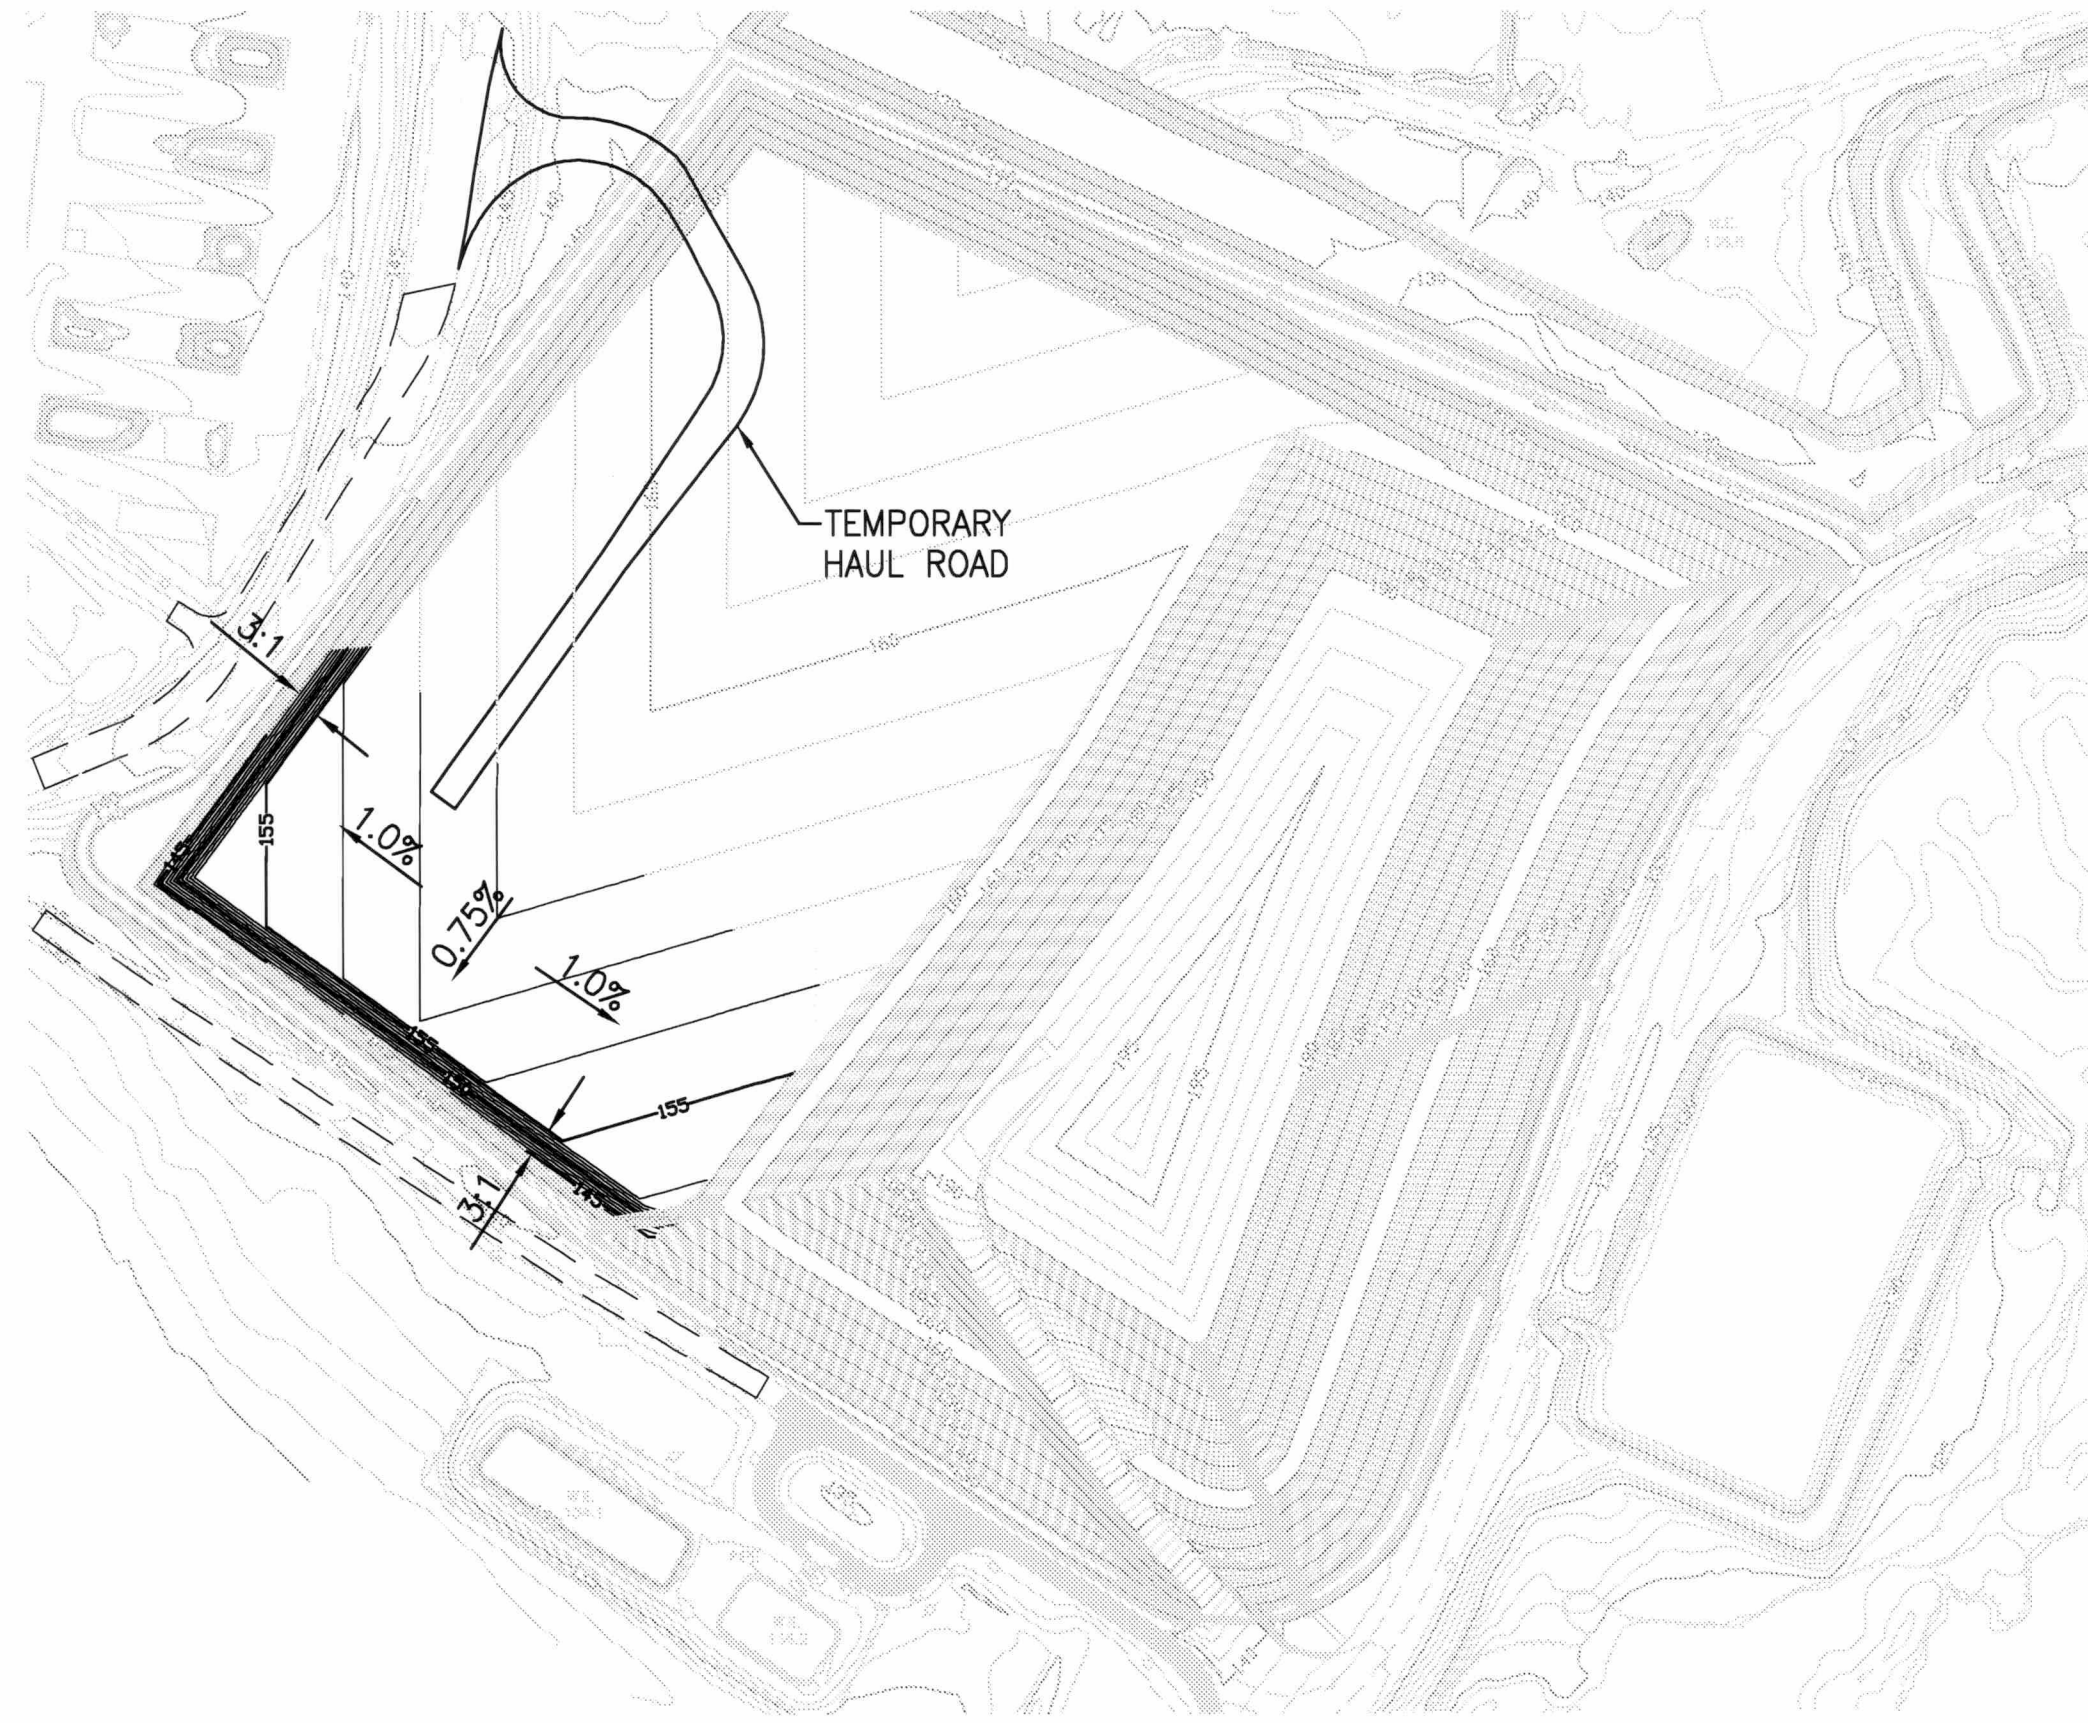

FILL SEQUENCE 9
SCALE 1"=200'-0"

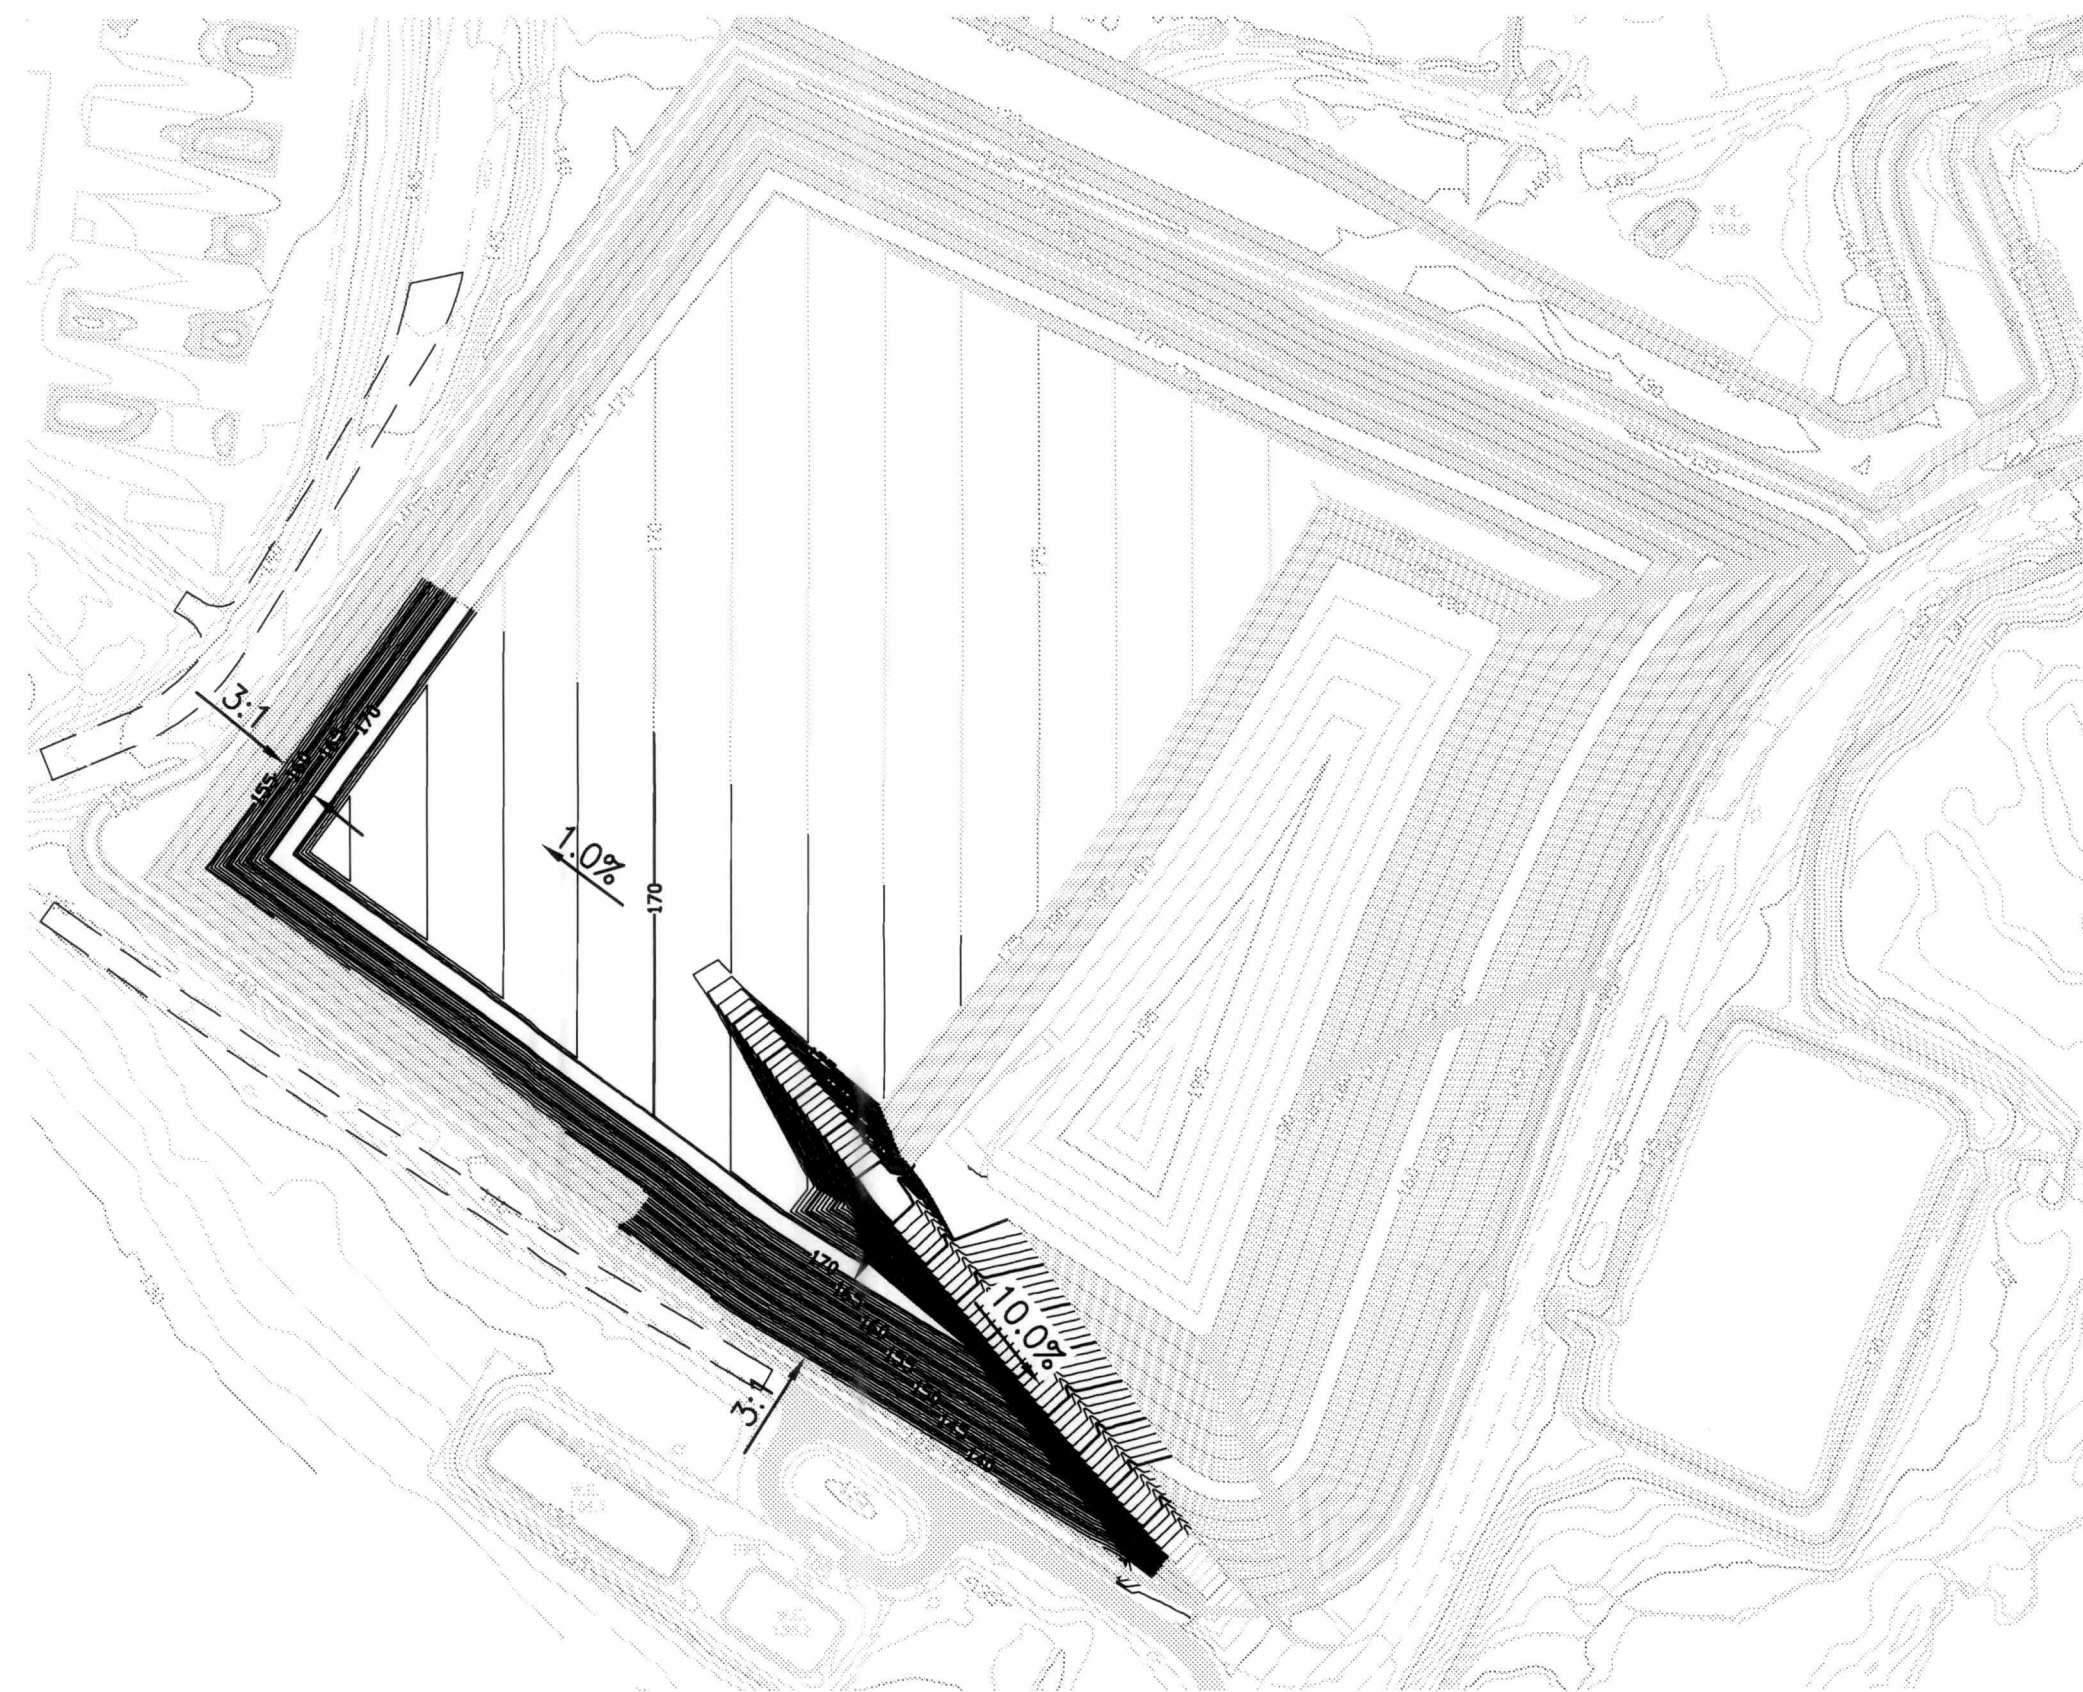

FILL SEQUENCE 12
SCALE 1"=200'-0"

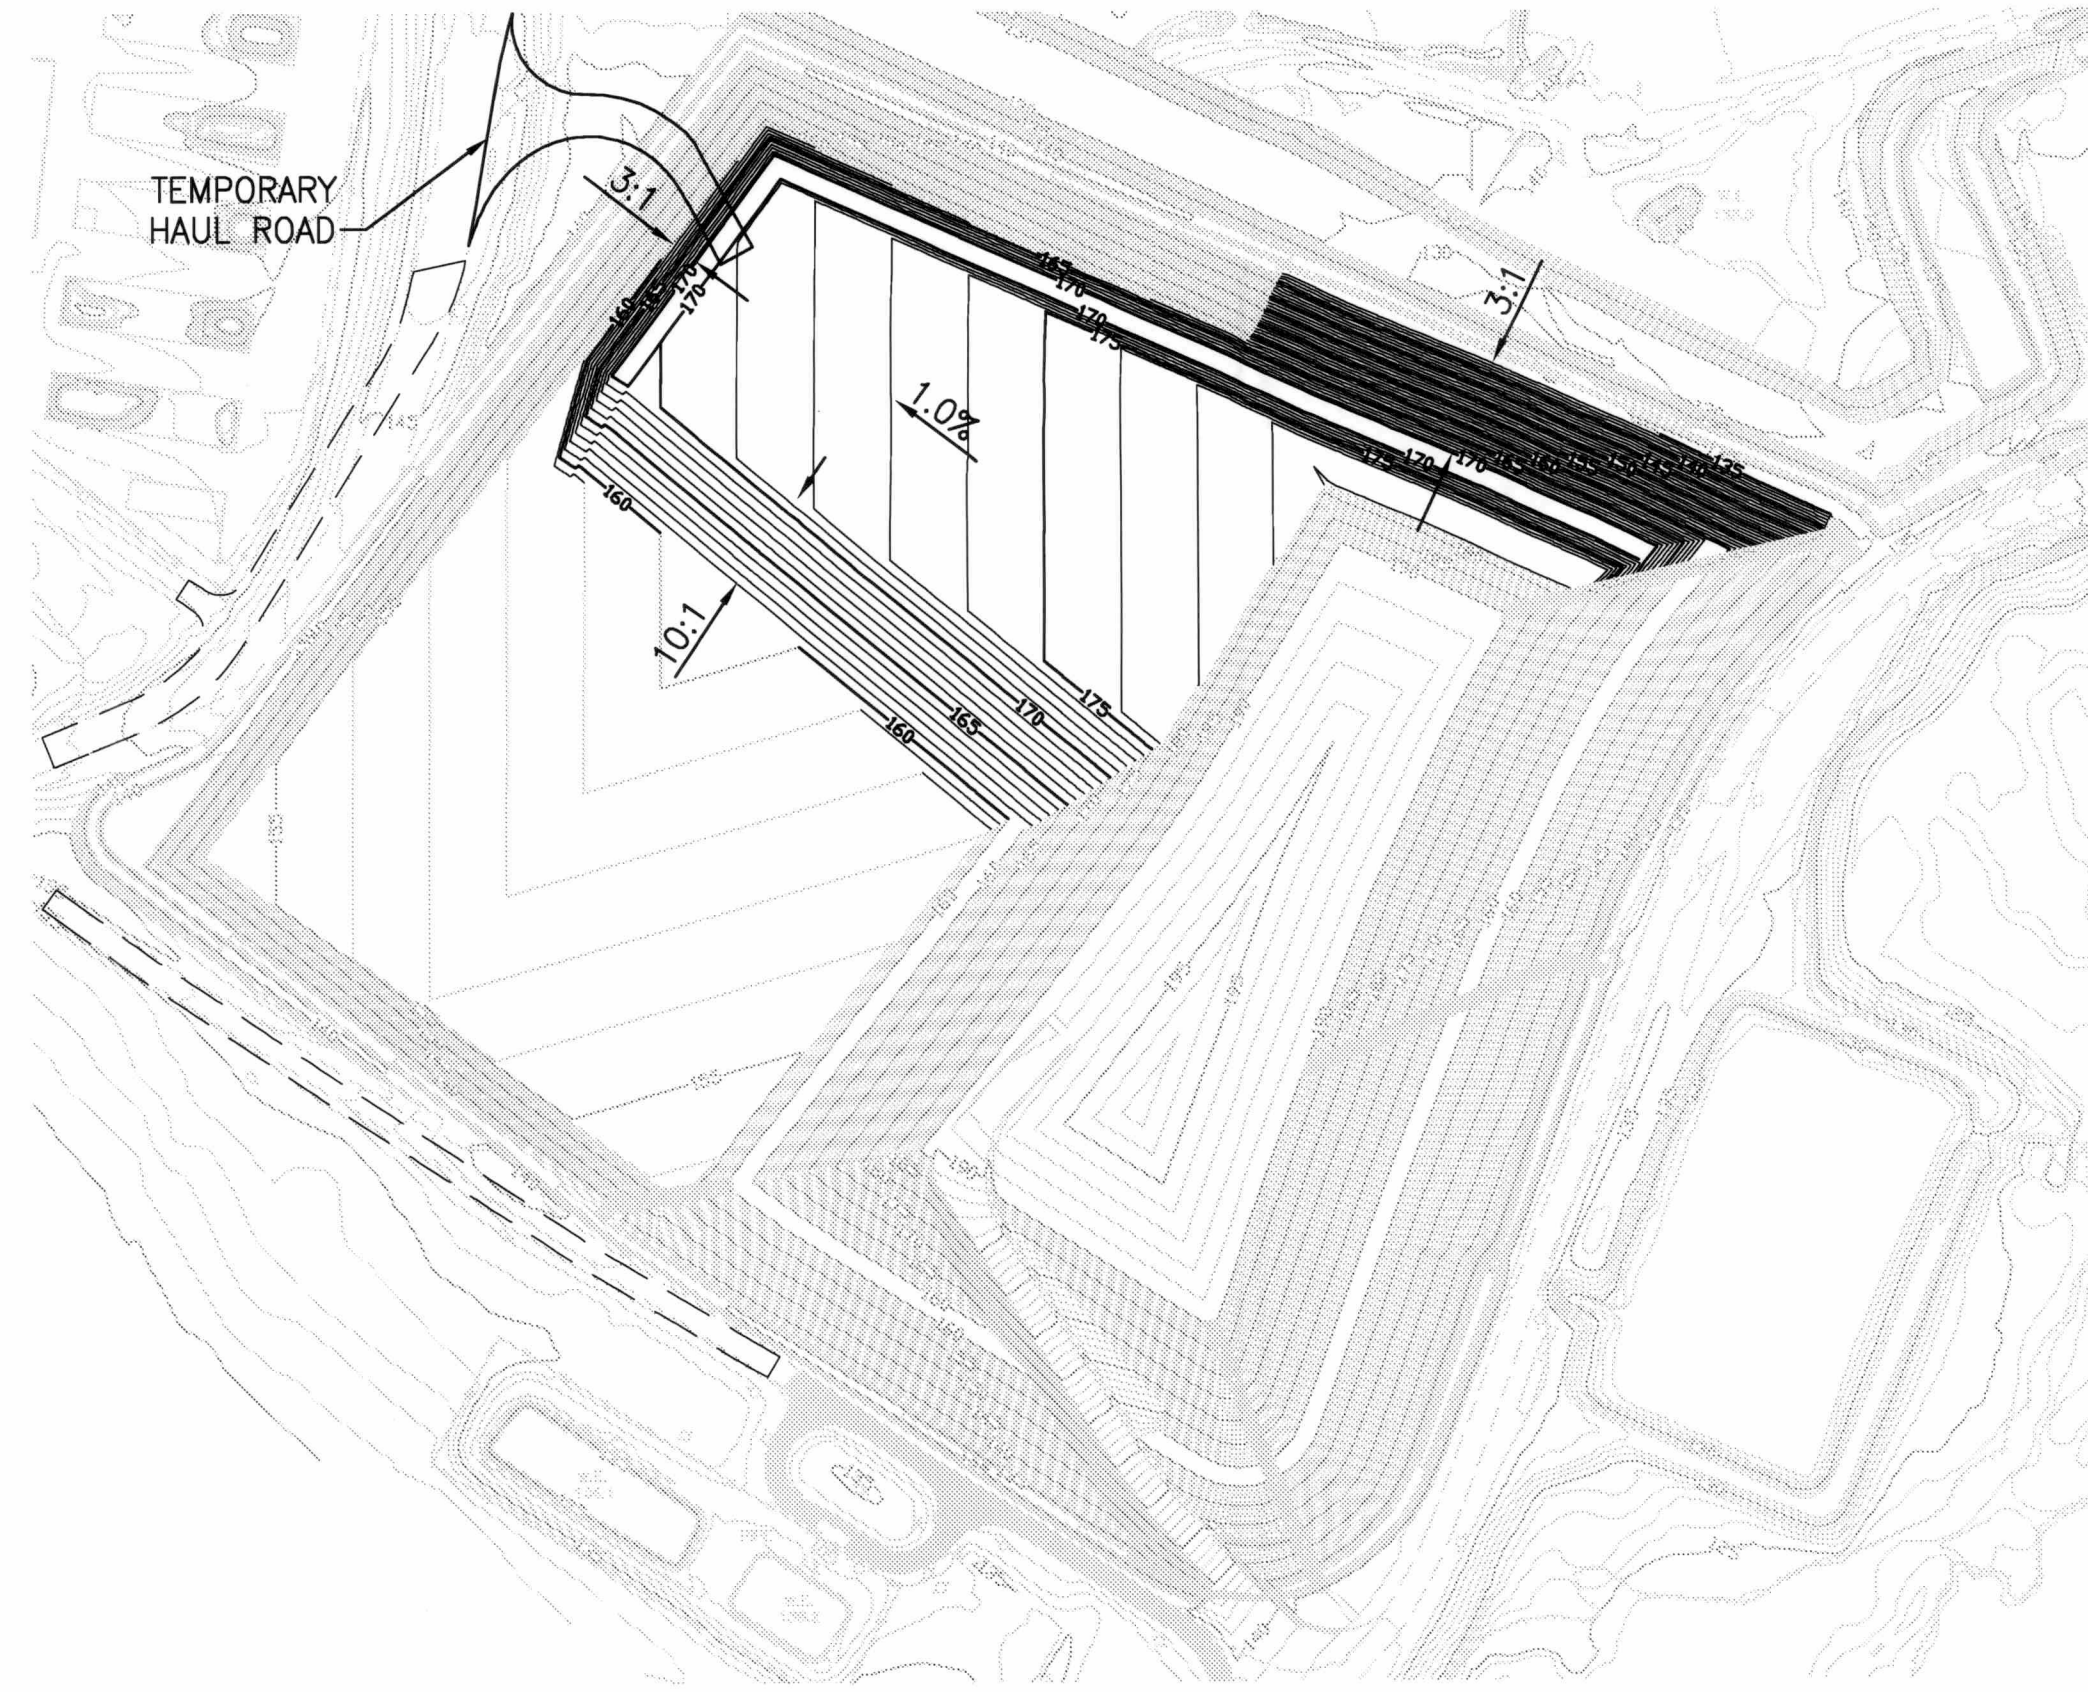

FILL SEQUENCE 10
SCALE 1"=200'-0"

LTR.	DATE	REVISIONS	BY	APPRD.

DESIGNED	JHO/RAS
DRAWN	GRD
CHECKED	JHO/JPA


JONES EDMUNDS
730 NE WALDO ROAD, GAINESVILLE, FLORIDA 32641 / (352) 377-5821
324 S HYDE PARK AVE, TAMPA, FLORIDA 33606 / (813) 258-0703

HILLSBOROUGH COUNTY
SOLID WASTE MANAGEMENT DEPARTMENT


SECTIONS 7, 8 AND 9 FILL SEQUENCING
SEQUENCES 9 THROUGH 12

CERTIFICATE OF AUTHORIZATION #1841
APPROVED BY
JOSEPH H. O'NEILL P.E.
P.E. # 052049


DATE	3/2006	PROJECT NO.	08449-021-01
SCALE	AS SHOWN	DWG. NO.	4

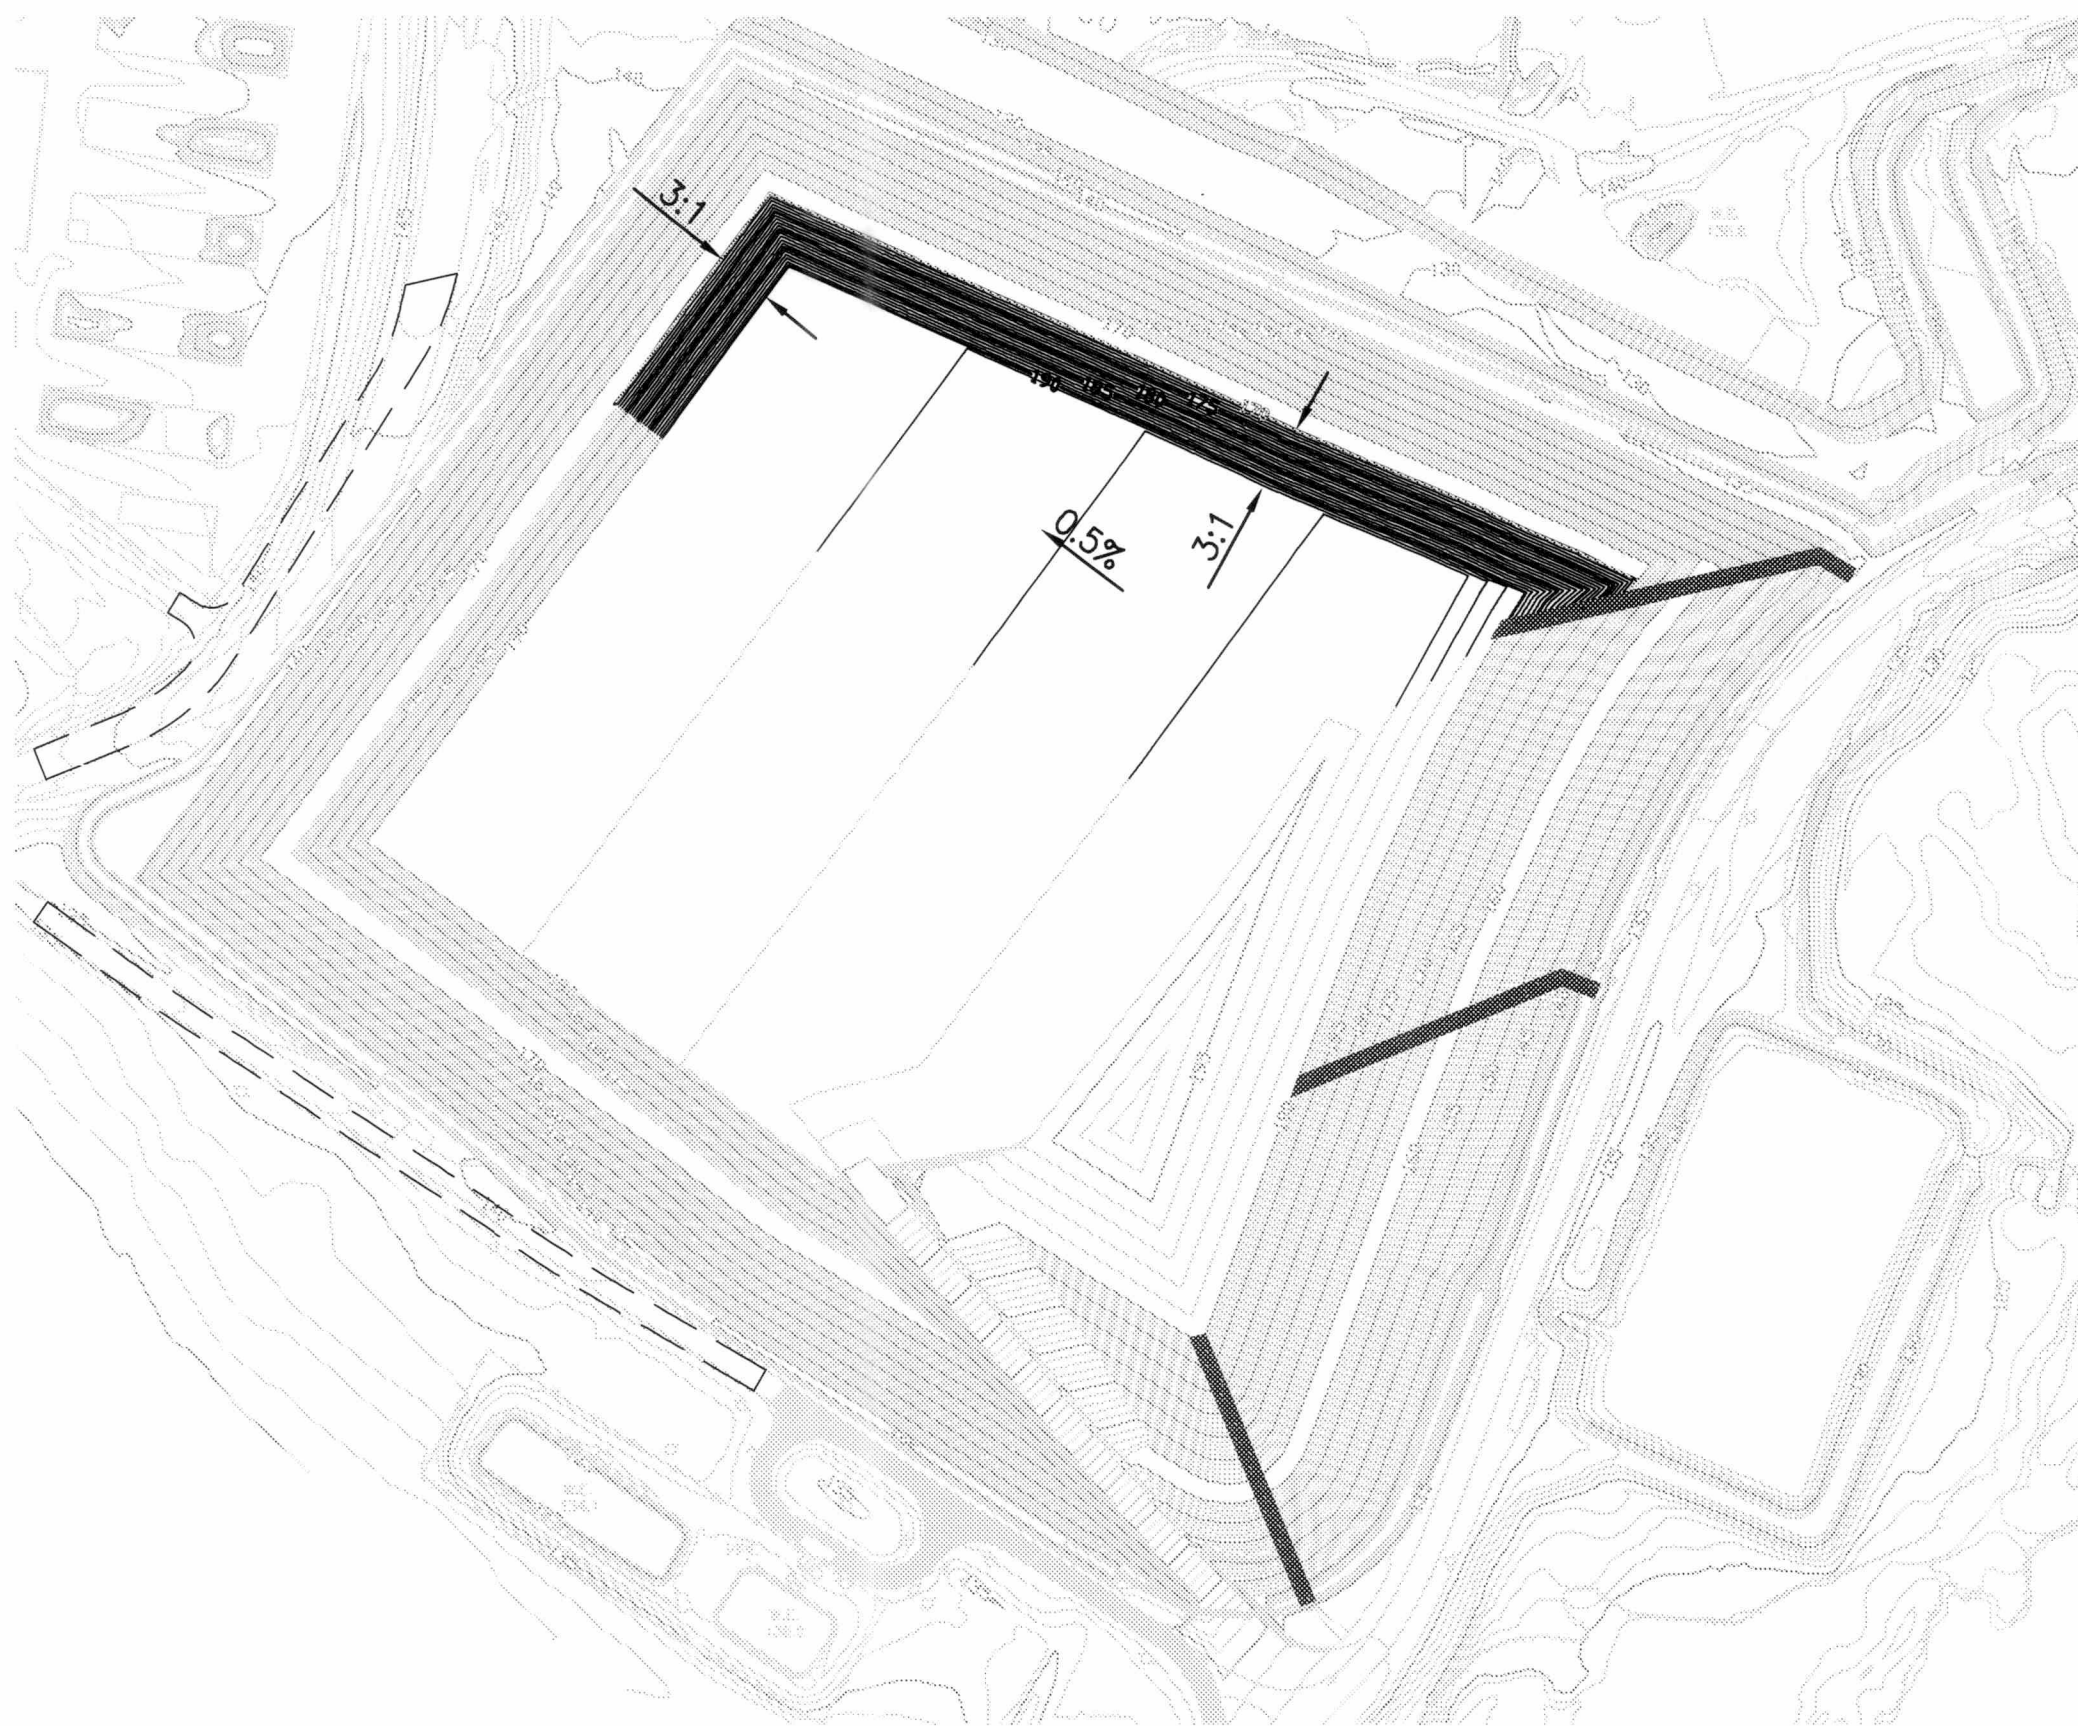


FILL SEQUENCE 15
SCALE 1"=200'-0"

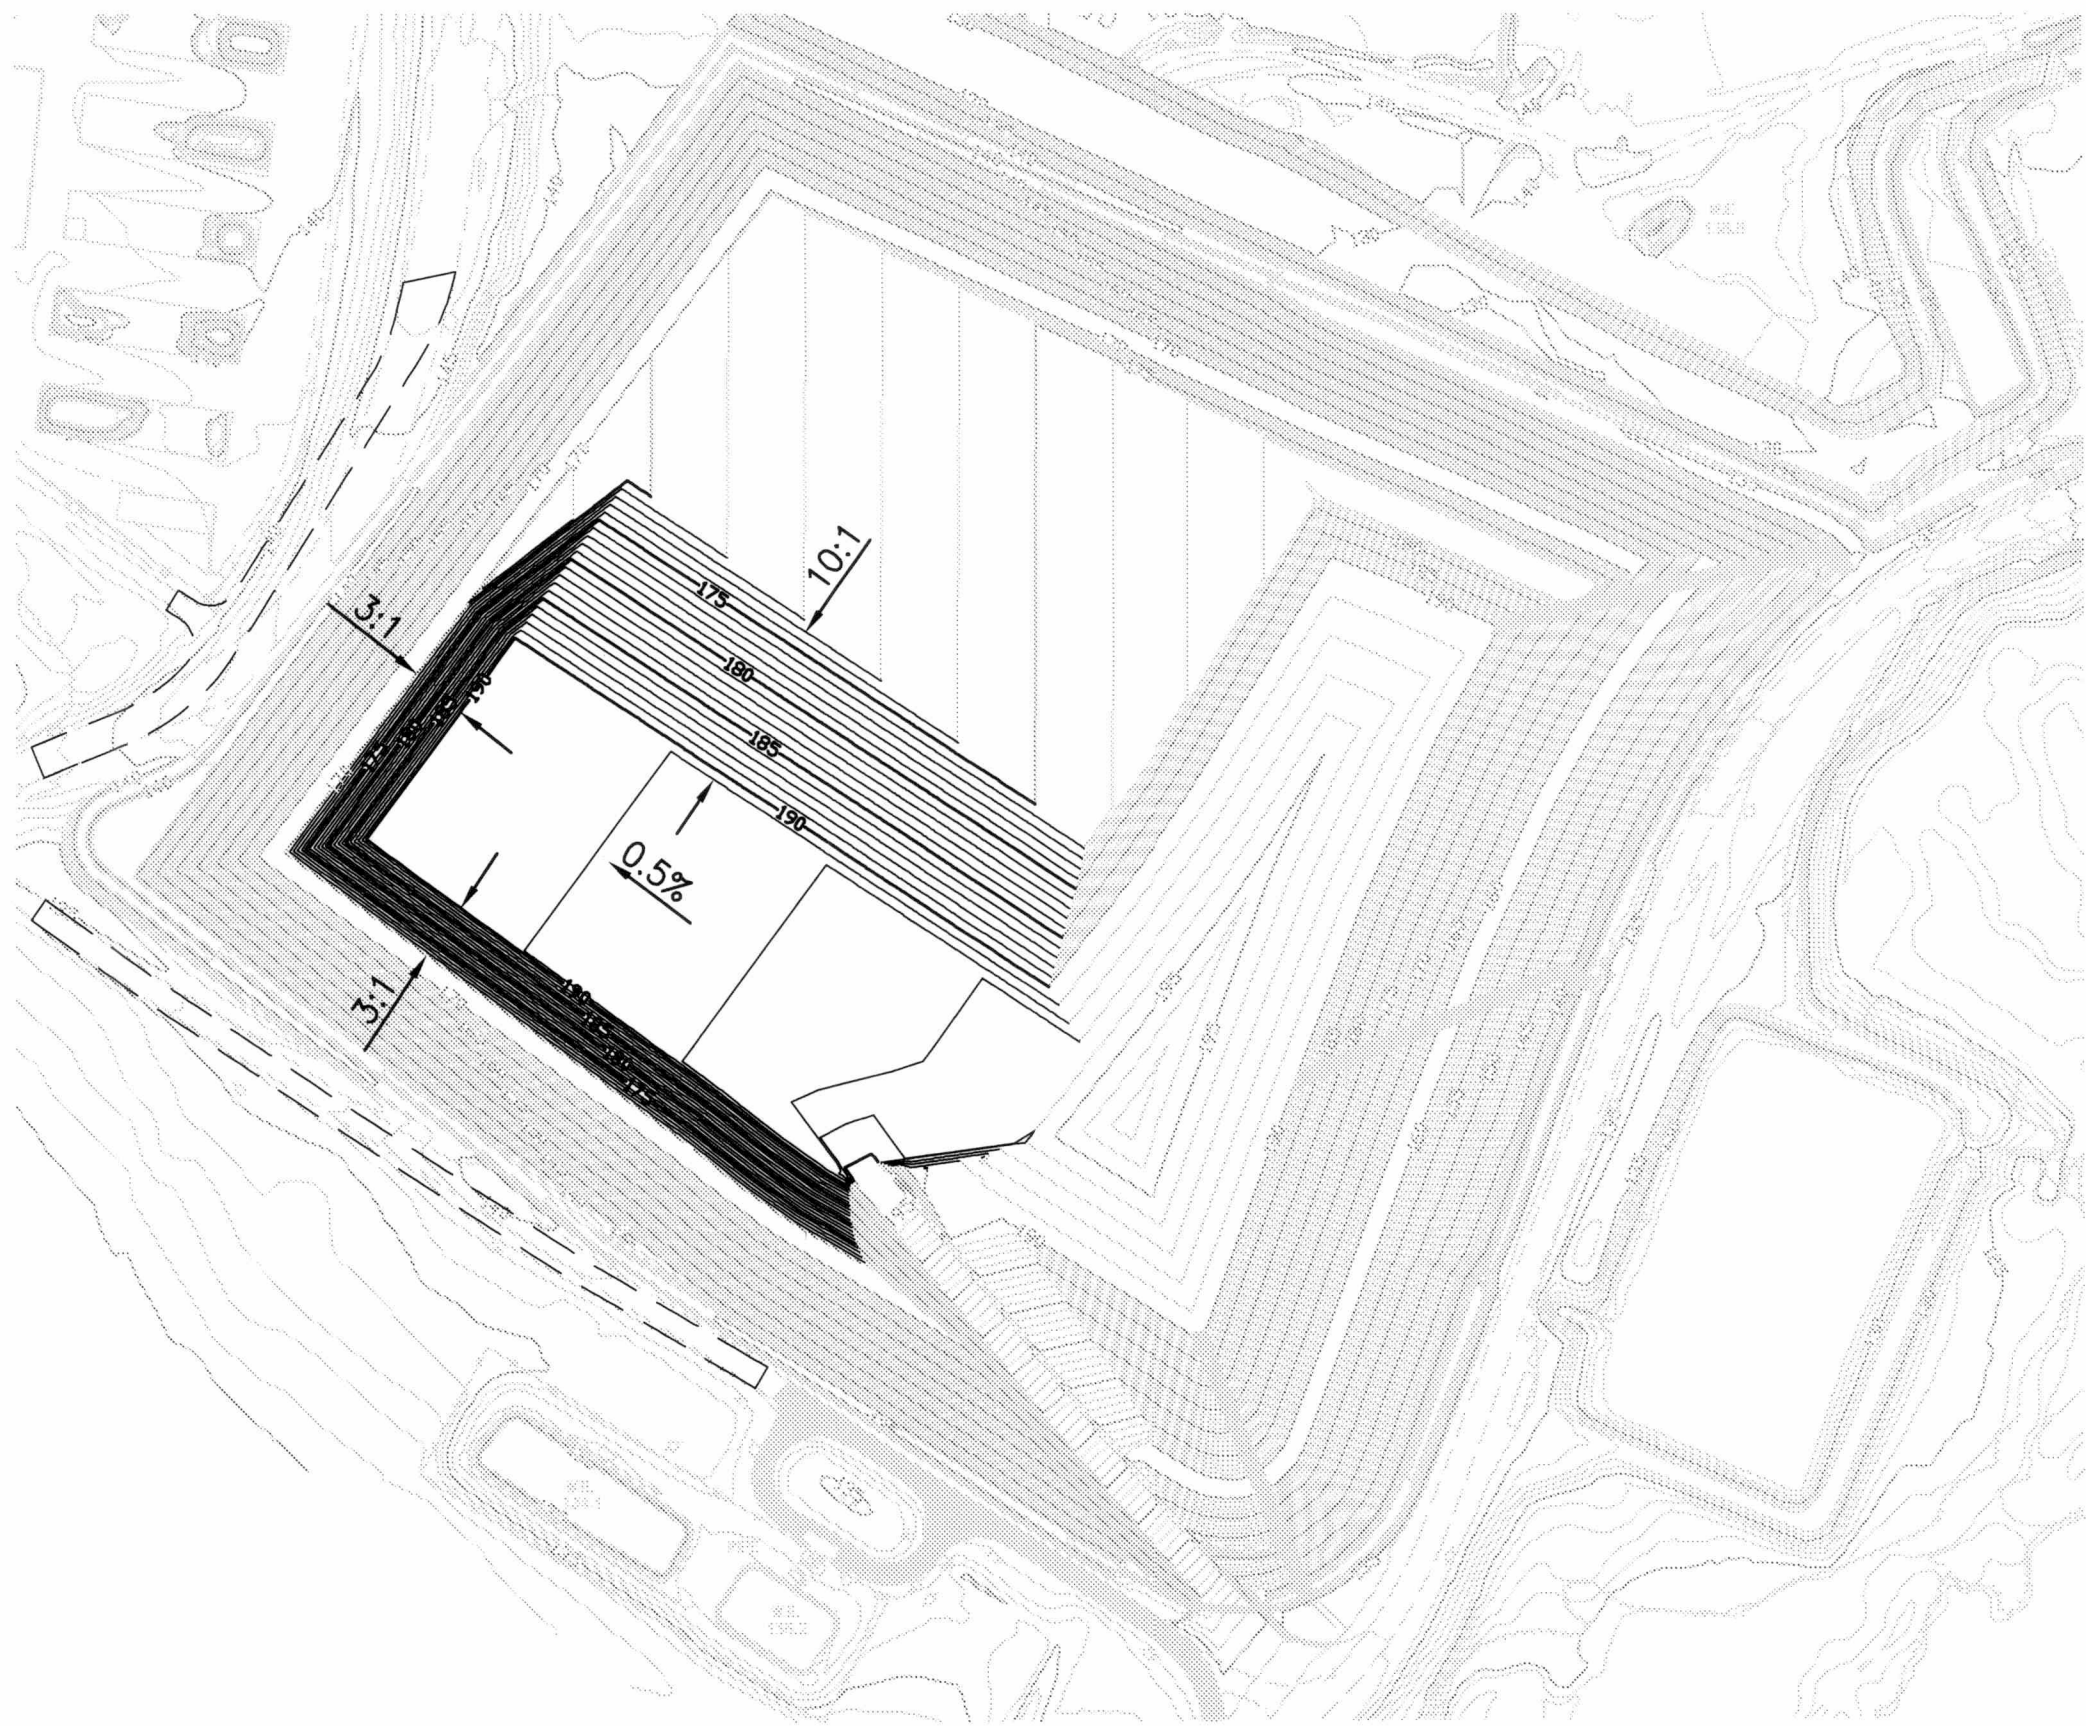

FILL SEQUENCE 13
SCALE 1"=200'-0"

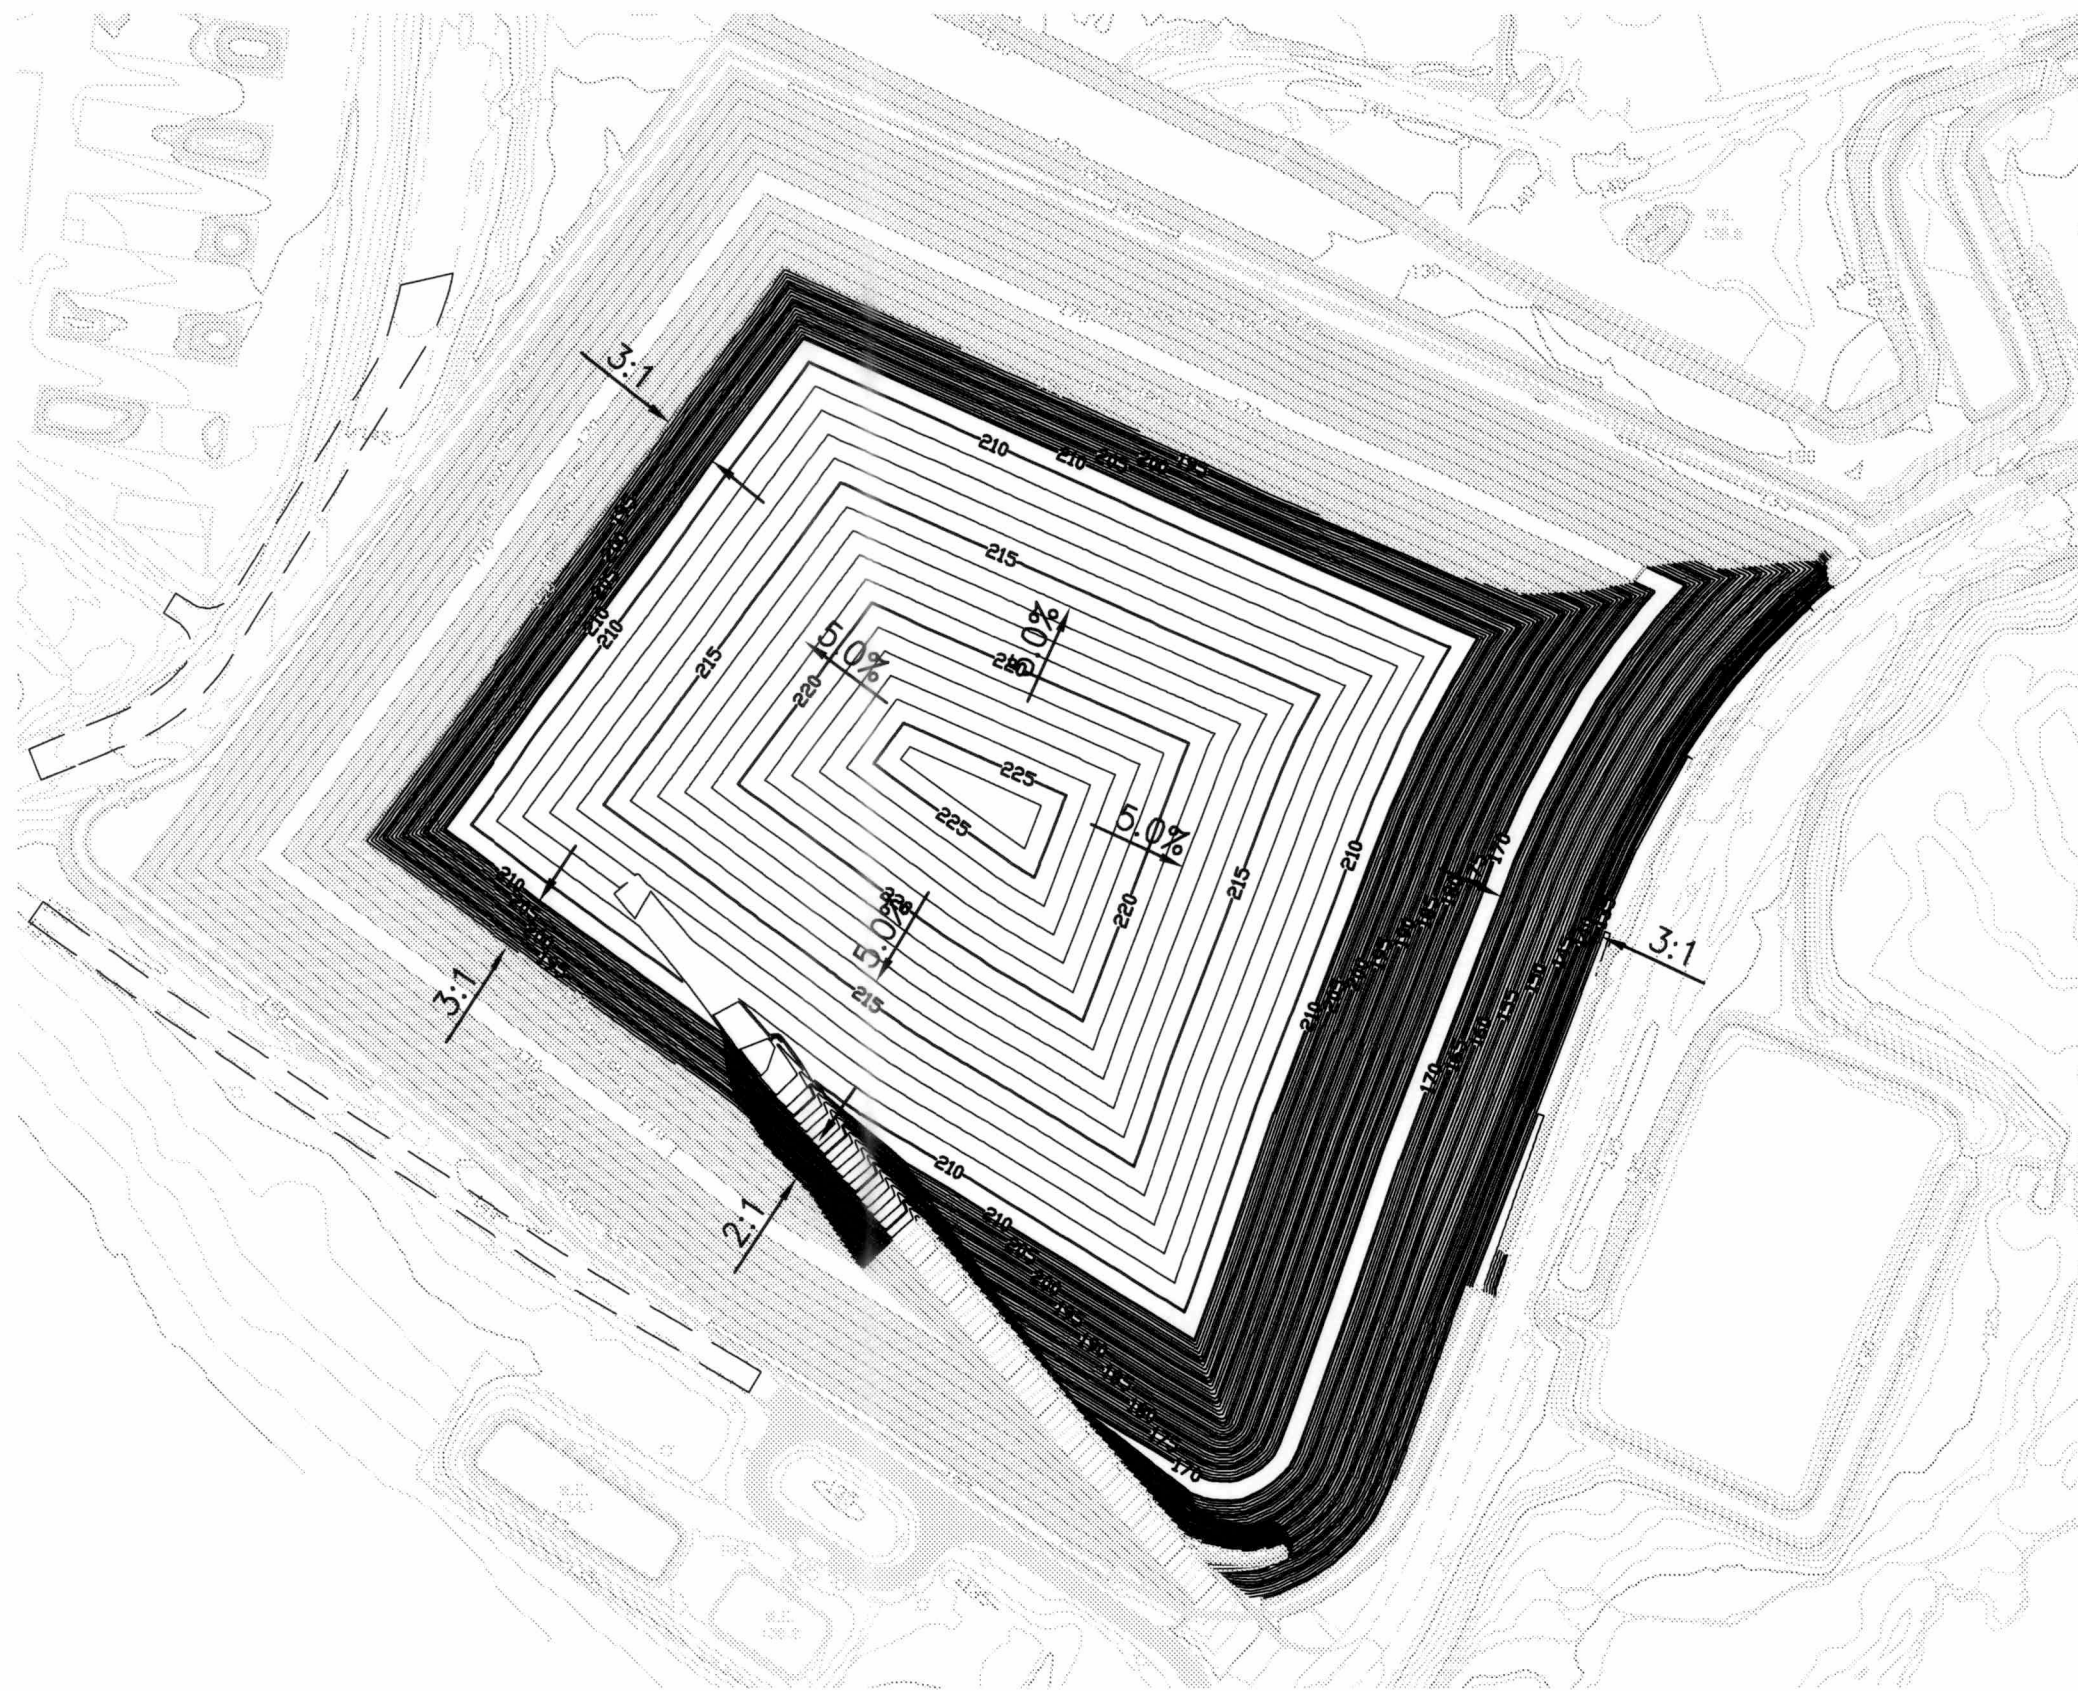

FILL SEQUENCE 16
SCALE 1"=200'-0"

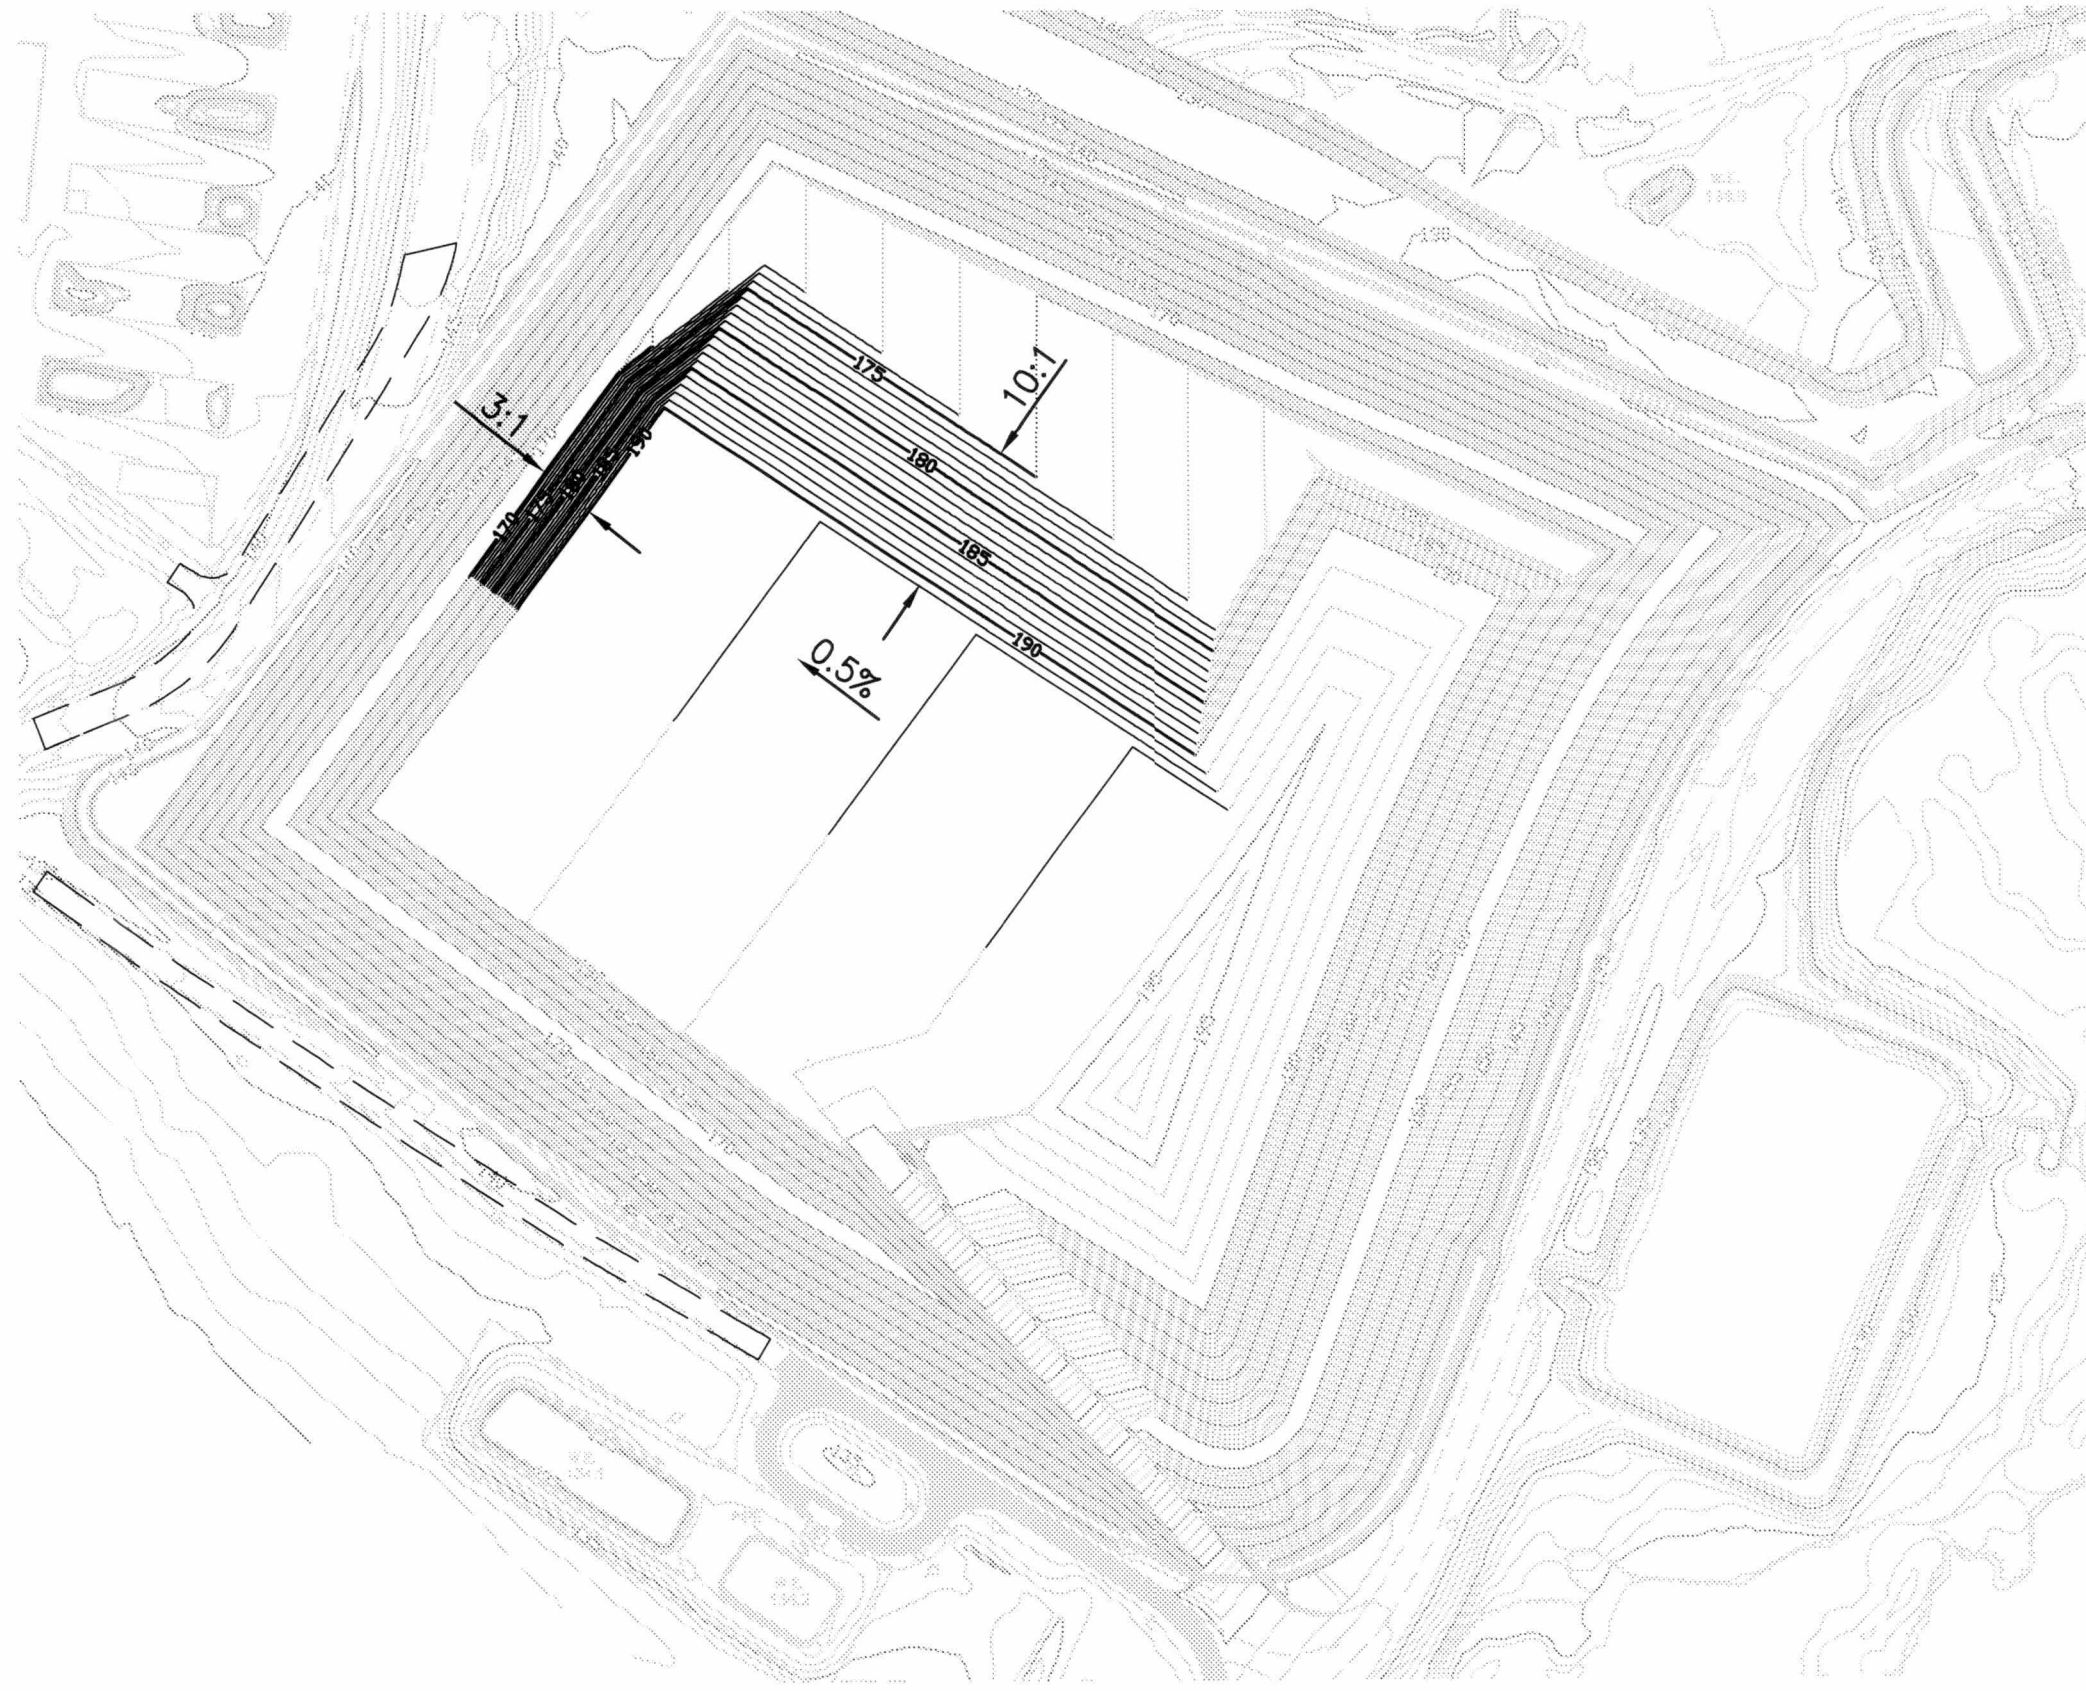

FILL SEQUENCE 14
SCALE 1"=200'-0"

LTR.	DATE	REVISIONS	BY	APPRD.	CHECKED
					JHO/JPA

DESIGNED JHO/RAS
DRAWN GRD
CHECKED JHO/JPA

JONES EDMUNDS
730 NE WALDO ROAD, GAINESVILLE, FLORIDA 32641 / (352) 377-5821
324 S HYDE PARK AVE, TAMPA, FLORIDA 33606 / (813) 258-0703



**HILLSBOROUGH COUNTY
SOLID WASTE MANAGEMENT DEPARTMENT**

**SECTIONS 7, 8 AND 9 FILL SEQUENCING
SEQUENCES 13 THROUGH 16**

CERTIFICATE OF AUTHORIZATION #1841
APPROVED BY
JOSEPH H. O'NEILL, P.E.
P.E. # 052049



DATE	PROJECT NO.
3/2006	08449-021-01
SCALE	DWG. NO.
AS SHOWN	5

6

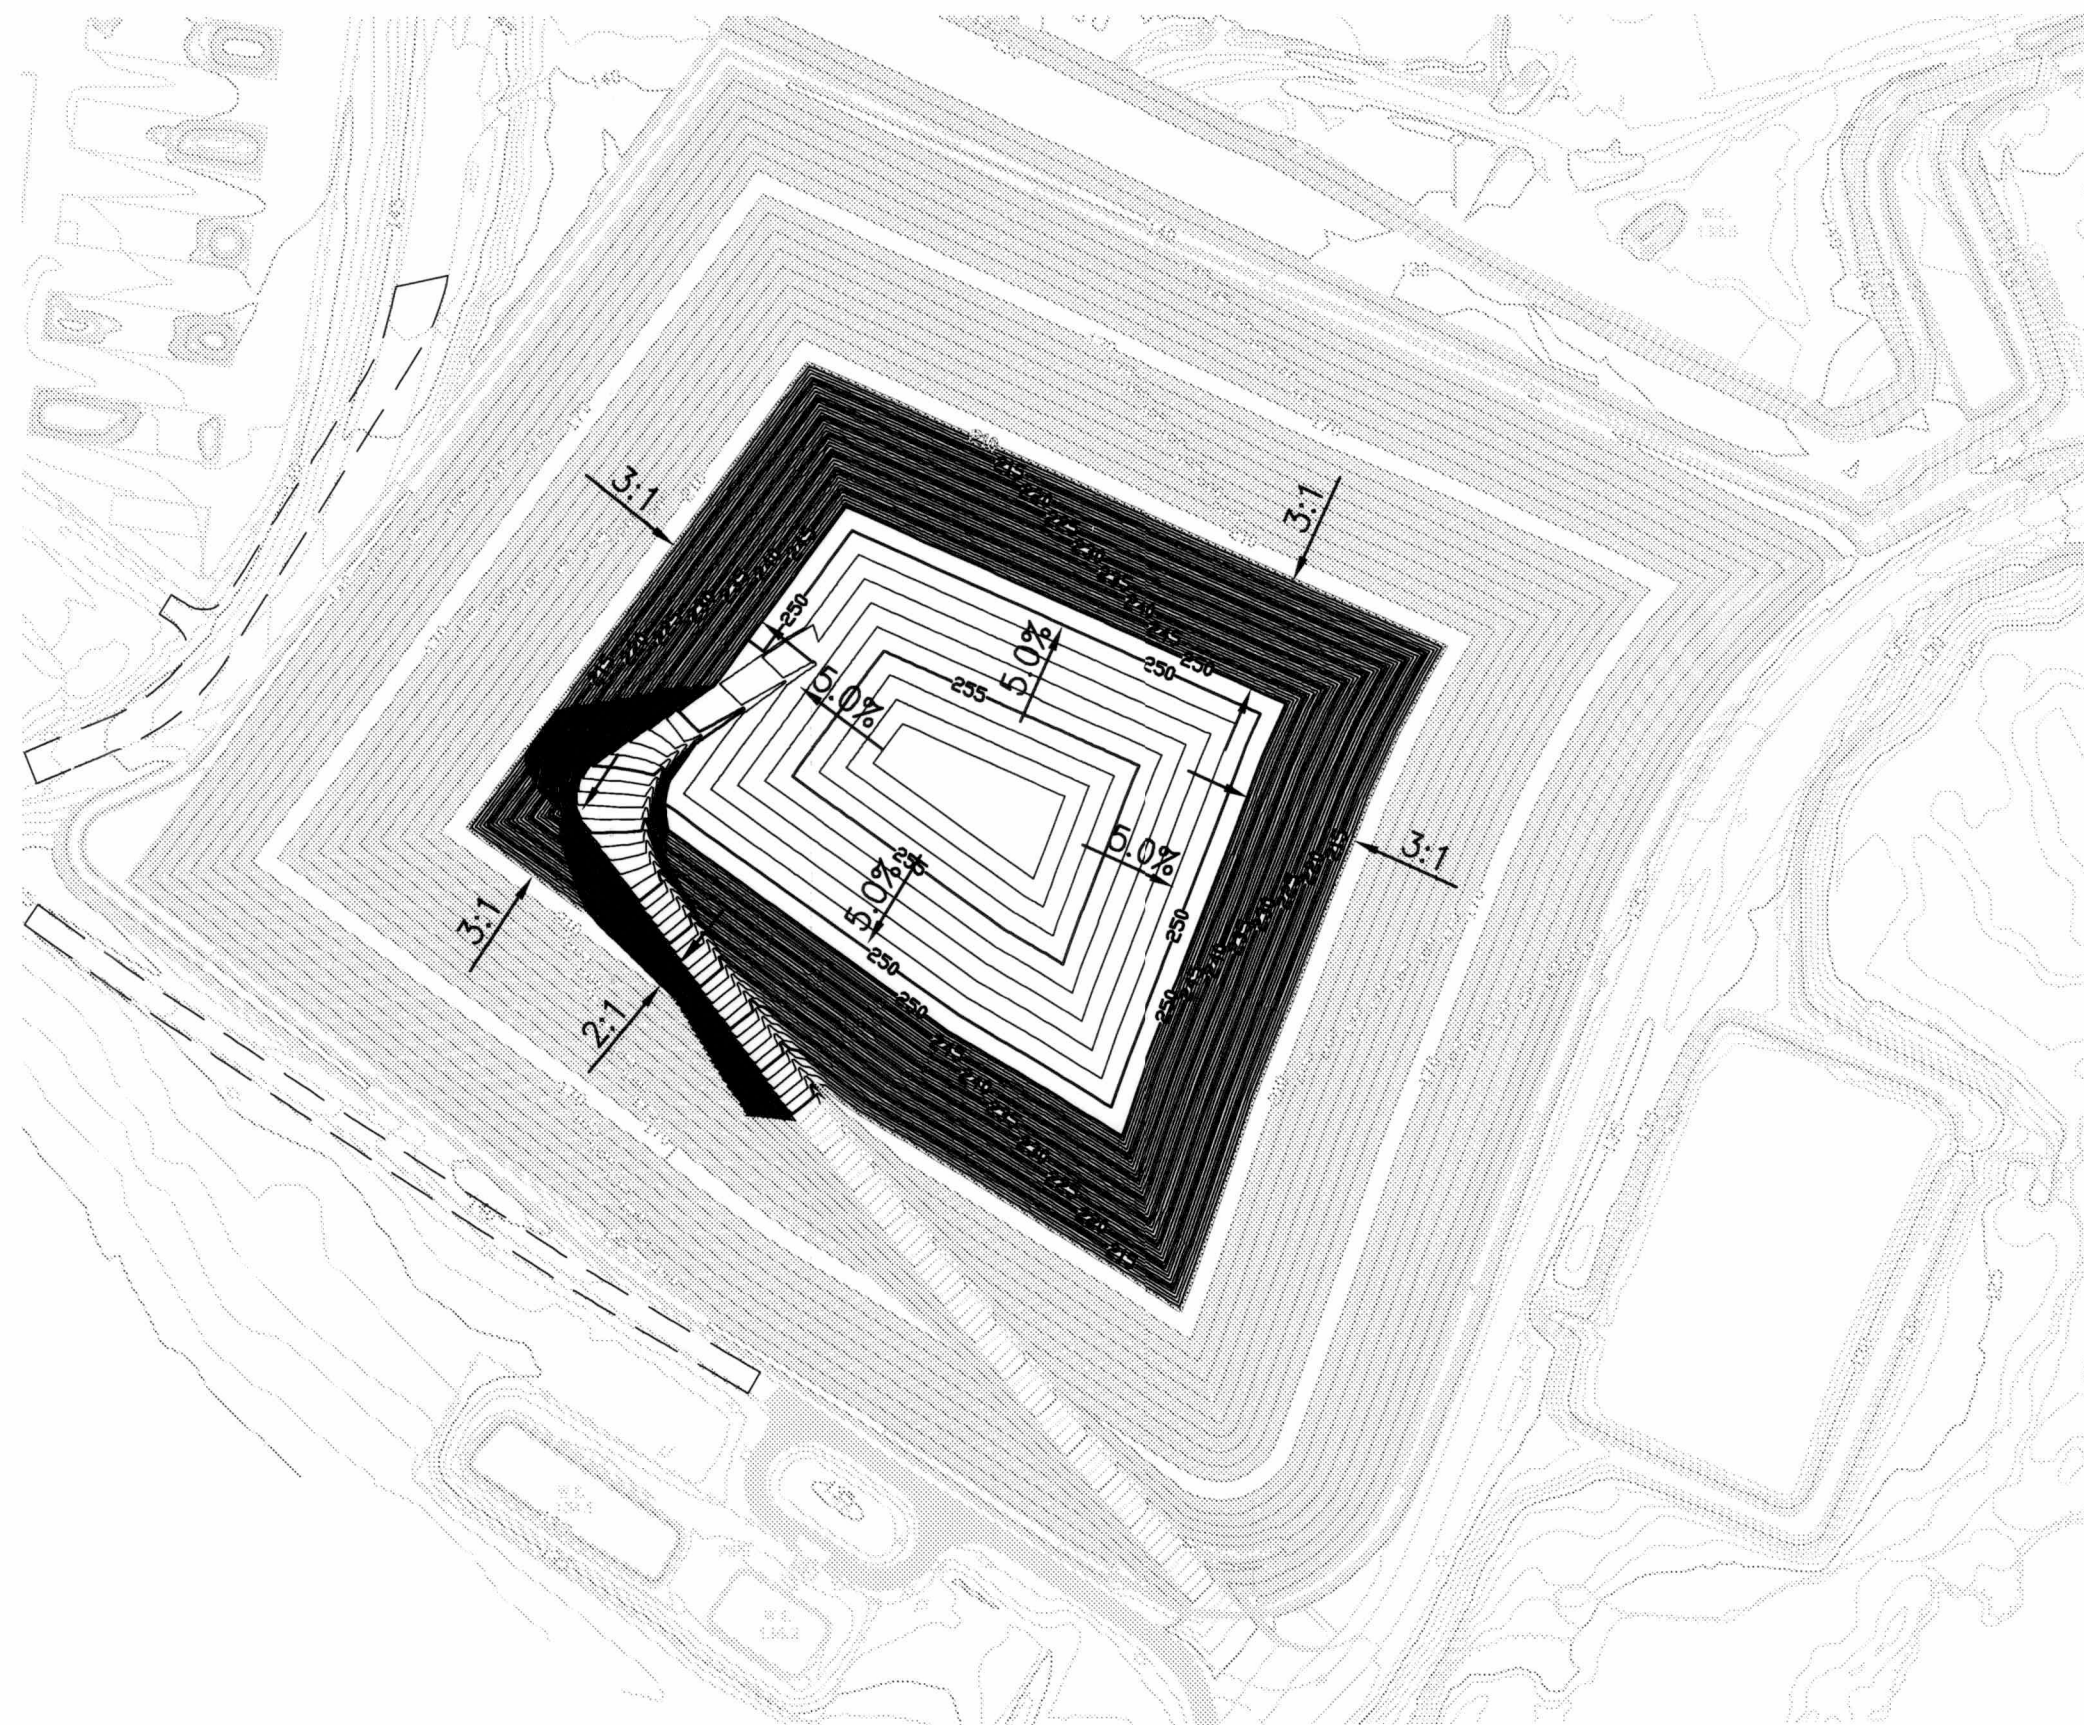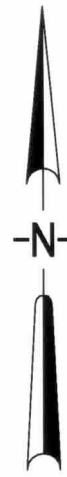

FILL SEQUENCE 17

SCALE 1"=200'-0"

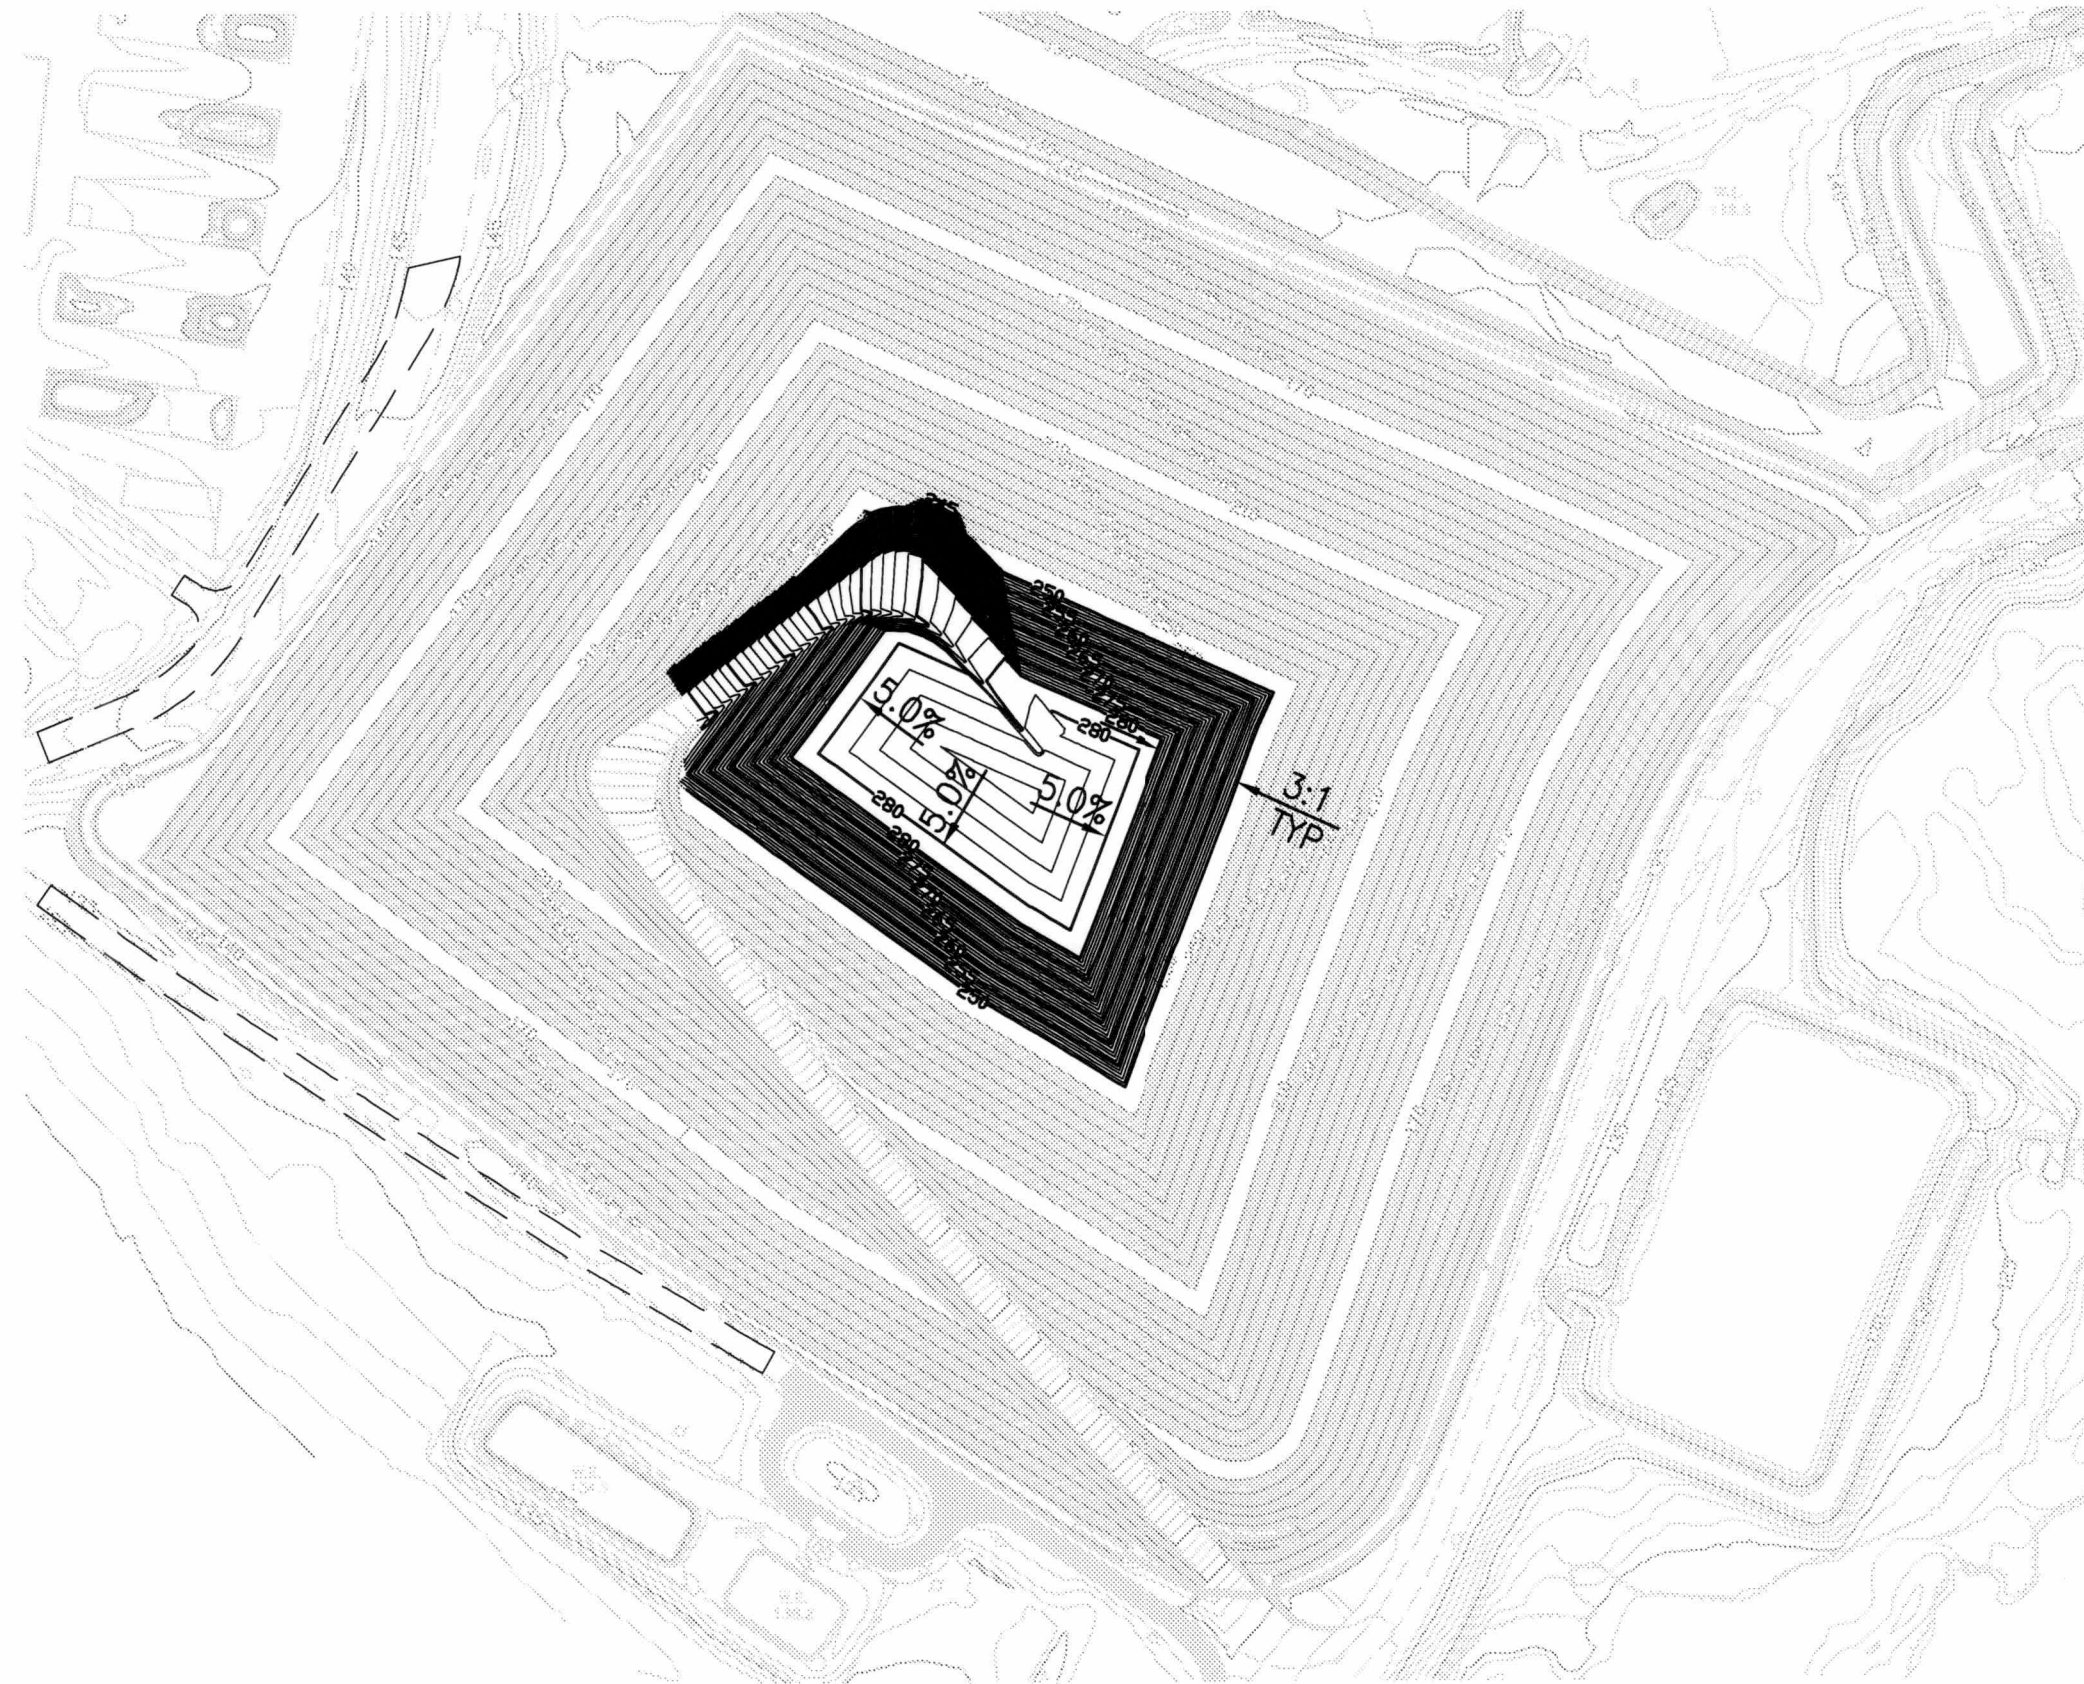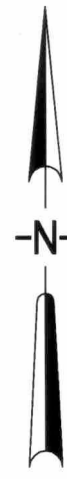

FILL SEQUENCE 18

SCALE 1"=200'-0"

LTR.	DATE	REVISIONS	BY	APPRD.	

DESIGNED	JHQ/RAS
DRAWN	GRD
CHECKED	JHQ/JPA

JONES EDMUNDS
730 NE WALDO ROAD, GAINESVILLE, FLORIDA 32641 / (352) 377-5821
324 S HYDE PARK AVE, TAMPA, FLORIDA 33606 / (813) 258-0703

HILLSBOROUGH COUNTY
SOLID WASTE MANAGEMENT DEPARTMENT

SECTIONS 7, 8 AND 9 FILL SEQUENCING
SEQUENCES 17 AND 18

CERTIFICATE OF AUTHORIZATION #1841
APPROVED BY: [Signature]
JOSEPH H. O'NEILL, P.E.
P.E. # 052049

DATE	3/2006	PROJECT NO.	08449-021-01
SCALE	AS SHOWN	DWG. NO.	6