1574373 (1)

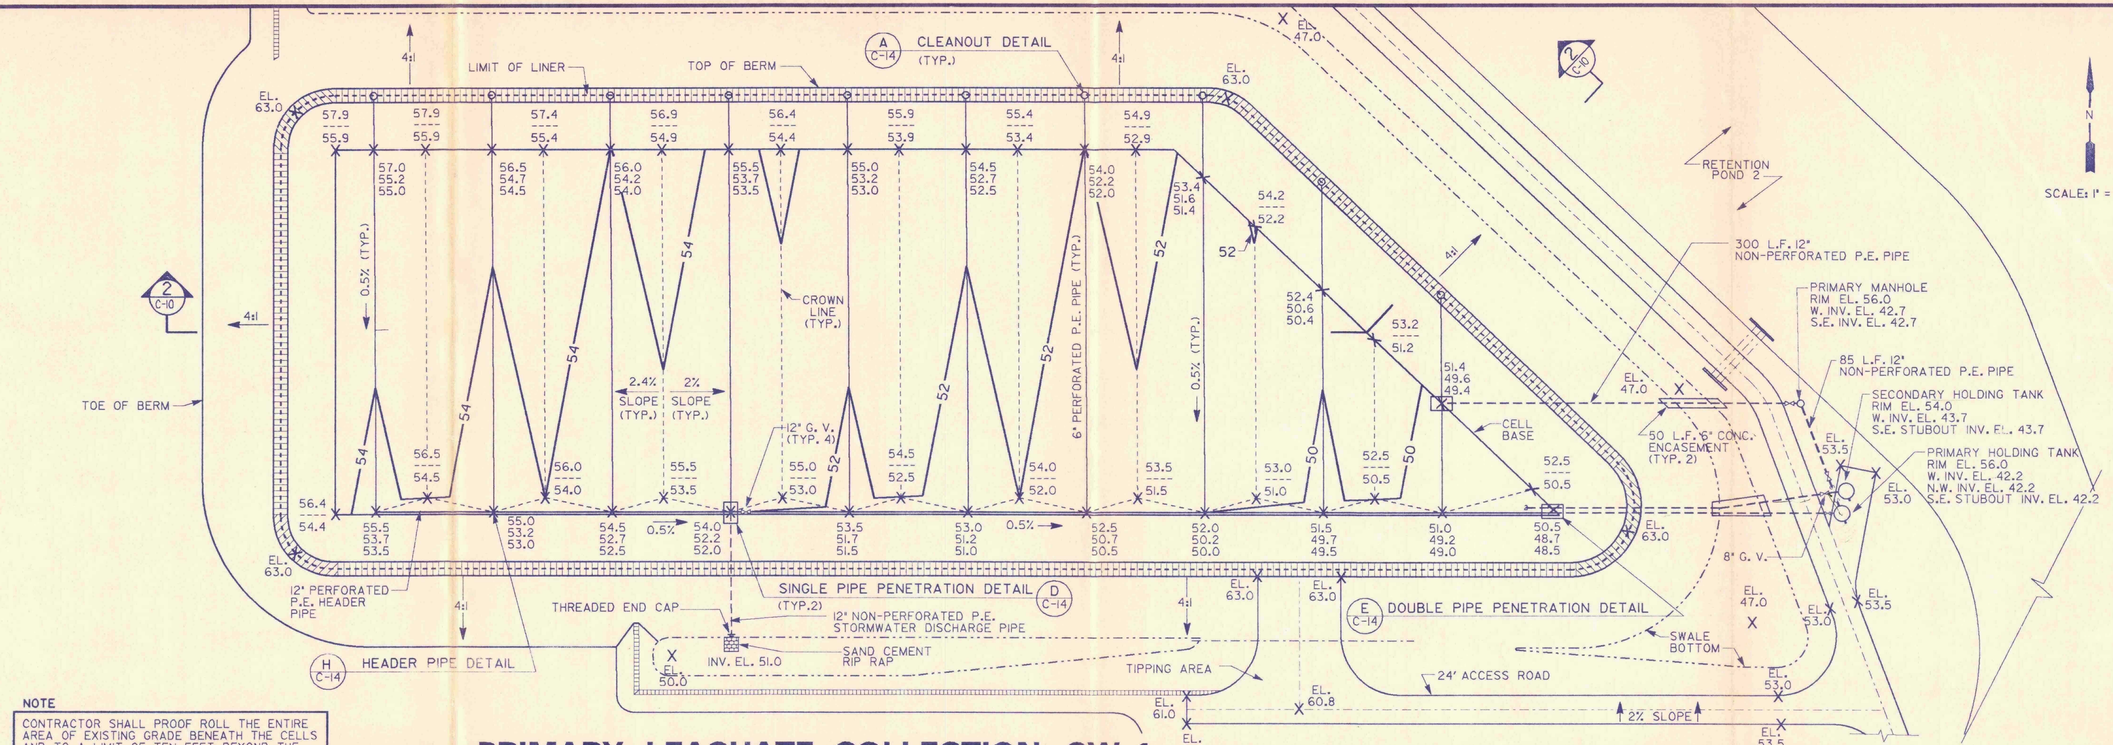

PRIMARY LEACHATE COLLECTION SW-1

NOTE

CONTRACTOR SHALL PROOF ROLL THE ENTIRE AREA OF EXISTING GRADE BENEATH THE CELLS AND TO A LIMIT OF TEN FEET BEYOND THE OUTSIDE TOE OF SLOPE BY USING A 20 TON VIBRATORY ROLLER WITH MIN. OF 10 PASSES.

LEGEND

TOP OF SPECIAL FILL ELEVATION	53.0
INVERT ELEVATION	51.2
LINER (BASE) ELEVATION	51.0
LINER (BASE) CONTOURS	— 50 —

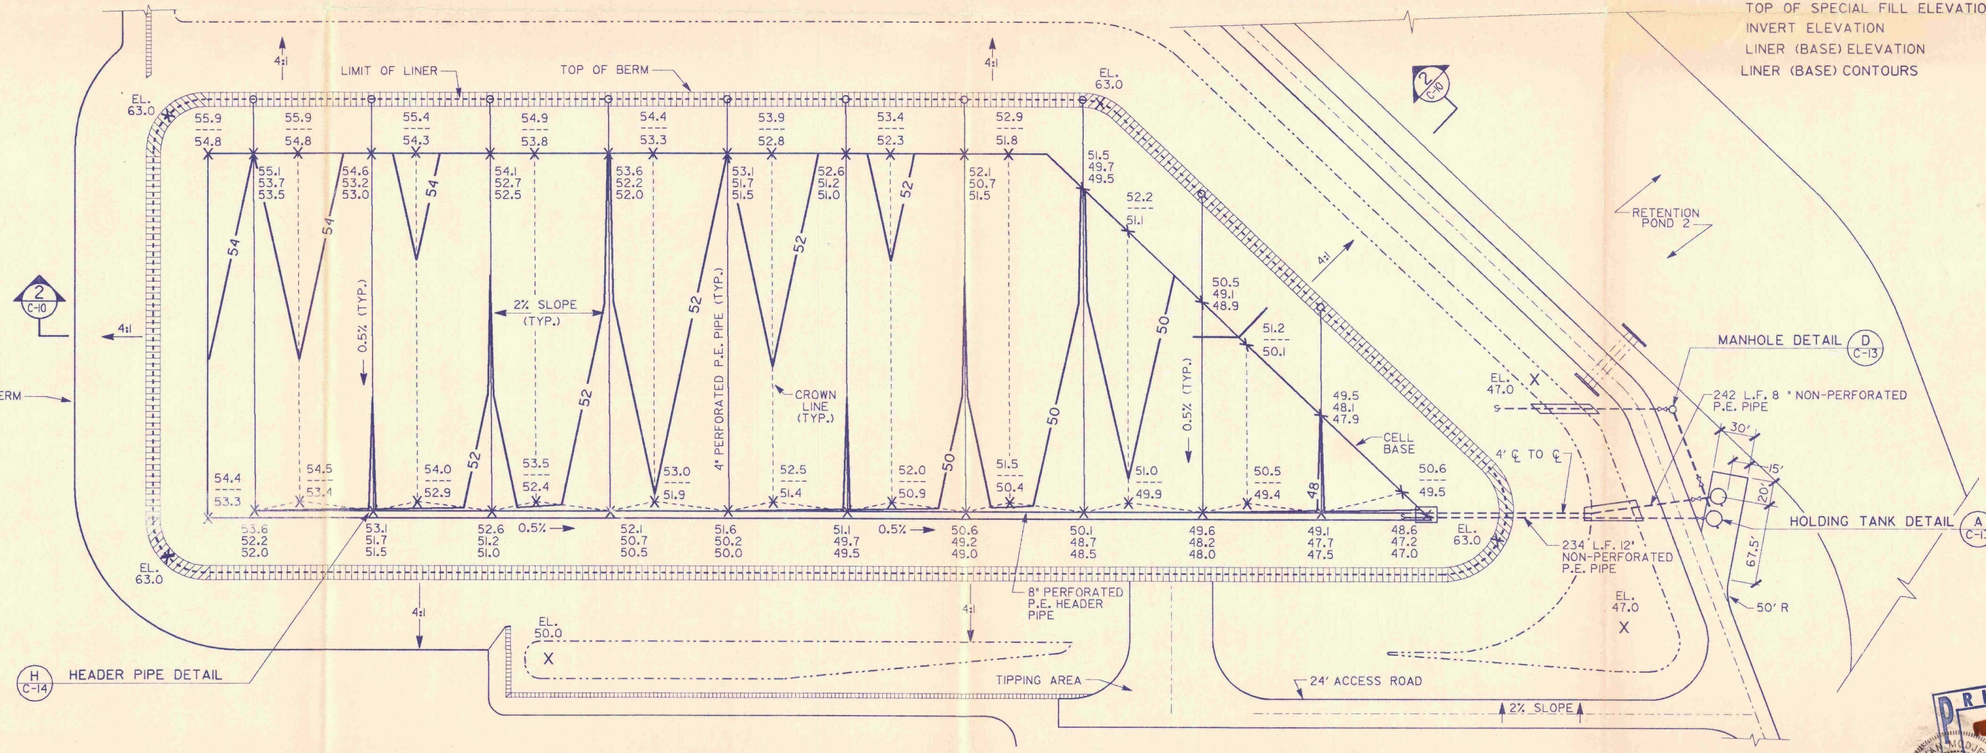

SECONDARY LEACHATE COLLECTION SW-1

D.E.R.
FEB 20 1991
SOUTHWEST DISTRICT TAMPA

PRINTED FEB 20 1991

CONFORMED

DATE OF PLOT IS 8-AUG-1989 21:49
NAME OF FILE IS ZFIELD,3734PKG3CO9.DGN

CAMP DRESSER & McKEE INC.
environmental engineers, scientists, planners & management consultants
CDM

DESIGNED BY: CJG
DRAWN BY: SRB
CHECKED BY: LKS
APPROVED BY: DM
DATE: AUG. 1989

REV. NO.	DATE	DRWN	CHKD	REMARKS

WEST PASCO COUNTY CLASS I LANDFILL - PHASE I CONSTRUCTION DRAWINGS

CELL SW-1 BASE GRADES AND LEACHATE COLLECTION PLAN

PASCO COUNTY, FLORIDA

PROJECT NO. 6104-03

SHEET NO. C-9