LIFT SEQUENCE

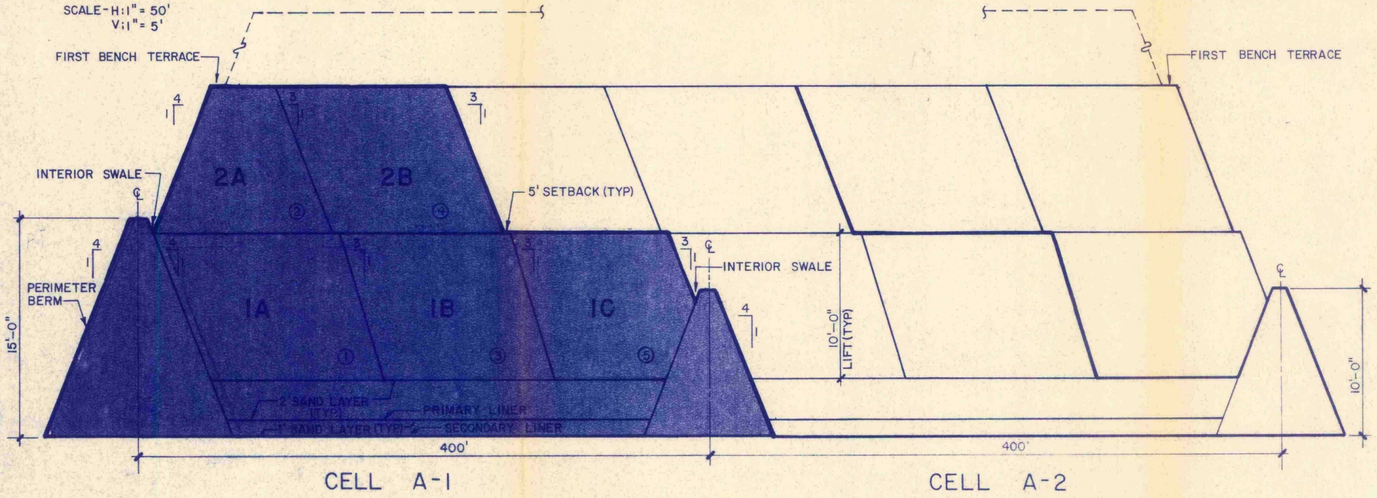

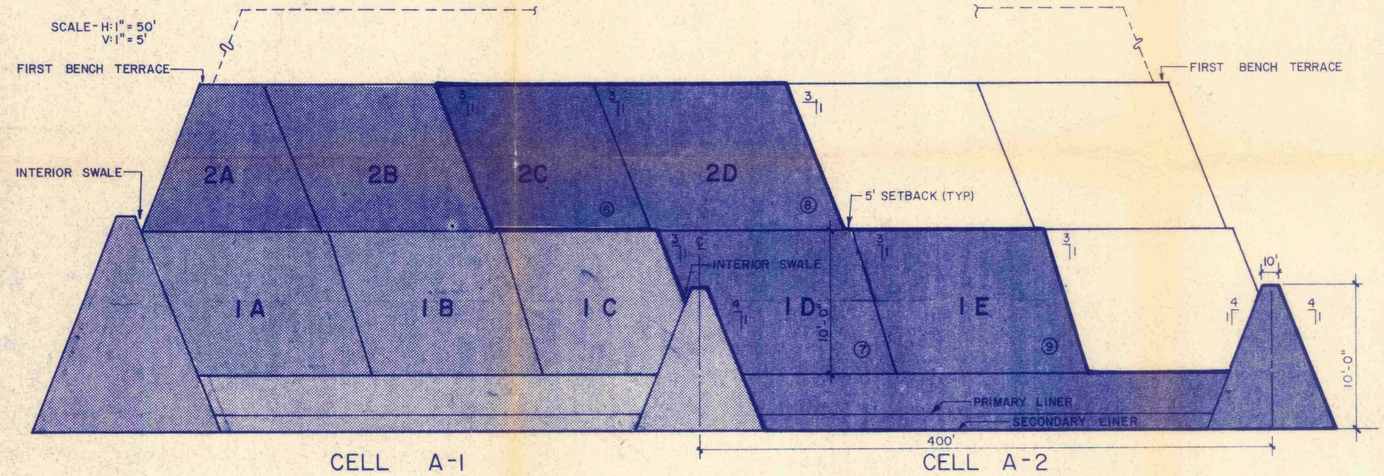

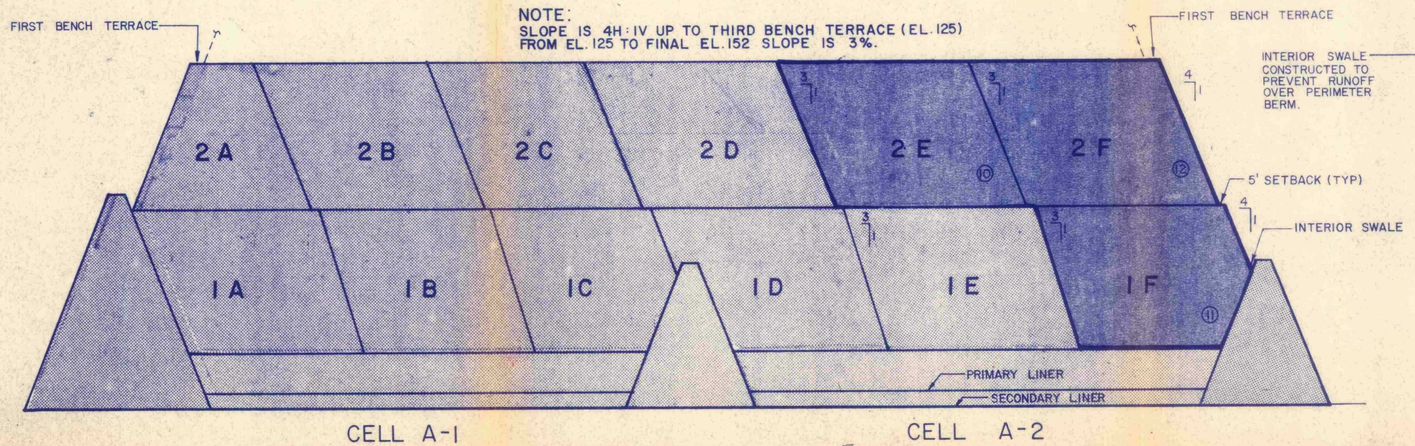

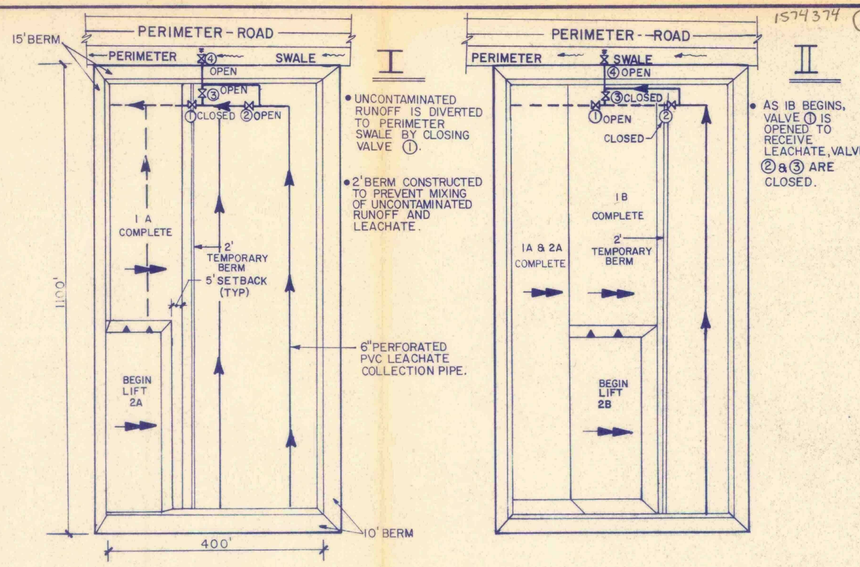

LEGEND

SYMBOL	DESCRIPTION
→	LEACHATE COLLECTION PIPE
⇒	SURFACE WATER DRAINAGE DIRECTION
▲▲	WORKING FACE
①	LIFT SEQUENCE

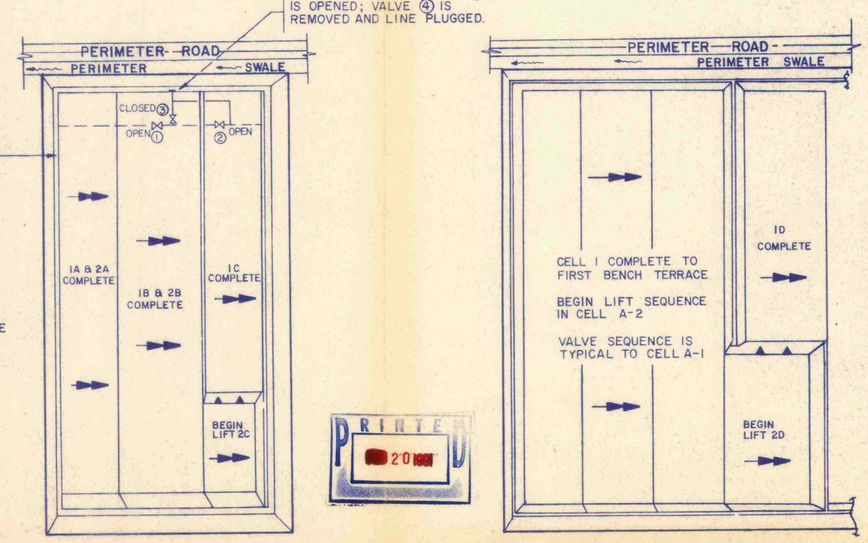

D.E.R.
FEB 20 1991
SOUTHWEST DISTRICT TAMPA

PRINTED 2 0 1991

1574374 (1)

REV NO	DATE	DRWN	CHKD	REMARKS

DESIGNED BY CJG
DRAWN BY CHB
CHECKED BY RH
APPROVED BY RAH
DATE SEPT. 1987

CAMP DRESSER & McKEE INC.
environmental engineers, scientists, planners & management consultants
CDM

PASCO COUNTY-HAYS ROAD SOLID WASTE DISPOSAL FACILITY PERMIT DRAWINGS

PLAN OF OPERATION

PASCO COUNTY, FLORIDA

PROJECT NO. 6104 - 03

SHEET NO. 10