1574376 (1)

NOTE

THE FOLLOWING PIEZOMETERS SHALL BE PLUGGED AND ABANDONDED IN ACCORDANCE WITH RULE 17-21.10(4) F.A.C. AND CHAPTER 40D-3 SOUTHWEST FLORIDA WATER. MANAGEMENT DISTRICT BY A LICENSED WATER WELL CONTRACTOR.

C+400-12	A+400-20
B-13+35	C-32
C-13+35	C+400-36
B+400-20	B-40
D+400-36	E-32

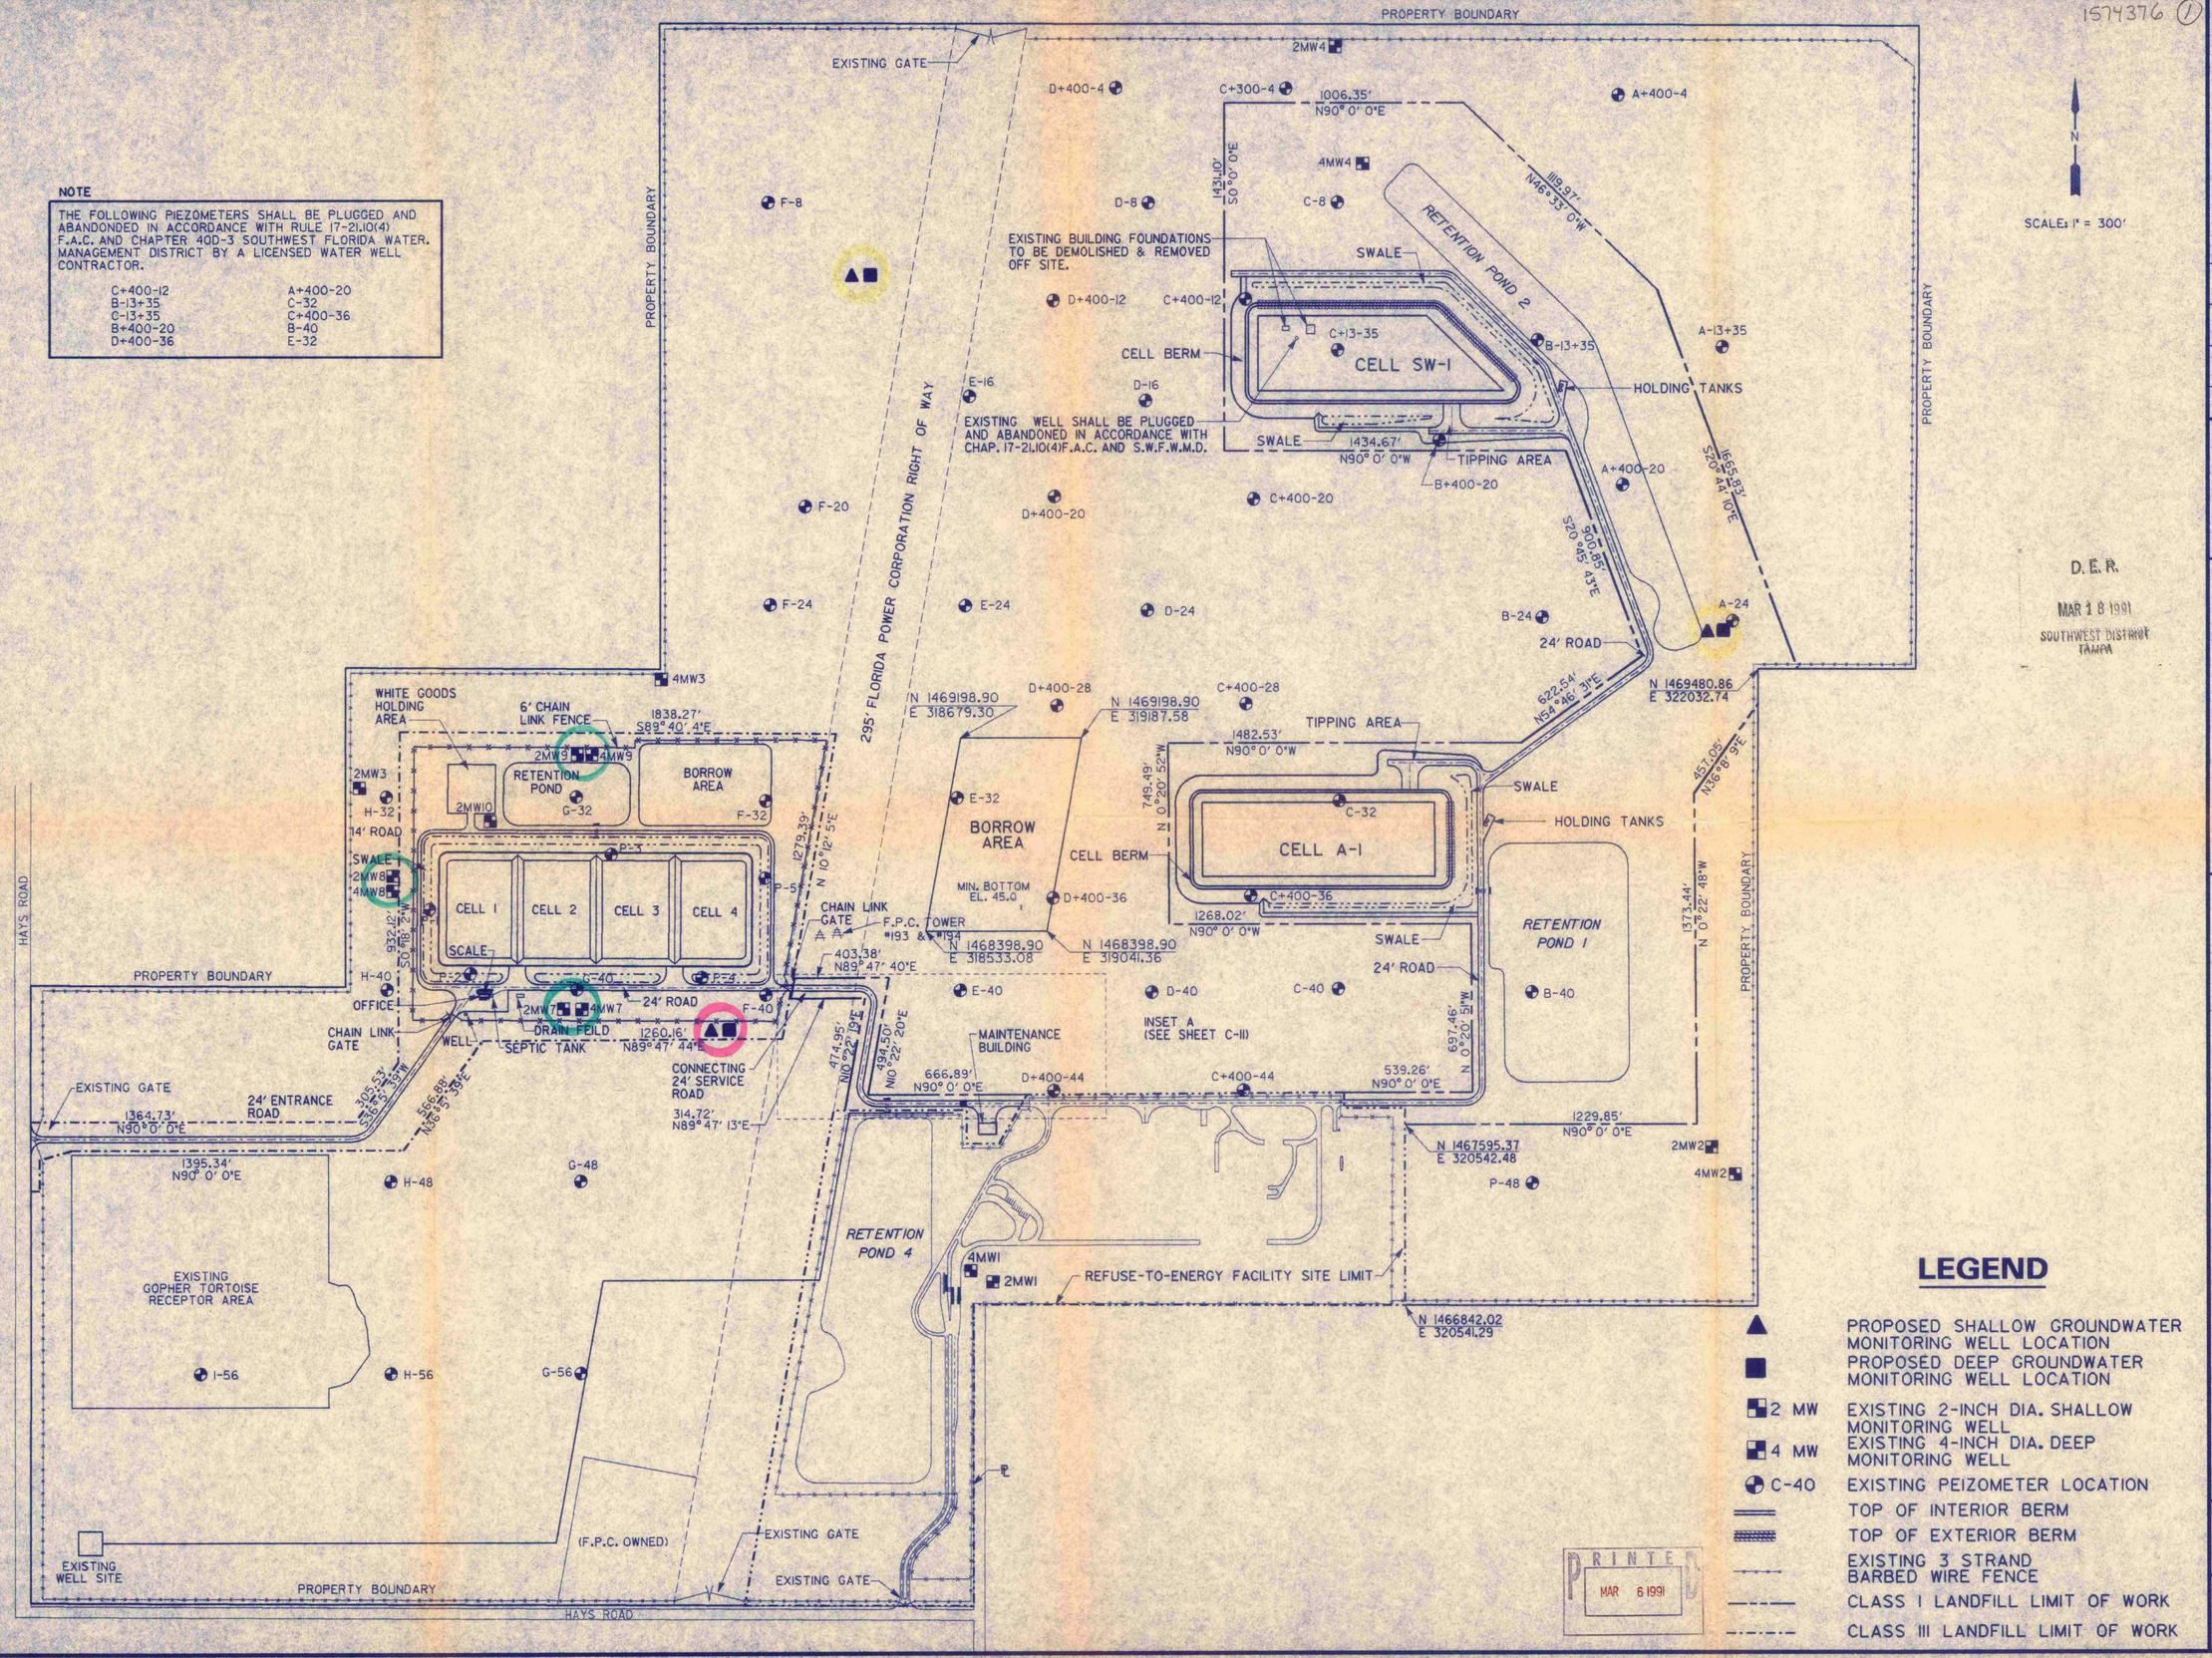

SCALE: 1" = 300'

D.E.R.
MAR 18 1991
SOUTHWEST DISTRICT TAMPA

LEGEND

- ▲ PROPOSED SHALLOW GROUNDWATER MONITORING WELL LOCATION
- ■ PROPOSED DEEP GROUNDWATER MONITORING WELL LOCATION
- 2 MW EXISTING 2-INCH DIA. SHALLOW MONITORING WELL
- 4 MW EXISTING 4-INCH DIA. DEEP MONITORING WELL
- C-40 EXISTING PEIZOMETER LOCATION
- TOP OF INTERIOR BERM
- TOP OF EXTERIOR BERM
- EXISTING 3 STRAND BARBED WIRE FENCE
- CLASS I LANDFILL LIMIT OF WORK
- CLASS III LANDFILL LIMIT OF WORK

PRINTED MAR 6 1991

REV. NO.	DATE	DRWN	CHKD	REMARKS

DESIGNED BY: CJG
DRAWN BY: SRB
CHECKED BY: LKS
APPROVED BY: DM
DATE: AUG. 1989

CAMP DRESSER & McKEE INC.

CDM

WEST PASCO COUNTY CLASS I LANDFILL - PHASE I CONSTRUCTION DRAWINGS

SITE LAYOUT

PASCO COUNTY, FLORIDA

PROJECT NO. 6104-03

SHEET NO. C-6

DATE OF PLOT IS 6-MAR-1991 16:20
NAME OF FILE IS ZFH:110,37J4PK03C06.DGN;2