




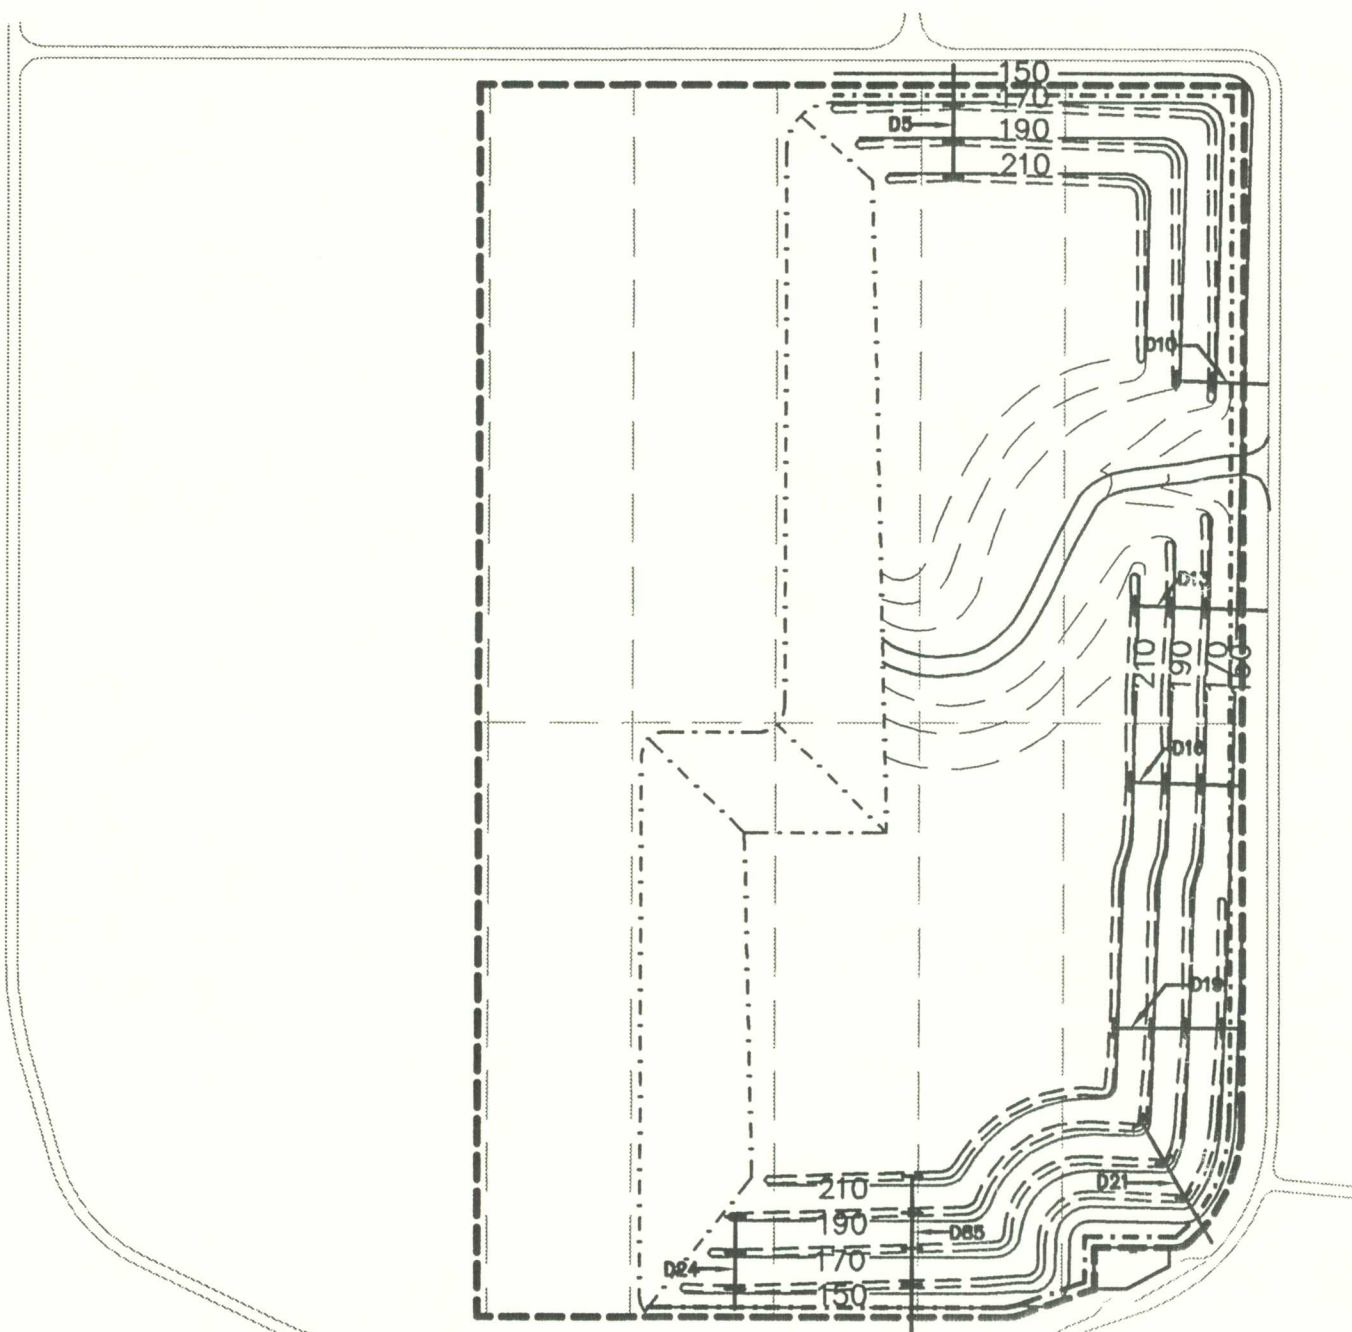


FILL PHASE 1
COMPLETE

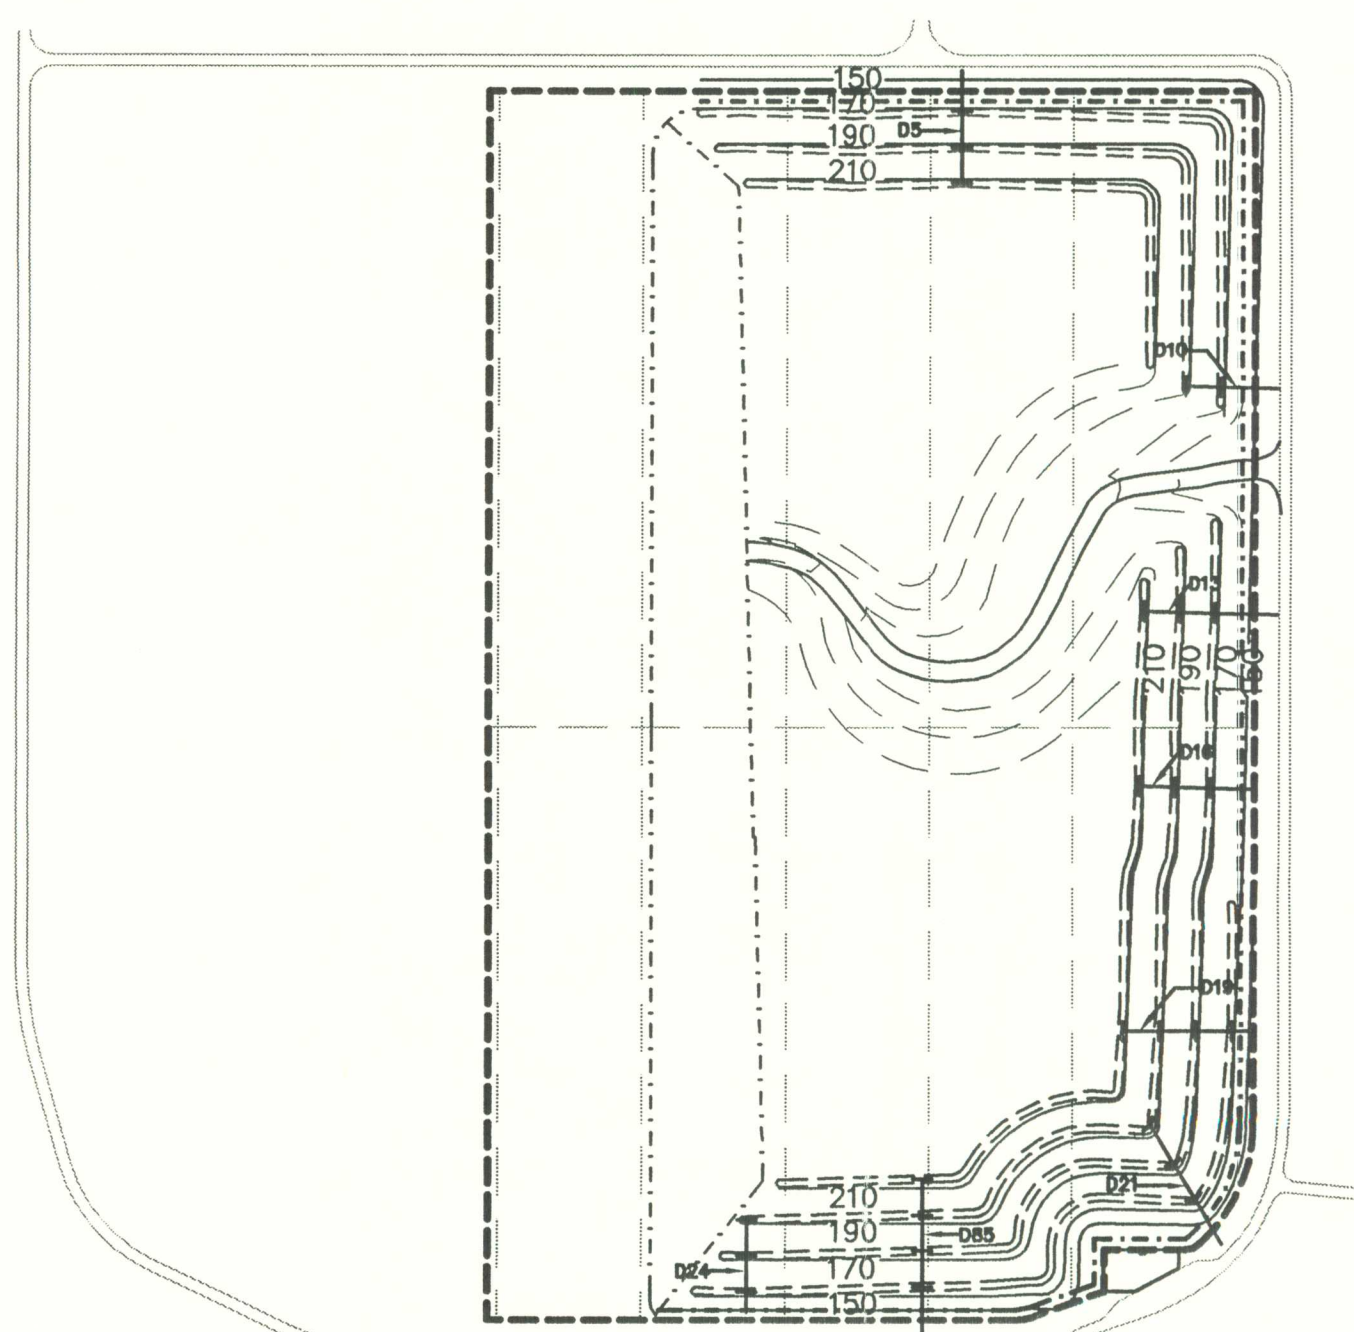


FILL PHASE 2
COMPLETE

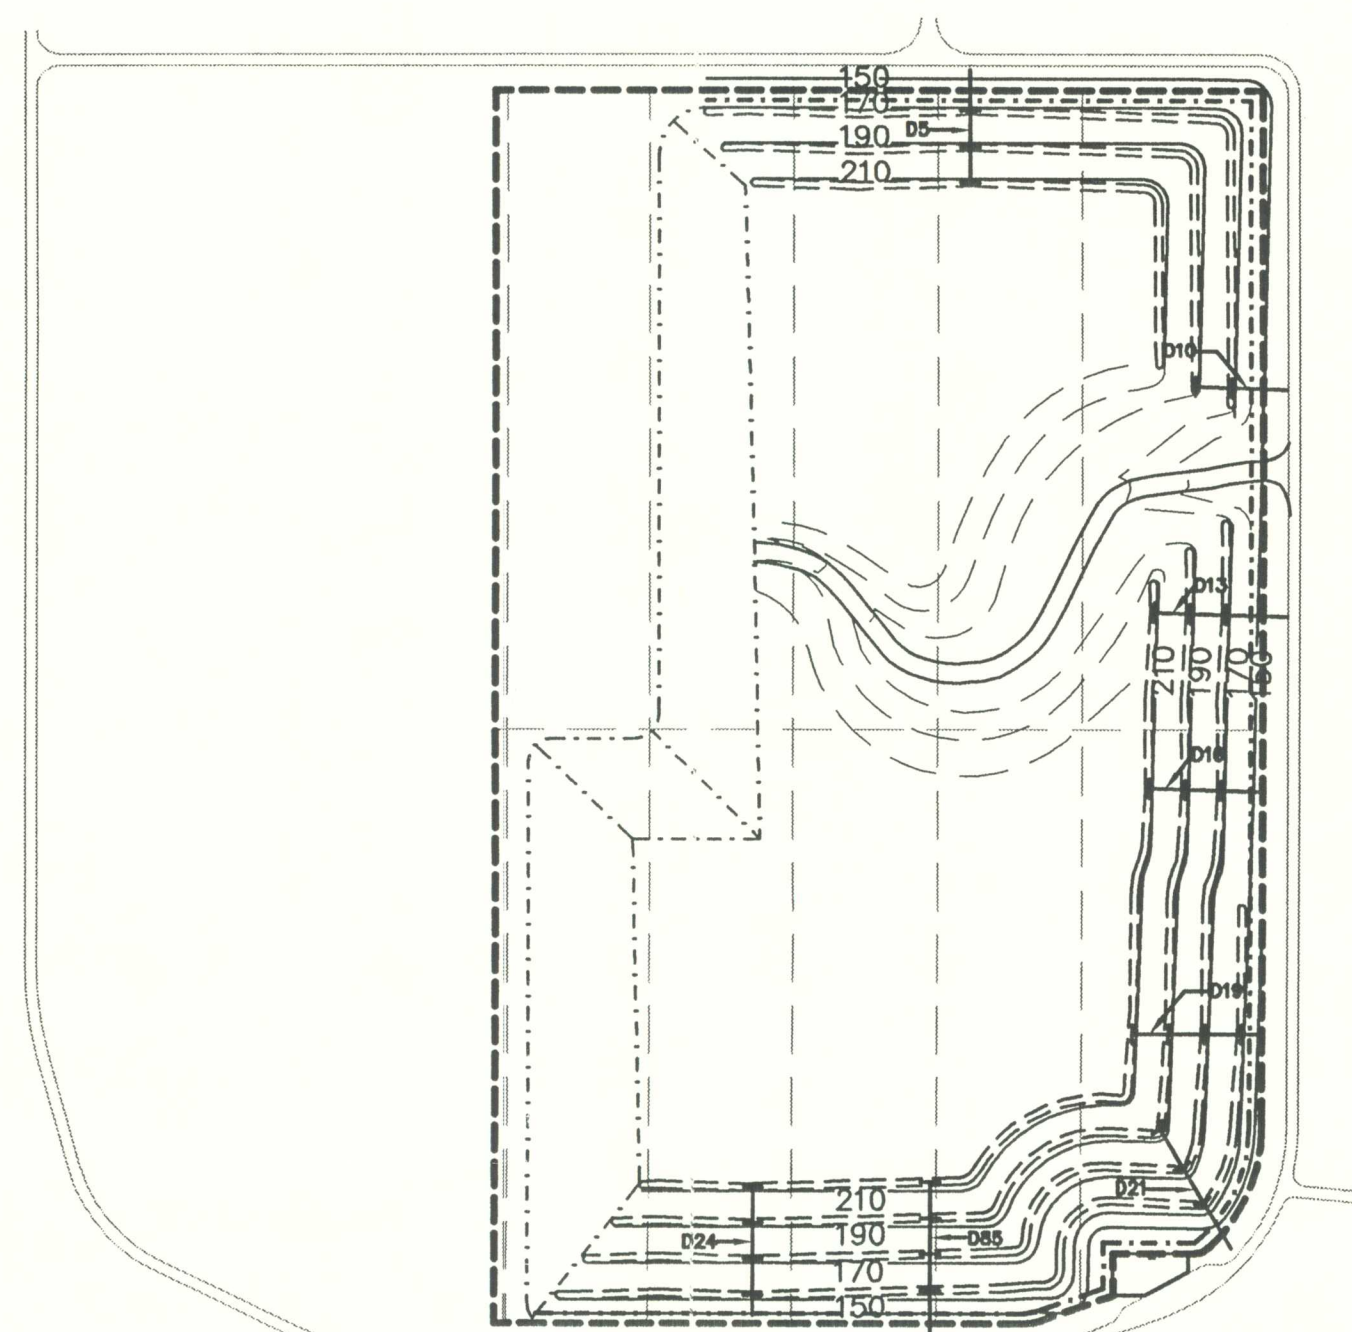


FILL PHASE 3
COMPLETE

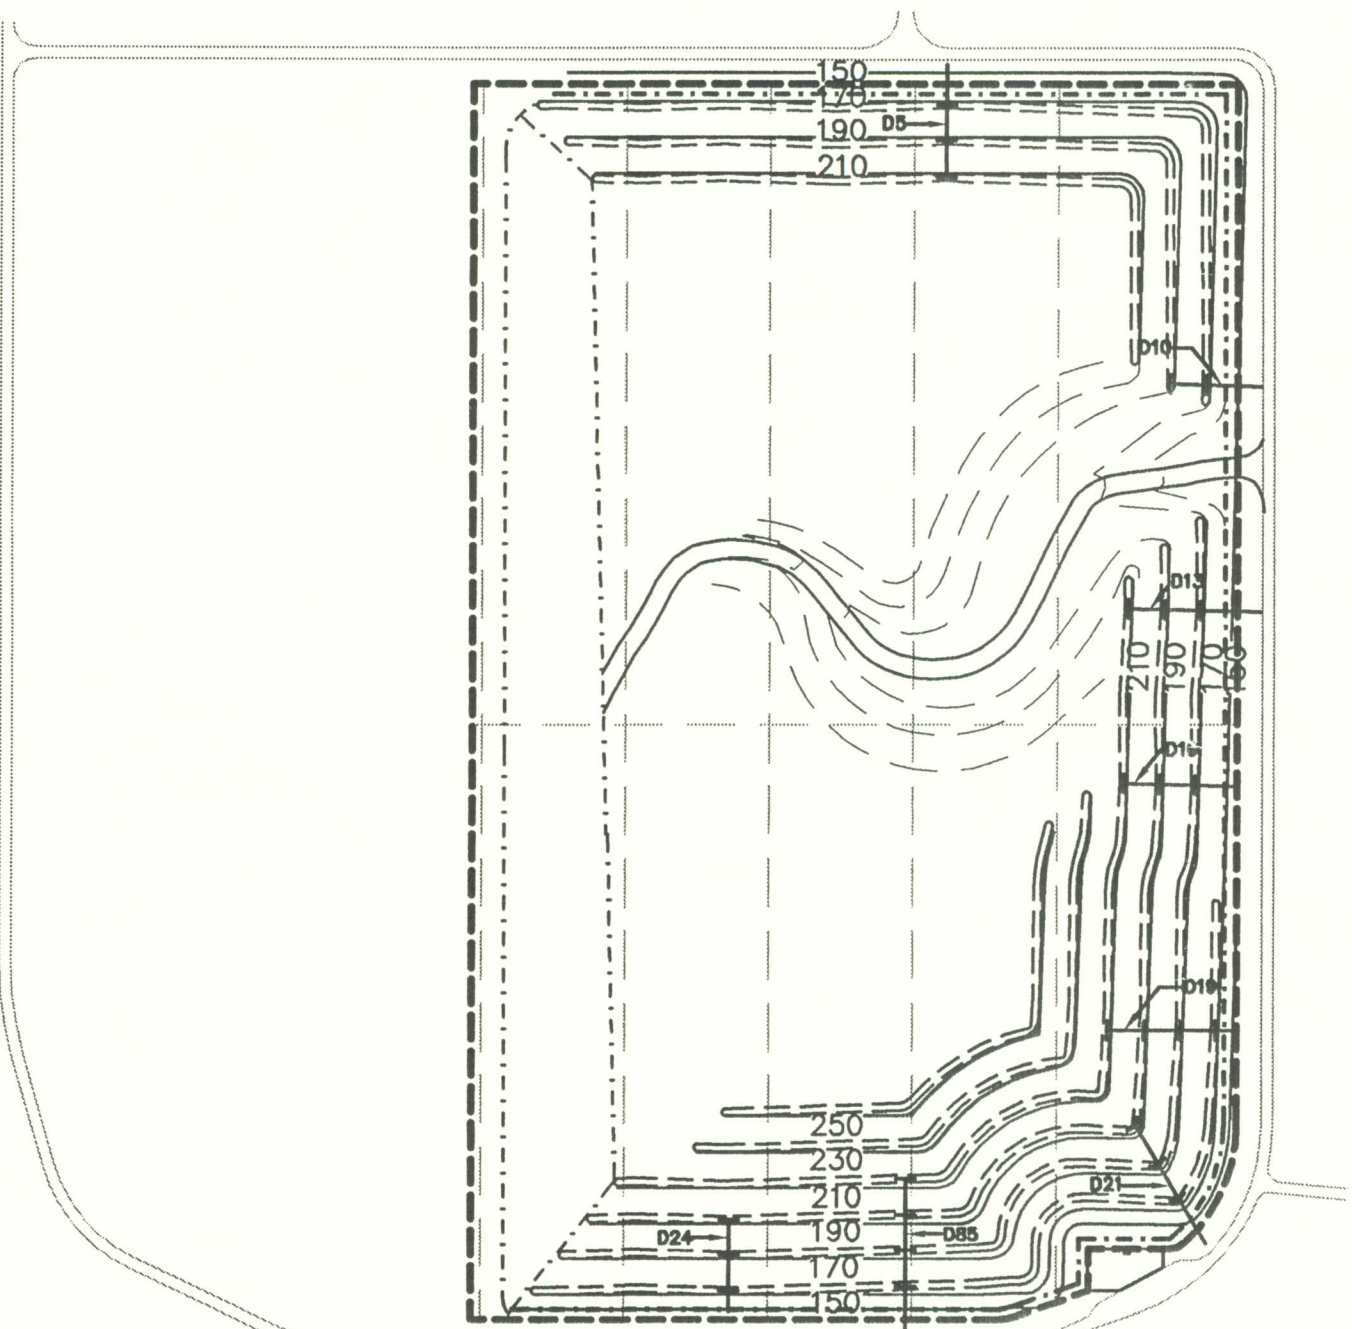

FILL PHASE 4
COMPLETE

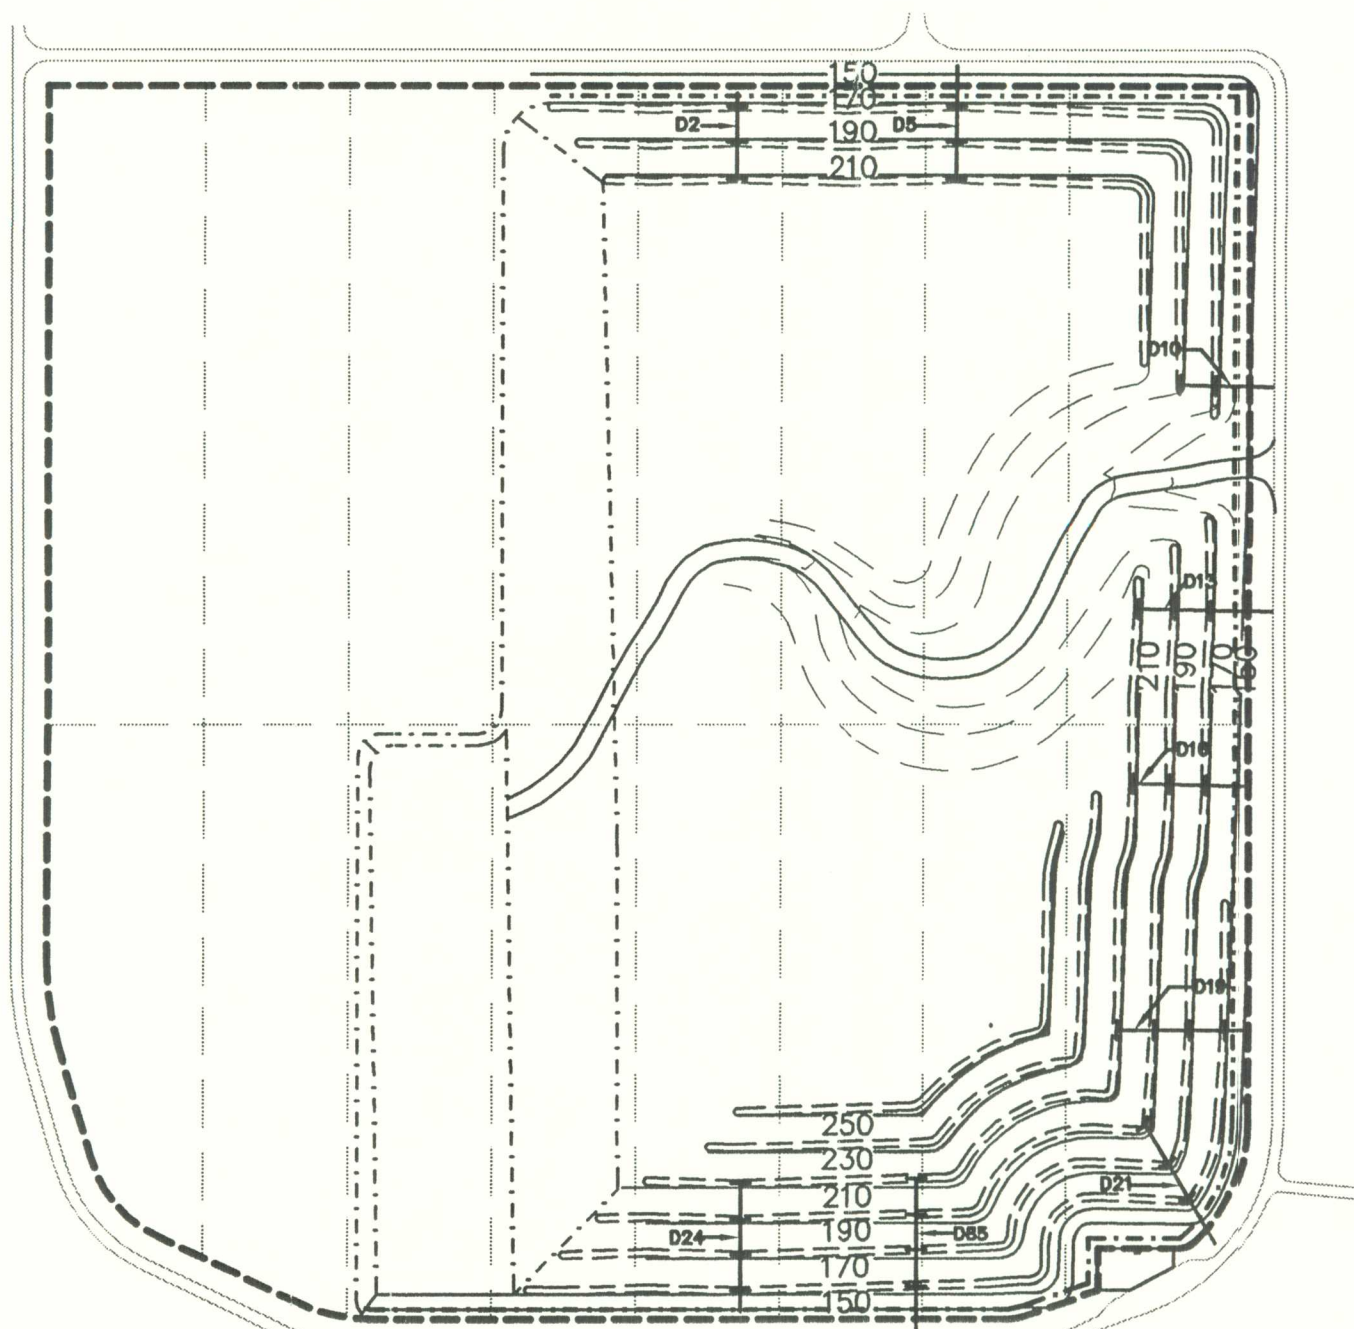

FILL PHASE 5
COMPLETE

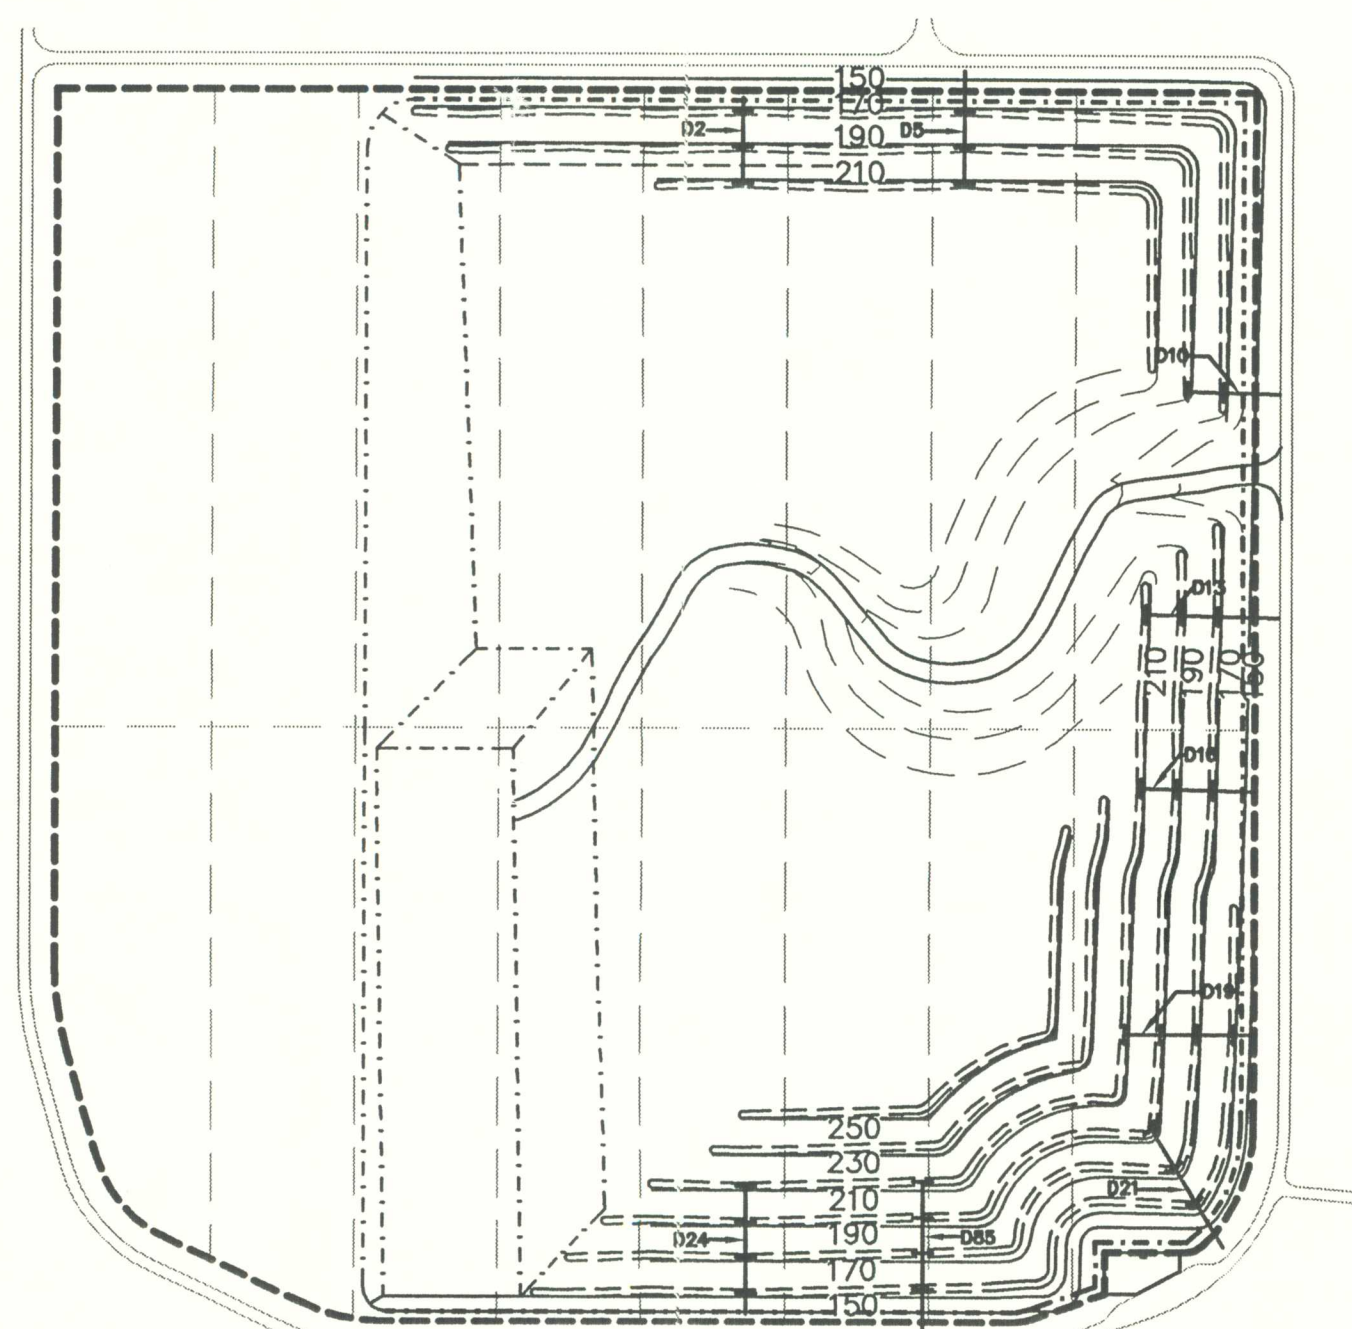

FILL PHASE 6
COMPLETE

LEGEND	
—150—	FINAL CONTOUR
- - - - -	LIMITS OF LINER
— — — — —	LINER PHASE LINE
- - - - -	LIMITS OF FILL
— — — — —	ACCESS ROAD
— — — — —	ROADWAY
- - - - -	TERRACE
+++++	DOWNCOMER PIPE


NOTE
FILL PHASING MAY BE CHANGED
DUE TO OPERATIONAL NEEDS.

PERMIT DOCUMENT


FILL PHASING PLAN
TRAIL RIDGE LANDFILL PERMIT RENEWAL
FOR
TRAIL RIDGE LANDFILL, INC.

England-Thims & Miller, Inc.
ENGINEERS - PLANNERS - SURVEYORS - LANDSCAPE ARCHITECTS
14776 ST. AUGUSTINE ROAD JACKSONVILLE, FLORIDA 32268
CERTIFICATE OF AUTHORIZATION NUMBER: 2684
PHONE NUMBER (904) 642-9890 FAX NUMBER (904) 642-4485


ETW NO. 02-025
DRAWN BY: S.J.L.
DESIGNED BY: J.B.C.
CHECKED BY: J.B.C.
DATE: SEPTEMBER 25, 2002
REVISIONS:
8-20-02 MODIFIED FILL PHASES 5 AND 6 AND
12-10-02 UPDATED ACCESS ROAD.
12-10-02 MODIFIED FILL PHASE 6.
SUBMITTED TO DEP. 9-25-02

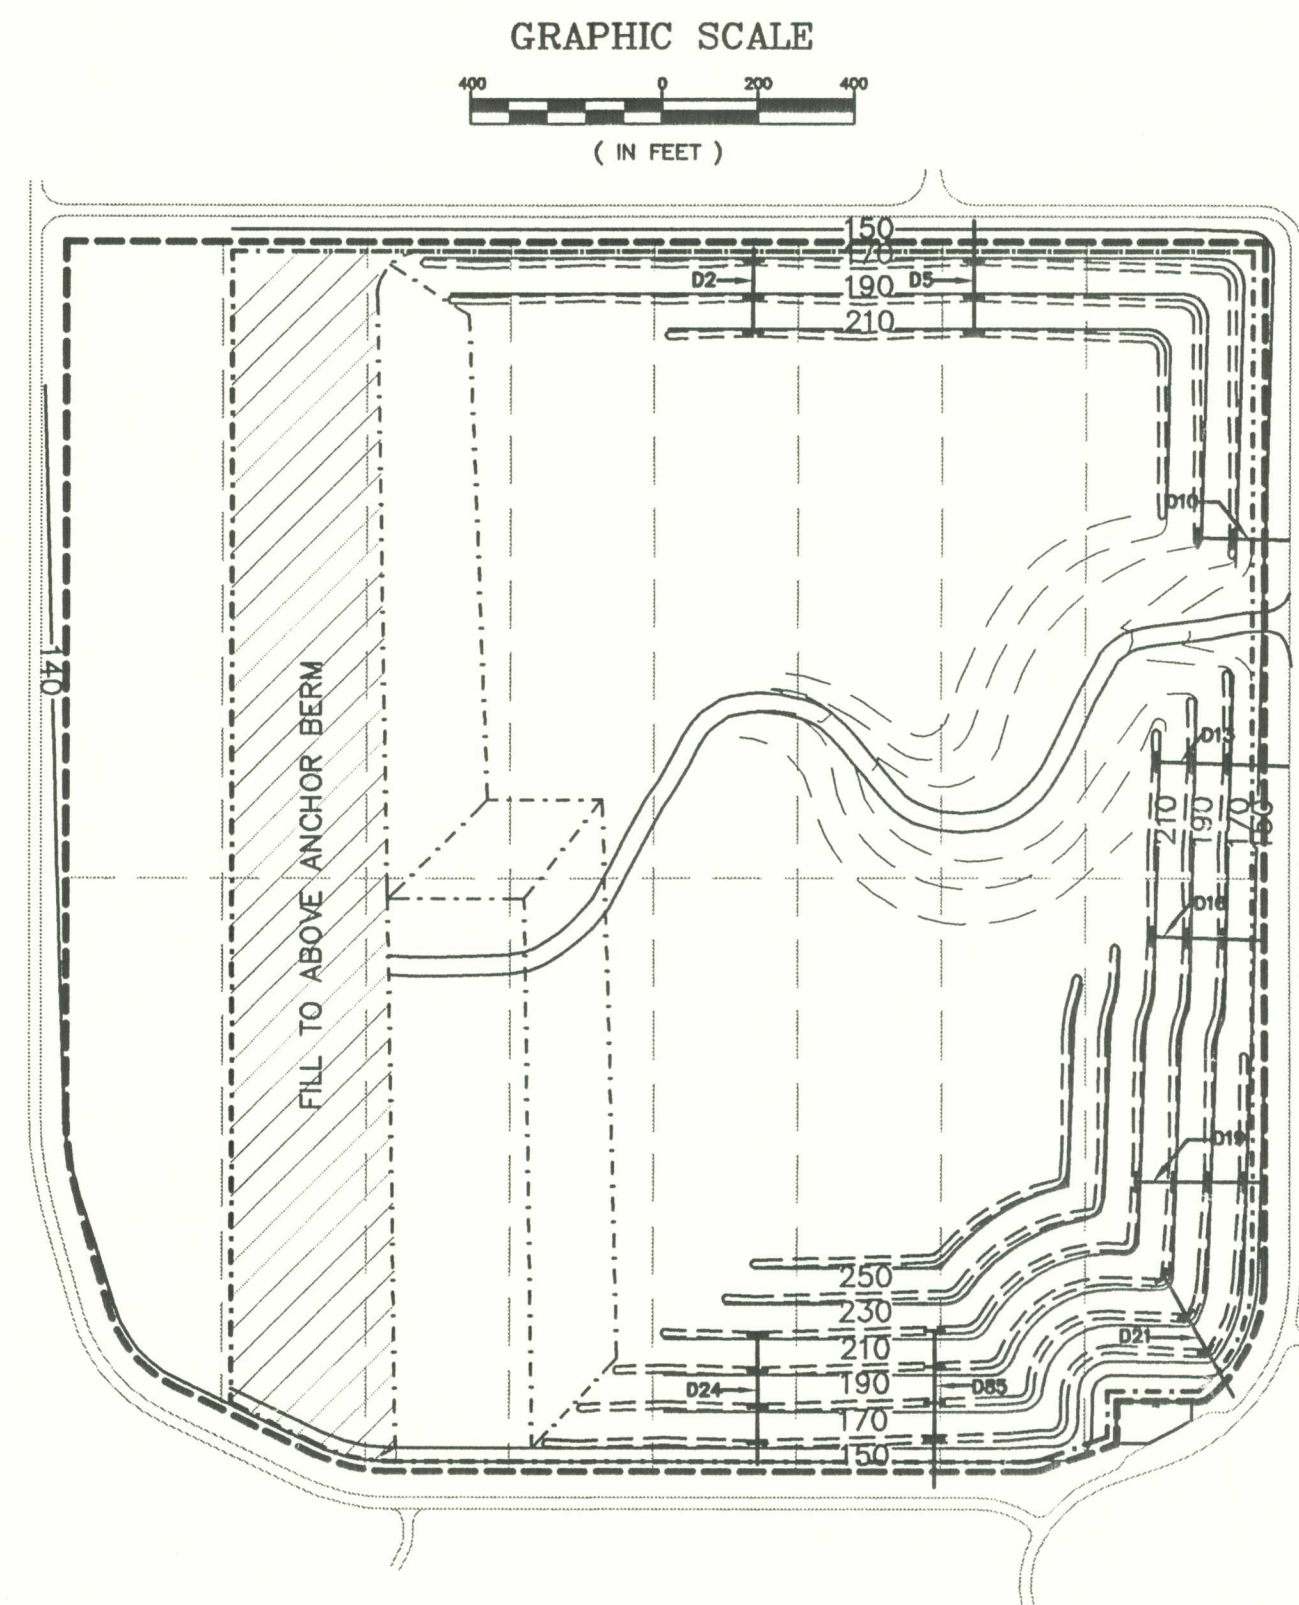


FILL PHASE 6A
COMPLETE

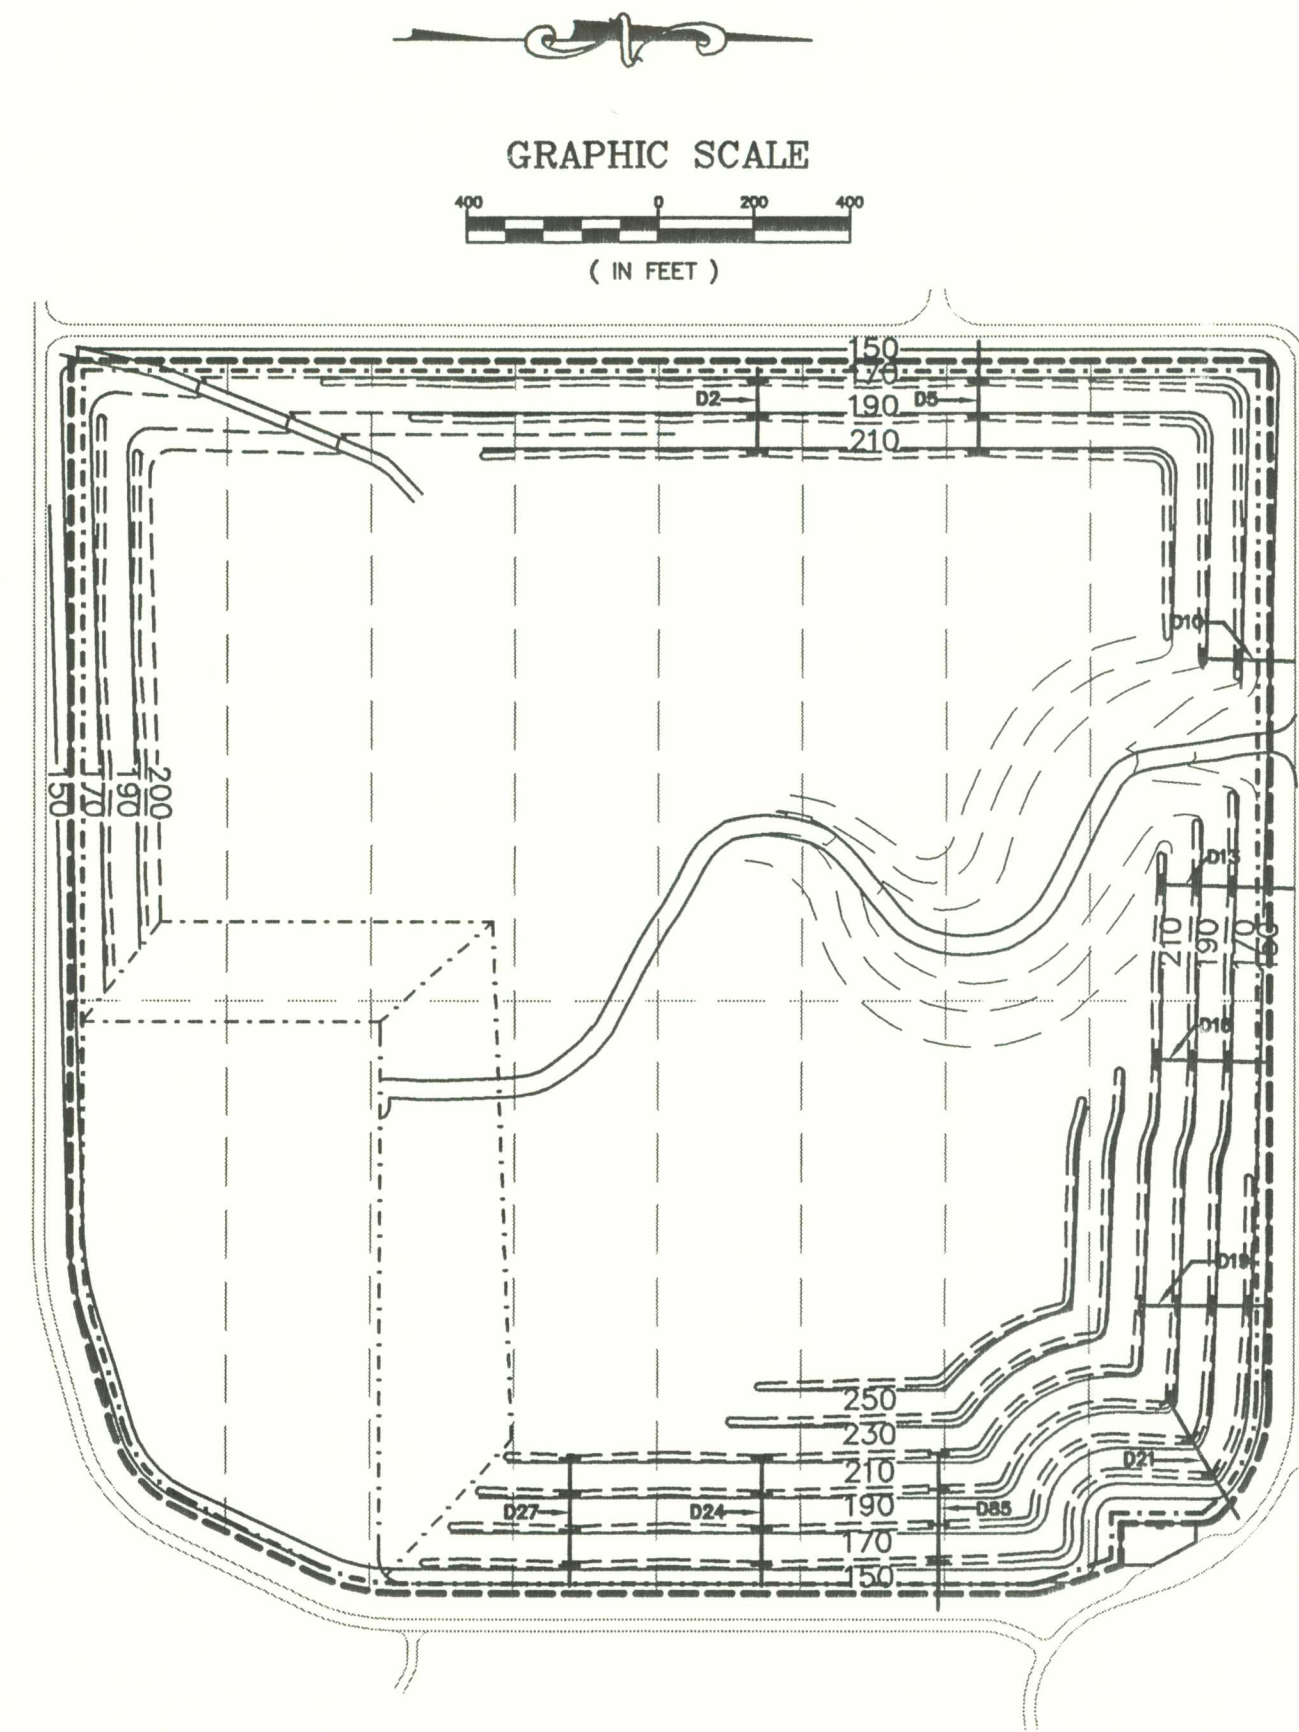


FILL PHASE 8

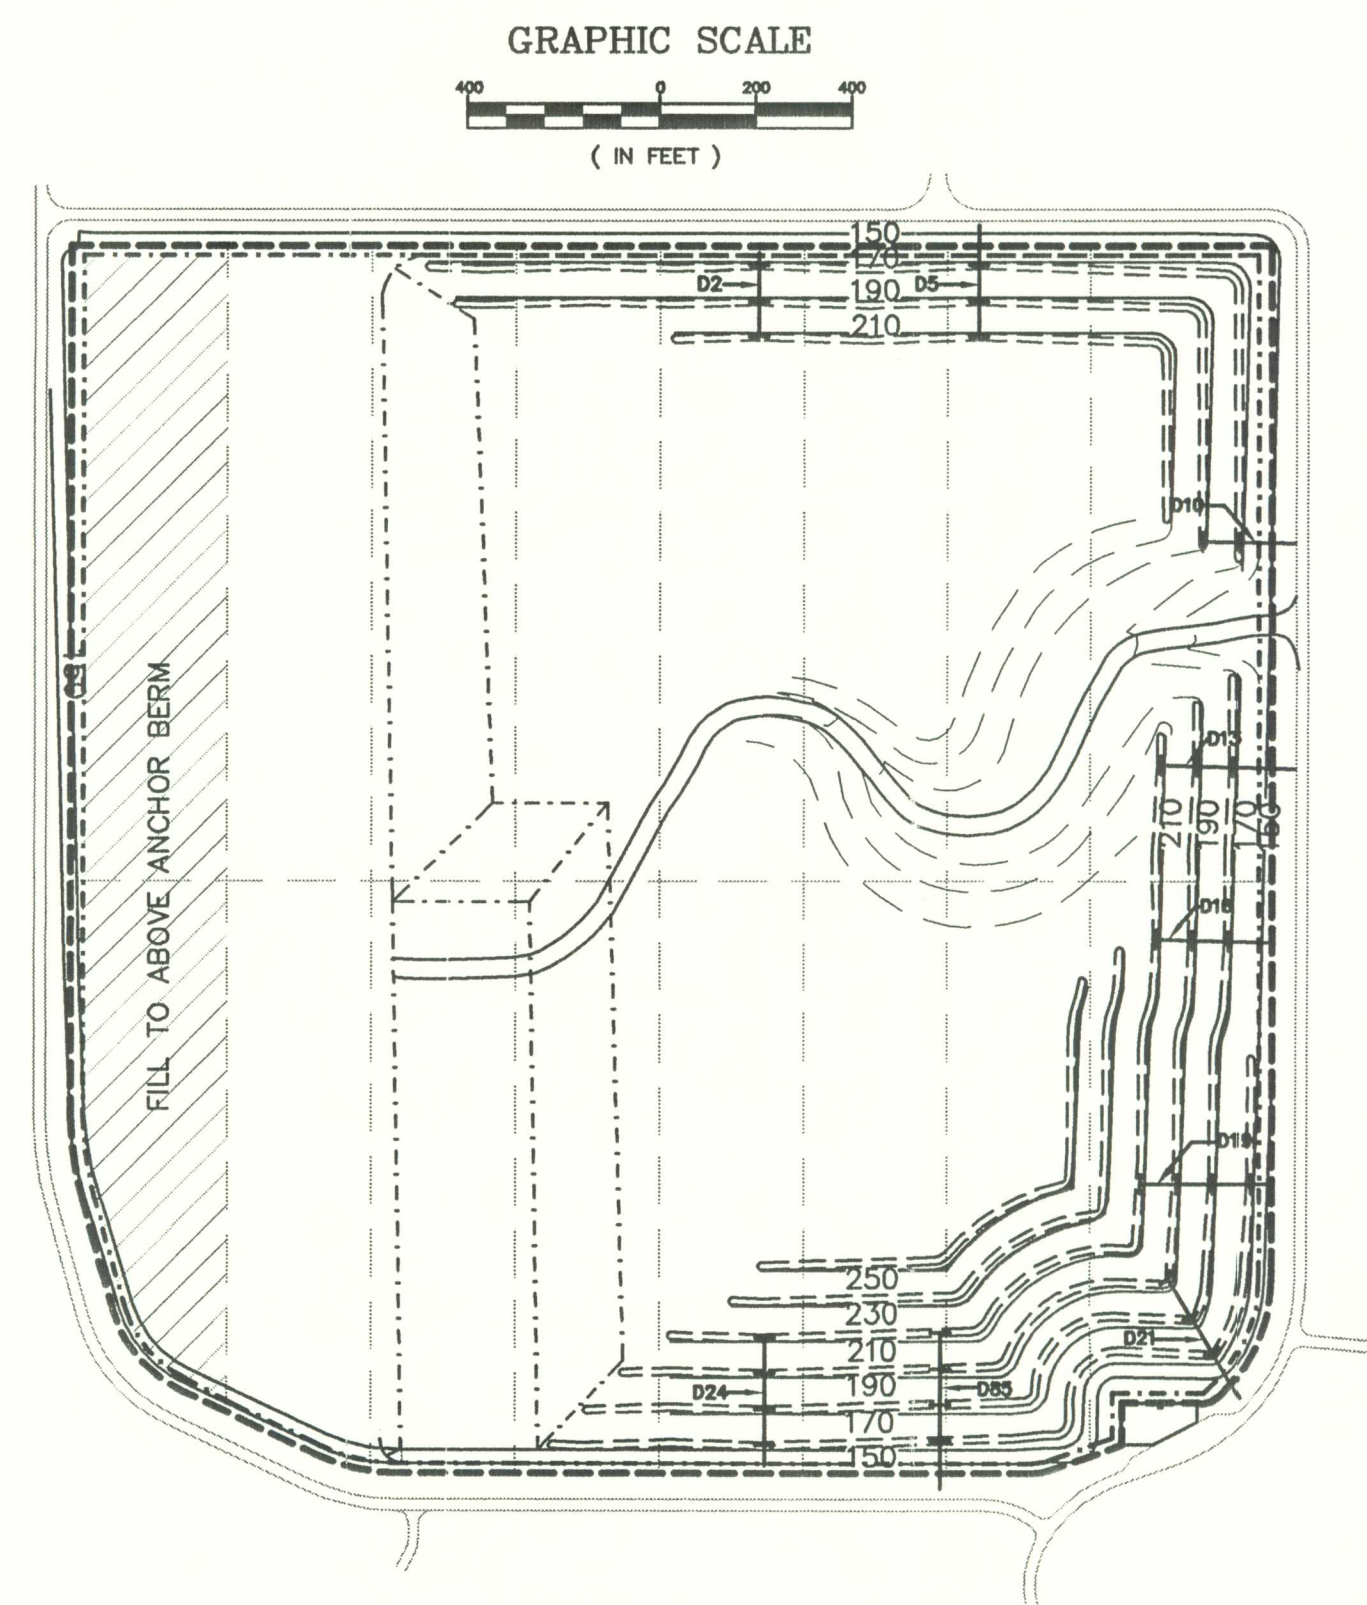


FILL PHASE 6B
COMPLETE

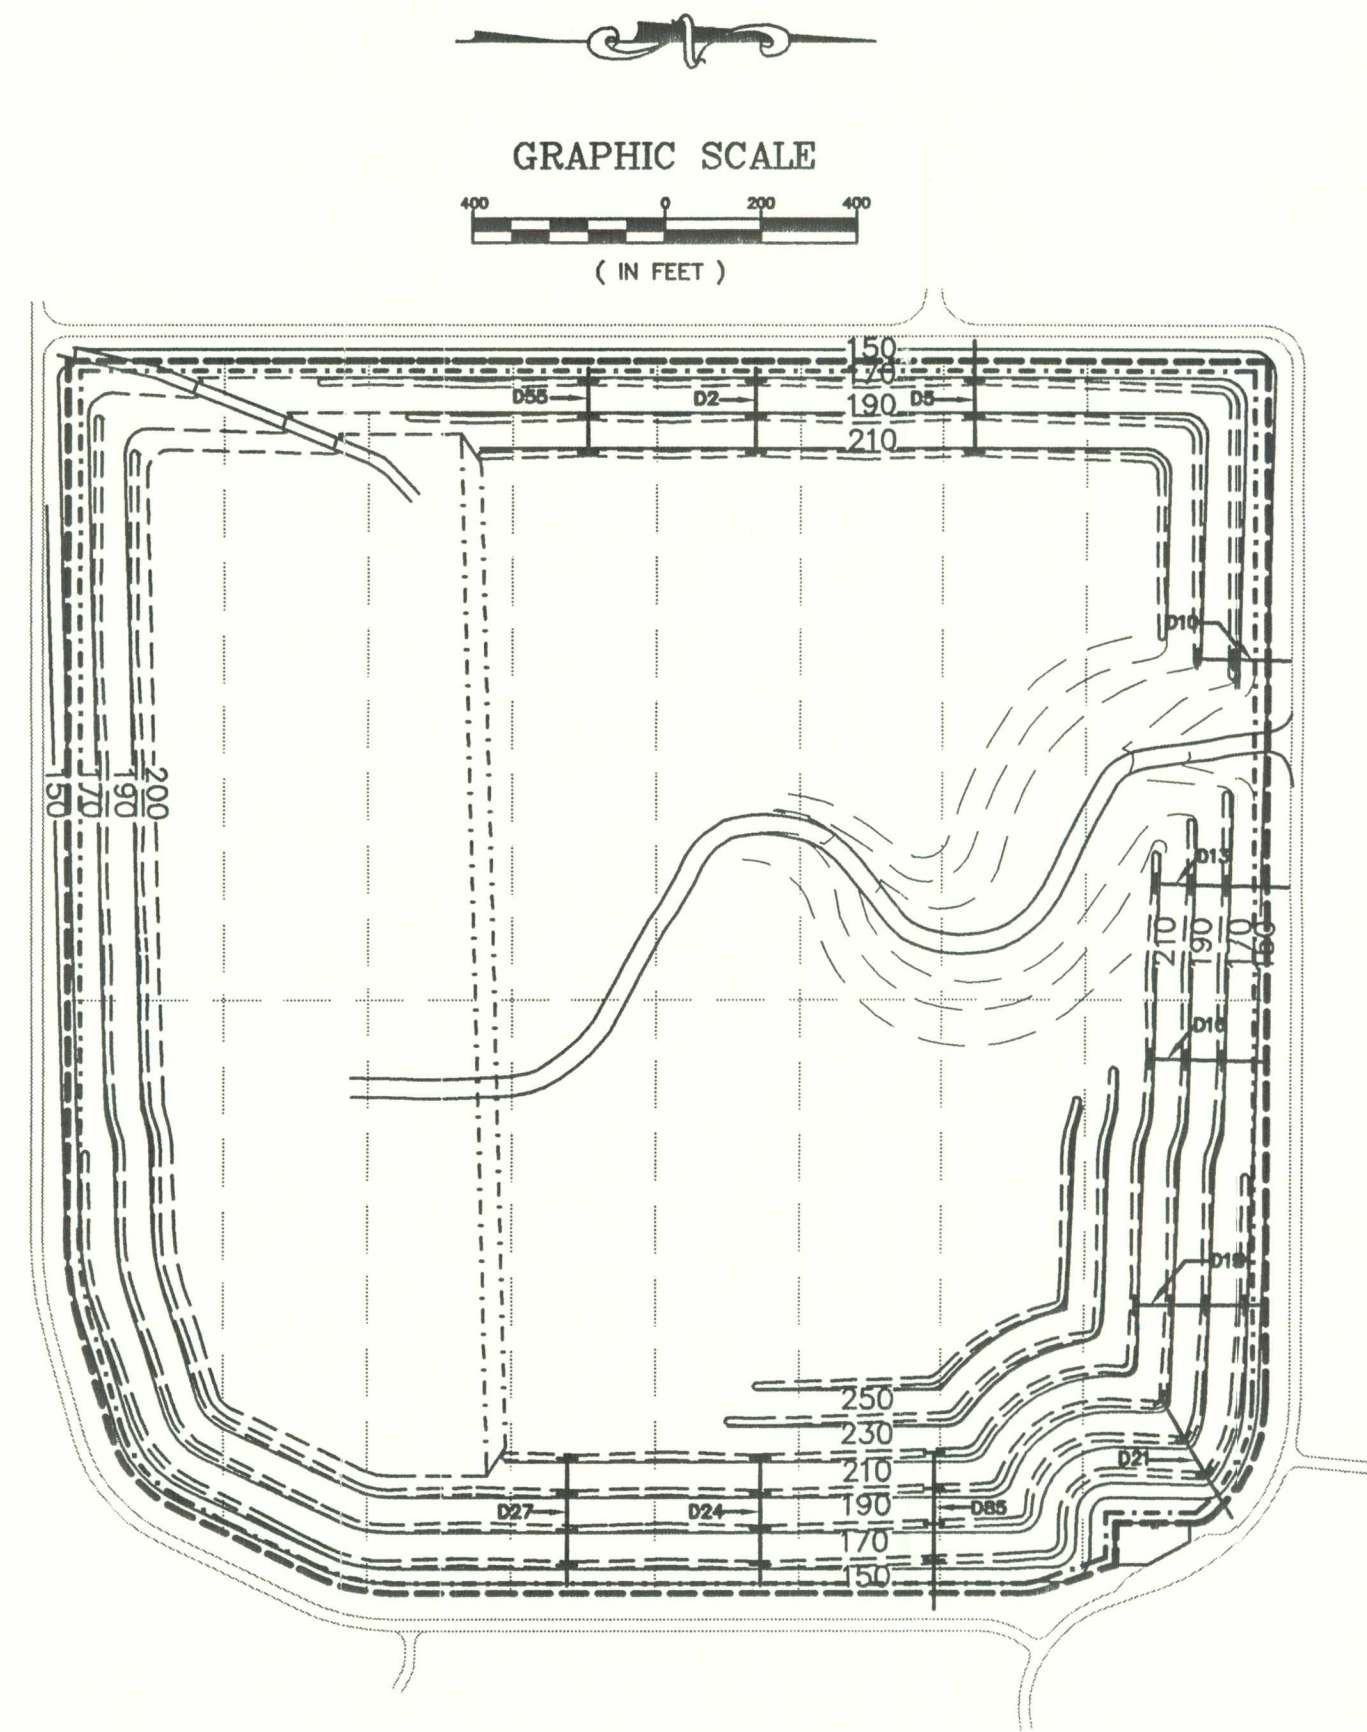

FILL PHASE 9

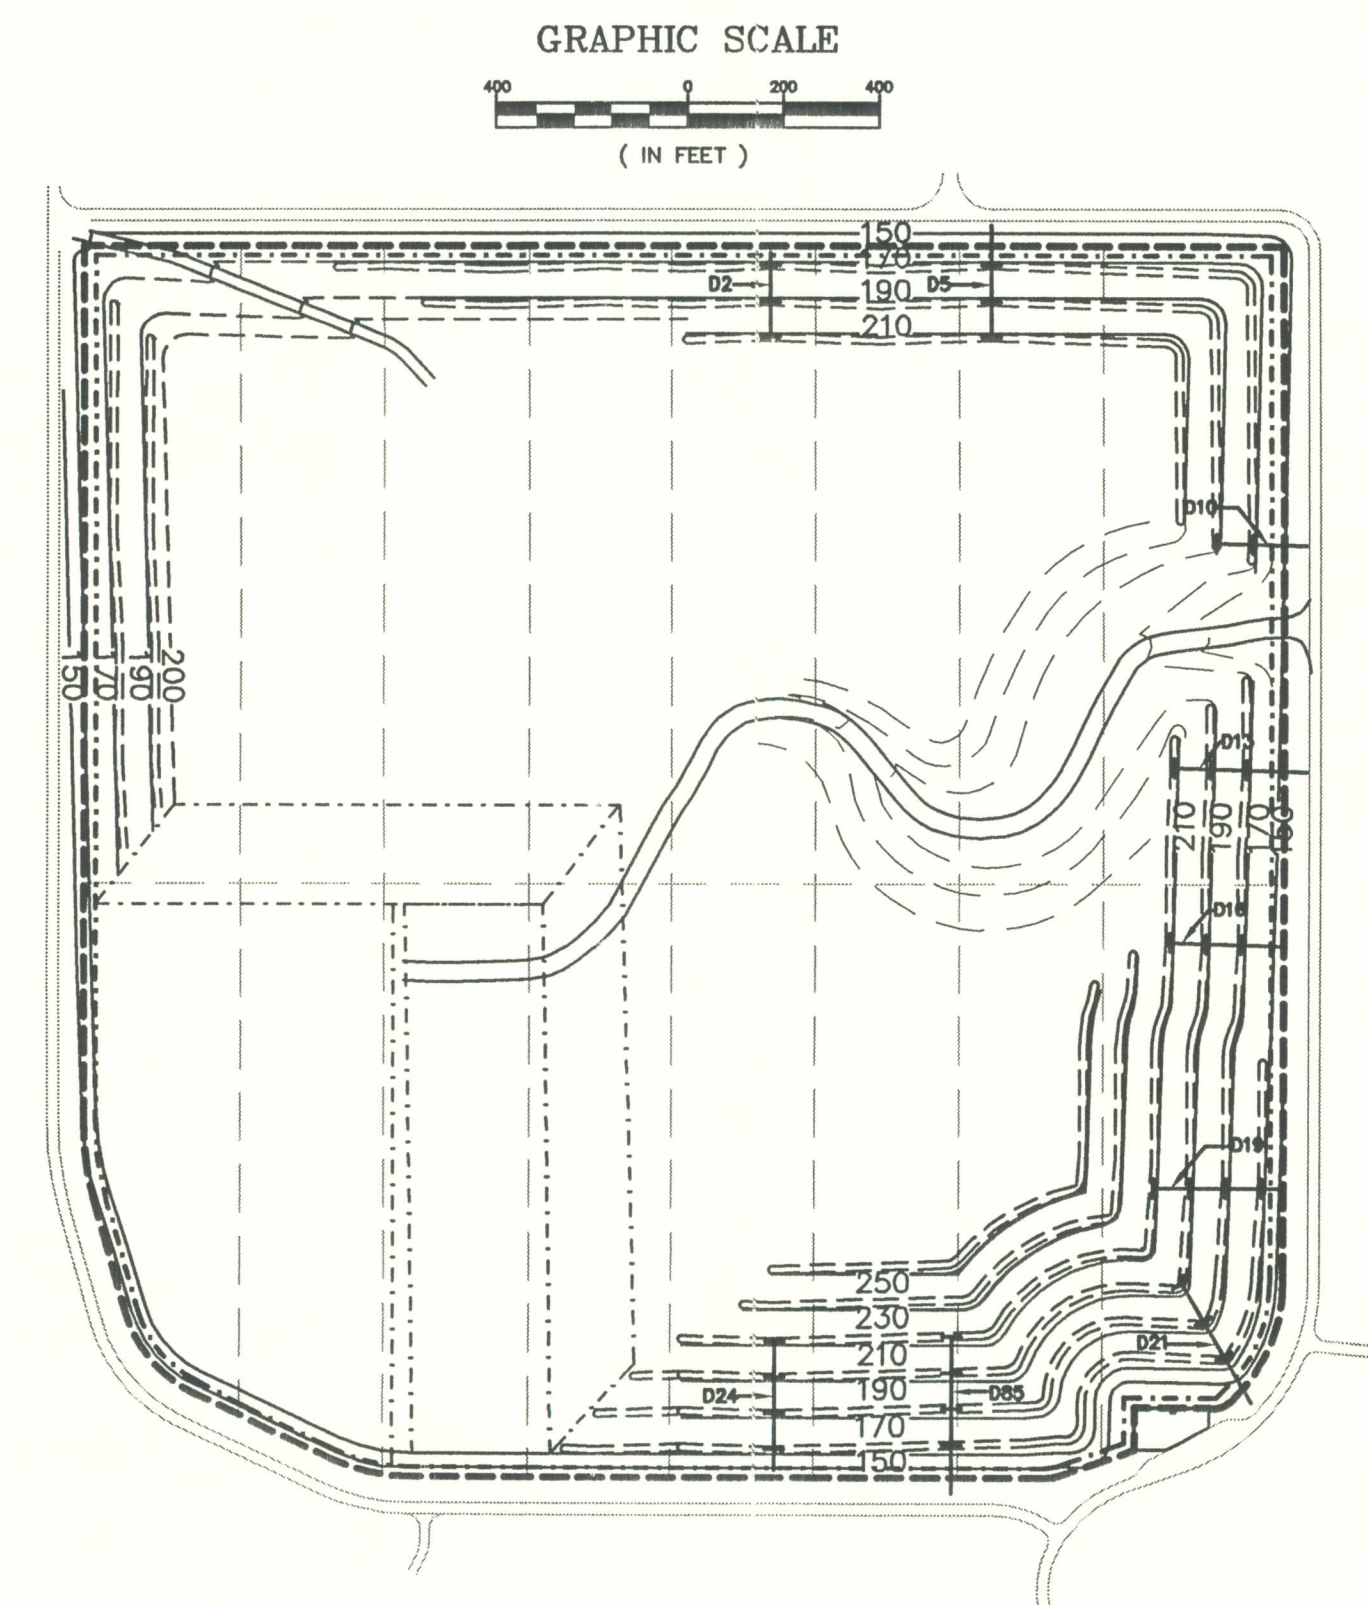

FILL PHASE 7
CURRENT OPERATIONS

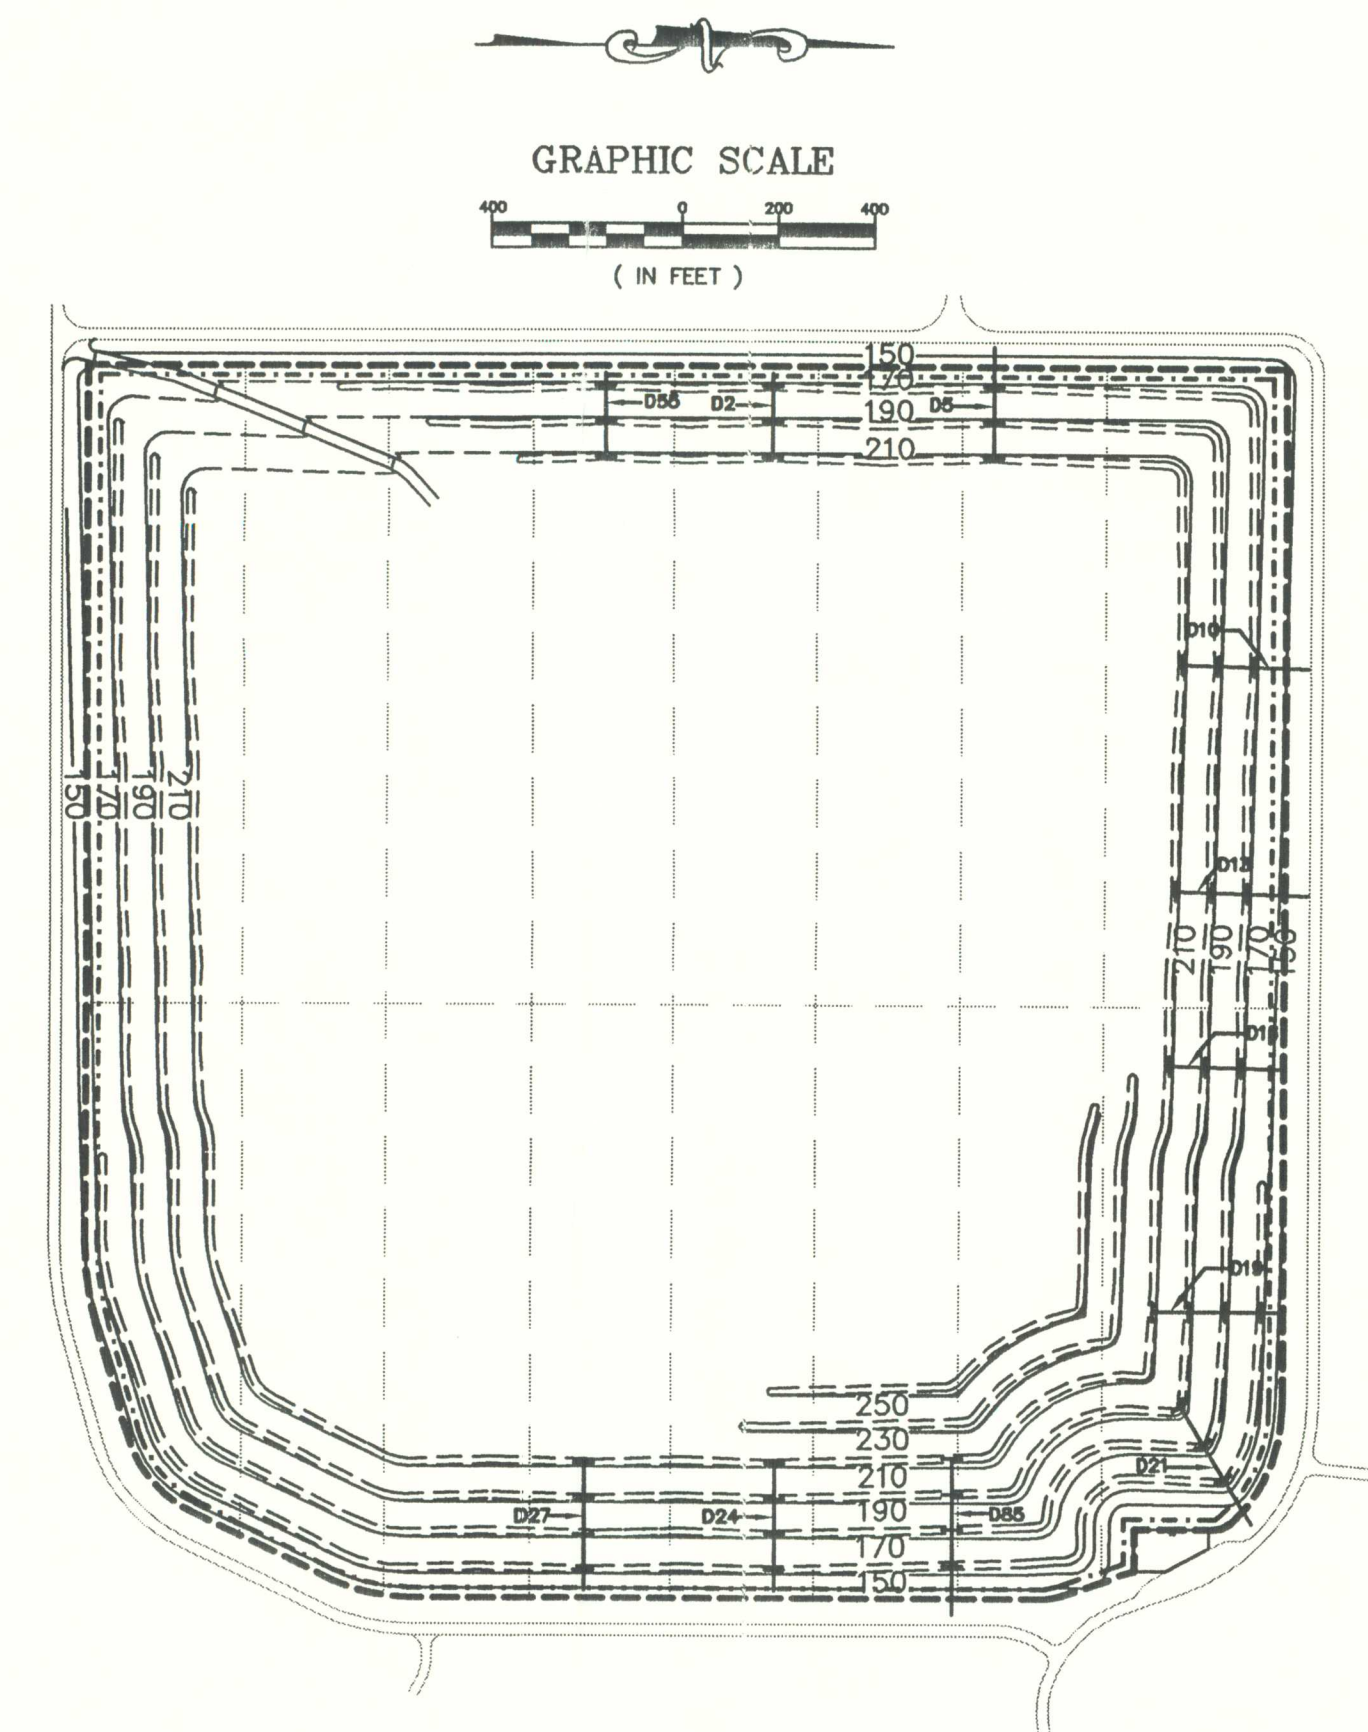

FILL PHASE 10

LEGEND

- 150— FINAL CONTOUR
- - - LIMITS OF LINER
- - - LINER PHASE LINE
- - - LIMITS OF FILL
- ACCESS ROAD
- ROADWAY
- - - TERRACE
- + + + DOWNCOMER PIPE

NOTE
FILL PHASING MAY BE CHANGED
DUE TO OPERATIONAL NEEDS.

PERMIT DOCUMENT

FILL PHASING PLAN

**TRAIL RIDGE LANDFILL PERMIT RENEWAL
FOR
TRAIL RIDGE LANDFILL, INC.**

England-Thimby & Miller, Inc.
ENGINEERS - PLANNERS - SURVEYORS - LANDSCAPE ARCHITECTS
14776 ST. AUGUSTINE ROAD JACONTSVILLE, FLORIDA 32068
CERTIFICATE OF AUTHORIZATION NUMBER: 2664
PHONE NUMBER (904) 642-8890 FAX NUMBER (904) 646-9485





DRAWING NO.
12

SUBMITTED TO DEP. 9-25-02

REVISIONS:
2-25-00 REVISED FILL PHASES 7 - 12
12-6-00 REVISED FILL PHASES 4, 250
TO REMOVE WESTERN HIGH RISE
11-15-01 ADDED FILL PHASES 6A AND 6B AND
ADDED FILL PHASES 7, 8 & 9
8-20-02 ACCORDING TO
9-20-02 ROAD PHASE 10, UPGRADED ACCESS
12-10-02 ADOPTED FILL PHASES

ETM NO. 02-025
DRAWN BY: S.J.L.
DESIGNED BY: J.B.C.
CHECKED BY: J.B.C.
DATE: SEPTEMBER 25, 2002


Handwritten:
J. B. C.
12/13/02

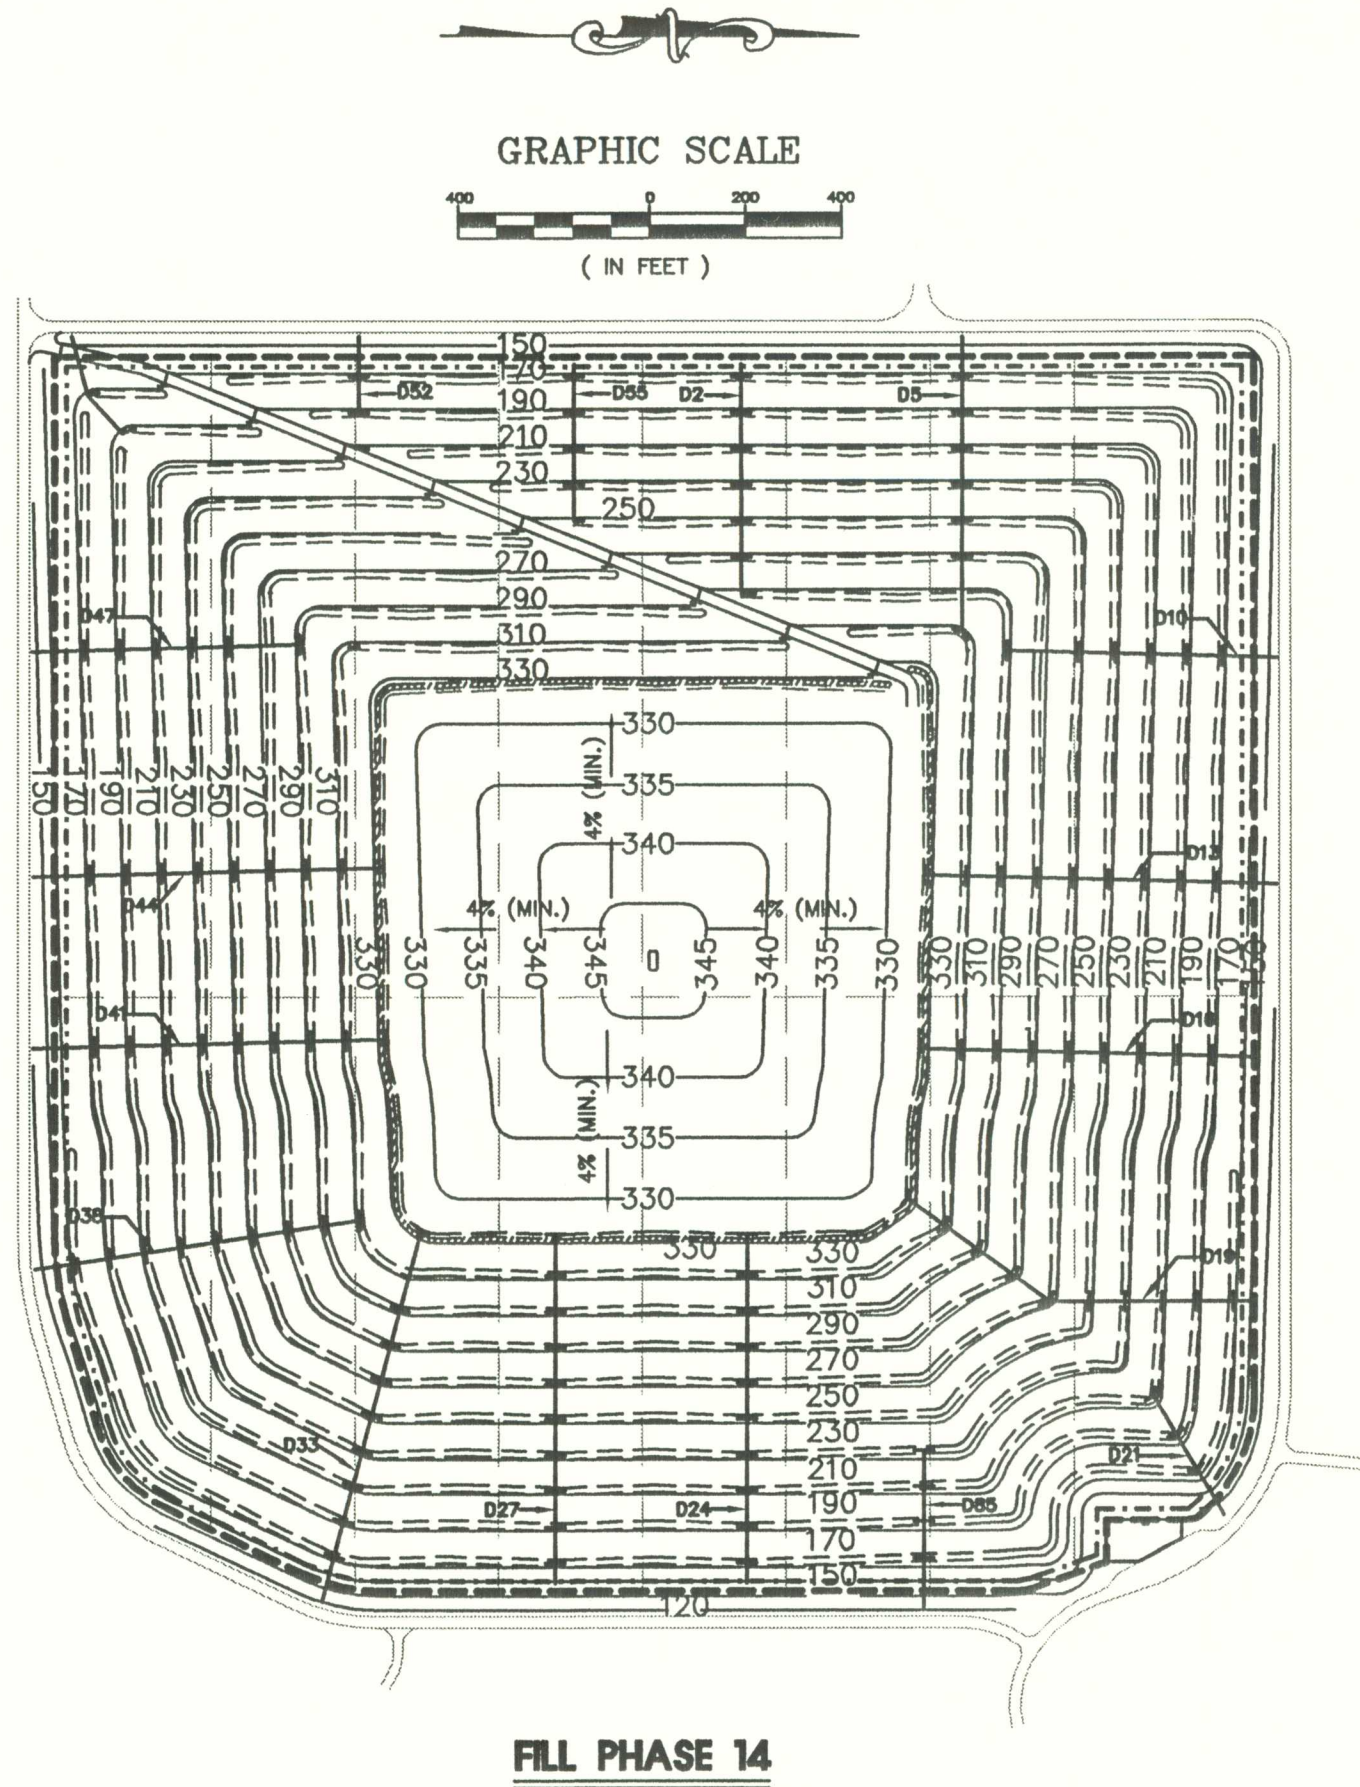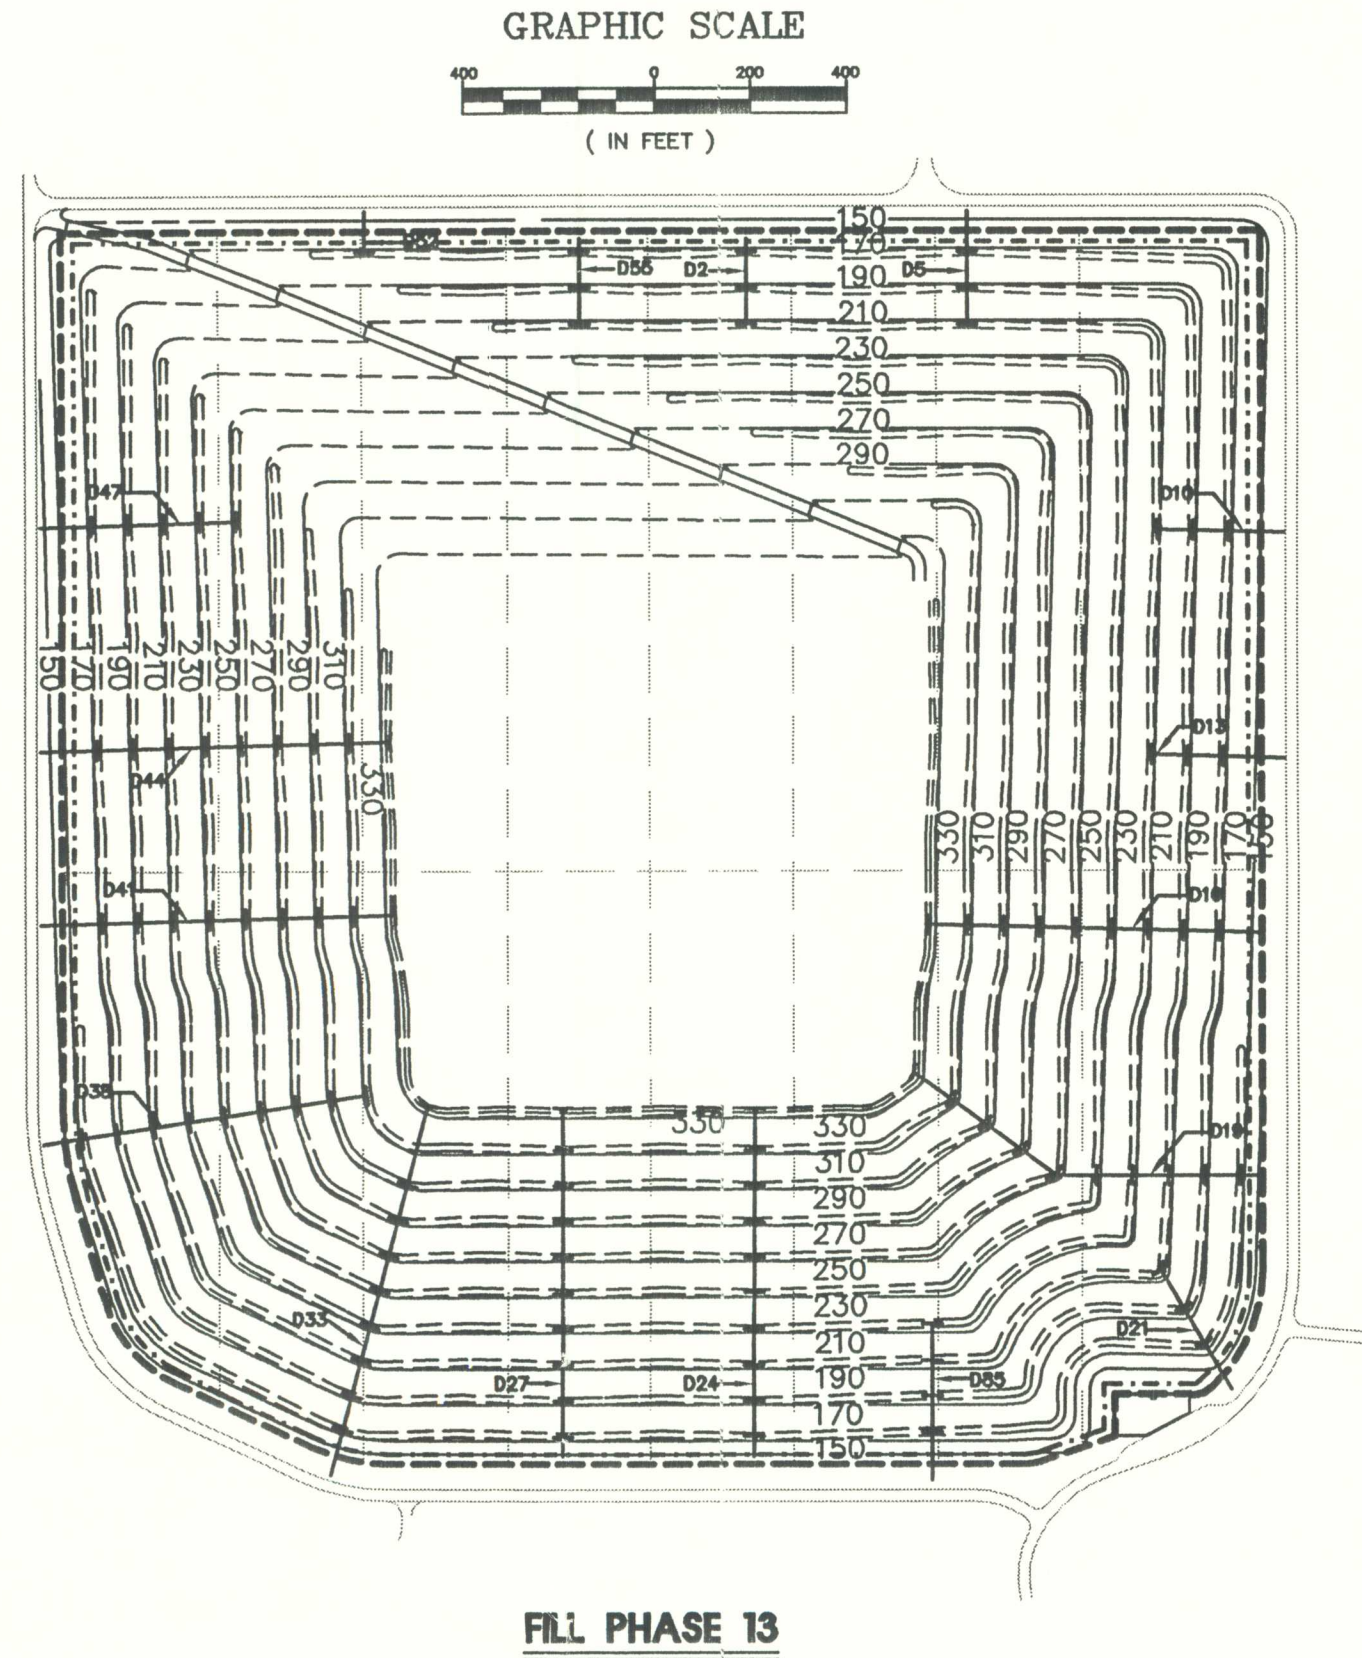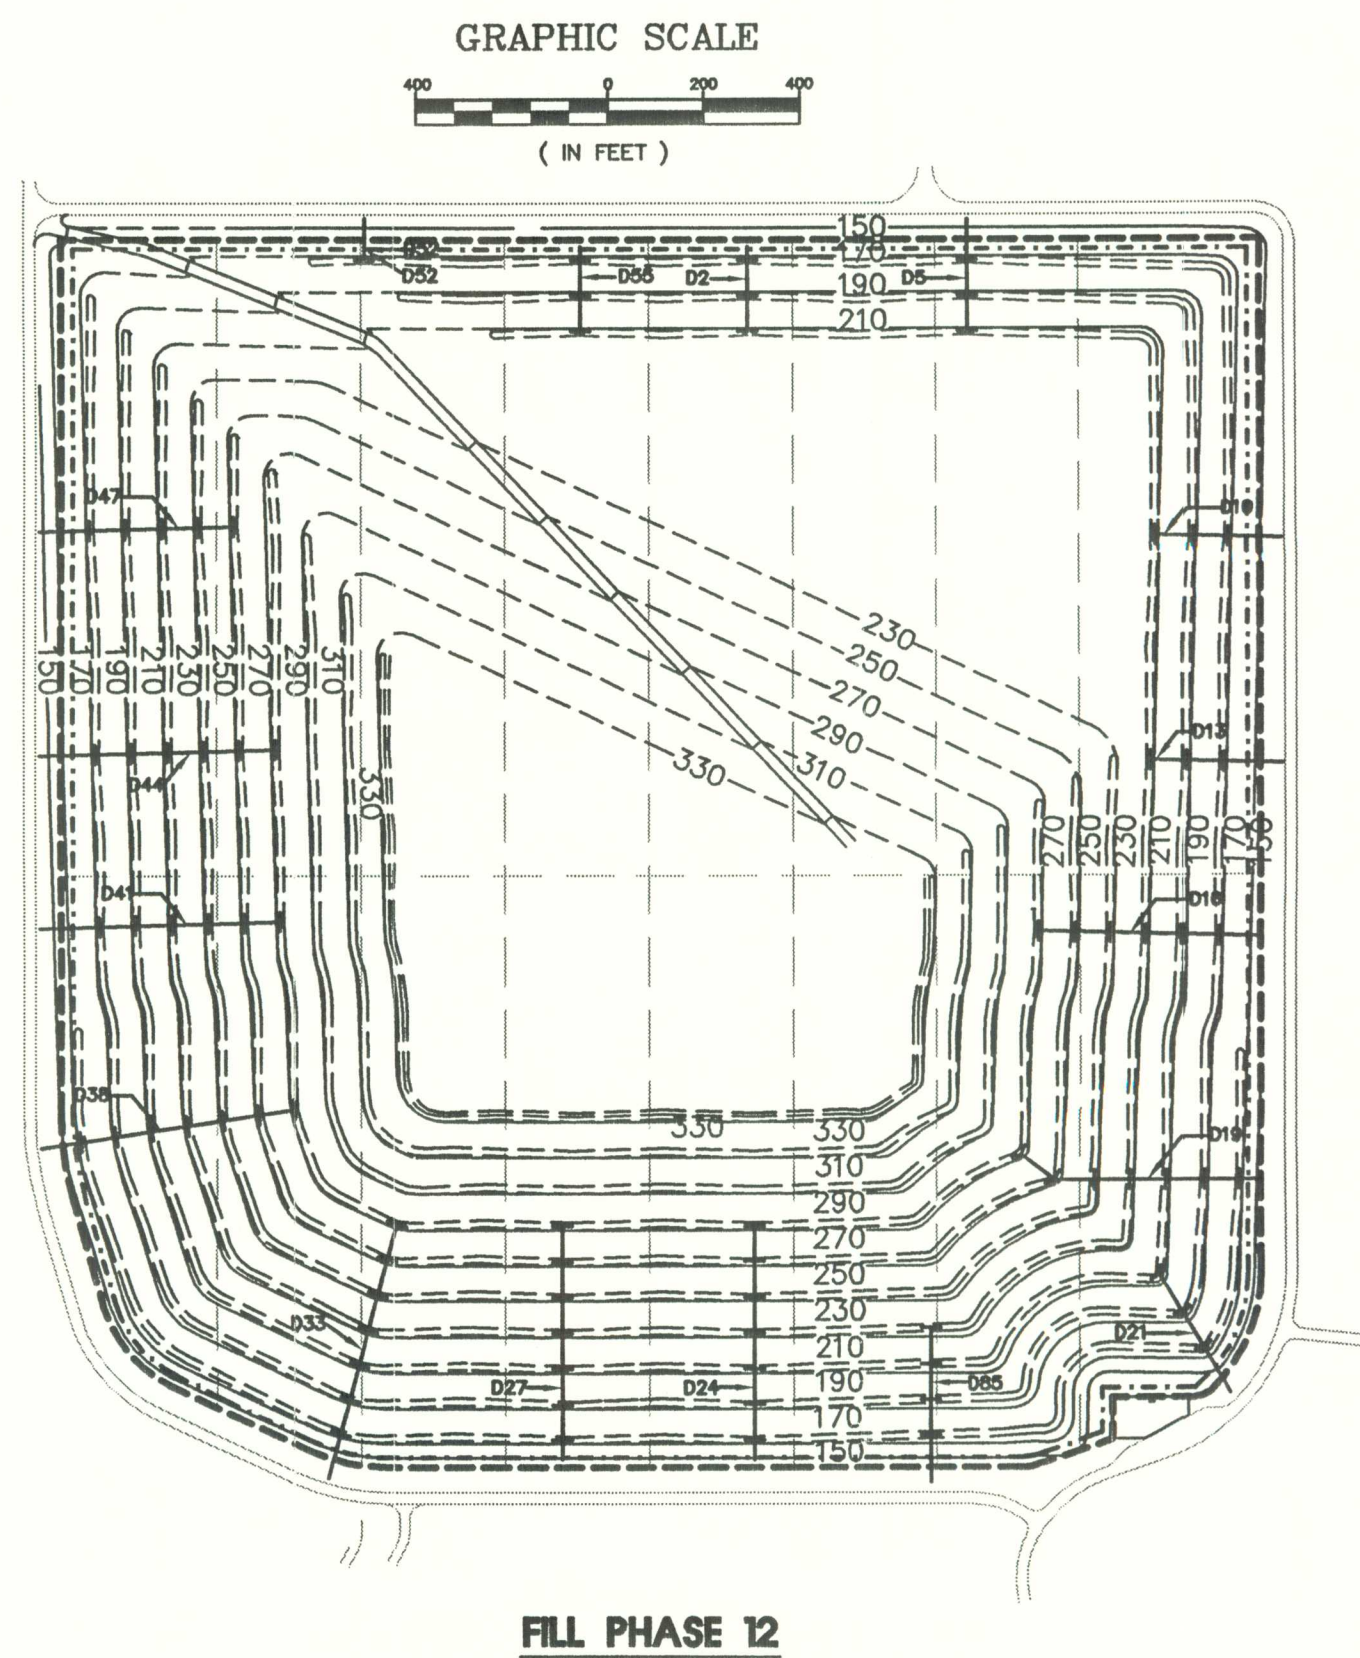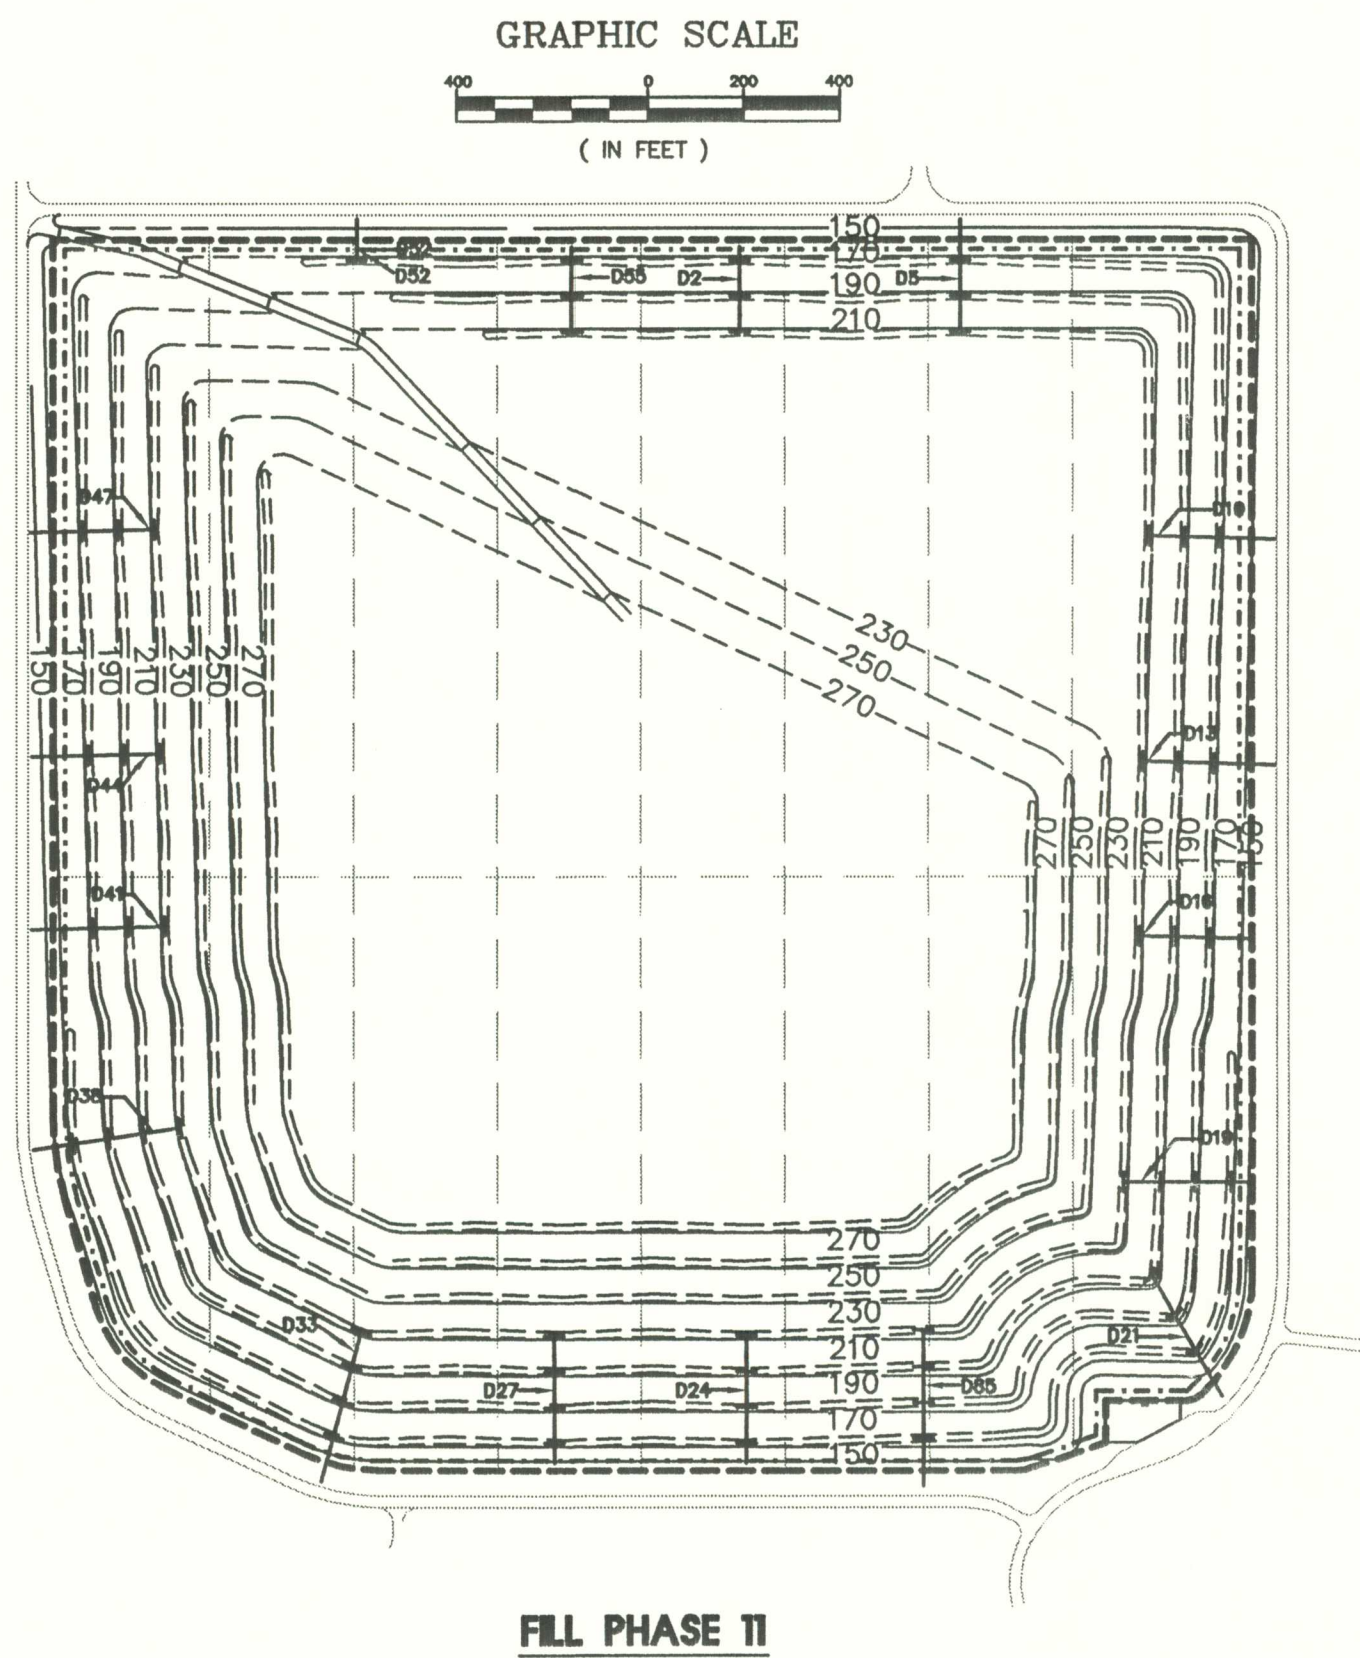

LEGEND

- 150— FINAL CONTOUR
- LIMITS OF LINER
- - - LINER PHASE LINE
- - - - - LIMITS OF FILL
- ACCESS ROAD
- ROADWAY
- TERRACE
- ++++ DOWNCOMER PIPE

NOTE
FILL PHASING MAY BE CHANGED
DUE TO OPERATIONAL NEEDS.

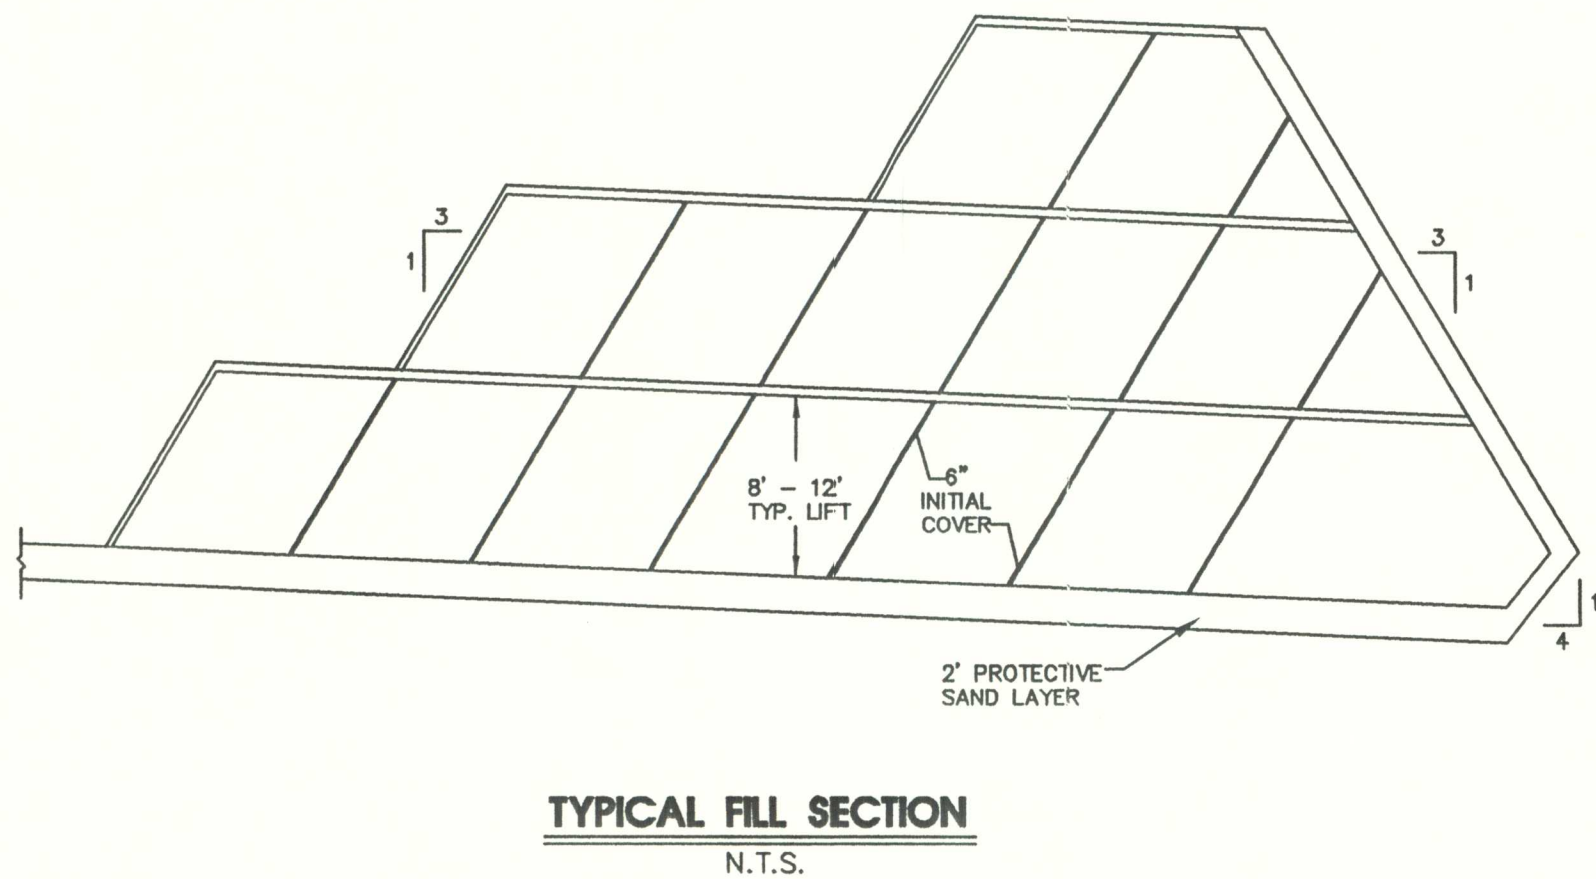

PERMIT DOCUMENT

FILL PHASING PLAN

TRAIL RIDGE LANDFILL PERMIT RENEWAL

FOR

TRAIL RIDGE LANDFILL, INC.



England-Thims & Miller, Inc.
ENGINEERS - PLANNERS - SURVEYORS - LANDSCAPE ARCHITECTS
14776 ST. AUGUSTINE ROAD JACKSONVILLE, FLORIDA 32258
CERTIFICATE OF AUTHORIZATION NUMBER: 2584
PHONE NUMBER (904) 642-9800 FAX NUMBER (904) 649-9486

REVISIONS:
2-25-00 REVISED FILL PHASES 7, 12
12-8-00 REVISED FILL PHASES 10, 11
11-15-01 MOVED FILL PHASES 11 AND 12
8-20-02 MOVED FILL PHASE 10 TO THIS SHEET.
12-10-02 MODIFIED FILL PHASES



ETM NO. 02-025
DRAWN BY: S.J.L.
DESIGNED BY: J.B.C.
CHECKED BY: J.B.C.
DATE: SEPTEMBER 25, 2002

SUBMITTED TO DEP: 9-25-02



London
Paul Com
12/13/02

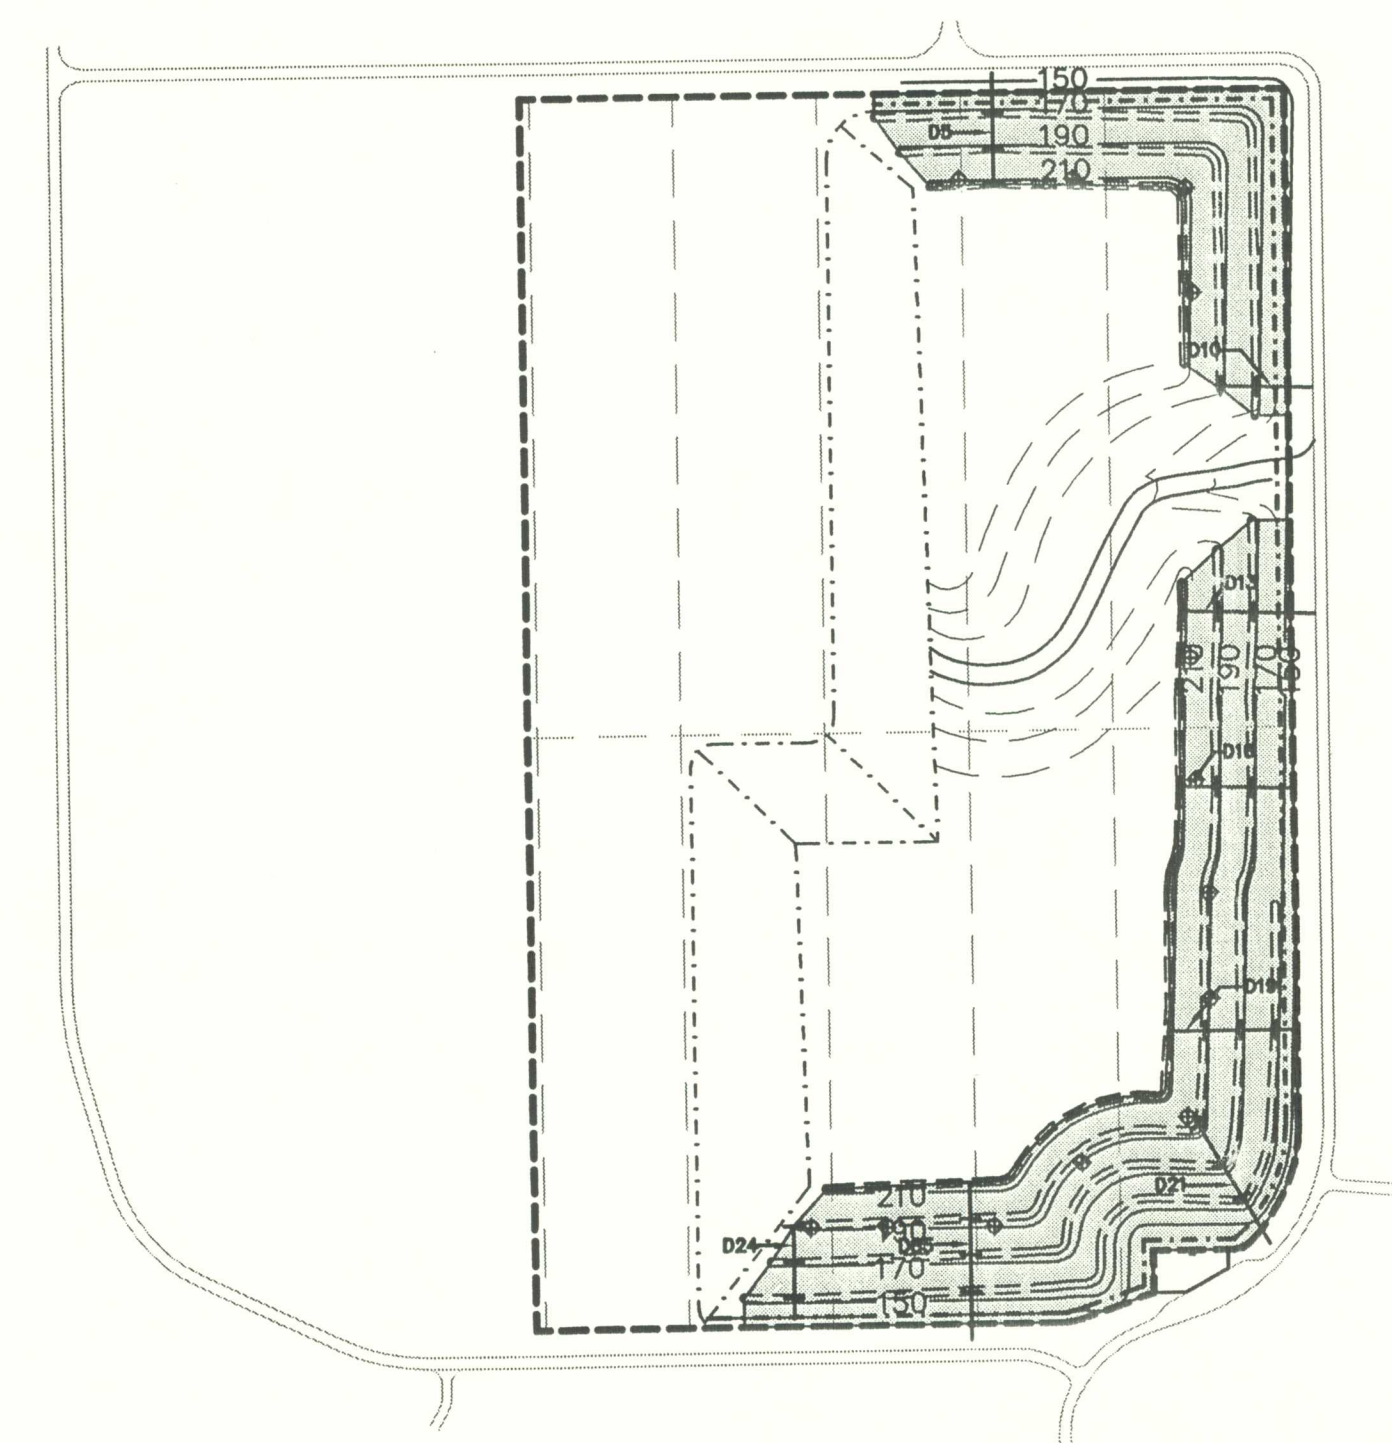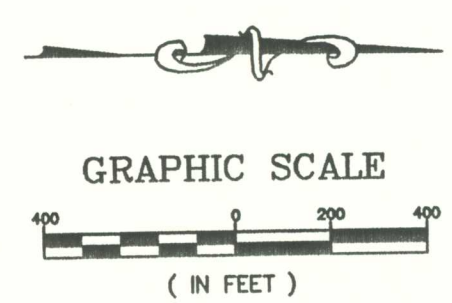



CLOSURE PHASE 1
(CLOSURE PHASE 1 INCLUDES FILL PHASE 1.
CLOSURE PHASE 1 INCLUDES EXISTING CLOSURE.)
NOTE: CLOSURE PHASE 1 IS COMPLETE

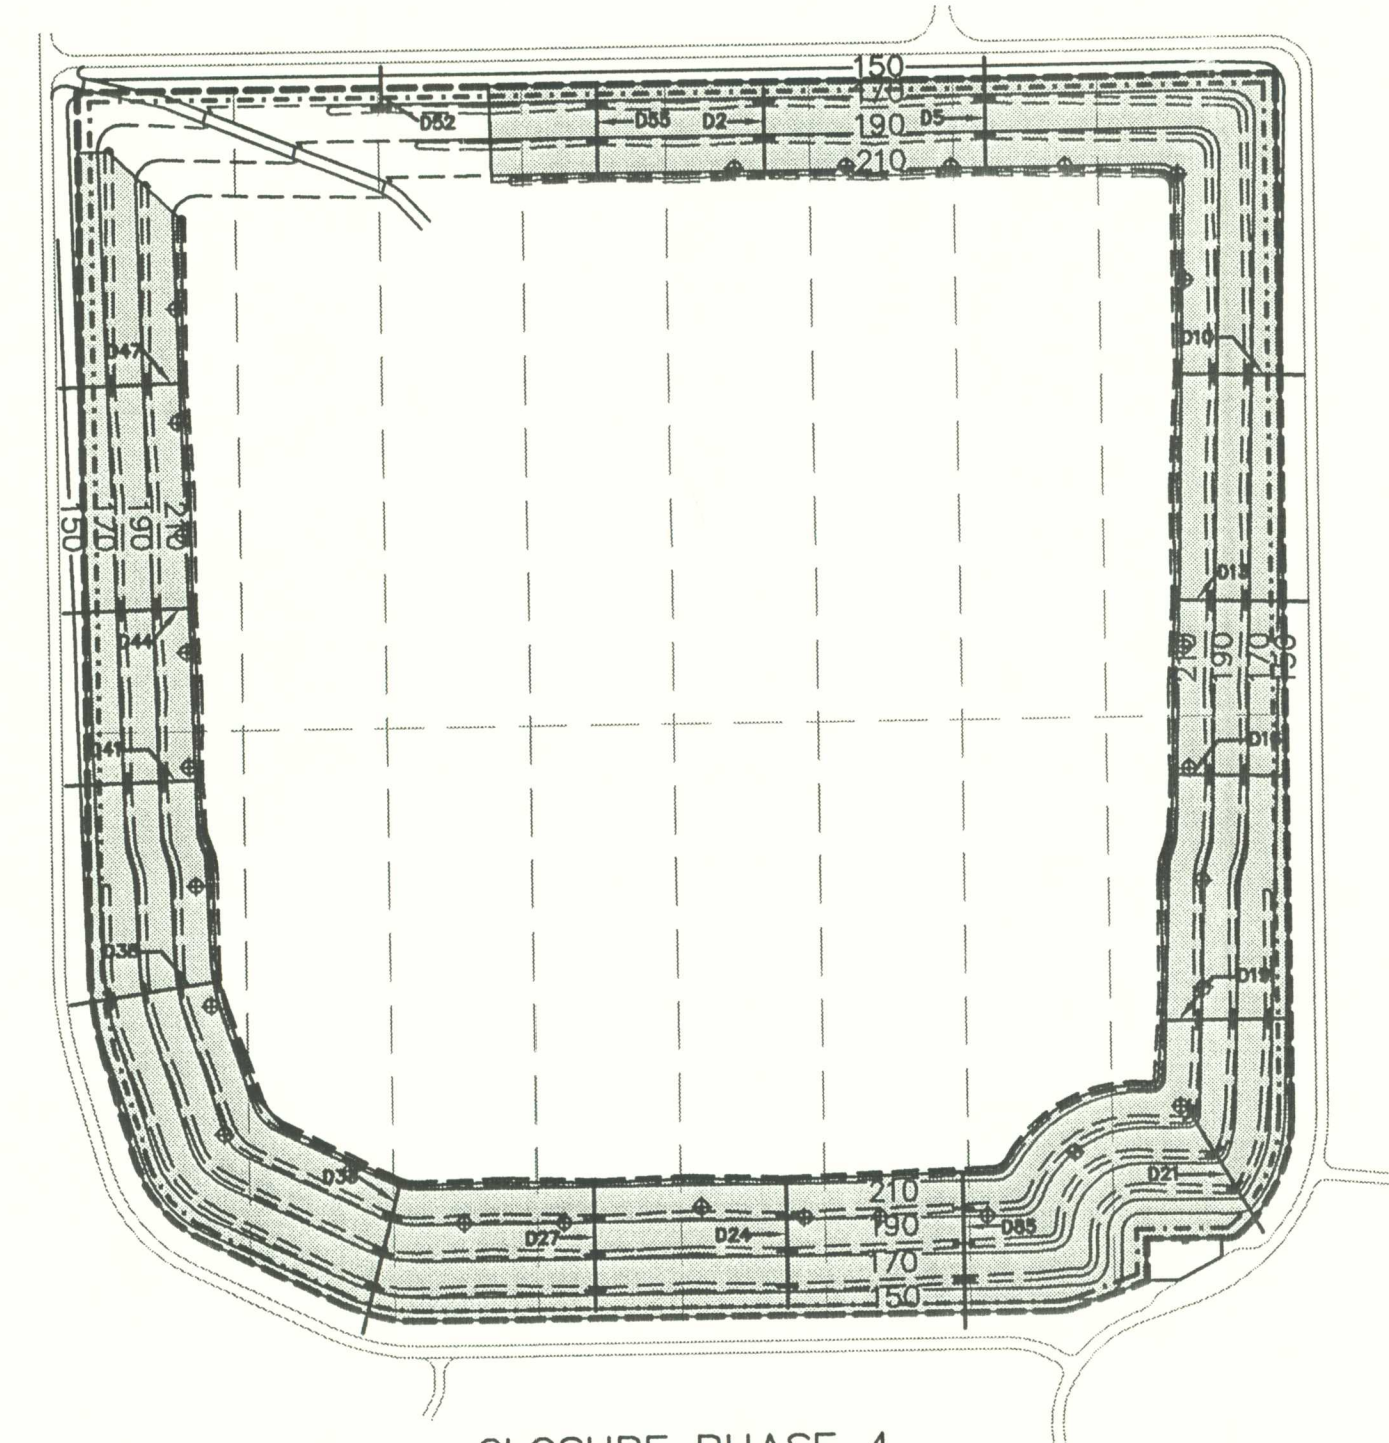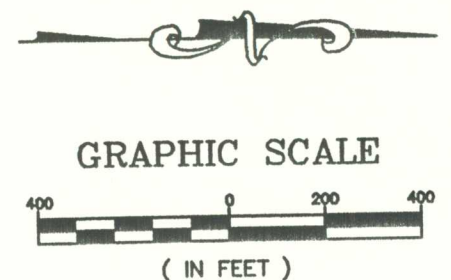



CLOSURE PHASE 4
(CORRESPONDS TO FILL PHASES 9 & 10)

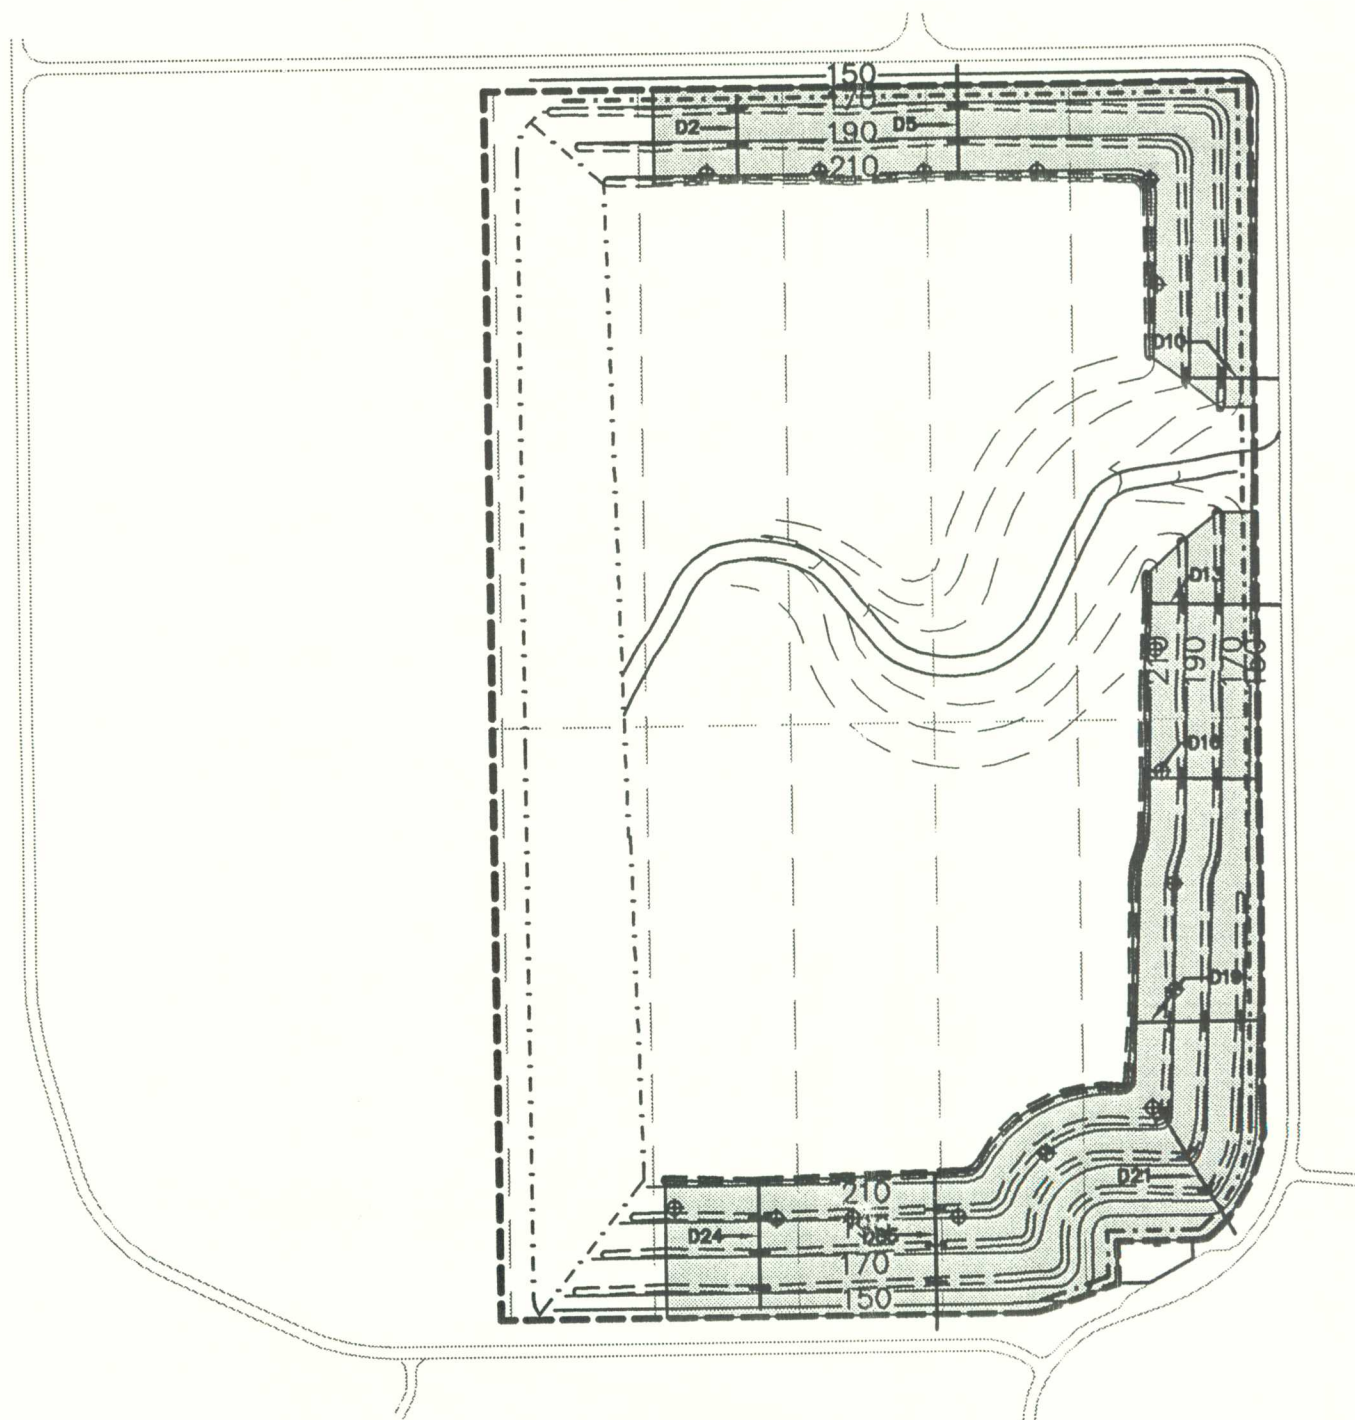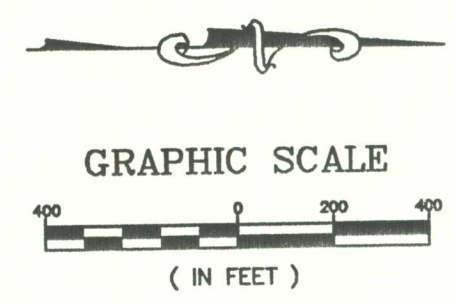



CLOSURE PHASE 2
(CORRESPONDS TO FILL PHASES 2, 3 & 4.)
NOTE: CLOSURE PHASE 2 IS COMPLETE

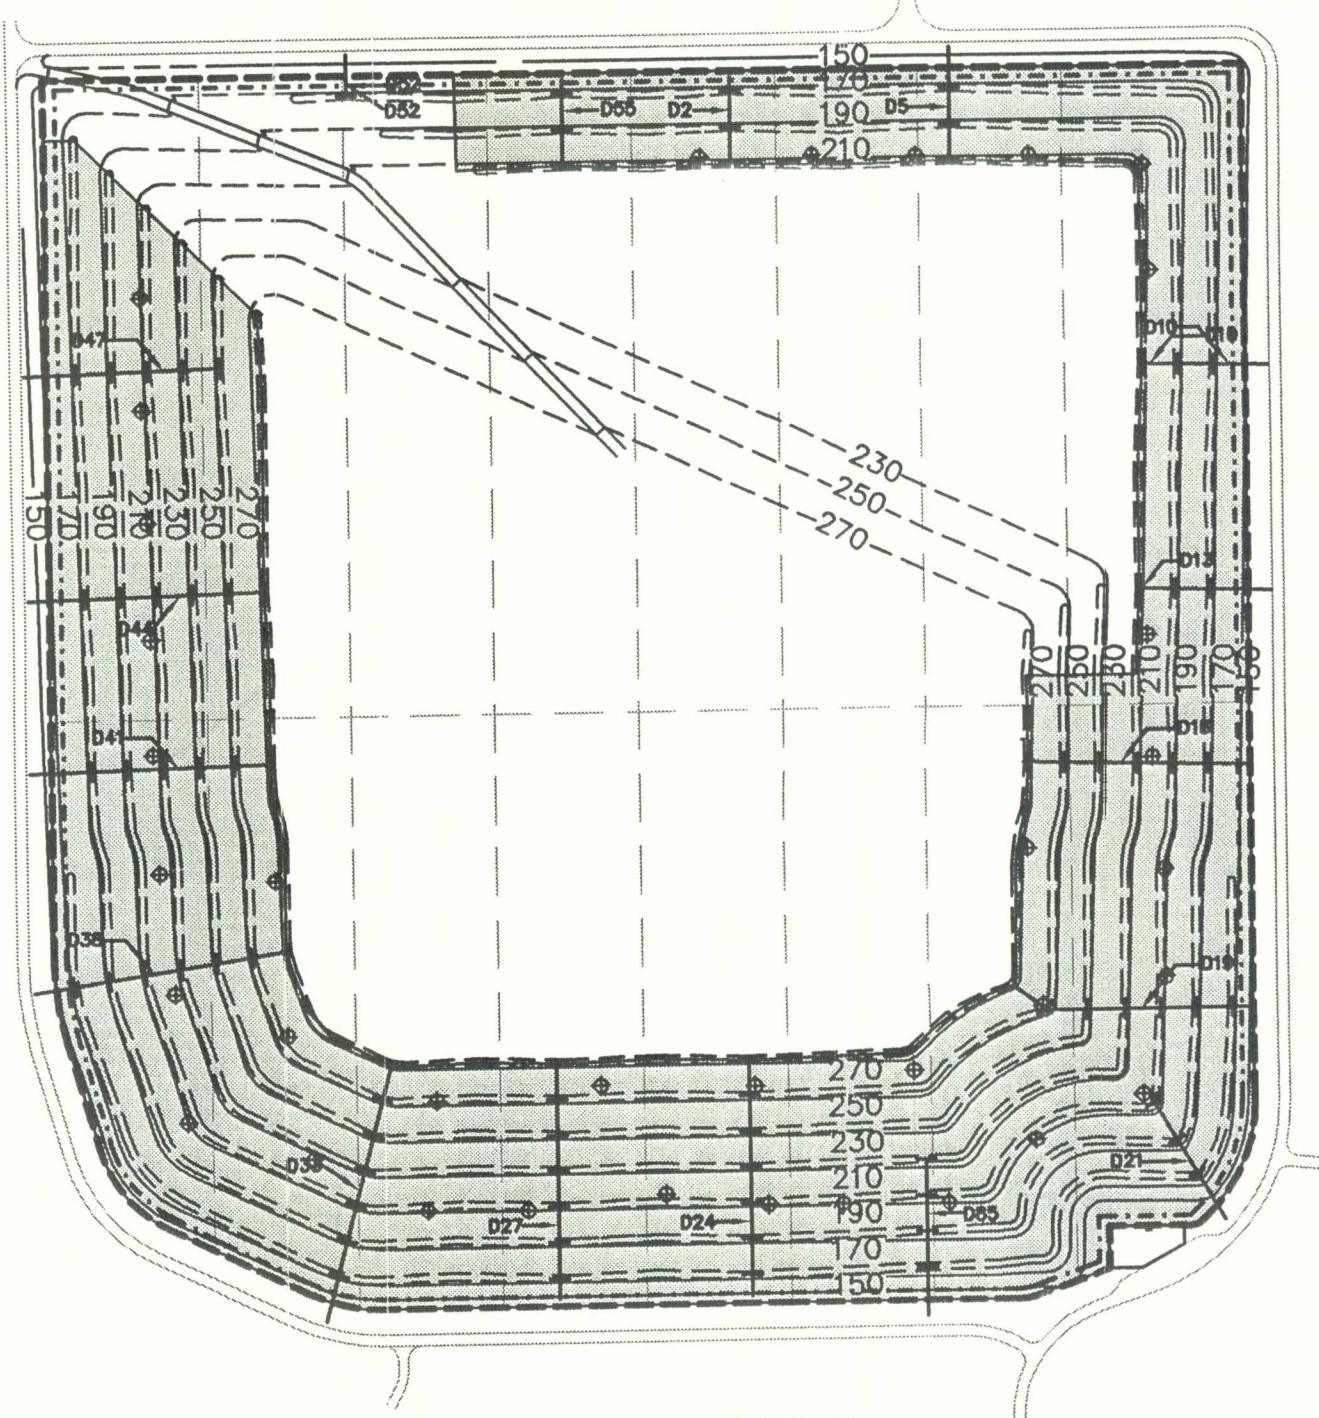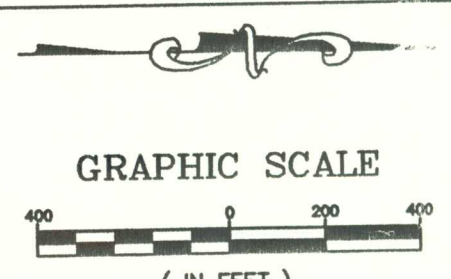

CLOSURE PHASE 5
(CORRESPONDS TO FILL PHASE 11)

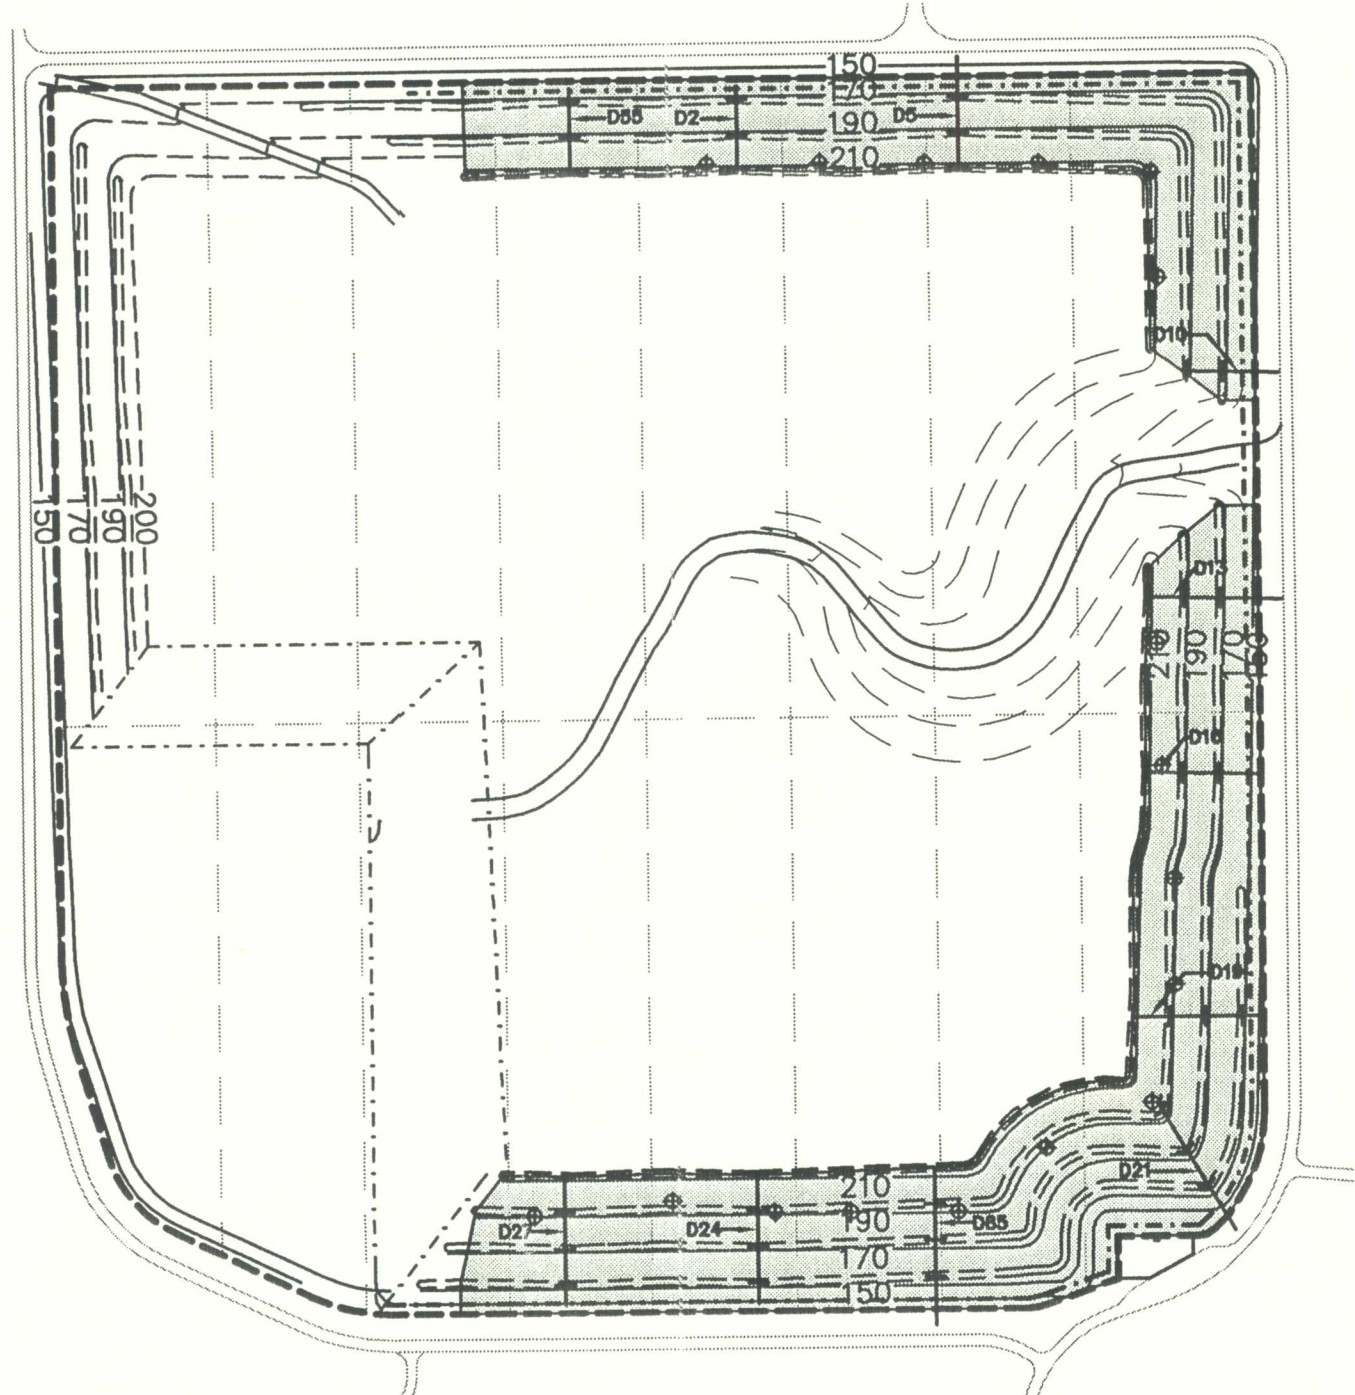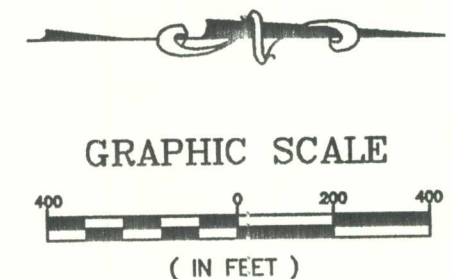

CLOSURE PHASE 3
(CORRESPONDS TO FILL PHASES 5 THRU 8)

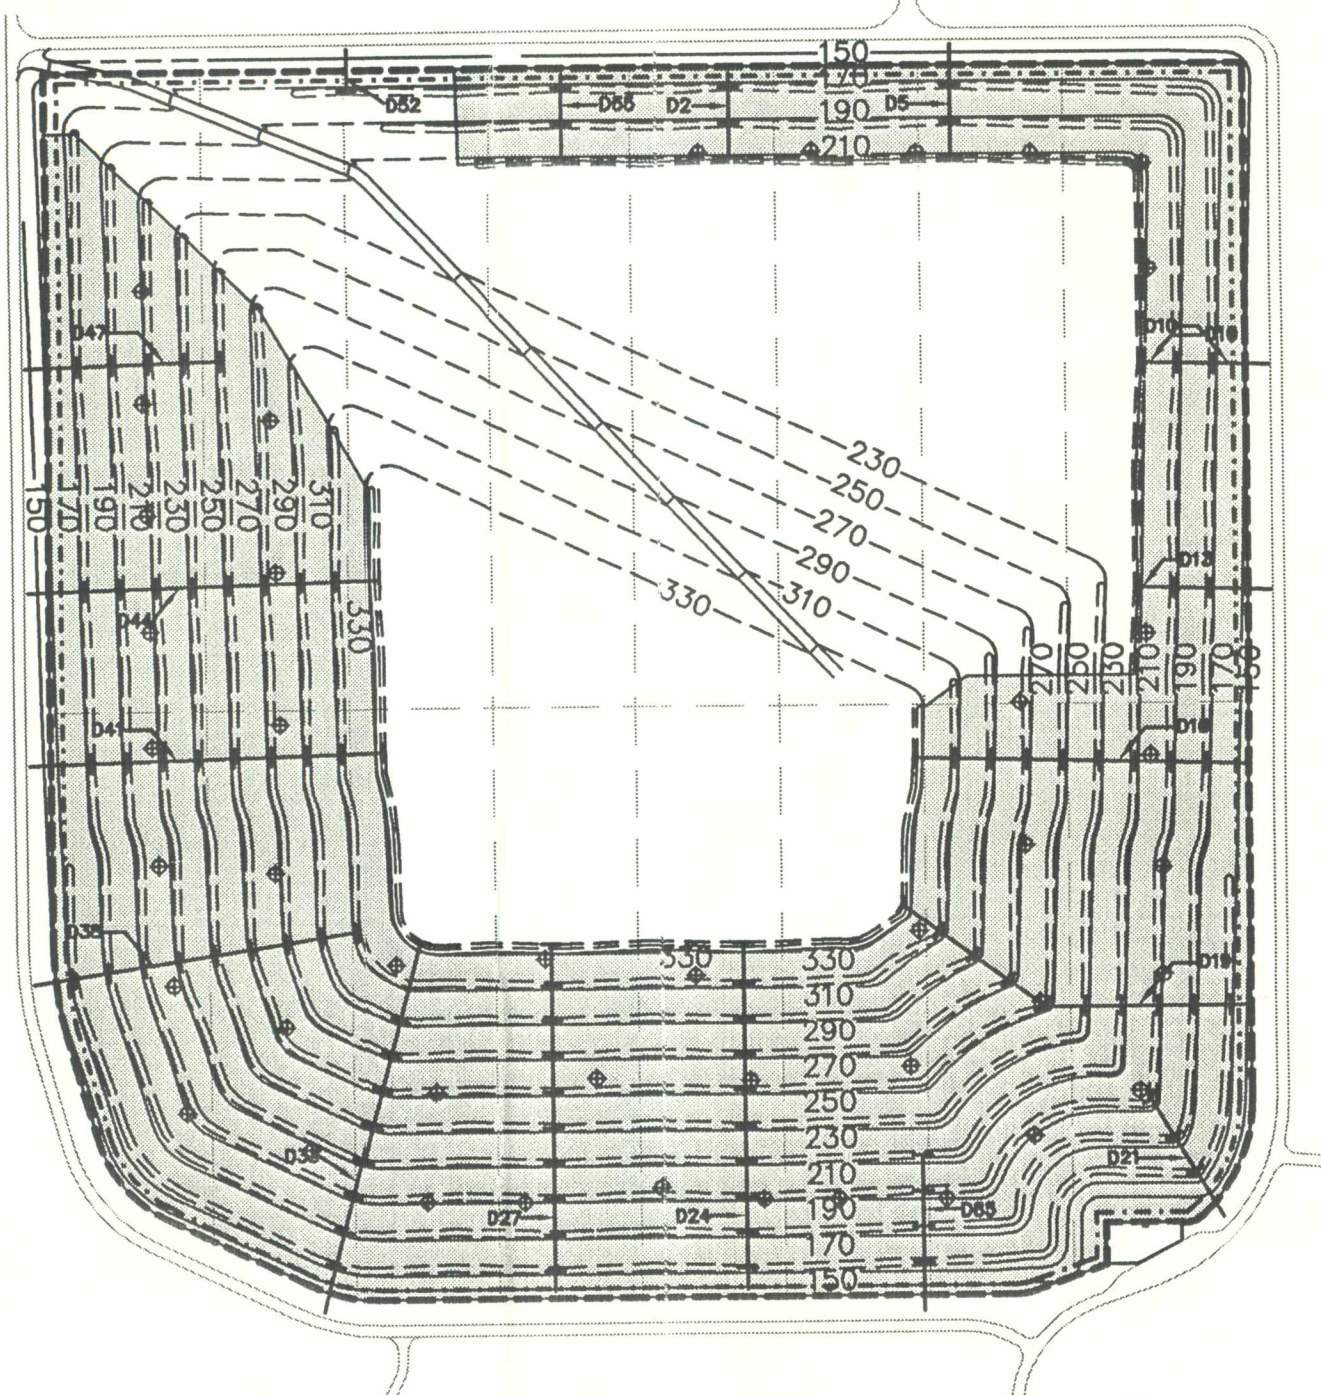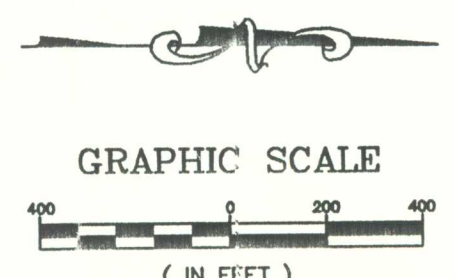

CLOSURE PHASE 6
(CORRESPONDS TO FILL PHASE 12)


- LEGEND**
- 150— FINAL CONTOUR
 - - - - LIMITS OF LINER
 - - - - LINER PHASE LINE
 - - - - LIMITS OF FILL
 - ACCESS ROAD
 - ROADWAY
 - - - - TERRACE
 - + + + + DOWNCOMER PIPE
 - 10' BERM
 - CLOSURE LIMITS
 - ⊕ GAS WELL

NOTE
CLOSURE PHASES MAY BE
CHANGED DUE TO OPERATIONAL
NEEDS.


PERMIT DOCUMENT

SUBMITTED TO DEP: 9-25-02		REVISIONS: 12-10-02 ADDED GAS WELLS AND MODIFIED PHASES	
ETM NO. 02-025	DRAWN BY: S.J.L.		
	DESIGNED BY: J.B.C.		
	CHECKED BY: J.B.C.		
	DATE: SEPTEMBER 25, 2002		
CLOSURE PHASING PLAN		TRAIL RIDGE LANDFILL PERMIT RENEWAL	
		FOR	
		TRAIL RIDGE LANDFILL, INC.	
England-Thims & Miller, Inc.		ENGINEERS - PLANNERS - SURVEYORS - LANDSCAPE ARCHITECTS	
14775 ST. AUGUSTINE ROAD JACKSONVILLE, FLORIDA 32258		CERTIFICATE OF AUTHORIZATION NUMBER 2384	
PHONE NUMBER (904) 642-6880 FAX NUMBER (904) 646-9486			
DRAWING NO.		14	

Handwritten notes and signatures in the top right corner, including a date stamp 12/13/02.

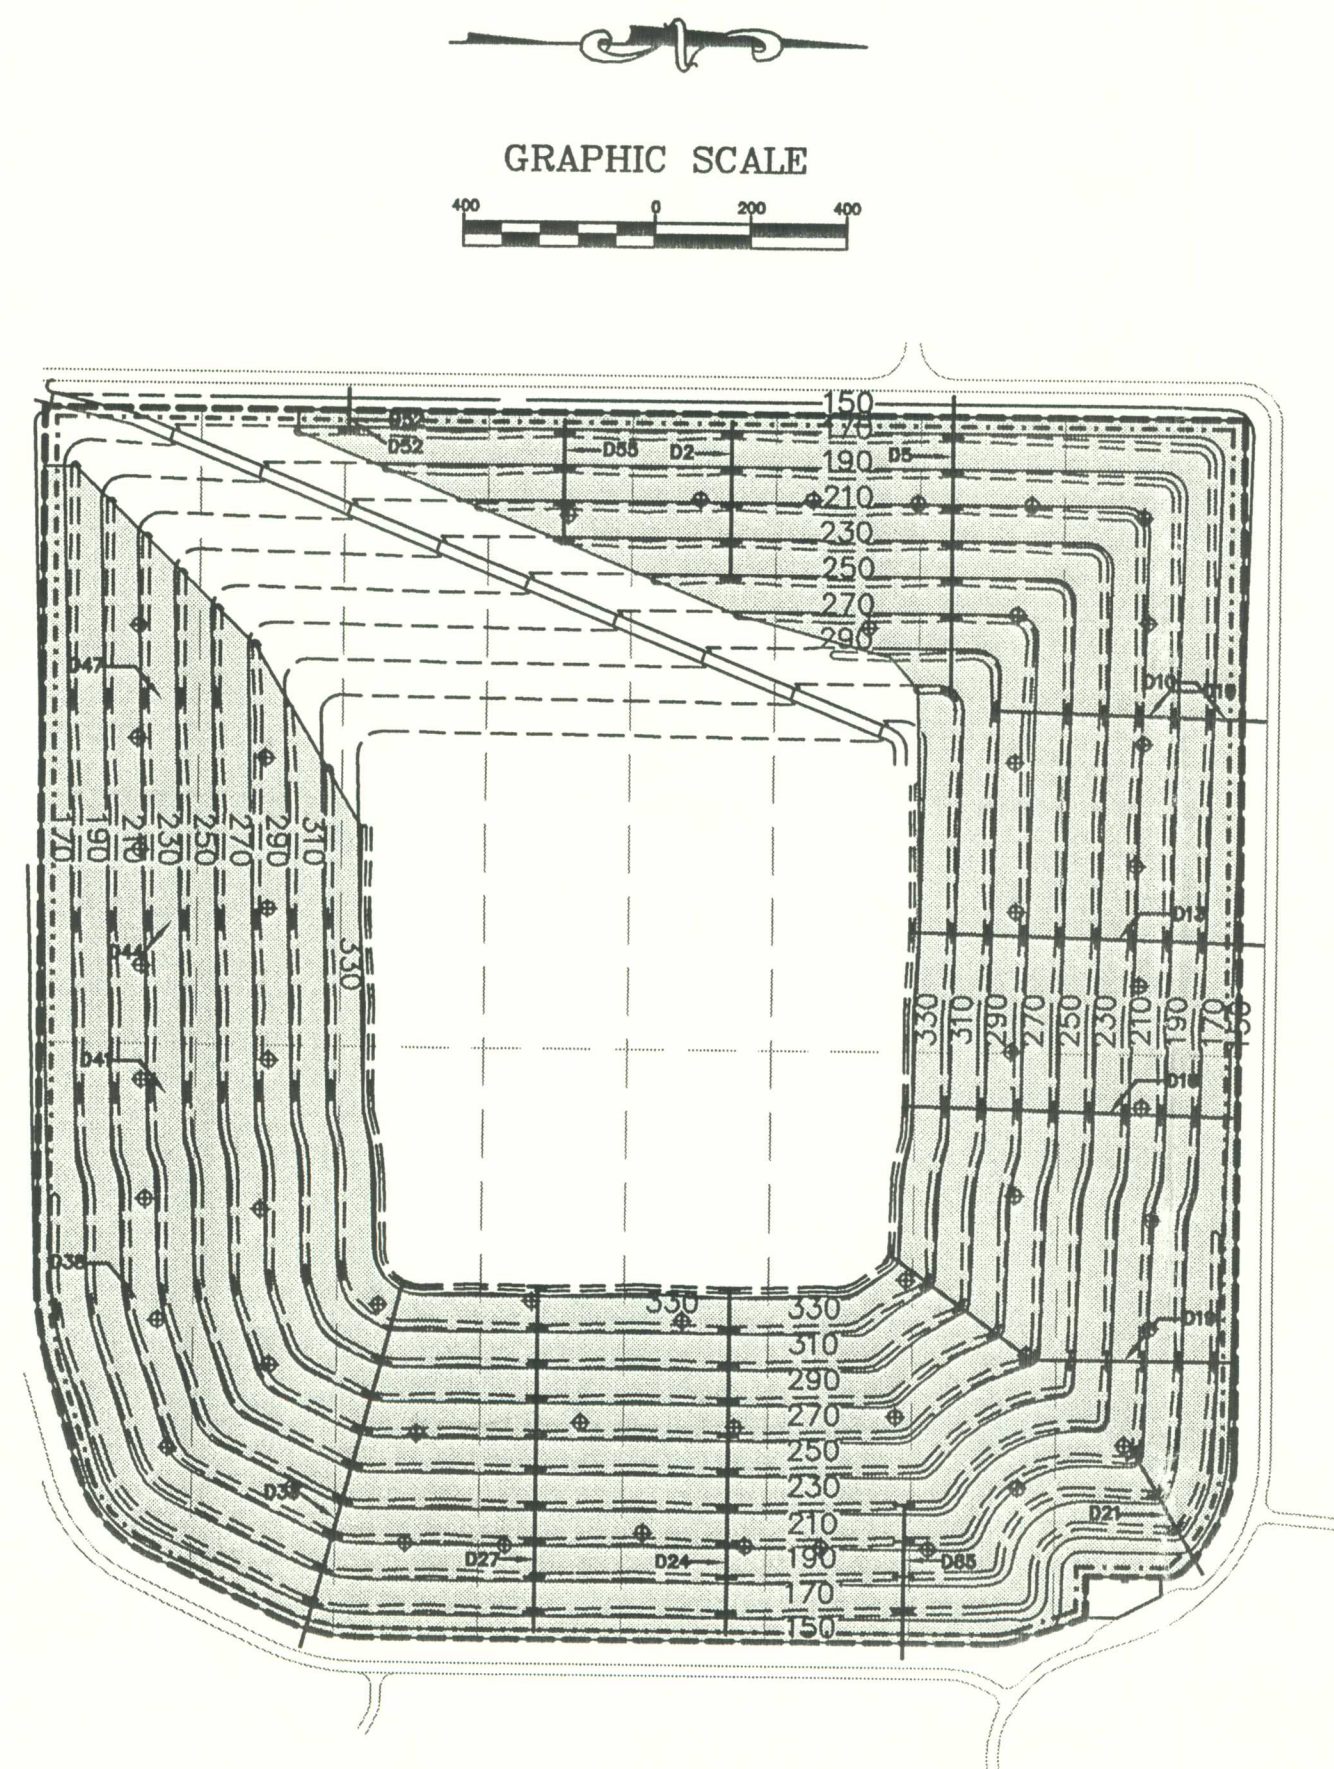

CLOSURE PHASE 7
(CORRESPONDS TO FILL PHASE 13)

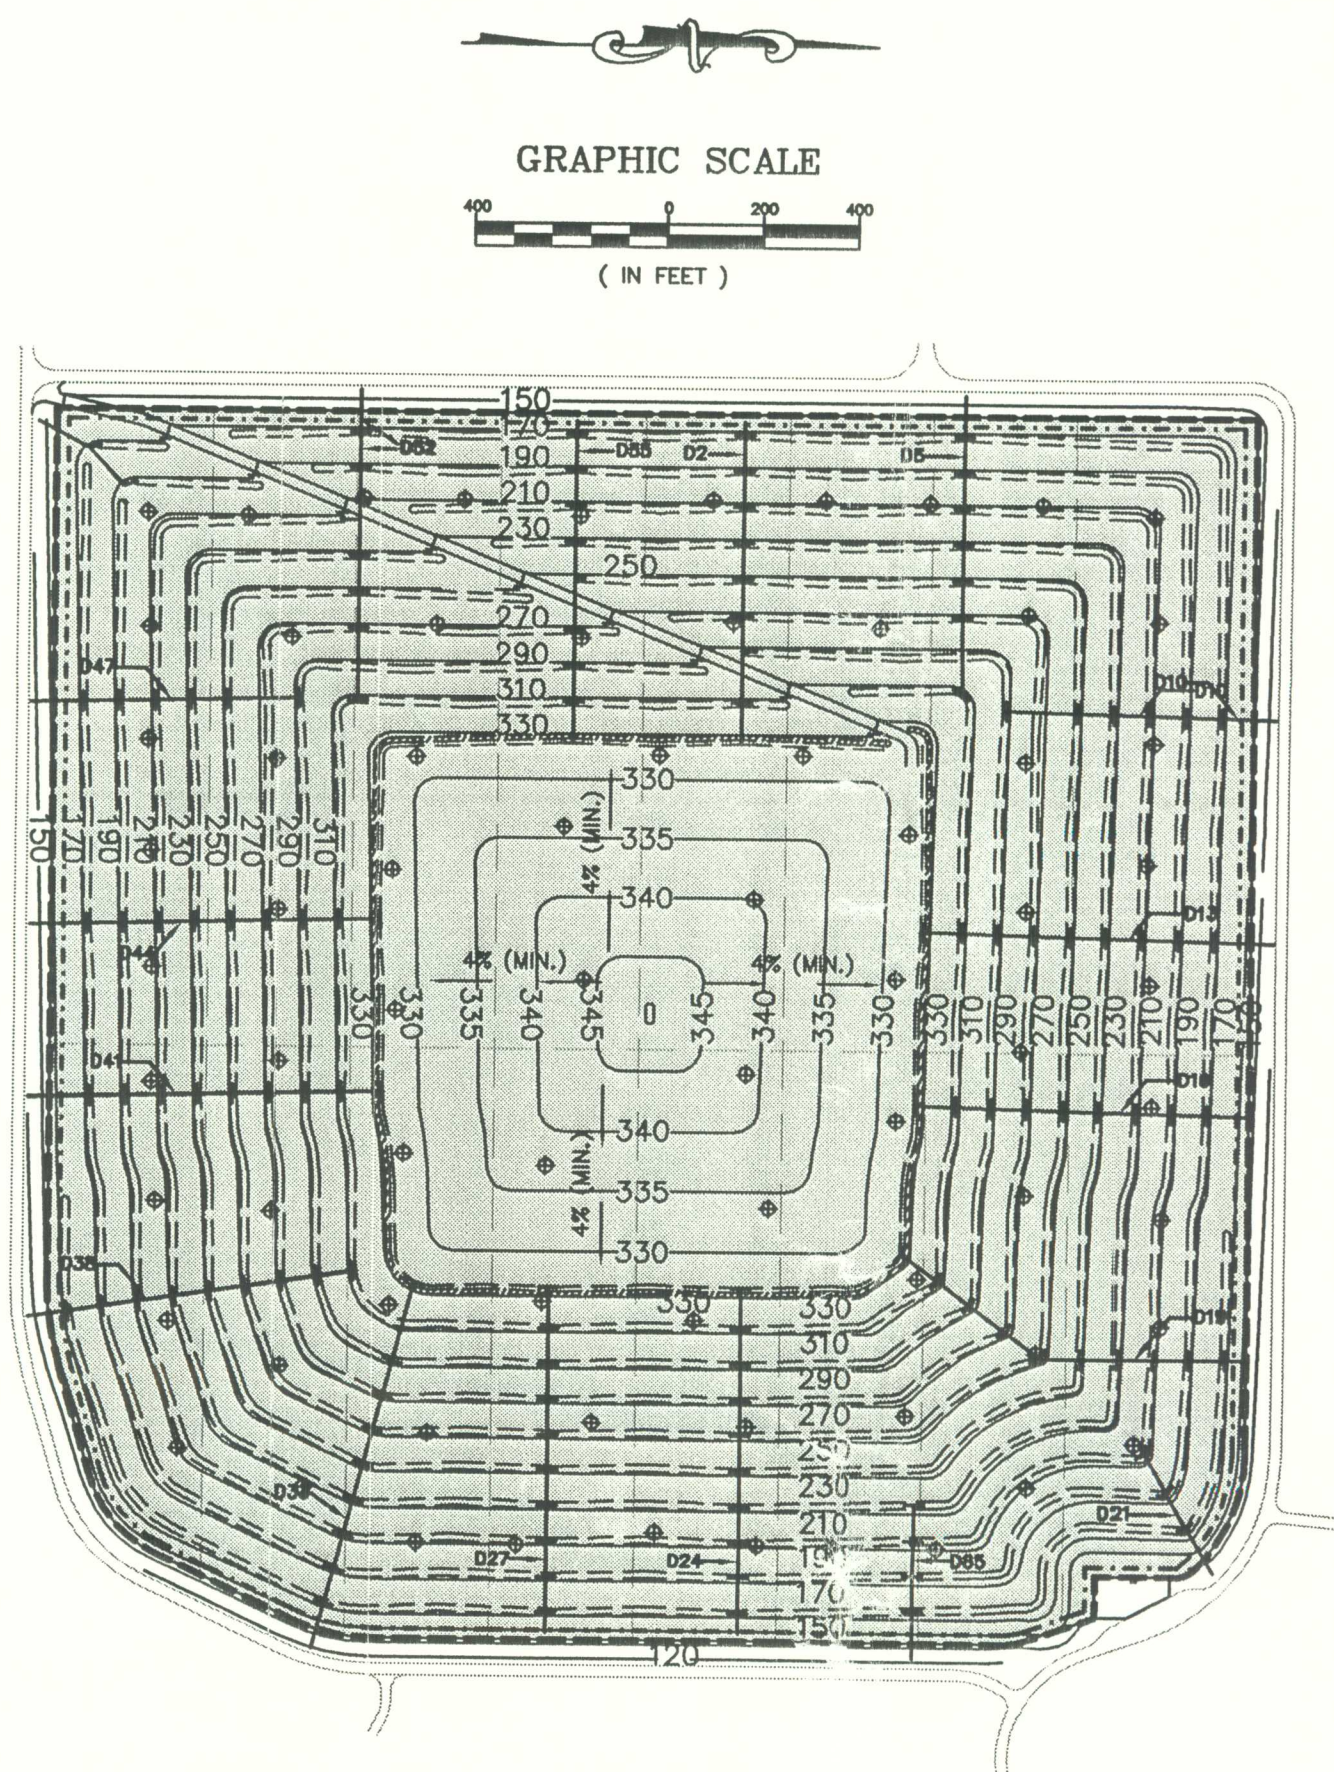

CLOSURE PHASE 8
(CORRESPONDS TO FILL PHASE 14)

LEGEND	
—150—	FINAL CONTOUR
----	LIMITS OF LINER
- - - -	LINER PHASE LINE
----	LIMITS OF FILL
----	ACCESS ROAD
----	ROADWAY
=====	TERRACE
+++++	DOWNCOMER PIPE
////	10' BERM
----	CLOSURE LIMITS
◆	GAS WELL


NOTE
CLOSURE PHASES MAY BE CHANGED DUE TO OPERATIONAL NEEDS.

PERMIT DOCUMENT

CLOSURE PHASING PLAN

TRAIL RIDGE LANDFILL PERMIT RENEWAL FOR TRAIL RIDGE LANDFILL, INC.

England-Thims & Miller, Inc.
ENGINEERS - PLANNERS - SURVEYORS - LANDSCAPE ARCHITECTS
14776 ST. AUGUSTINE ROAD JACKSONVILLE, FLORIDA 32268
CERTIFICATE OF AUTHORIZATION NUMBER: 2684
PHONE NUMBER (904) 642-8880 FAX NUMBER (904) 648-9485

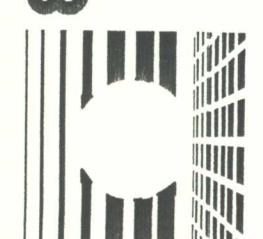

DRAWING NO.

15

SUBMITTED TO DEP: 9-25-02

REVISIONS:
12-10-02 ADDED GAS WELLS AND MODIFIED PHASES

ETW NO. 02-025


DRAWN BY: S.J.L.

DESIGNED BY: J.B.C.

CHECKED BY: J.B.C.

DATE: SEPTEMBER 25, 2002


Handwritten signature and date:
12/30/02

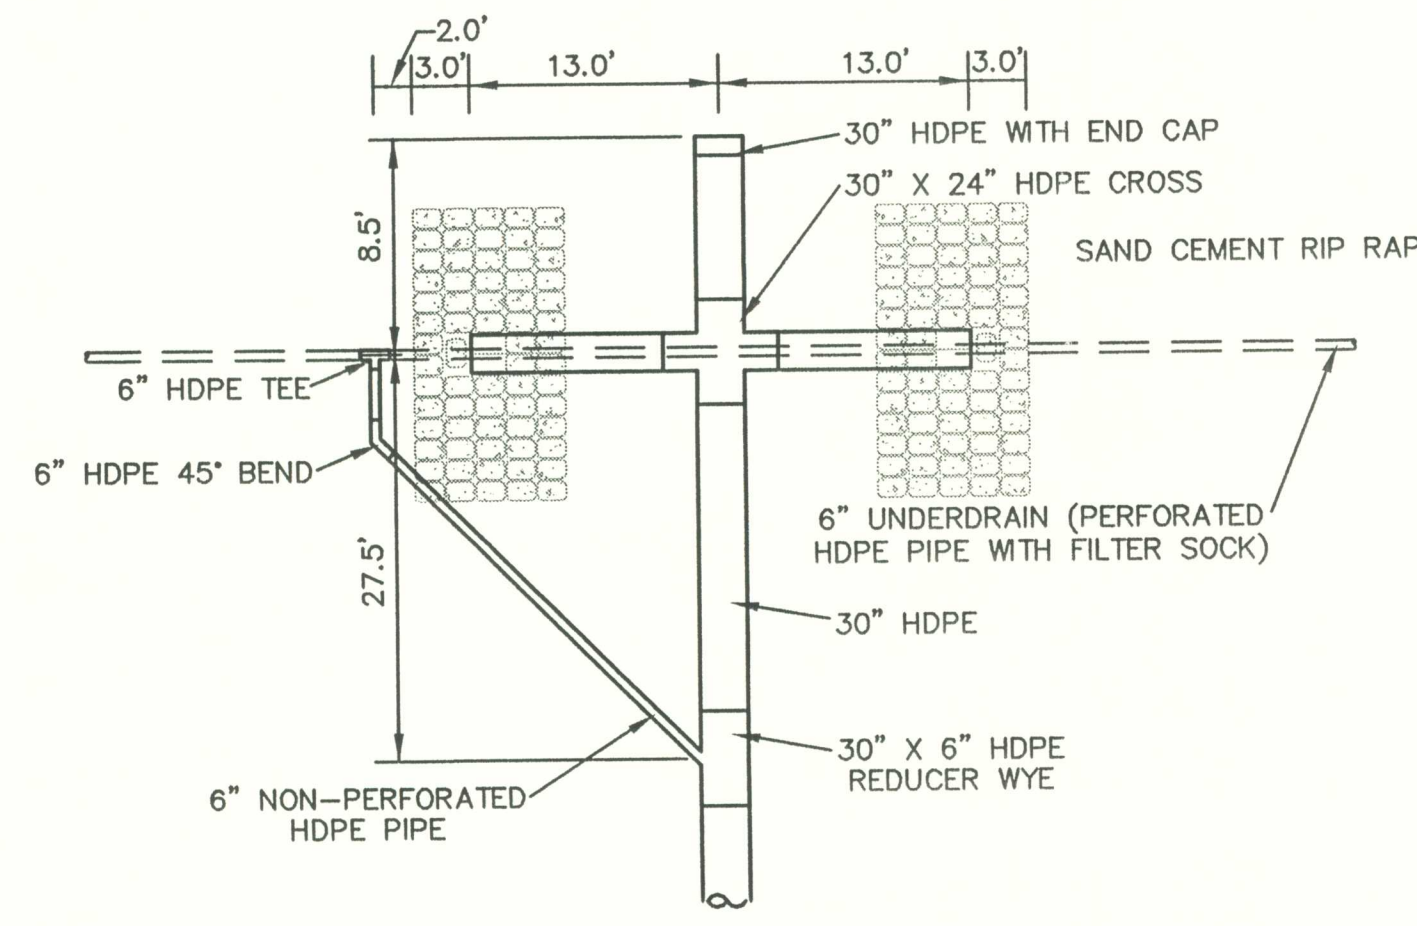

NOTES:
1. ALL PIPE JOINTS INCLUDING END JOINTS AT THE TERRACES SHALL BE WELDED JOINTS.

TOP TERRACE PIPING - PLAN VIEW
N.T.S.


24
20 21

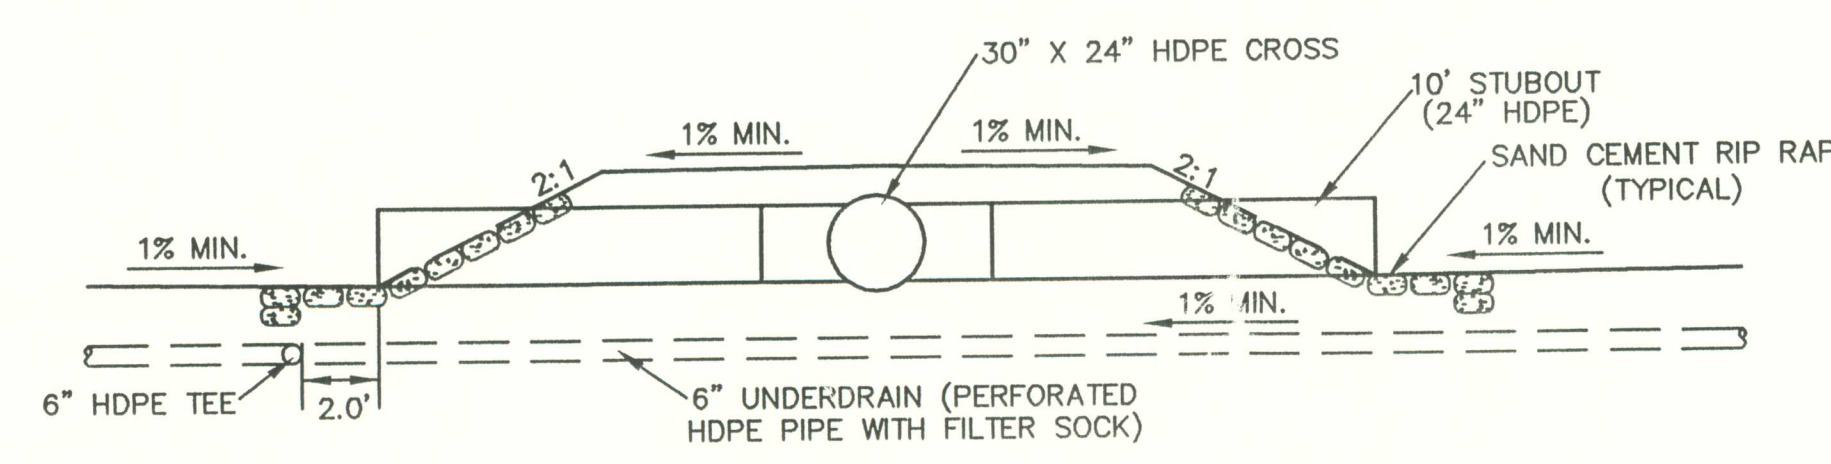

NOTES:
1. ALL PIPE JOINTS INCLUDING END JOINTS AT THE TERRACES SHALL BE WELDED JOINTS.

TOP TERRACE PIPING - SECTION VIEW
N.T.S.


24
20 21

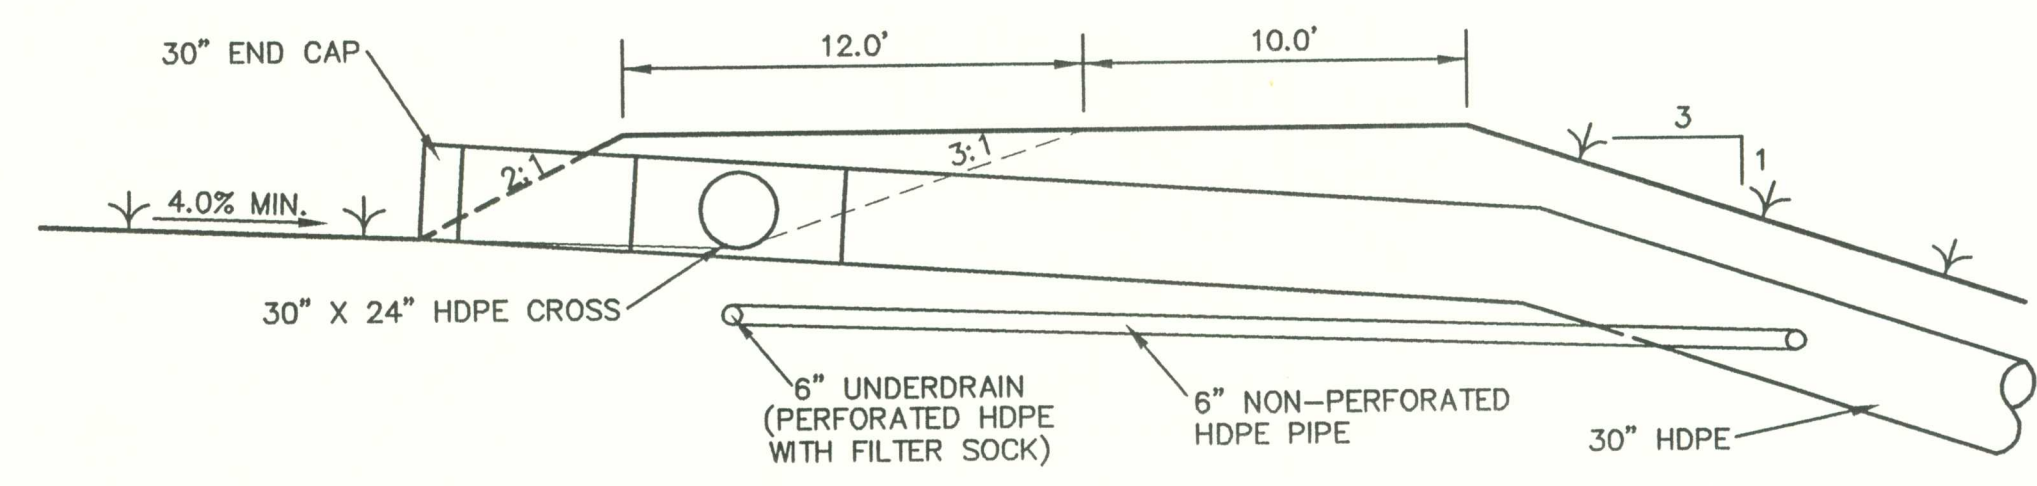

NOTES:
1. ALL PIPE JOINTS INCLUDING END JOINTS AT THE TERRACES SHALL BE WELDED JOINTS.


TOP TERRACE PIPING DETAIL
N.T.S.

24
20 21

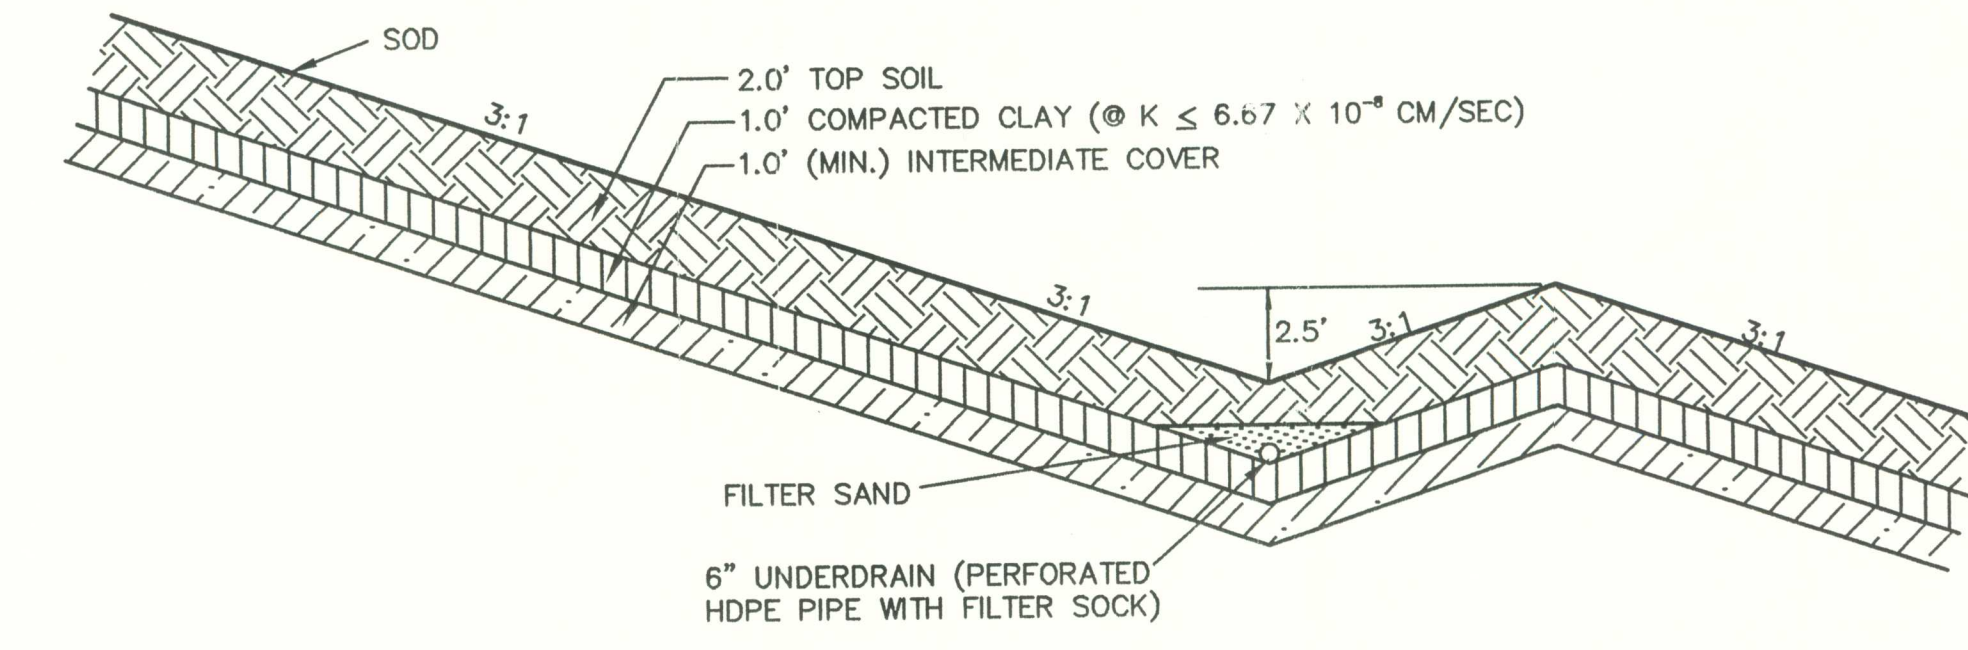

NOTE:
THE 12" COMPACTED CLAY LAYER SHALL BE PLACED IN TWO 6" (MINIMUM) LIFTS.


TYPICAL TERRACE SECTION
N.T.S.

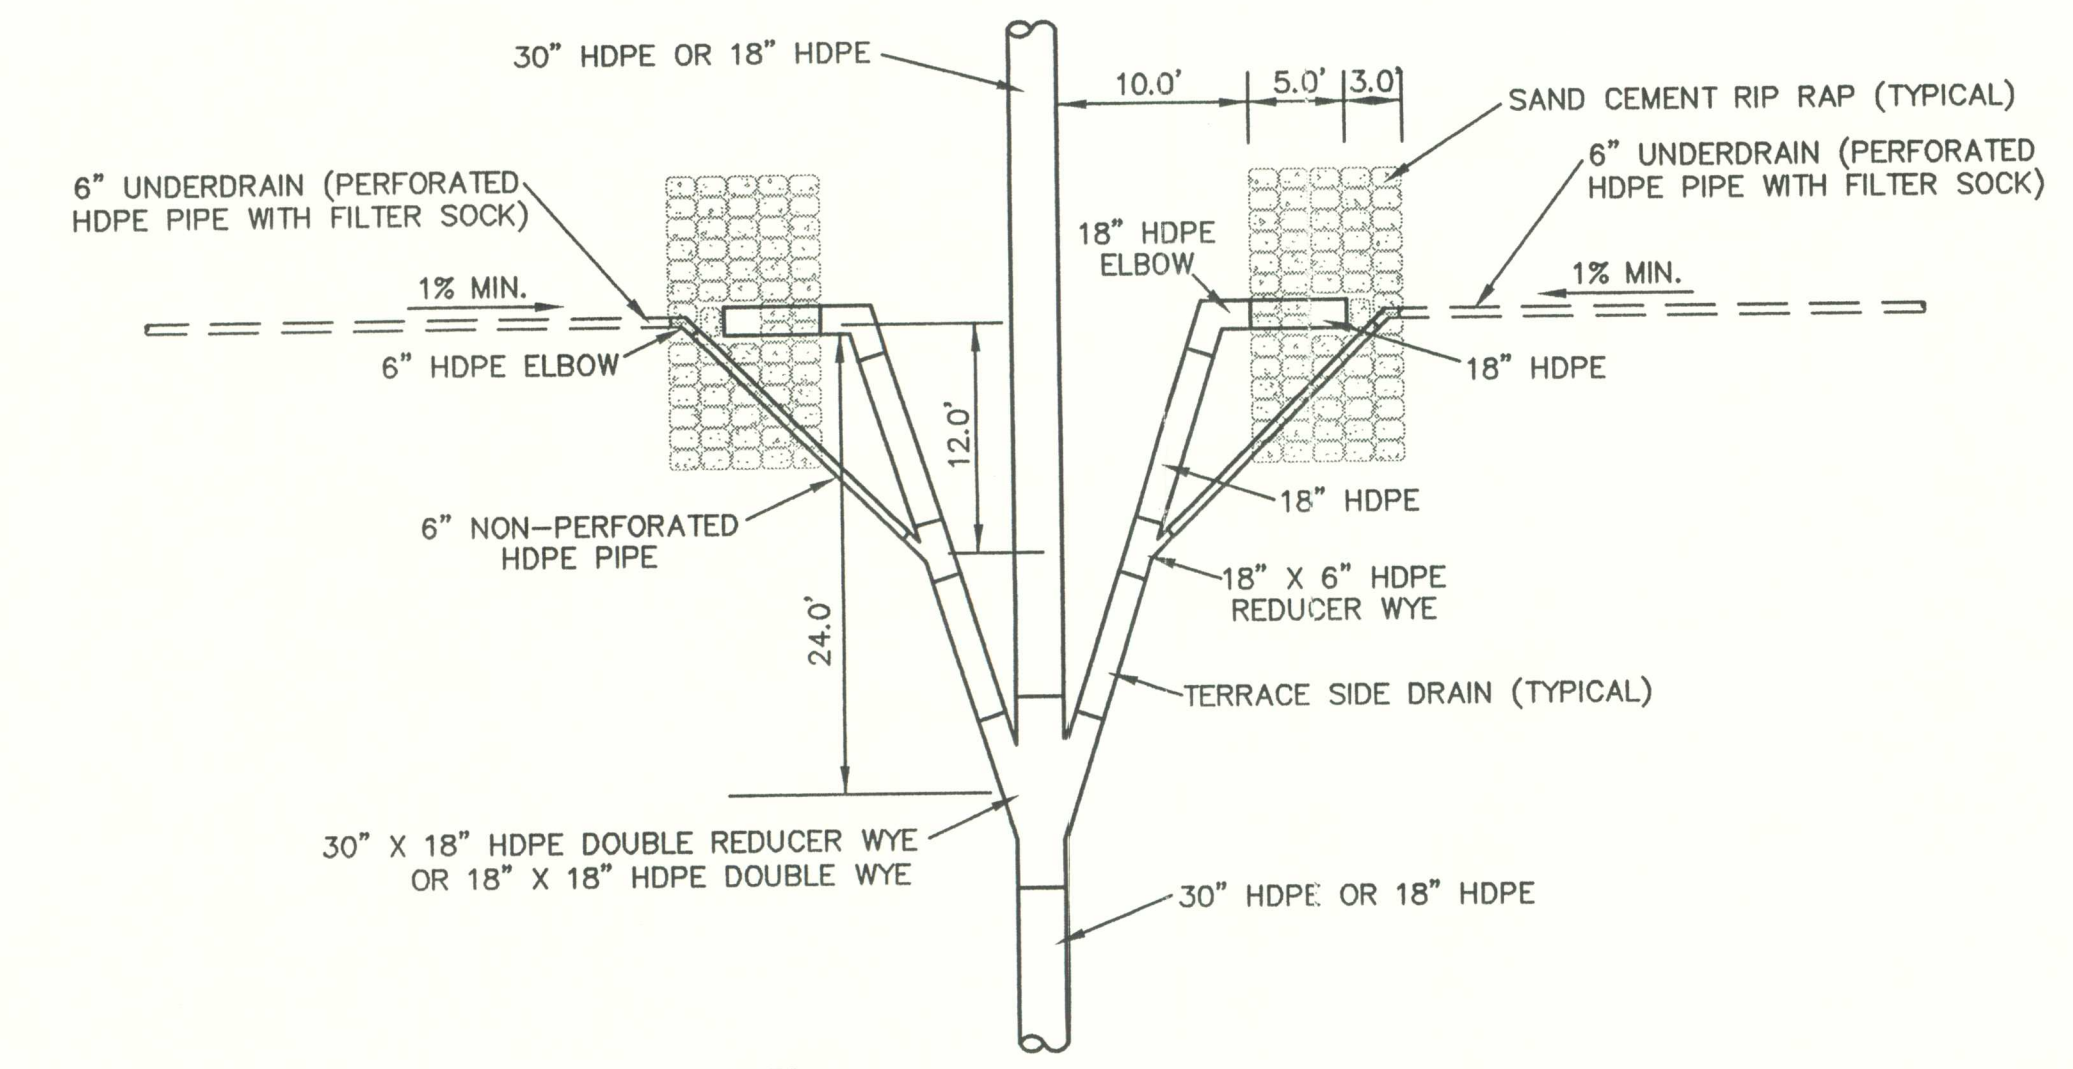

NOTES:
1. ALL PIPE JOINTS INCLUDING END JOINTS AT THE TERRACES SHALL BE WELDED JOINTS.

INTERMEDIATE TERRACE PIPING - PLAN VIEW
N.T.S.


25
20 21

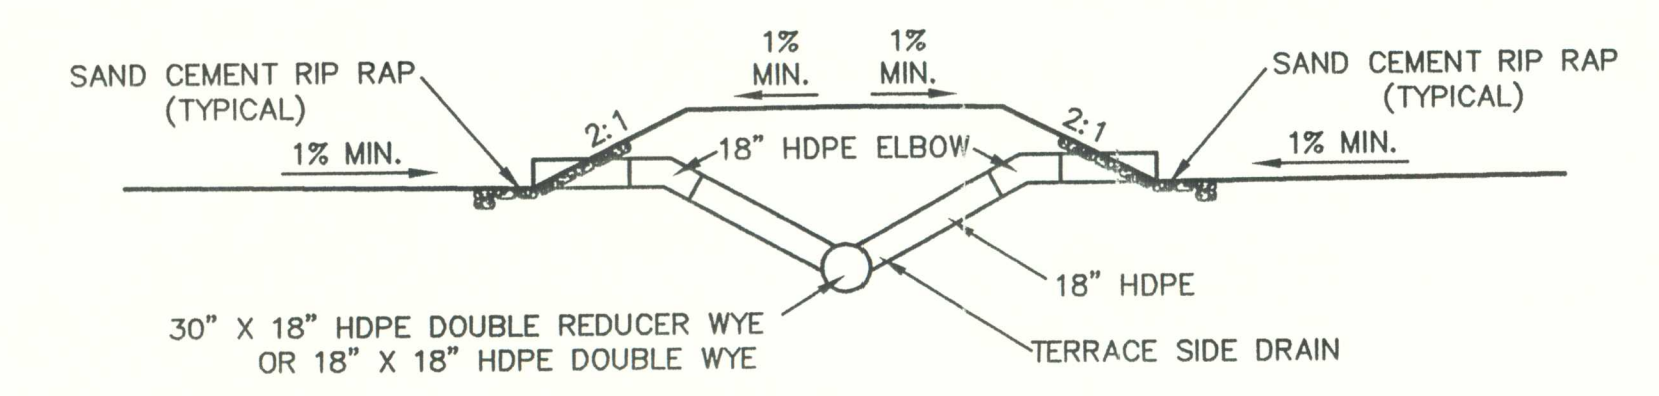

NOTES:
1. ALL PIPE JOINTS INCLUDING END JOINTS AT THE TERRACES SHALL BE WELDED JOINTS.

INTERMEDIATE TERRACE PIPING - SECTION VIEW
N.T.S.

25
20 21

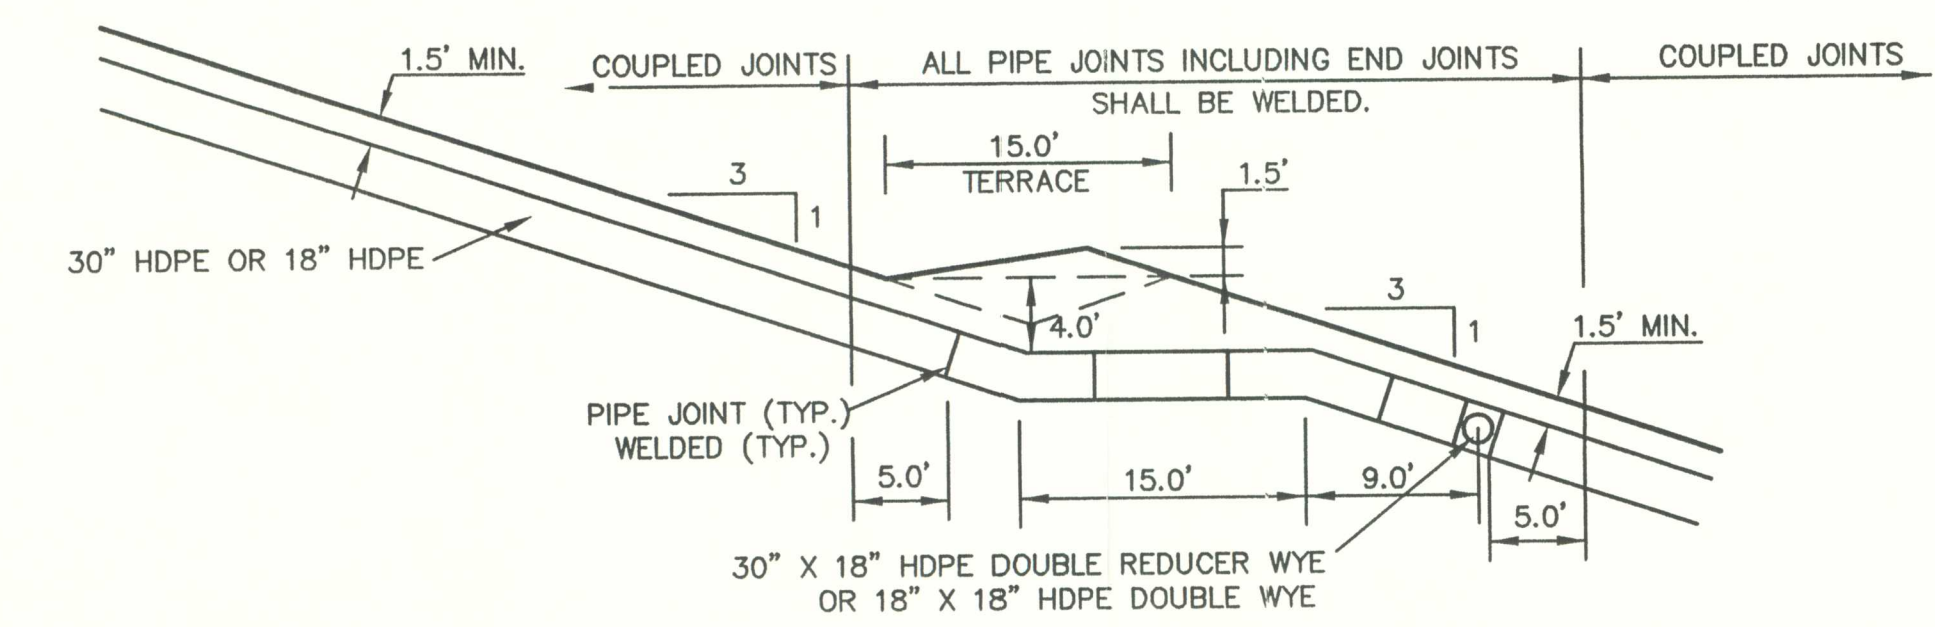

NOTES:
1. ALL PIPE JOINTS INCLUDING END JOINTS AT THE TERRACES SHALL BE WELDED JOINTS.

INTERMEDIATE TERRACE PIPING DETAIL
N.T.S.


25
20 21

PERMIT DOCUMENT

CLOSURE DETAILS

TRAIL RIDGE LANDFILL PERMIT RENEWAL FOR TRAIL RIDGE LANDFILL, INC.

England-Thims & Miller, Inc.
ENGINEERS - PLANNERS - SURVEYORS - LANDSCAPE ARCHITECTS
14775 ST. AUGUSTINE ROAD JACKSONVILLE, FLORIDA 32258
CERTIFICATE OF AUTHORIZATION NUMBER: 2684
PHONE NUMBER (904) 642-9890 FAX NUMBER (904) 646-9466

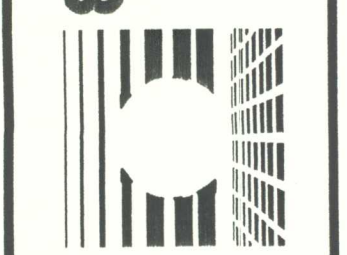

DRAWING NO.

21

Handwritten notes and signatures in the top right corner, including '12/13/02' and 'Bubba Cam'.