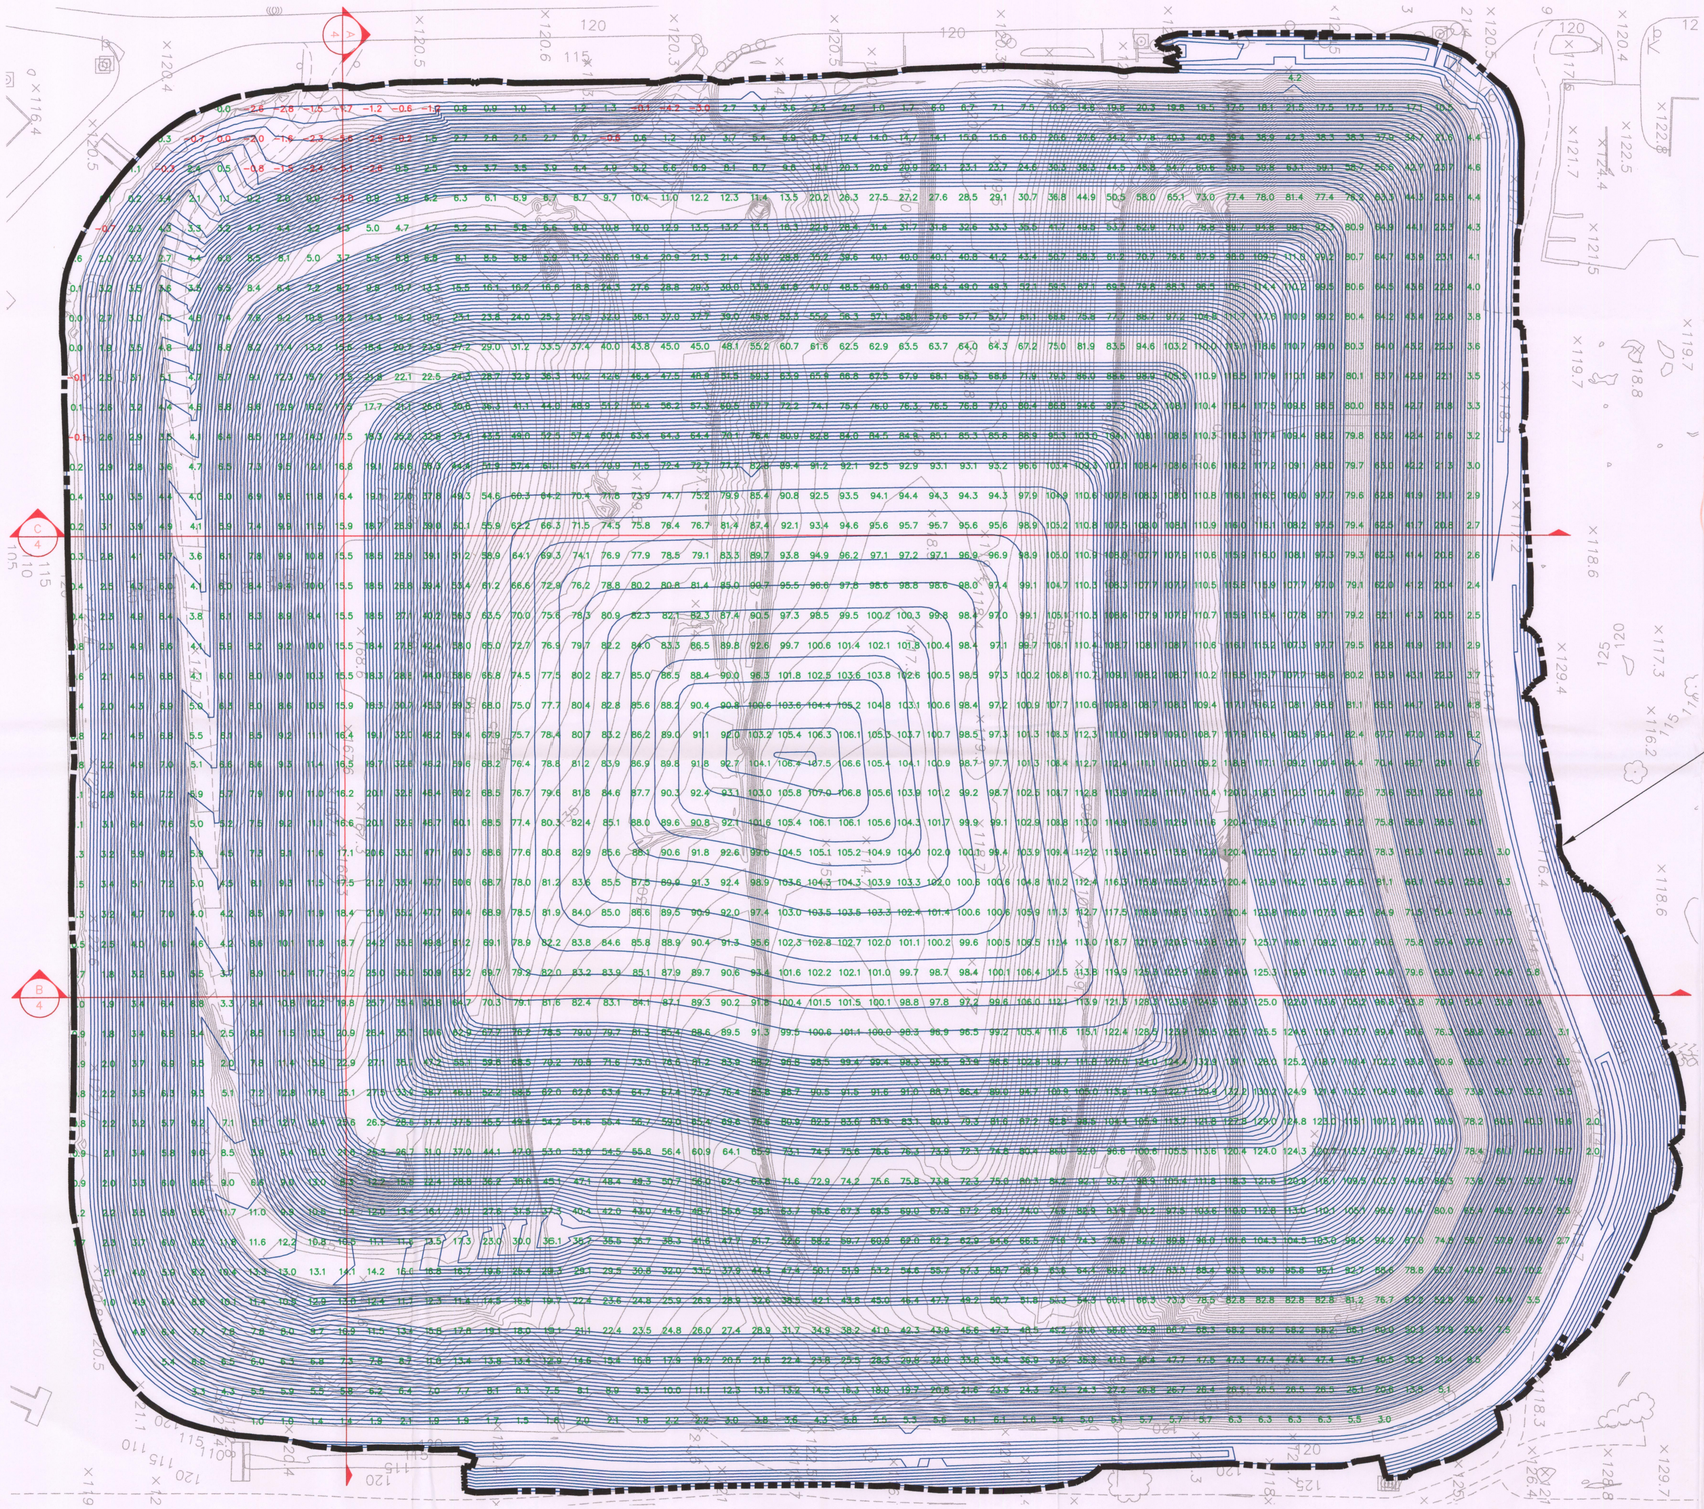


LEGEND

- EXISTING ELEVATIONAL CONTOUR (5 FOOT INTERVAL) 04/08/2009 SURVEY AND PHASE 3 BOTTOM LINER DESIGN
- EXISTING ELEVATIONAL CONTOUR (1 FOOT INTERVAL) 04/08/2009 SURVEY AND PHASE 3 BOTTOM LINER DESIGN
- EXISTING SURVEY SPOT ELEVATION 04/08/2009
- PROPOSED BUILDOUT/CLOSURE DESIGN CONTOUR (5 FOOT INTERVAL) NOTE: THESE CONTOURS REPRESENT TOP OF FINAL COVER
- PROPOSED BUILDOUT/CLOSURE DESIGN CONTOUR (1 FOOT INTERVAL) NOTE: THESE CONTOURS REPRESENT TOP OF FINAL COVER
- FILL AREA AND DEPTH (FEET) BETWEEN 04/08/2009 TOPOGRAPHIC SURVEY INCLUDING PHASE 3 BOTTOM LINER DESIGN AND BUILDOUT/CLOSURE DESIGN
- CUT AREA AND DEPTH (FEET) BETWEEN 04/08/2009 TOPOGRAPHIC SURVEY INCLUDING PHASE 3 BOTTOM LINER DESIGN AND BUILDOUT/CLOSURE DESIGN

LIMIT OF VOLUME ESTIMATE

SITE VOLUME TABLE: UNADJUSTED

SITE	CITRUS – LANDFILL
SURFACE 1	04/08/2009 TOPOGRAPHIC SURVEY AND PHASE 3 BOTTOM LINER DESIGN
SURFACE 2	BUILDOUT/CLOSURE DESIGN
CUT (CU. YD.)	1425
FILL (CU. YD.)	2,692,215
NET (CU. YD.)	2,690,790 (FILL)
METHOD	GRID

SURVEY SOURCE NOTE

SURVEY PERFORMED BY PICKETT & ASSOCIATES, 475 SOUTH FIRST AVENUE, BARTOW, FLORIDA 33830, TEL: (863)-533-9095. SURVEY INFORMATION SHOWN WAS COMPILED USING PHOTOGRAMMETRIC METHODS WITH PHOTO DATE OF APRIL 08, 2009.

TOPOGRAPHIC INFORMATION SHOWN WAS COMPILED USING PHOTOGRAMMETRIC METHODS WITH PHOTO DATA OF APRIL 08, 2009.

King ENGINEERING ASSOCIATES, INC.
4921 Memorial Highway
One Memorial Center, Suite 300
Tampa, Florida 33634
Phone 813 880-8881
Fax 813 880-8882
www.kingengineering.com
Engineering License #2610

CITRUS COUNTY CENTRAL LANDFILL REMAINING CAPACITY REPORT

FOR

CITRUS COUNTY BOARD OF COUNTY COMMISSIONERS

NO.	DATE	DESCRIPTION
		APPROVED

TITLE

FINAL BUILDOUT vs. 04/08/2009 SURVEY VOLUME ESTIMATE PLAN

THE SIGNATURE OF THE QUALITY CONTROL OFFICER IN THIS SPACE INDICATES THAT ALL REQUIRED PERMITS HAVE BEEN OBTAINED AND THAT CONSTRUCTION IS AUTHORIZED TO COMMENCE.

PROFESSIONAL SEAL

JOB NO.	SHEET NO.
4217-003-001	3
DATE: MAY 2009	OF 6
SCALE: 1" = 60'	

O:\ENV_ENG\4217\003\001\cad\dwg\2009 APR\AVAILABLE VOLUME_2009-04.dwg, June 18, 2009 11:17 AM, CS, King Engineering Associates Inc.

© COPYRIGHT 2007 KING ENGINEERING ASSOCIATES, INC. DRAWINGS AND CONCEPTS MAY NOT BE USED OR REPRODUCED WITHOUT WRITTEN PERMISSION. OWNER IS HEREBY GRANTED SPECIFICALLY TO GOVERNMENTAL AGENCIES TO REPRODUCE THIS DOCUMENT IN COMPLIANCE WITH F.S. CHAPTER 119.