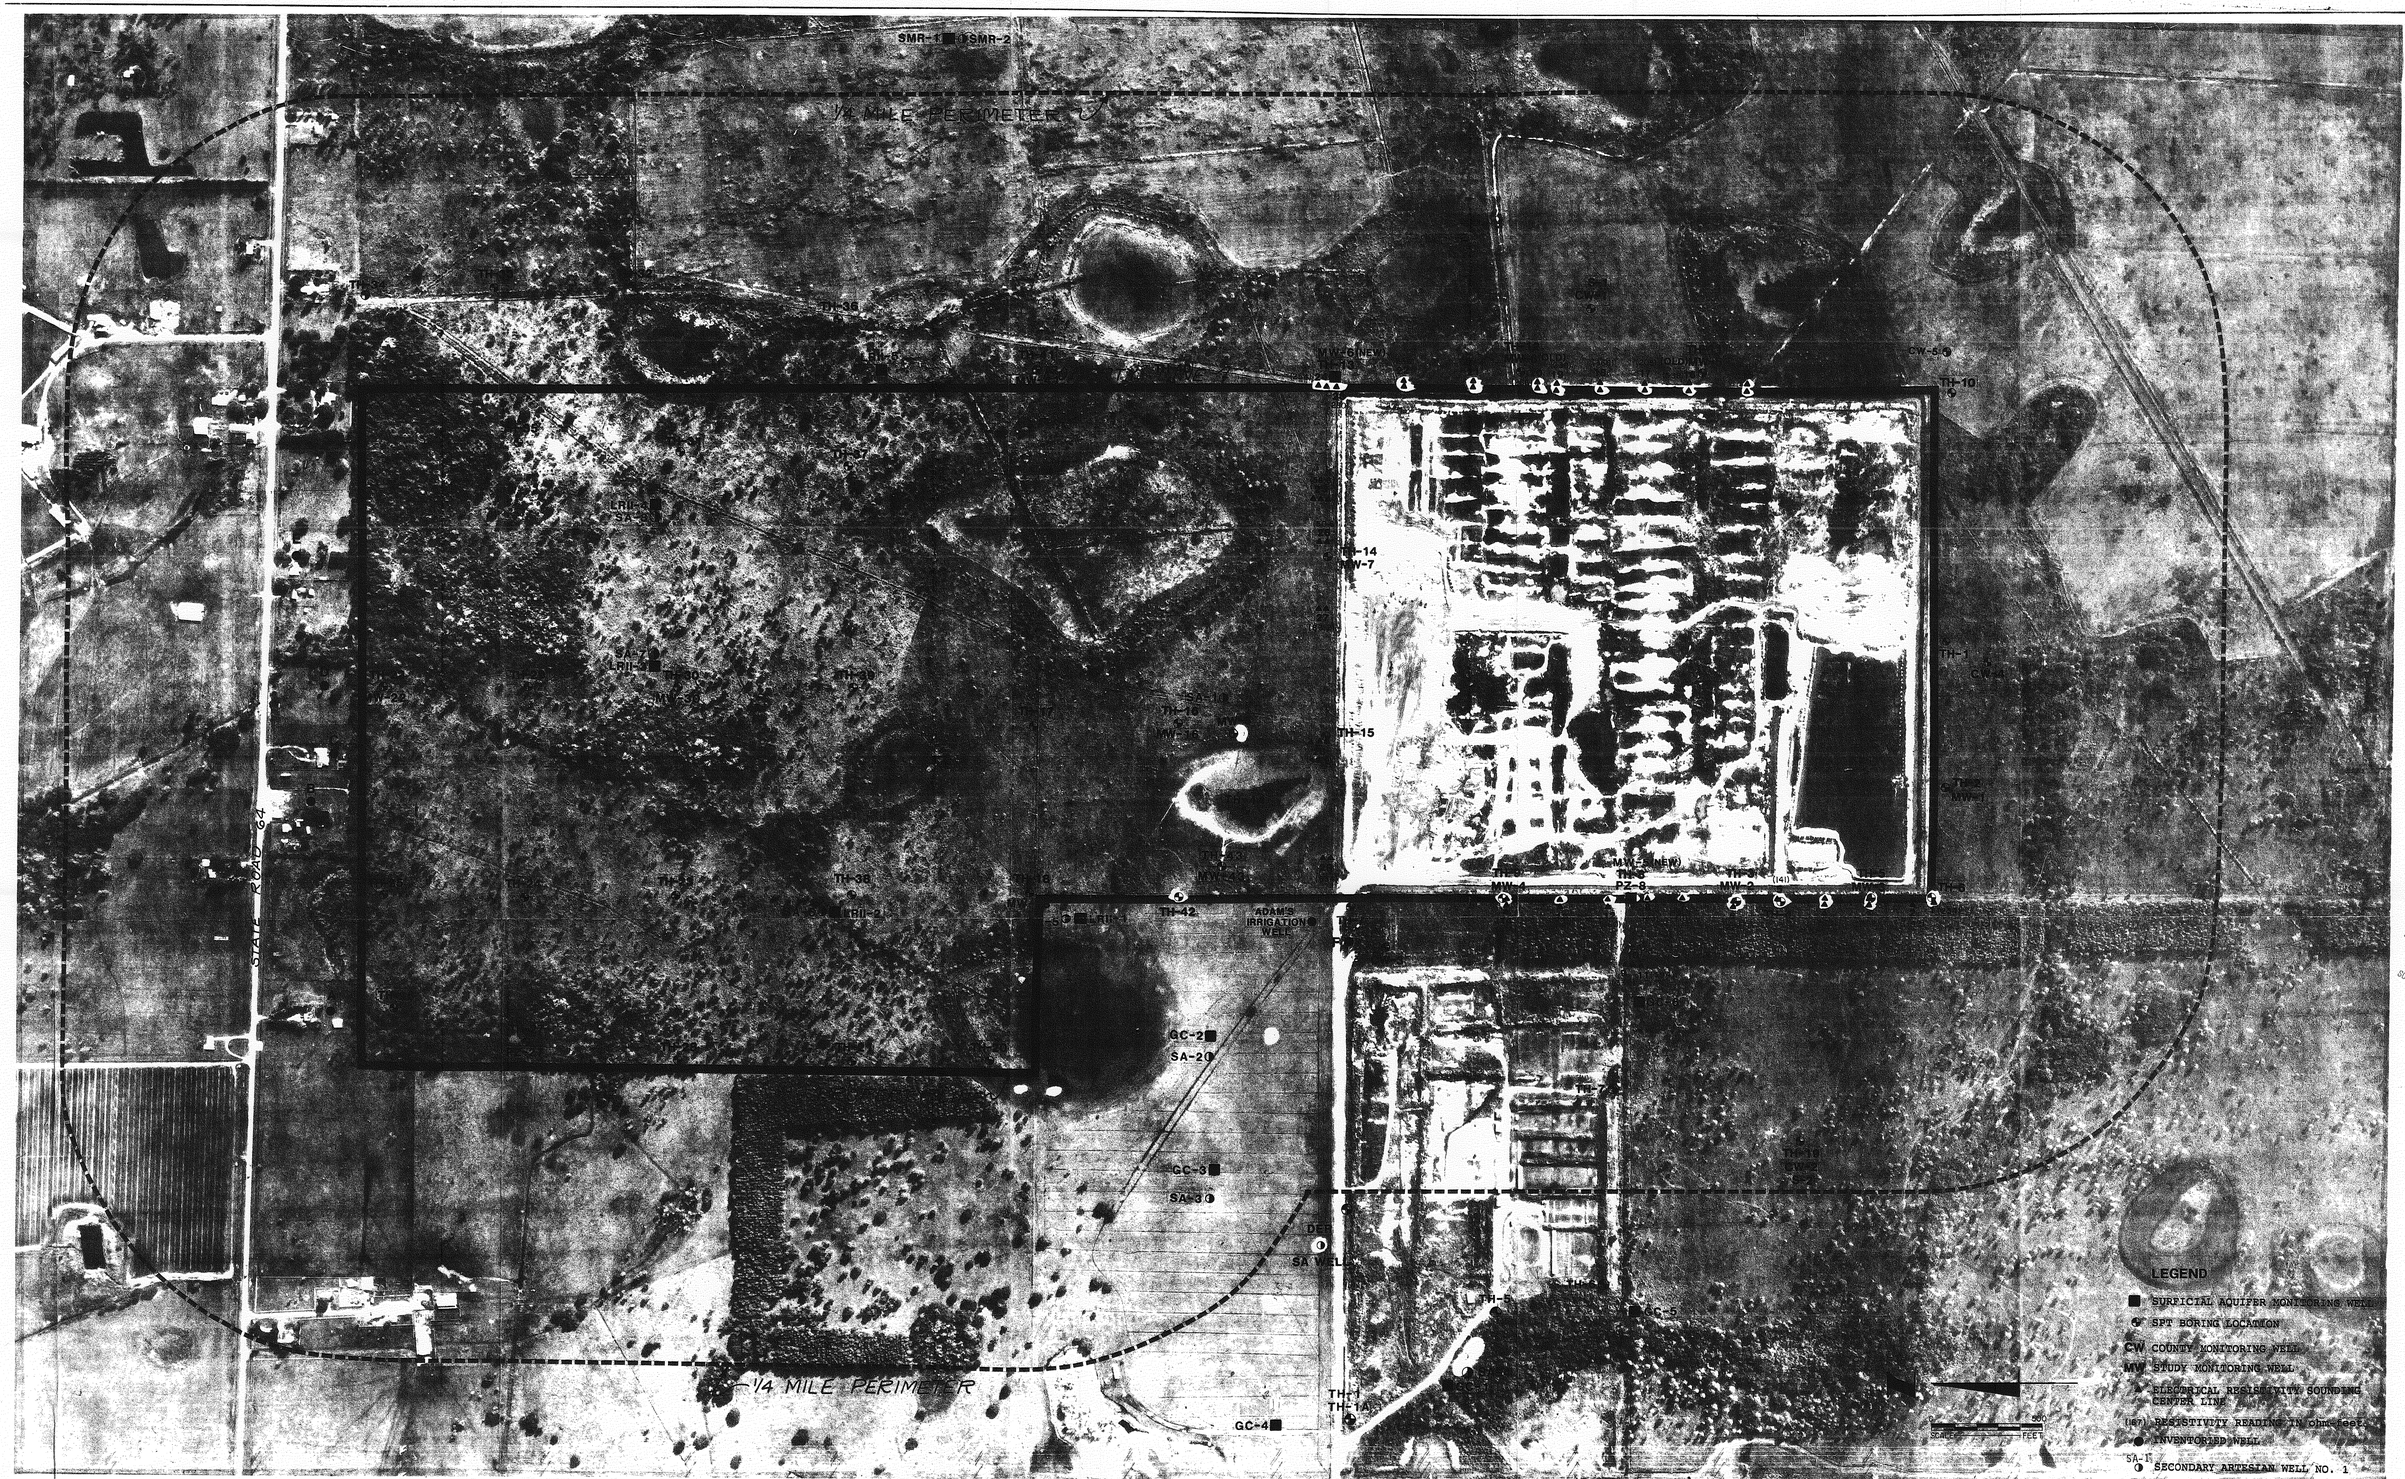

FLORIDA DEPARTMENT OF ENVIRONMENTAL PROTECTION
MAY 18 2010
SOUTHWEST DISTRICT TAMPA

REV. NO.	DATE	REVISION	BY	CHECKED
				DESIGNED
				DRAWN

SUBMITTED: BRILEY, WILD & ASSOCIATES
PRINCIPAL
PROJECT ENGINEER
APPROVED:

BWA **Briley, Wild & Associates, Inc.**
CONSULTING ENGINEERS & PLANNERS
BRADENTON-CLEARWATER-ORMOND BEACH-RIVIERA BEACH, FLORIDA

Prepared By: ARDAMAN & ASSOCIATES, INC.

DATE
SCALE
SHEET NO. OF
PROJ. NO.
FILE NO.