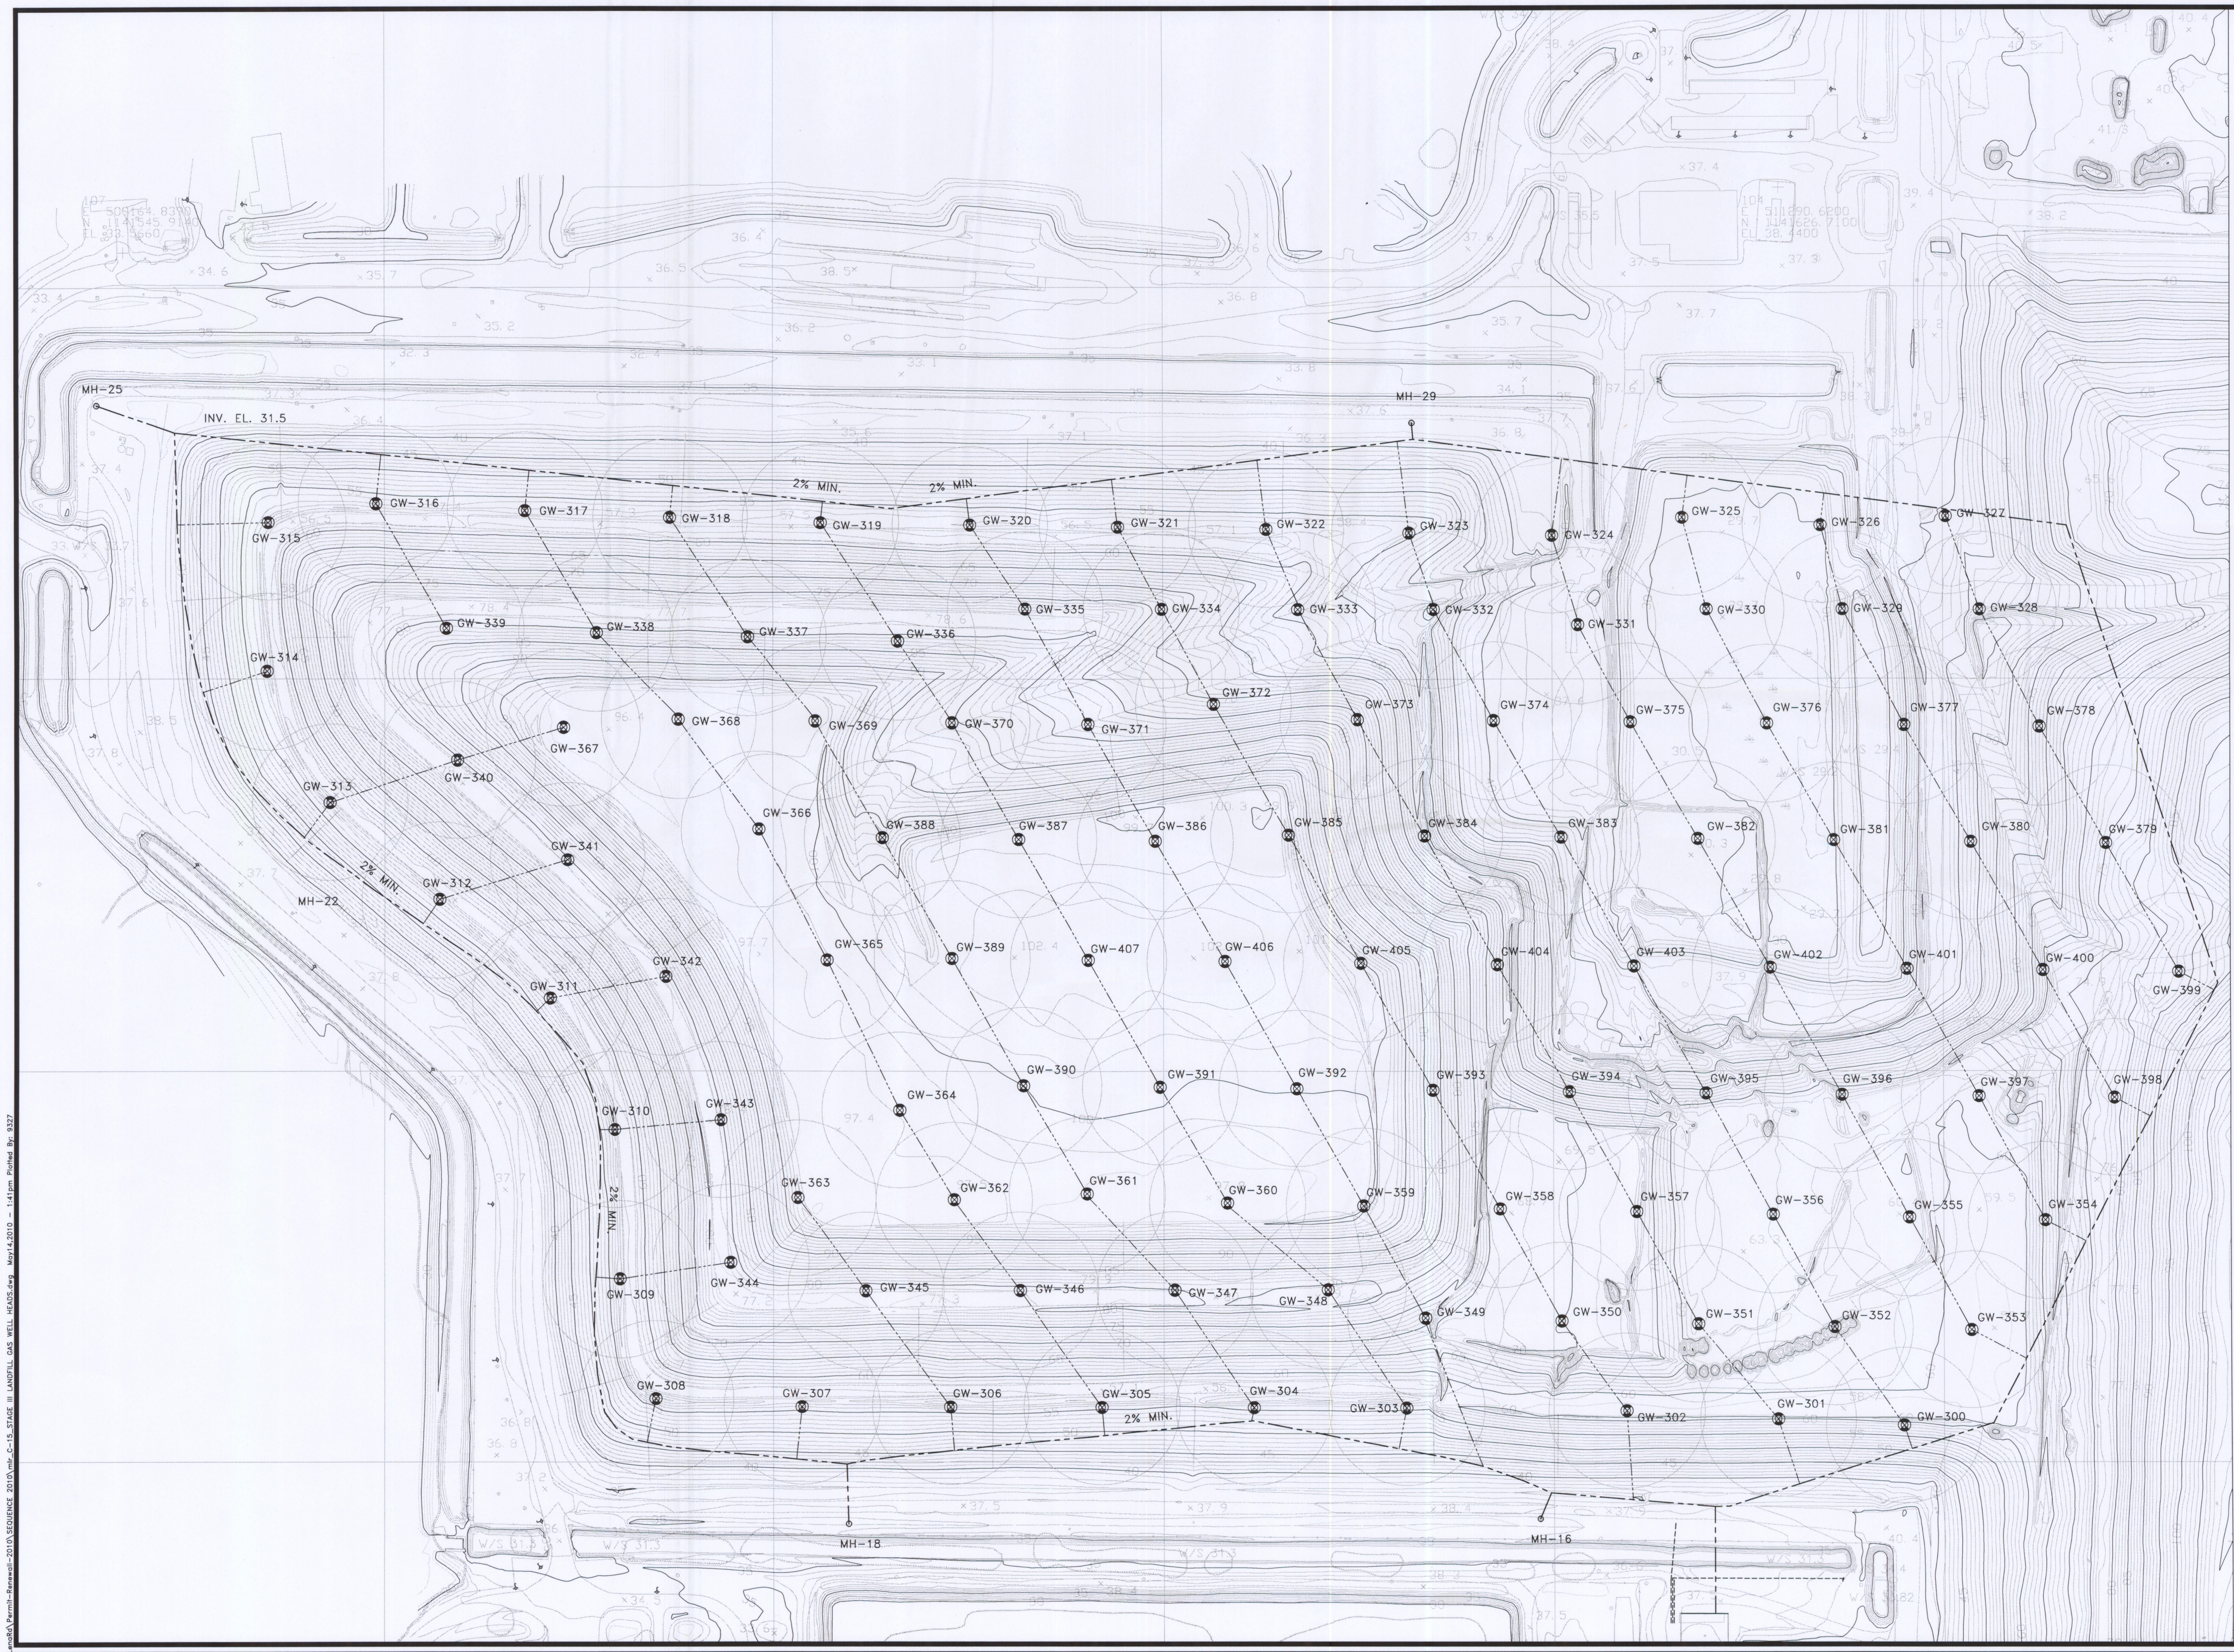

NORTH

0 50 100 200
GRAPHIC SCALE
SCALE: 1" = 100'

LEGEND:

GW-313 ●	GAS WELL HEAD
-·-·-·-	8" HDPE GAS LATERAL PIPE
— — —	18" HDPE GAS HEADER PIPE
○	RADIUS OF INFLUENCE
○	LEACHATE COLLECTION SYSTEM MANHOLE

NOTE:

GAS WELL GW-303 TO GW-322 AND GW-336 TO GW-348 ARE EXISTING.

FLORIDA DEPARTMENT OF ENVIRONMENTAL PROTECTION
MAY 18 2010
SOUTHWEST DISTRICT
TAMPA

C-15

PBS&J
482 South Keller Road
ORLANDO, FL 32810-6101
TEL. (407) 647-7275
FAX. (407) 647-0624
WWW.PBSJ.COM
POST, BUCKLEY, SCHUH & JERNIGAN, Inc.
d/b/a PBS&J
5300 West Cypress Street Suite 200
Tampa, FL 33607
FBPR Certificate of Authorization No.: 24

CLIENT
MANATEE COUNTY
BOARD OF COUNTY COMMISSIONERS

PROJECT
LENA ROAD LANDFILL
FILL SEQUENCE PLAN

TASK
STAGE III
LANDFILL GAS WELLHEAD LOCATIONS

ORIGINAL NOV. 2009
REVISIONS:
1.
2.
3.
4.
5.
6.
7.
8.
9.
10.
11.
12.

Name: JOSEPH L. MILLER
Florida P.E. No. 39177
Address: PBS&J
482 S. Keller Road
Orlando, FL 32810-6101
J. L. Miller
Signature
Date
05/14/2010

JOB NO. 100008517
DRAWN RGC
DESIGN RGC/JLM
CHECKED JLM
Q.C. DED

SHEET / #