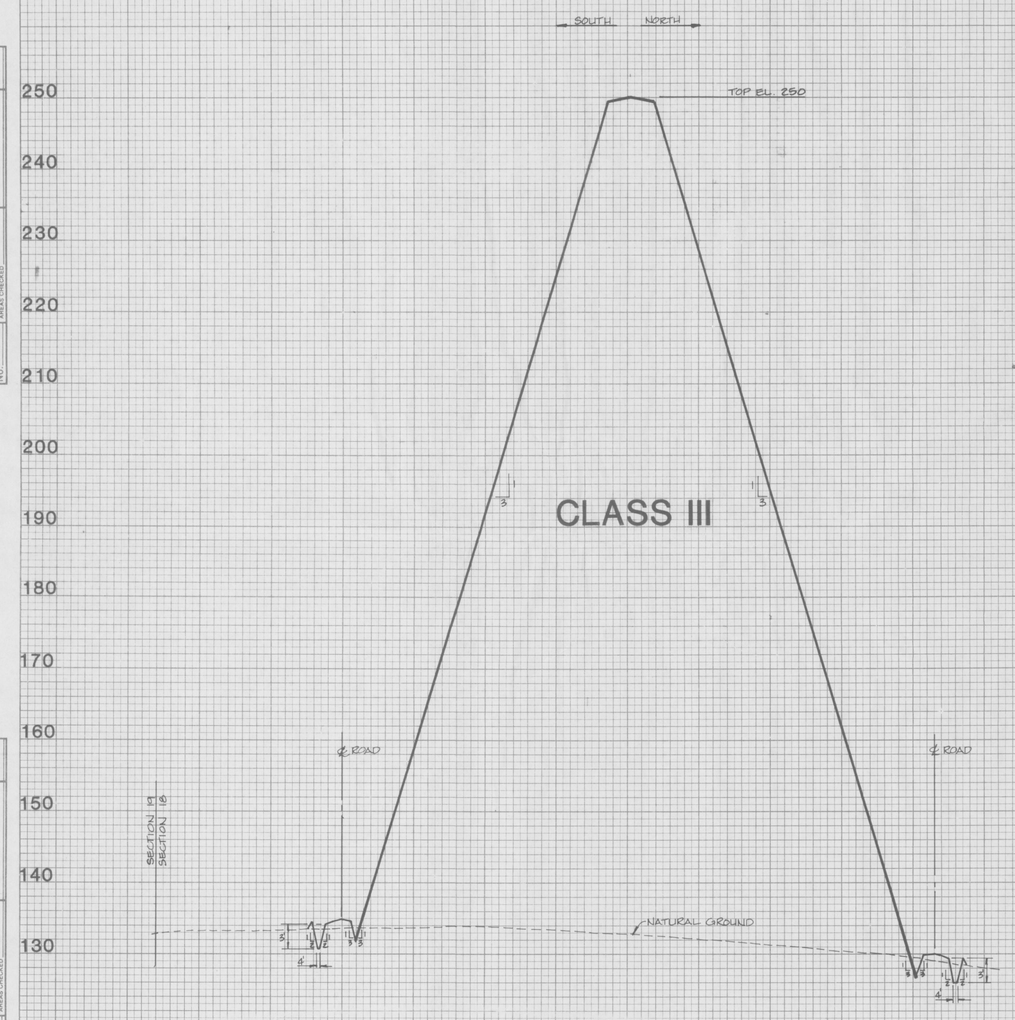

SECTION SOUTH - NORTH

SCALE: 1" = 100' HORIZ.
1" = 10' VERT.

FINAL SURVEY		BY	DATE
NOTE BOOK No.	SURVEYED		
	PLOTTED		
	TOPOGRAPHY		
	AREAS		
	AREAS CHECKED		

ORIGINAL SURVEY		BY	DATE
NOTE BOOK No.	SURVEYED		
	PLOTTED		
	TOPOGRAPHY		
	AREAS		
	AREAS CHECKED		

CLASS III

TRAIL RIDGE LANDFILL

England-Thimsy & Miller, Inc.
Consulting & Design Engineers
3131 St. Johns Bluff Road So. Jacksonville, FL 32216
904-642-8990

DRAWING NO. B-D-1-15-D	REVISIONS	DRAWING NO. 13
DRAWN BY: J.L.S.		
CHECKED BY: J.L.S.		
DATE: JUNE 11, 1990		

PLATE 3 CROSS SECTION O. P. R. & R. E. STANDARD
DIETZGEN CORPORATION

89-113-9