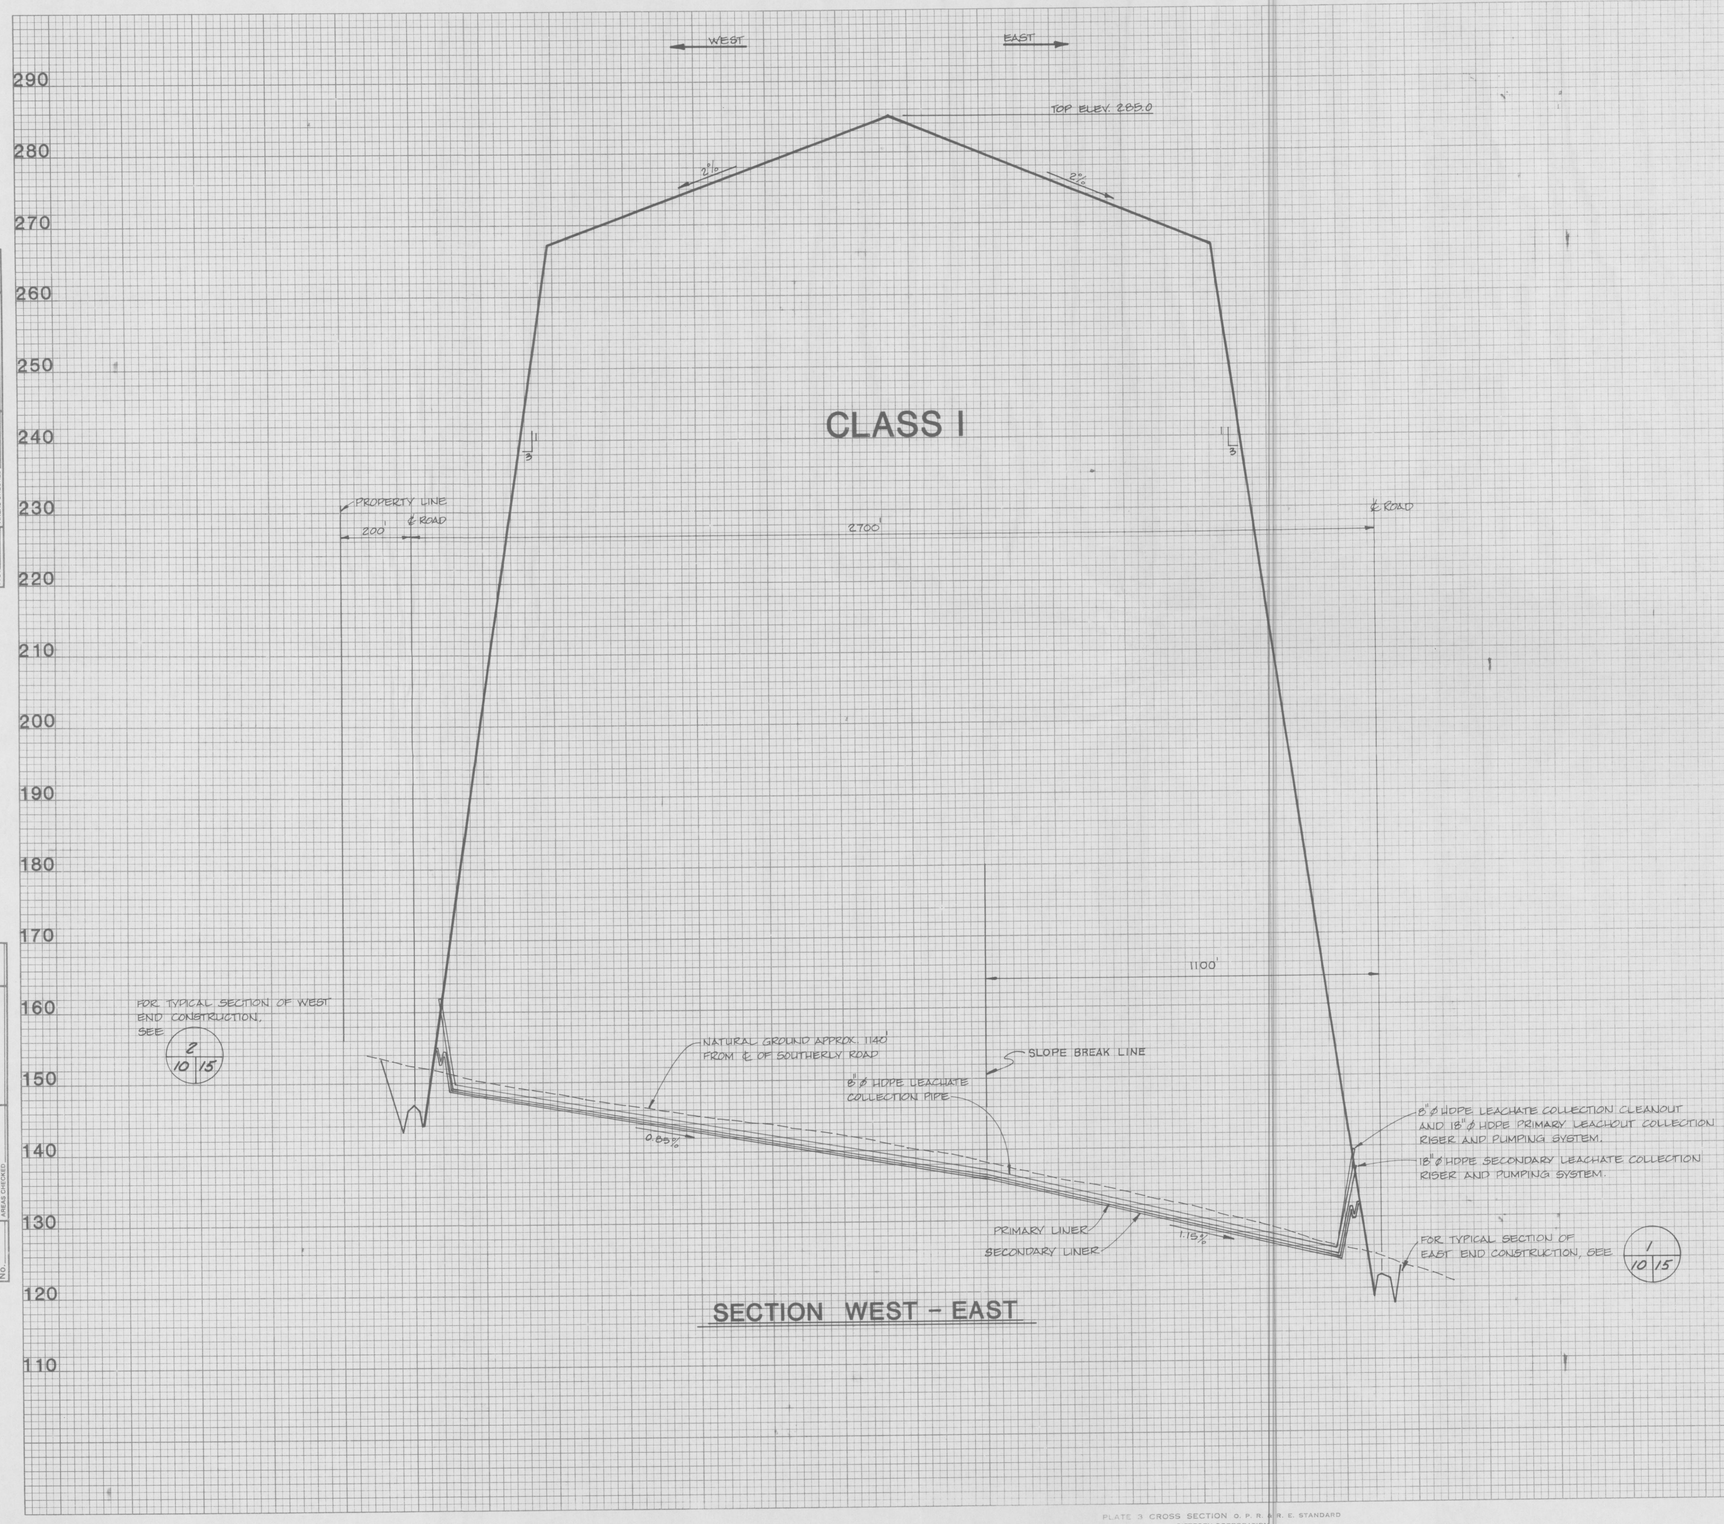

SECTION WEST - EAST

FINAL SURVEY			
NOTE BOOK	SURVEYED	BY	DATE
	PLOTTED		
	TEMPLATE		
	AREAS		
No.	AREAS CHECKED		

ORIGINAL SURVEY			
NOTE BOOK	SURVEYED	BY	DATE
	PLOTTED		
	TEMPLATE		
	AREAS		
No.	AREAS CHECKED		

SCALE: 1" = 200' HORIZ.
1" = 10' VERT.

CLASS I

TRAIL RIDGE LANDFILL
(PLAN A)

England-Thims & Miller, Inc.
Consulting & Design Engineers
7101 St. Johns Bluff Road So. Jacksonville, FL 32216
904-642-8990

FILE PROJ. NO. E 89-113-9	REVISIONS	DRAWING NO. 10
DRAWN BY: T.L.C.		
DESIGNED BY:		
DATE: JUNE, 1990		

PLATE 3 CROSS SECTION O. P. R. AND R. E. STANDARD
DIETZGEN CORPORATION

89-113-9