


## NORTH ANCHOR TRENCH

SCALE: 1" 10' HORIZ.
1" 2' VERT.

1 / 11 | 16

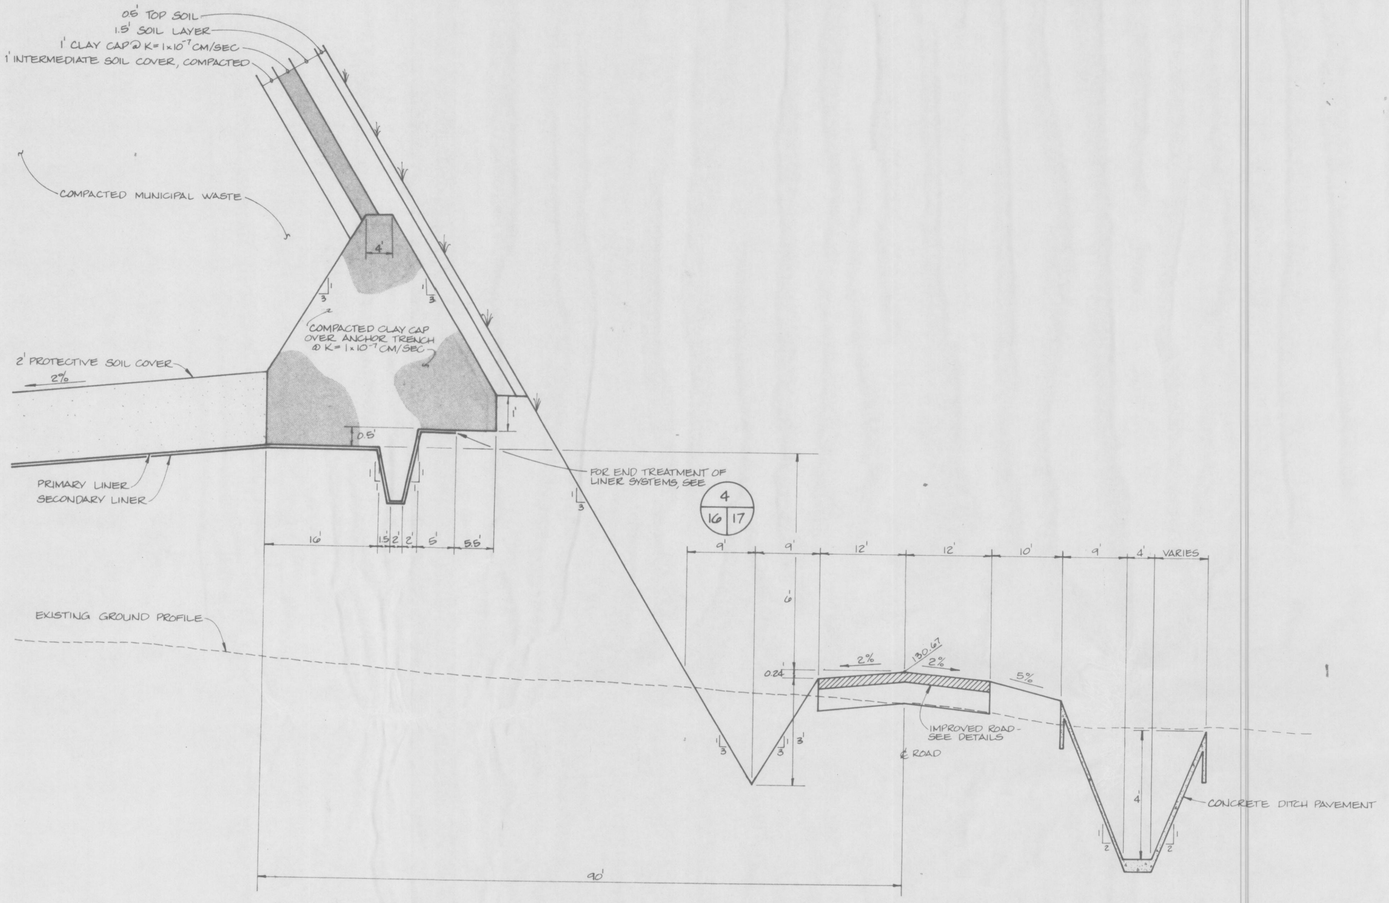


## SOUTH ANCHOR TRENCH

SCALE: 1" 10' HORIZ.
1" 2' VERT.

2 / 11 | 16

| | |
|---|---|
| ENG. PROJ. NO. | 89-13-9 |
| DRAWN BY: | RWH |
| CHECKED BY: | RKF |
| DATE | JUNE 18, 1990 |

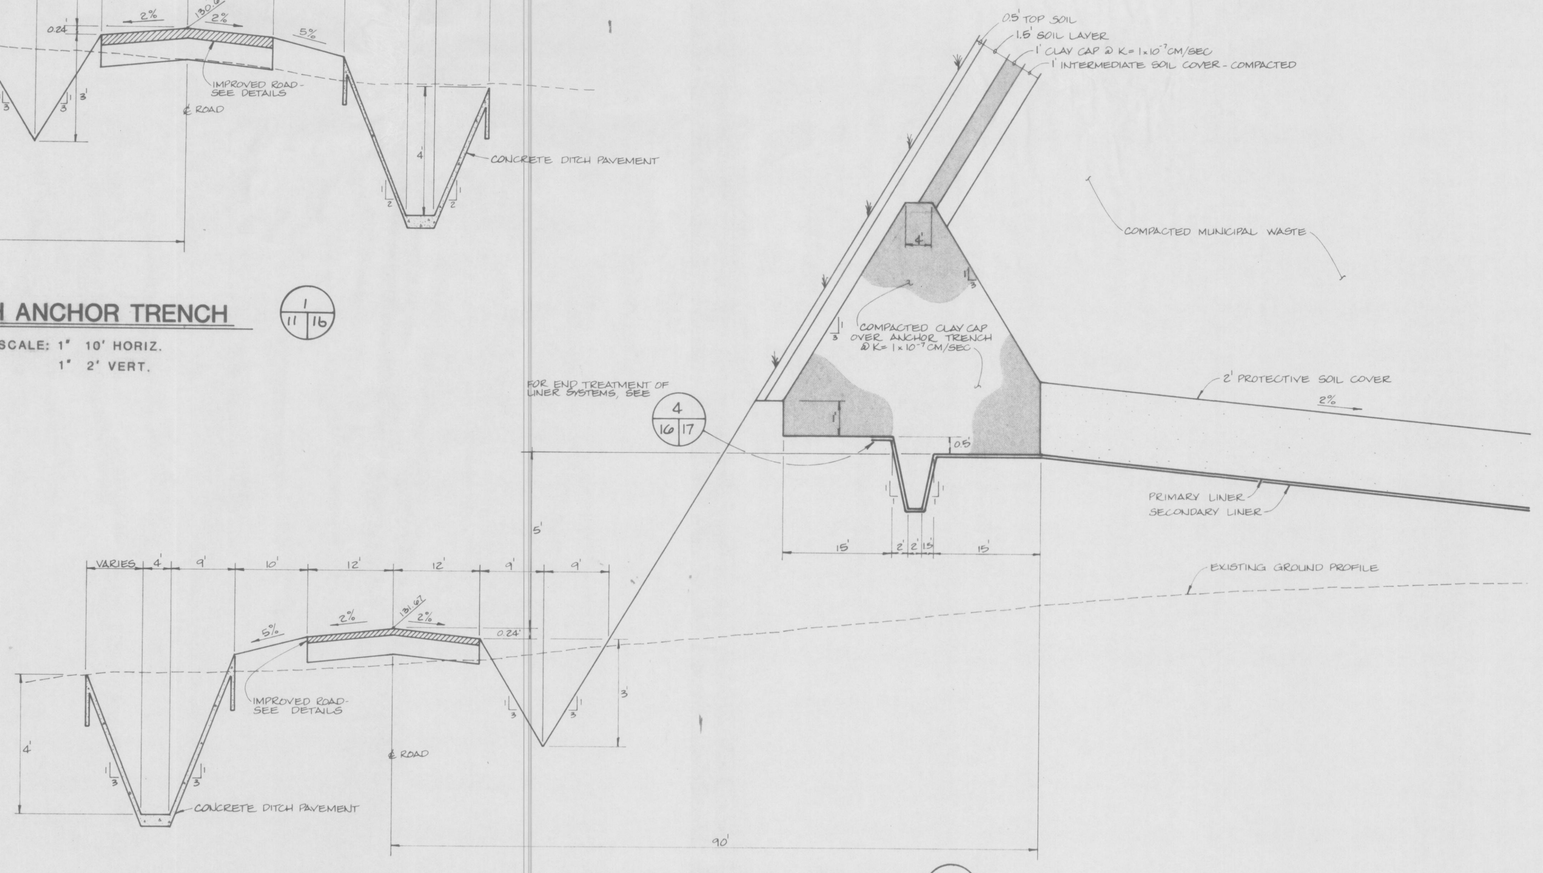REVISIONS

ANCHOR TRENCH (N&S) DETAILS

TRAIL RIDGE LANDFILL
(PLAN A)

England-Thims & Miller, Inc.
Consulting & Design Engineers
JACKSONVILLE, FLORIDA

DRAWING NO.
16

SIGNED FOR CONSTRUCTION BY