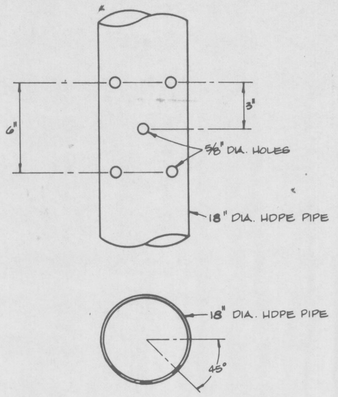

LEACHATE COLLECTION SUMP PIPING PERFORATION

N.T.S.

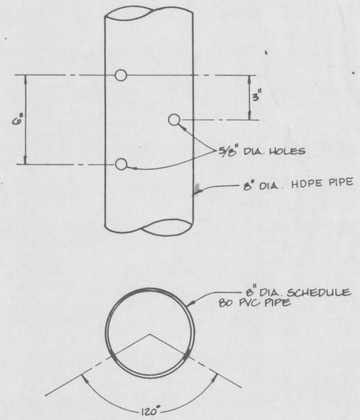

LEACHATE COLLECTION PIPING PERFORATION

N.T.S.

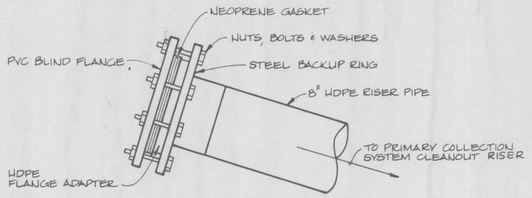

LEACHATE CLEANOUT RISER

N.T.S.

1 / 15 / 18

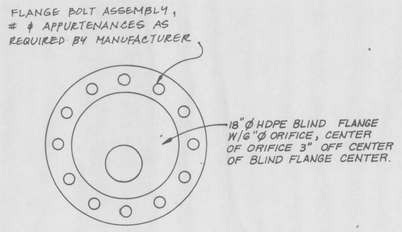

FLANGE FOR LEACHATE COLLECTION RISER

N.T.S.

3 / 15 / 18 / 18

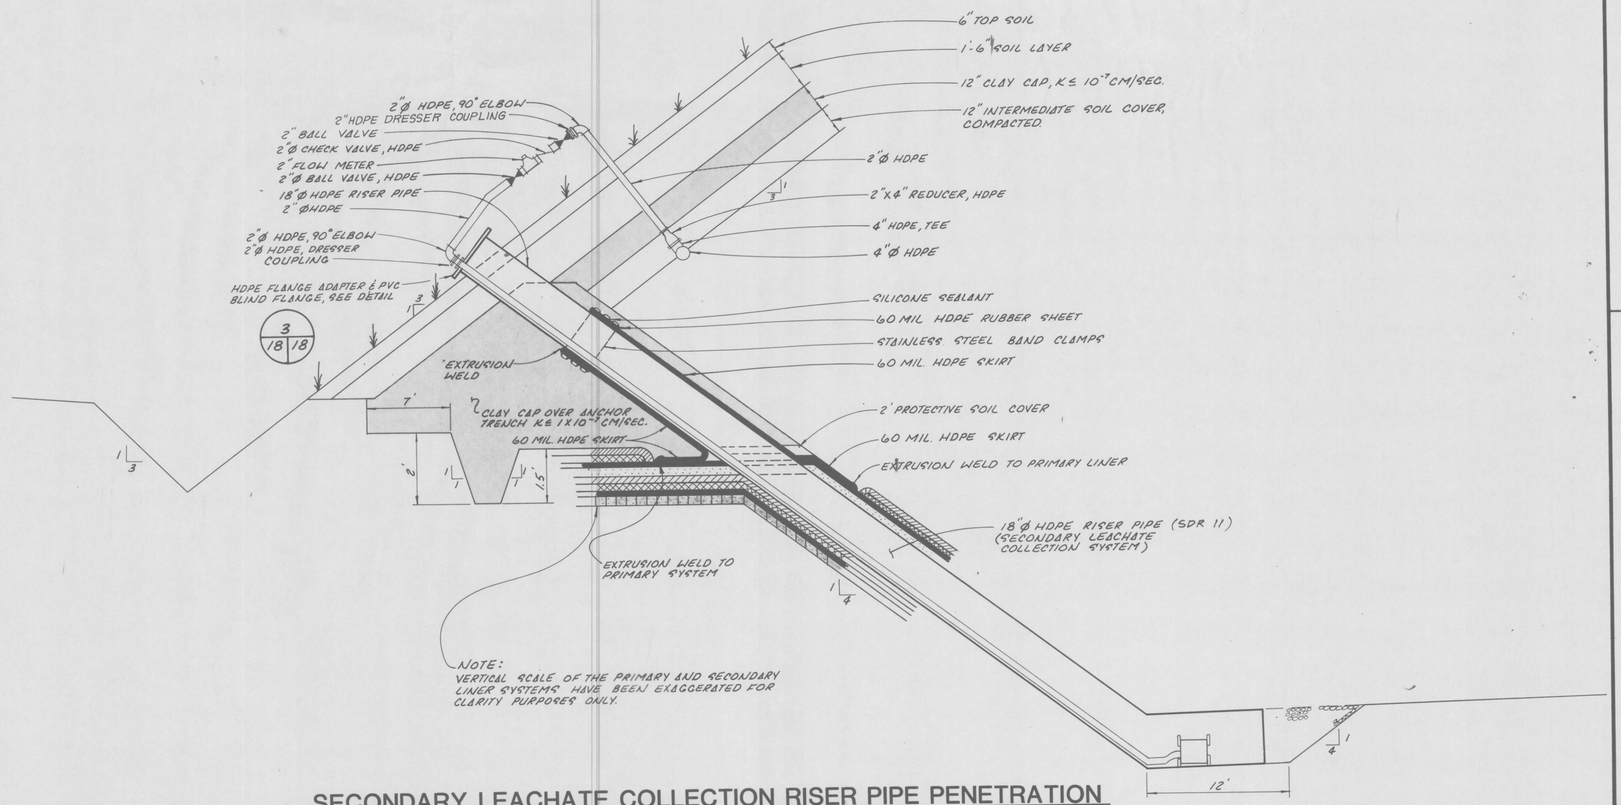

SECONDARY LEACHATE COLLECTION RISER PIPE PENETRATION

SCALE: 1" = 2' VERT.
1" = 6' HORIZ.

2 / 17 / 18

REVISIONS

ENG. PROJ. NO. E-89-113-9
DRAWN BY: C.D.T.
CHECKED BY: R.F.
DATE: JUNE 18, 1990

LEACHATE COLLECTION DETAILS

TRAIL RIDGE LANDFILL (PLAN A)

England-Thims & Miller, Inc.
Consulting & Design Engineers
JACKSONVILLE, FLORIDA

DRAWING NO. 18

PROJ. NO. 89-113-9

NOT RELEASED FOR CONSTRUCTION