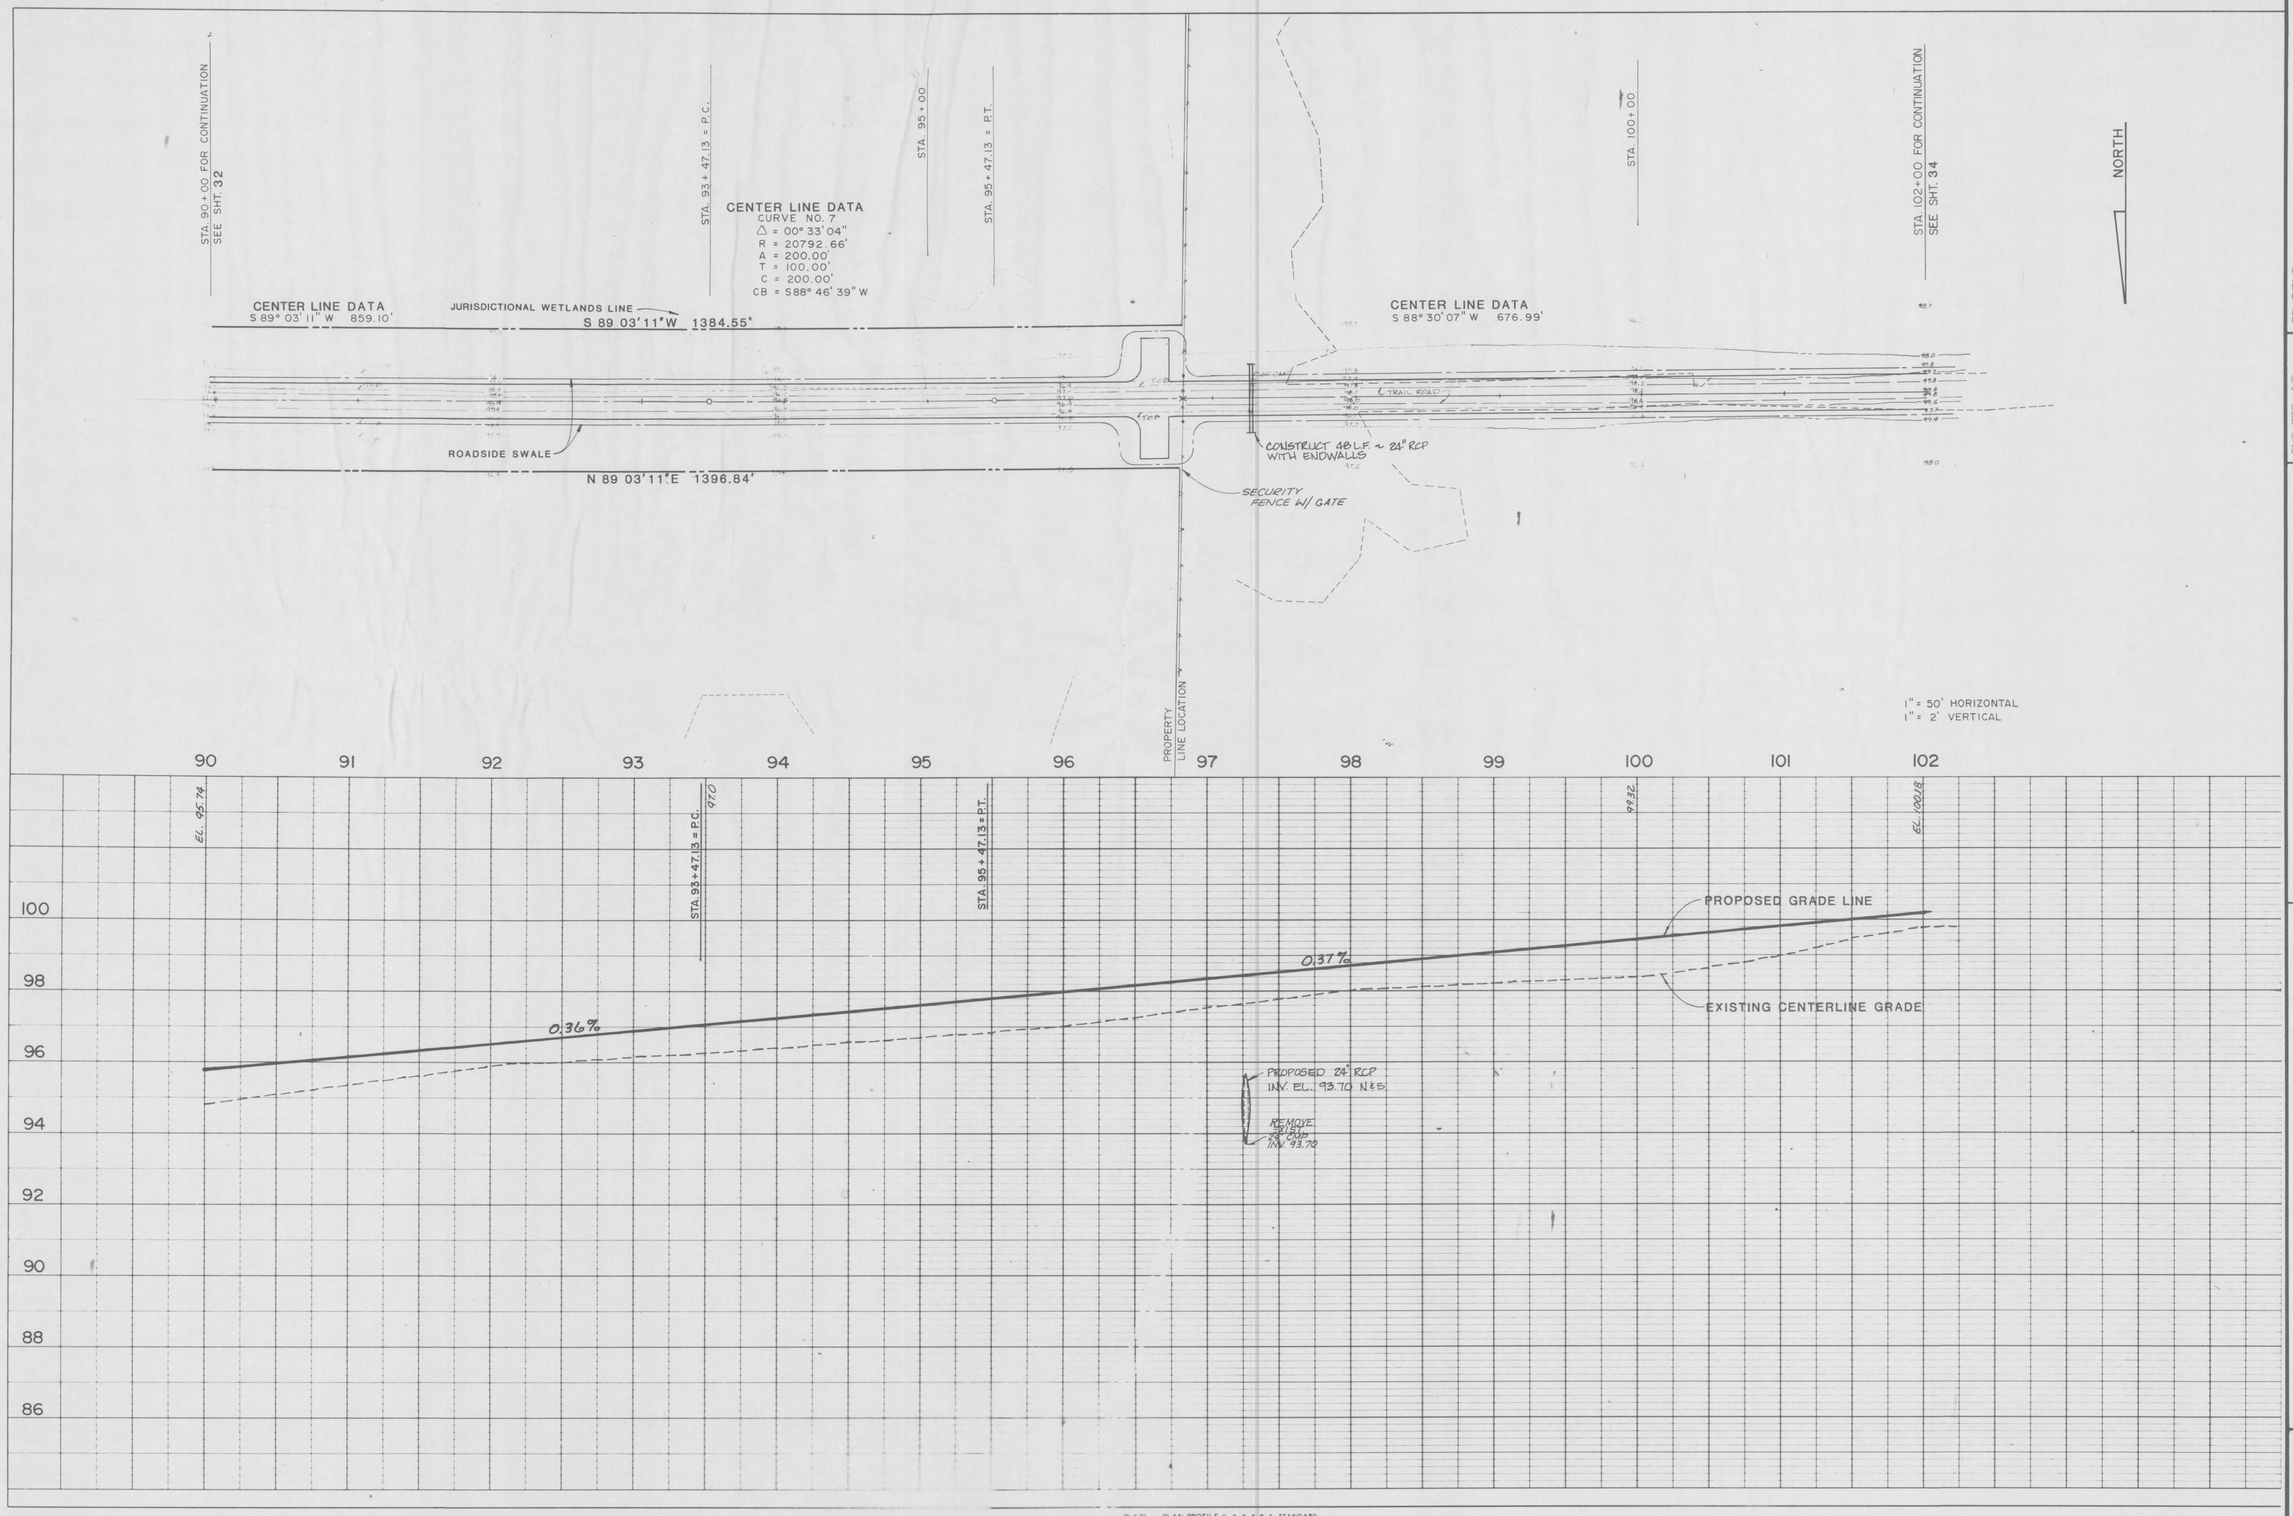

PLAN
NOTE BOOK No.
SURVEYED
PLOTTED
ALIGNMENT CHECKED
XT OF MAT CHECKED
DATE
BY

PROFILE
NOTE BOOK No.
SURVEYED
PLOTTED
GRADES CHECKED
B.M. & NOTES
STRUCTURE DIMENSIONS CHECKED
DATE
BY

REVISIONS

ENG. PROJ. NO. 89-113-9
DRAWN BY JT
CHECKED BY JAT
DATE 1990

PLAN AND PROFILE
(STA. 90+00 - 102+24.12)

TRAIL RIDGE LANDFILL
(PLAN A)

England-Thims & Miller, Inc.
Consulting & Design Engineers
JACKSONVILLE, FLORIDA

DRAWING NO.
33

PLATE PLAN-PROFILE O. P. R. & R. E. STANDARD
DIETZGEN CORPORATION
PRINTED IN U.S.A.

JT PROJ. NO. 89-113-9