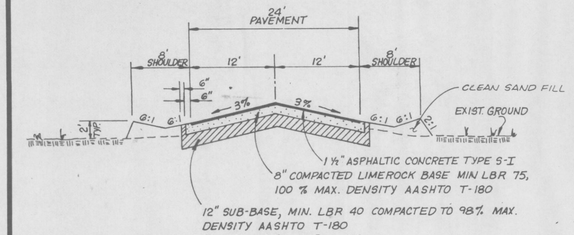

STA. 11+30 TO STA. 112 + 23

ENTRANCE ROAD DETAIL

SCALE 1" - 10" HORIZ.
1" - 5' VERT.

D1 / 24 / 36

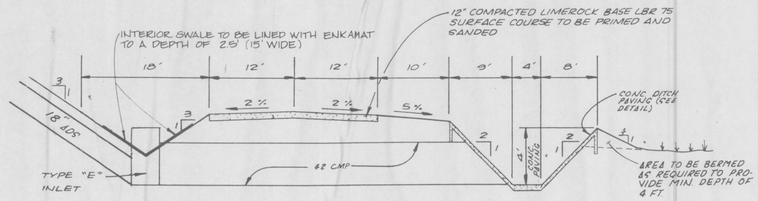

NORTHERLY AND SOUTHERLY ROADWAY DETAIL (CLASS I)

D28 / 24 / 36

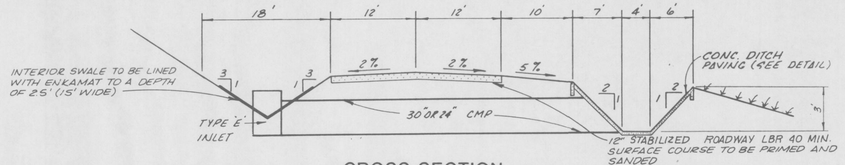

CROSS SECTION

NORTHERLY, SOUTHERLY & EASTERLY ROADWAY (CLASS III)

D5 / 24 / 36

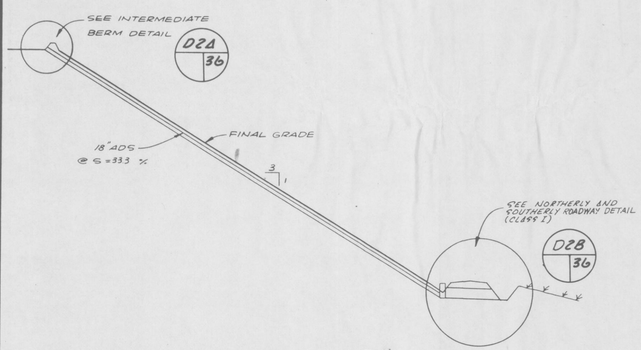

CROSS SECTION D2 / 24 / 36

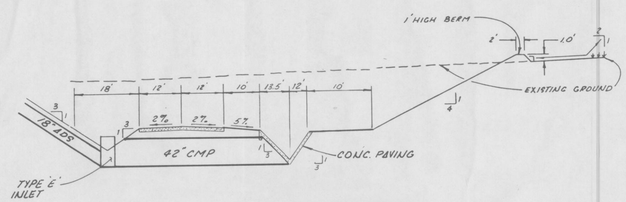

CROSS SECTION

WESTERLY ROAD DETAIL (CLASS I)

D3 / 24 / 36

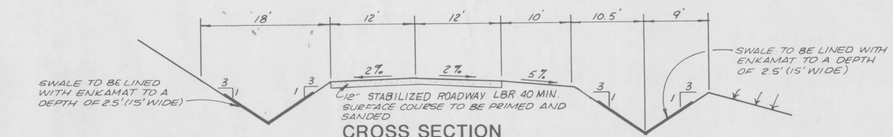

CROSS SECTION

NORTHWESTERLY & SOUTHWESTERLY ROADWAY DETAIL (CLASS III)

D6 / 24 / 36

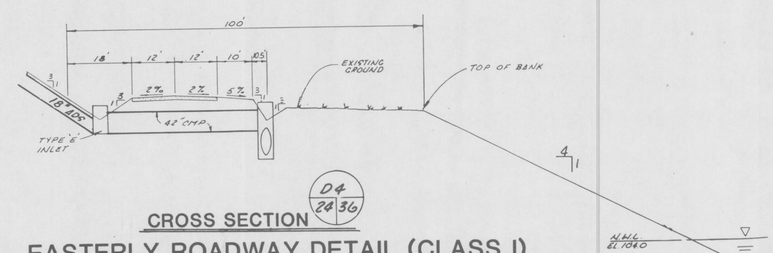

CROSS SECTION D4 / 24 / 36

EASTERLY ROADWAY DETAIL (CLASS I)

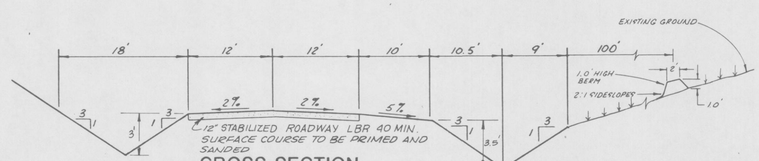

CROSS SECTION

WESTERLY ROADWAY DETAIL (CLASS III)

D7 / 24 / 36

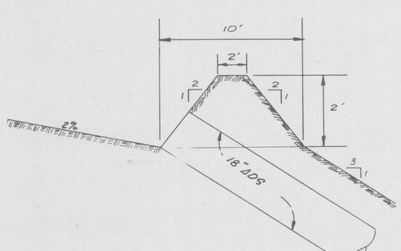

INTERMEDIATE BERM DETAIL

D2A / 24 / 36

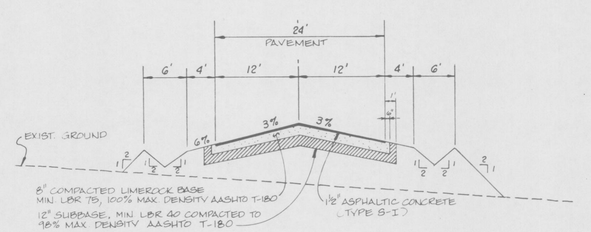

ROADWAY SECTION BETWEEN CLASS I & CLASS III LANDFILLS

SCALE: 1"= 10' HORIZ.
1"= 2' VERT.

D8 / 24 / 36

5-27-90

REVISIONS

E&S PROJ. NO. 689-118-9
DRAWN BY: RAM
CHECKED BY: GAM
DATE: JUNE 18, 1990

PAVING AND DRAINAGE DETAILS

TRAIL RIDGE LANDFILL
(PLAN A)

England-Thims & Miller, Inc.
Consulting & Design Engineers
JACKSONVILLE, FLORIDA

DRAWING NO.
36

RELEASED FOR CONSTRUCTION
BY

PROJ. NO. 689-118-9