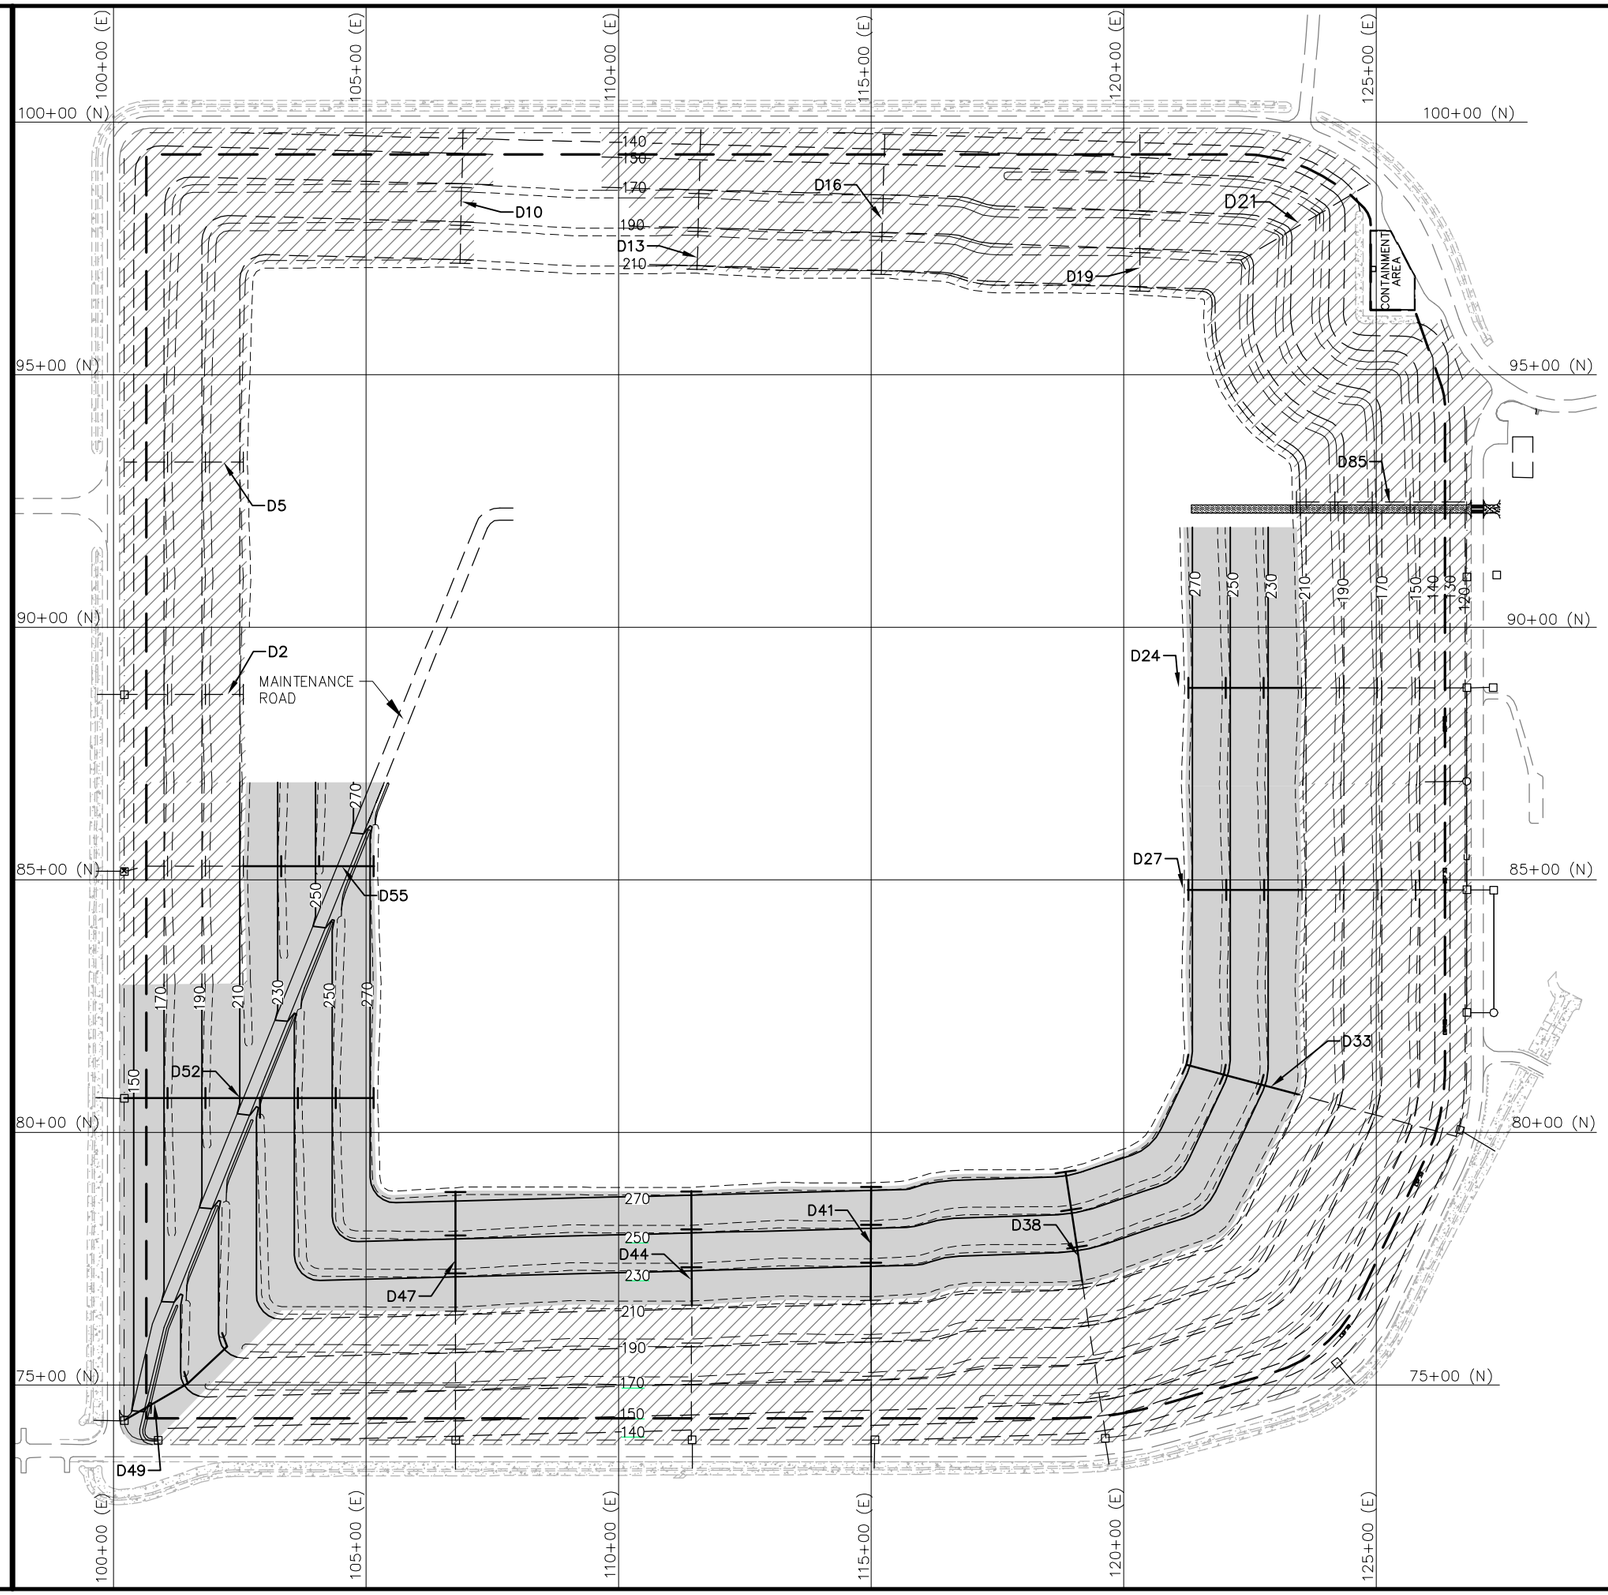

LEGEND

210	PROPOSED CONTOURS	T1	TERRACE NUMBER
210	EXISTING CONTOURS	D24	DOWNCOMER PIPE NUMBER
	PROPOSED DOWNCOMER PIPE		LIMITS OF SIDE SLOPE CLOSURE (THIS CONTRACT)
	EXISTING DOWNCOMER PIPE		CLOSED SIDE SLOPE UNIT (NOT IN THIS CONTRACT)
	EXISTING DRAINAGE STRUCTURE		
	EXISTING PAVED DITCH		
	PROPOSED TERRACE		
	EXISTING TERRACE		

PLANS PREPARED UNDER THE DIRECTION OF:

Scott Jordan Lockwood, P.E.
P.E. NUMBER: 68426

PLOTTED: July 20, 2012 – 10:45 AM, BY: Scott Lockwood

REVISIONS:
.

ETM NO. E 11-019
DRAWN BY: S. Lockwood
DESIGNED BY: S. Lockwood
CHECKED BY: J. Clem
DATE: June 27, 2012

England-Thims & Miller, Inc.
14775 Old St. Augustine Road
Jacksonville, FL 32258
TEL: (904) 642-8990
FAX: (904) 646-9485
CA - 00002584 LC - 0000316
VISION • EXPERIENCE • RESULTS

SITE PLAN

TRAIL RIDGE LANDFILL
INCREMENTAL CLOSURE (CLOSURE PHASE 4)
THE CITY OF JACKSONVILLE, FLORIDA

DRAWING NUMBER
3

G:\Landfill\Trail\11-019\Close-P4\Design\Plots\Maps\Closure-Map.dwg