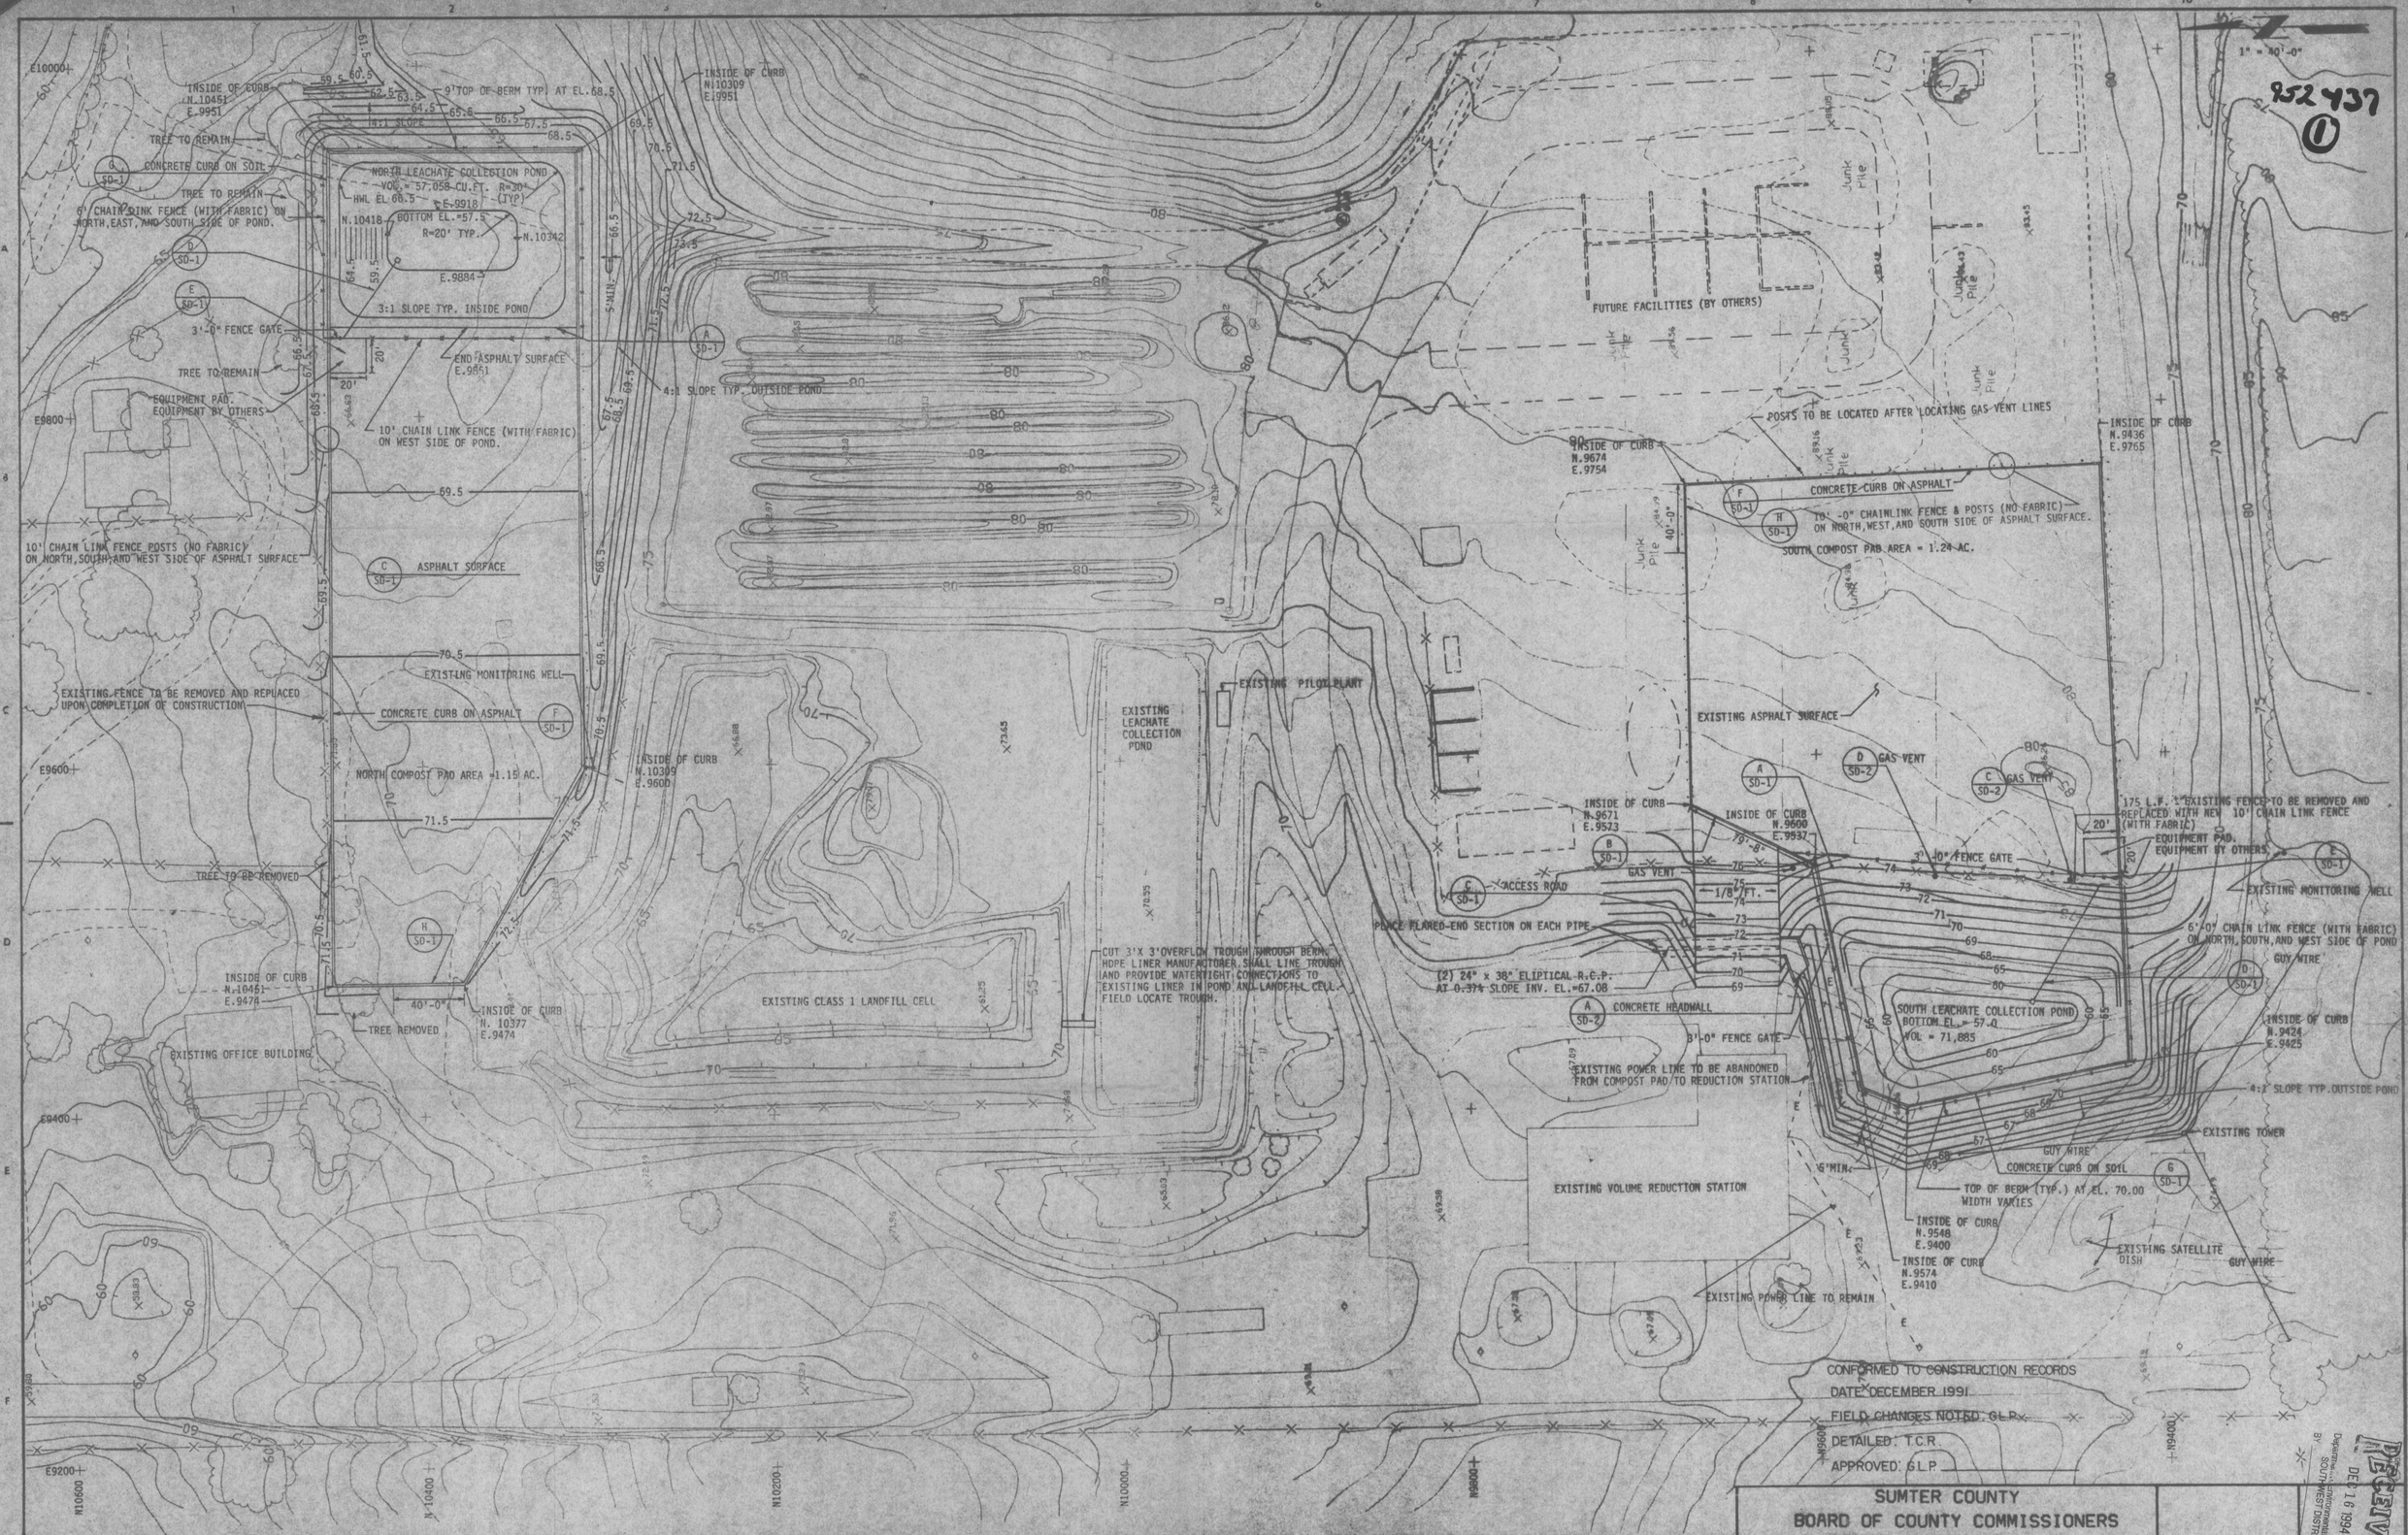

DATE	REVISIONS AND RECORD OF ISSUE	NO.	BY	CK.	APP

USED WITH PERMISSION OF BLACK & VEATCH - TAMPA

DESIGNED	G.L.P.
DETAILED	TCN
CHECKED	TAC
APPROVED	GLP
DATE	APRIL 19, 1991

Black & Veatch
Engineers - Architects
Tampa Bay, Florida

PROJECT NO. 17239.202

SUMTER COUNTY
BOARD OF COUNTY COMMISSIONERS
SUMTER COUNTY, FLORIDA
COMPOSTING FACILITY SITE IMPROVEMENTS

SITE PLAN

RECEIVED DEC 16 1994 Department of Environmental Protection, SOUTHWEST District BY

DEC 15 1994

SHEET 1 OF 4