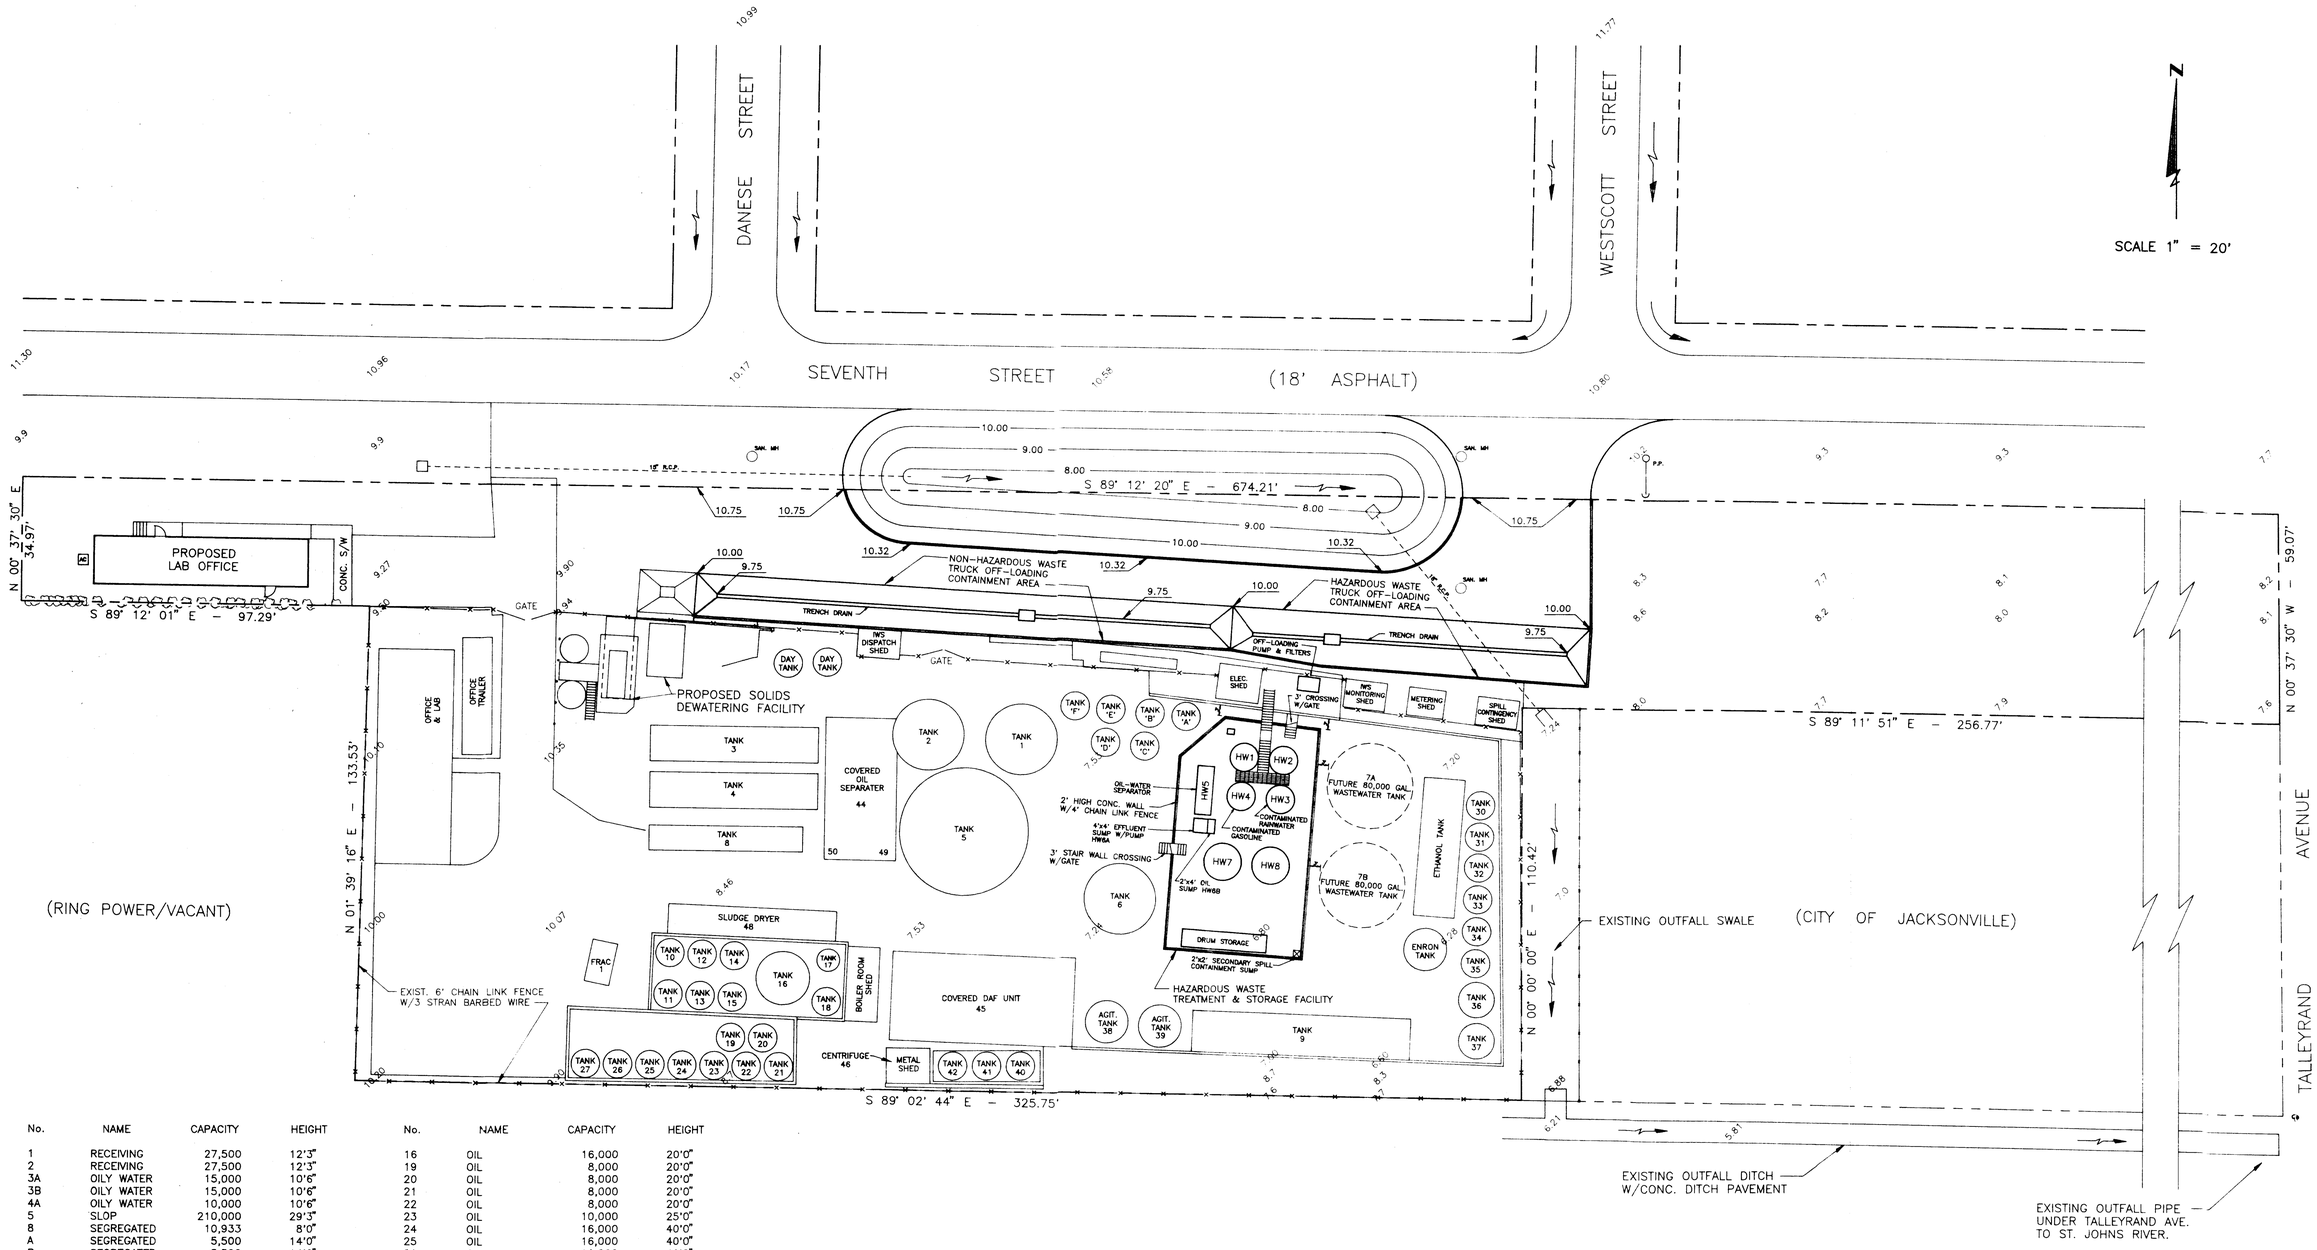

No.	NAME	CAPACITY	HEIGHT
1	RECEIVING	27,500	12'3"
2	RECEIVING	27,500	12'3"
3A	OILY WATER	15,000	10'6"
3B	OILY WATER	15,000	10'6"
4A	OILY WATER	10,000	10'6"
5	SLOP	210,000	29'3"
8	SEGREGATED	10,933	8'0"
A	SEGREGATED	5,500	14'0"
B	SEGREGATED	5,500	14'0"
C	SEGREGATED	6,000	15'0"
D	SEGREGATED	6,000	15'0"
E	SEGREGATED	6,000	15'0"
F	SEGREGATED	6,000	15'0"
EDT	SEGREGATED	5,000	13'0"
WDT	SEGREGATED	5,000	13'0"
E40	DAF SKIM	8,000	20'0"
M41	DAF SKIM	10,000	28'0"
W42	DAF SKIM	10,000	28'0"
*FRAC 1	SEGREGATED	20,000	10'6"
6	TANK BTMS	60,000	25'0"
9	TREATED	40,000	8'0"
30	TREATED	10,000	25'0"
31	TREATED	12,000	28'0"
32	TREATED	12,000	28'0"
33	TREATED	8,000	22'0"
34	TREATED	12,000	28'0"
35	TREATED	8,000	28'0"
36	TREATED	20,000	32'0"
37	TREATED	20,000	32'0"
4B	LOW FLASH	20,000	10'6"
10	OIL	6,000	15'0"
11	OIL	6,000	15'0"
12	OIL	8,000	20'0"
13	OIL	6,000	15'0"
14	OIL	8,000	20'0"

No.	NAME	CAPACITY	HEIGHT
16	OIL	16,000	20'0"
19	OIL	8,000	20'0"
20	OIL	8,000	20'0"
21	OIL	8,000	20'0"
22	OIL	8,000	20'0"
23	OIL	10,000	25'0"
24	OIL	16,000	40'0"
25	OIL	16,000	40'0"
26	OIL	16,000	40'0"
27	OIL	8,000	20'0"
38	DAF AGIT.	10,000	N/A
39	DAF AGIT.	10,000	N/A
44	OIL/WATER SEP.	20,000	N/A
45	DAF UNIT	34,000	N/A
46	CENTRIFUGE	N/A	N/A
HW5	OIL/WATER SEP.	2,500	N/A
48	SLUDGE DRYER	N/A	N/A
49	SEP. HC	N/A	N/A
50	ACID	N/A	N/A
HW1	WASTEWATER	7,000	20'0"
HW2	WASTEWATER	7,000	20'0"
HW3	WASTEWATER	7,000	20'0"
HW4	FUEL OIL	7,000	20'0"
HW6A	EFFLUENT SUMP	650	N/A
HW6B	OIL SUMP	325	N/A
HW7	EFFLUENT STORAGE	25,000	40'0"
HW8	EFFLUENT STORAGE	25,000	40'0"

RAW WATER:	429,933
FINISHED WATER:	412,000
OIL:	191,000
TOTAL STORAGE CAPACITY:	1,039,933

* GENERAL PURPOSE STORAGE TANK THAT IS RELOCATED WITHIN SITE BOUNDARY AS REQUIRED

(RING POWER/VACANT)

NO	DATE	BY	REVISION DESCRIPTION

DESG
DRWN
CHKD
APRV
DATE 1/6/93

MITTAUER/FITZPATRICK, INC.
CONSULTING ENGINEERS
ORANGE PARK, FLORIDA (904) 276-5236

INDUSTRIAL WATER SERVICES, INC.
Hazardous Waste Management Facility
Topographic Map
Jacksonville, Florida

JOB NO. 9122-02-1
FIGURE A-1
OF

APR 30 1993