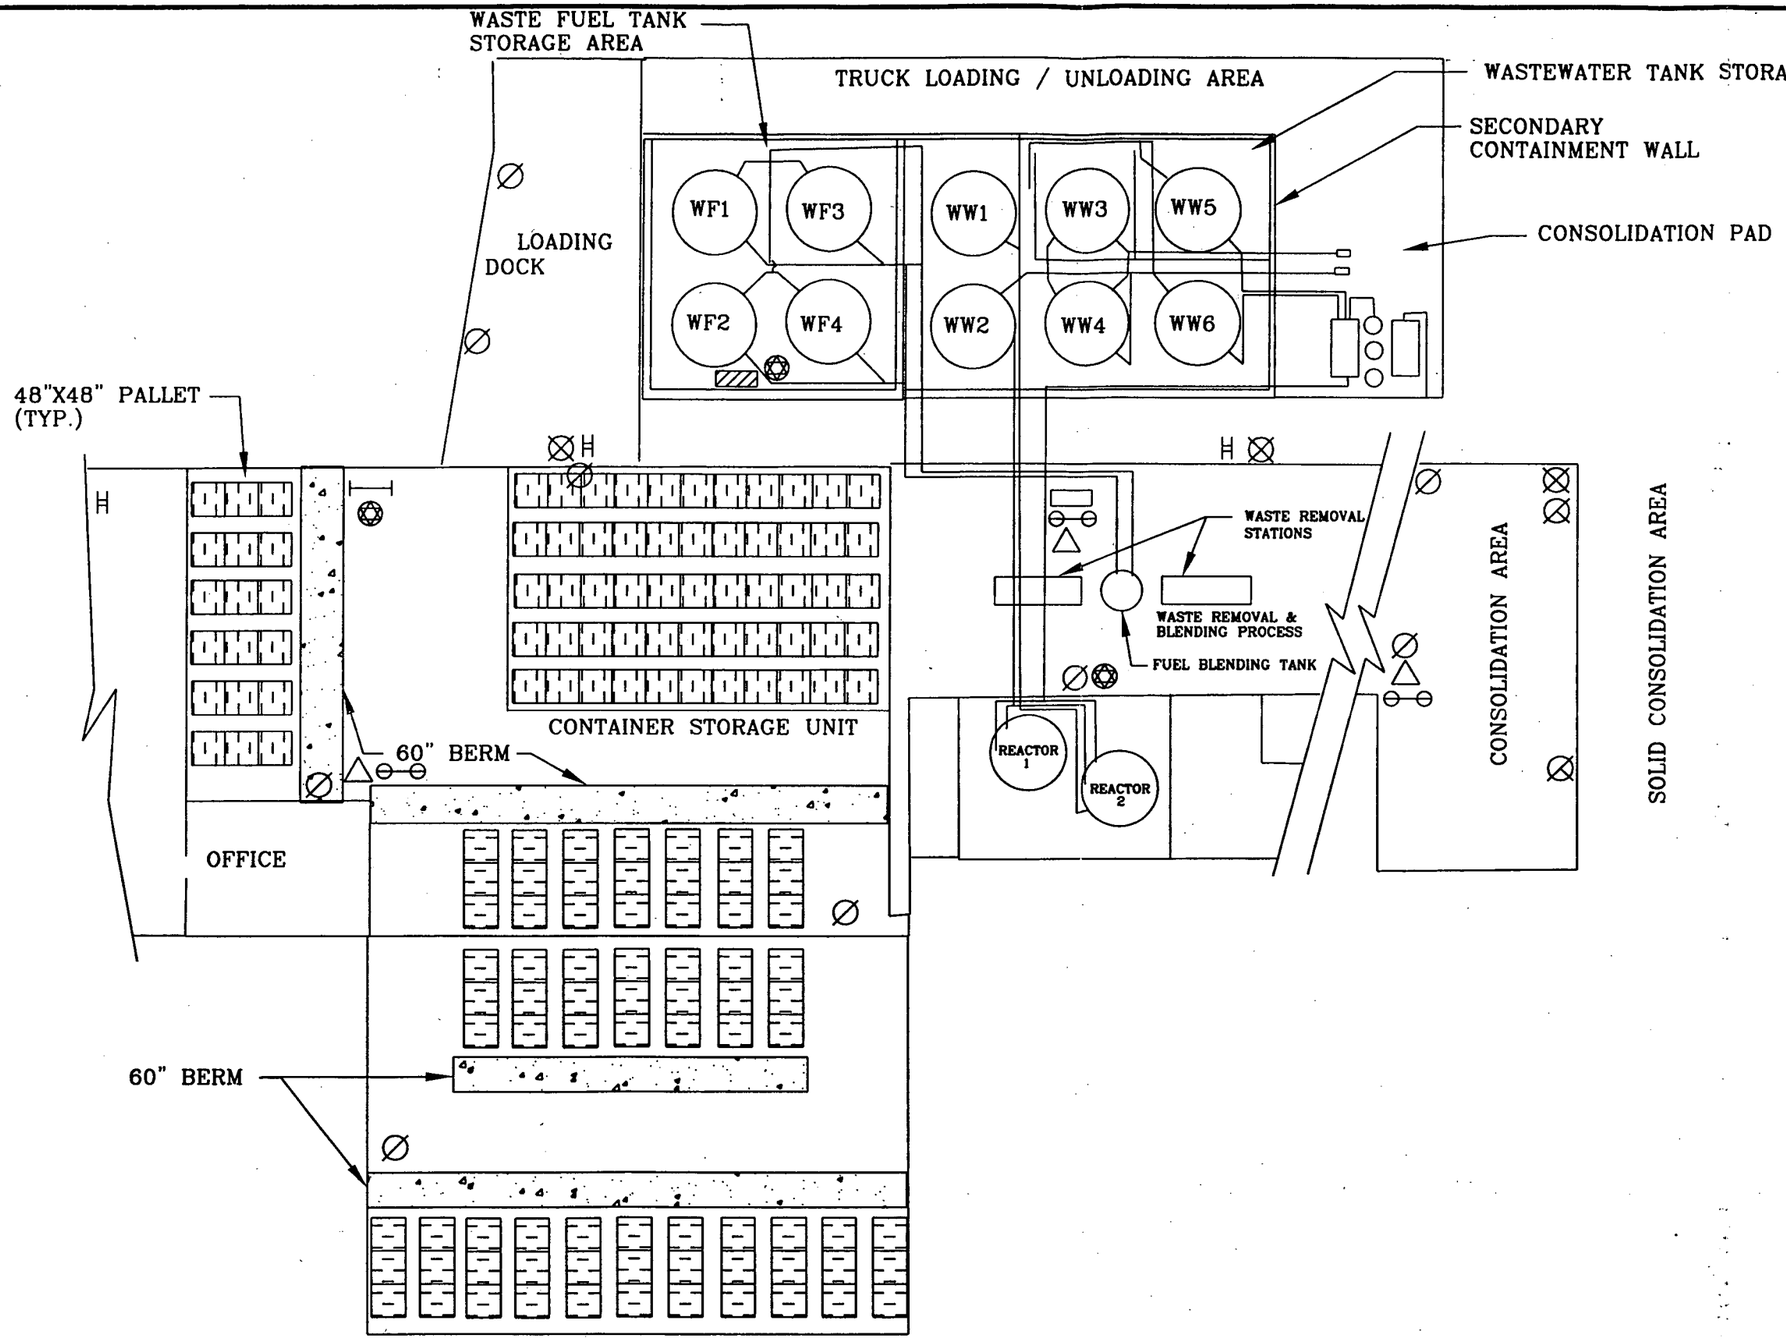


LEGEND

- FIRE EXTINGUISHER 5 LBS.
- FIRE EXTINGUISHER 20 LBS.
- FIRE EXTINGUISHER 150 LBS.
- SAFETY SHOWER
- EYE WASHER
- SPILL CONTROL STATION
- STRETCHER
- EMERGENCY AND PERSONNEL SAFETY EQUIP. CABINET
- FIRE ALARM OPERATOR
- FIRE HYDRANT

PERMA-FIX OF ORLANDO, INC.

EMERGENCY EQUIPMENT LOCATION

FIGURE II.A.4.b.-9

SCALE: NOT TO SCALE

REVISED:	DRAWN BY:	DATE DRAWN:	DRAWING #:	REVISION:
05-22-03	WKS	02-07-03	II.A.4.b.-9	2

SCHREIBER & YONLEY ASSOCIATES
ENVIRONMENTAL ENGINEERS