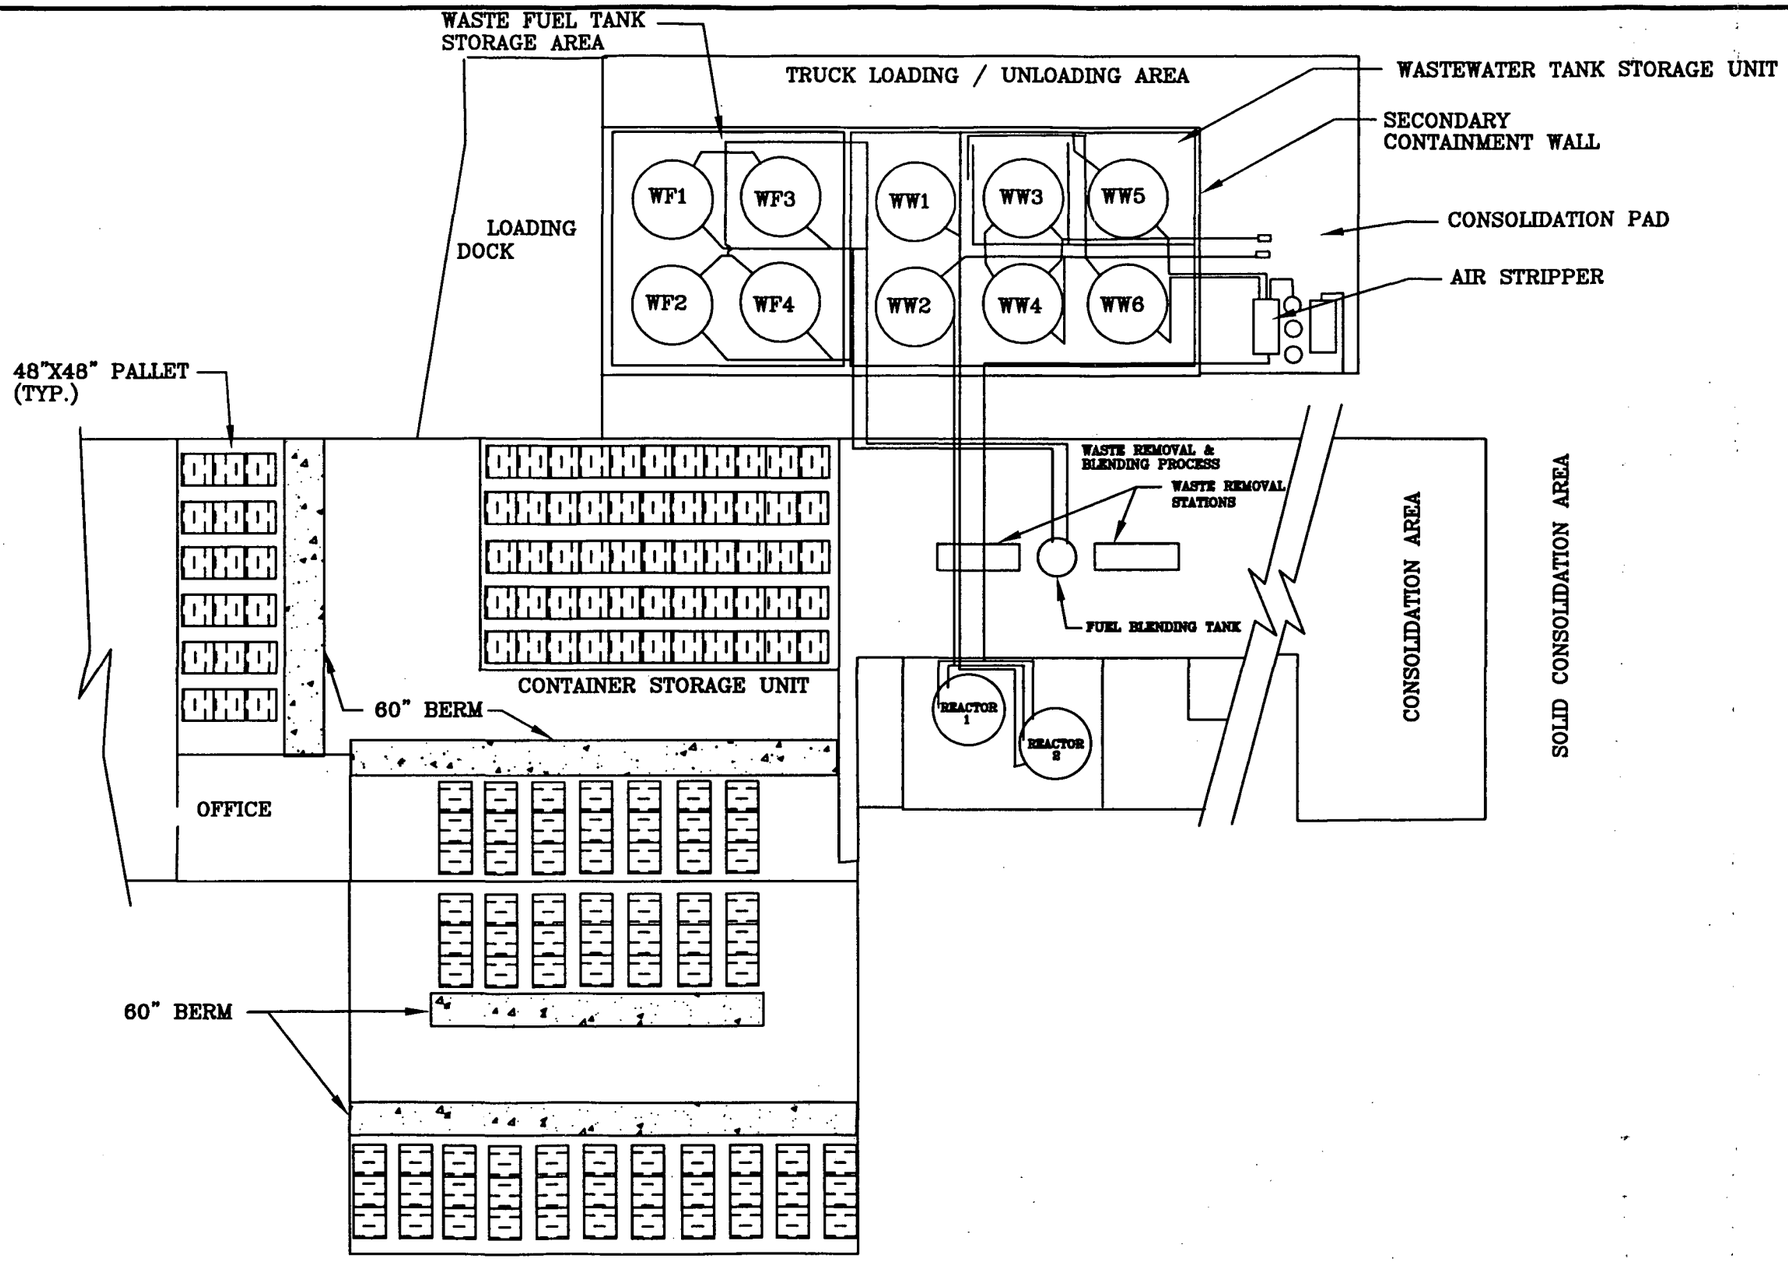


PERMA-FIX OF ORLANDO, INC. FACILITY LAYOUT				FIGURE II.R.2.a.-1	SCHREIBER & YONLEY ASSOCIATES ENVIRONMENTAL ENGINEERS
				SCALE: NOT TO SCALE	
CHECKED BY:	DRAWN BY:	DATE DRAWN:	DRAWING #:	REVISION:	
	WKS	02-12-03	II.R.2.a.-1	1	