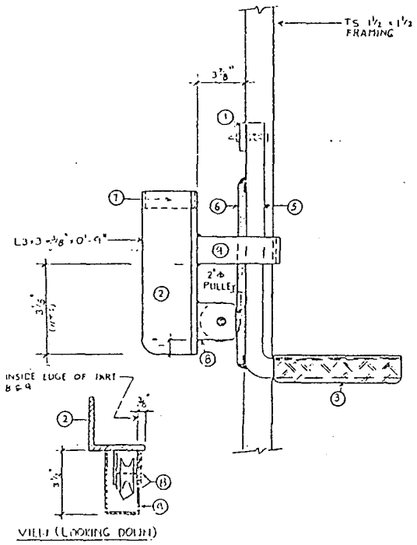
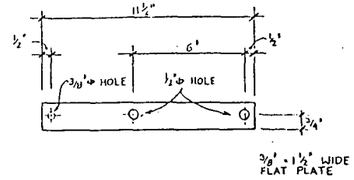
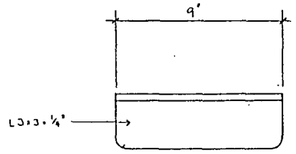


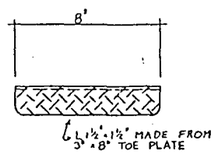

FRONT VIEW
SCALE 3" = 1'-0"




"1"
SCALE: 3" = 1'-0"

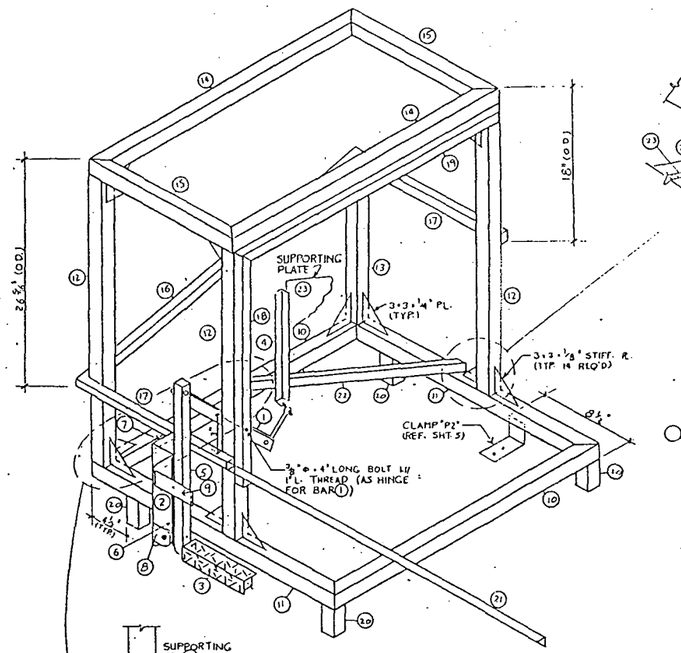


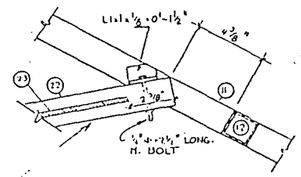

"2"
SCALE: 3" = 1'-0"

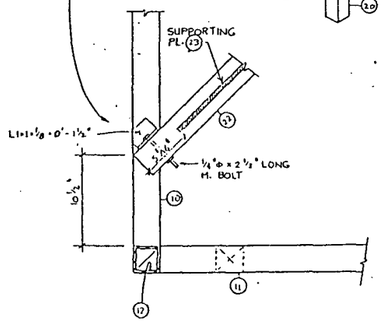


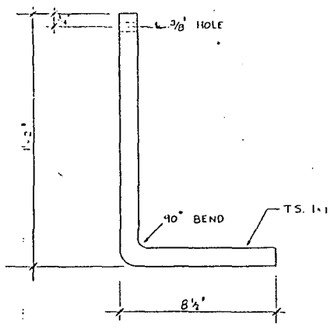

"3"
SCALE: 3" = 1'-0"

| MEMBER | NO. REQ'D | TYPE | LENGTH | CUT 1 | CUT 2 |
|---|---|---|---|---|---|
| ⑩ | 2 | T.S. 1½ x 1½ | 32⅜" | 45° | 45° |
| ⑪ | 2 | | 29⅜" | 45° | 45° |
| ⑫ | 3 | | 32½" | 90° | 90° |
| ⑬ | 1 | | 16¾" | 90° | 90° |
| ④ | 2 | | 33" | 45° | 45° |
| ⑮ | 2 | | 18" | 45° | 45° |
| ⑯ | 1 | T.S. 1x1 | 35⅜" | 45° | 45° |
| ⑰ | 2 | | 19" | 45° | 90° |
| ⑱ | 1 | | 26⅞" | 45° | 90° |
| ⑲ | 1 | | 31¼" | 45° | 90° |
| ⑳ | 4 | T.S. 1½ x 1½ | 3" | 90° | 90° |
| ㉑ | 1 | L 1x1 | 39½" | 90° | 90° |
| ㉒ | 1 | T.S. 1x1 | 24" | 90° | 90° |

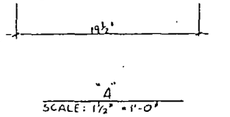


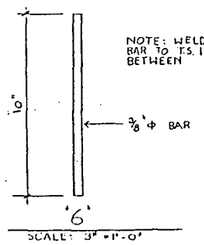



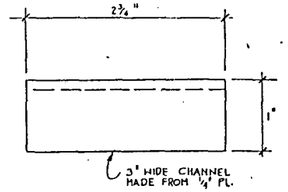

"5"
SCALE: 3" = 1'-0"



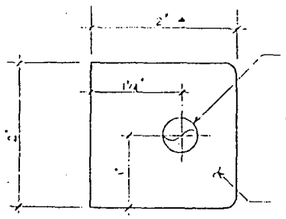

"4"
SCALE: 1½" = 1'-0"



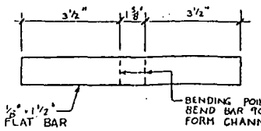

"6"
SCALE: 3" = 1'-0"




"7"
SCALE: 12" = 1'-0"




"8"
SCALE: 12" = 1'-0"




NOTE: TO FABRICATE THIS PART FIRST BEND ¼" x 1½" x 12" LONG FLAT BAR. THEN THEN TRIM LEGS TO 3½"

"9"
SCALE: 3" = 1'-0"

# FOOT PEDAL ASSEMBLY & DETAILS

This drawing contains information proprietary to Southwest Industrial Constructors, Inc. Any reproduction, disclosure or use of this drawing is expressly prohibited except by Southwest Industrial Constructors or as Southwest Industrial Constructors may agree to in writing.

SOUTHWEST INDUSTRIAL CONSTRUCTORS, INC.

DATE: 1/19/90
JOB NO:
DWN: ALI
CHK:

SAFETY - KLEEN DRUM WASHER

SHEET NO. 3 OF