
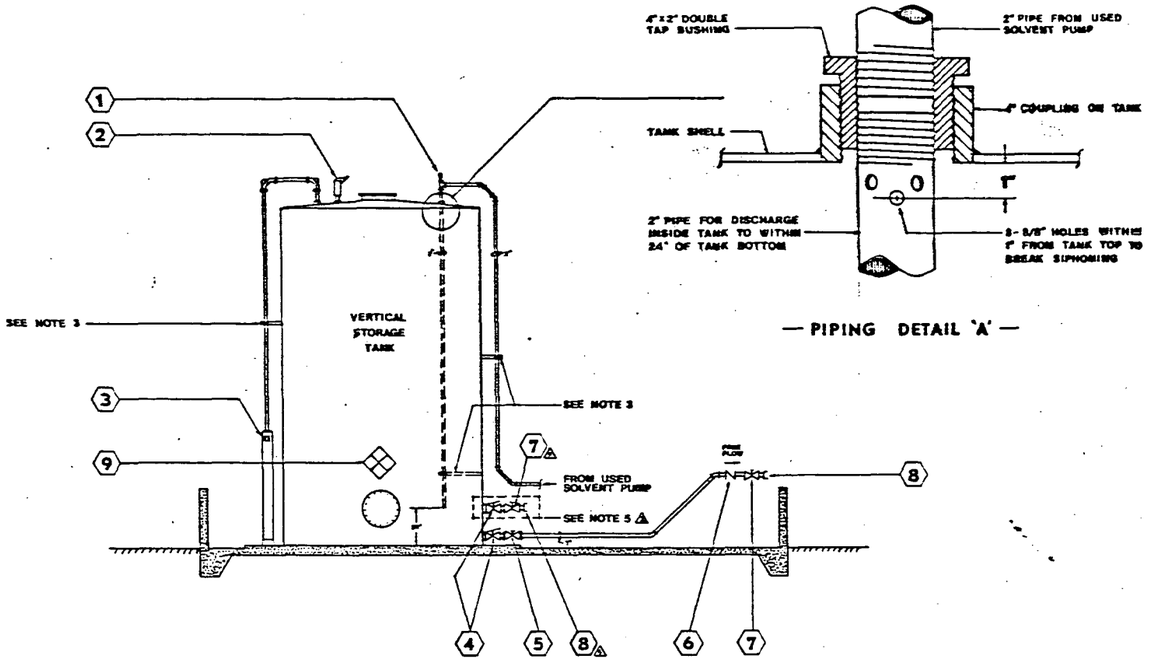


— PIPING DETAIL 'A' —

— VERTICAL INSTALLATION —

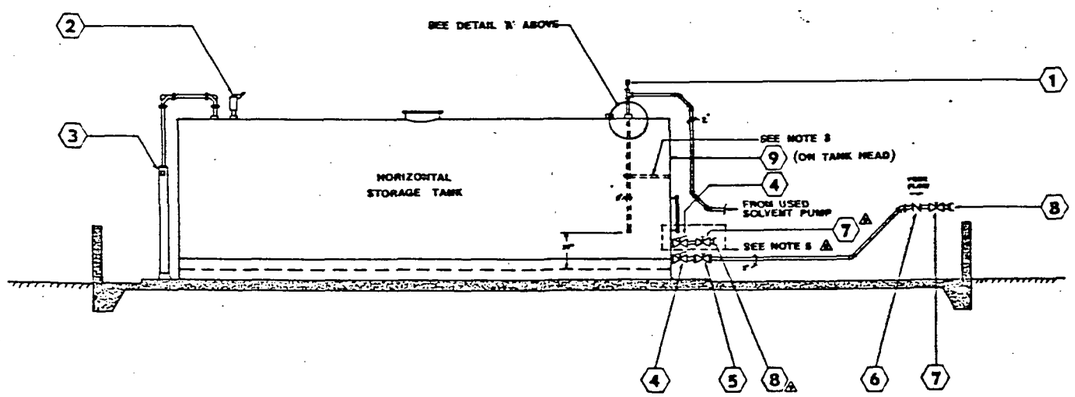

— HORIZONTAL INSTALLATION —

— EQUIPMENT / FIXTURE SCHEDULE —

MARK	SIZE	DESCRIPTION	SK PART NO.	REMARKS
1	3/8"	3/8" AUTOMATIC VACUUM BREAKERS MORRISON BROS. FIG. 134-A	5274	—
2	2"	2" SCREWED PRESSURE/VACUUM VENT MORRISON BROS. FIG. 548 (2 OZ. PRESSURE - 1 OZ. VACUUM)	5273	—
3		TANK GAUGE - MOORMAN BROS. MODEL NO. 7-S	5277	SEE INSTALLATION DETAILS ON SAFETY-KLEEN DWG. A10243
⬡				
4	3"	3" INTERNAL EMERGENCY VALVE MORRISON BROS. FIG. 272-HO W/212°F FUSIBLE LINK	5267	SEE INSTALLATION DETAILS ON SAFETY-KLEEN DWG. C11302 ⚠5
5	3"	3" DUCTILE IRON GATE VALVE W/ROUND FLANGED ENDS - MORRISON BROS. FIG. 234-DI	5276	SEE INSTALLATION DETAILS ON SAFETY-KLEEN DWG C11302 ⚠5
6	3"	3" BRONZE CHECK VALVE - MORRISON BROS. FIG. 246-A	5266	—
7	3"	3" BRONZE GATE VALVE - MORRISON BROS. FIG. 235-B LOCKING TYPE	5265	—
8	3"	3" ALUMINUM CAMLOCK QUICK COUPLING - MORRISON BROS. MALE ADAPTER PART F W/DUST CAP & CHAIN	5264	COUPLING TO BE INSTALLED SIX (6) INCHES ABOVE & SIX (6) INCHES INSIDE TOP OF DIKE WALL.
⚠4 9	—	NFPA MATERIAL IDENTIFICATION PLACARD	2452	DISPLAY IN PLAIN SIGHT ABOVE DIKE WALL

— GENERAL NOTES —

1. THIS DRAWING SUPERCEDES SAFETY-KLEEN CORP. DRAWINGS C10235 & C10236.
2. SEE INDIVIDUAL SERVICE CENTER SITE PLANS FOR DIKE DIMENSIONS AND RELATED INFORMATION AND ALSO LOCATION AND ARRANGEMENT OF THESE PIPING DETAILS.
3. ALL PIPING TO BE SCHEDULE 40 GALVANIZED AND BE SUPPORTED EVERY EIGHT (8) RUNNING FEET - CONTRACTOR TO SUPPLY ALL BRACKETS, CLAMPS, ETC. AS REQUIRED FOR SUPPORTING PIPE - ALL EXPOSED THREADS AT JOINTS TO BE PAINTED WITH A RUST RESISTANT EXTERIOR GRADE PAINT. PIPING SUPPORT HARDWARE TO BE UNISTRUT BRAND OR APPROVED EQUIVALENT.
4. ALL DIRECTION CHANGES IN DIRTY SOLVENT LINES TO BE MADE USING A COMBINATION OF 45° ELBOWS OR LONG SWEEP 90° ELBOWS.
5. ⚠5 ⚠1 THIS INSTALLATION TO BE MADE WHERE NEW TANKS ARE TO BE INSTALLED AT ANY LOCATIONS PRONE TO FREEZING. SEE INSTALLATION DETAILS ON SAFETY-KLEEN DWG. C11302
6. ⚠5 ALL ITEMS WITH SAFETY-KLEEN PART NO. REFERENCES WILL BE SUPPLIED TO CONTRACTOR.

Exhibit I.E. 3-6

NO.	REVISION DESCRIPTION	BY	DATE
⚠	REMOVED 3" PLUG - ADDED VALVE/CAMLOCK	WLJ	5-30-85
⚠	ADDED ITEM 9 TO SCHEDULE & DRAWING	WLJ	11-5-84
⚠	ADDED NOTE 6	WLJ	10-25-84
⚠	REVISED DETAIL IN NOTE 5 SHOWN ON DWG.	WLJ	12-5-83
⚠	ADDED NOTE 5 TO NOTES & TO DRAWING	WLJ	9-26-83

safety-kleen corp.

USED SOLVENT STORAGE TANK INSTALLATION DTL'S

SCALE: NO SCALE

DRWN: WLJ DATE: 5/31/83

THIS DRAWING CONTAINS INFORMATION PROPRIETARY TO SAFETY-KLEEN CORP. ANY REPRODUCTION, DISCLOSURE OR USE OF THIS DRAWING IS EXPRESSLY PROHIBITED EXCEPT BY SAFETY-KLEEN OR AS SAFETY-KLEEN MAY AGREE IN WRITING.