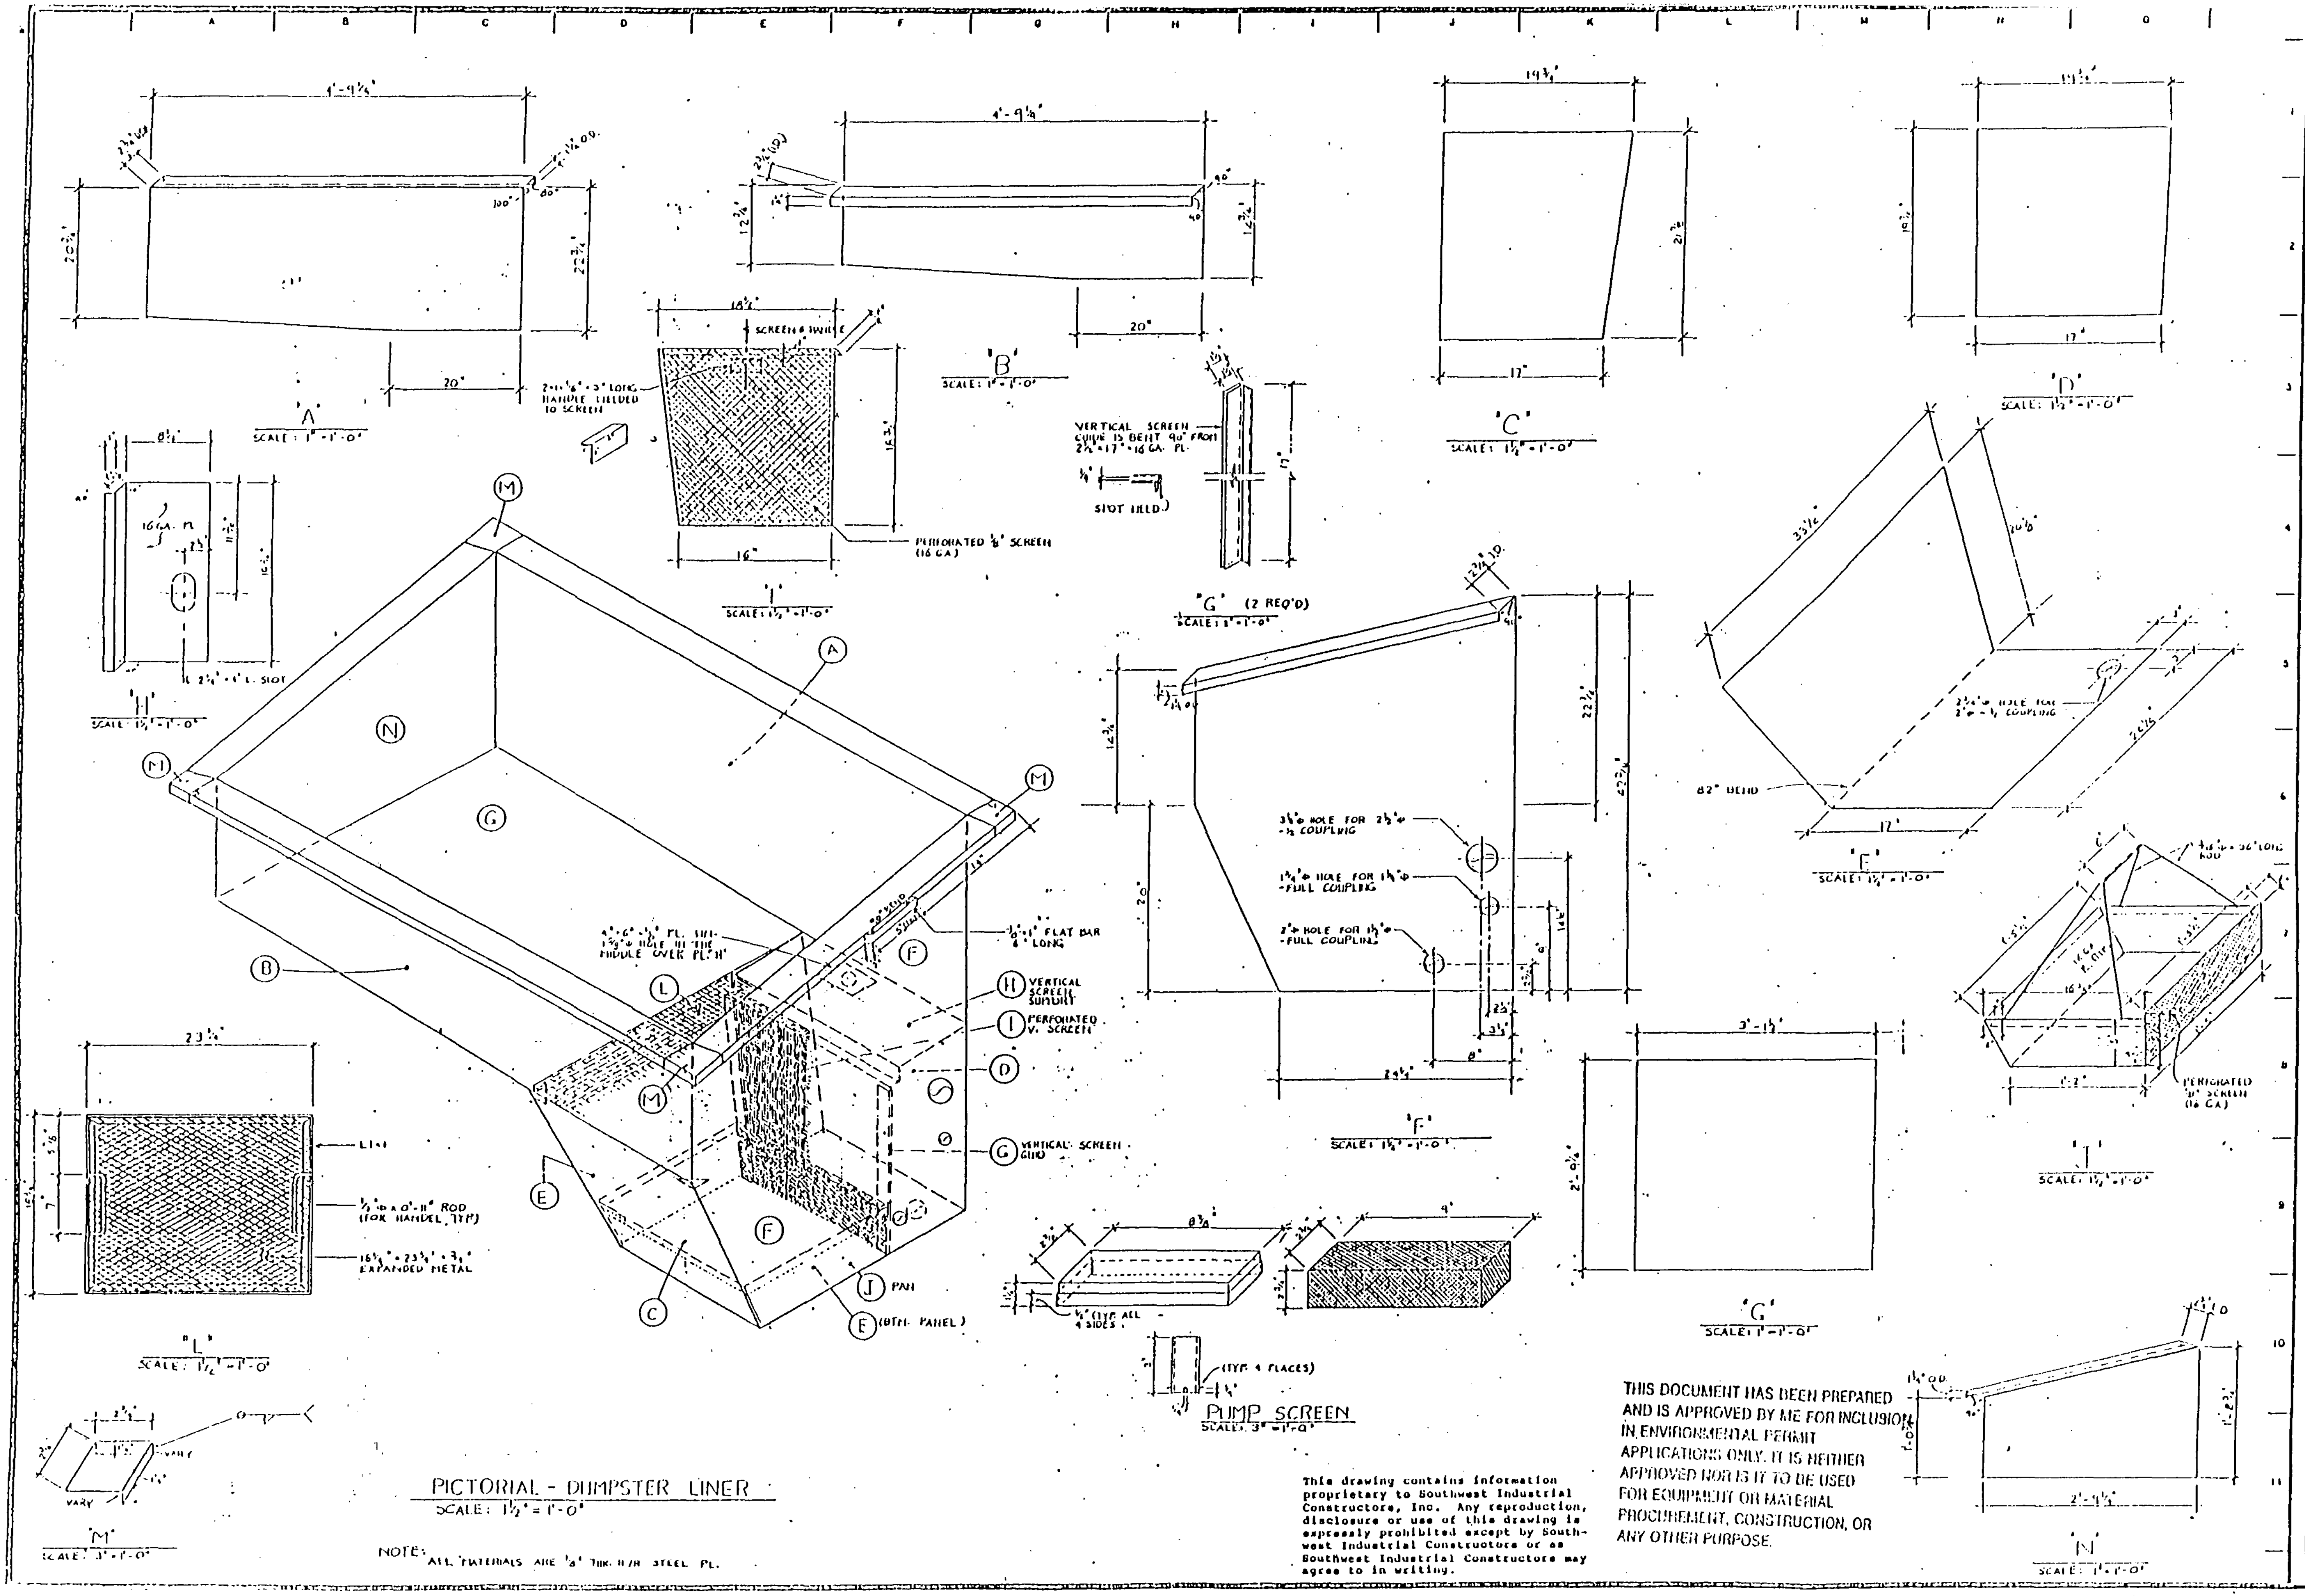

NOTE: ALL MATERIALS ARE ⅛" THK. HR STEEL PL.

This drawing contains information proprietary to Southwest Industrial Constructors, Inc. Any reproduction, disclosure or use of this drawing is expressly prohibited except by Southwest Industrial Constructors or as Southwest Industrial Constructors may agree to in writing.

THIS DOCUMENT HAS BEEN PREPARED AND IS APPROVED BY ME FOR INCLUSION IN ENVIRONMENTAL PERMIT APPLICATIONS ONLY. IT IS NEITHER APPROVED NOR IS IT TO BE USED FOR EQUIPMENT OR MATERIAL PROCUREMENT, CONSTRUCTION, OR ANY OTHER PURPOSE.

SOUTHWESTERN INDUSTRIAL CONSTRUCTORS INC.

DATE: 1/19/90
A.M. NO.
DWN: ALI
CK.

SAFETY - KLEEN DRUM WASHER

SHEET NO.
12