

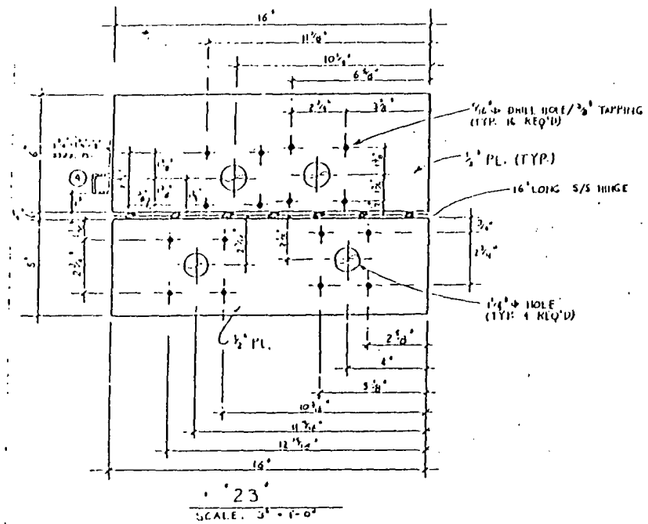



'23'
SCALE: 3" = 1'-0"

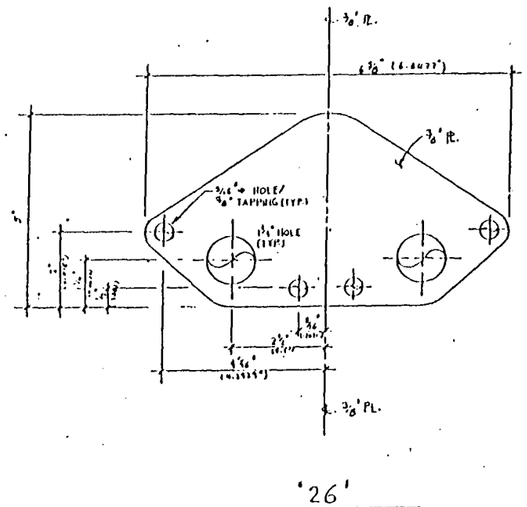


'26'
SCALE: 6" = 1'-0"

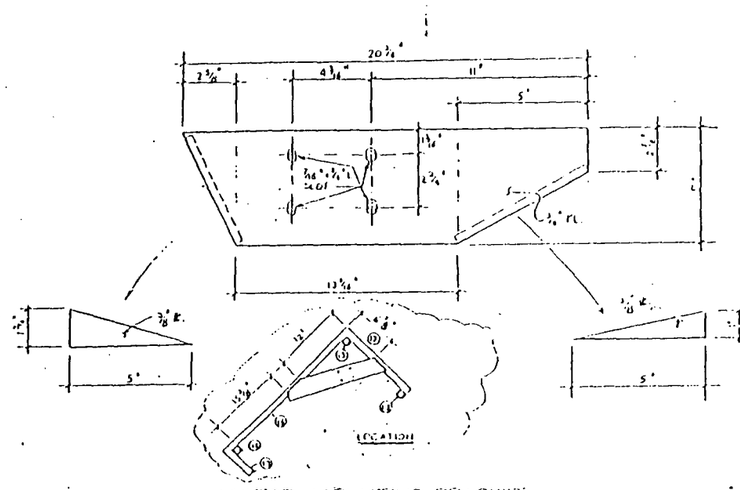


MOTOR MOUNTING BRACKET
N.T.S.

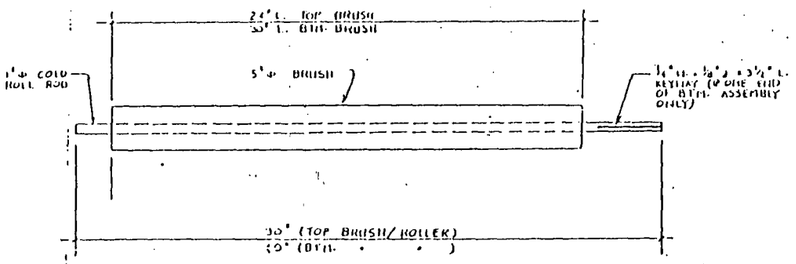

'28'
SCALE: 3" = 1'-0"

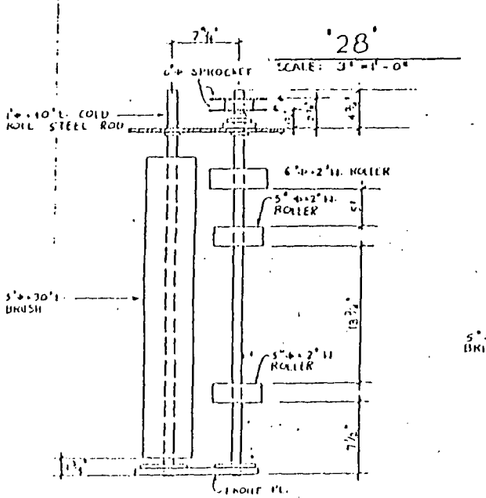

BTM ASSEMBLY

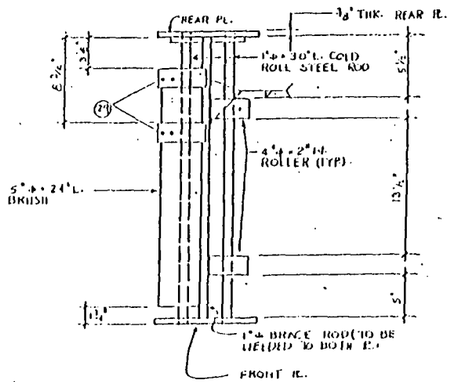


TOP ASSEMBLY


ROLLER/BRUSH ASSEMBLY



'29' BRACKET
SCALE: 3" = 1'-0"

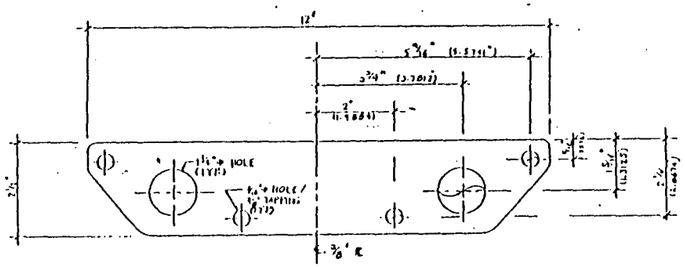


'27'
SCALE: 6" = 1'-0"

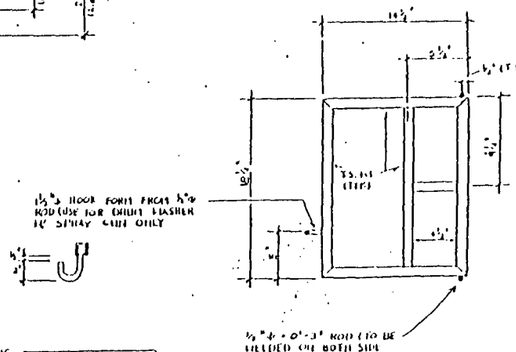

PLAN VIEW

ELEVATION

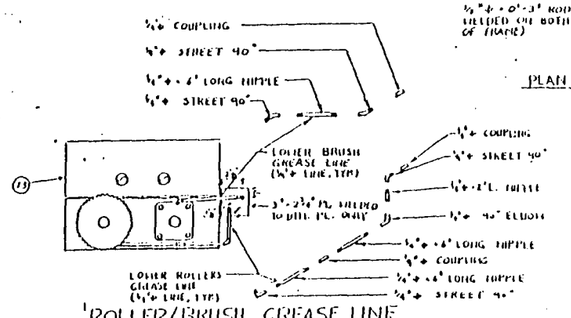

ROLLER/BRUSH GREASE LINE

BARREL WASHER RACK
SCALE: 1½" = 1'-0"

THIS DRAWING HAS BEEN PREPARED AS AN AID TO BE USED BY THE FOR INCLUSION IN THE CONTRACT DOCUMENTS. IT IS NEITHER INTENDED NOR SUITABLE TO BE USED FOR CONSTRUCTION, OR ANY OTHER PURPOSE

This drawing contains information proprietary to Southwest Industrial Constructors, Inc. Any reproduction, disclosure or use of this drawing is expressly prohibited except by Southwest Industrial Constructors or as Southwest Industrial Constructors may agree to in writing.

SOUTHWEST INDUSTRIAL CONSTRUCTORS, INC.

CLEEN EASY DRUM WASHER

4